



1 3D VIEW (FRONT - WEST)

SITE SUMMARY

OVERALL SITE AREA: 600m²
NLA (NON-LIVABLE AREA): 104.8m²
GLA (GROSS-LIVABLE AREA): 126.3m²

CARPARKING PROVIDED: -

2 No. (CARPORT) - RESIDENT PARKING
2 No. (DRIVEWAY) - VISITOR PARKING

Rev.	Date	Description	Iss.	Appr.
1	21.10.25	DA ISSUE	PC	PC
2	07.09.26	REVISED REFUSE BIN ENCLOSURE LOCATION	PC	PC

Keyplan

Project
PROPOSED HOUSE
89 MIDGEN STREET KOORINGAL, QLD

Project Number
202410

Status


Date Plotted 7/09/2026 7:11:06 PM
Date Issued 07.09.26
Scale @A3
0 1 2 3 4 5 6 7 8 9 10 0mm

Drawing Title
3D VIEW (FRONT - WEST)

Drawing Number
DA101

Revision
2

**BCC DS
RECEIVED**
08/09/2026
APPLICATION REF
A006977710

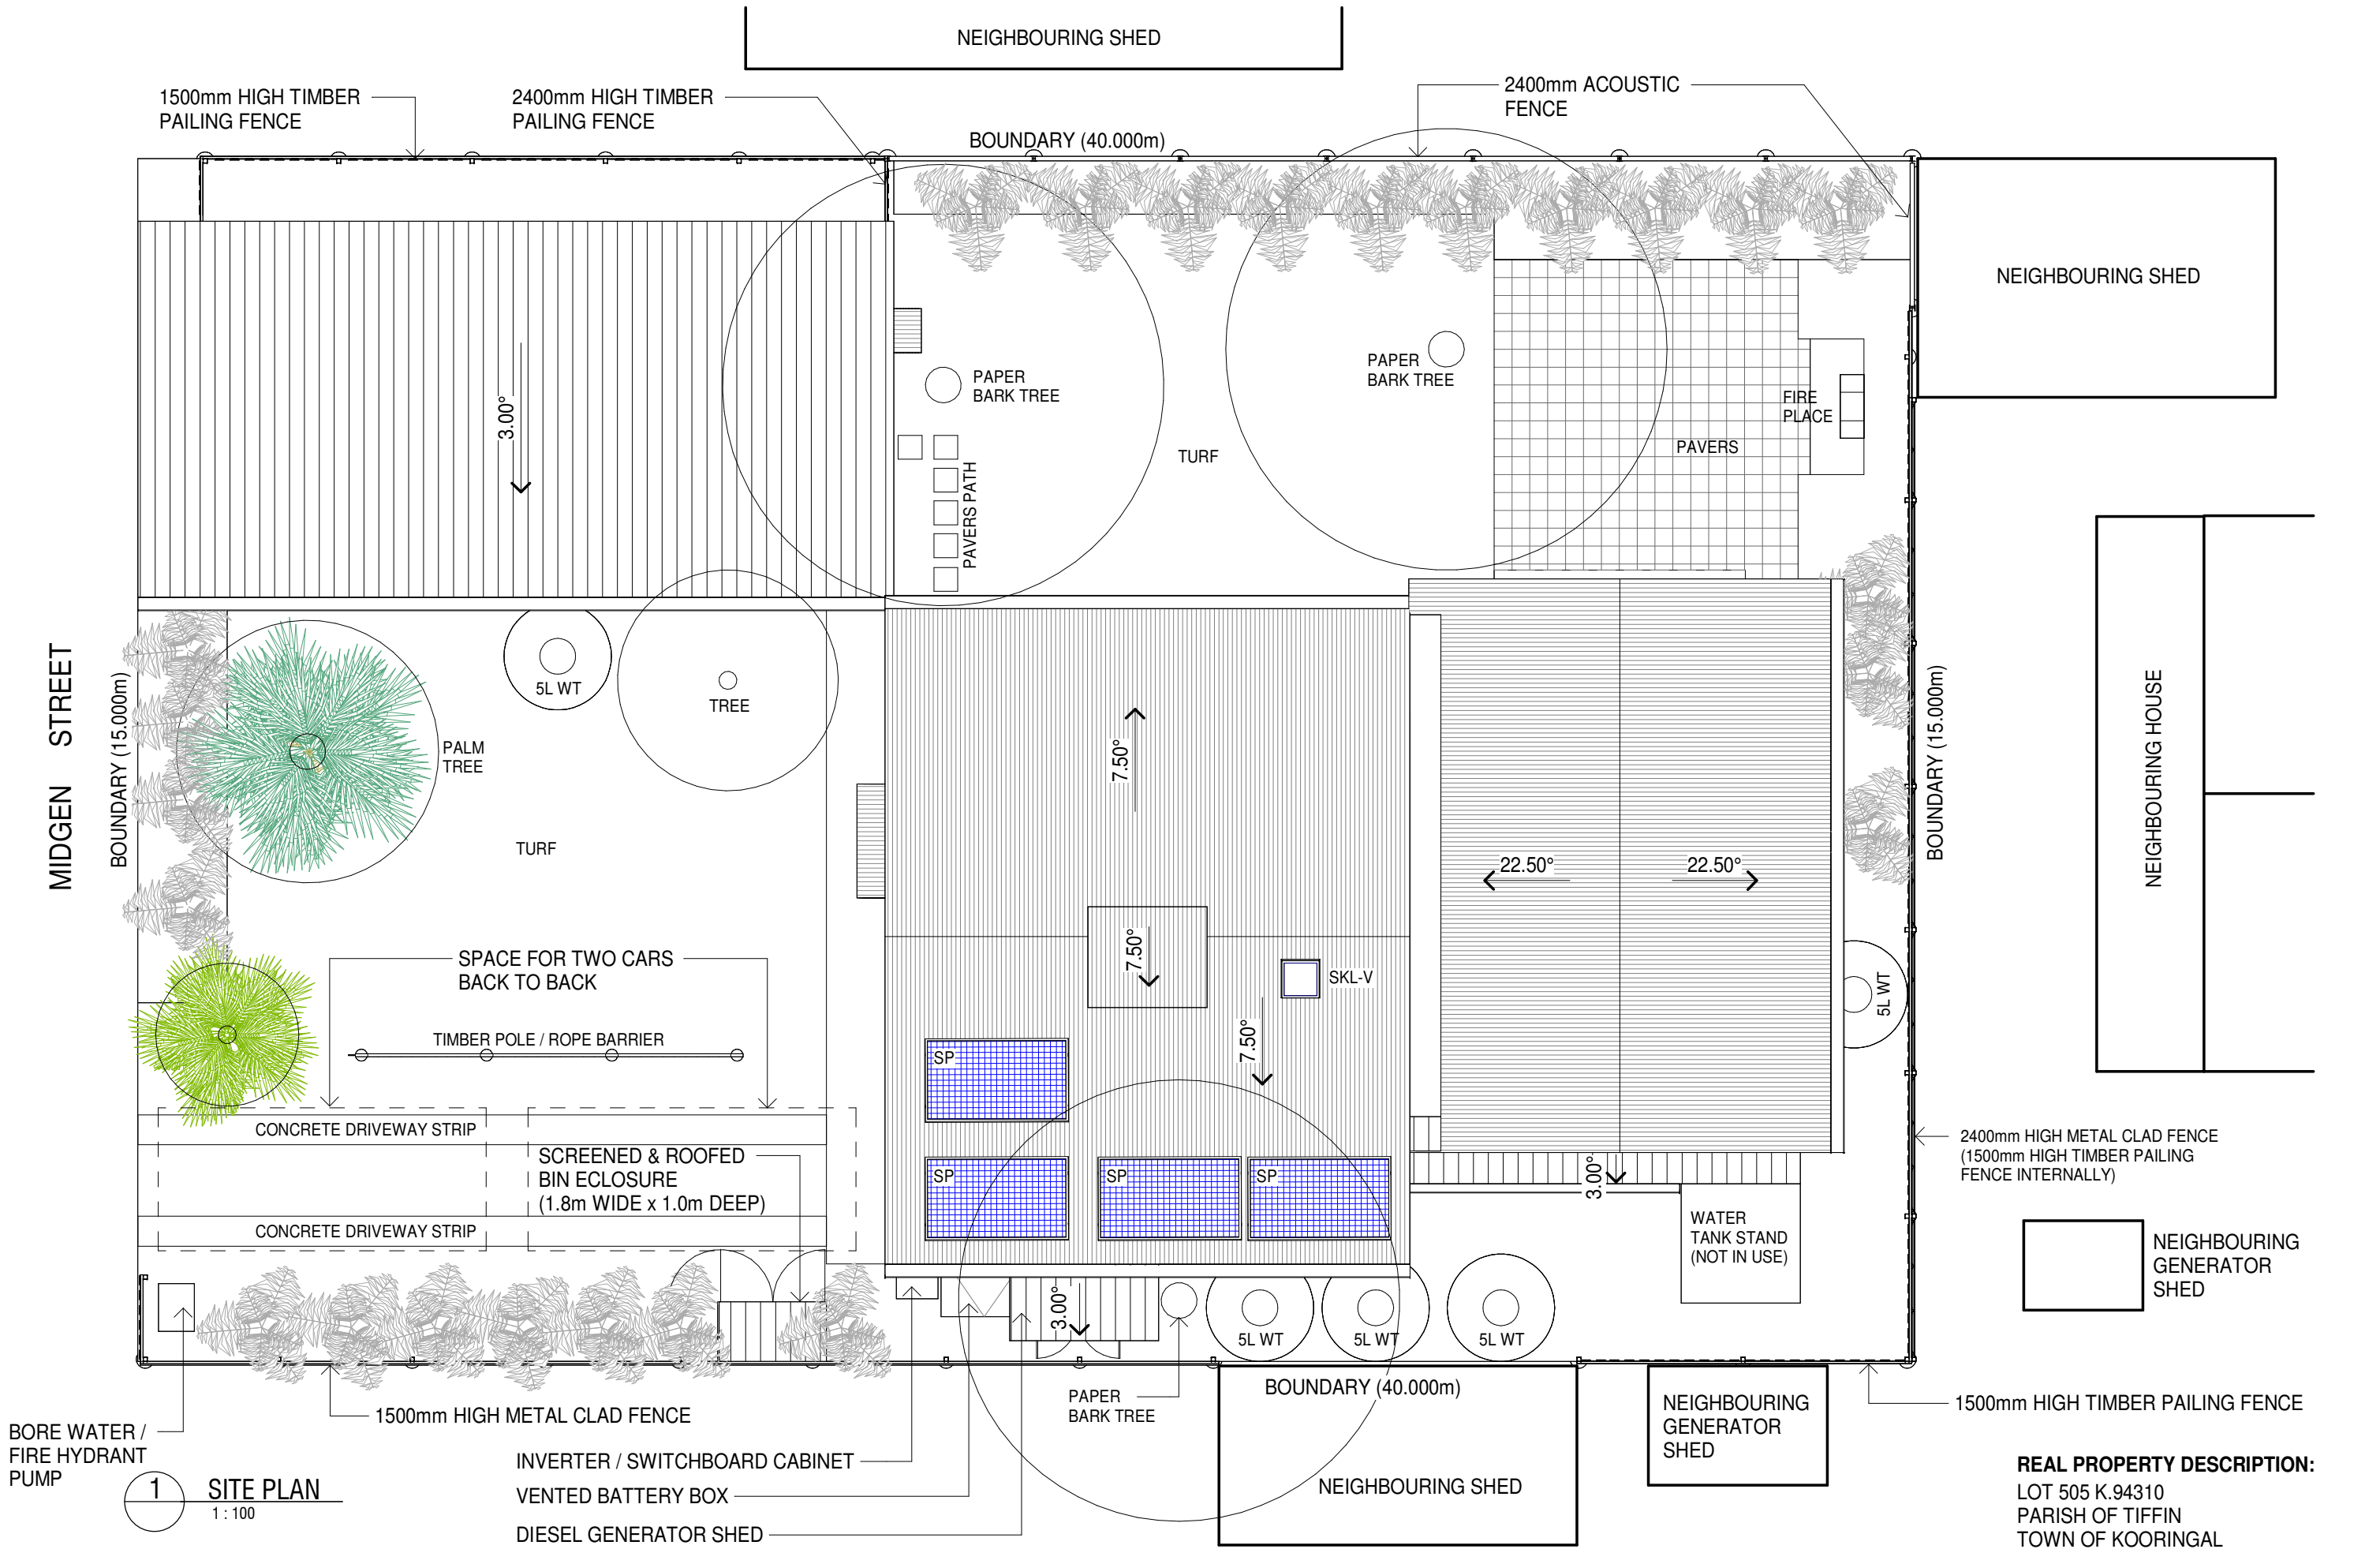

REAL PROPERTY DESCRIPTION:
LOT 505 K.94310
PARISH OF TIFFIN
TOWN OF KOORINGAL

Rev.	Date	Description	Iss.	Appr.
1	21.10.25	DA ISSUE	PC	PC
2	07.09.26	REVISED REFUSE BIN ENCLOSURE LOCATION	PC	PC

Keyplan

Project
PROPOSED HOUSE
89 MIDGEN STREET KOORINGAL, QLD

Project Number
202410


Status
Date Plotted 7/09/2026 7:11:56 PM
Date Issued 07.09.26
Scale 1 : 100 @A3
0mm

Drawing Title
SITE PLAN

Drawing Number
DA102

Revision
2

BCC DS
RECEIVED
08/09/2026
APPLICATION REF
A006977710

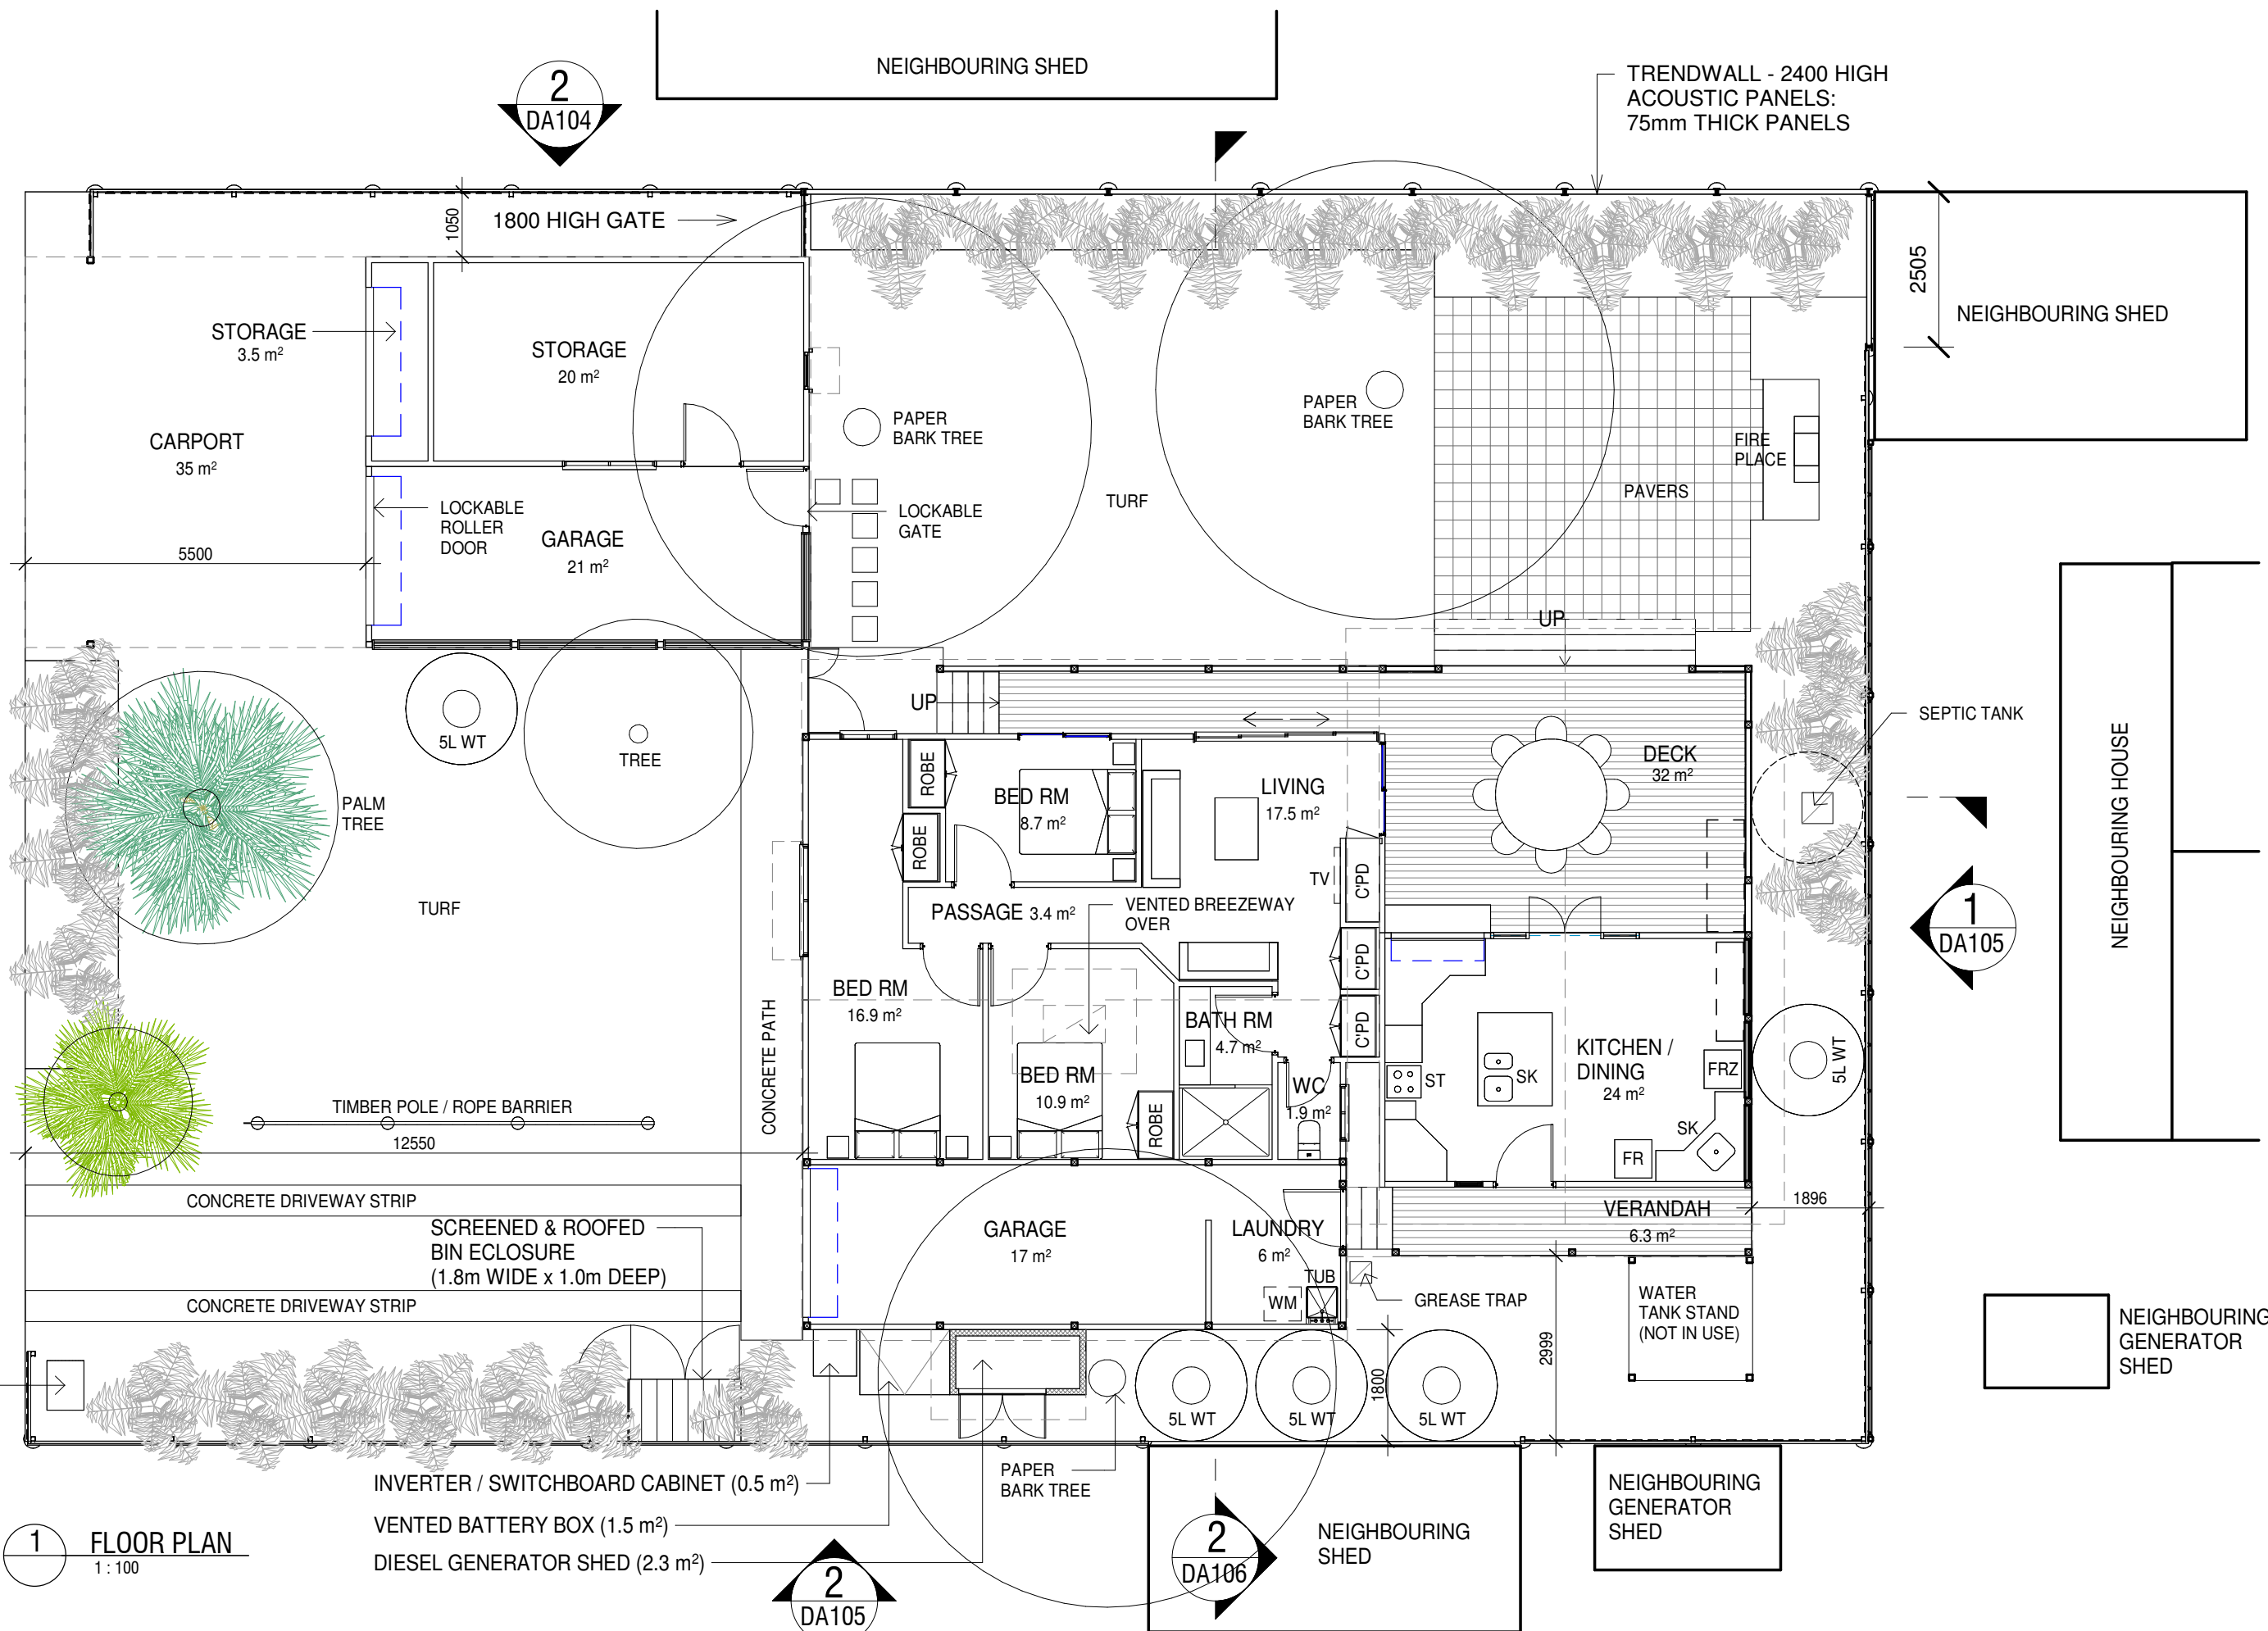

1 FLOOR PLAN
1 : 100

Rev.	Date	Description	Iss.	Appr.
1	21.10.25	DA ISSUE	PC	PC
2	13.05.26	REFUSE BIN LOCATION ADDED	PC	PC
3	07.09.26	REVISED REFUSE BIN ENCLOSURE LOCATION	PC	PC

Keyplan

Project
PROPOSED HOUSE
89 MIDGEN STREET KOORNGAL, QLD



Project Number
202410


Status
Date Plotted 7/09/2026 7:13:35 PM
Date Issued 07.09.26
Scale 1 : 100 @A3
0mm

Drawing Title
FLOOR PLAN
Drawing Number
DA103


Revision
3

BCC DS
RECEIVED
08/09/2026
APPLICATION REF
A006977710

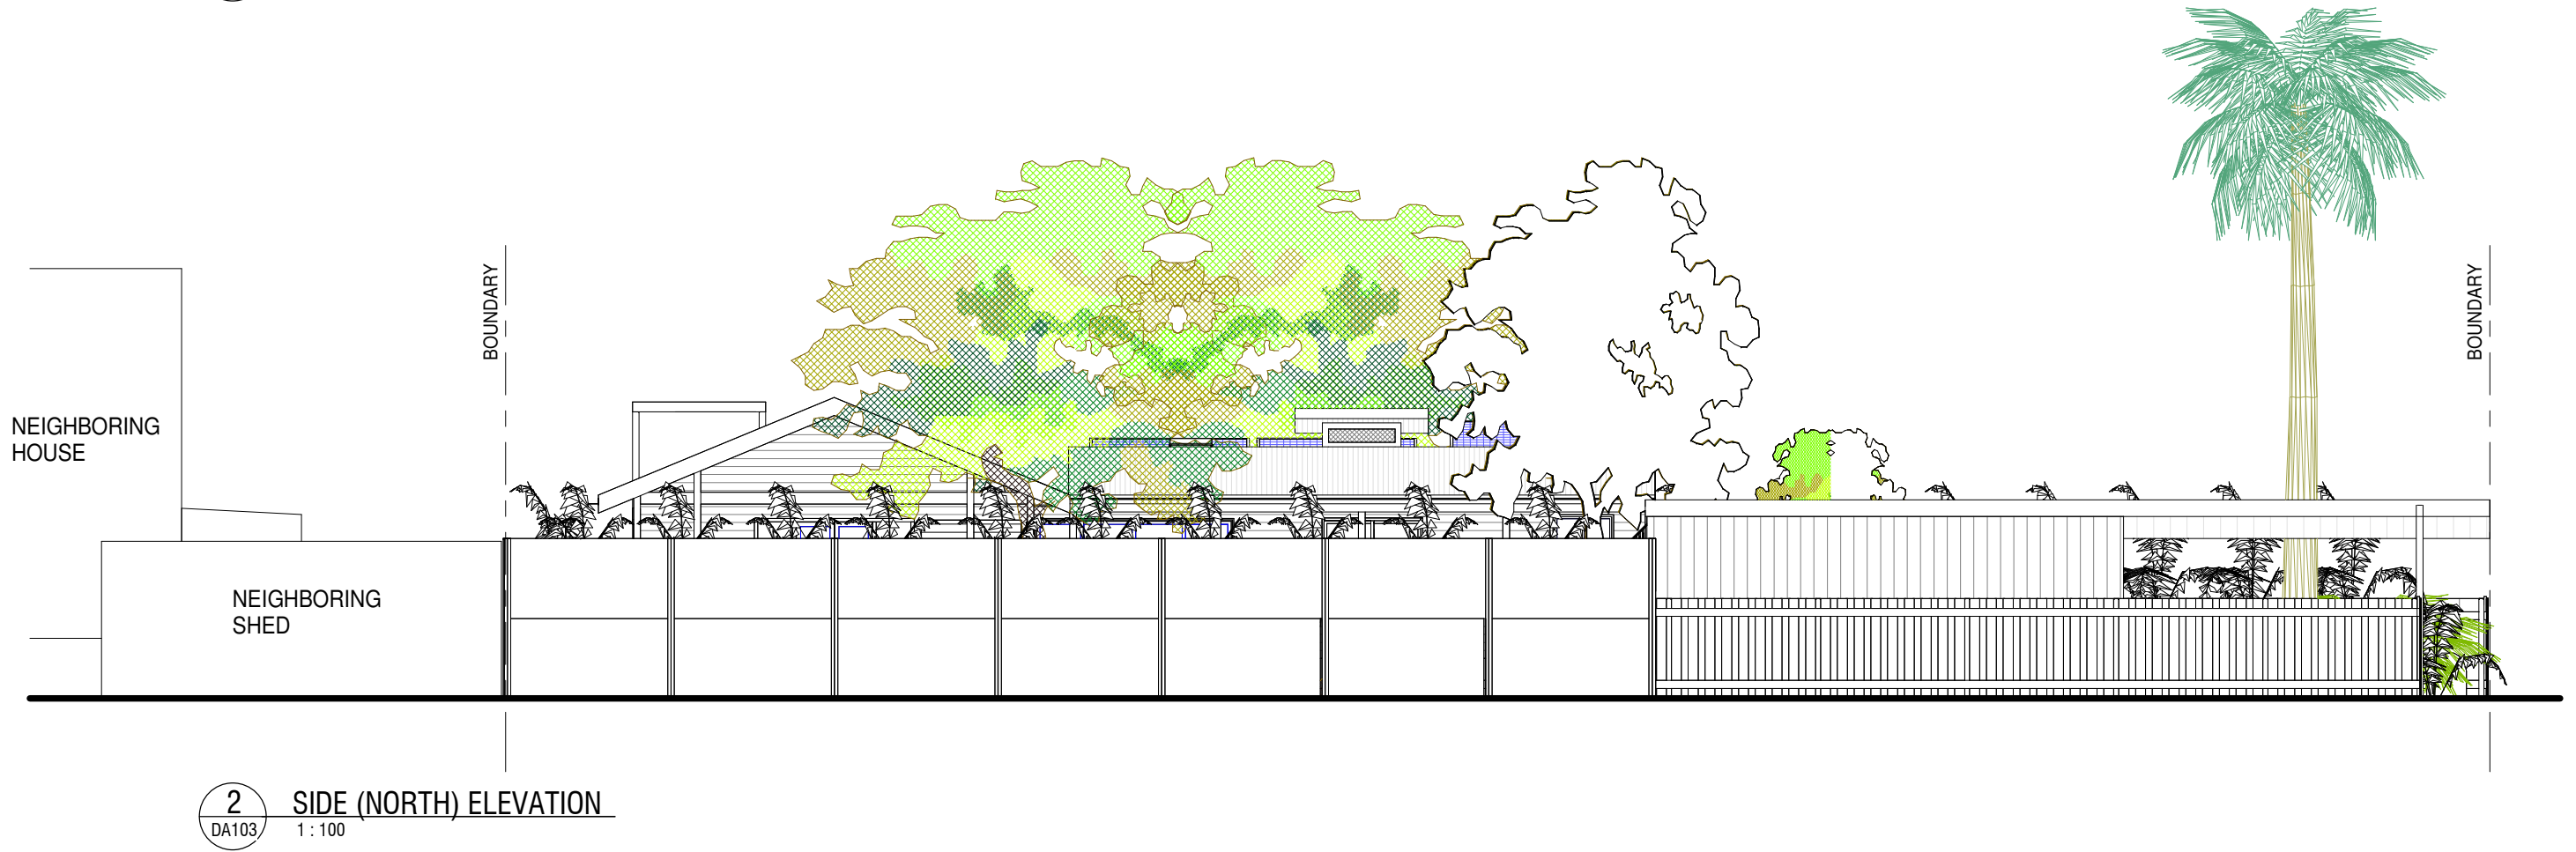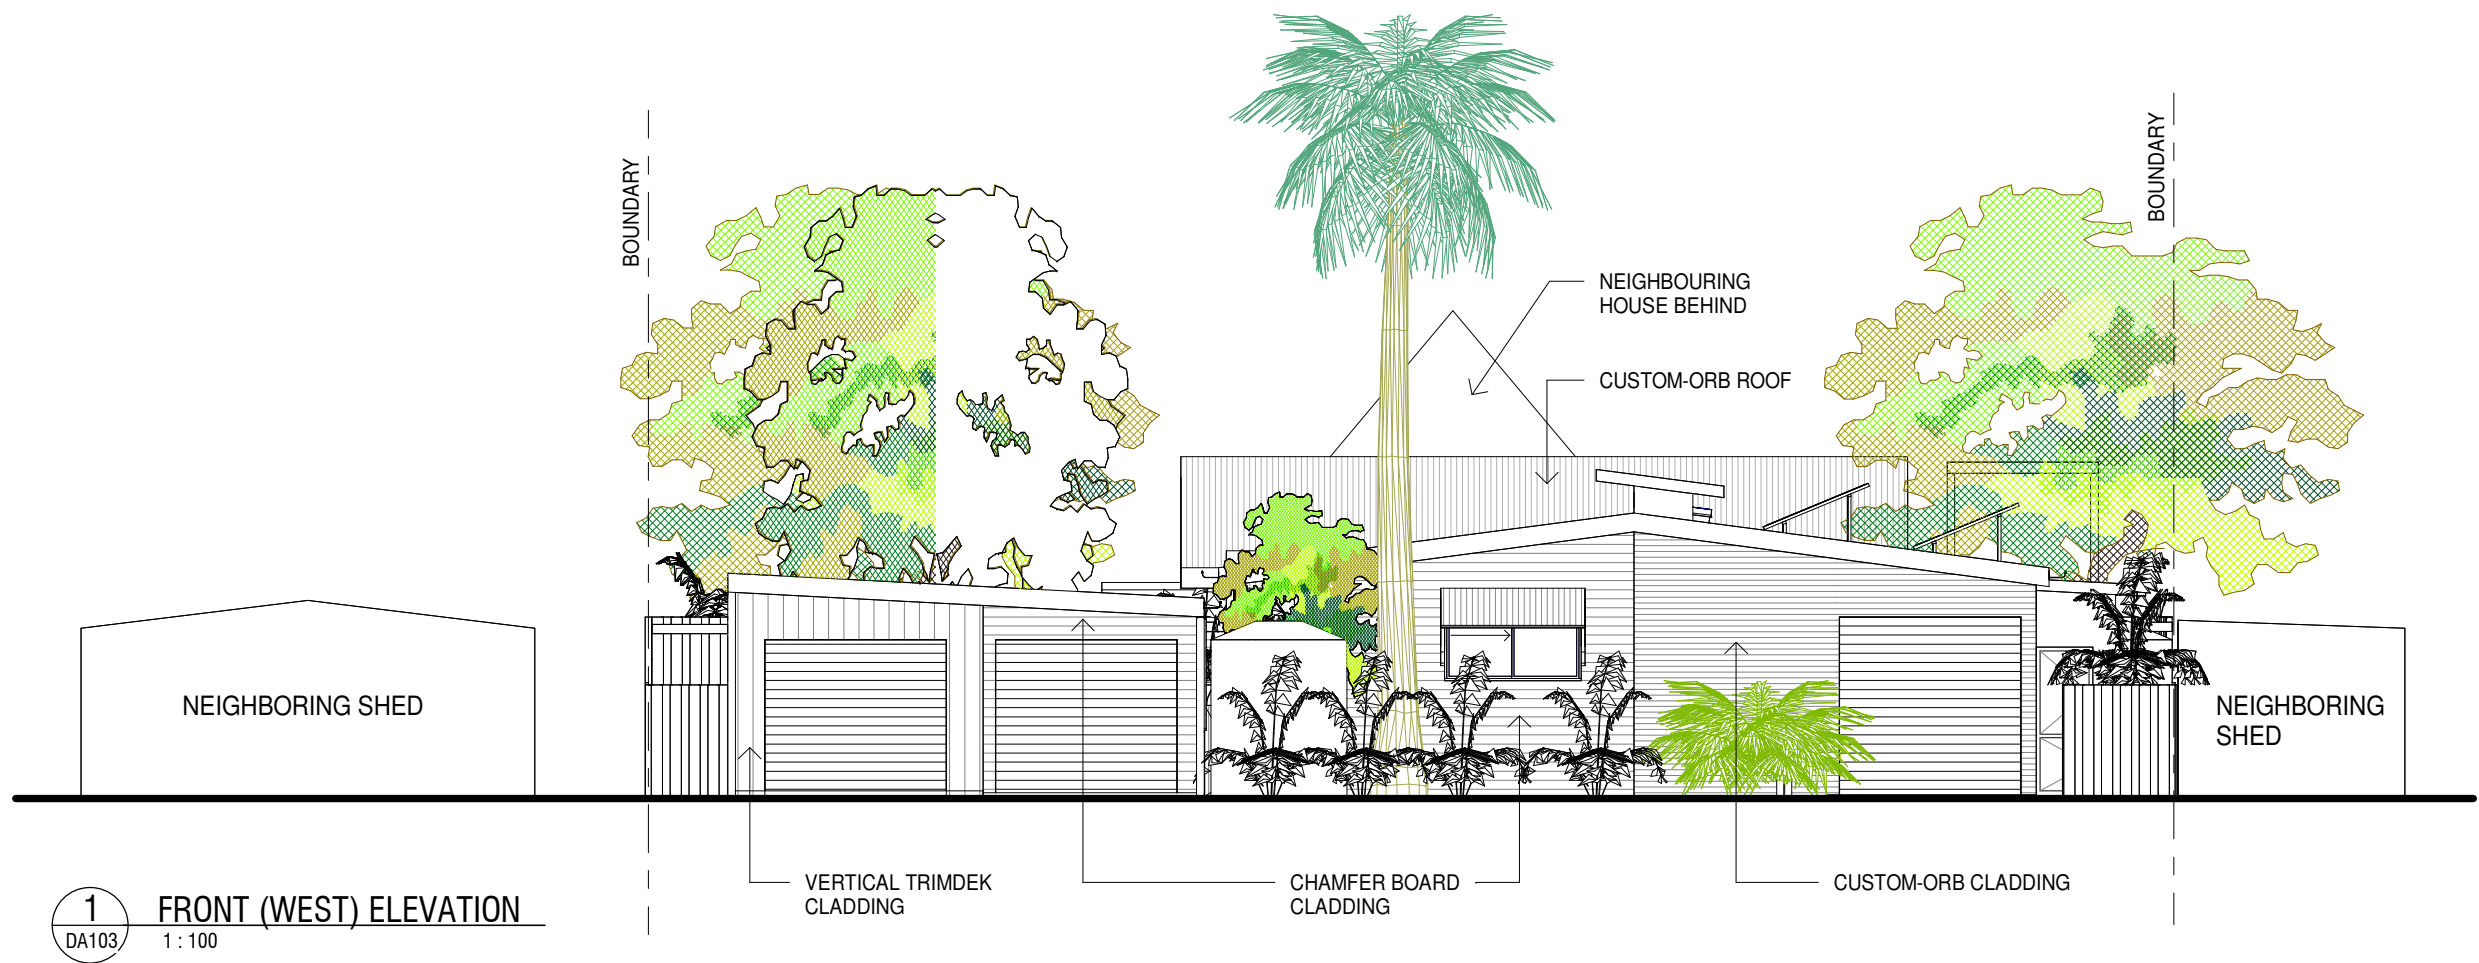

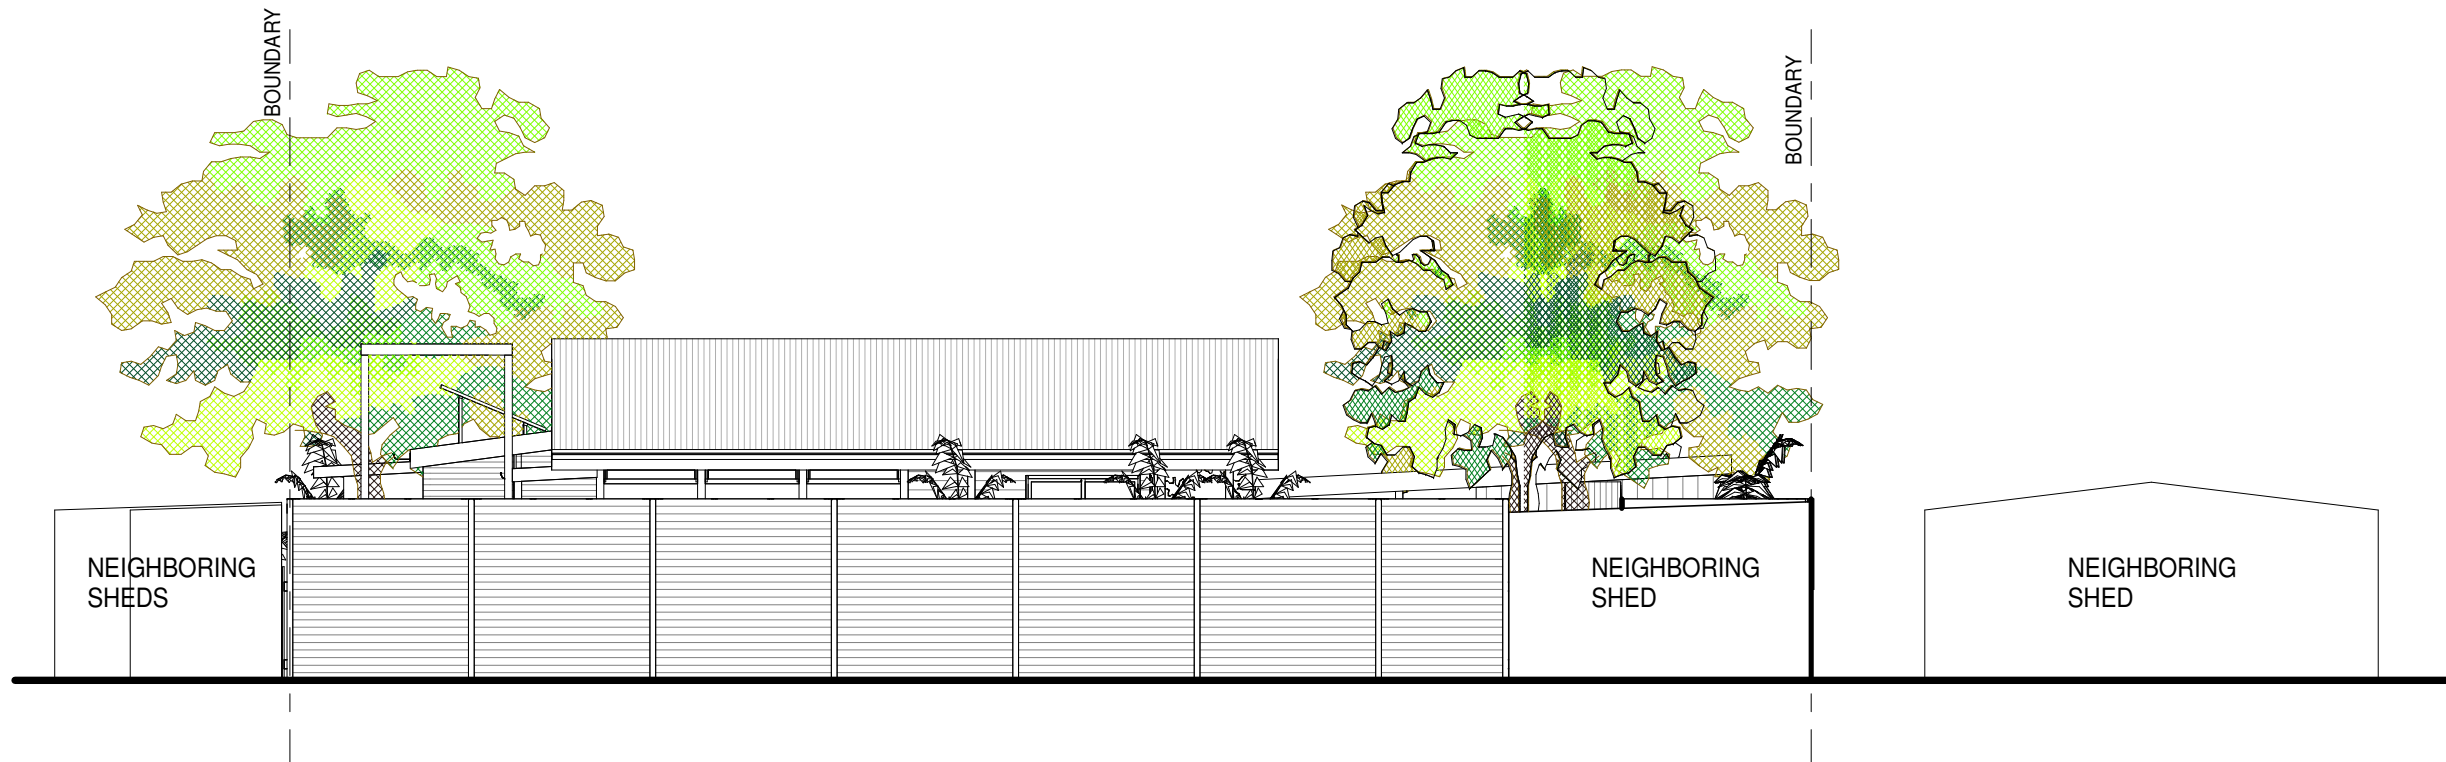

1 REAR (EAST) ELEVATION
DA103 1 : 100

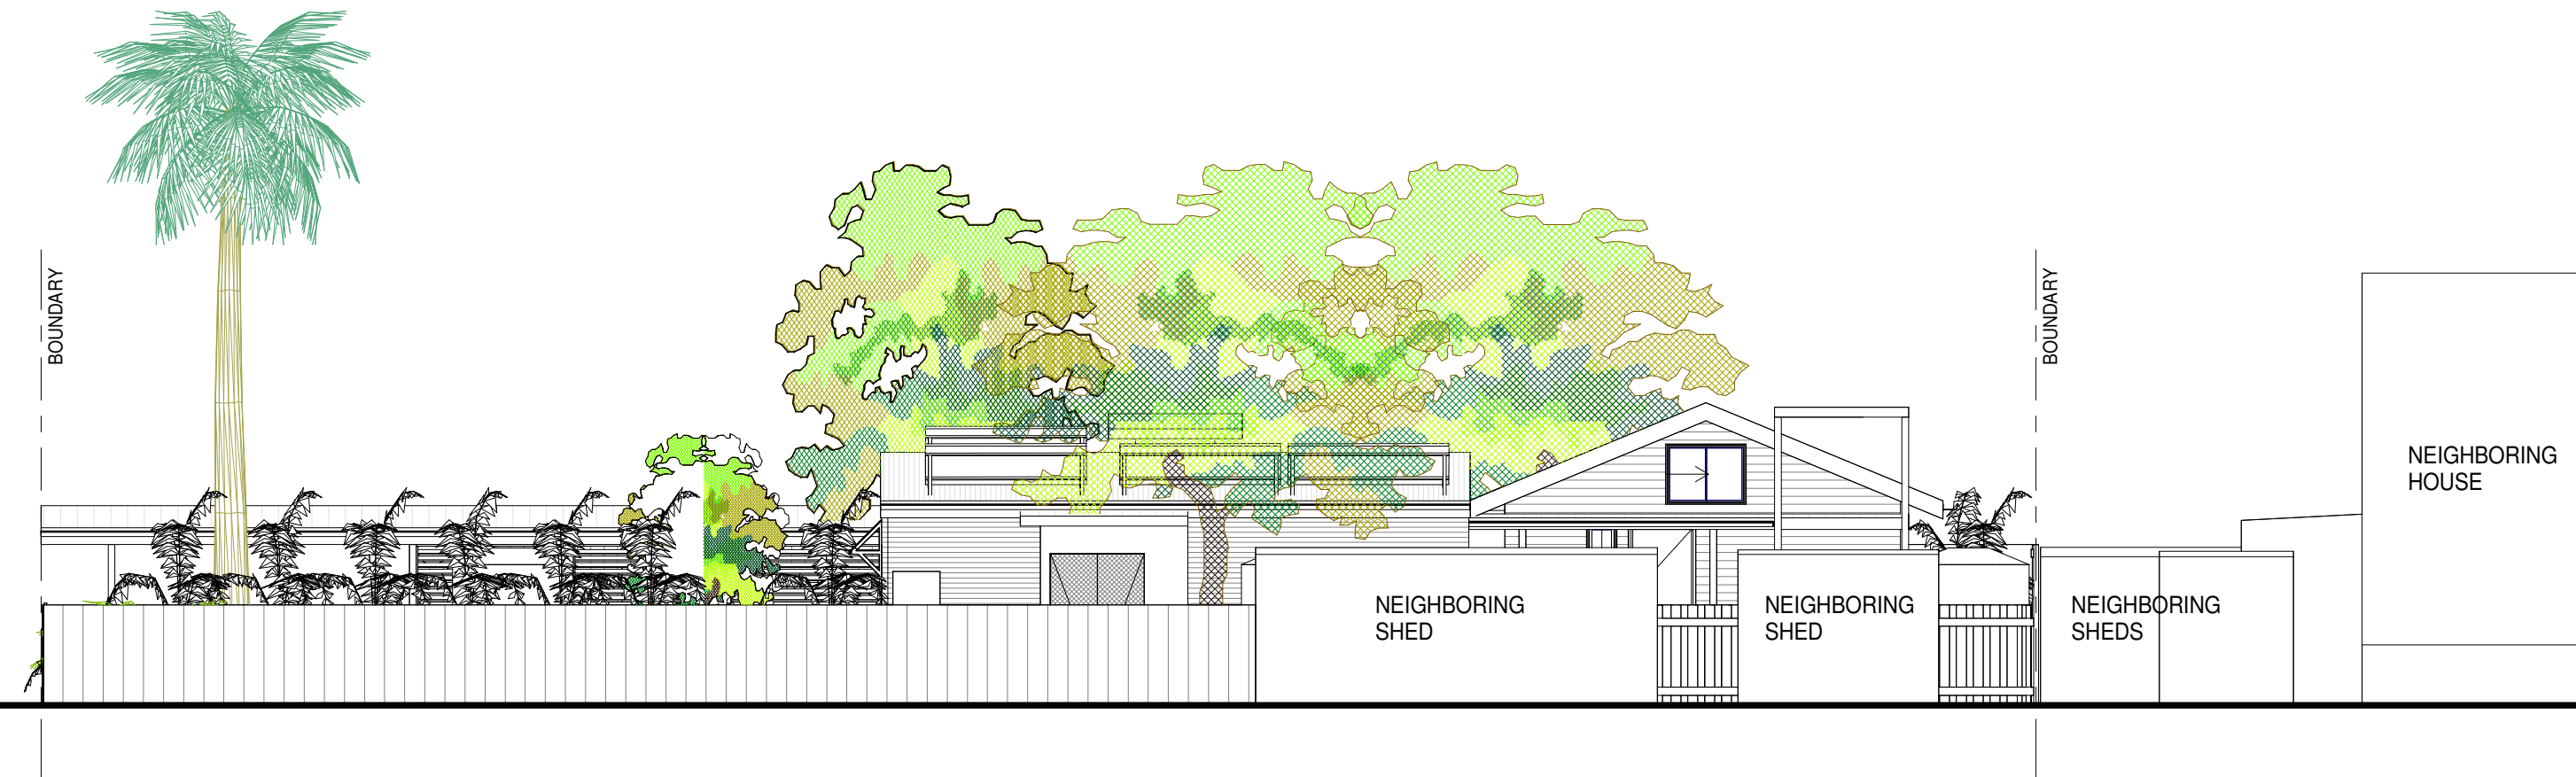

2 SIDE (SOUTH) ELEVATION
DA103 1 : 100

Rev.	Date	Description	Iss.	Appr.
1	21.10.25	DA ISSUE	PC	PC


Keyplan

Project
PROPOSED HOUSE
89 MIDGEN STREET KOORINGAL, QLD


Project Number
202410

Status

Date Plotted 7/09/2026 7:14:41 PM
Date Issued 21.10.25
Scale 1 : 100 @A3
0 1 2 2

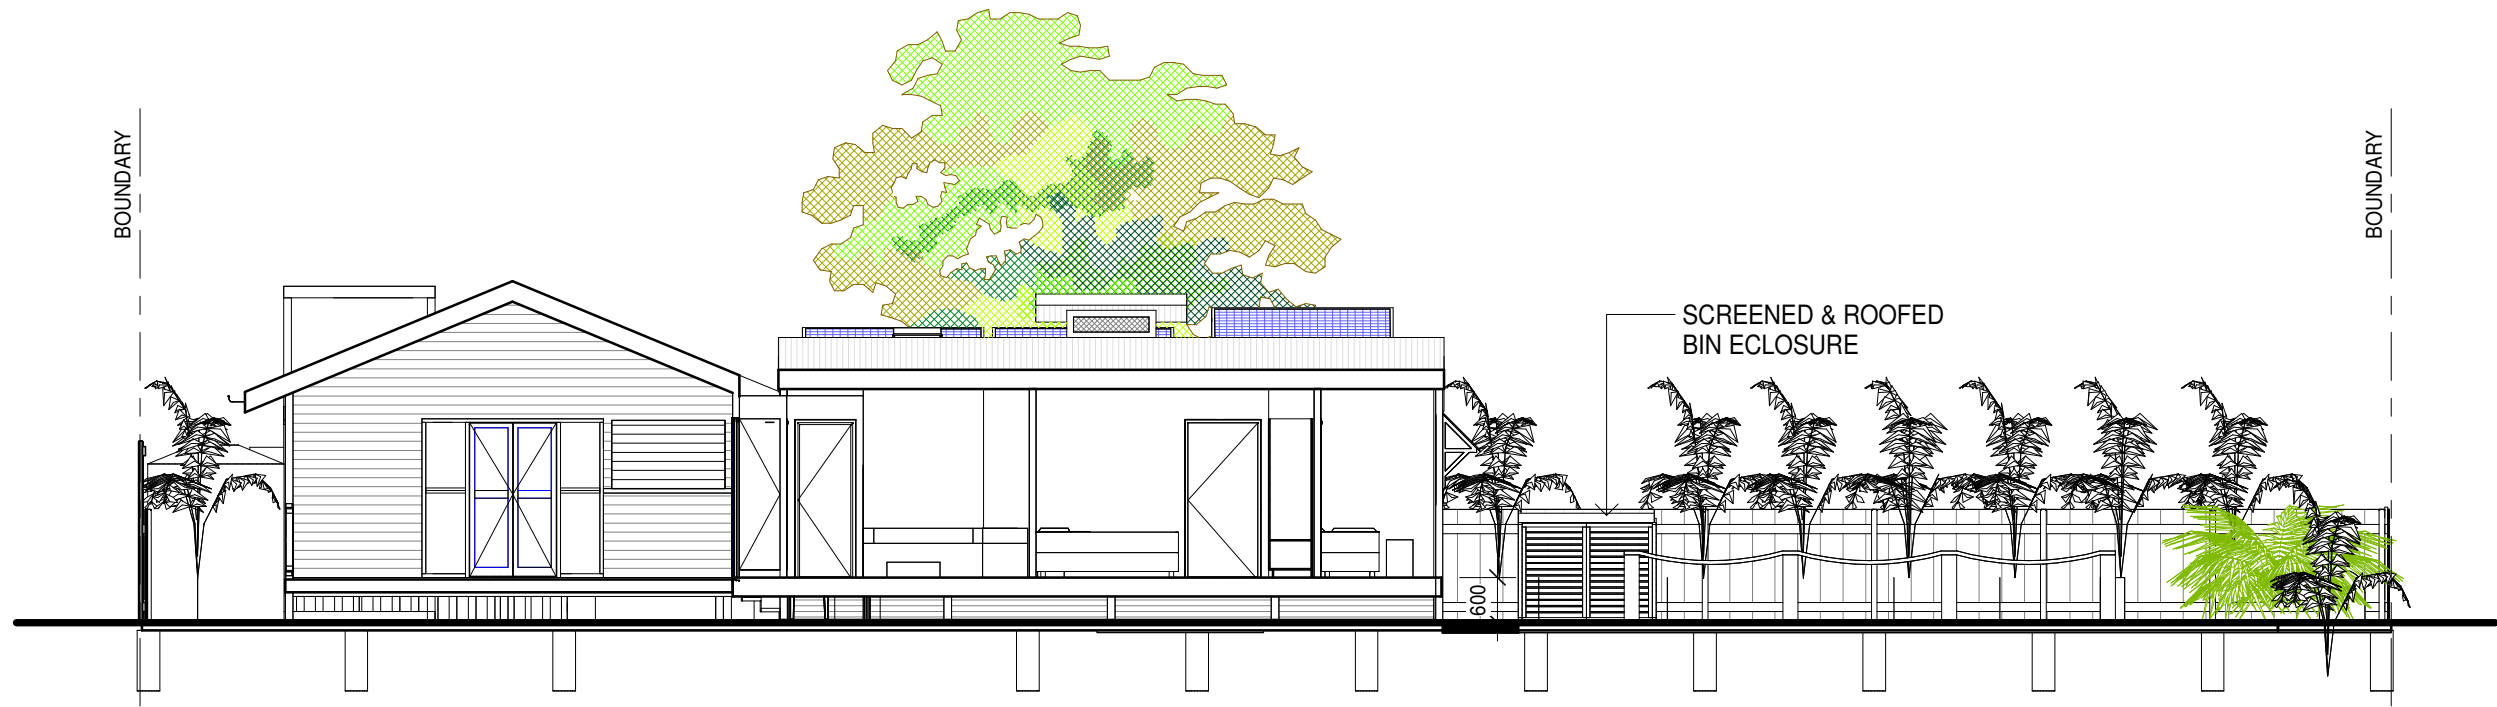

1 SECTION 1
DA103 1 : 100

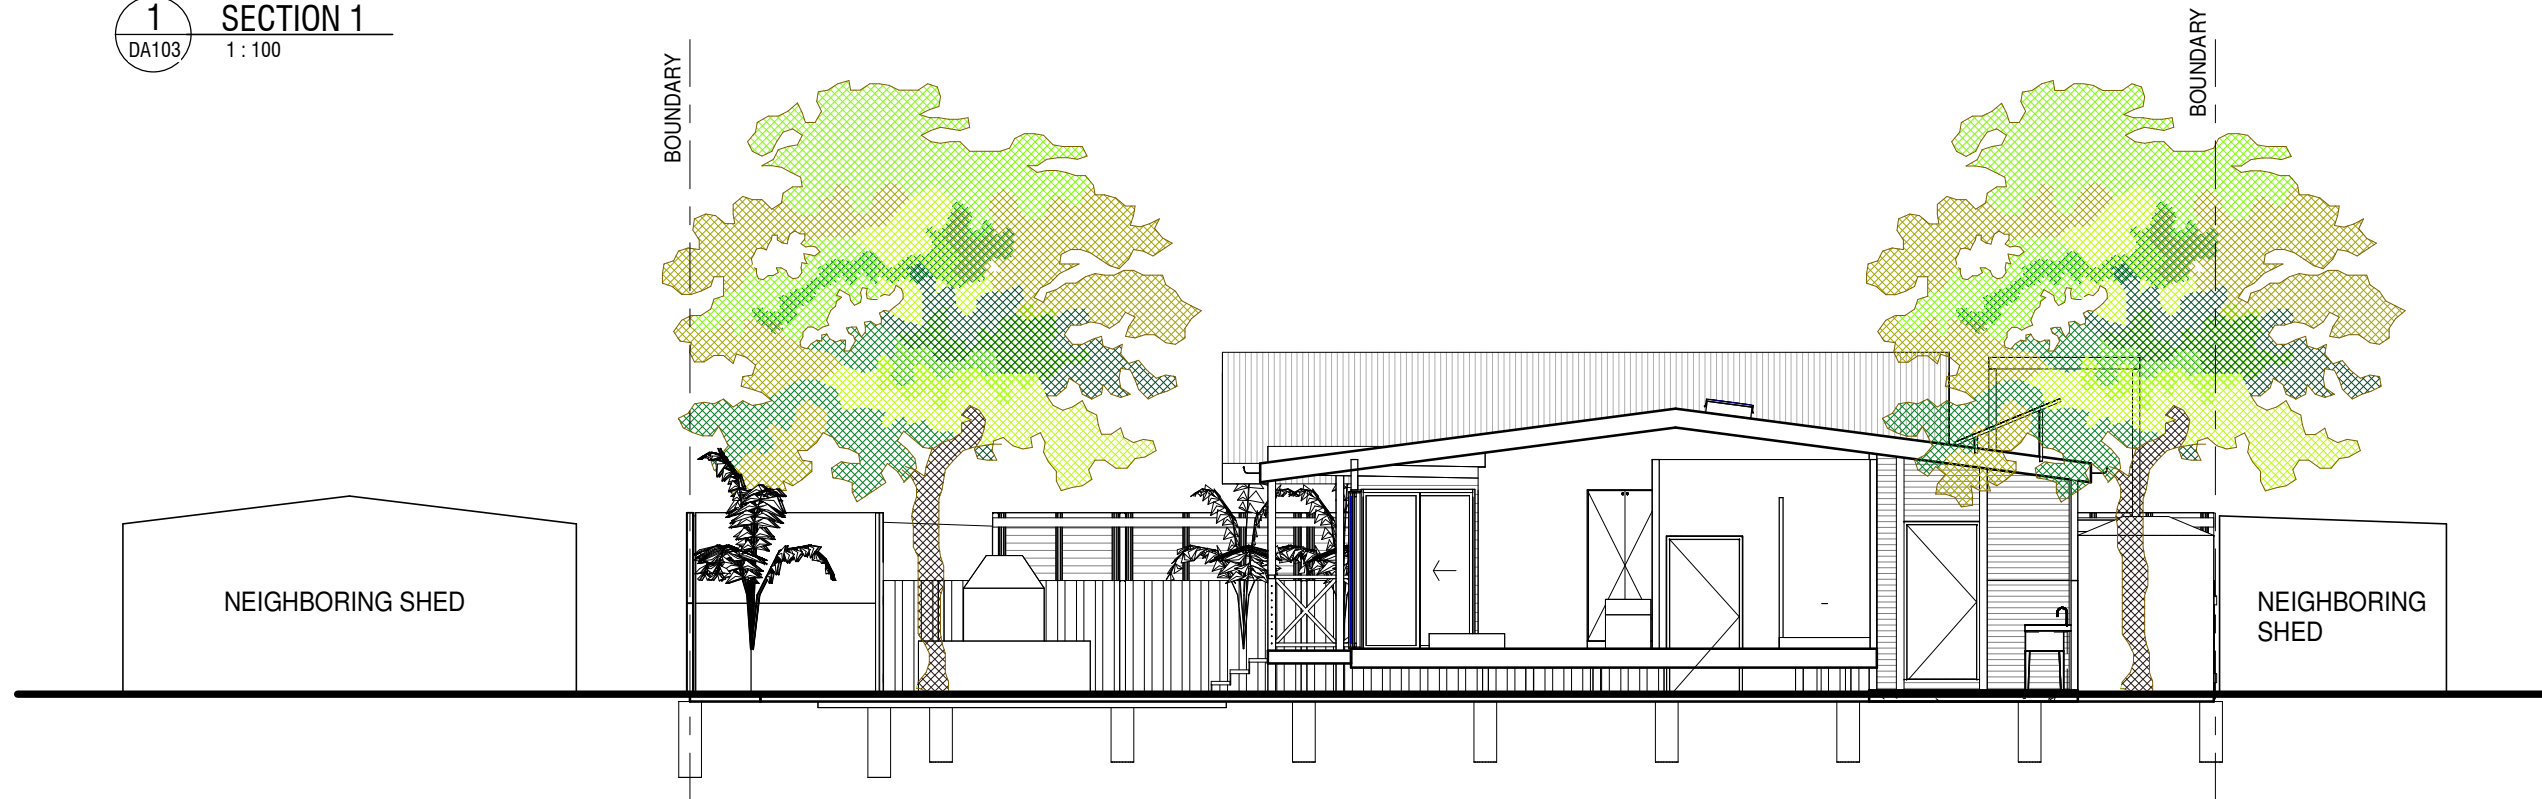

2 SECTION 2
DA103 1 : 100

Rev.	Date	Description	Iss.	Appr.
1	21.10.25	DA ISSUE	PC	PC
2	07.09.26	REVISED REFUSE BIN ENCLOSURE LOCATION	PC	PC

Keyplan

Project
PROPOSED HOUSE
89 MIDGEN STREET KOORINGAL, QLD

Project Number
202410

Status

Date Plotted 7/09/2026 7:15:08 PM
Date Issued 07.09.26
Scale 1 : 100 @A3

Drawing Title
SECTIONS

Drawing Number
DA106

Revision
2

**BCC DS
RECEIVED**
08/09/2026
APPLICATION REF
A006977710



1 3D VIEW (SIDE - NORTH)

Rev.	Date	Description	Iss.	Appr.
1	21.10.25	DA ISSUE	PC	PC
2	07.09.26	REVISED REFUSE BIN ENCLOSURE LOCATION	PC	PC

Keyplan


Project
PROPOSED HOUSE
89 MIDGEN STREET KOORINGAL, QLD
Project Number
202410

Status
Date Plotted 7/09/2026 7:15:51 PM
Date Issued 07.09.26
Scale @A3
0 1 2 3 4 5 6 7 8 9 10 0mm

Drawing Title
3D VIEW (SIDE - NORTH)
Drawing Number
DA107

Revision
2

BCC DS
RECEIVED
08/09/2026
APPLICATION REF
A006977710

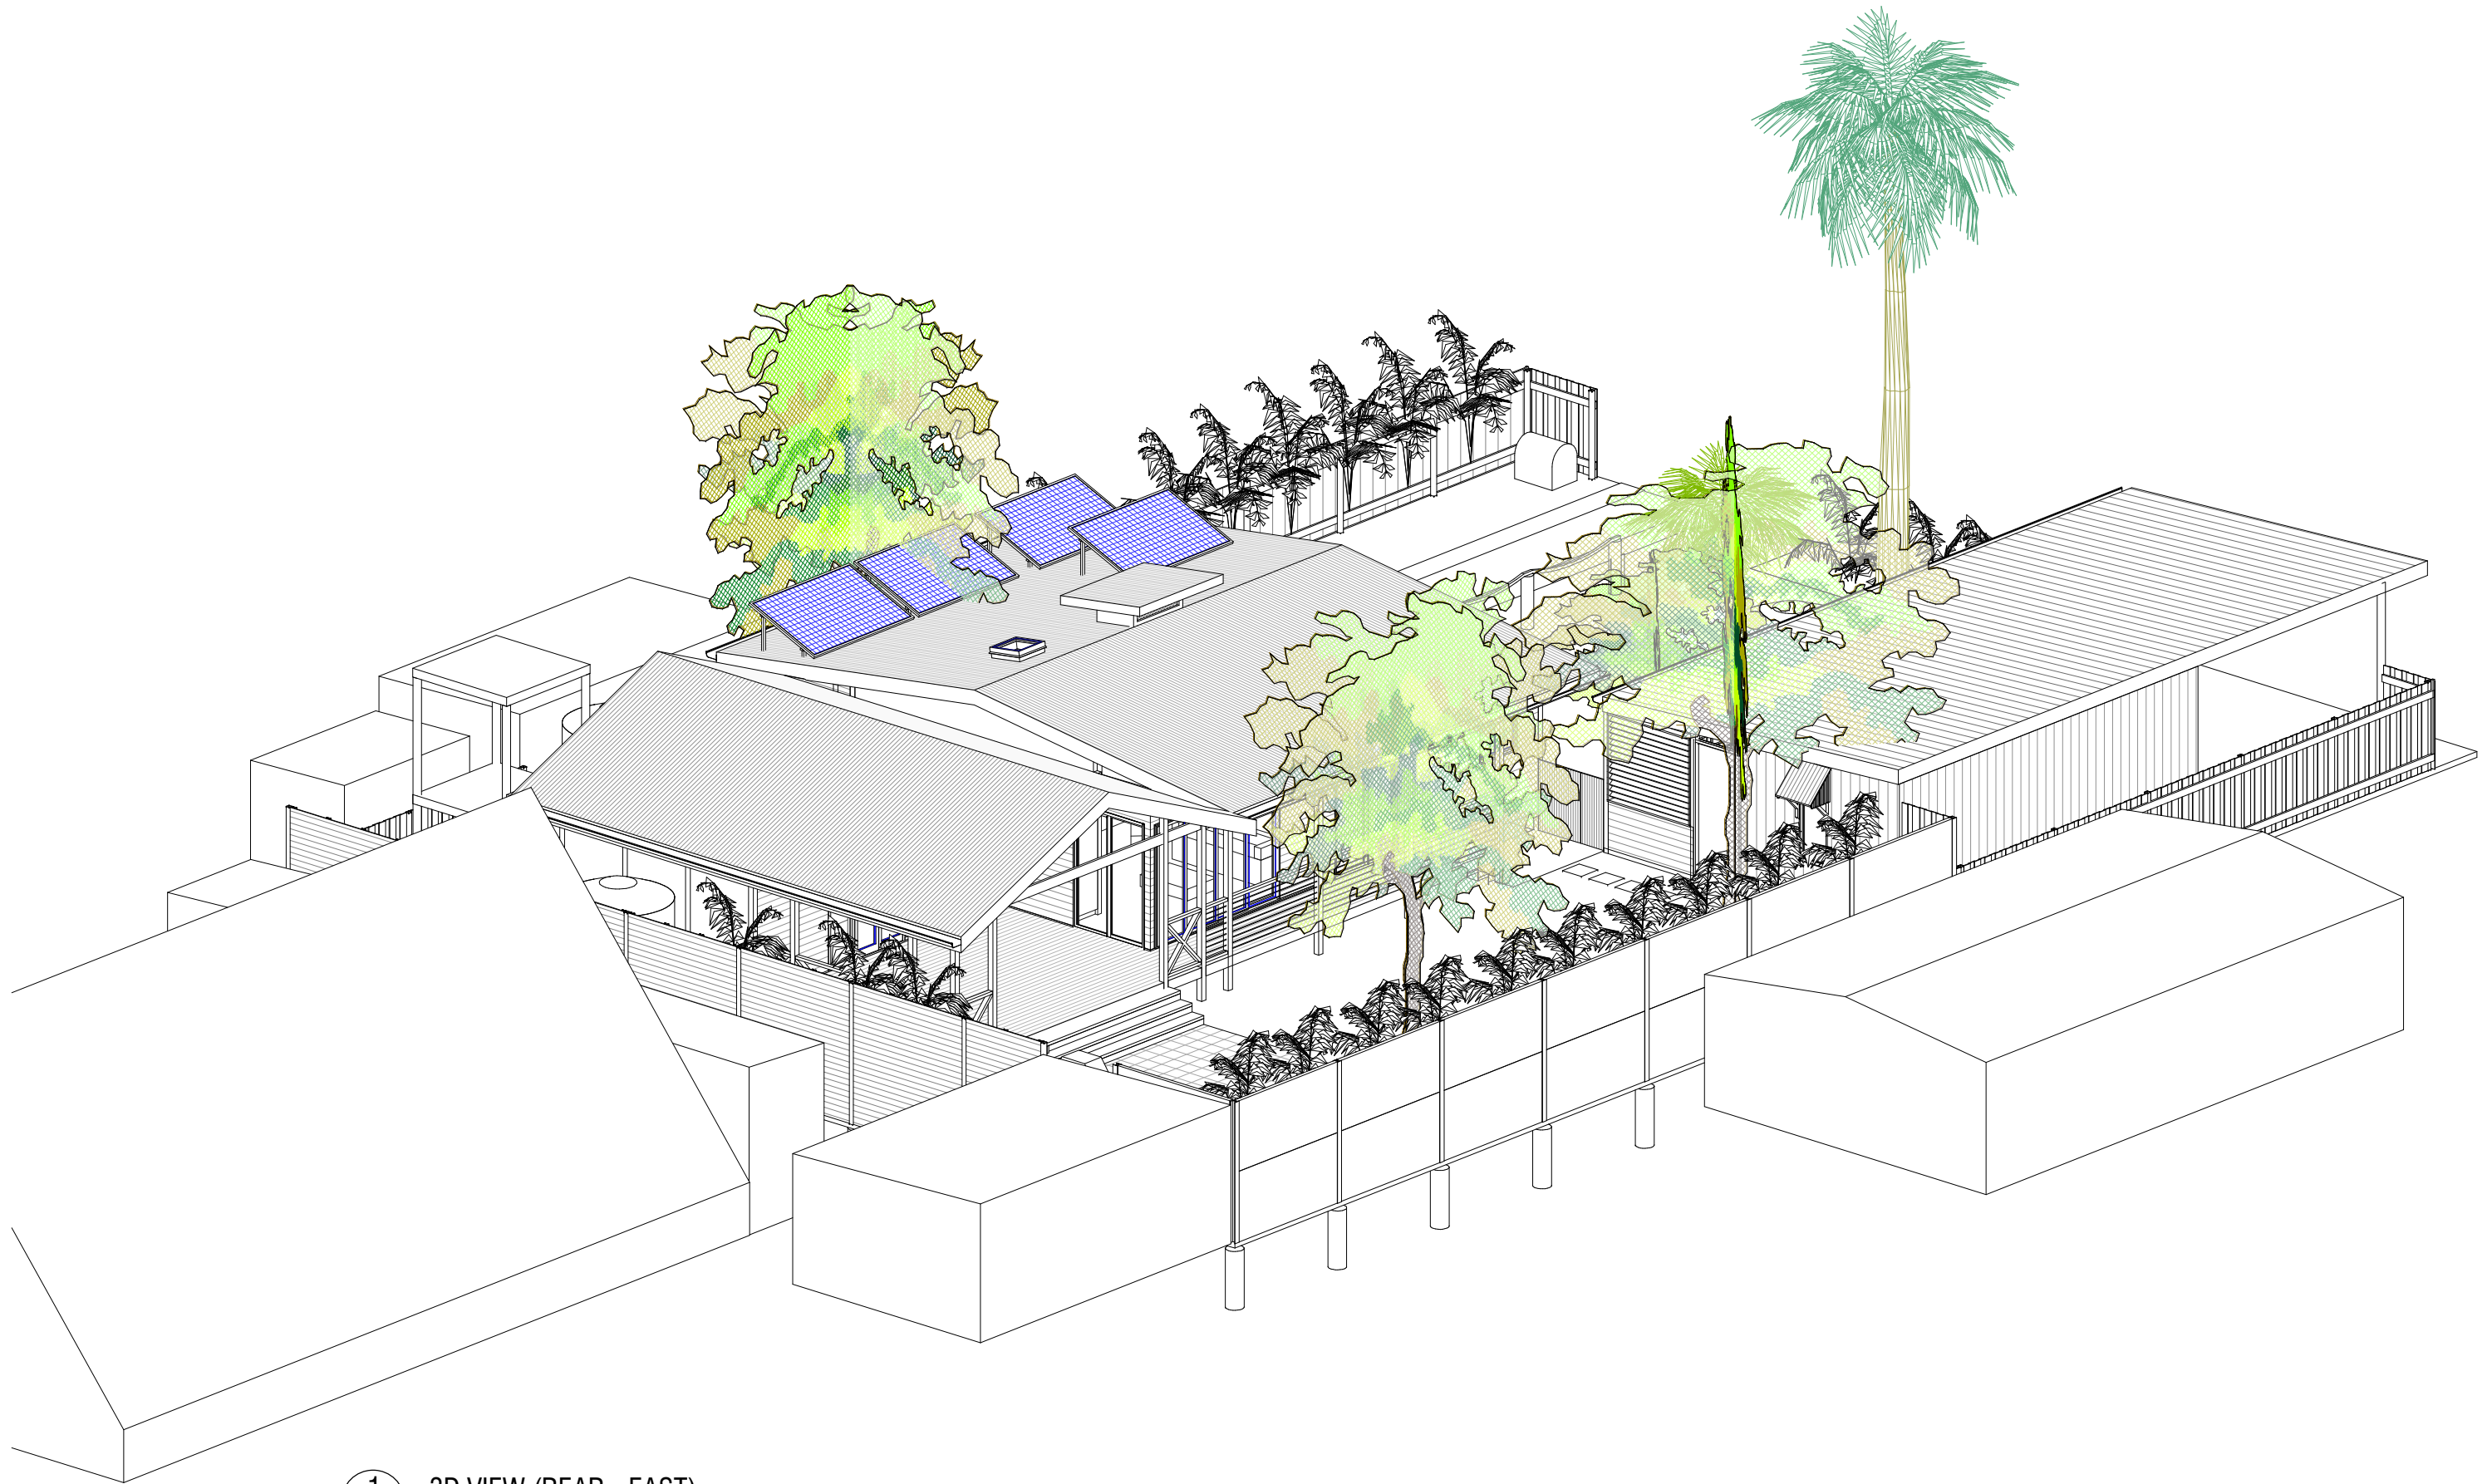

1 3D VIEW (REAR - EAST)

Rev.	Date	Description	Iss.	Appr.
1	21.10.25	DA ISSUE	PC	PC
2	07.09.26	REVISED REFUSE BIN ENCLOSURE LOCATION	PC	PC

Keyplan

Project
PROPOSED HOUSE
89 MIDGEN STREET KOORINGAL, QLD
Project Number
202410

Status
Date Plotted 7/09/2026 7:16:47 PM
Date Issued 07.09.26
Scale @A3
0 1 2 3 4 5 6 7 8 9 10 0mm

Drawing Title
3D VIEW (REAR - EAST)
Drawing Number
DA108

Revision
2

BCC DS
RECEIVED
08/09/2026
APPLICATION REF
A006977710



1 3D VIEW (SIDE - SOUTH)

Rev.	Date	Description	Iss.	Appr.
1	21.10.25	DA ISSUE	PC	PC
2	07.09.26	REVISED REFUSE BIN ENCLOSURE LOCATION	PC	PC

Keyplan

Project
PROPOSED HOUSE
89 MIDGEN STREET KOORINGAL, QLD

Project Number
202410

Status
Date Plotted 7/09/2026 7:17:18 PM
Date Issued 07.09.26
Scale @A3
0 1 2 3 4 5 6 7 8 9 10 0mm

Drawing Title
3D VIEW (SIDE - SOUTH)

Drawing Number
DA109

Revision
2

BCC DS
RECEIVED
08/09/2026
APPLICATION REF
A006977710