



BCC DS
RECEIVED
06/08/2026
APPLICATION REF
A007059308

PRELIMINARY - NOT FOR CONSTRUCTION
(SCHEME 02)

RESIDENTIAL

28 WAITE ST, NORMAN PARK

Address: **28 WAITE ST, NORMAN PARK**

Client:


Job No: **5375**

Issued: **05.08.2026**

Issue Schedule			
No.	DATE	DESCRIPTION	BY
	16.04.2026	Revision 1	JS
	23.04.2026	Revision 2	JS
01	07.05.2026	Revision 1	JS
02	20.05.2026	Revision 2	JS
03	29.05.2026	Revision 3	JS
04	03.06.2026	Revision 4	JS
05	05.08.2026	Revision 5	JS

DRAWING LIST	
00	COVER SHEET
1	PROPOSED SITE PLAN
2	GROUND LEVEL PLAN
3	LEVEL 1 PLAN
4	UNIT 1 & 2 PLAN
5	UNIT 3 & 4 PLAN
6	LEVEL 2 PLAN
7	UNIT 5 PLAN
8	UNIT 6 PLAN
9	ROOF PLAN
10	ELEVATIONS
11	ELEVATIONS
12	ELEVATIONS
13	ELEVATIONS
14	SECTION
15	3D PERSPECTIVES
16	3D PERSPECTIVE
17	COLOUR RENDERS
18	PROPOSED STREET ELEVATION

BCC DS
RECEIVED
06/08/2026
APPLICATION REF
A007059308

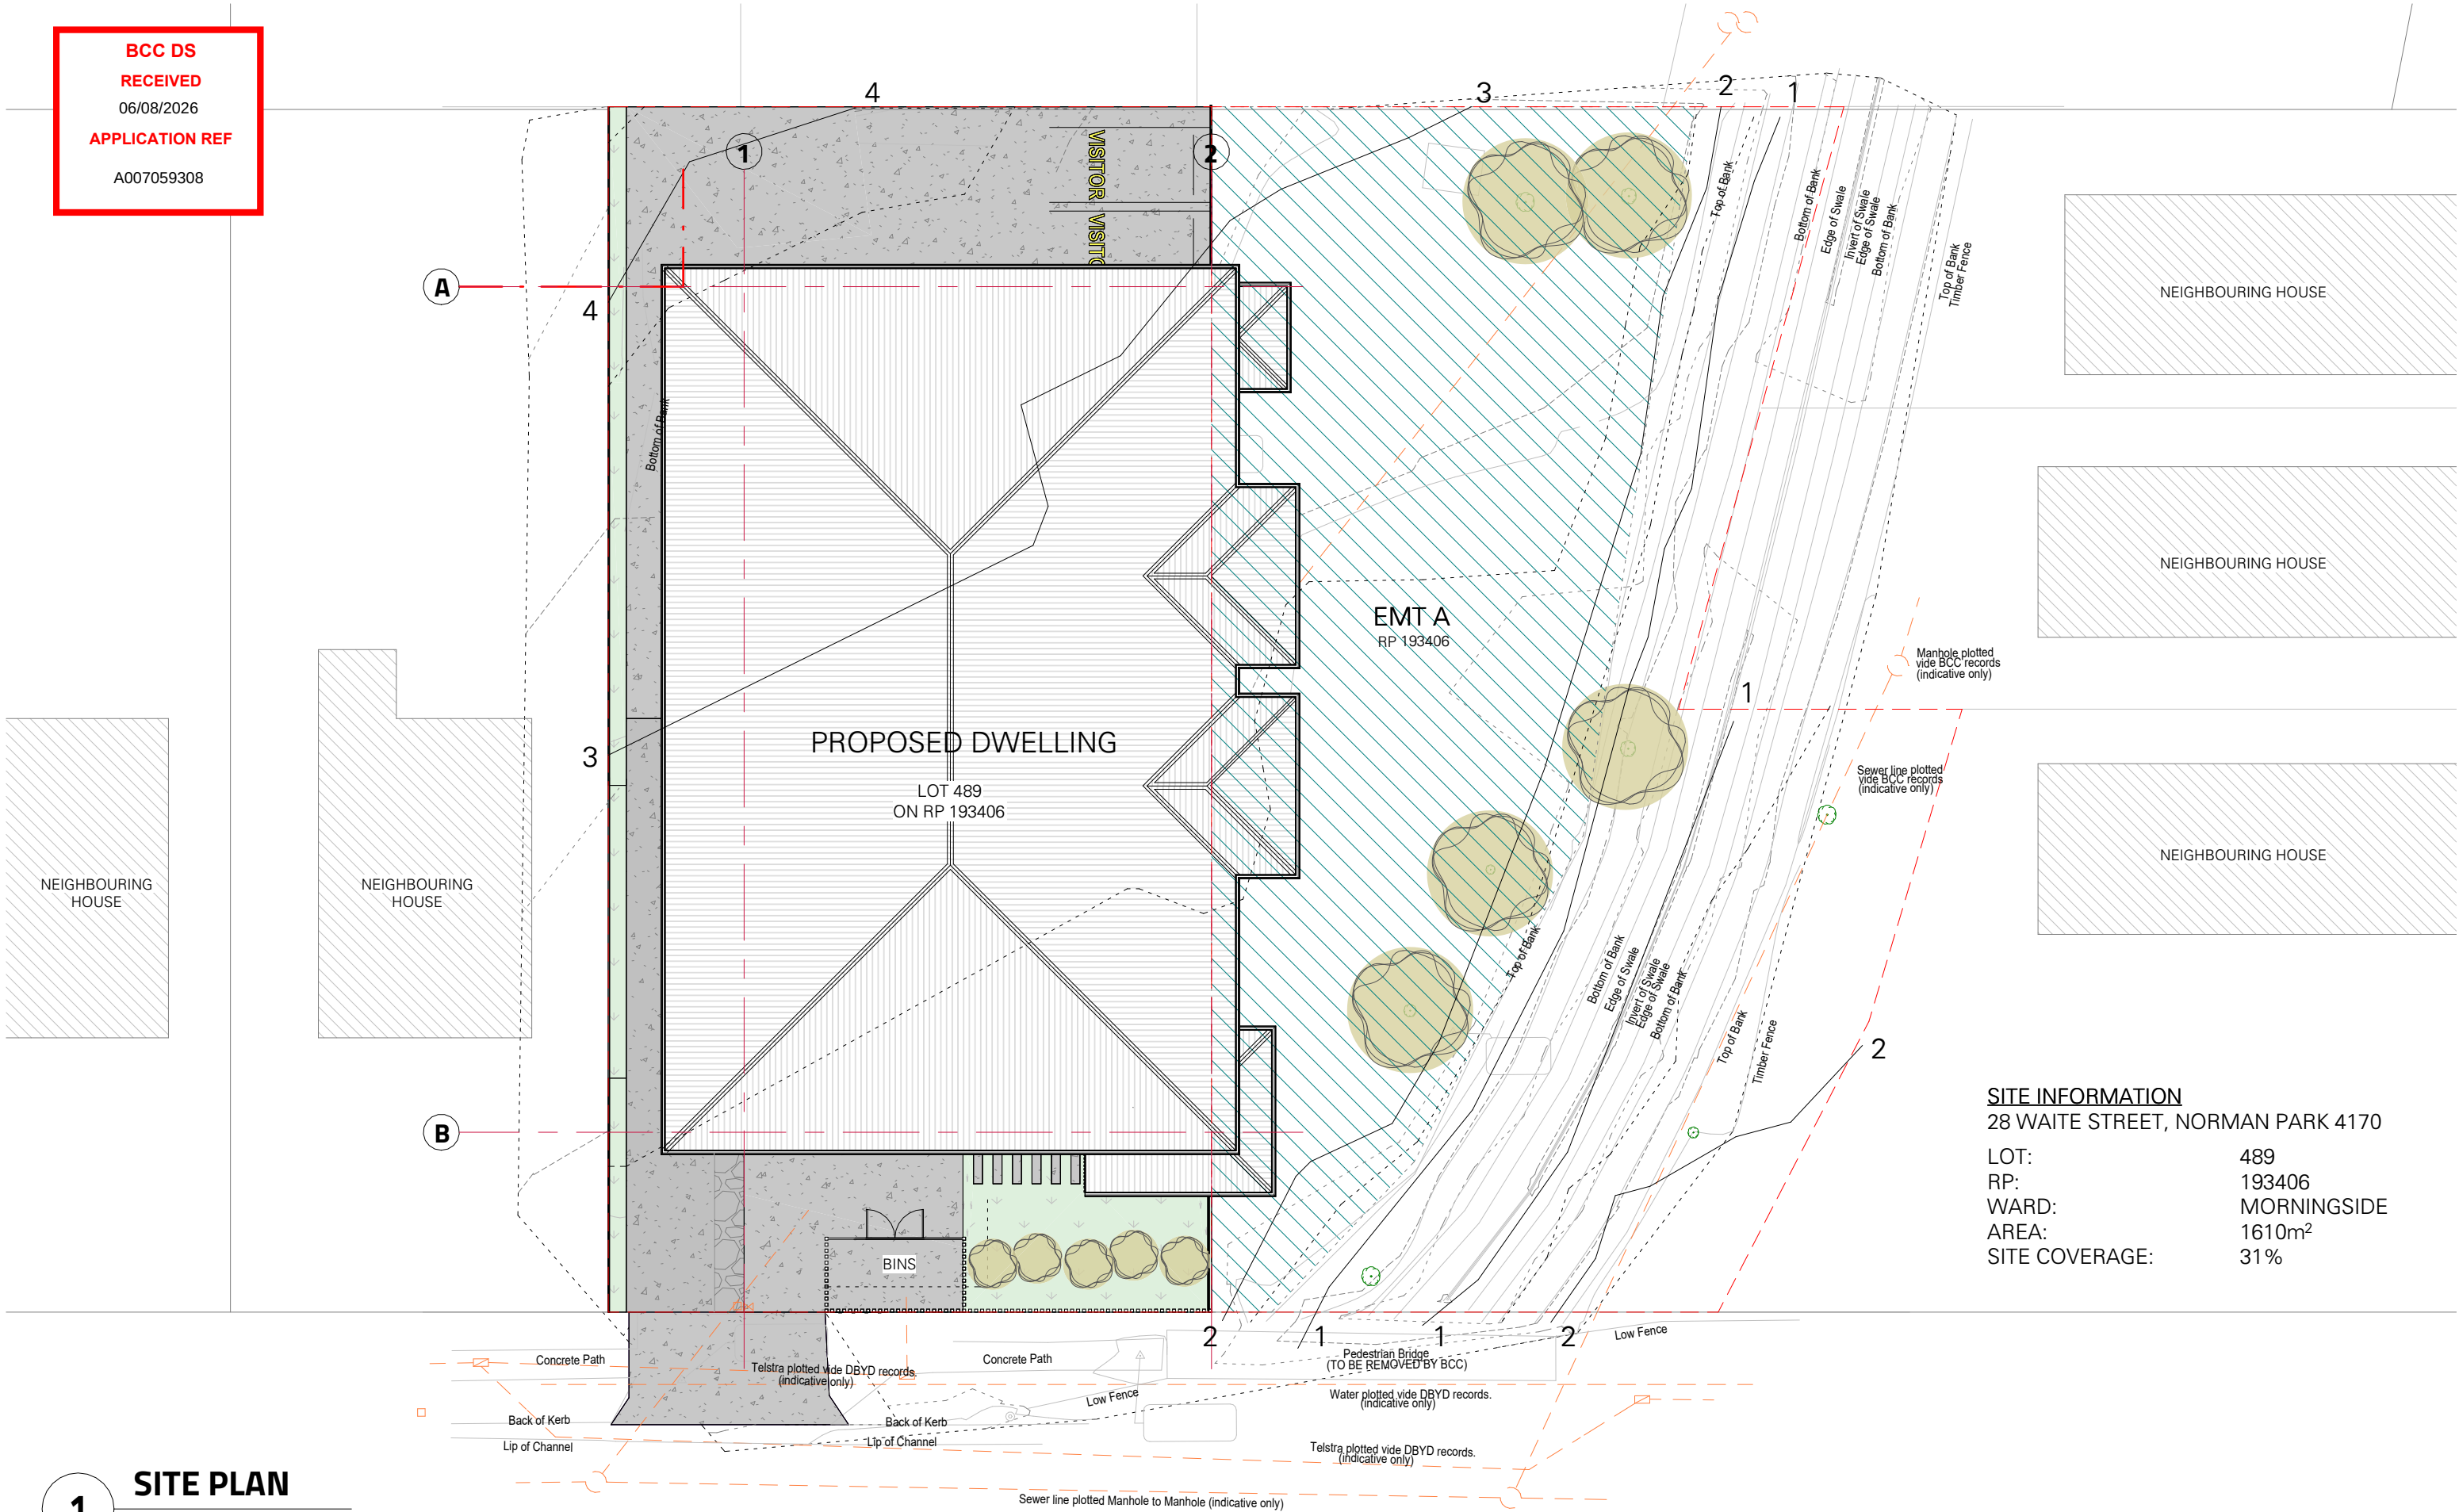

SITE INFORMATION
28 WAITE STREET, NORMAN PARK 4170
LOT: 489
RP: 193406
WARD: MORNINGSIDESIDE
AREA: 1610m²
SITE COVERAGE: 31%


1 SITE PLAN

Scale: 1 : 200



Renée Dunn
B Arch (Hons) B Vis Artc (Graphic Design)
Director

0419 788 675
renee@reneedunnarchitect.com.au
reneedunnarchitect.com.au
PO Box 321 Norman Park Qld 4170

 

0 2 4 6 8 10m
1: 200

8/5/2026 1:22:24 PM

© COPYRIGHT | All rights reserved. This work is copyright and cannot be reproduced or used without written permission of Renee Dunn Architect. DO NOT COPY in any form or by means (graphic, electronic or mechanical, including photocopying) without written permission of Renee Dunn Architect.
DO NOT SCALE. Use figured dimensions. Check all dimensions on site before fabrication or set out.

Issue Schedule				
No.	DATE	DESCRIPTION	BY	CHK
	23.04.2026	Revision 2	JS	RD
01	07.05.2026	Revision 1	JS	RD
02	20.05.2026	Revision 2	JS	RD
05	05.08.2026	Revision 5	JS	RD

SITE
28 WAITE ST, NORMAN PARK

PROJECT
RESIDENTIAL

CLIENT

NORTH



JOB No.
5375

SCALE @ A3
As indicated

DATE
05.08.2026

Rev
05


SD
Stage

DRAWING TITLE
PROPOSED SITE PLAN

DRAWING No.
1 OF 18

PRELIMINARY - NOT FOR CONSTRUCTION (SCHEME 02)

BCC DS
RECEIVED
06/08/2026
APPLICATION REF
A007059308

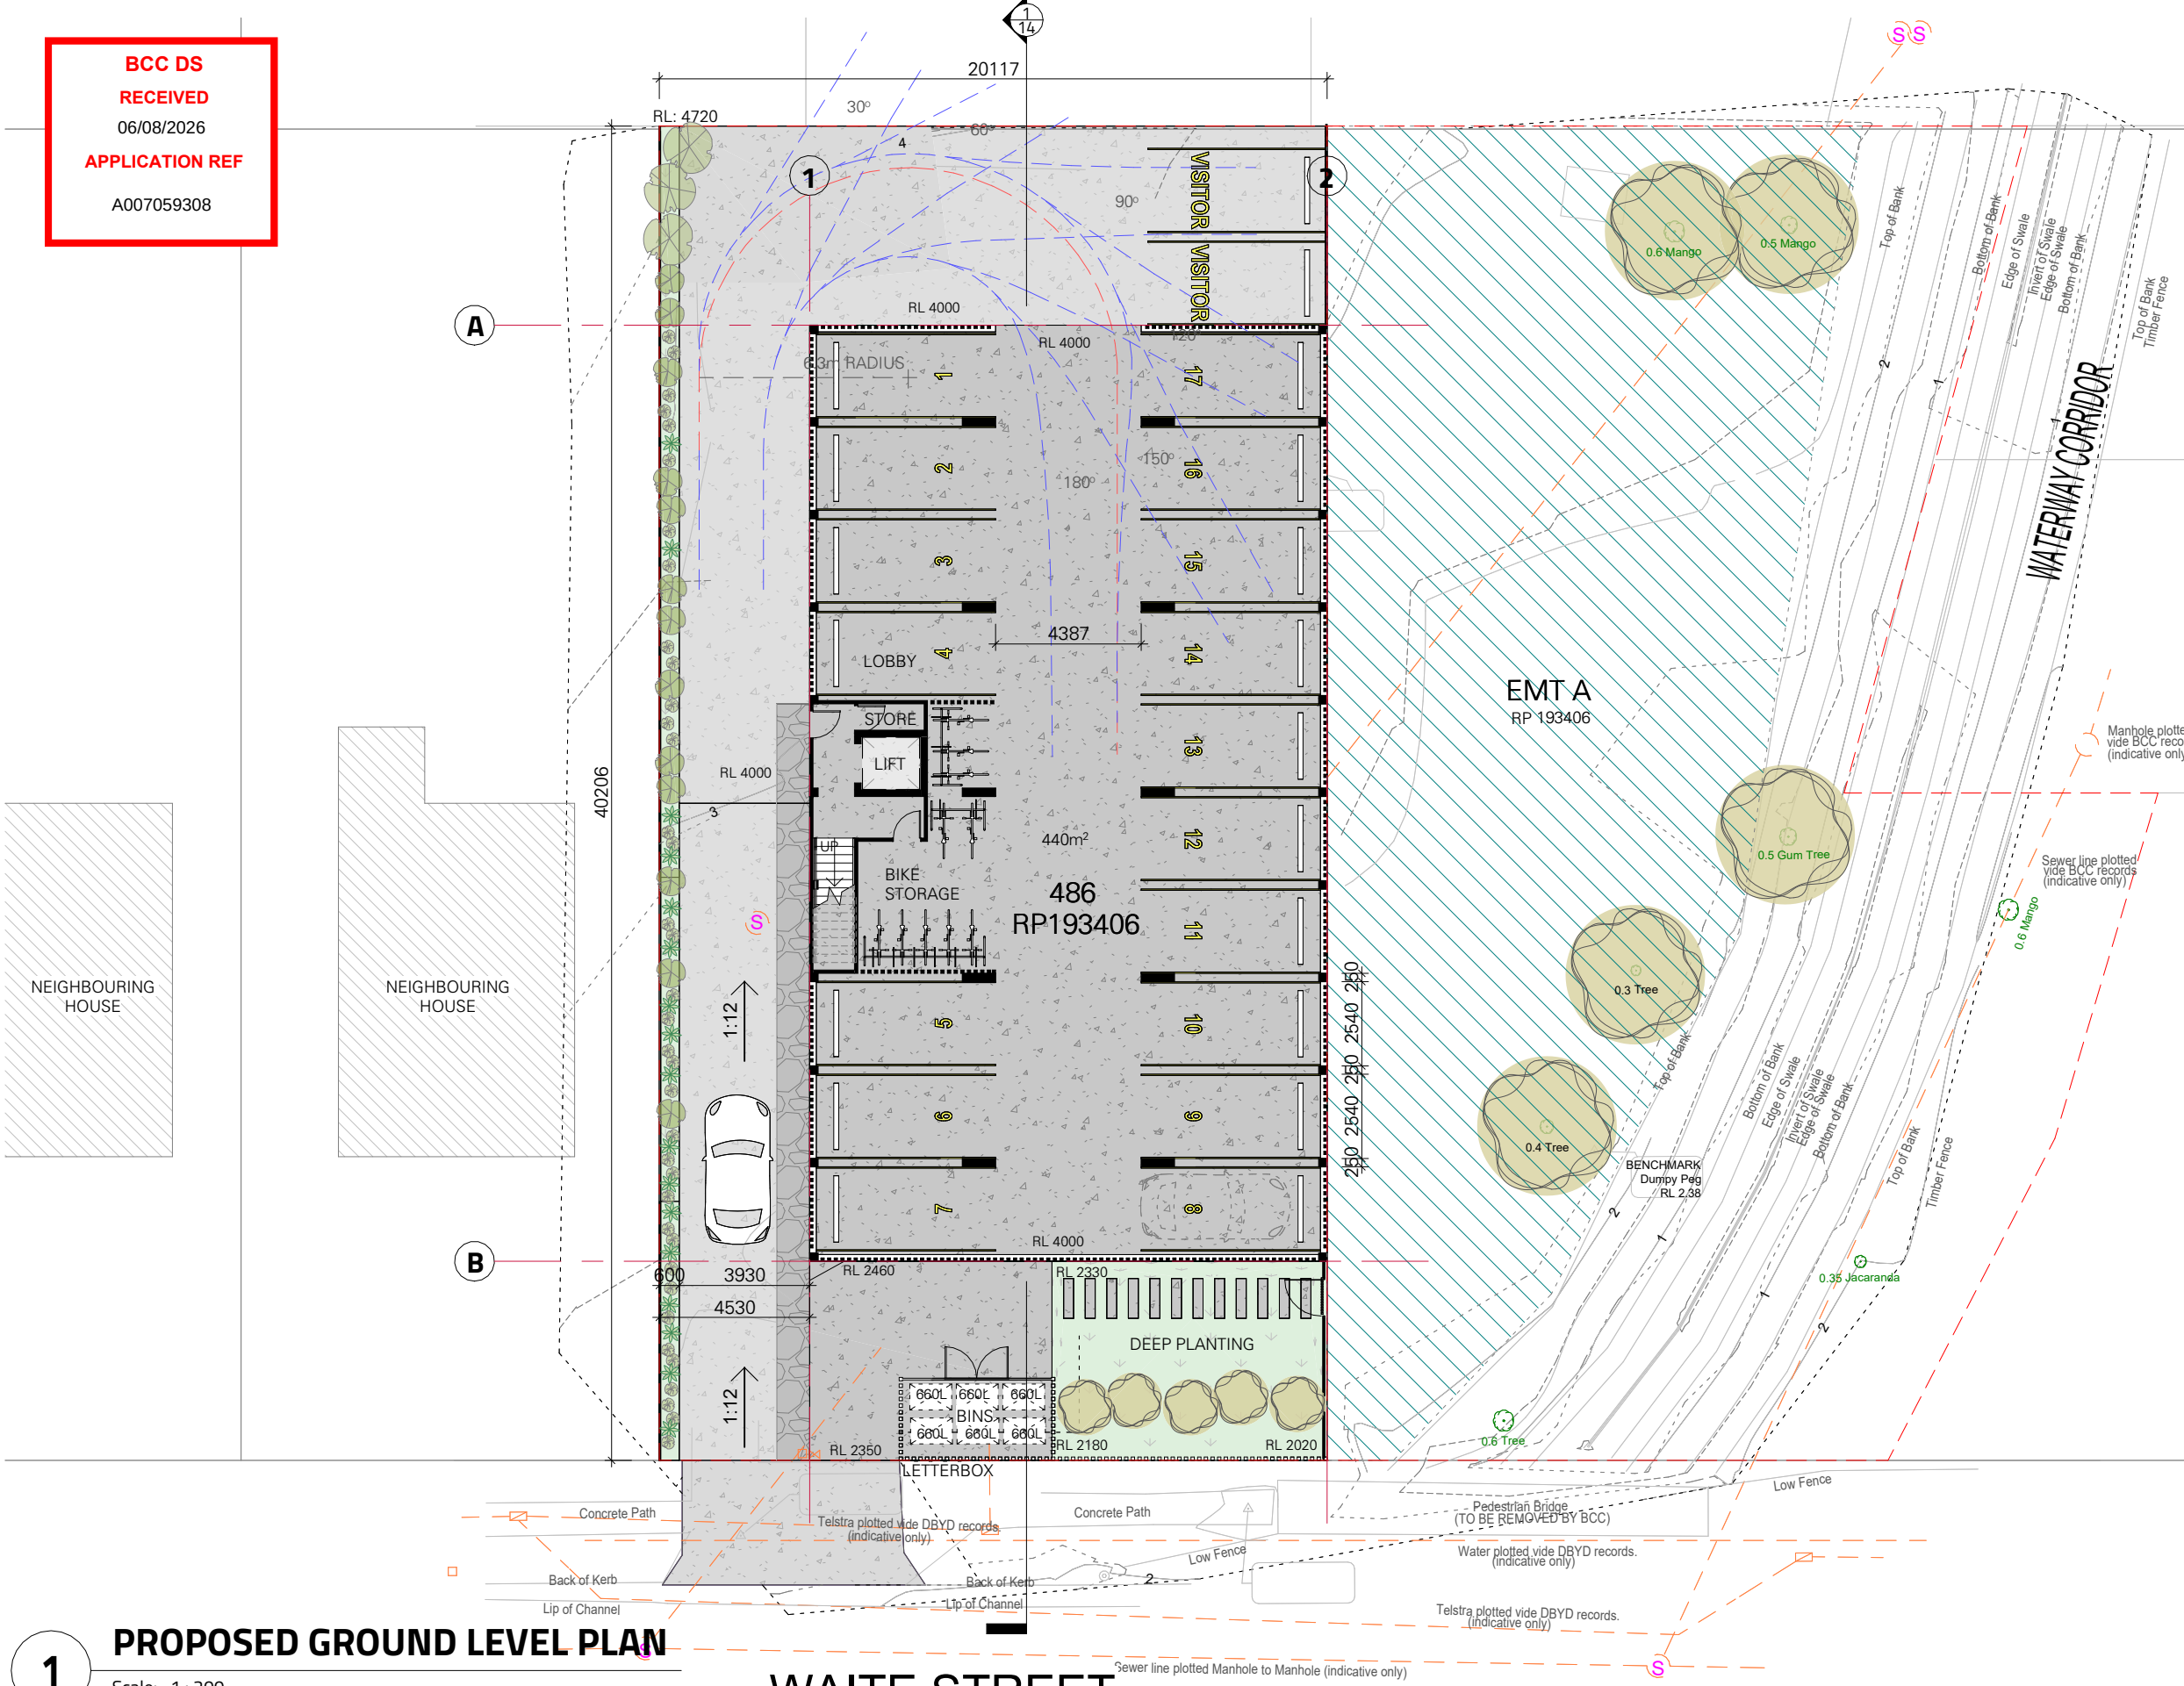

WASTE CALCULATIONS
GENERAL WASTE : 240L/UNIT x 8 UNITS = 1920L
RECYCLING : 240L/UNIT x 8 UNITS = 1920L
TOTAL : 3840L

REQUIRED BINS
GENERAL WASTE : 660L x 3 = 1980L
RECYCLING : 660L x 3 = 1980L
TOTAL : 3960L

1

PROPOSED GROUND LEVEL PLAN

Scale: 1 : 200

WAITE STREET



Renée Dunn
B Arch (Hons) B Vis Artc (Graphic Design)
Director

0419 788 675
renee@reneedunnarchitect.com.au
reneedunnarchitect.com.au
PO Box 321 Norman Park Qld 4170



1: 200

8/5/2026 1:22:27 PM

Issue Schedule				
No.	DATE	DESCRIPTION	BY	CHK
01	07.05.2026	Revision 1	JS	RD
02	20.05.2026	Revision 2	JS	RD
04	03.06.2026	Revision 4	JS	RD
05	05.08.2026	Revision 5	JS	RD

© COPYRIGHT | All rights reserved. This work is copyright and cannot be reproduced or used without written permission of Renee Dunn Architect. DO NOT COPY in any form or by means (graphic, electronic or mechanical, including photocopying) without written permission of Renee Dunn Architect.

DO NOT SCALE. Use figured dimensions. Check all dimensions on site before fabrication or set out.

SITE
28 WAITE ST, NORMAN PARK

PROJECT
RESIDENTIAL

CLIENT

NORTH



JOB No.
5375

SCALE @ A3
As indicated

DATE
05.08.2026

Rev
05


SD
Stage

DRAWING TITLE
GROUND LEVEL PLAN

DRAWING No.
2 OF 18

PRELIMINARY - NOT FOR CONSTRUCTION (SCHEME 02)

BCC DS
RECEIVED
06/08/2026
APPLICATION REF
A007059308

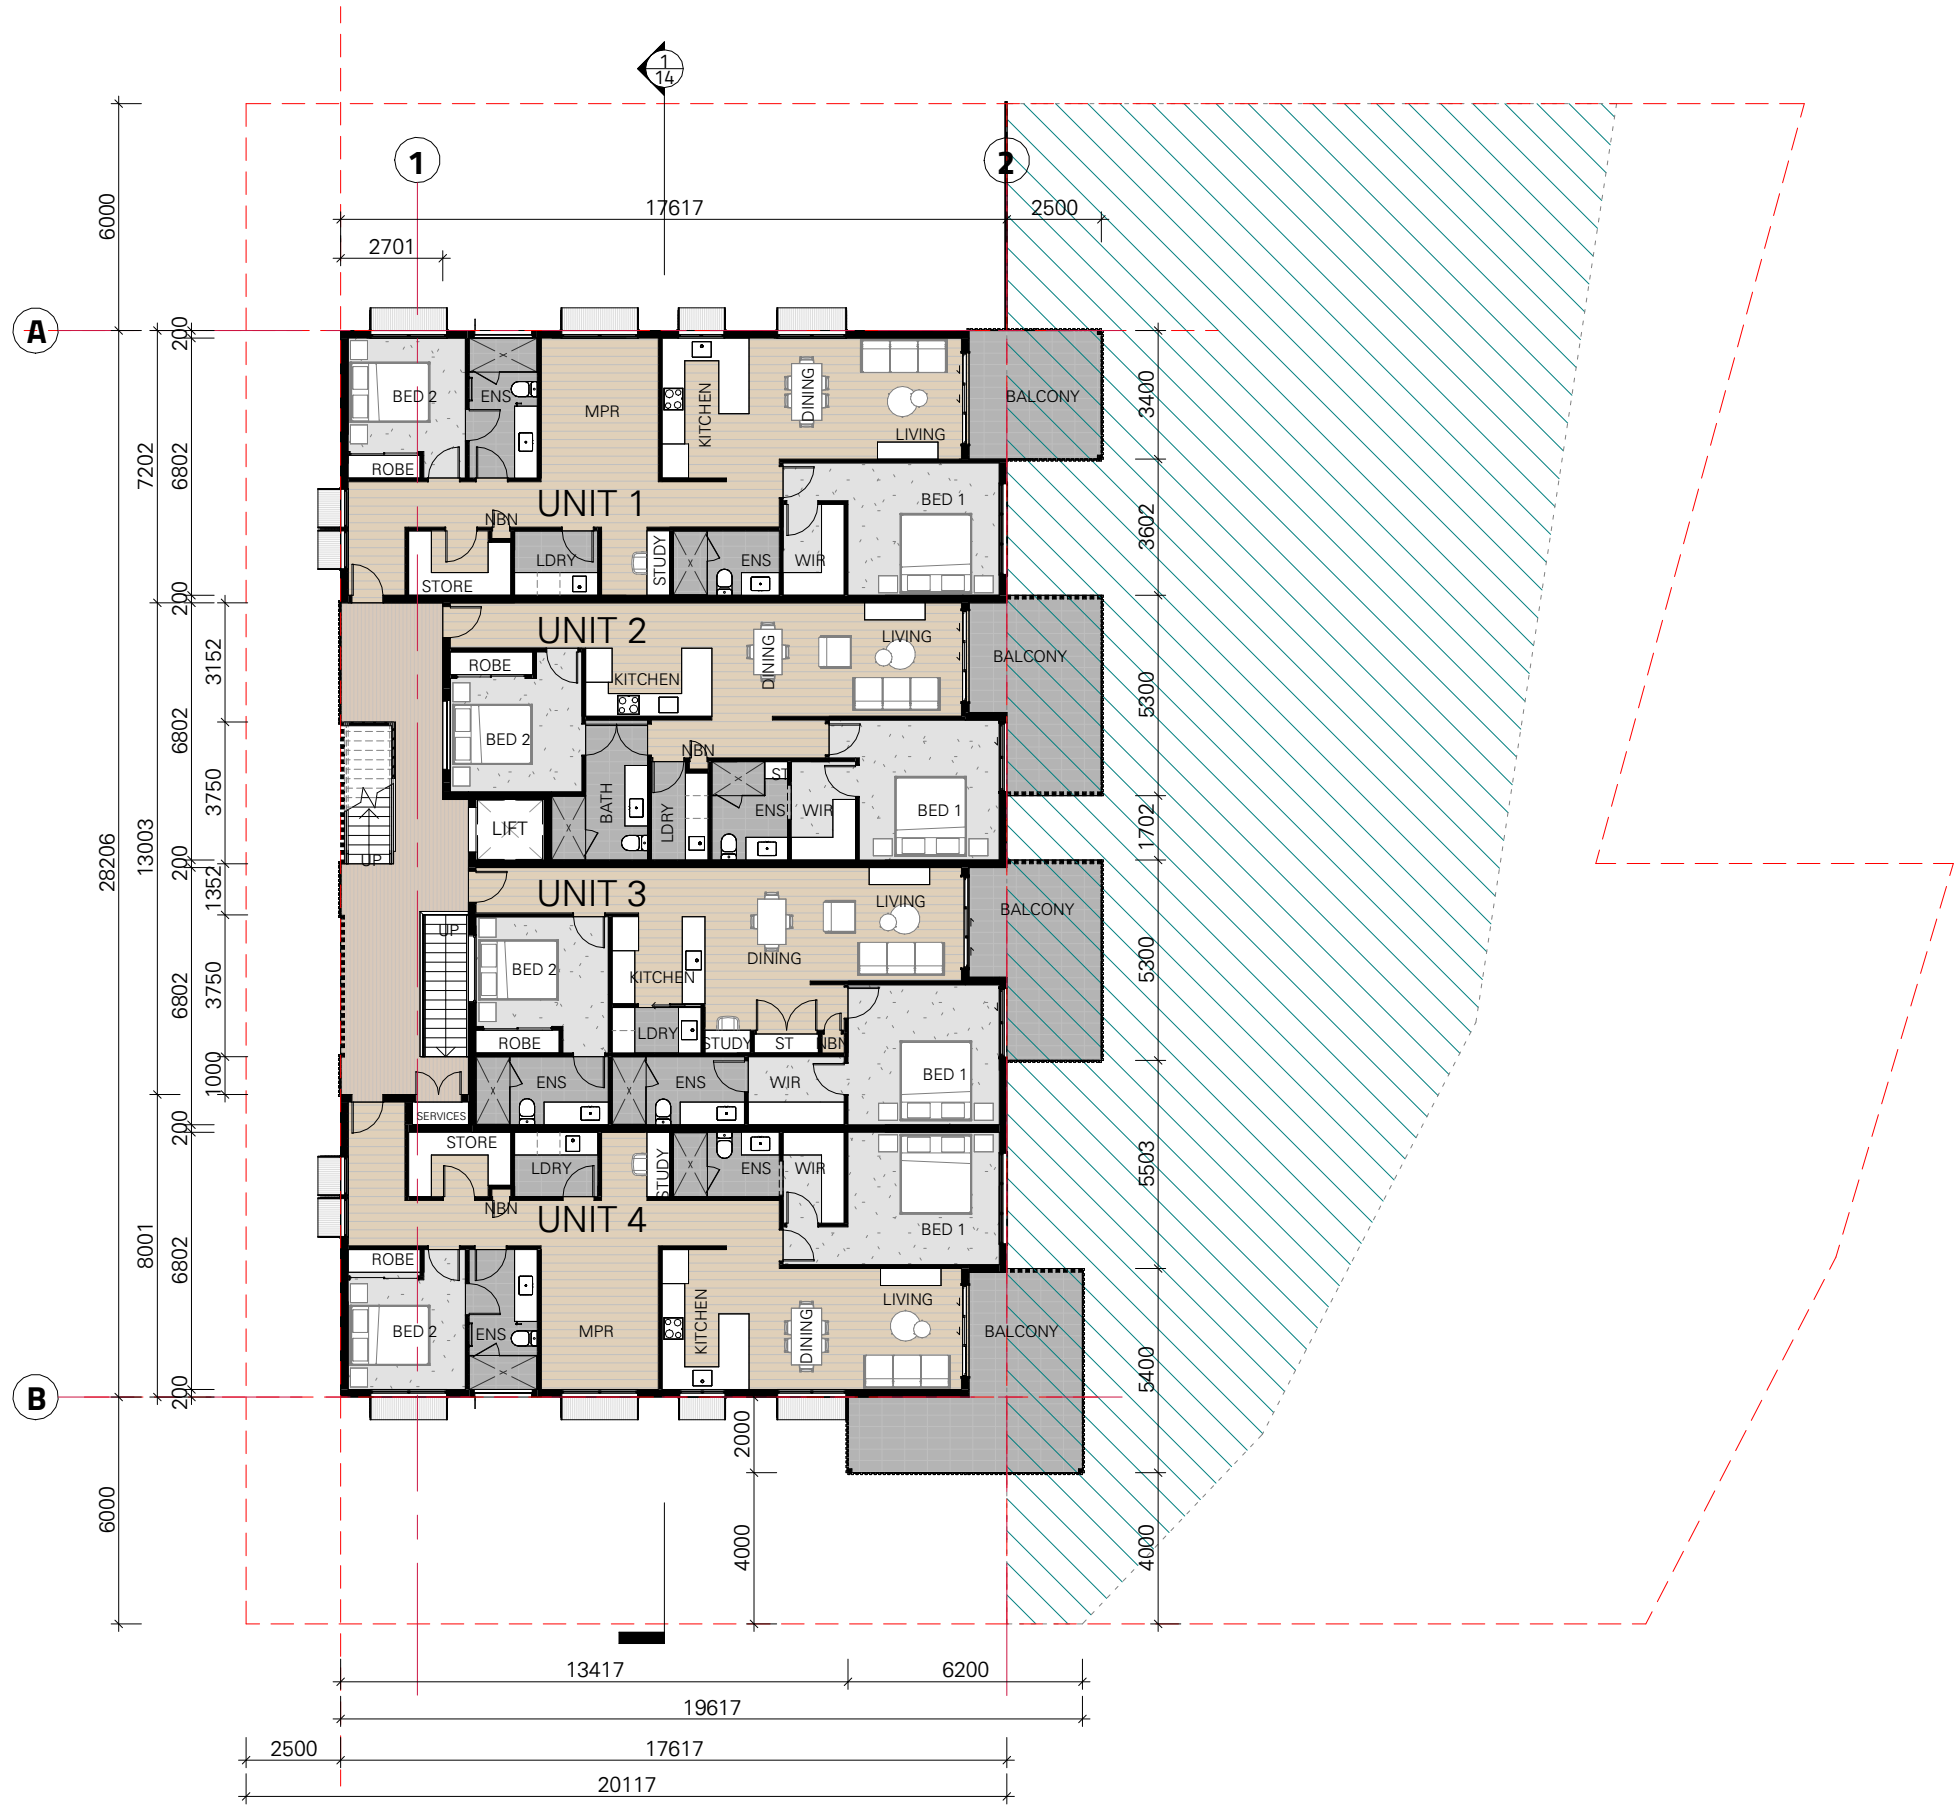

1

PROPOSED LEVEL 1

Scale: 1 : 200



Renée Dunn
B Arch (Hons) B Vis Artc (Graphic Design)
Director

0419 788 675
renee@reneedunnarchitect.com.au
reneedunnarchitect.com.au
PO Box 321 Norman Park Qld 4170



0 1 2 3 4 5m
1: 100

8/5/2026 1:22:29 PM

© COPYRIGHT | All rights reserved. This work is copyright and cannot be reproduced or used without written permission of Renee Dunn Architect. DO NOT COPY in any form or by means (graphic, electronic or mechanical, including photocopying) without written permission of Renee Dunn Architect.
DO NOT SCALE. Use figured dimensions. Check all dimensions on site before fabrication or set out.

Issue Schedule				
No.	DATE	DESCRIPTION	BY	CHK
01	07.05.2026	Revision 1	JS	RD
02	20.05.2026	Revision 2	JS	RD
04	03.06.2026	Revision 4	JS	RD
05	05.08.2026	Revision 5	JS	RD

SITE
28 WAITE ST, NORMAN PARK

PROJECT
RESIDENTIAL

CLIENT

NORTH



JOB No.
5375

SCALE @ A3
1 : 200

DATE
05.08.2026

Rev
05

SD
Stage

DRAWING TITLE
LEVEL 1 PLAN

DRAWING No.
3 OF 18

PRELIMINARY - NOT FOR CONSTRUCTION (SCHEME 02)

BCC DS
RECEIVED
06/08/2026
APPLICATION REF
A007059308



1 PROPOSED UNIT 1 & 2
Scale: 1 : 100



Renée Dunn
B Arch (Hons) B Vis Artc (Graphic Design)
Director

0419 788 675
renee@reneedunnarchitect.com.au
reneedunnarchitect.com.au
PO Box 321 Norman Park Qld 4170



1: 100

8/5/2026 1:22:31 PM

© COPYRIGHT | All rights reserved. This work is copyright and cannot be reproduced or used without written permission of Renée Dunn Architect. DO NOT COPY in any form or by means (graphic, electronic or mechanical, including photocopying) without written permission of Renée Dunn Architect.
DO NOT SCALE. Use figured dimensions. Check all dimensions on site before fabrication or set out.

Issue Schedule				
No.	DATE	DESCRIPTION	BY	CHK
01	07.05.2026	Revision 1	JS	RD
02	20.05.2026	Revision 2	JS	RD
04	03.06.2026	Revision 4	JS	RD
05	05.08.2026	Revision 5	JS	RD

SITE
28 WAITE ST, NORMAN PARK

PROJECT
RESIDENTIAL

CLIENT

NORTH



JOB No.
5375

SCALE @ A3
1 : 100

DATE
05.08.2026

Rev
05

SD
Stage

DRAWING TITLE
UNIT 1 & 2 PLAN

DRAWING No.
4 OF 18

PRELIMINARY - NOT FOR CONSTRUCTION (SCHEME 02)

BCC DS
RECEIVED
06/08/2026
APPLICATION REF
A007059308



1 PROPOSED UNIT 3 & 4
Scale: 1 : 100

Renée Dunn
B Arch (Hons) B Vis Artc (Graphic Design)
Director

0419 788 675
renee@reneedunnarchitect.com.au
reneedunnarchitect.com.au
PO Box 321 Norman Park Qld 4170

0 1 2 3 4 5m
1: 100

8/5/2026 1:22:32 PM

© COPYRIGHT | All rights reserved. This work is copyright and cannot be reproduced or used without written permission of Renée Dunn Architect. DO NOT COPY in any form or by means (graphic, electronic or mechanical, including photocopying) without written permission of Renée Dunn Architect.
DO NOT SCALE. Use figured dimensions. Check all dimensions on site before fabrication or set out.

Issue Schedule				
No.	DATE	DESCRIPTION	BY	CHK
01	07.05.2026	Revision 1	JS	RD
02	20.05.2026	Revision 2	JS	RD
04	03.06.2026	Revision 4	JS	RD
05	05.08.2026	Revision 5	JS	RD

SITE
28 WAITE ST, NORMAN PARK

PROJECT
RESIDENTIAL

CLIENT

NORTH

JOB No.
5375

SCALE @ A3
1 : 100

DATE
05.08.2026

Rev
05

SD
Stage

DRAWING TITLE
UNIT 3 & 4 PLAN

DRAWING No.
5 OF 18

PRELIMINARY - NOT FOR CONSTRUCTION (SCHEME 02)

BCC DS
RECEIVED
06/08/2026
APPLICATION REF
A007059308



1 PROPOSED Level 2

Scale: 1 : 200



Renée Dunn
B Arch (Hons) B Vis Artc (Graphic Design)
Director

0419 788 675
renee@reneedunnarchitect.com.au
reneedunnarchitect.com.au
PO Box 321 Norman Park Qld 4170



1: 100

8/5/2026 1:22:34 PM

© COPYRIGHT | All rights reserved. This work is copyright and cannot be reproduced or used without written permission of Renée Dunn Architect. DO NOT COPY in any form or by means (graphic, electronic or mechanical, including photocopying) without written permission of Renée Dunn Architect.
DO NOT SCALE. Use figured dimensions. Check all dimensions on site before fabrication or set out.

Issue Schedule				
No.	DATE	DESCRIPTION	BY	CHK
01	07.05.2026	Revision 1	JS	RD
02	20.05.2026	Revision 2	JS	RD
04	03.06.2026	Revision 4	JS	RD
05	05.08.2026	Revision 5	JS	RD

SITE
28 WAITE ST, NORMAN PARK

PROJECT
RESIDENTIAL

CLIENT



JOB No.
5375

SCALE @ A3
1 : 200

DATE
05.08.2026


Rev
05

SD
Stage

DRAWING TITLE
LEVEL 2 PLAN

DRAWING No.
6 OF 18

PRELIMINARY - NOT FOR CONSTRUCTION (SCHEME 02)

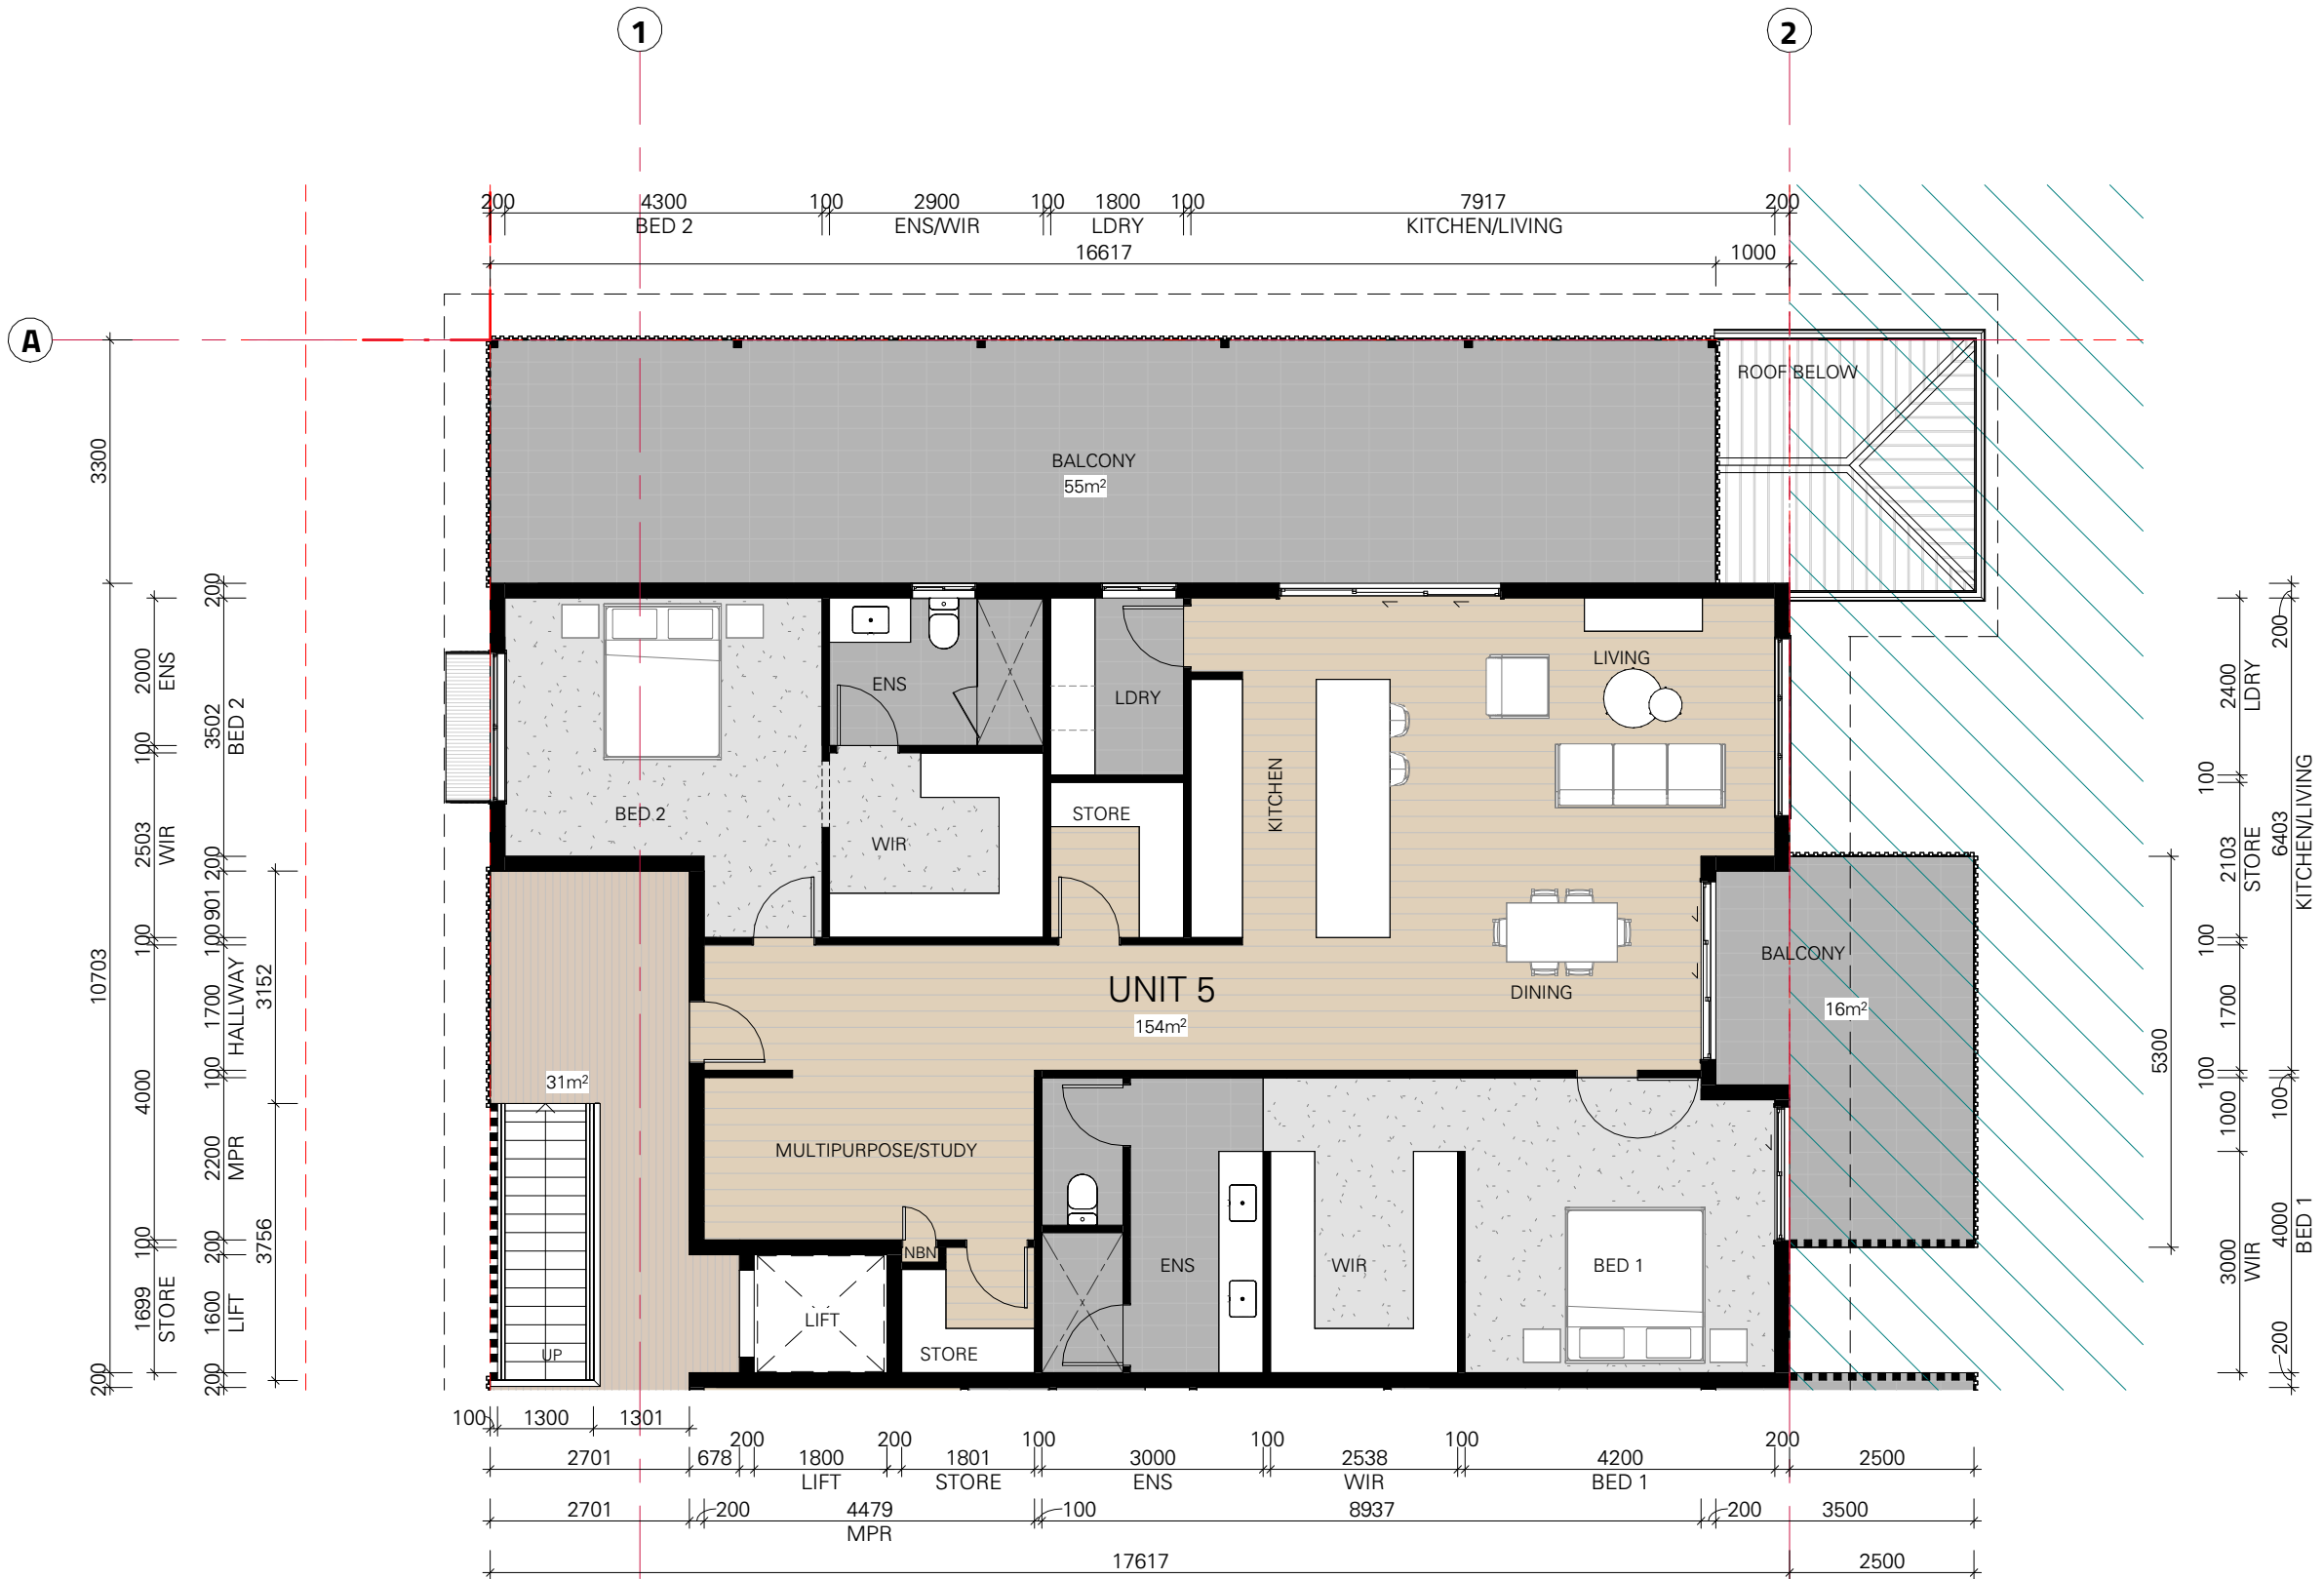

1

PROPOSED UNIT 5

Scale: 1 : 100

Renée Dunn

B Arch (Hons) B Vis Artc (Graphic Design)

Director

0419 788 675

renee@reneedunnarchitect.com.au

reneedunnarchitect.com.au

PO Box 321 Norman Park Qld 4170

0 1 2 3 4 5m

1: 100

8/5/2026 1:22:35 PM

© COPYRIGHT | All rights reserved. This work is copyright and cannot be reproduced or used without written permission of Renée Dunn Architect. DO NOT COPY in any form or by means (graphic, electronic or mechanical, including photocopying) without written permission of Renée Dunn Architect.
DO NOT SCALE. Use figured dimensions. Check all dimensions on site before fabrication or set out.

Issue Schedule				
No.	DATE	DESCRIPTION	BY	CHK
01	07.05.2026	Revision 1	JS	RD
02	20.05.2026	Revision 2	JS	RD
04	03.06.2026	Revision 4	JS	RD
05	05.08.2026	Revision 5	JS	RD

SITE
28 WAITE ST, NORMAN PARK

PROJECT
RESIDENTIAL

CLIENT

NORTH

JOB No.
5375

SCALE @ A3
1 : 100

DATE
05.08.2026

Rev
05


SD

Stage

DRAWING TITLE
UNIT 5 PLAN

DRAWING No.
7 OF 18

PRELIMINARY - NOT FOR CONSTRUCTION (SCHEME 02)

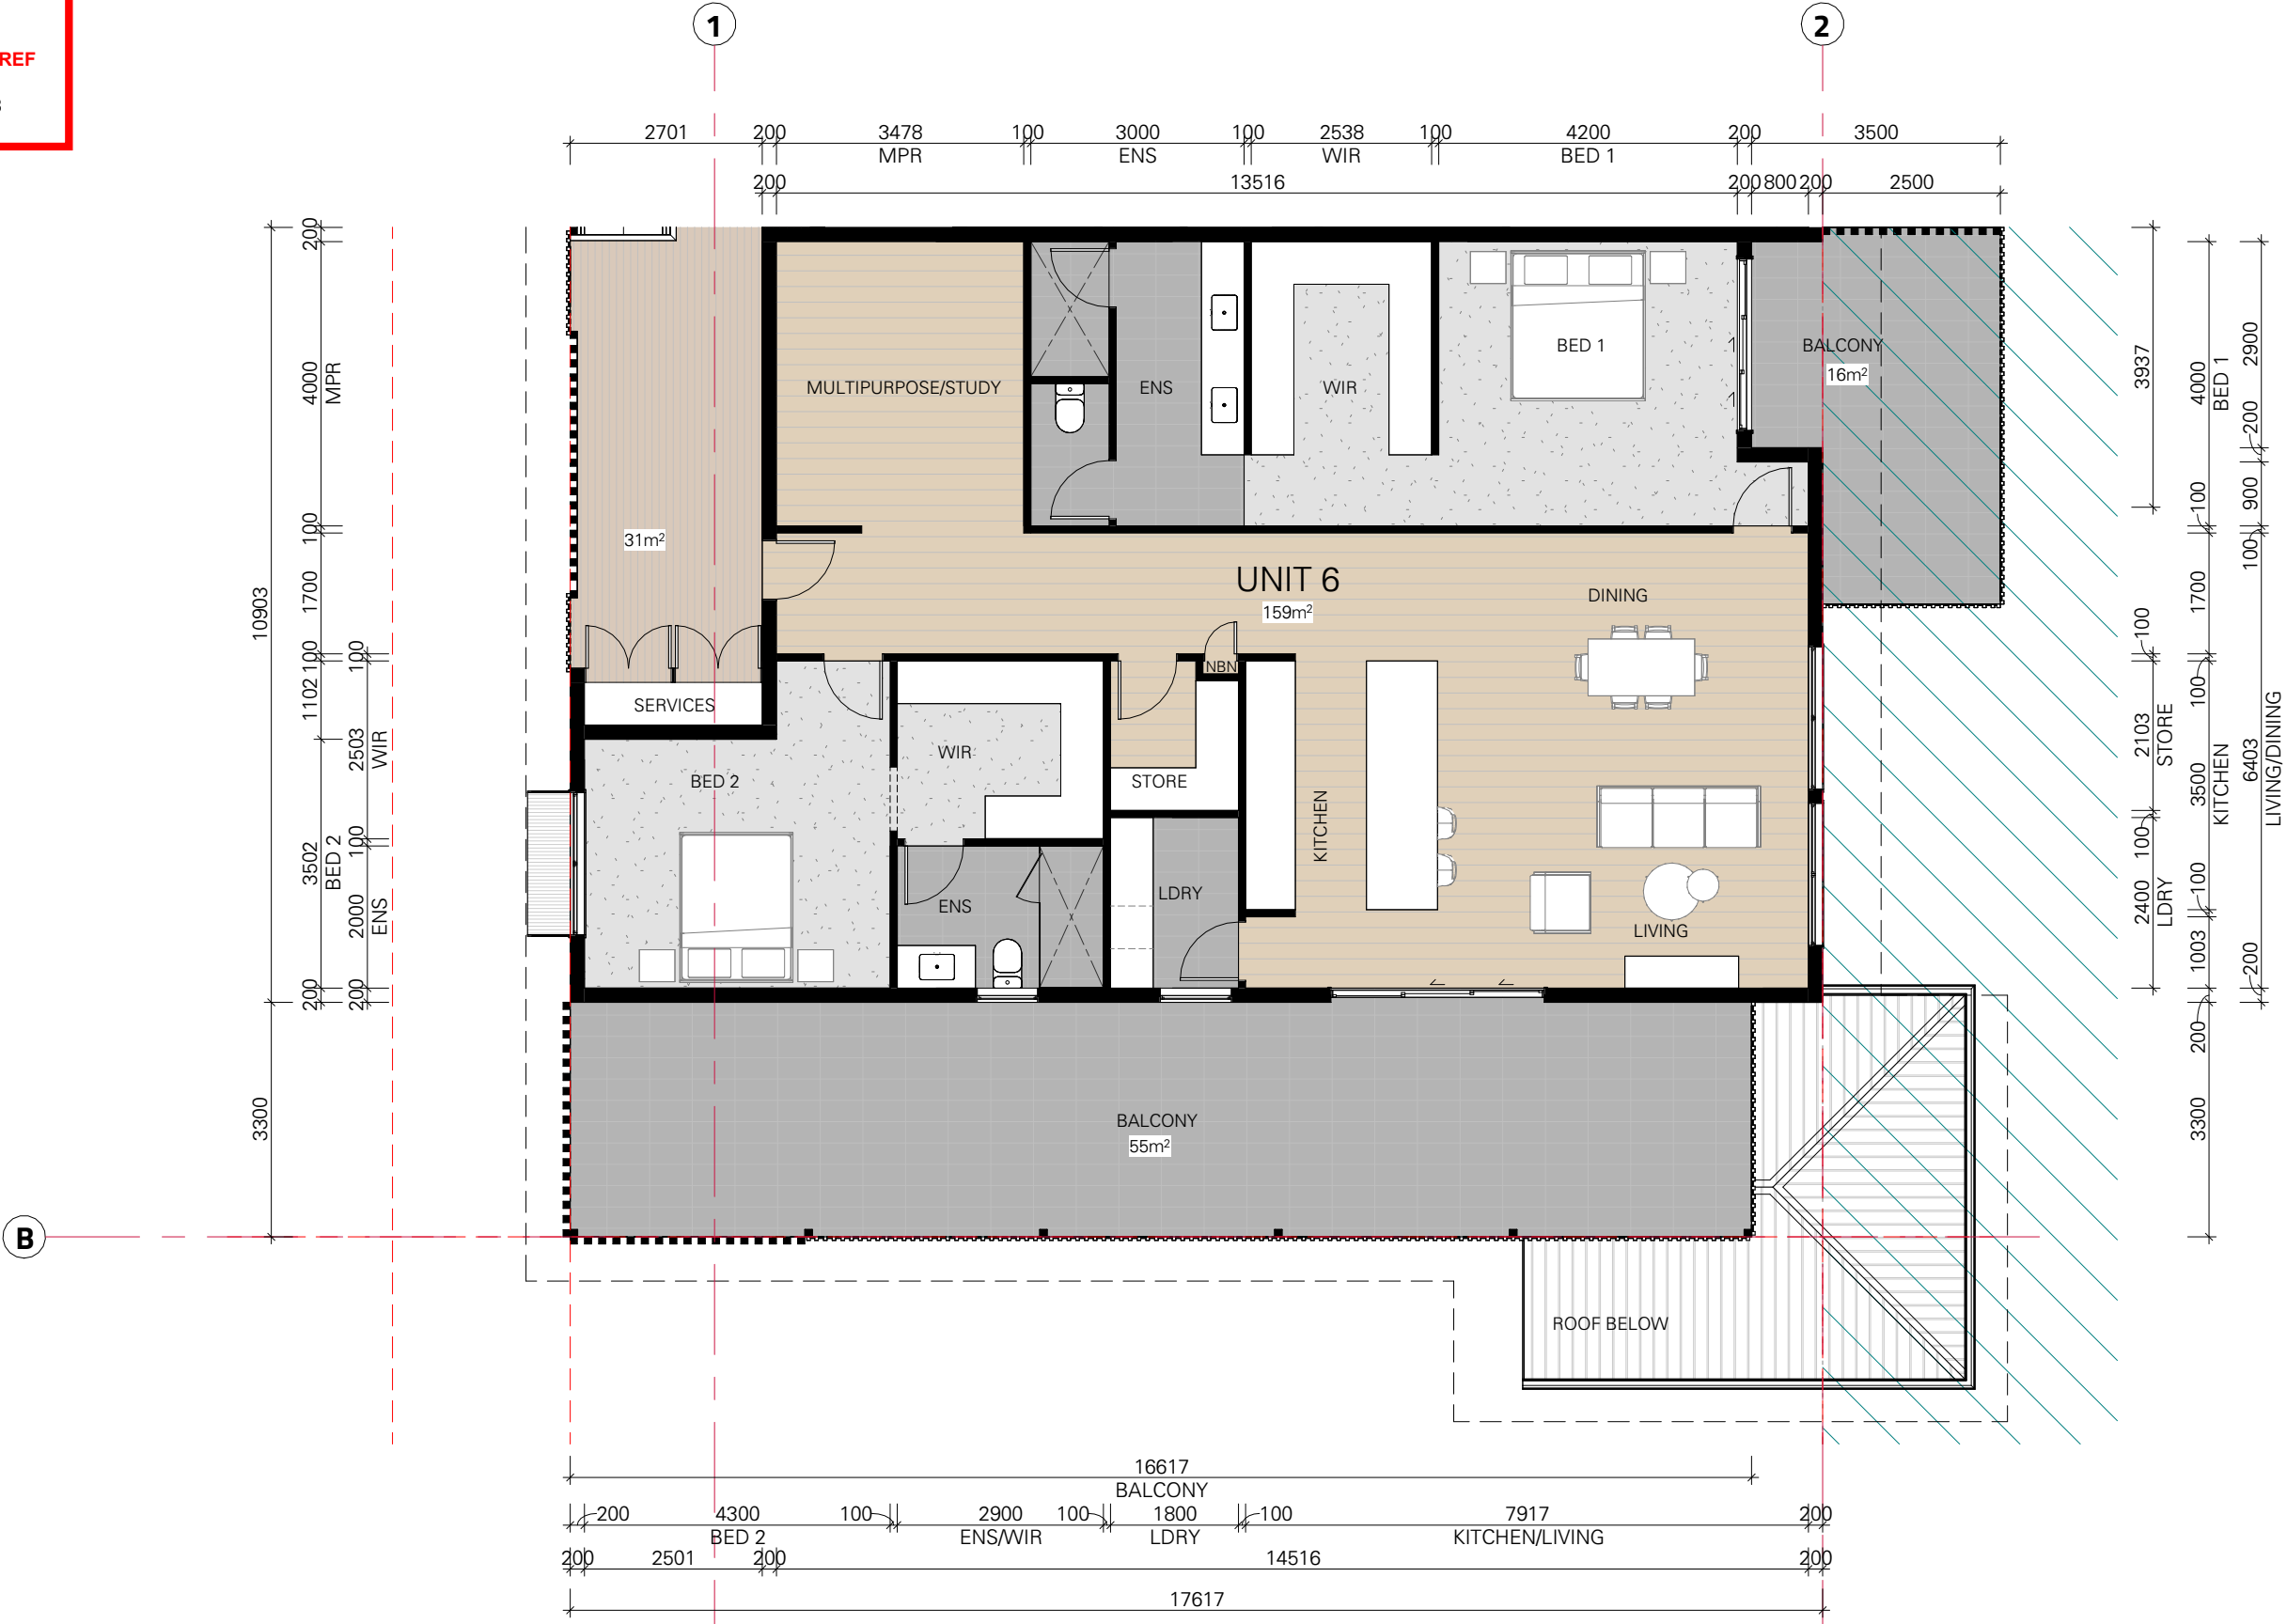

1

PROPOSED UNIT 6

Scale: 1 : 100

Renée Dunn

B Arch (Hons) B Vis Artc (Graphic Design)

Director

0419 788 675

renee@reneedunnarchitect.com.au

reneedunnarchitect.com.au

PO Box 321 Norman Park Qld 4170

0 1 2 3 4 5m

1: 100

8/5/2026 1:22:37 PM

© COPYRIGHT | All rights reserved. This work is copyright and cannot be reproduced or used without written permission of Renée Dunn Architect. DO NOT COPY in any form or by means (graphic, electronic or mechanical, including photocopying) without written permission of Renée Dunn Architect.
DO NOT SCALE. Use figured dimensions. Check all dimensions on site before fabrication or set out.

Issue Schedule				
No.	DATE	DESCRIPTION	BY	CHK
01	07.05.2026	Revision 1	JS	RD
02	20.05.2026	Revision 2	JS	RD
04	03.06.2026	Revision 4	JS	RD
05	05.08.2026	Revision 5	JS	RD

SITE
28 WAITE ST, NORMAN PARK

PROJECT
RESIDENTIAL

CLIENT

NORTH

JOB No.
5375

SCALE @ A3
1 : 100

DATE
05.08.2026

Rev
05

SD


Stage

DRAWING TITLE
UNIT 6 PLAN

DRAWING No.
8 OF 18

PRELIMINARY - NOT FOR CONSTRUCTION (SCHEME 02)

BCC DS
RECEIVED
06/08/2026
APPLICATION REF
A007059308

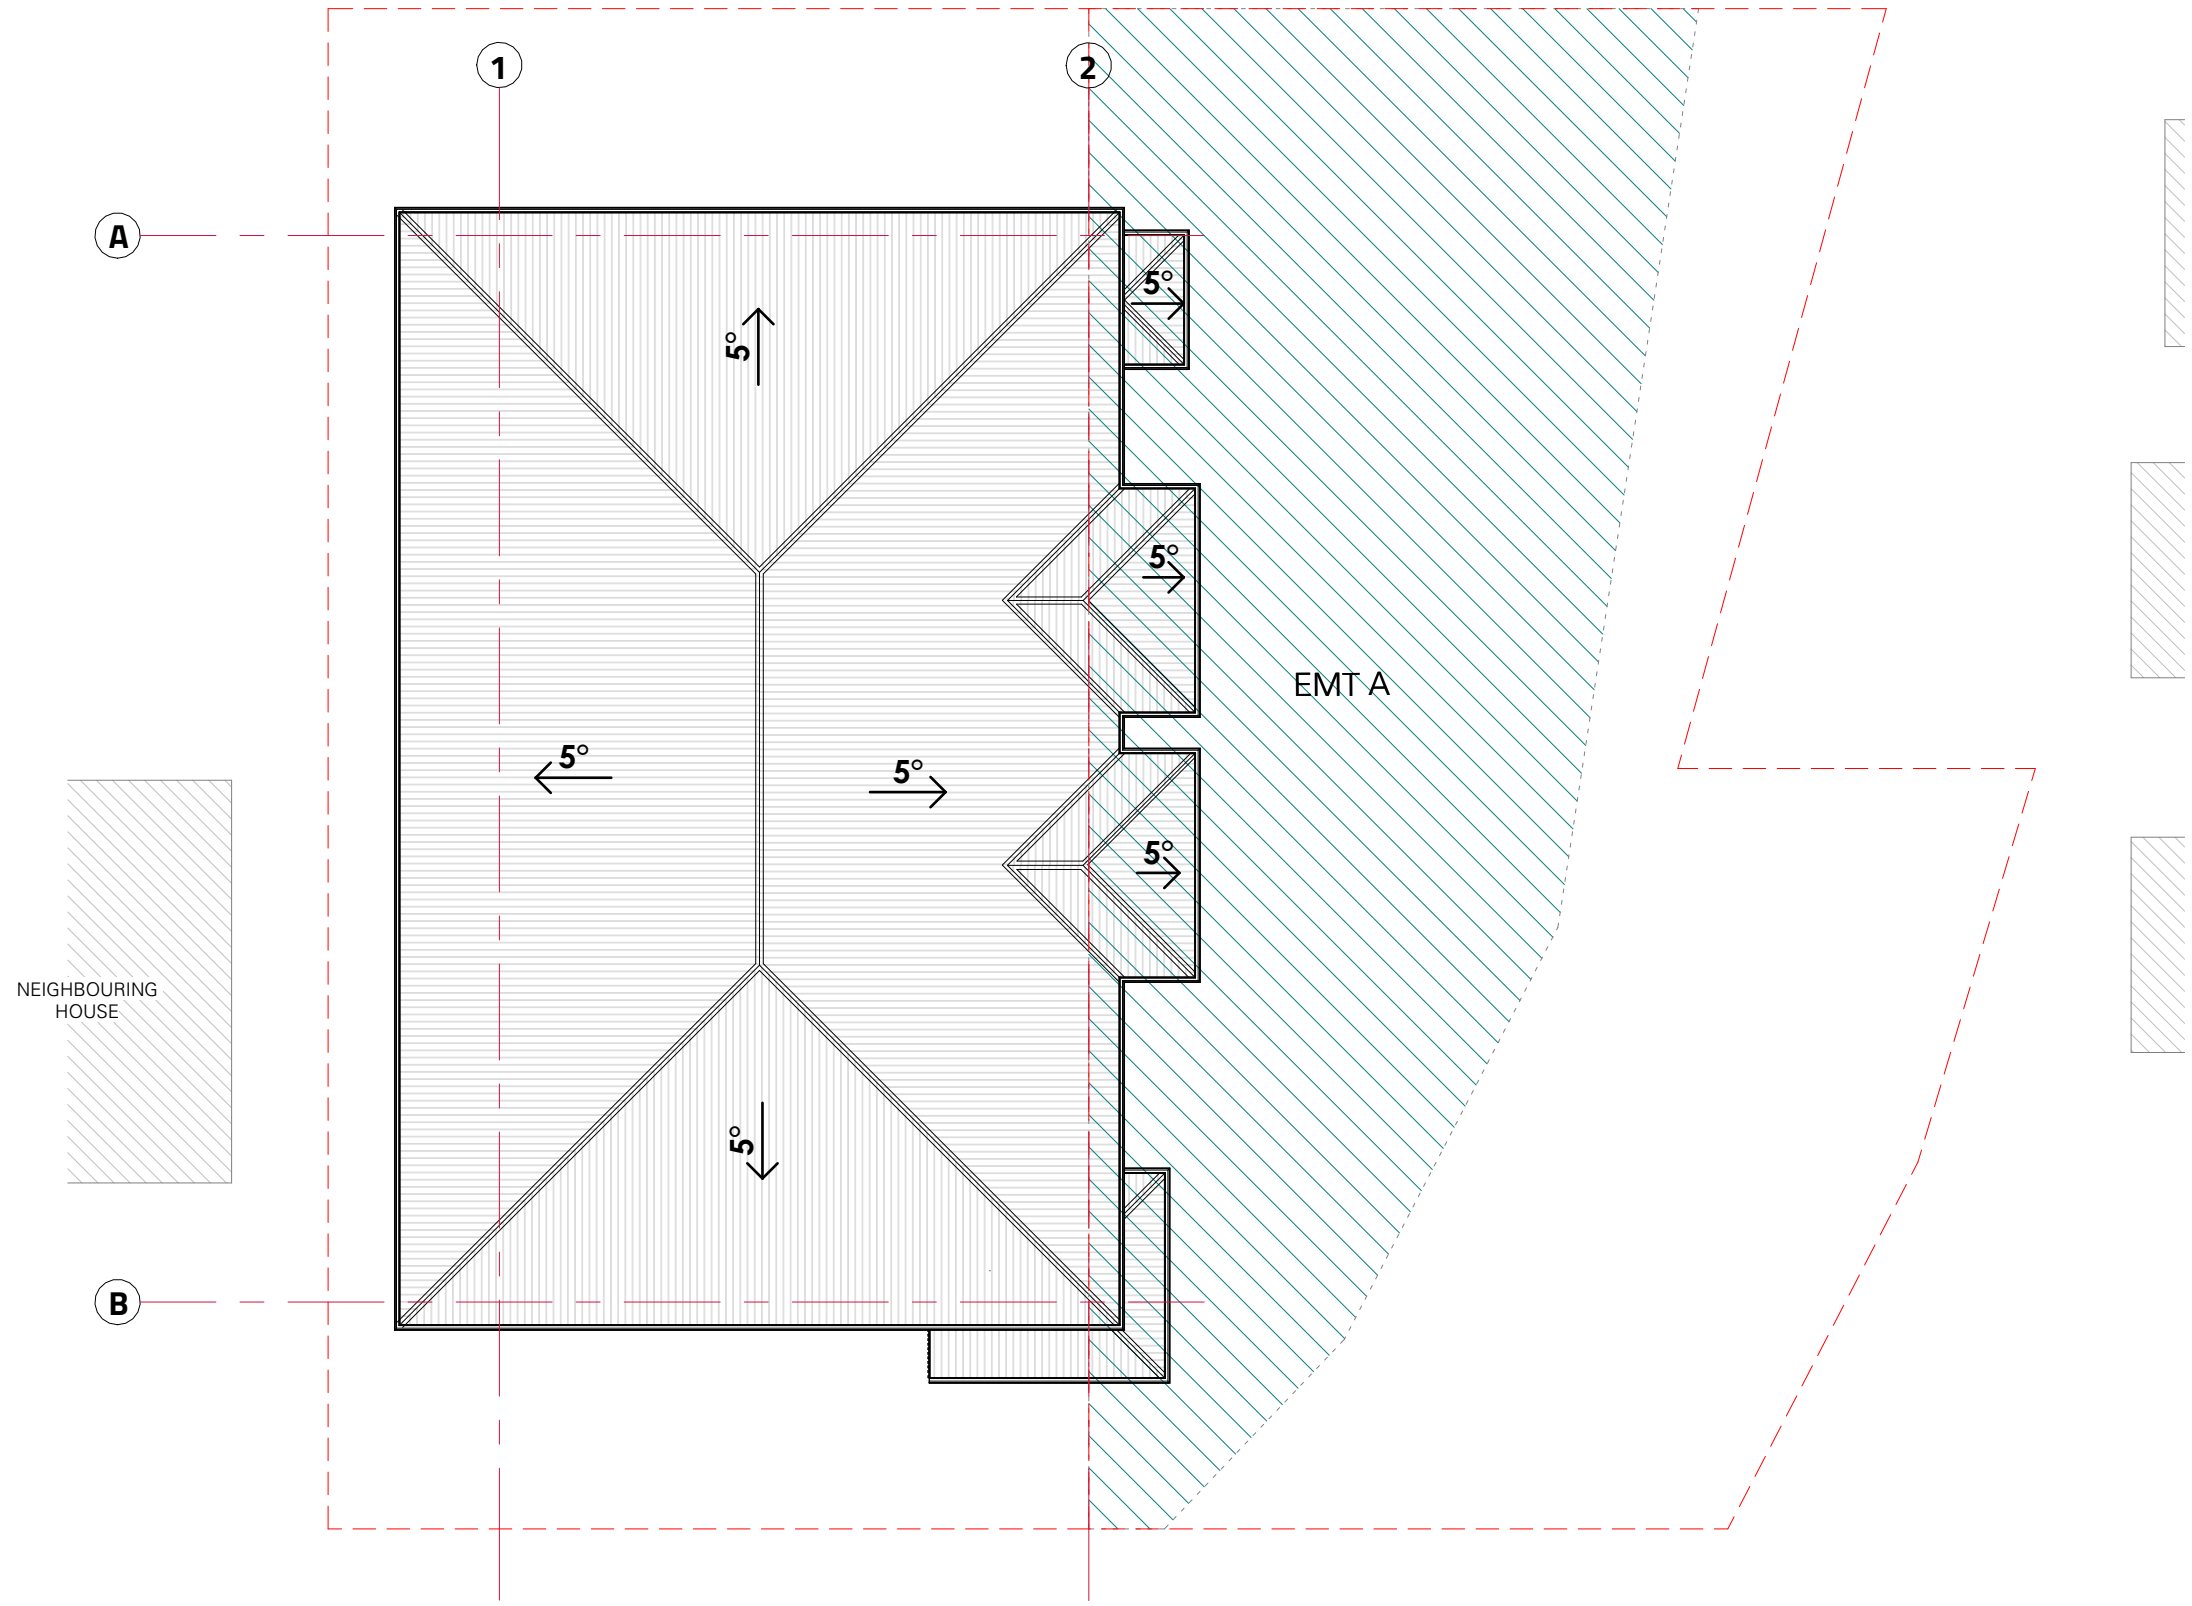

1 PROPOSED ROOF PLAN

Scale: 1 : 200



Renée Dunn
B Arch (Hons) B Vis Artc (Graphic Design)
Director

0419 788 675
renee@reneedunnarchitect.com.au
reneedunnarchitect.com.au
PO Box 321 Norman Park Qld 4170



1: 200

8/5/2026 1:22:38 PM

© COPYRIGHT | All rights reserved. This work is copyright and cannot be reproduced or used without written permission of Renée Dunn Architect. DO NOT COPY in any form or by means (graphic, electronic or mechanical, including photocopying) without written permission of Renée Dunn Architect.
DO NOT SCALE. Use figured dimensions. Check all dimensions on site before fabrication or set out.

Issue Schedule				
No.	DATE	DESCRIPTION	BY	CHK
01	07.05.2026	Revision 1	JS	RD
02	20.05.2026	Revision 2	JS	RD
04	03.06.2026	Revision 4	JS	RD
05	05.08.2026	Revision 5	JS	RD

SITE
28 WAITE ST, NORMAN PARK

PROJECT
RESIDENTIAL

CLIENT

NORTH



JOB No.
5375

SCALE @ A3
1 : 200

DATE
05.08.2026


Rev
05

SD
Stage

DRAWING TITLE
ROOF PLAN

DRAWING No.
9 OF 18

PRELIMINARY - NOT FOR CONSTRUCTION (SCHEME 02)

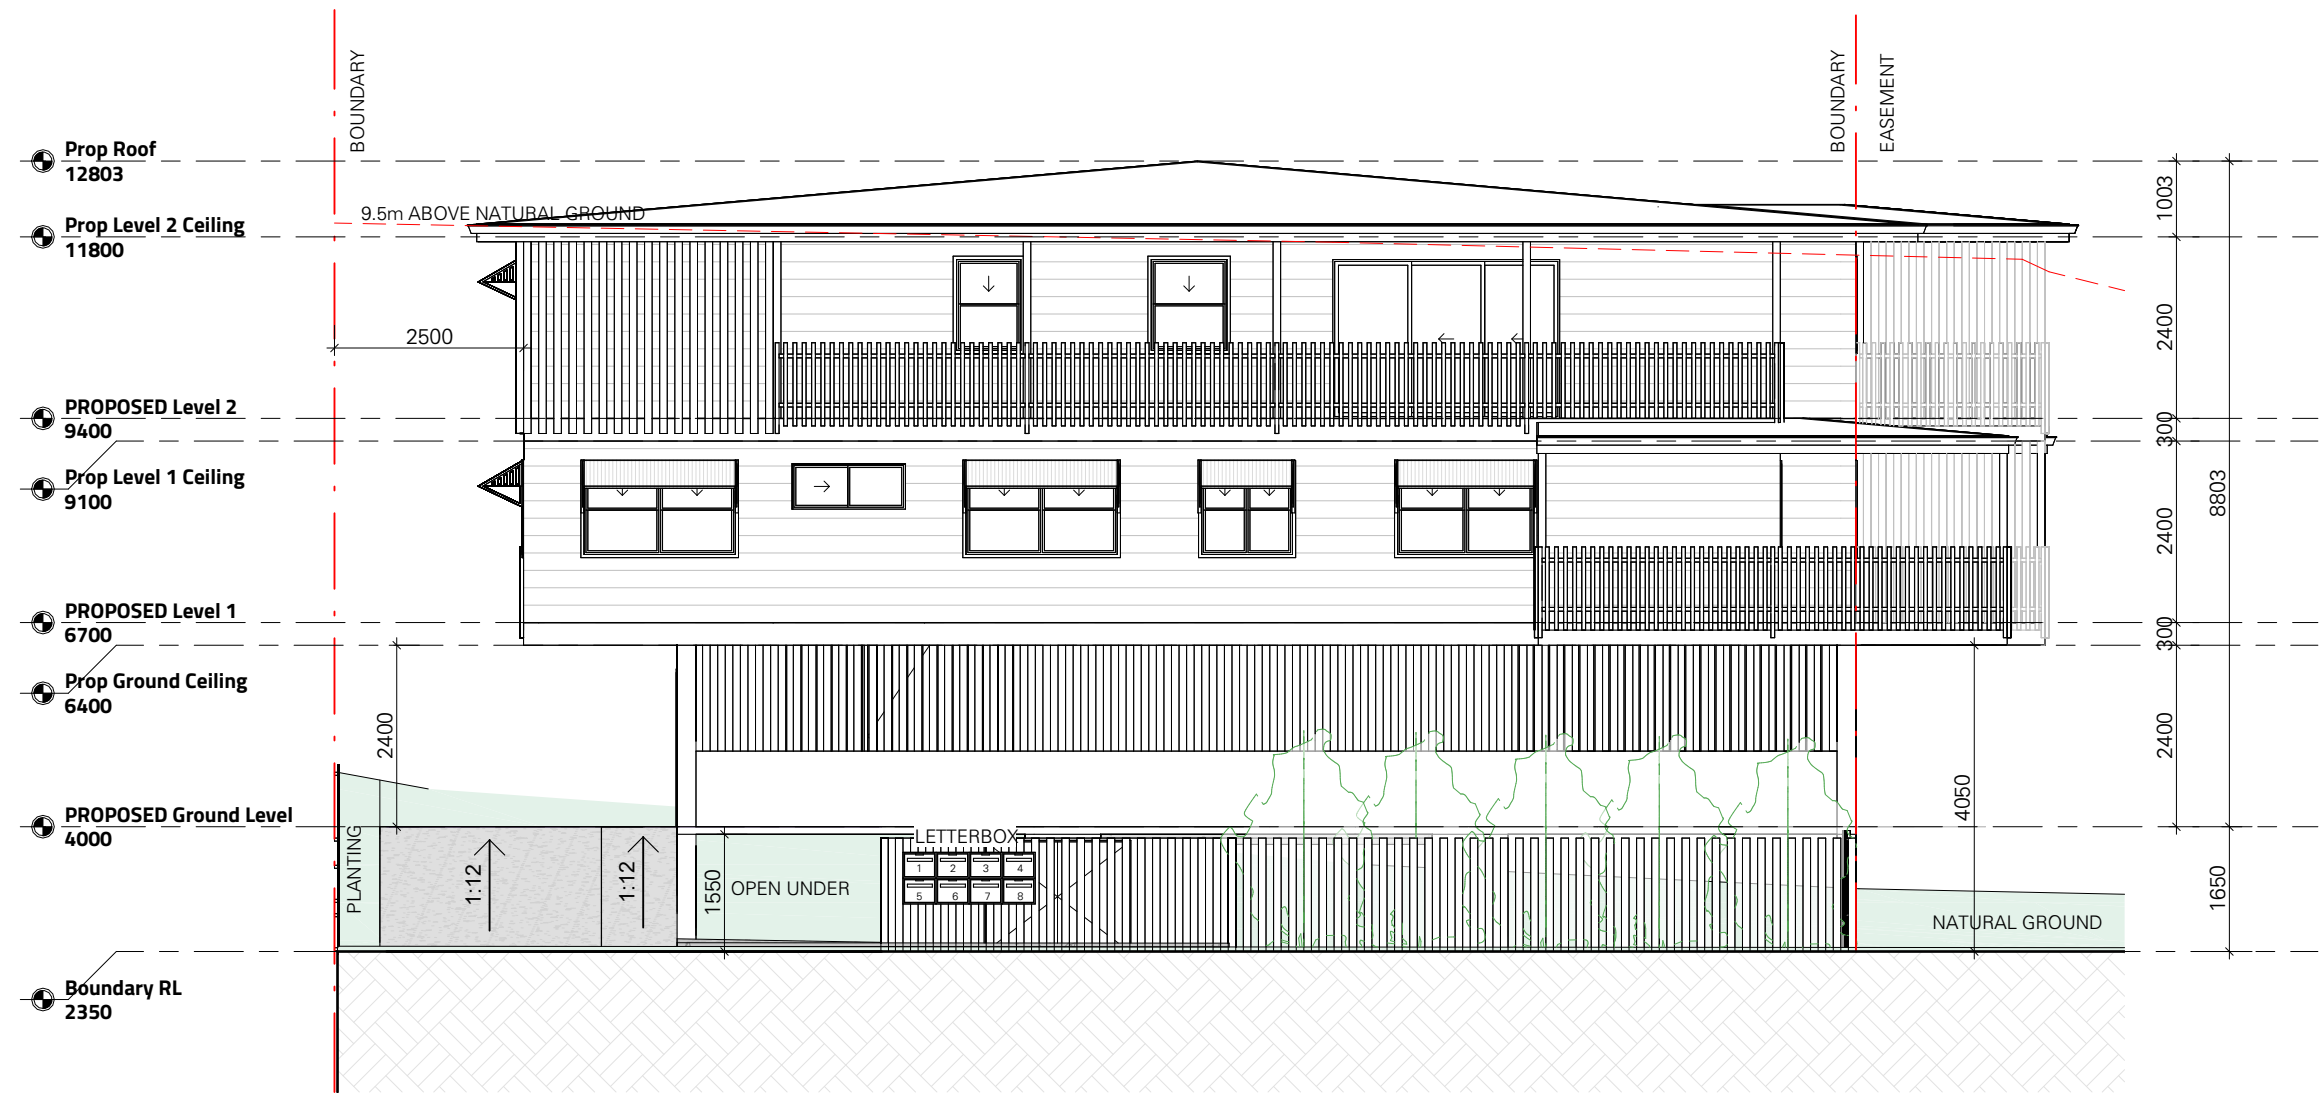

1

PROPOSED SOUTH ELEVATION

Scale: 1 : 100

Renée Dunn

B Arch (Hons) B Vis Artc (Graphic Design)

Director

0419 788 675

renee@reneedunnarchitect.com.au

reneedunnarchitect.com.au

PO Box 321 Norman Park Qld 4170

0

1

2

3

4

5m

1: 100

8/5/2026 1:22:40 PM

© COPYRIGHT | All rights reserved. This work is copyright and cannot be reproduced or used without written permission of Renée Dunn Architect. DO NOT COPY in any form or by means (graphic, electronic or mechanical, including photocopying) without written permission of Renée Dunn Architect.
DO NOT SCALE. Use figured dimensions. Check all dimensions on site before fabrication or set out.

Issue Schedule				
No.	DATE	DESCRIPTION	BY	CHK
	23.04.2026	Revision 2	JS	RD
01	07.05.2026	Revision 1	JS	RD
02	20.05.2026	Revision 2	JS	RD
05	05.08.2026	Revision 5	JS	RD

SITE

28 WAITE ST, NORMAN PARK

PROJECT

RESIDENTIAL

CLIENT

NORTH

JOB No.

5375

SCALE @ A3

1 : 100

DATE

05.08.2026

Rev

05

SD

Stage

DRAWING TITLE


ELEVATIONS

DRAWING No.

10 OF 18

PRELIMINARY - NOT FOR CONSTRUCTION (SCHEME 02)

BCC DS
RECEIVED
06/08/2026
APPLICATION REF
A007059308

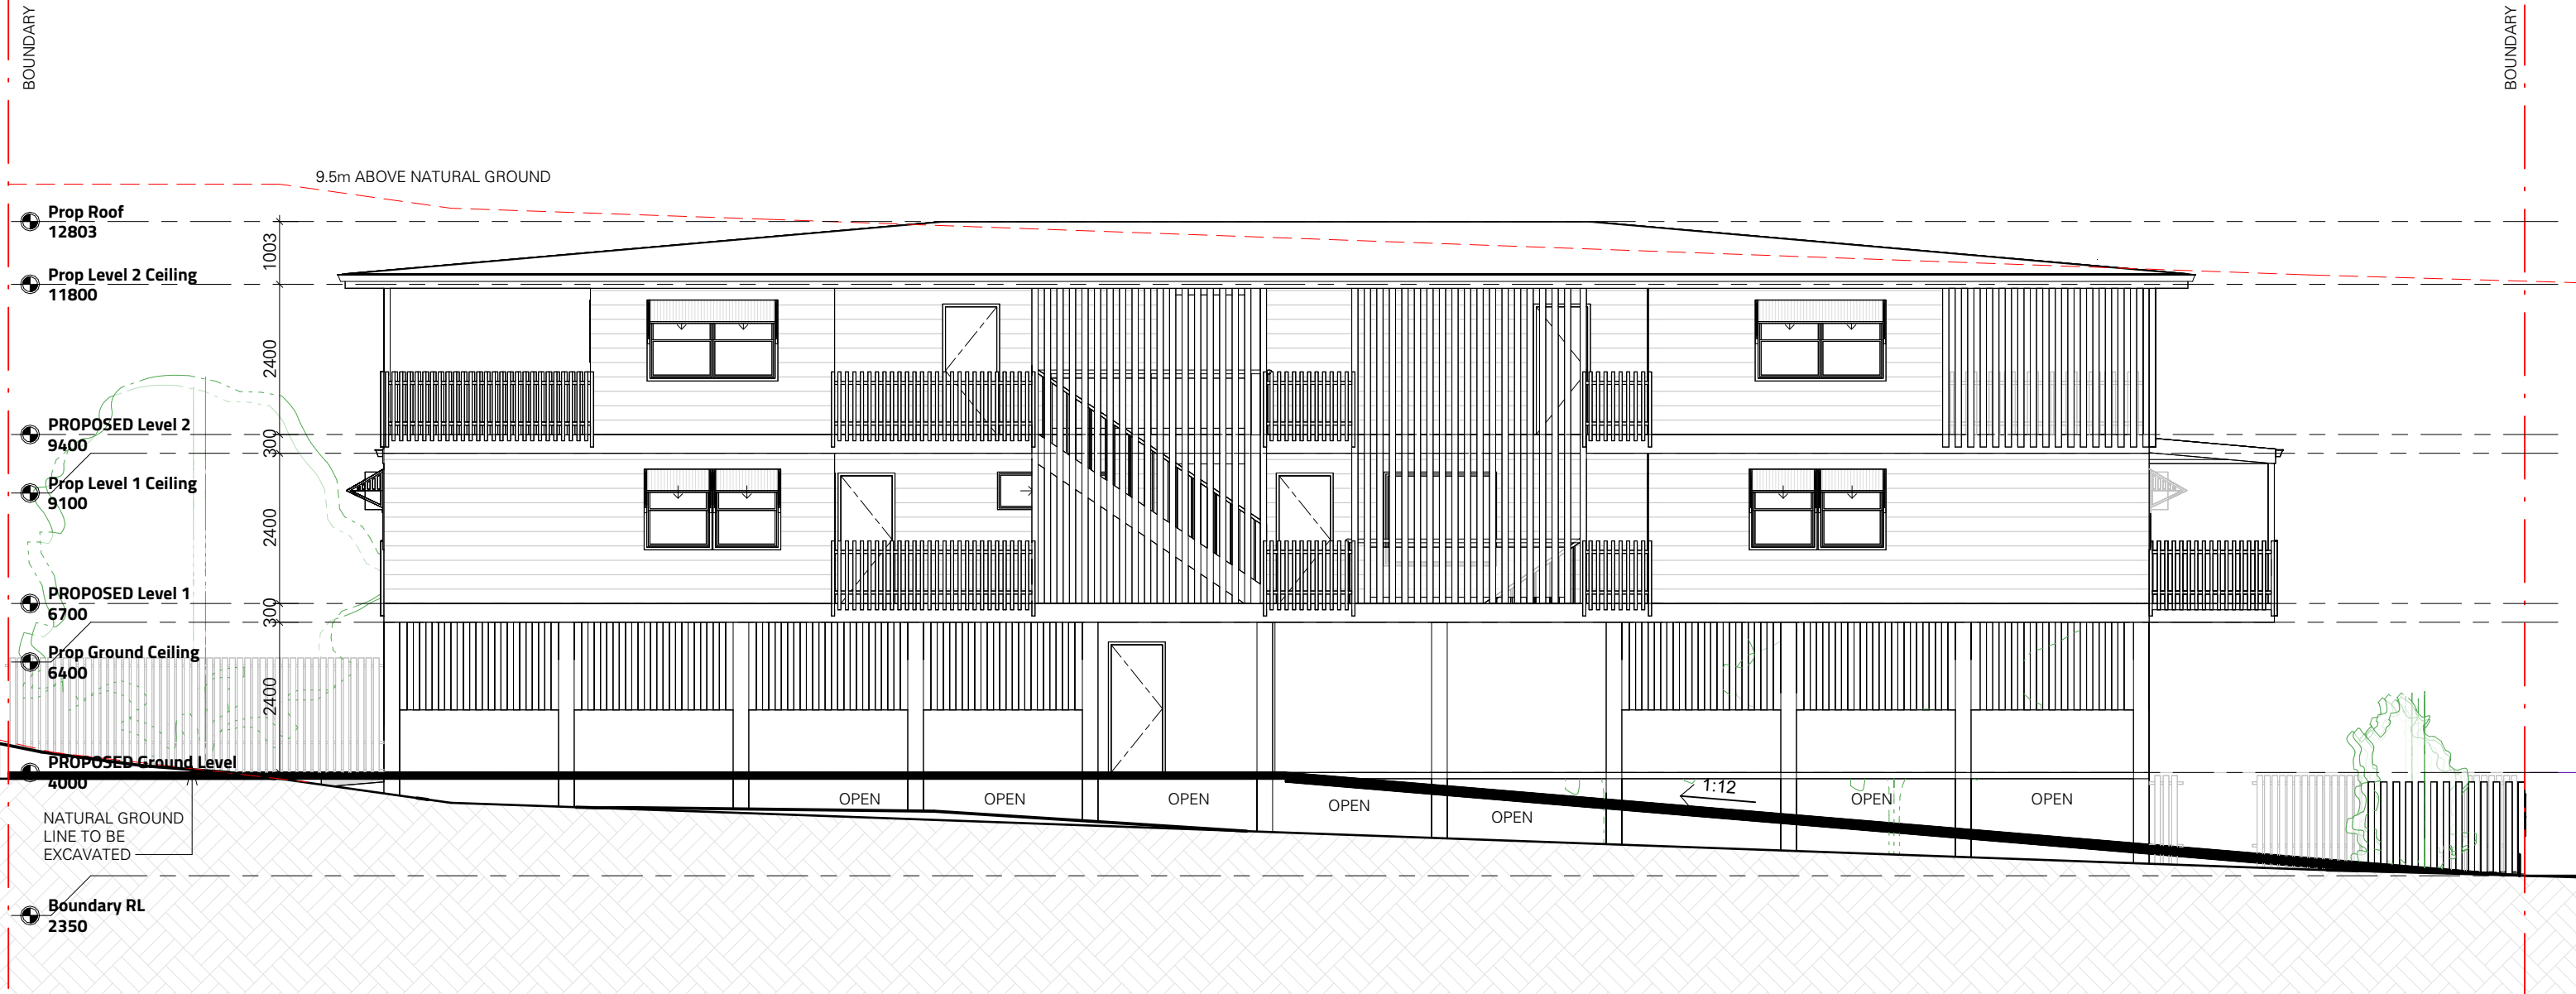

1 PROPOSED WEST ELEVATION

Scale: 1 : 100



Renée Dunn
B Arch (Hons) B Vis Artc (Graphic Design)
Director

0419 788 675
renee@reneedunnarchitect.com.au
renee@reneeunnarchitect.com.au
PO Box 321 Norman Park Qld 4170



0 1 2 3 4 5m
1: 100

8/5/2026 1:22:43 PM

© COPYRIGHT | All rights reserved. This work is copyright and cannot be reproduced or used without written permission of Renee Dunn Architect. DO NOT COPY in any form or by means (graphic, electronic or mechanical, including photocopying) without written permission of Renee Dunn Architect.
DO NOT SCALE. Use figured dimensions. Check all dimensions on site before fabrication or set out.

Issue Schedule				
No.	DATE	DESCRIPTION	BY	CHK
	23.04.2026	Revision 2	JS	RD
01	07.05.2026	Revision 1	JS	RD
02	20.05.2026	Revision 2	JS	RD
05	05.08.2026	Revision 5	JS	RD

SITE
28 WAITE ST, NORMAN PARK

PROJECT
RESIDENTIAL

CLIENT

NORTH

JOB No.
5375

SCALE @ A3
1 : 100

DATE
05.08.2026


Rev
05

SD
Stage

DRAWING TITLE
ELEVATIONS

DRAWING No.
11 OF 18

PRELIMINARY - NOT FOR CONSTRUCTION (SCHEME 02)

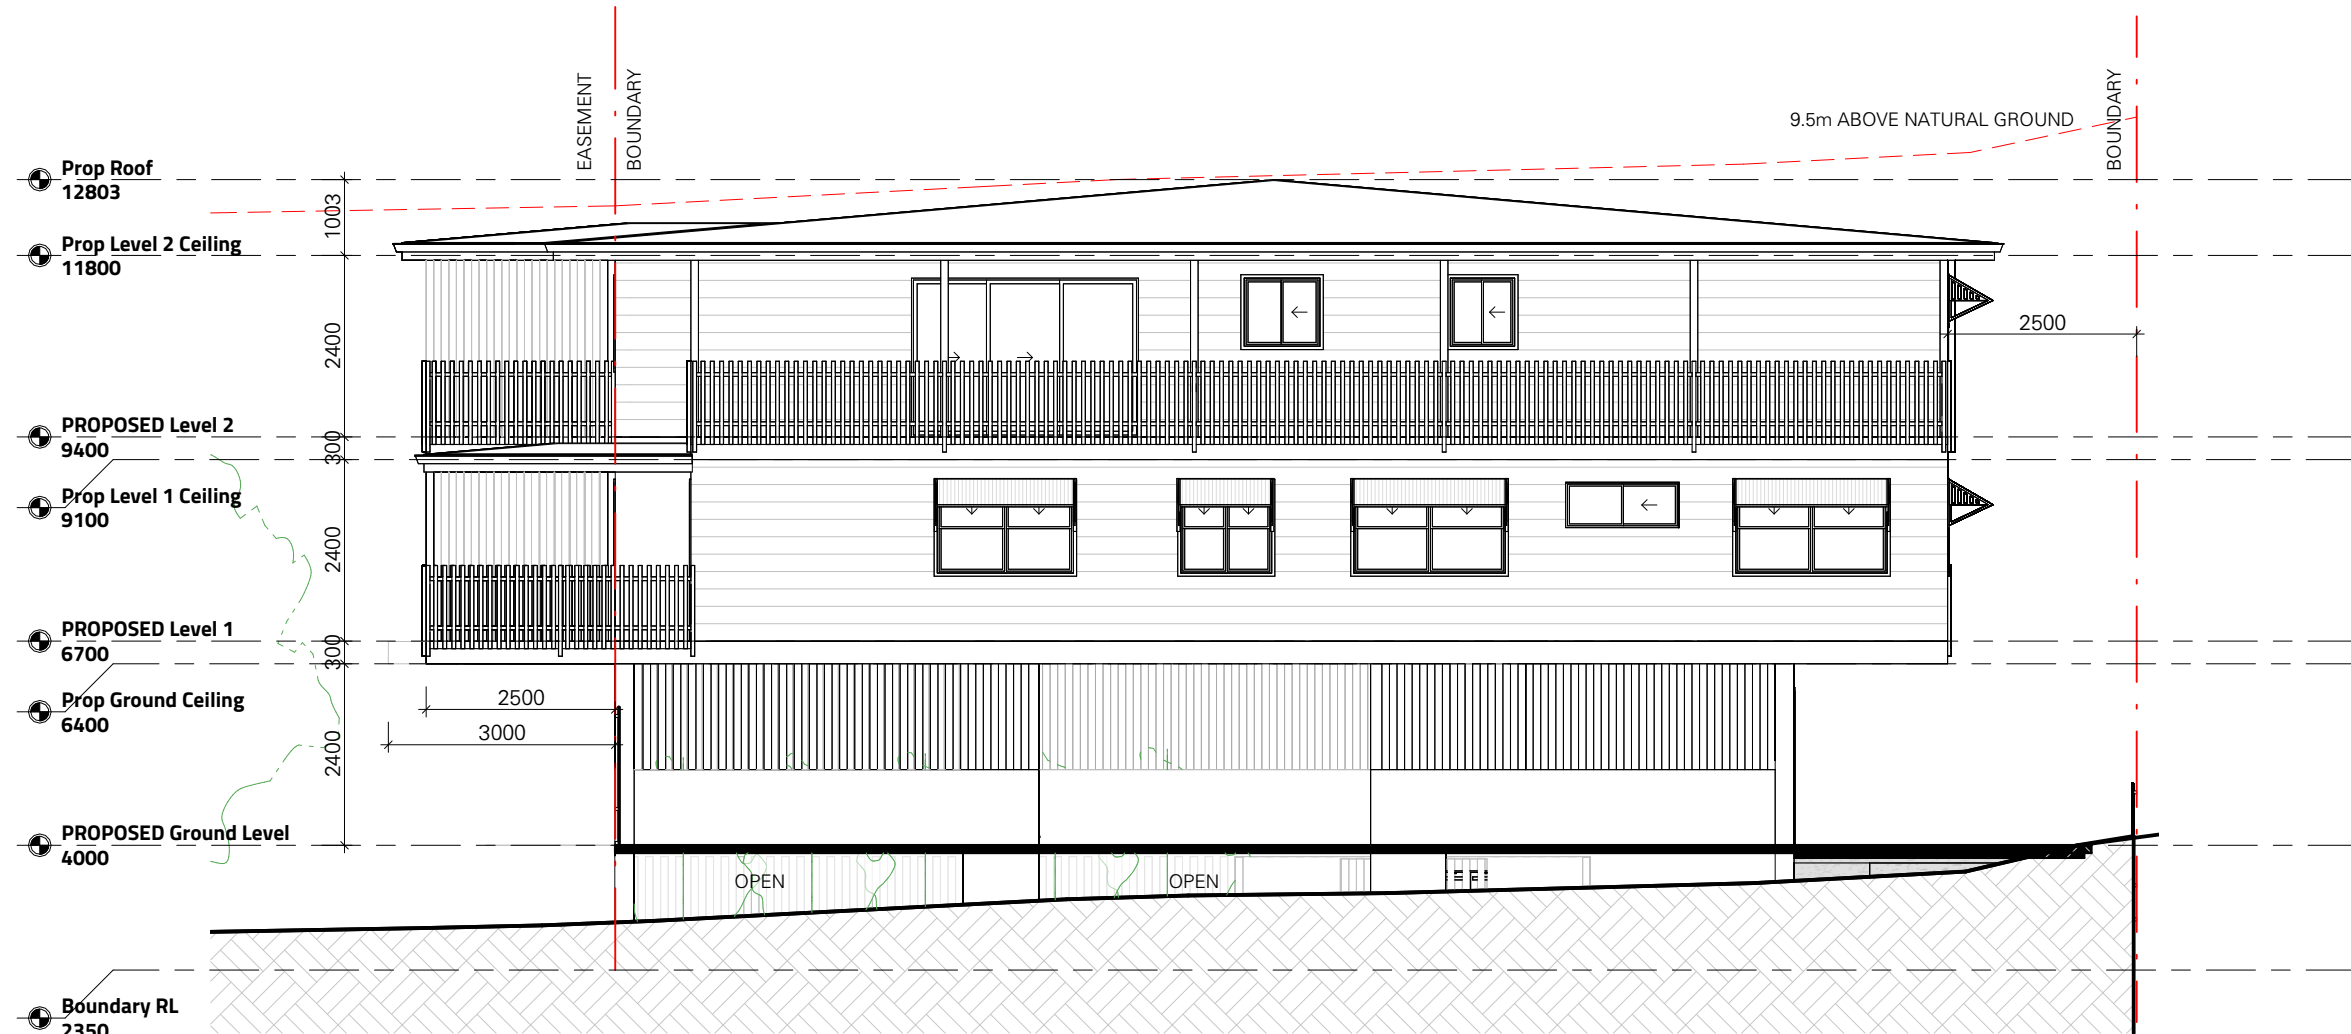

1

PROPOSED NORTH ELEVATION

Scale: 1 : 100



Renée Dunn
Architect

0419 788 675
renee@reneedunnarchitect.com.au
reneedunnarchitect.com.au
PO Box 321 Norman Park Qld 4170



012345m

1: 100

8/5/2026 1:22:45 PM

© COPYRIGHT | All rights reserved. This work is copyright and cannot be reproduced or used without written permission of Renée Dunn Architect. DO NOT COPY in any form or by means (graphic, electronic or mechanical, including photocopying) without written permission of Renée Dunn Architect.
DO NOT SCALE. Use figured dimensions. Check all dimensions on site before fabrication or set out.

Issue Schedule				
No.	DATE	DESCRIPTION	BY	CHK
	23.04.2026	Revision 2	JS	RD
01	07.05.2026	Revision 1	JS	RD
02	20.05.2026	Revision 2	JS	RD
05	05.08.2026	Revision 5	JS	RD

SITE
28 WAITE ST, NORMAN PARK

PROJECT
RESIDENTIAL

CLIENT

NORTH

JOB No.
5375

SCALE @ A3
1 : 100

DATE
05.08.2026

Rev
05

SD

Stage

DRAWING TITLE
ELEVATIONS

DRAWING No.
12 OF 18

PRELIMINARY - NOT FOR CONSTRUCTION (SCHEME 02)

BCC DS
RECEIVED
06/08/2026
APPLICATION REF
A007059308



1 PROPOSED EAST ELEVATION
Scale: 1 : 100



Renée Dunn
B Arch (Hons) B Vis Artc (Graphic Design)
Director

0419 788 675
renee@reneedunnarchitect.com.au
reneedunnarchitect.com.au
PO Box 321 Norman Park Qld 4170



0 1 2 3 4 5m
1: 100

8/5/2026 1:22:47 PM

© COPYRIGHT | All rights reserved. This work is copyright and cannot be reproduced or used without written permission of Renee Dunn Architect. DO NOT COPY in any form or by means (graphic, electronic or mechanical, including photocopying) without written permission of Renee Dunn Architect.
DO NOT SCALE. Use figured dimensions. Check all dimensions on site before fabrication or set out.

Issue Schedule				
No.	DATE	DESCRIPTION	BY	CHK
	23.04.2026	Revision 2	JS	RD
01	07.05.2026	Revision 1	JS	RD
02	20.05.2026	Revision 2	JS	RD
05	05.08.2026	Revision 5	JS	RD

SITE
28 WAITE ST, NORMAN PARK

PROJECT
RESIDENTIAL

CLIENT

NORTH

JOB No.
5375

SCALE @ A3
1 : 100

DATE
05.08.2026

Rev
05

SD
Stage

DRAWING TITLE
ELEVATIONS

DRAWING No.
13 OF 18

PRELIMINARY - NOT FOR CONSTRUCTION (SCHEME 02)



1

SECTION

Scale: 1 : 100



Renée Dunn

B Arch (Hons) B Vis Artc (Graphic Design)
Director

0419 788 675
renee@reneedunnarchitect.com.au
reneedunnarchitect.com.au
PO Box 321 Norman Park Qld 4170



1: 100

© COPYRIGHT | All rights reserved. This work is copyright and cannot be reproduced or used without written permission of Renee Dunn Architect. DO NOT COPY in any form or by means (graphic, electronic or mechanical, including photocopying) without written permission of Renee Dunn Architect.
DO NOT SCALE. Use figured dimensions. Check all dimensions on site before fabrication or set out.

Issue Schedule				
No.	DATE	DESCRIPTION	BY	CHK
	23.04.2026	Revision 2	JS	RD
01	07.05.2026	Revision 1	JS	RD
02	20.05.2026	Revision 2	JS	RD
05	05.08.2026	Revision 5	JS	RD

SITE
28 WAITE ST, NORMAN PARK

PROJECT
RESIDENTIAL

CLIENT

NORTH

JOB No.
5375

SCALE @ A3
1 : 100

DATE
05.08.2026

Rev
05

SD

Stage

DRAWING TITLE
SECTION

DRAWING No.
14 OF 18

PRELIMINARY - NOT FOR CONSTRUCTION (SCHEME 02)

BCC DS
RECEIVED
06/08/2026
APPLICATION REF
A007059308



PRELIMINARY - NOT FOR CONSTRUCTION (SCHEME 02)



Renée Dunn
B Arch (Hons) B Vis Artc (Graphic Design)
Director

0419 788 675
renee@reneedunnarchitect.com.au
reneedunnarchitect.com.au
PO Box 321 Norman Park Qld 4170

0 1 2 3 4 5m
1: 100

© COPYRIGHT | All rights reserved. This work is copyright and cannot be reproduced or used without written permission of Renee Dunn Architect. DO NOT COPY in any form or by means (graphic, electronic or mechanical, including photocopying) without written permission of Renee Dunn Architect.
DO NOT SCALE. Use figured dimensions. Check all dimensions on site before fabrication or set out.

Issue Schedule				
No.	DATE	DESCRIPTION	BY	CHK
01	07.05.2026	Revision 1	JS	RD
02	20.05.2026	Revision 2	JS	RD
04	03.06.2026	Revision 4	JS	RD
05	05.08.2026	Revision 5	JS	RD

SITE
28 WAITE ST, NORMAN PARK

PROJECT
RESIDENTIAL

CLIENT

NORTH

JOB No.
5375

SCALE @ A3

DATE
05.08.2026


Rev
05

SD
Stage

DRAWING TITLE
3D PERSPECTIVES

DRAWING No.
15 OF 18

BCC DS
RECEIVED
06/08/2026
APPLICATION REF
A007059308

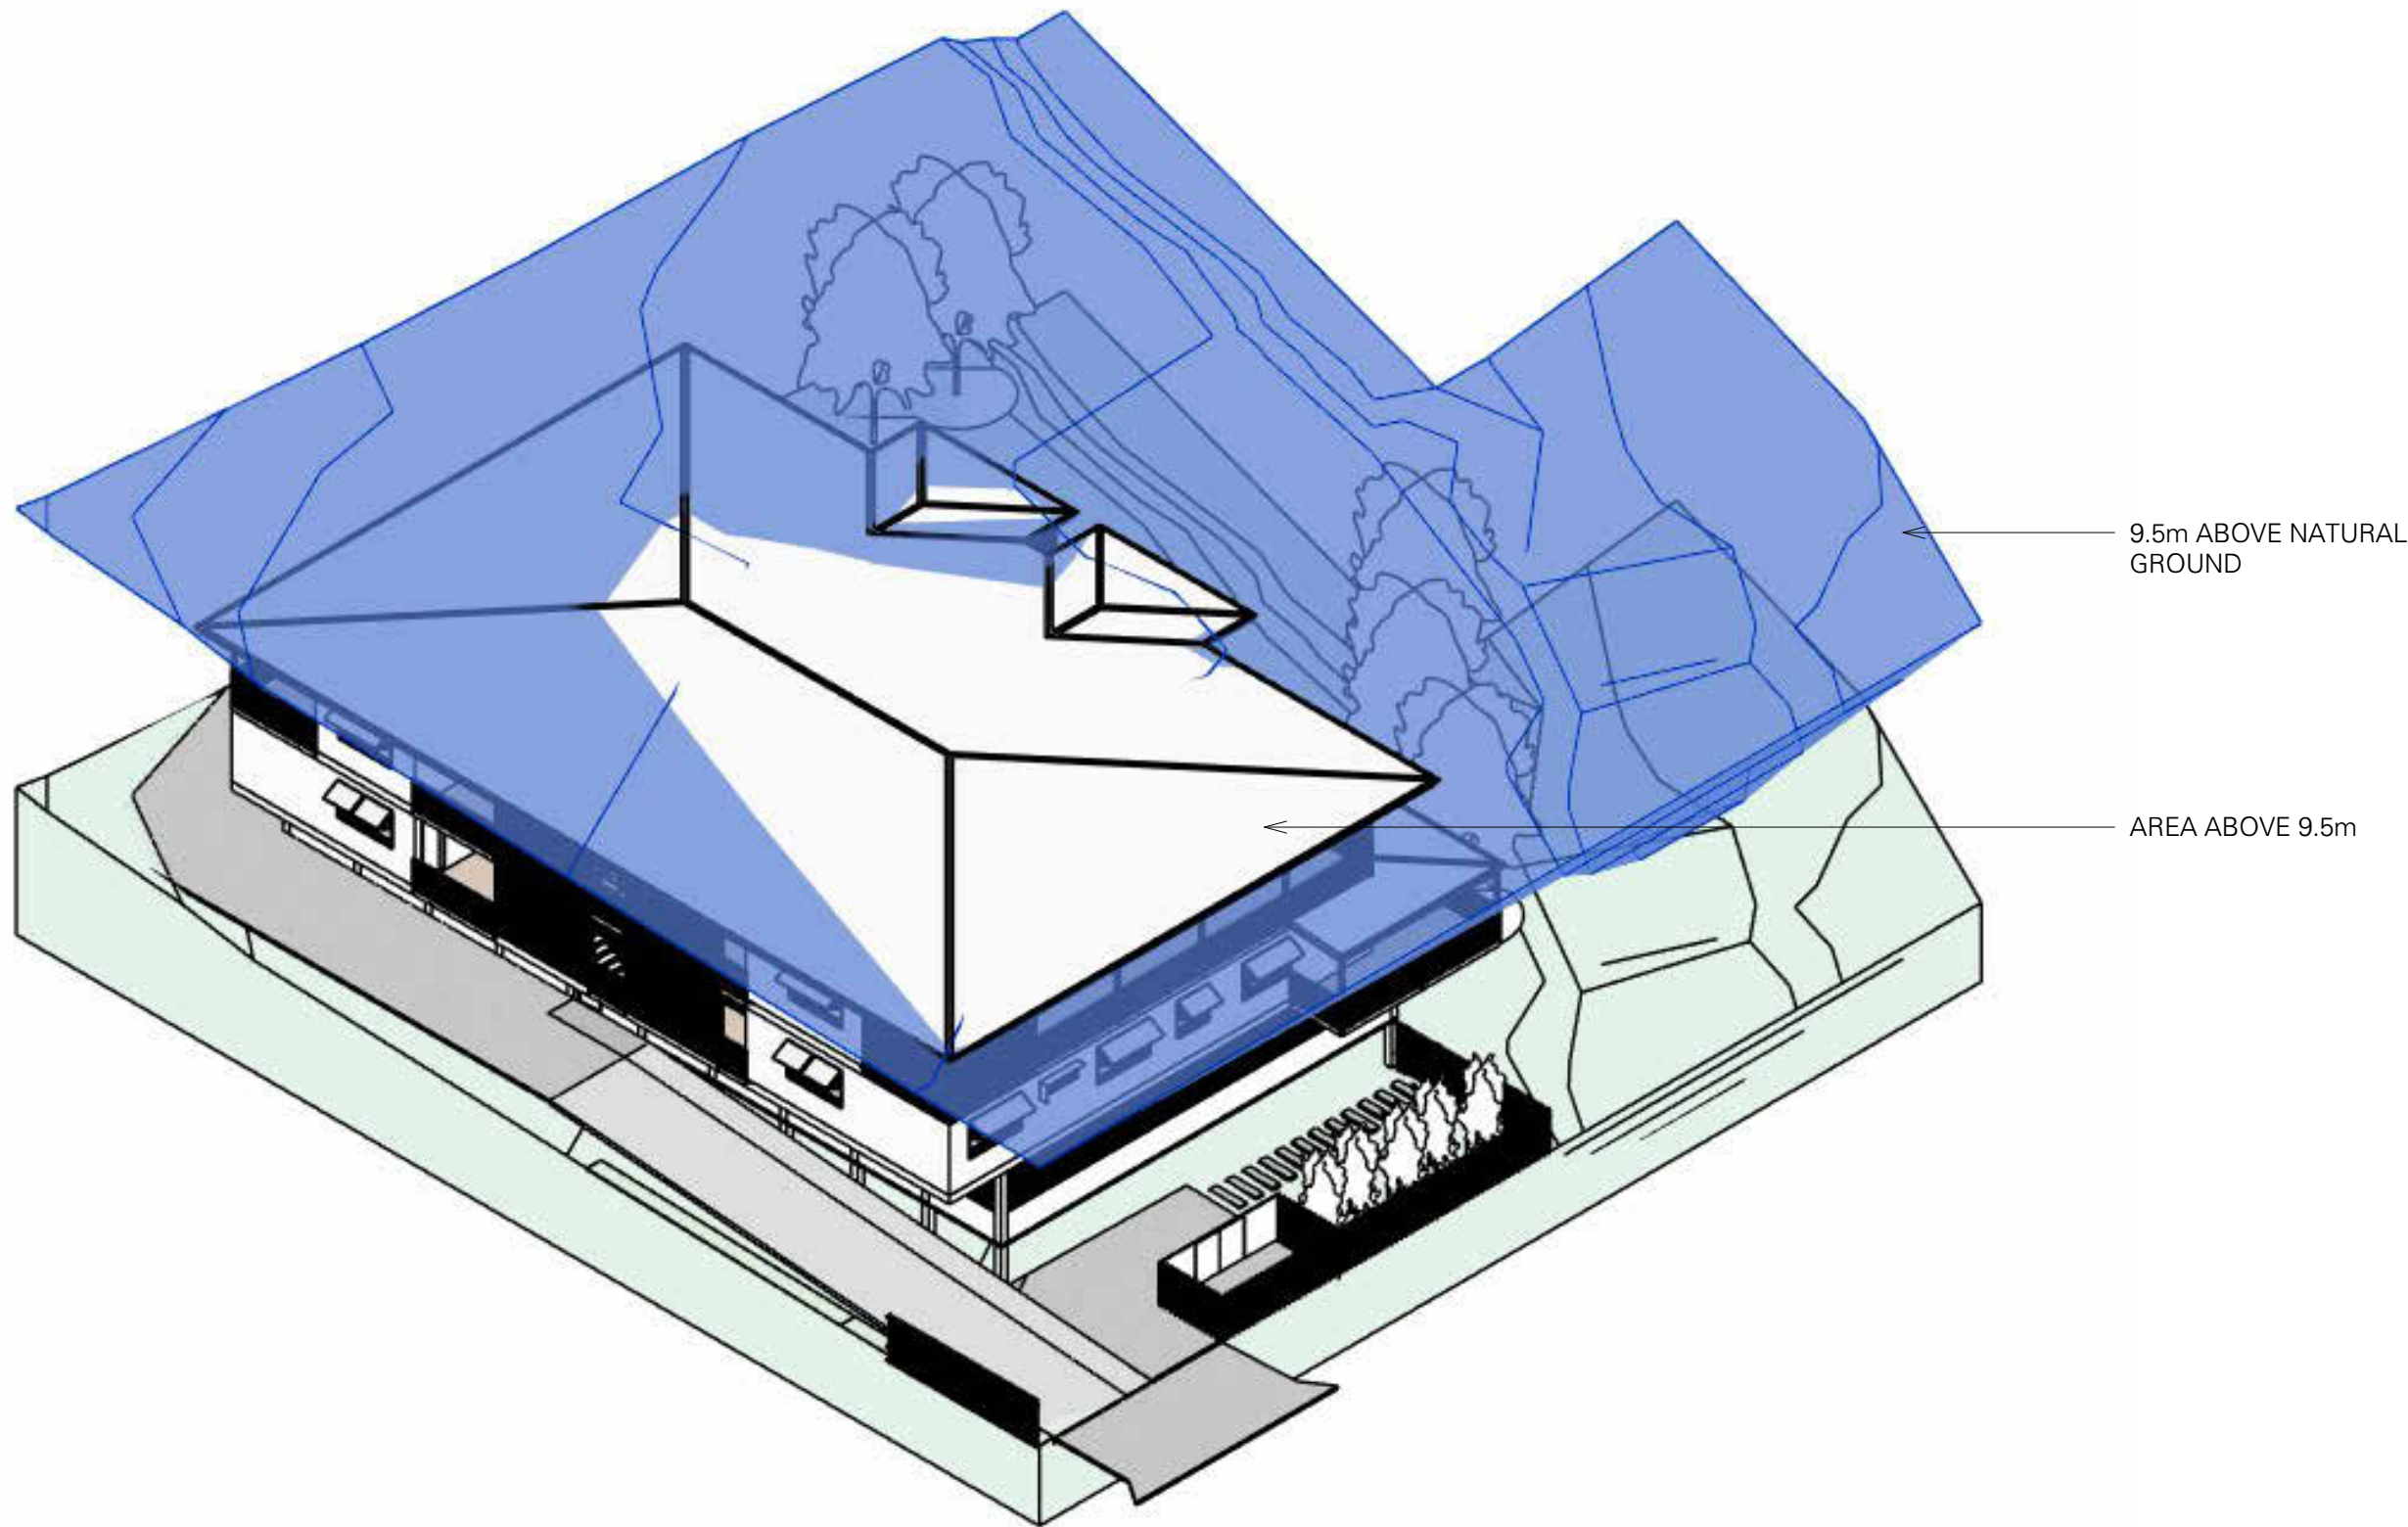



Renée Dunn
B Arch (Hons) B Vis Artc (Graphic Design)
Director

0419 788 675
renee@reneedunnarchitect.com.au
reneedunnarchitect.com.au
PO Box 321 Norman Park Qld 4170

0 1 2 3 4 5m
1: 100

8/5/2026 1:22:54 PM

© COPYRIGHT | All rights reserved. This work is copyright and cannot be reproduced or used without written permission of Renée Dunn Architect. DO NOT COPY in any form or by means (graphic, electronic or mechanical, including photocopying) without written permission of Renée Dunn Architect.
DO NOT SCALE. Use figured dimensions. Check all dimensions on site before fabrication or set out.

Issue Schedule				
No.	DATE	DESCRIPTION	BY	CHK
01	07.05.2026	Revision 1	JS	RD
02	20.05.2026	Revision 2	JS	RD
04	03.06.2026	Revision 4	JS	RD
05	05.08.2026	Revision 5	JS	RD

SITE
28 WAITE ST, NORMAN PARK

PROJECT
RESIDENTIAL

CLIENT

NORTH

JOB No.
5375
SCALE @ A3

DATE
05.08.2026

Rev
05

SD
Stage

DRAWING TITLE
3D PERSPECTIVE

DRAWING No.
16 OF 18

PRELIMINARY - NOT FOR CONSTRUCTION (SCHEME 02)

BCC DS
RECEIVED
06/08/2026
APPLICATION REF
A007059308



OPTION 2:



PRELIMINARY - NOT FOR CONSTRUCTION (SCHEME 02)



Renée Dunn
B Arch (Hons) B Vis Artc (Graphic Design)
Director

0419 788 675
renee@reneedunnarchitect.com.au
renee@reneeunnarchitect.com.au
PO Box 321 Norman Park Qld 4170



1: 100

8/5/2026 1:22:54 PM

© COPYRIGHT | All rights reserved. This work is copyright and cannot be reproduced or used without written permission of Renée Dunn Architect. DO NOT COPY in any form or by means (graphic, electronic or mechanical, including photocopying) without written permission of Renée Dunn Architect.
DO NOT SCALE. Use figured dimensions. Check all dimensions on site before fabrication or set out.

Issue Schedule				
No.	DATE	DESCRIPTION	BY	CHK
01	07.05.2026	Revision 1	JS	RD
02	20.05.2026	Revision 2	JS	RD
04	03.06.2026	Revision 4	JS	RD
05	05.08.2026	Revision 5	JS	RD

SITE
28 WAITE ST, NORMAN PARK

PROJECT
RESIDENTIAL

CLIENT

NORTH

JOB No.
5375

SCALE @ A3

DATE
05.08.2026


Rev
05

SD
Stage


DRAWING TITLE
COLOUR RENDERERS

DRAWING No.
17 OF 18


BCC DS
RECEIVED
06/08/2026
APPLICATION REF
A007059308

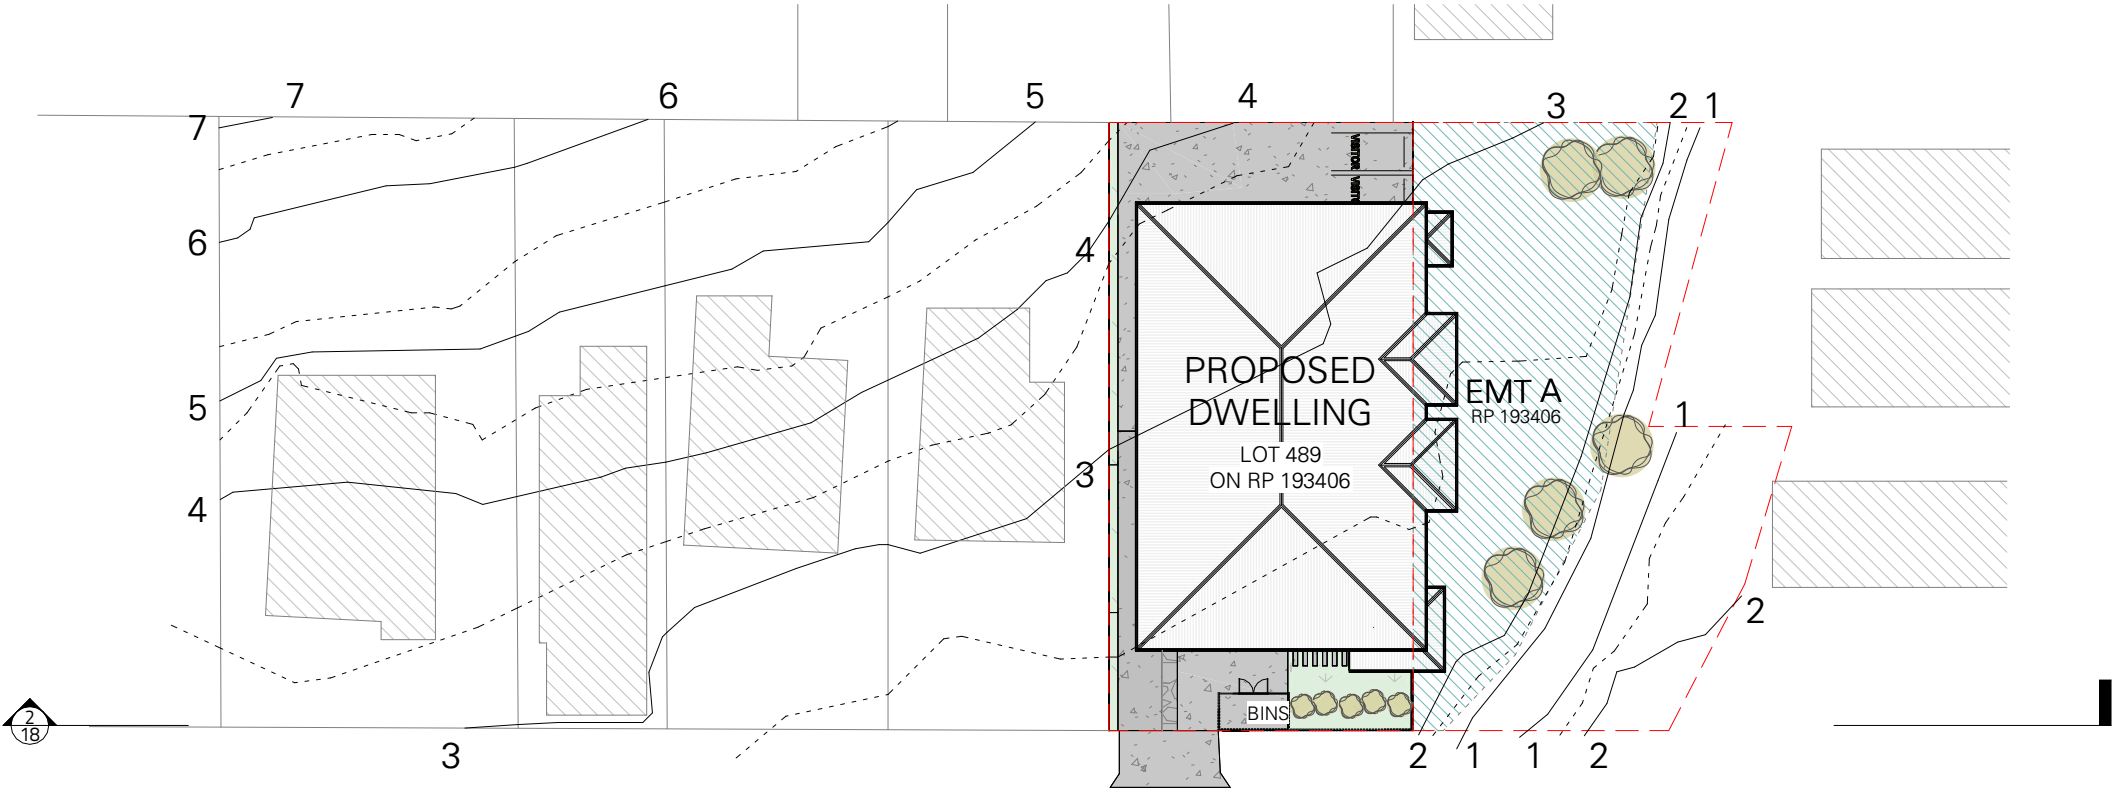


1 SITE PLAN - NEIGHBOURING BUILDINGS
Scale: 1 : 500

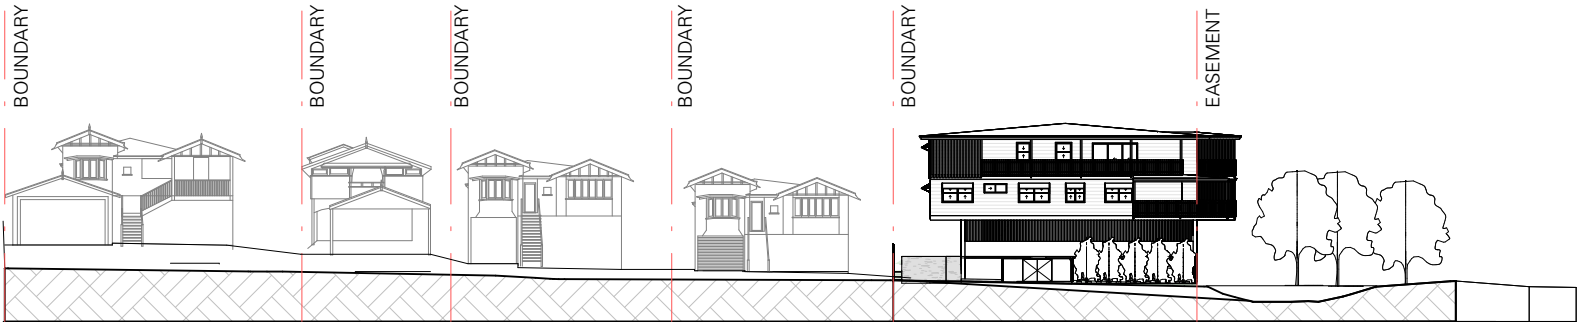

2 STREET ELEVATION - PROPOSED
Scale: 1 : 500

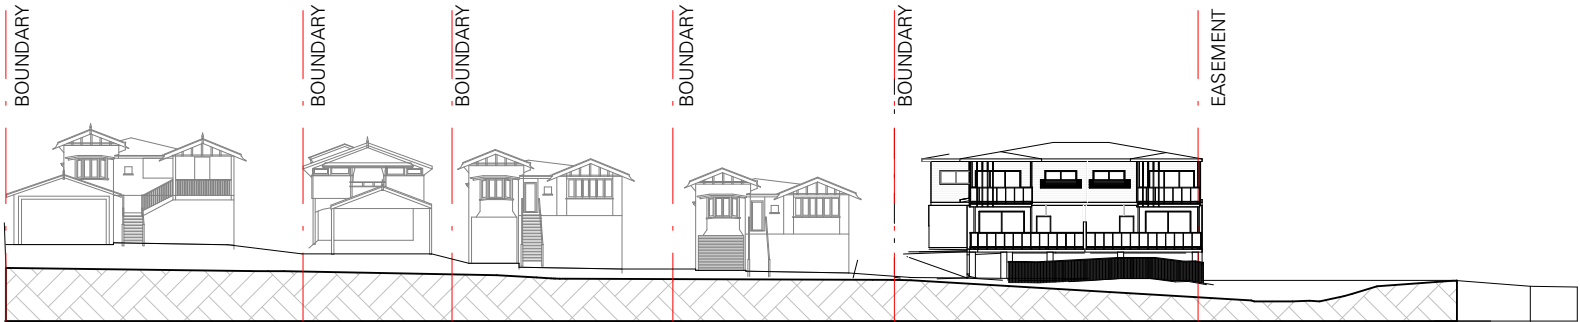

3 STREET ELEVATION - EXISTING DA
Scale: 1 : 500

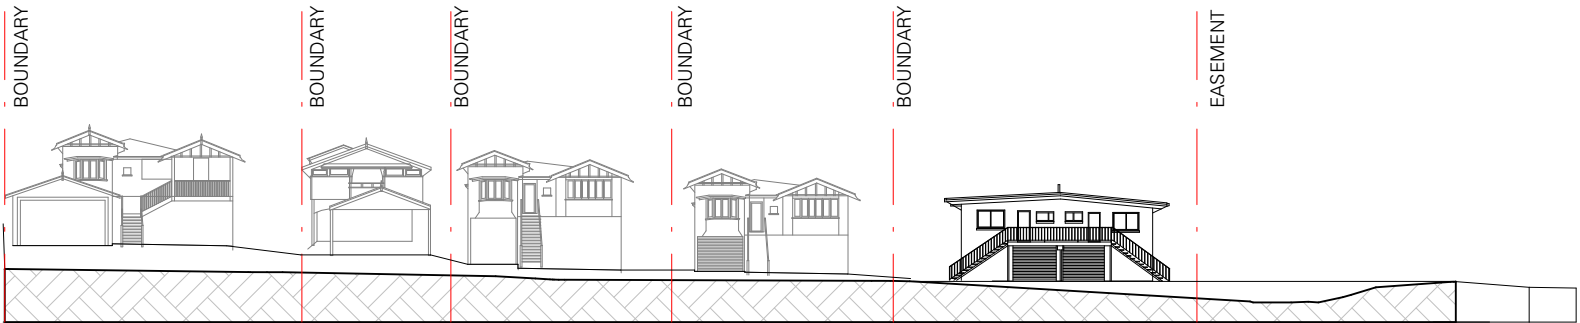

4 STREET ELEVATION - EXISTING
Scale: 1 : 500

Renée Dunn
B Arch (Hons) B Vis Artc (Graphic Design)
Director

0419 788 675
renee@reneedunnarchitect.com.au
reneedunnarchitect.com.au
PO Box 321 Norman Park Qld 4170

Renée Dunn Architect

0 2 4 6 8 10m
1: 200

8/5/2026 1:22:57 PM

© COPYRIGHT | All rights reserved. This work is copyright and cannot be reproduced or used without written permission of Renee Dunn Architect. DO NOT COPY in any form or by means (graphic, electronic or mechanical, including photocopying) without written permission of Renee Dunn Architect.
DO NOT SCALE. Use figured dimensions. Check all dimensions on site before fabrication or set out.

Issue Schedule				
No.	DATE	DESCRIPTION	BY	CHK
	23.04.2026	Revision 2	JS	RD
01	07.05.2026	Revision 1	JS	RD
02	20.05.2026	Revision 2	JS	RD
03	29.05.2026	Revision 3	JS	RD

SITE
28 WAITE ST, NORMAN PARK

PROJECT
RESIDENTIAL

CLIENT

NORTH

JOB No.
5375
SCALE @ A3
1 : 500
DATE
29.05.2026

Rev
03
SD
Stage

DRAWING TITLE
PROPOSED STREET ELEVATION
DRAWING No.
18 OF 18

PRELIMINARY - NOT FOR CONSTRUCTION (SCHEME 02)