

JUST PATIOS (QLD) PTY LTD

Client:

Etchell

Site Address:

22/75 Crawford Road

Wynnum West QLD 4178

Lot: 22

Plan: GTP102947

Size: 205m²



Roof Style/Type:

Ausdeck 50mm


Insulated

Scale: 1:100

Wind Rating: W33/N2

Builder: Just Patios (QBCC 1026222)

Drawing Number: A4138a

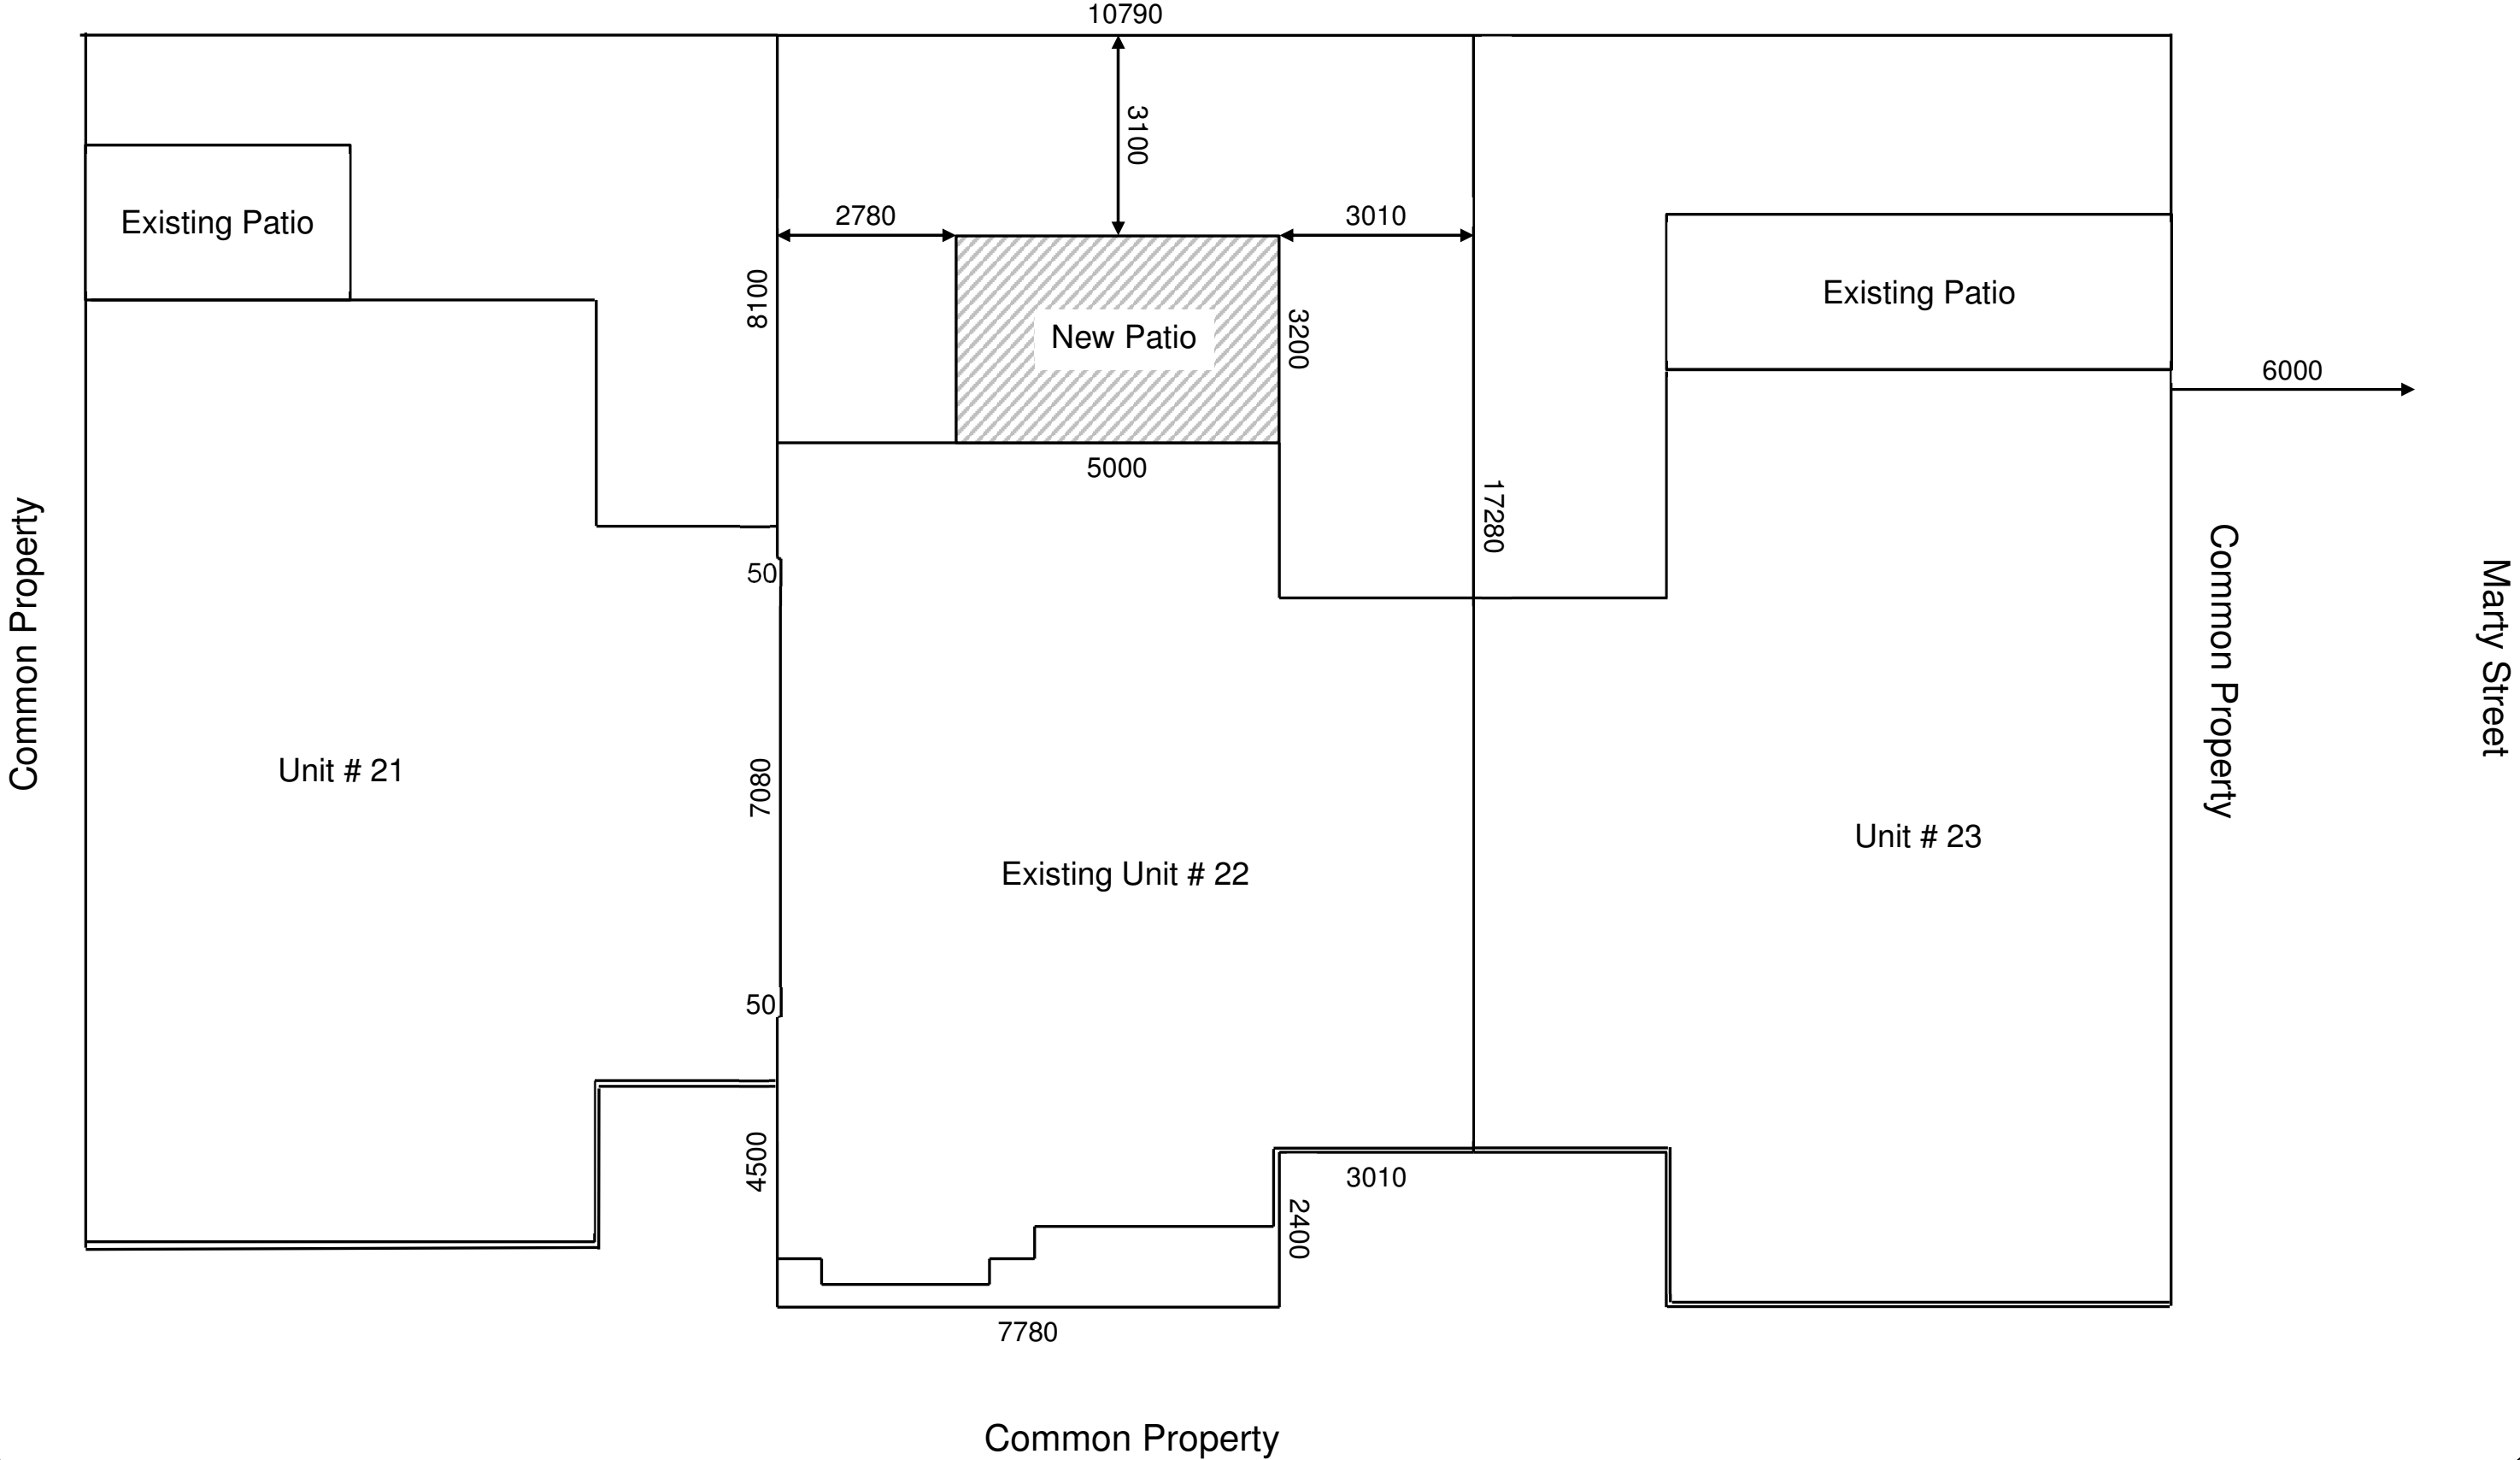

JUST PATIOS (QLD) PTY LTD

Client: Etchell

Site Address: 22/75 Crawford Road

Wynnum West QLD 4178

Lot: 22

Plan: GTP102947

Size: 205m²

Roof Style/Type:

Ausdeck 50mm


Insulated

Scale: NTS


Wind Rating: W33/N2

Builder: Just Patios (QBCC 1026222)

Drawing Number: A4138b

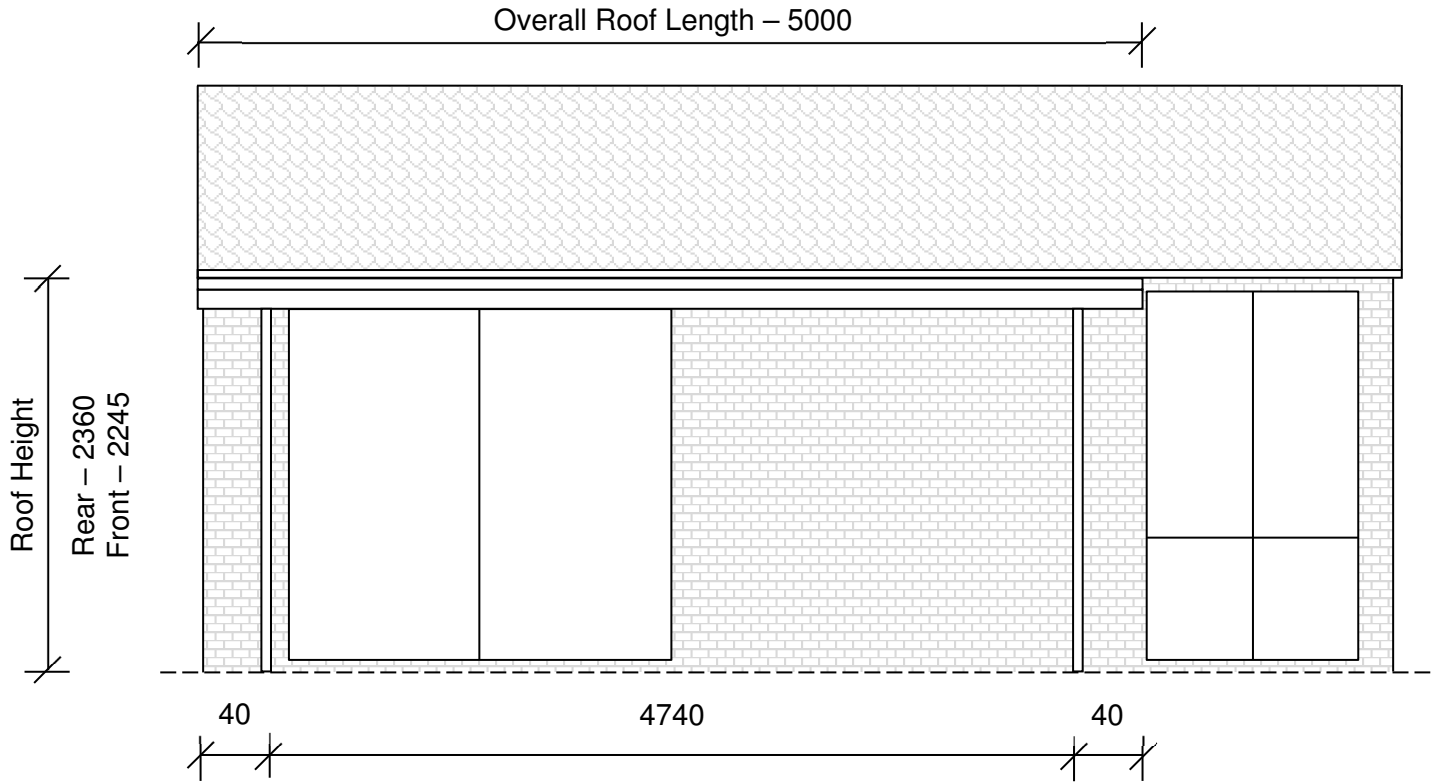

Front Elevation

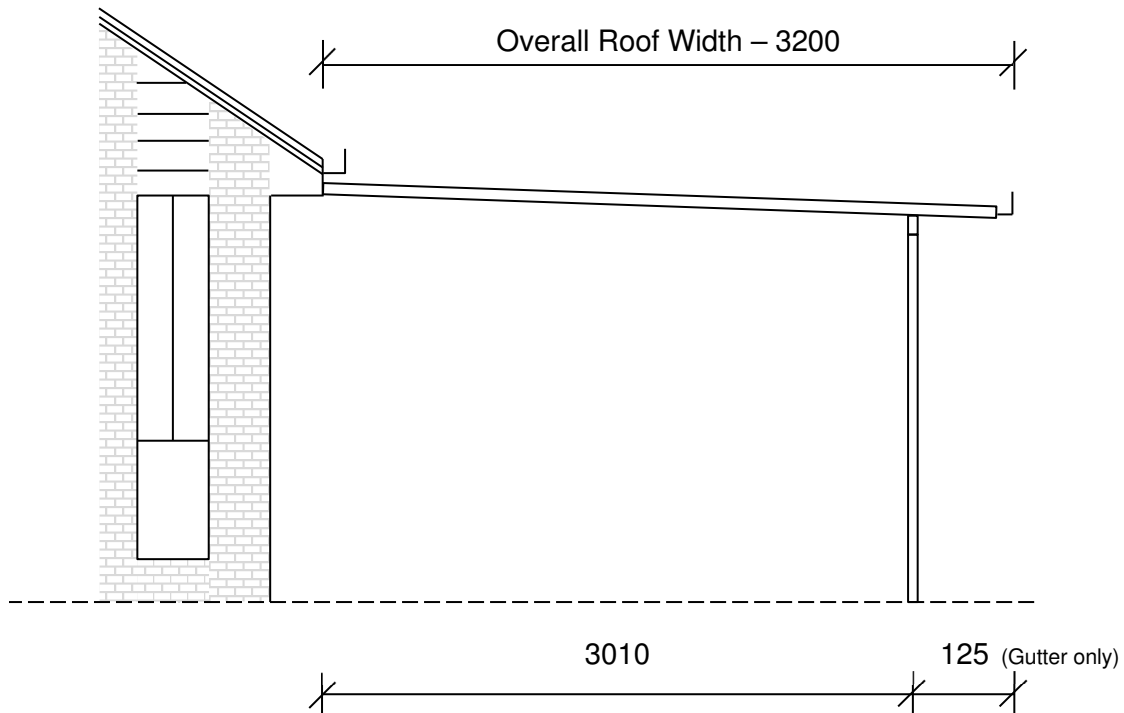

Side Elevation

Note: All heights are to the top of the roof and all measurements exclude posts and beams unless otherwise specified.