


THIS APPROVAL SHOULD NOT BE TAKEN TO CONSTITUTE PERMISSION TO ENTER NEIGHBOURING PROPERTIES TO CONSTRUCT (INCLUDING ASSOCIATED WORKS SUCH AS DRAINAGE AND EXCAVATION) ANY BUILT TO BOUNDARY WALL OR FENCES. PERMISSION MUST BE OBTAINED FROM RELEVANT PROPERTY OWNERS.

BCC DS
RECEIVED
18/09/2026
APPLICATION REF
A007115879

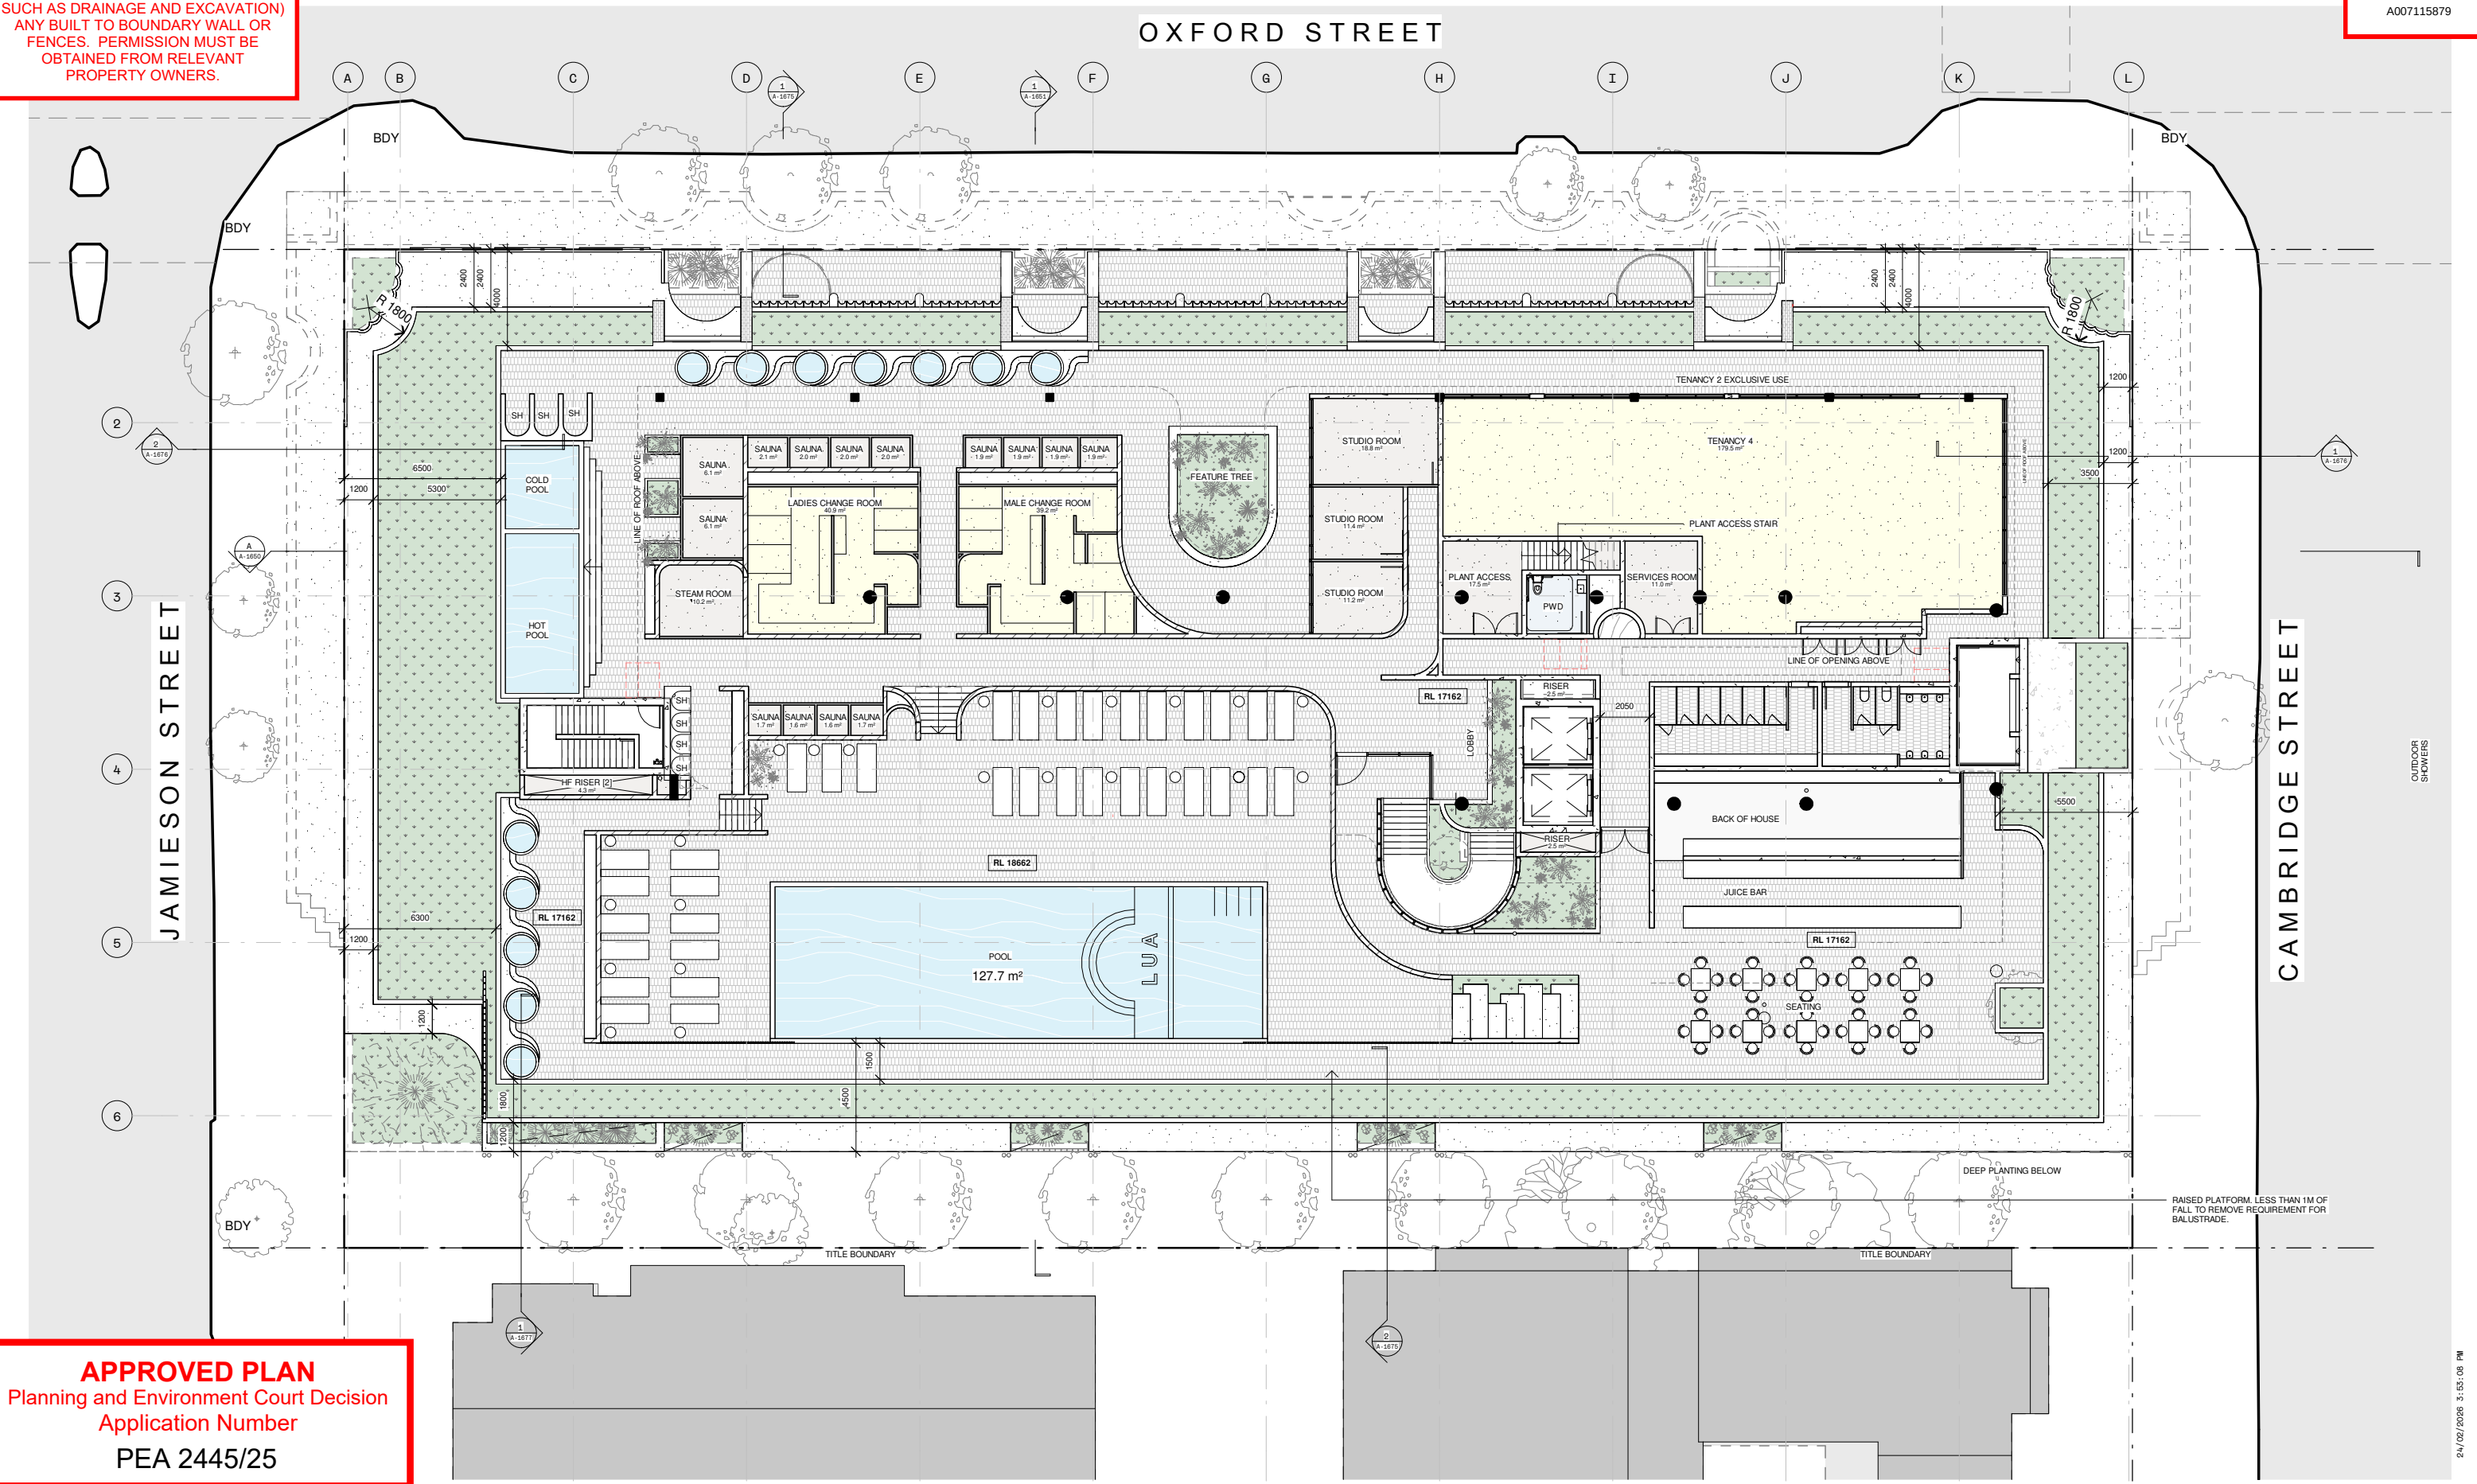

APPROVED PLAN
Planning and Environment Court Decision
Application Number
PEA 2445/25

ZARCH


CLIENT
CIELO GROUP

PROJECT
LUA

BA

CAD DISCLAIMER
ISSUED DRAWINGS TAKE PRECEDENCE OVER CAD EXPORTS. READ DIGITAL FILES IN CONJUNCTION WITH ISSUED DRAWINGS. VERIFY DIMENSIONS ON SITE PRIOR TO PROCEEDING. FIGURED DIMENSIONS TAKE PRECEDENCE OVER SCALE.
DRAWINGS MAY NOT BE COPIED, DISTRIBUTED OR REPRODUCED WITHOUT THE WRITTEN PERMISSION OF THE ARCHITECT.

SCALE BAR

 


TRUE NORTH PROJECT NORTH




REV.	DATE	DESCRIPTION	BY	ATT.
3	16/07/24	INTERNAL CO-ORD	MS	C.T.
4	24/10/25	BA	MS	C.T.
5	29/11/24	HF CO-ORD	MS	HF
6	18/12/24	CONSULTANT COORDINATION	KE	C.T.
7	31/03/25	BASEMENT 3 IFC ISSUE	KE	C.T.
8	21/05/25	MINOR CHANGE	MS	CIELO
9	04/12/25	MINOR CHANGE CLTR	MS	CIELO
10	15/12/25	MINOR CHANGE	MS	COM
11	17/12/25	MC ROOF	MS	COM

TITLE	ROOF PLAN
DRAWING NUMBER	A-1106
REVISION	11
SCALE (A3) 1 : 250	DATE 17/12/25

 

THIS APPROVAL SHOULD NOT BE TAKEN TO CONSTITUTE PERMISSION TO ENTER NEIGHBOURING PROPERTIES TO CONSTRUCT (INCLUDING ASSOCIATED WORKS SUCH AS DRAINAGE AND EXCAVATION) ANY BUILT TO BOUNDARY WALL OR FENCES. PERMISSION MUST BE OBTAINED FROM RELEVANT PROPERTY OWNERS.

BCC DS
RECEIVED
18/09/2026
APPLICATION REF
A007115879

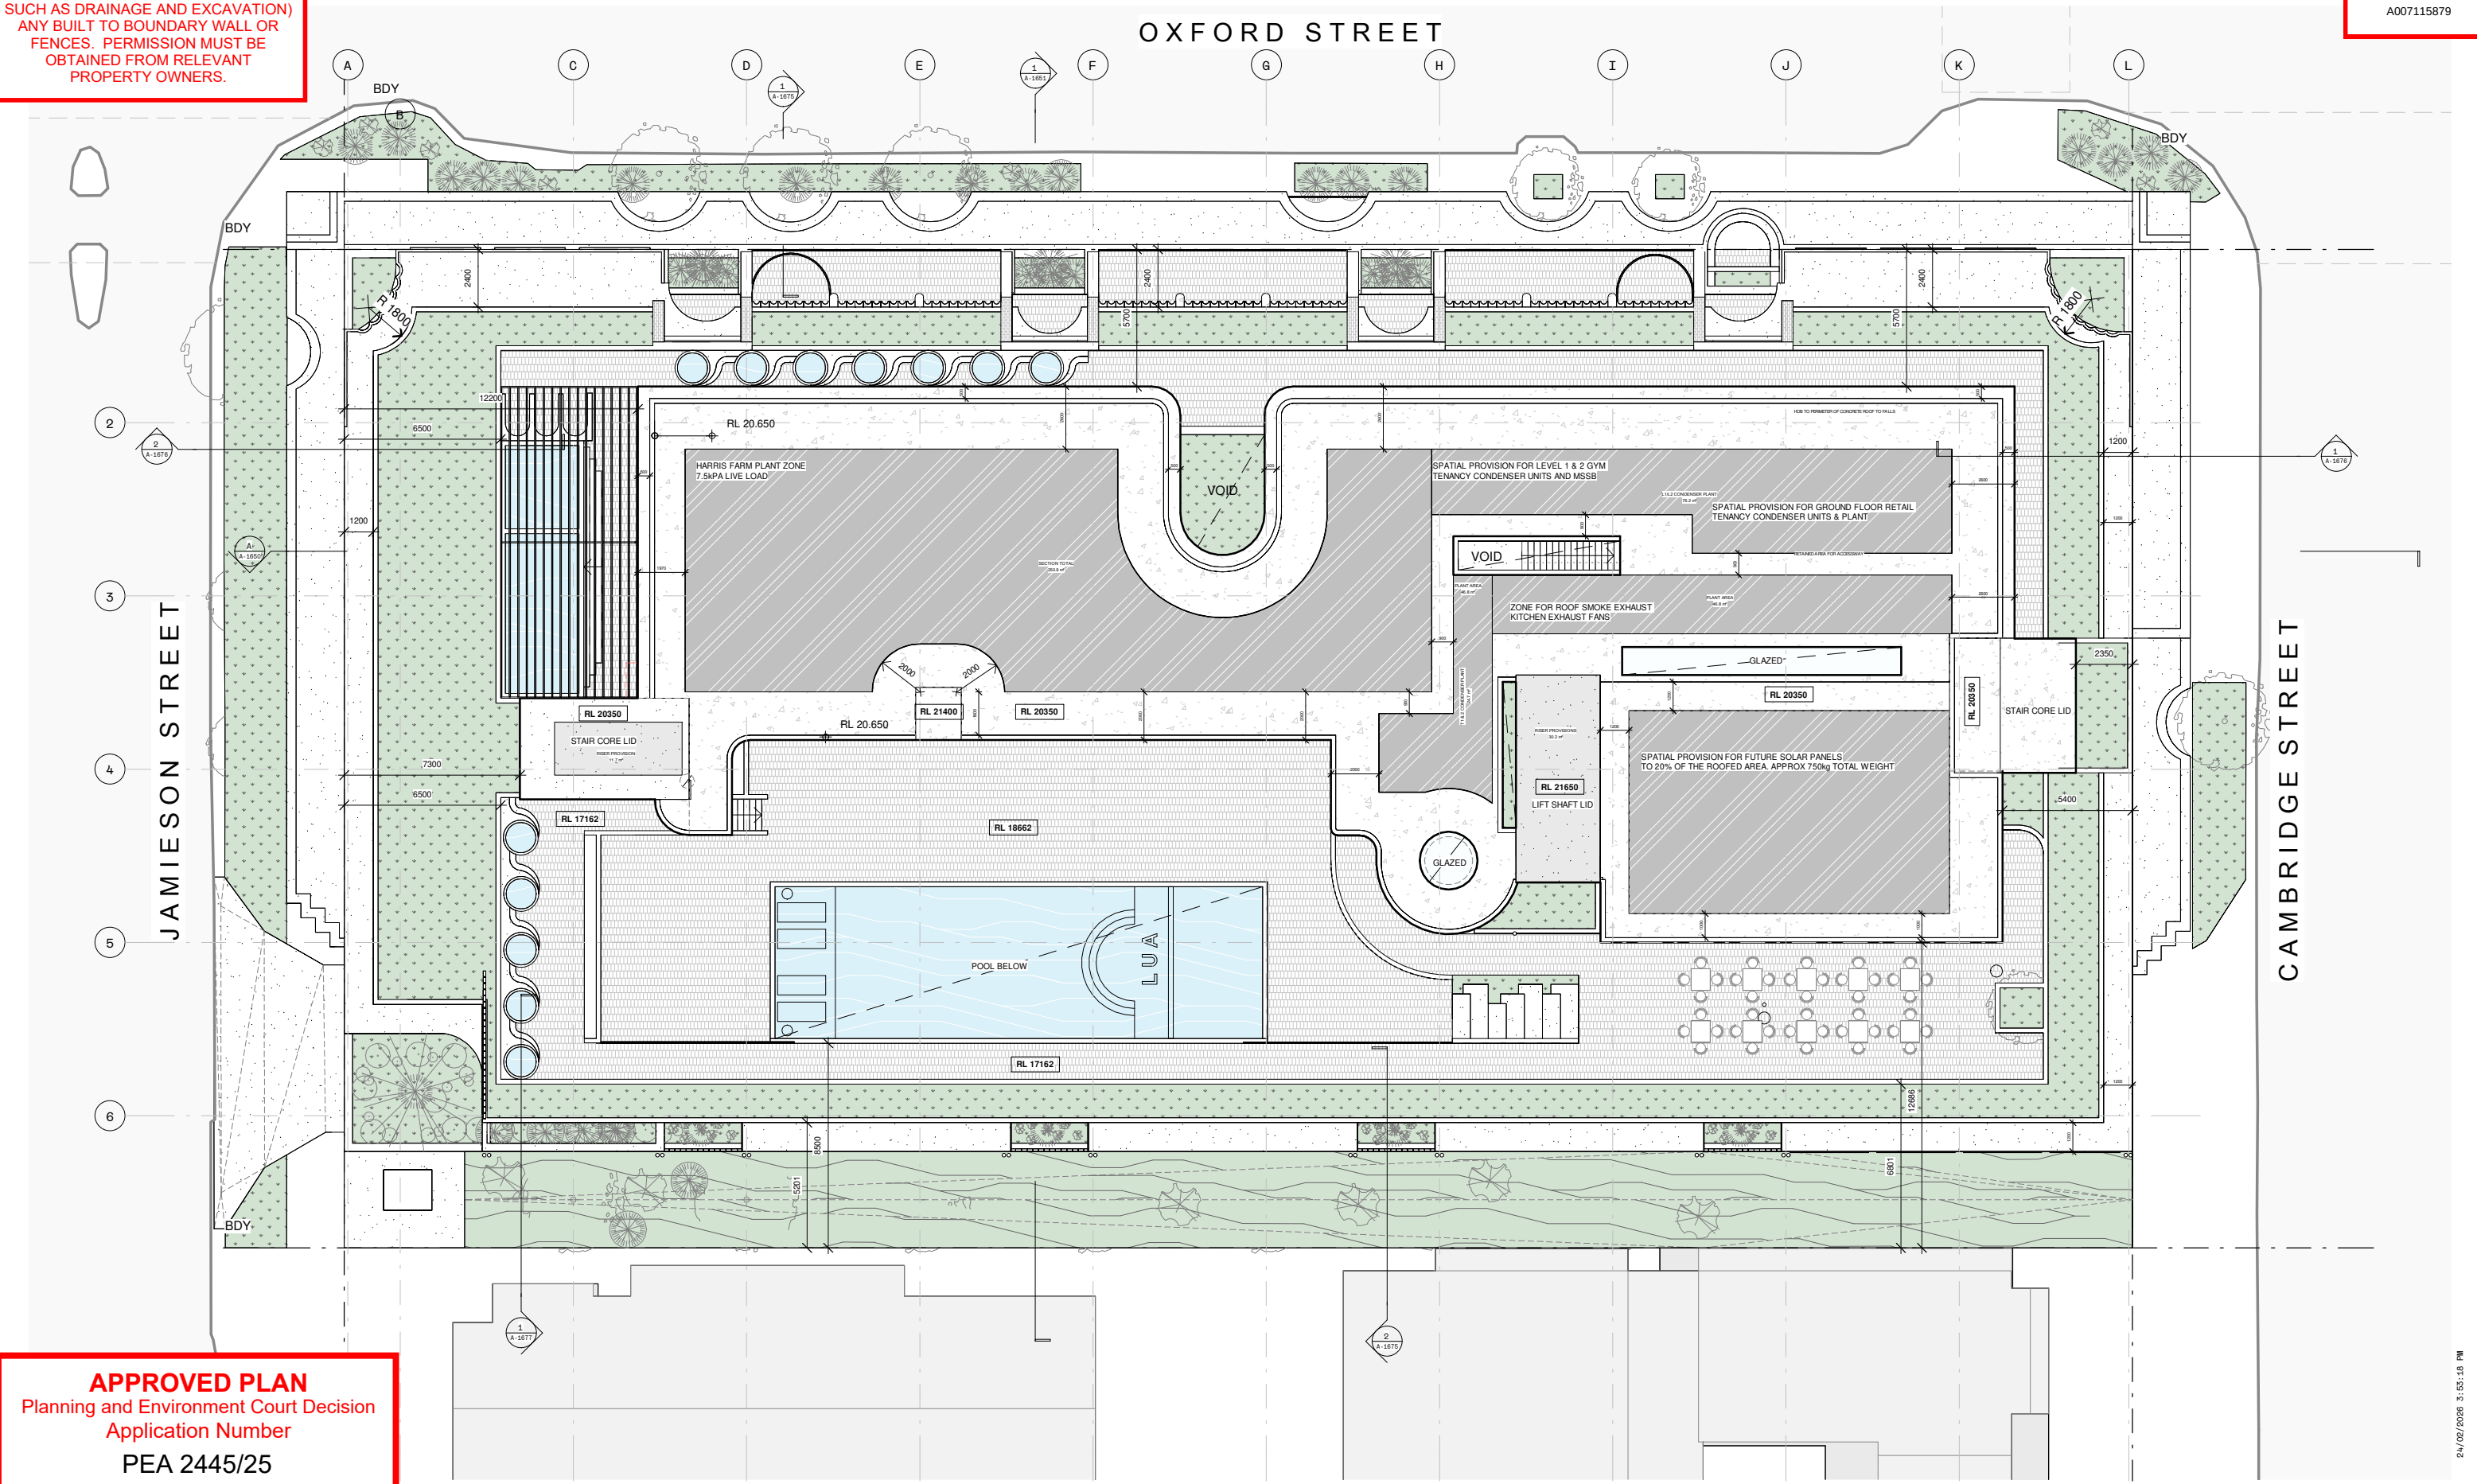

APPROVED PLAN
Planning and Environment Court Decision
Application Number
PEA 2445/25

ZARCH


CLIENT
CIELO GROUP

PROJECT
LUA

BA

CAD DISCLAIMER
ISSUED DRAWINGS TAKE PRECEDENCE OVER CAD EXPORTS. READ
DIGITAL FILES IN CONJUNCTION WITH ISSUED DRAWINGS.
VERIFY DIMENSIONS ON SITE PRIOR TO PROCEEDING. FIGURED
DIMENSIONS TAKE PRECEDENCE OVER SCALE.
DRAWINGS MAY NOT BE COPIED, DISTRIBUTED OR REPRODUCED
WITHOUT THE WRITTEN PERMISSION OF THE ARCHITECT.

SCALE BAR

 

TRUE NORTH

PROJECT NORTH



REV.	DATE	DESCRIPTION	BY	ATT.
2	28/06/24	INTERNAL CO-ORD	MS	C.T.
3	16/07/24	INTERNAL CO-ORD	MS	C.T.
4	24/10/25	BA	MS	C.T.
5	29/11/24	HF CO-ORD	MS	HF
6	18/12/24	CONSULTANT COORDINATION	KE	C.T.
7	31/03/25	BASEMENT 3 IFC ISSUE	KE	C.T.
8	21/05/25	MINOR CHANGE	MS	CIELO
9	15/12/25	MINOR CHANGE	MS	COM
10	17/12/25	MC ROOF	MS	COM

TITLE

DRAWING NUMBER

SCALE (A3) 1 : 250

REVISION

DATE

ROOFTOP

A-1108

10


17/12/25

24/02/2026 3:53:18 PM

PROPOSED

BCC DS
RECEIVED
18/09/2026
APPLICATION REF
A007115879

OXFORD STREET

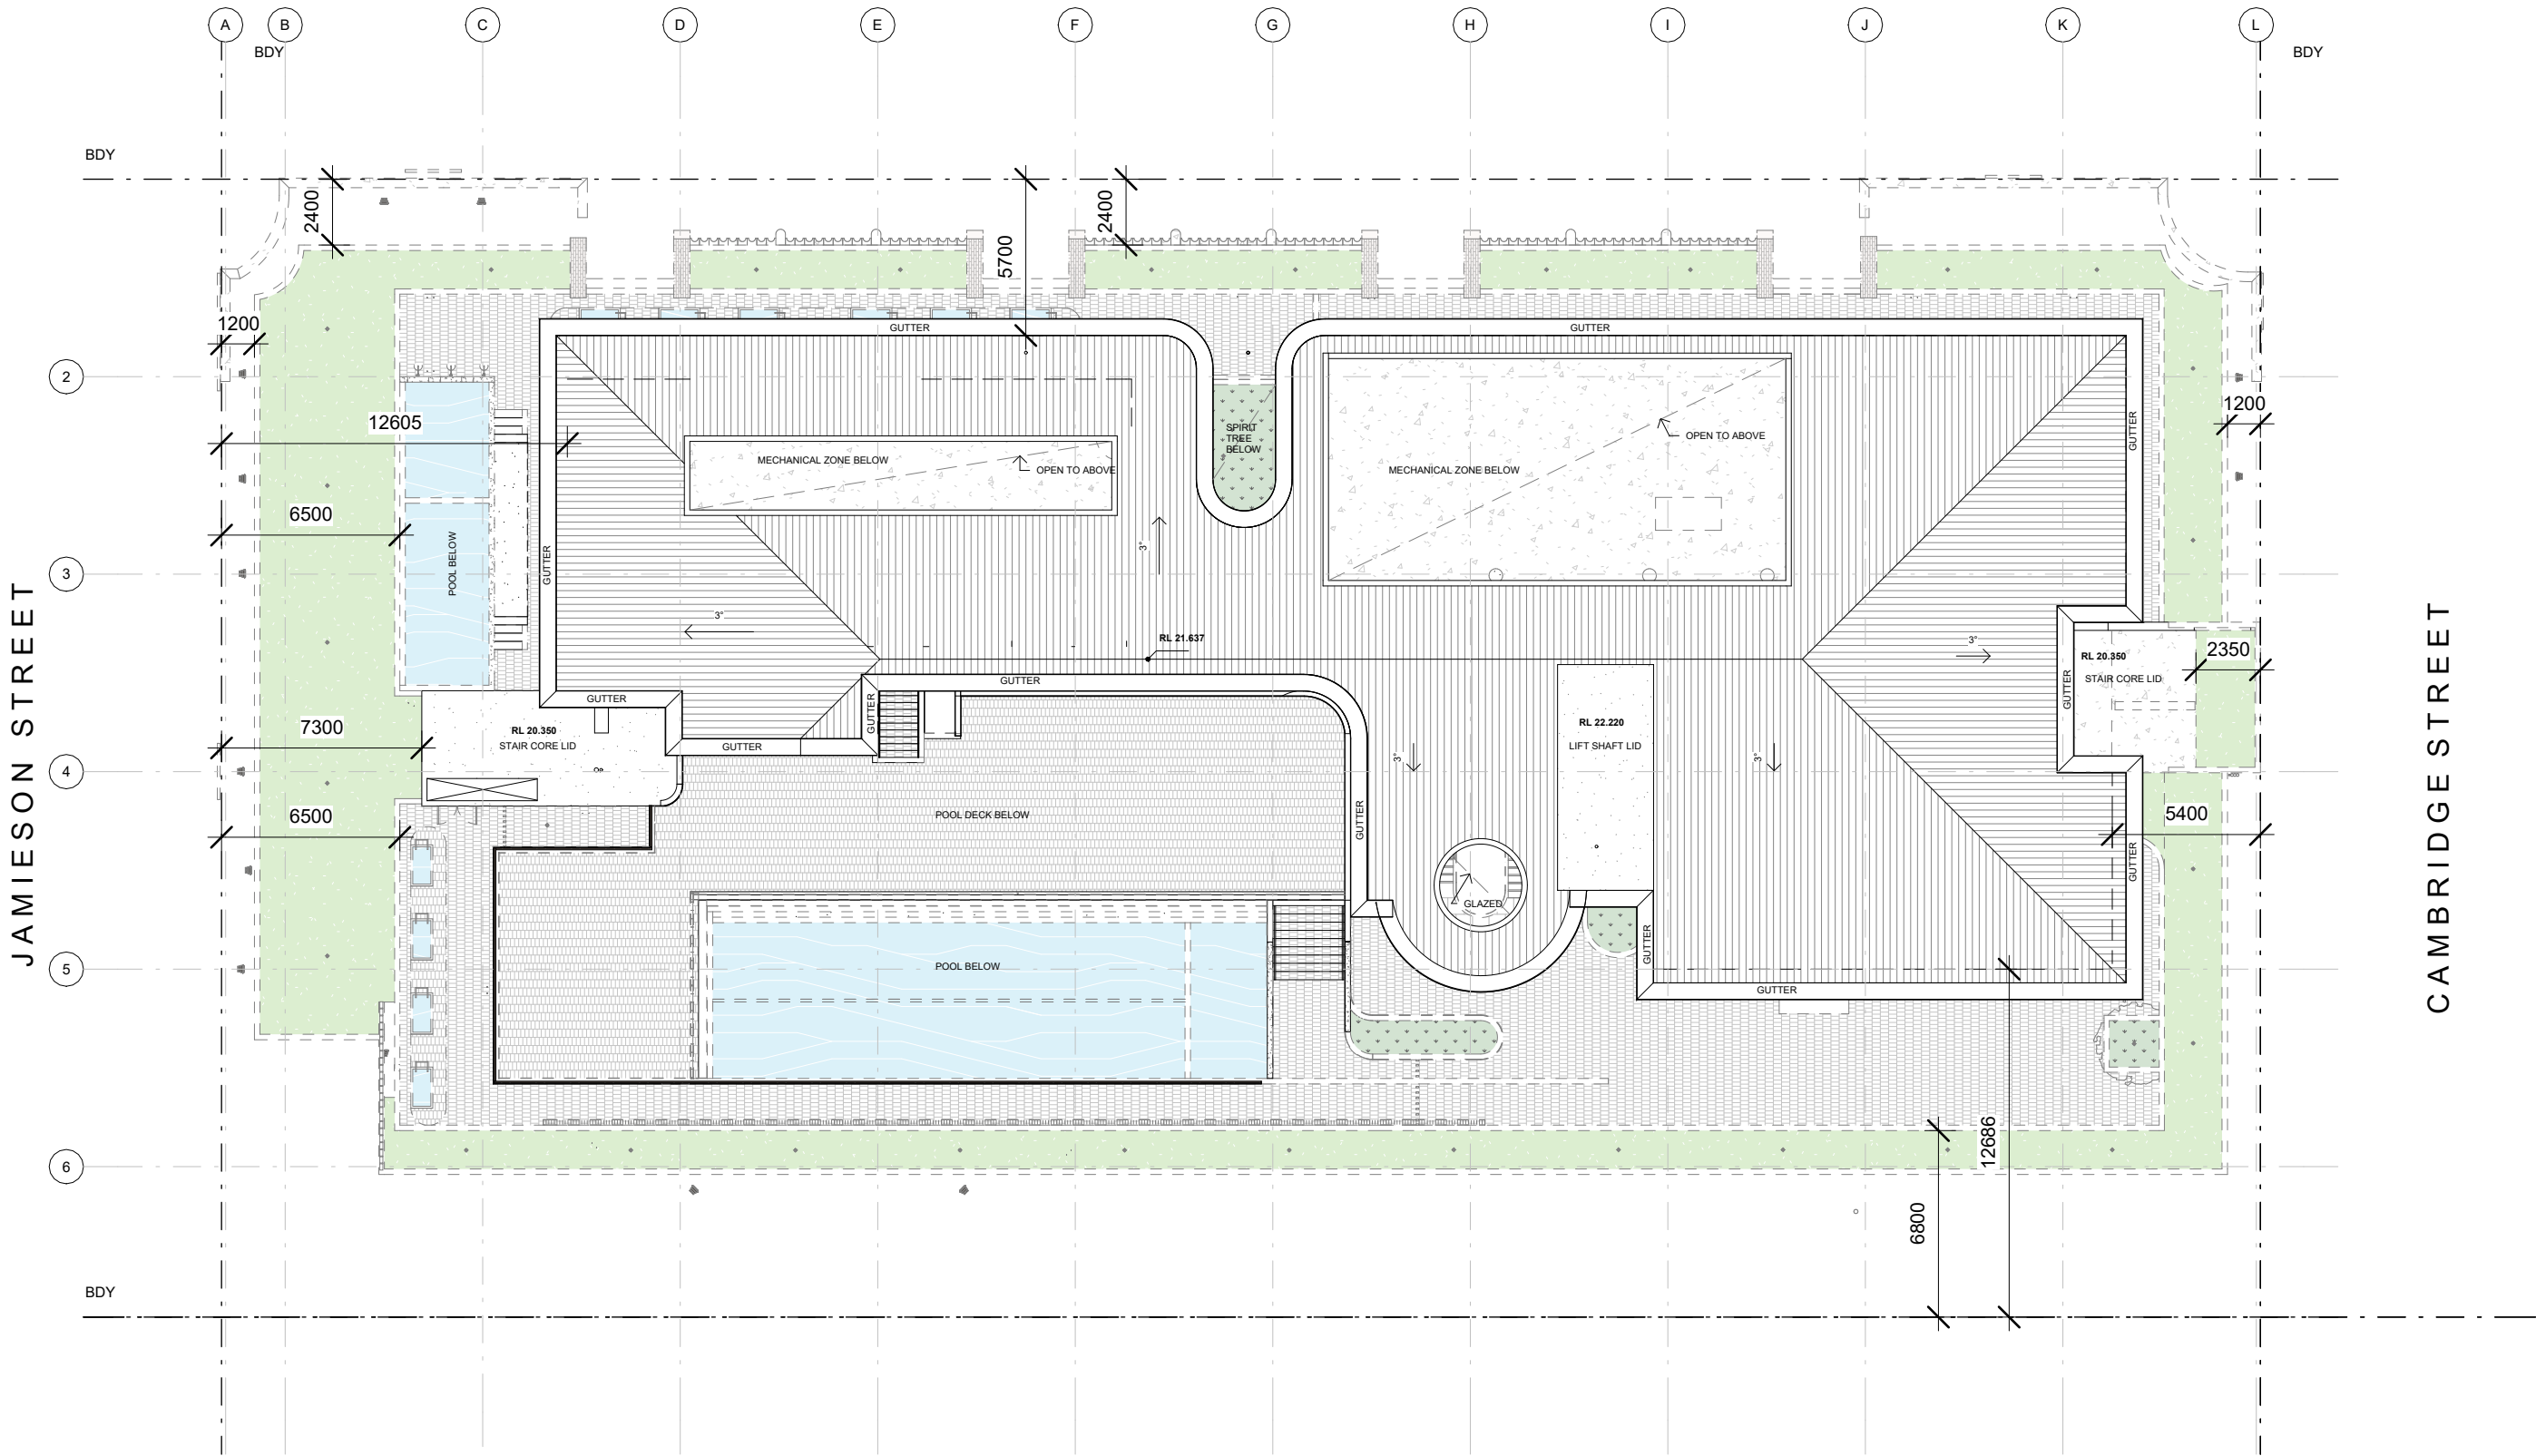

ZARCH

CLIENT
CIELO
GROUP

PROJECT
LUA

CONSTRUCTION

SCALE BAR

CAD DISCLAIMER
ISSUED DRAWINGS TAKE PRECEDENCE OVER CAD EXPORTS. READ
DIGITAL FILES IN CONJUNCTION WITH ISSUED DRAWINGS. VERIFY
DIMENSIONS ON SITE PRIOR TO PROCEEDING. FIGURED DIMENSIONS
TAKE PRECEDENCE OVER SCALE.
DRAWINGS MAY NOT BE COPIED, DISTRIBUTED OR REPRODUCED
WITHOUT THE WRITTEN PERMISSION OF THE ARCHITECT.

MAS MAS DISCLAIMER
MAS HAS NOT REVIEWED THE CONTENTS OF THIS DRAWING AND ACCEPTS NO LIABILITY FOR ITS
ACCURACY. REVISIONS HAVE BEEN EXECUTED SOLELY AT THE CLIENT'S REQUEST FOR ONSITE
COORDINATION

PROJECT NORTH




REV. DATE DESCRIPTION BY ATT.


TITLE		ROOF TOP	
DRAWING NUMBER		DA-1108	
SCALE (A3) 1 : 250		REVISION	DATE

9/2/2026 7:29:48 PM

THIS APPROVAL SHOULD NOT BE
TAKEN TO CONSTITUTE PERMISSION
TO ENTER NEIGHBOURING
PROPERTIES TO CONSTRUCT
(INCLUDING ASSOCIATED WORKS
SUCH AS DRAINAGE AND EXCAVATION)
ANY BUILT TO BOUNDARY WALL OR
FENCES. PERMISSION MUST BE
OBTAINED FROM RELEVANT
PROPERTY OWNERS.

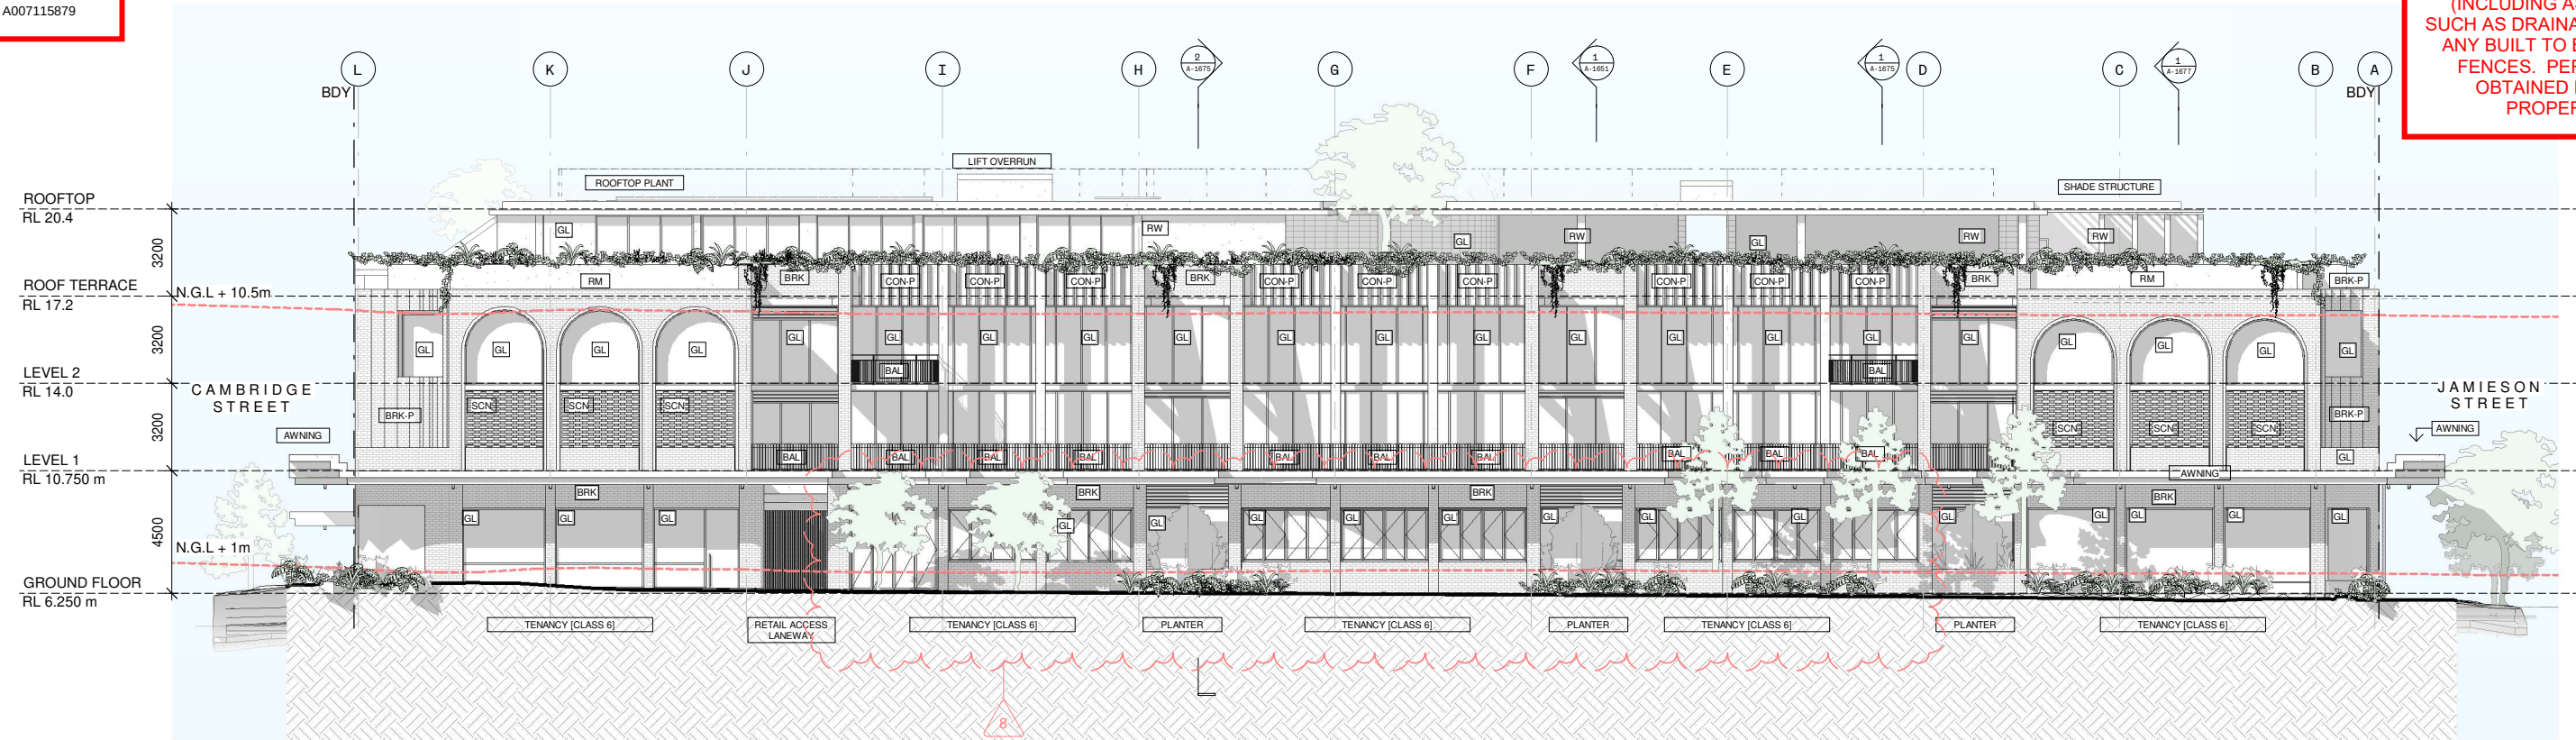

1 NORTH ELEVATION
1 : 250

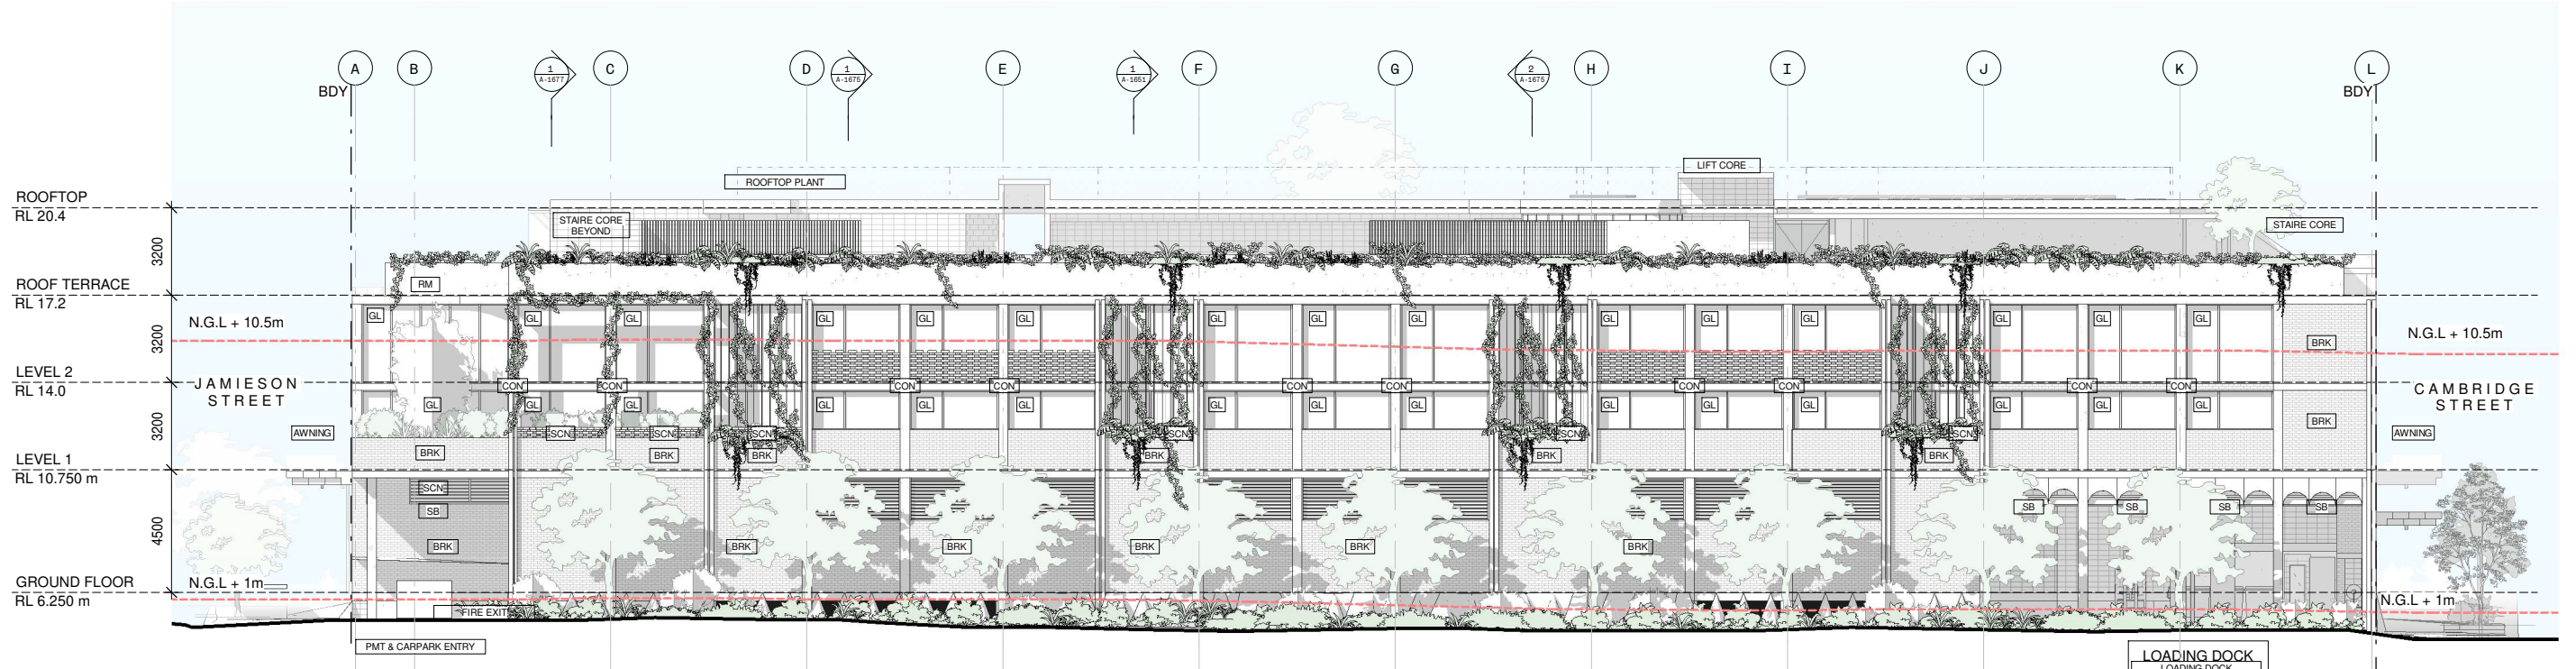

2 SOUTH ELEVATION
1 : 250

APPROVED PLAN
Planning and Environment Court Decision
Application Number
PEA 2445/25


ZARCH

CLIENT
CIELO GROUP

PROJECT
LUA

BA

CAD DISCLAIMER
ISSUED DRAWINGS TAKE PRECEDENCE OVER CAD EXPORTS. READ
DETAIL FILES IN CONJUNCTION WITH ISSUED DRAWINGS.
VERIFY DIMENSIONS ON SITE PRIOR TO PROCEEDING. FIGURED
DIMENSIONS TAKE PRECEDENCE OVER SCALE.
DRAWINGS MAY NOT BE COPIED, DISTRIBUTED OR REPRODUCED
WITHOUT THE WRITTEN PERMISSION OF THE ARCHITECT.

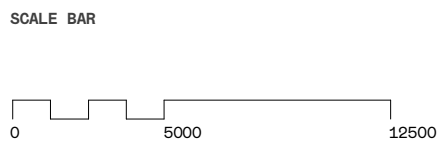

TRUE NORTH PROJECT NORTH


REV.	DATE	DESCRIPTION	BY	ATT.
1	16/02/24	CONSULTANT COORD	MS	C.T.
2	28/06/24	INTERNAL CO-ORD	MS	C.T.
3	24/10/25	BA	MS	C.T.
4	29/11/24	HF CO-ORD	MS	HF
5	18/12/24	CONSULTANT COORDINATION	KE	C.T.
6	24/10/25	MINOR CHANGE CLTRL	MS	CIELO
7	15/12/25	MINOR CHANGE	MS	COM
8	11/02/26	MC SHOPFRONT	MS	COM

TITLE		ELEVATIONS - SHEET 02	
DRAWING NUMBER		A-1601	
SCALE (A3) 1 : 250		REVISION	8
		DATE	11/02/26

24/02/2026 3:54:11 PM



1 NORTH ELEVATION - DA
1 : 250

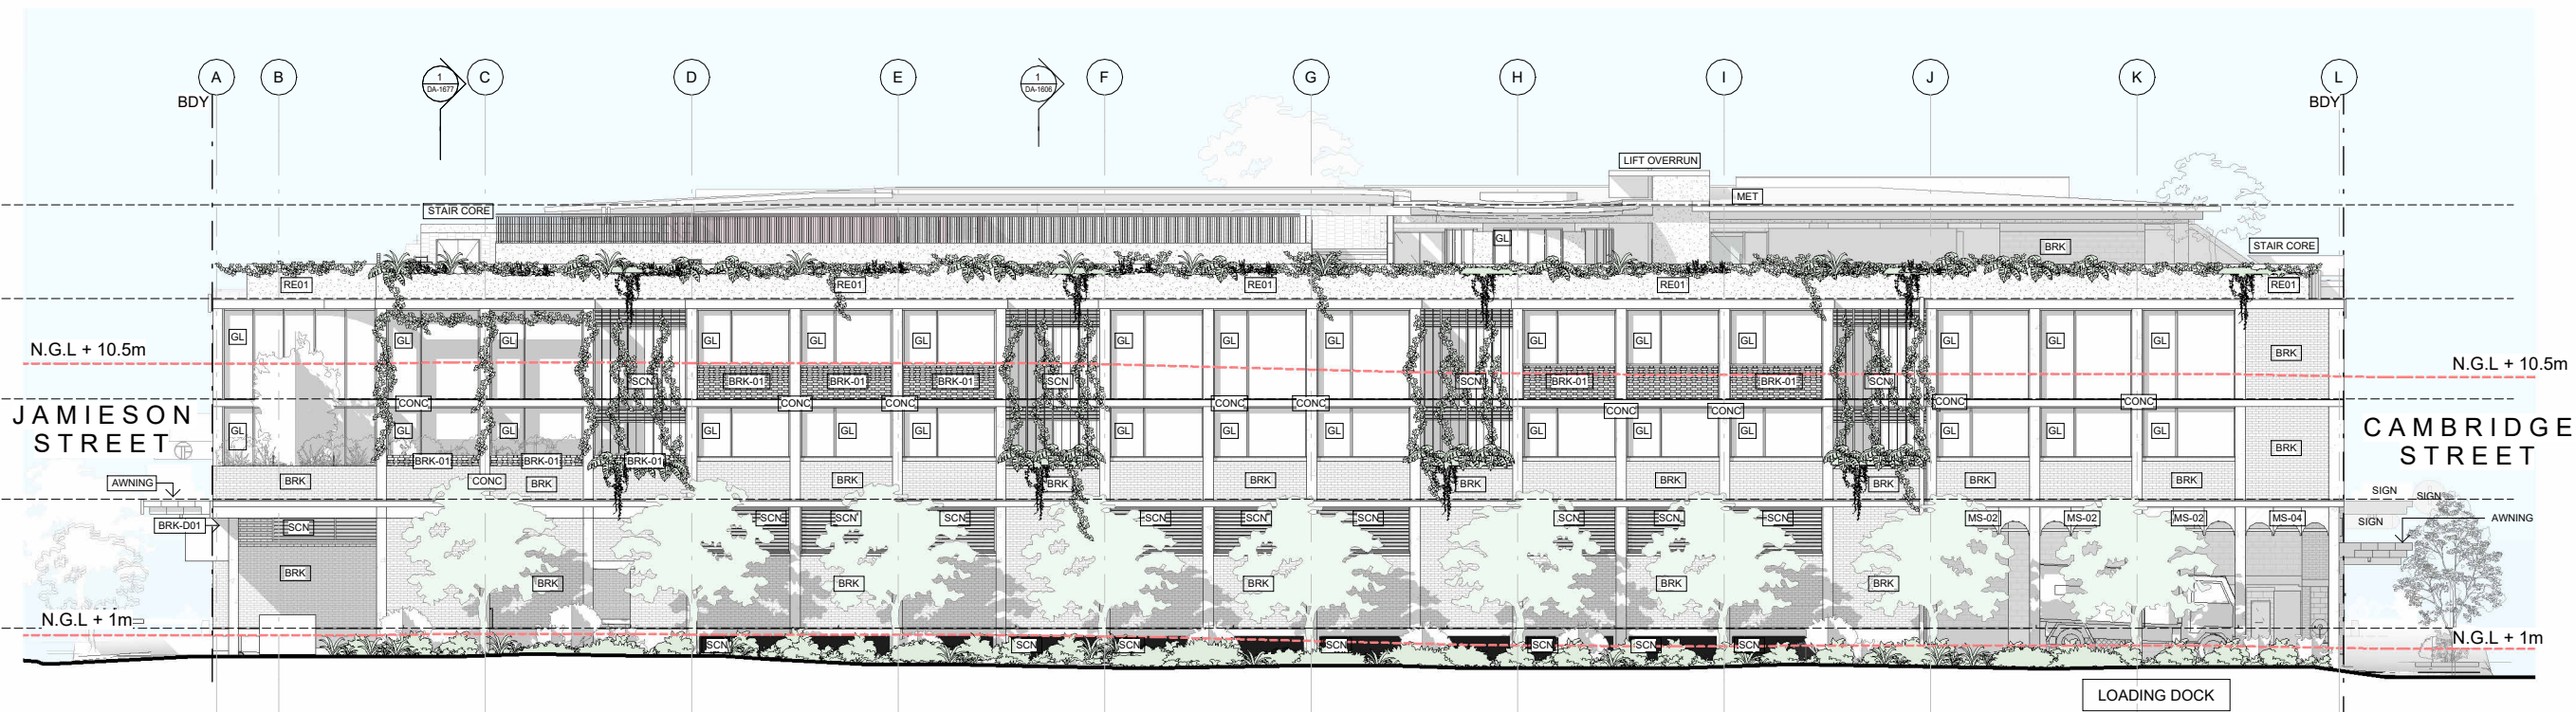

2 SOUTH ELEVATION - DA
A-6106 1 : 250

ZARCH

CLIENT
CIELO
GROUP

PROJECT
LUA

CONSTRUCTION

CAD DISCLAIMER
ISSUED DRAWINGS TAKE PRECEDENCE OVER CAD EXPORTS. READ
DIGITAL FILES IN CONJUNCTION WITH ISSUED DRAWINGS. VERIFY
DIMENSIONS ON SITE PRIOR TO PROCEEDING. FIGURED DIMENSIONS
TAKE PRECEDENCE OVER SCALE.
DRAWINGS MAY NOT BE COPIED, DISTRIBUTED OR REPRODUCED
WITHOUT THE WRITTEN PERMISSION OF THE ARCHITECT.

SCALE BAR

MAS MAS DISCLAIMER

MAS HAS NOT REVIEWED THE CONTENTS OF THIS DRAWING AND ACCEPTS NO LIABILITY FOR ITS
ACCURACY. REVISIONS HAVE BEEN EXECUTED SOLELY AT THE CLIENT'S REQUEST FOR ON-SITE
COORDINATION.

A 07/09/2026 ISSUED FOR INFORMATION

PROJECT NORTH



REV. DATE DESCRIPTION BY ATT.

A	07/09/2026	ISSUED FOR INFORMATION	MAS	CH-E

TITLE

ELEVATIONS SHEET 02

DRAWING NUMBER

DA-1601

SCALE (A3) 1 : 250

REVISION

A


DATE

07/09/2026



<u>TAG</u>	<u>DESCRIPTION</u>
BAL	BALUSTRADE
BRK	BRICKWORK
BRK-P	BRICKWORK PROFILED
BOY	BOUNDARY
CON	CONCRETE
CON-P	CONCRETE PROFILED
GL	GLAZING
CL	CLADDING
SGN	SIGNAGE
SCN	SCREEN
WL	WEATHER LOUVRE
RM	RENDERED MASONRY
SB	STEEL BEAM

2 WEST ELEVATION
A-6110 1 : 250

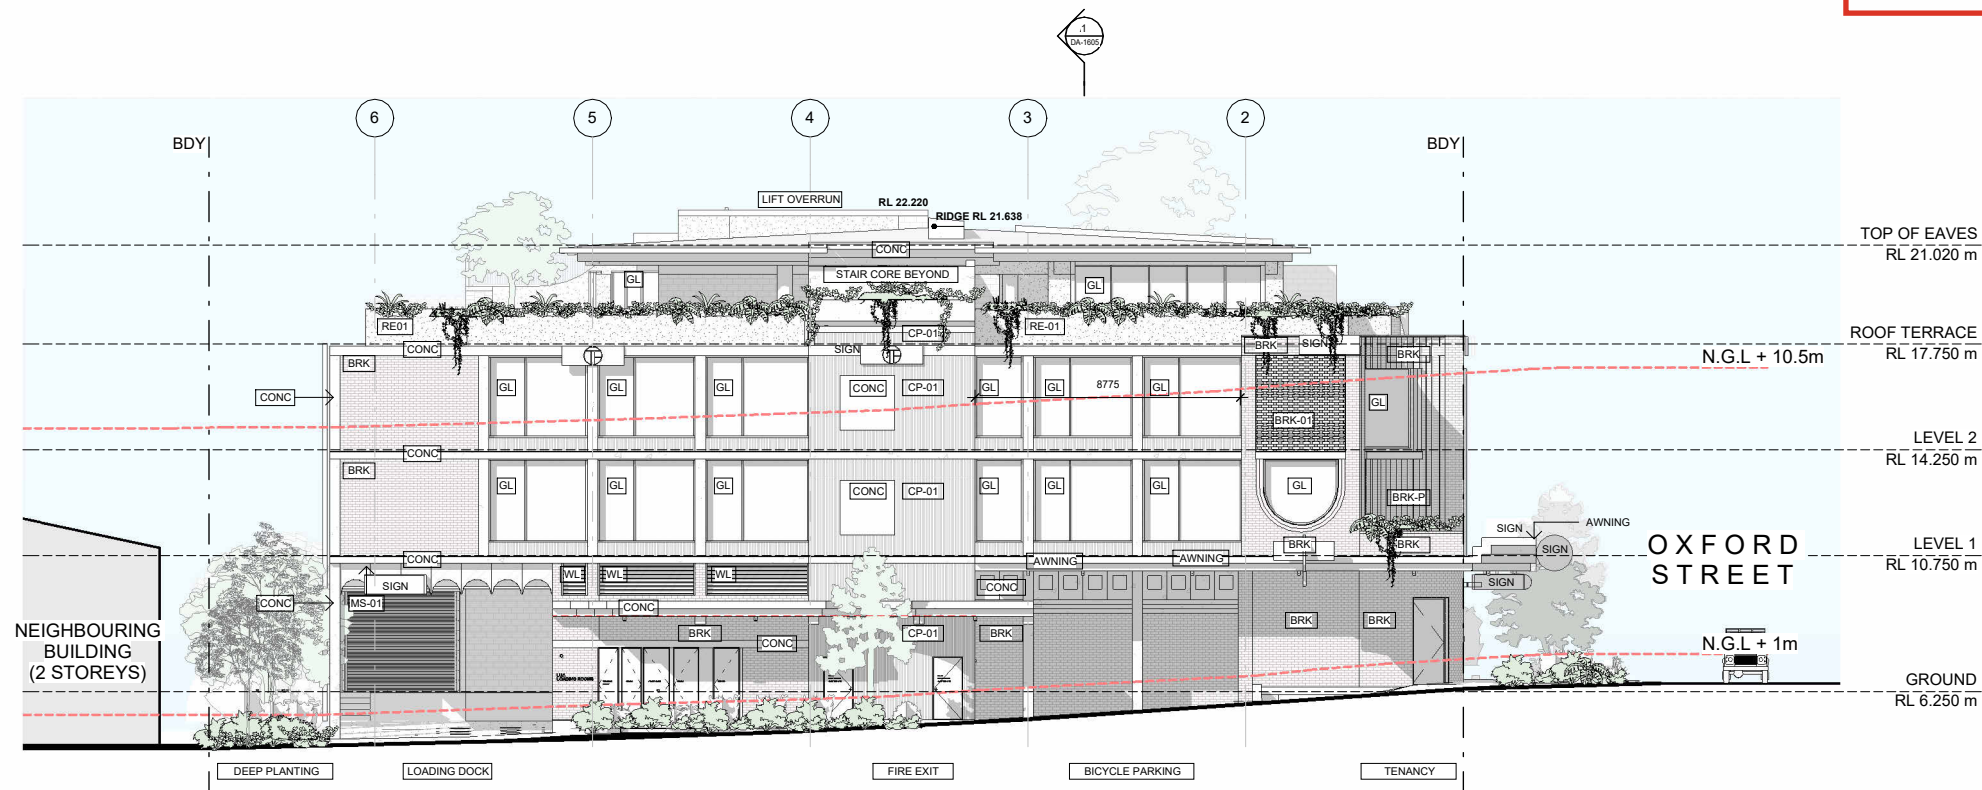

1 EAST ELEVATION - DA
A-3210 1 : 250



2 WEST ELEVATION - DA
A-6106 1 : 250

ZARCH

CLIENT
CIELO
GROUPPROJECT
LUA

CONSTRUCTION

CAD DISCLAIMER
ISSUED DRAWINGS TAKE PRECEDENCE OVER CAD EXPORTS. READ
DIGITAL FILES IN CONJUNCTION WITH ISSUED DRAWINGS. VERIFY
DIMENSIONS ON SITE PRIOR TO PROCEEDING. FIGURED DIMENSIONS
TAKE PRECEDENCE OVER SCALE.
DRAWINGS MAY NOT BE COPIED, DISTRIBUTED OR REPRODUCED
WITHOUT THE WRITTEN PERMISSION OF THE ARCHITECT.

SCALE BAR

MAS MAS DISCLAIMER

MAS HAS NOT REVIEWED THE CONTENTS OF THIS DRAWING AND ACCEPTS NO LIABILITY FOR ITS
ACCURACY. REVISIONS HAVE BEEN EXECUTED SOLELY AT THE CLIENT'S REQUEST FOR ONSITE
COORDINATION.

A 07/09/2026 ISSUED FOR INFORMATION

PROJECT NORTH



REV. DATE DESCRIPTION BY ATT.

REV.	DATE	DESCRIPTION	BY	ATT.
A	07/09/2026	ISSUED FOR INFORMATION	MAS	CHLOE

TITLE

ELEVATIONS SHEET 01

DRAWING NUMBER

DA-1600

SCALE (A3) 1 : 250

REVISION

A

DATE

07/09/2026