

DA DRAWING SET

STUDENT ACCOMMODATION

PROJECT DETAILS

ADDRESS 75 ST PAULS TERRACE, SPRING HILL, QLD, 4000
DESCRIPTION Lot 1 on RP44865
ZONE NAME CR1 CHARACTER (CHARACTER)
NEIGHBOURHOOD PLAN SPRING HILL NEIGHBOURHOOD PLAN

SITE AREA 415.04m²
EXISTING SITE COVER 225.67m²
PROPOSED SITE COVER 320.02m²

TOTALS (EXIST. + PROP):

GROUND LEVEL GFA 147.31m²
LEVEL 1 GFA 265.44m²
LEVEL 2 GFA 132.76m²
TOTAL GFA 545.51m²

EXISTING GFA:

GROUND LEVEL GFA 136.52m²
LEVEL 1 GFA 153.78m²
LEVEL 2 GFA N/A
TOTAL GFA 290.3m²

PROPOSED GFA:

GROUND LEVEL GFA + 20.27m²
LEVEL 1 GFA + 113.1m²
LEVEL 2 GFA + 132.76m²
TOTAL GFA + 266.13m²

CAR PARKING 2 PARKS (inc. 1 PWD)
BICYCLE PARKING 20 BICYCLE PARKS (16 RESIDENT + 4 VISITOR)



EXISTING SITE PLAN
1 : 200



REVISIONS		
REV.	DATE	DESCRIPTION
A	28/11/25	PRELIM DA
B	20/02/26	DA SET
C	26/03/26	UPDATED DA SET
D	21/04/26	FINAL DA SET
E	30/07/26	DA RFI RESPONSE SET

BCC DS
RECEIVED
11/09/2026
APPLICATION REF
A007016856

PHASING LEGEND
EXISTING
TO BE DEMOLISHED & REMOVED
PROPOSED

APPROVAL

neylan

CLIENT
JOHN MUSSO


PROJECT INFORMATION
**STUDENT
ACCOMMODATION**
75 ST PAULS TERRACE, SPRING HILL QLD
4000
PROJECT NO. 2508

SHEET NAME
COVER SHEET

SHEET NO.
DA.100

REV.
E
1

SCALE 1 : 200
SHEET SIZE A1
DATE 30/07/2026
DRAWN BY IL
CHECKED BY KL

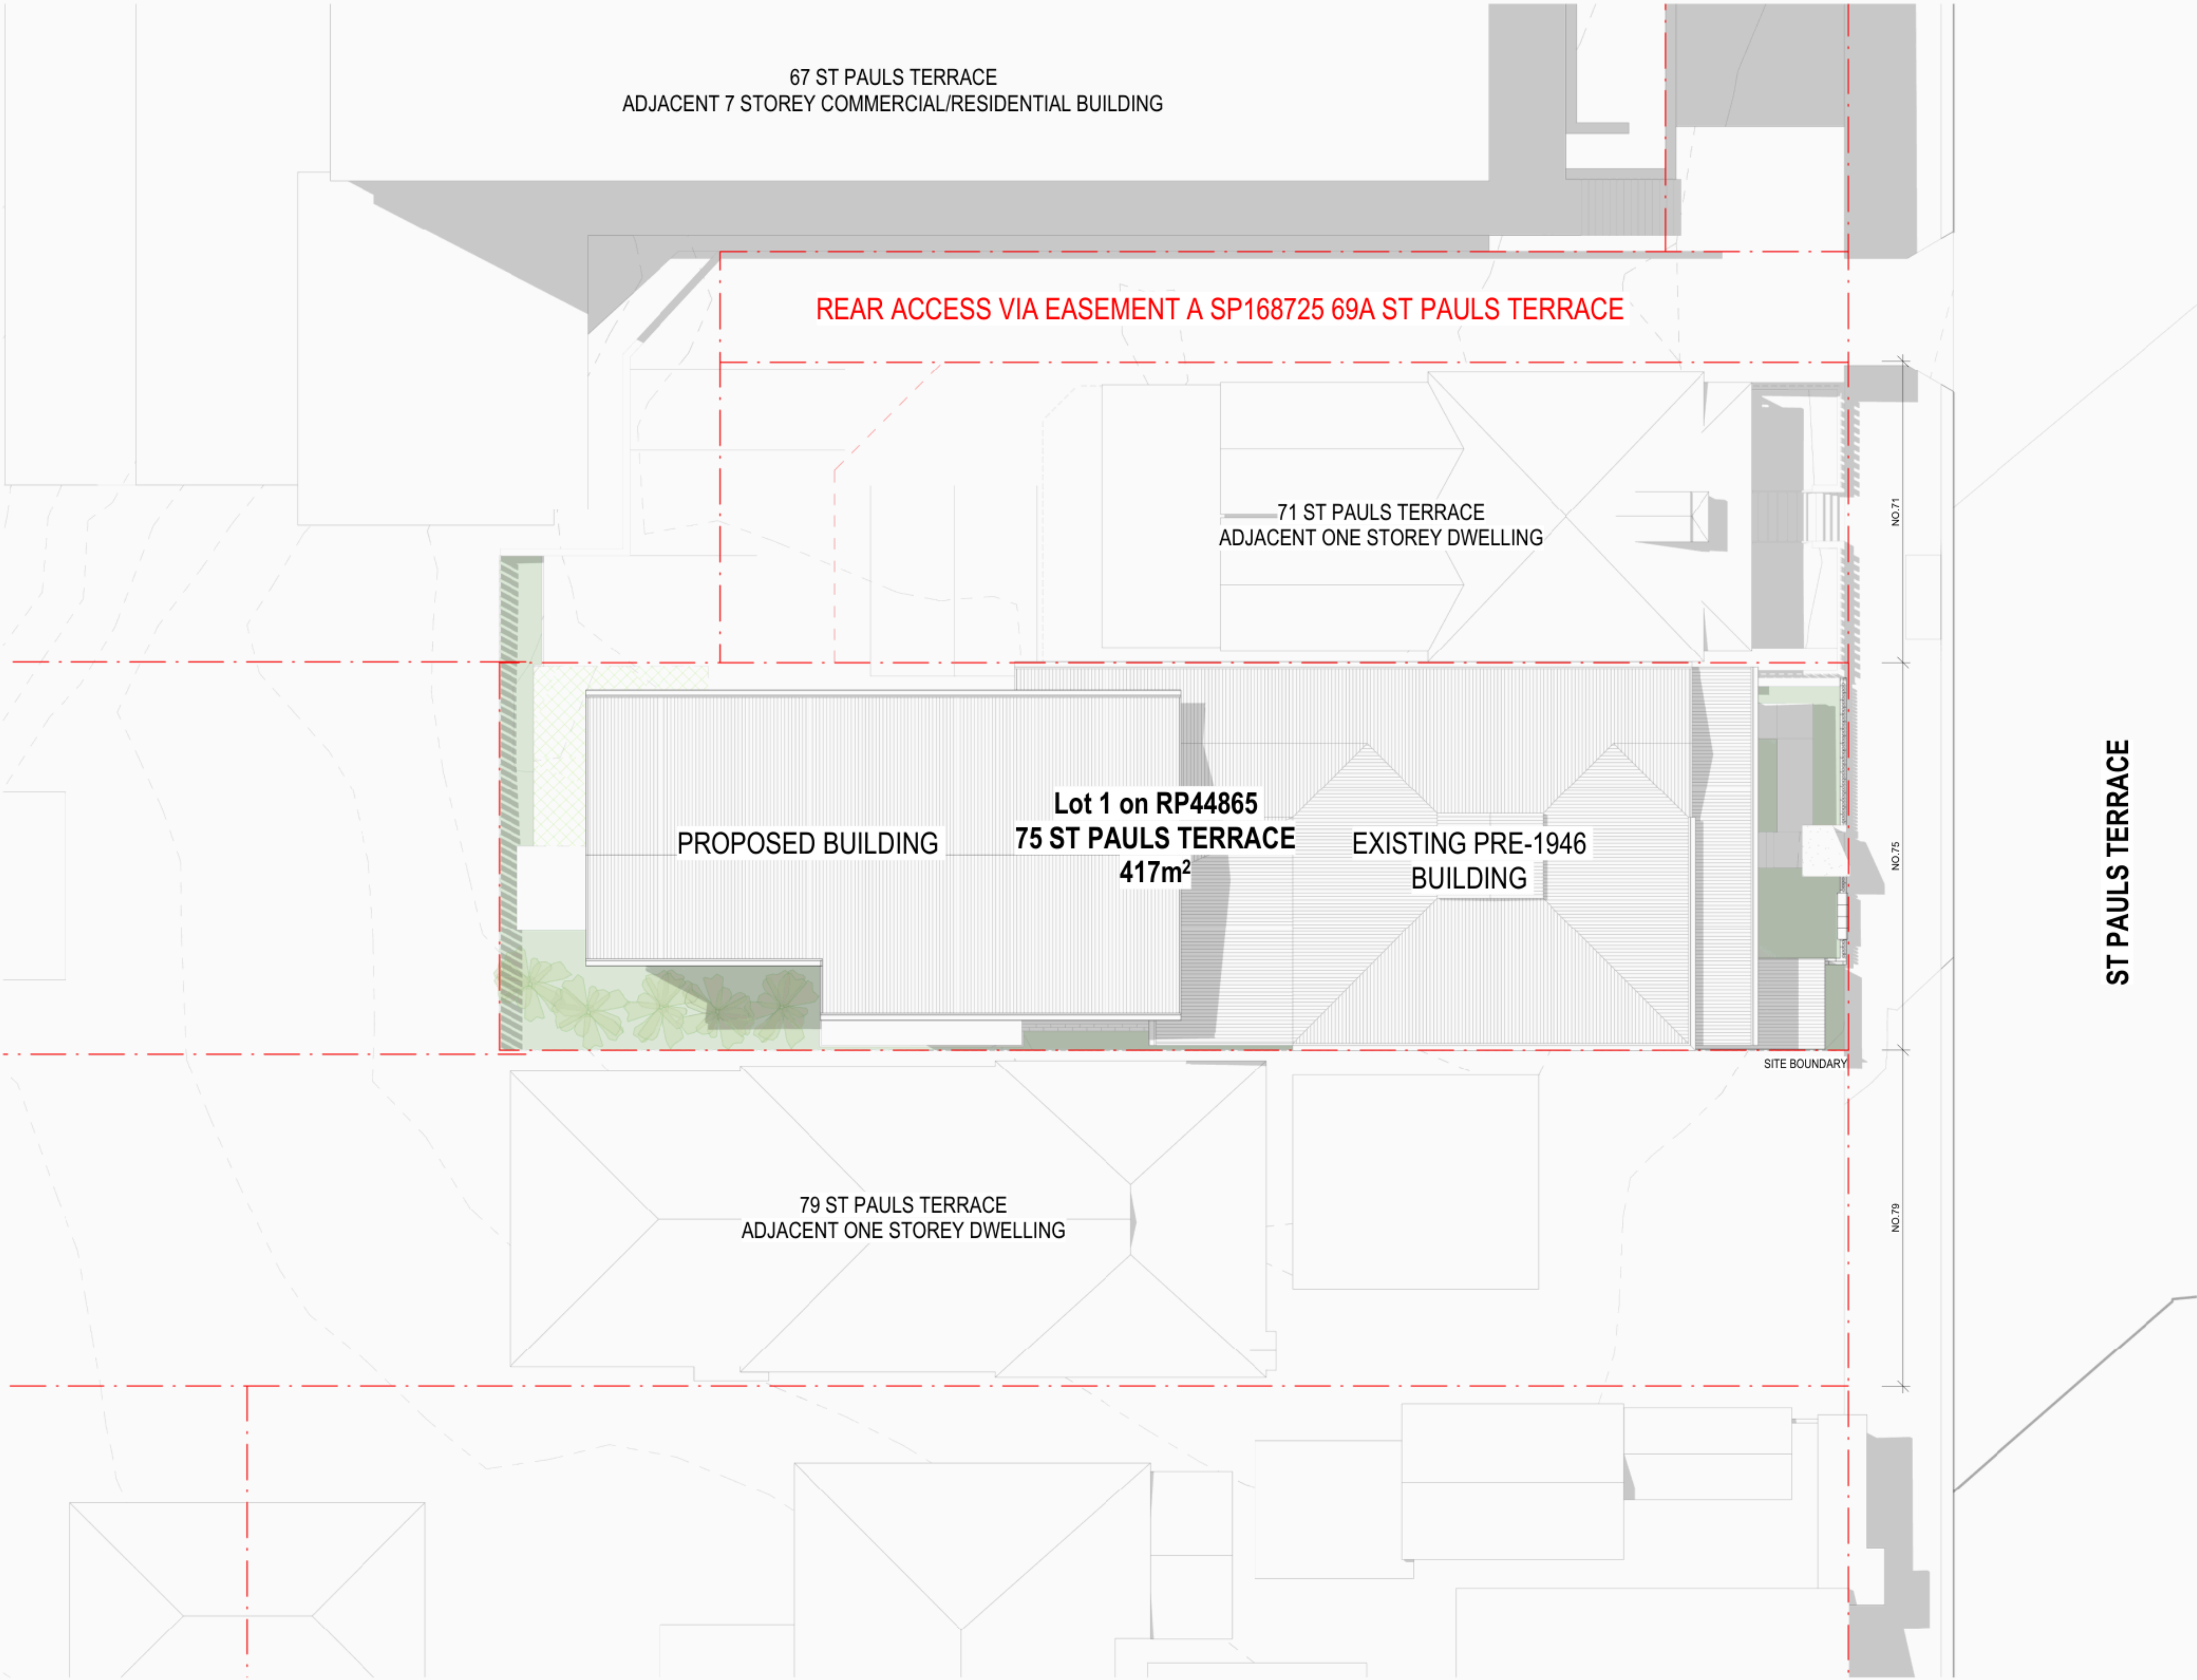

PROPOSED SITE PLAN
1 : 100

REVISIONS		
REV.	DATE	DESCRIPTION
A	28/11/25	PRELIM DA
B	20/02/26	DA SET
C	26/03/26	UPDATED DA SET
D	21/04/26	FINAL DA SET
E	30/07/26	DA RFI RESPONSE SET

**BCC DS
RECEIVED**
11/09/2026
APPLICATION REF
A007016856

PHASING LEGEND	
	EXISTING
	TO BE DEMOLISHED & REMOVED
	PROPOSED

APPROVAL

neylan

CLIENT
JOHN MUSSO

PROJECT INFORMATION
**STUDENT
ACCOMMODATION**
75 ST PAULS TERRACE, SPRING HILL QLD
4000
PROJECT NO. 2508


SHEET NAME
SITE PLAN

SHEET NO.
DA.101


REV.
E

SCALE
SHEET SIZE
DATE
DRAWN BY
CHECKED BY

1 : 100
A1
30/07/2026
IL
KL

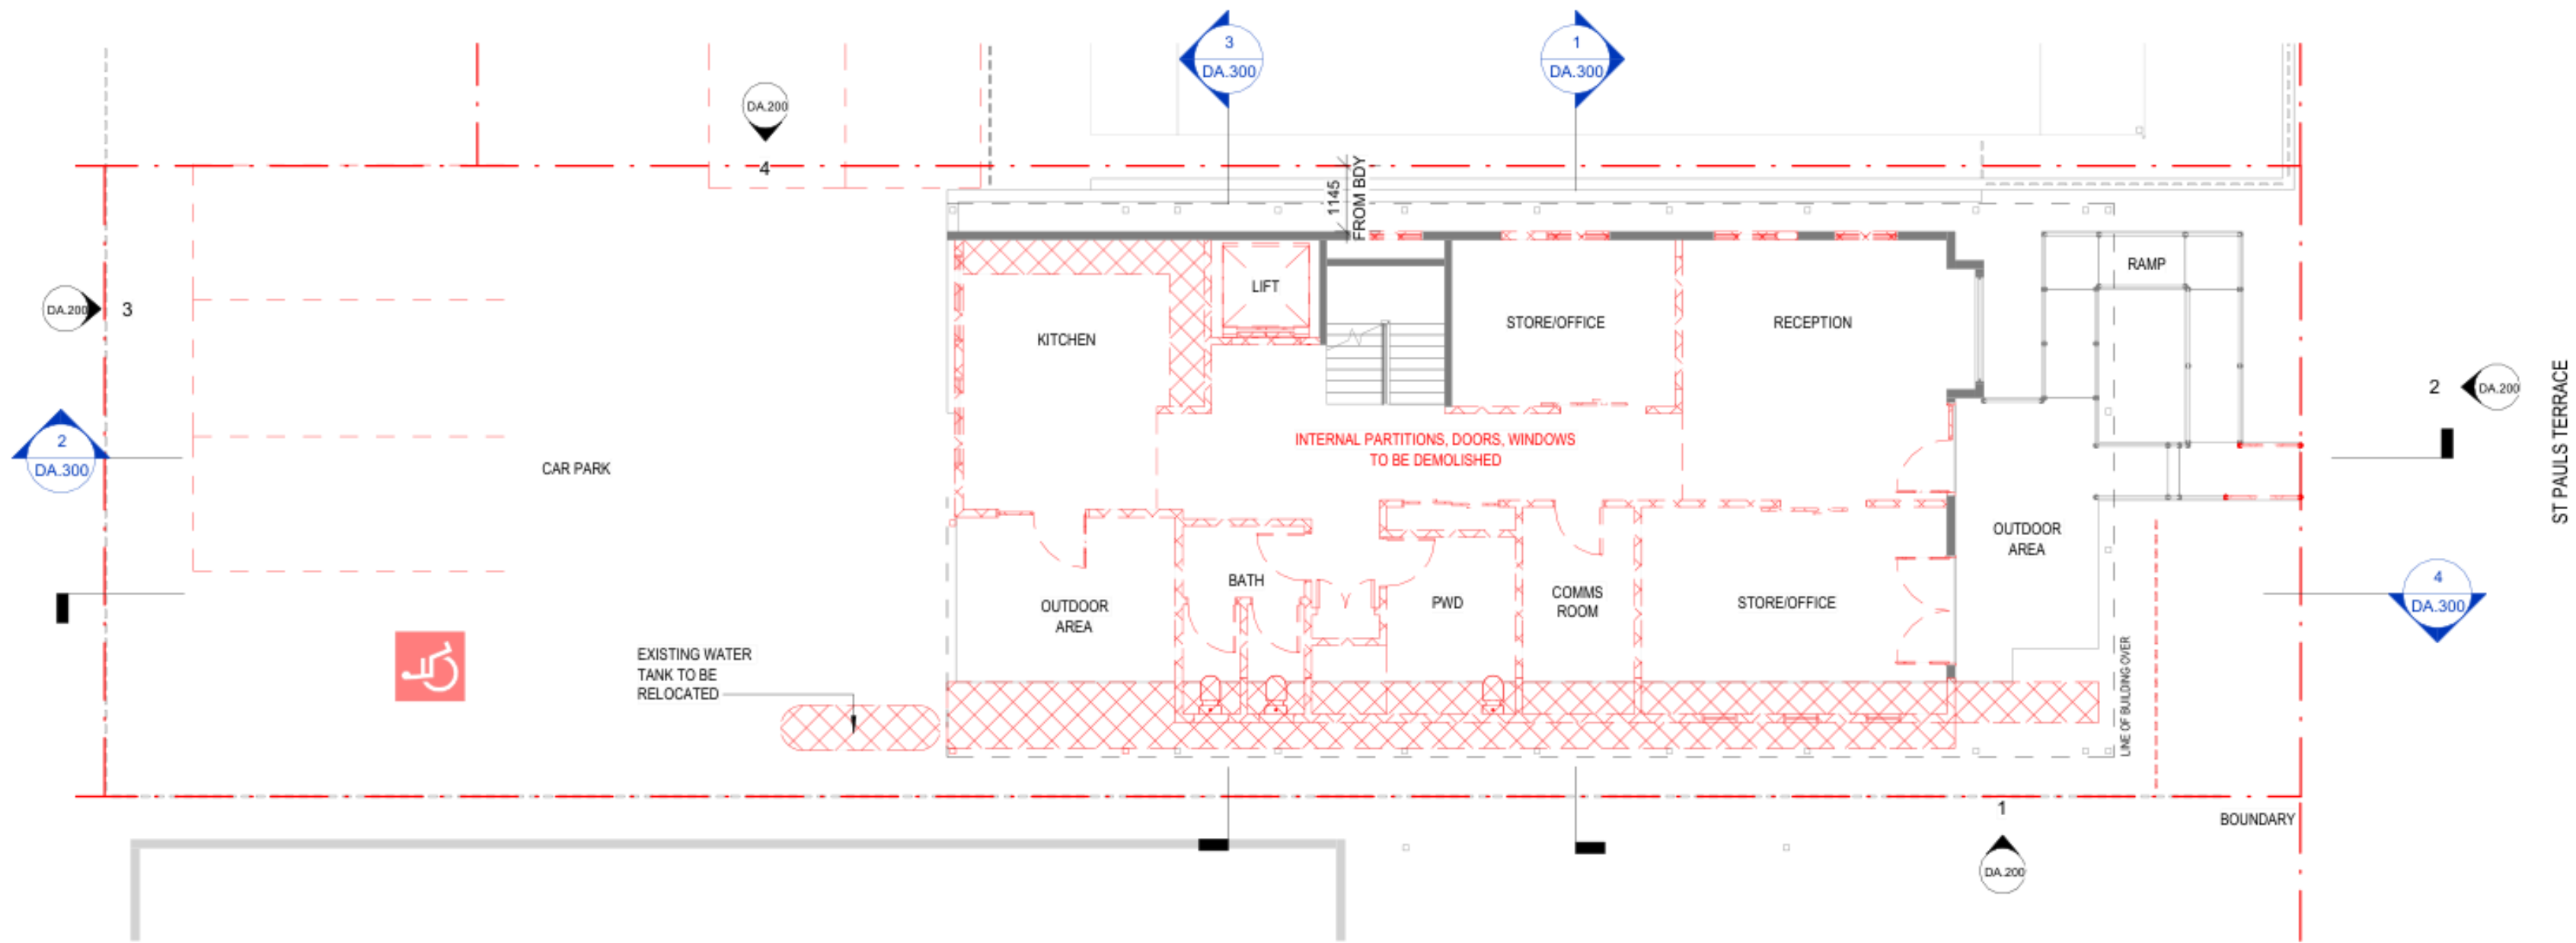

GROUND LEVEL EXISTING & DEMO PLAN
1 : 100

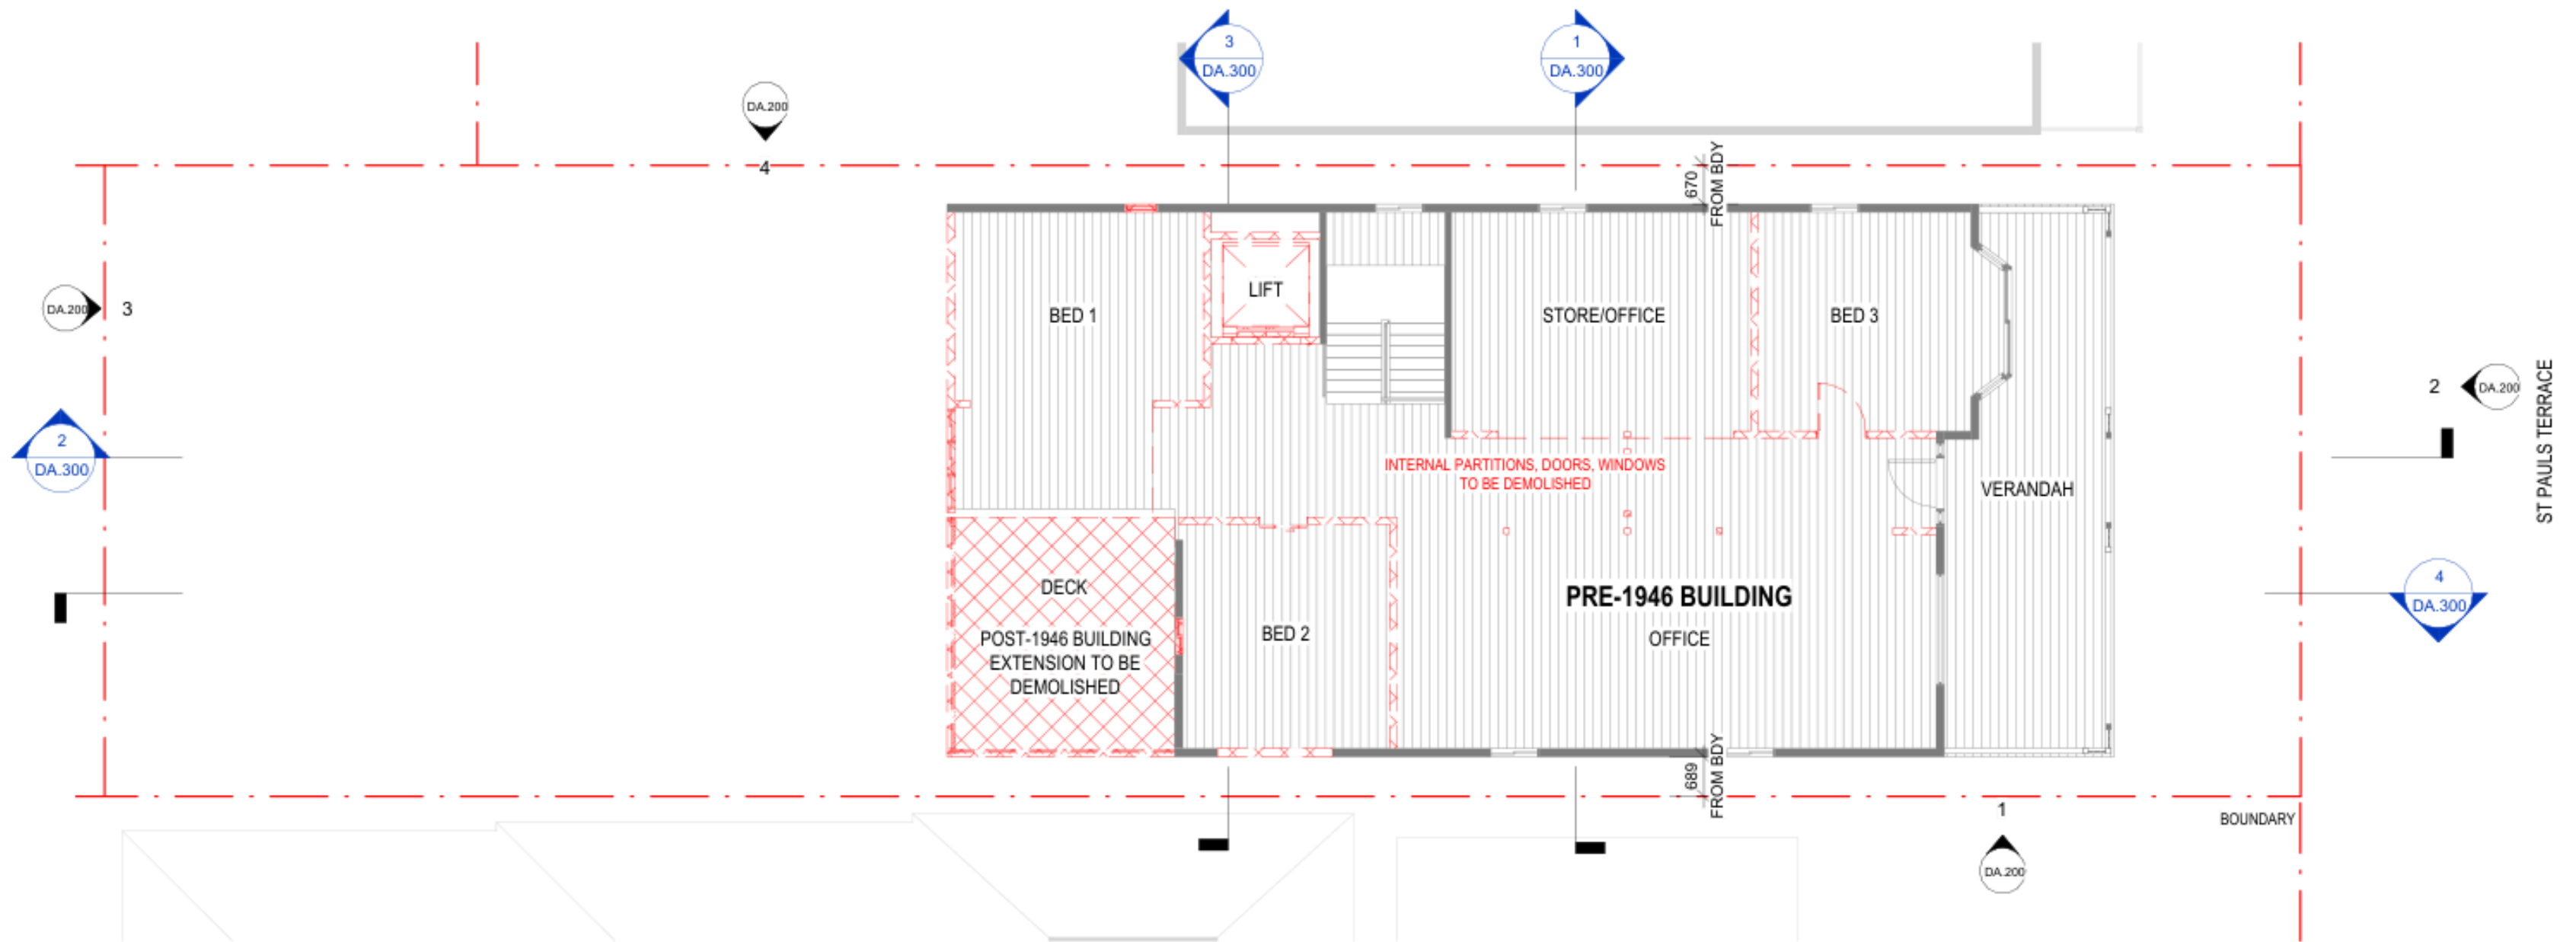

LEVEL 1 EXISTING & DEMO PLAN
1 : 100

REVISIONS		
REV.	DATE	DESCRIPTION
A	28/11/25	PRELIM DA
B	20/02/26	DA SET
C	26/03/26	UPDATED DA SET
D	21/04/26	FINAL DA SET
E	30/07/26	DA RFI RESPONSE SET

BCC DS
RECEIVED
11/09/2026
APPLICATION REF
A007016856

PHASING LEGEND	
	EXISTING
	TO BE DEMOLISHED & REMOVED
	PROPOSED

APPROVAL

neylan

CLIENT
JOHN MUSSO

PROJECT INFORMATION
**STUDENT
ACCOMMODATION**
75 ST PAULS TERRACE, SPRING HILL QLD
4000
PROJECT NO. 2508


SHEET NAME
**EXISTING & DEMO FLOOR
PLANS**

SHEET NO.
DA.102


REV.
E

SCALE
SHEET SIZE
DATE
DRAWN BY
CHECKED BY


1 : 100
A1
30/07/2026
IL
KL

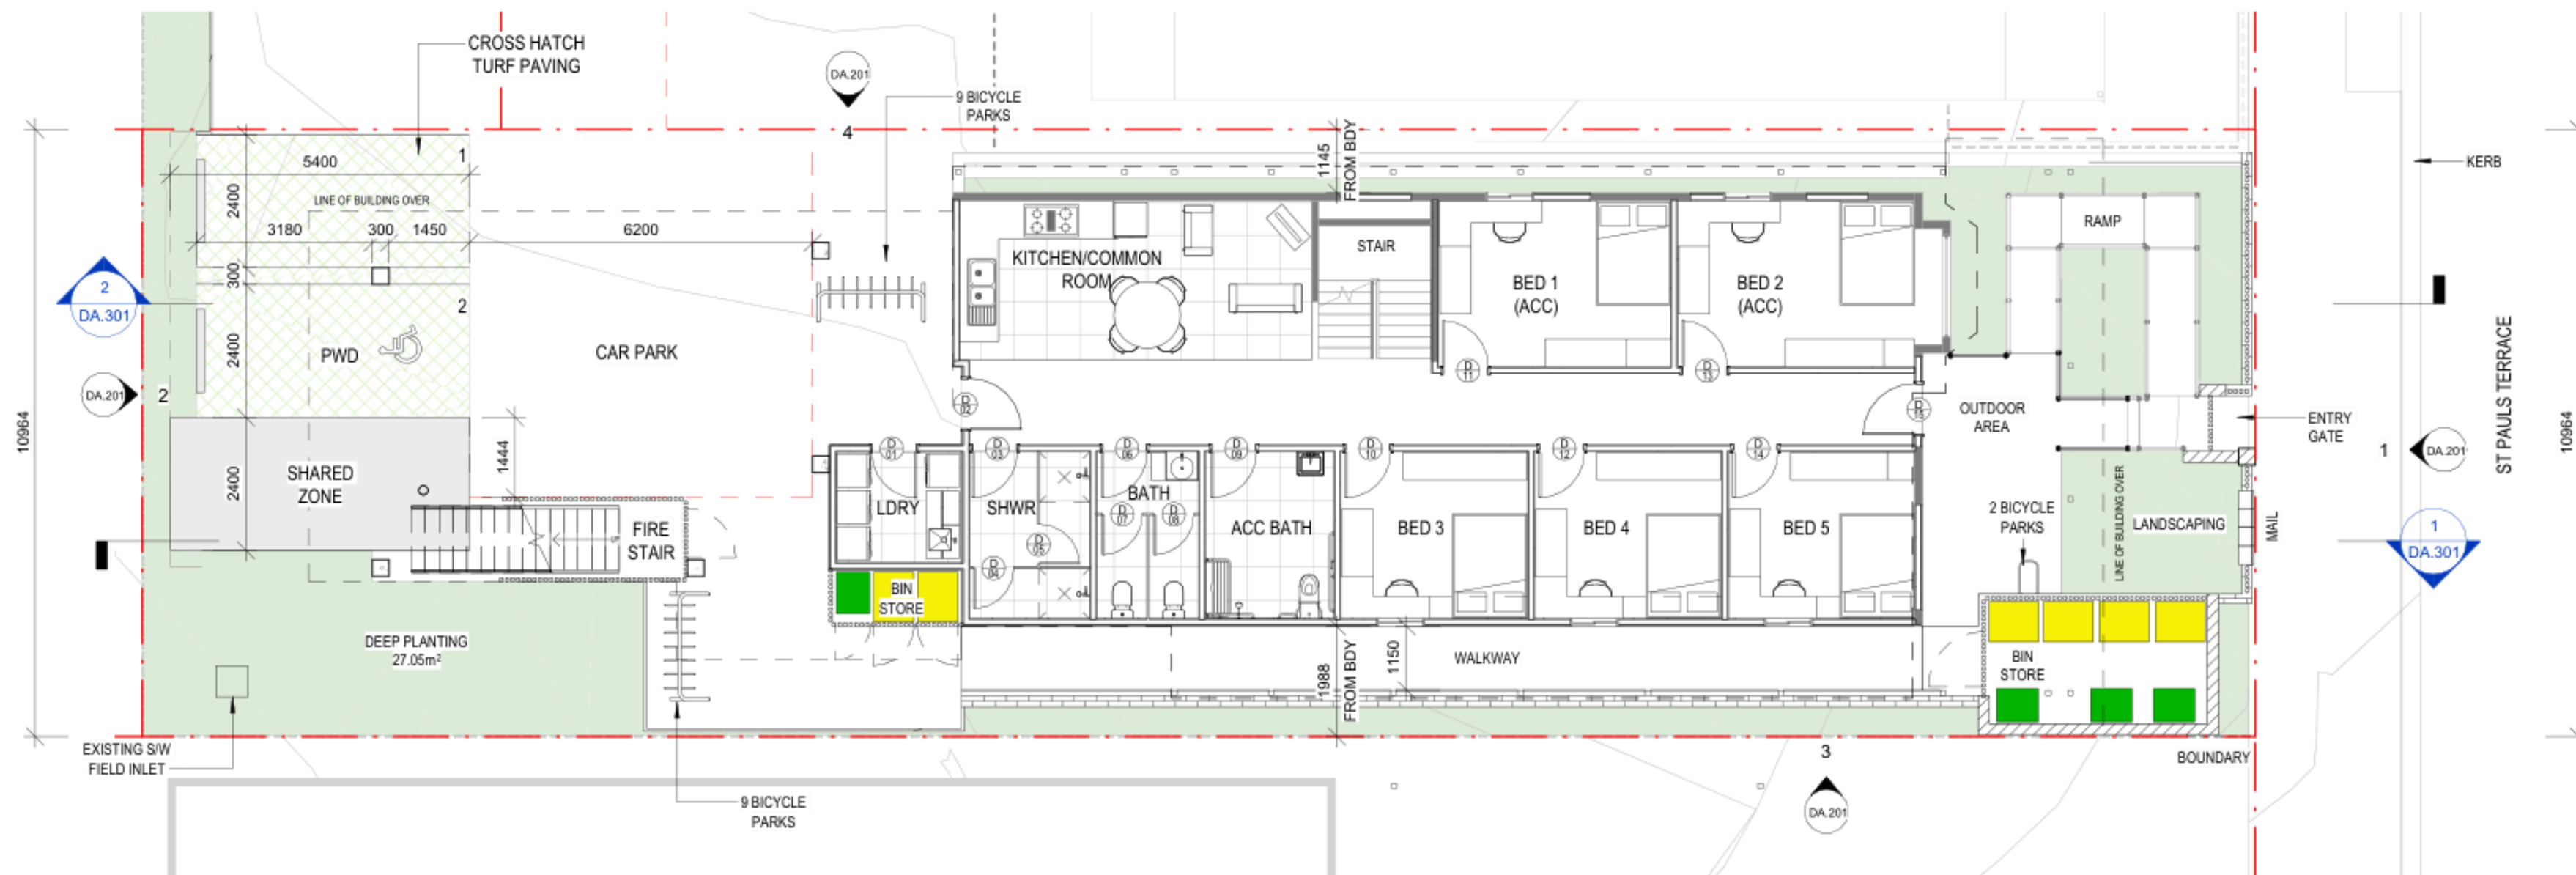

PROPOSED GROUND LEVEL PLAN
1 : 100

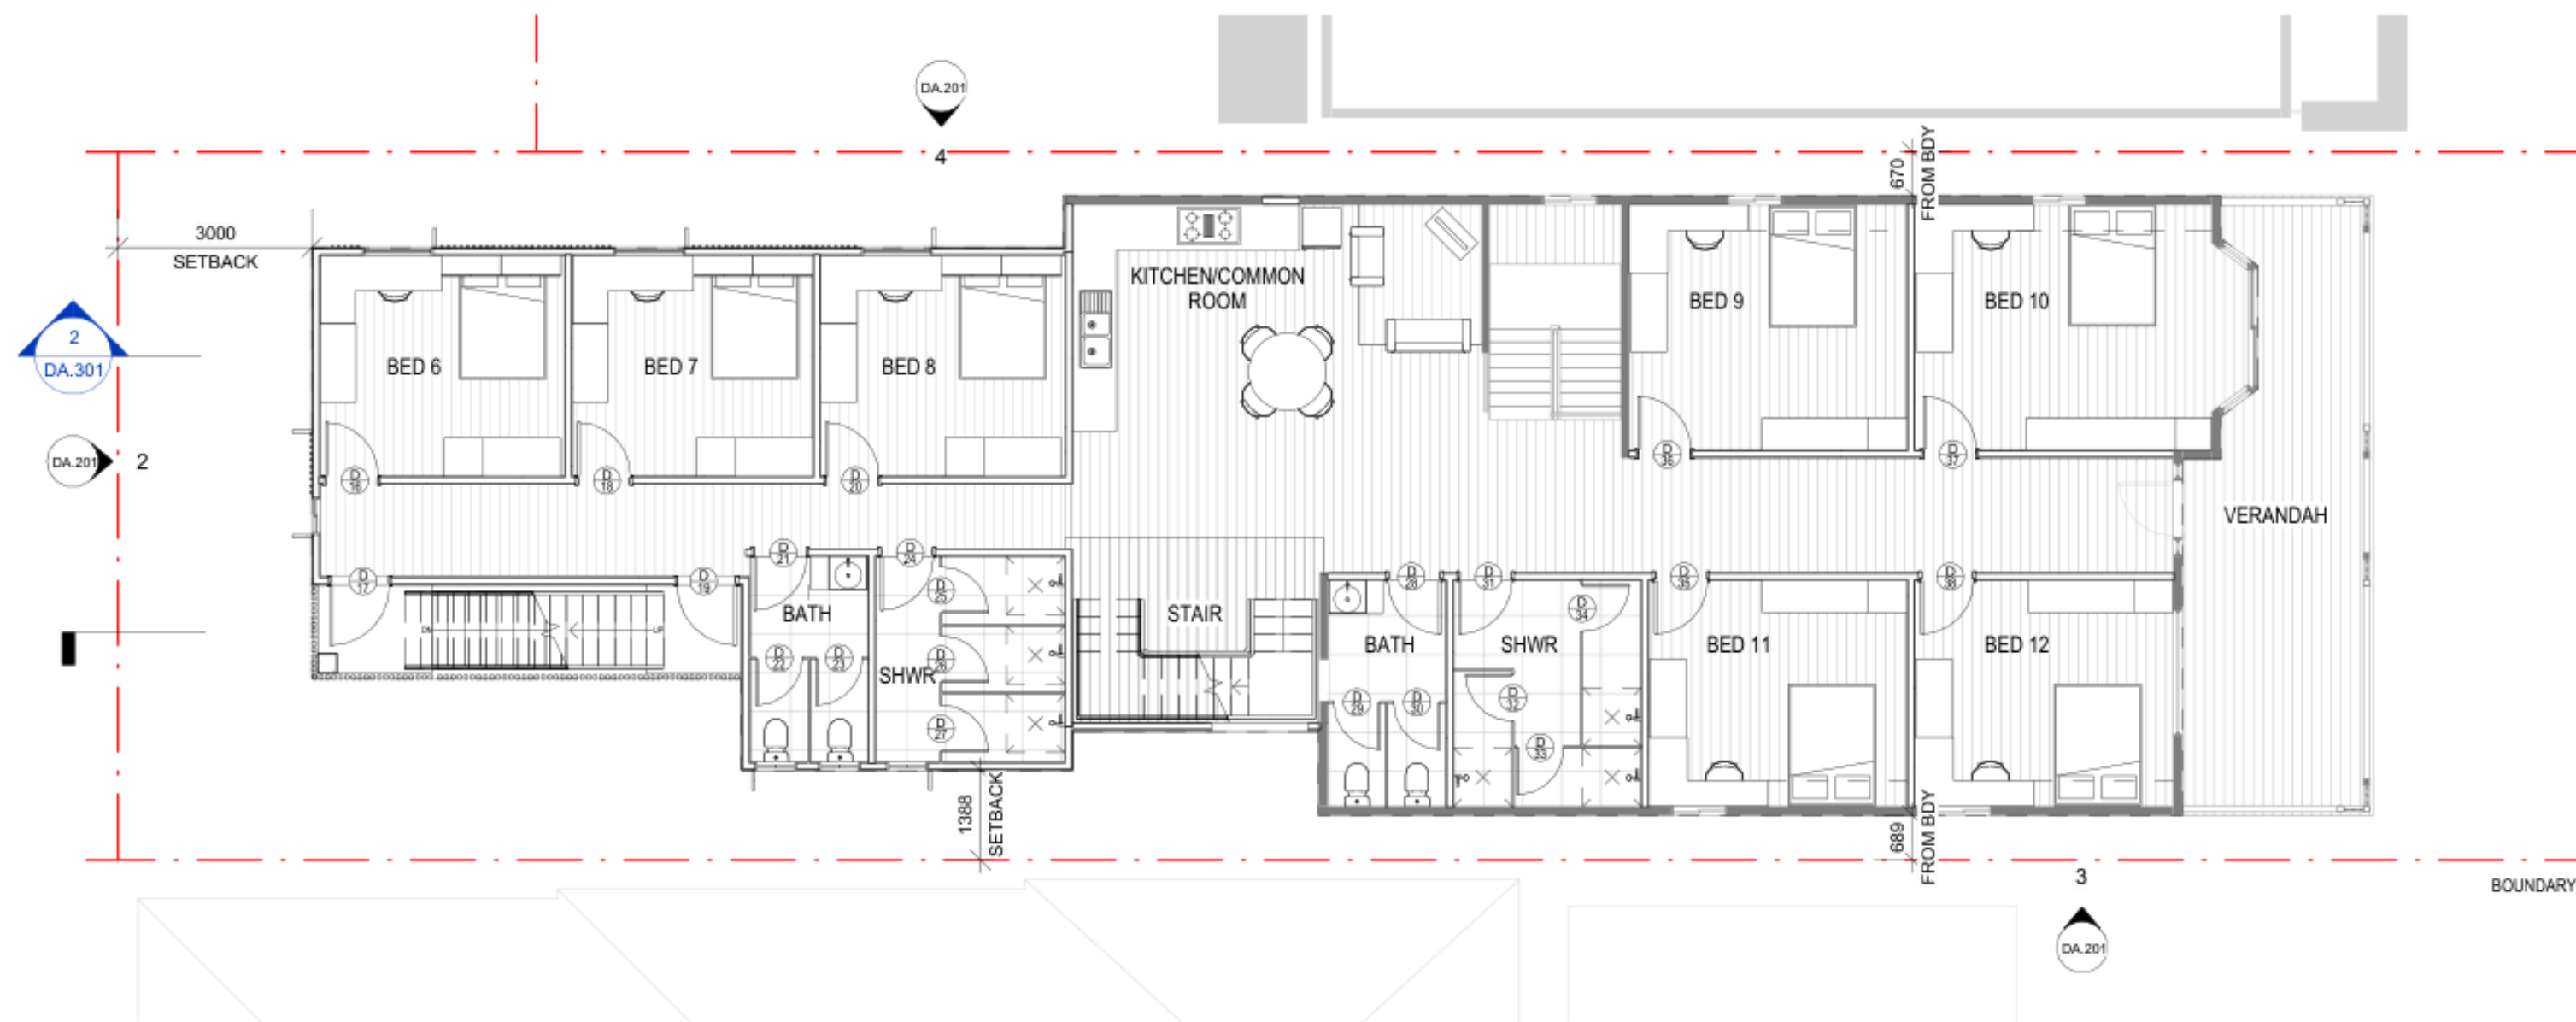

PROPOSED LEVEL 1 PLAN
1 : 100

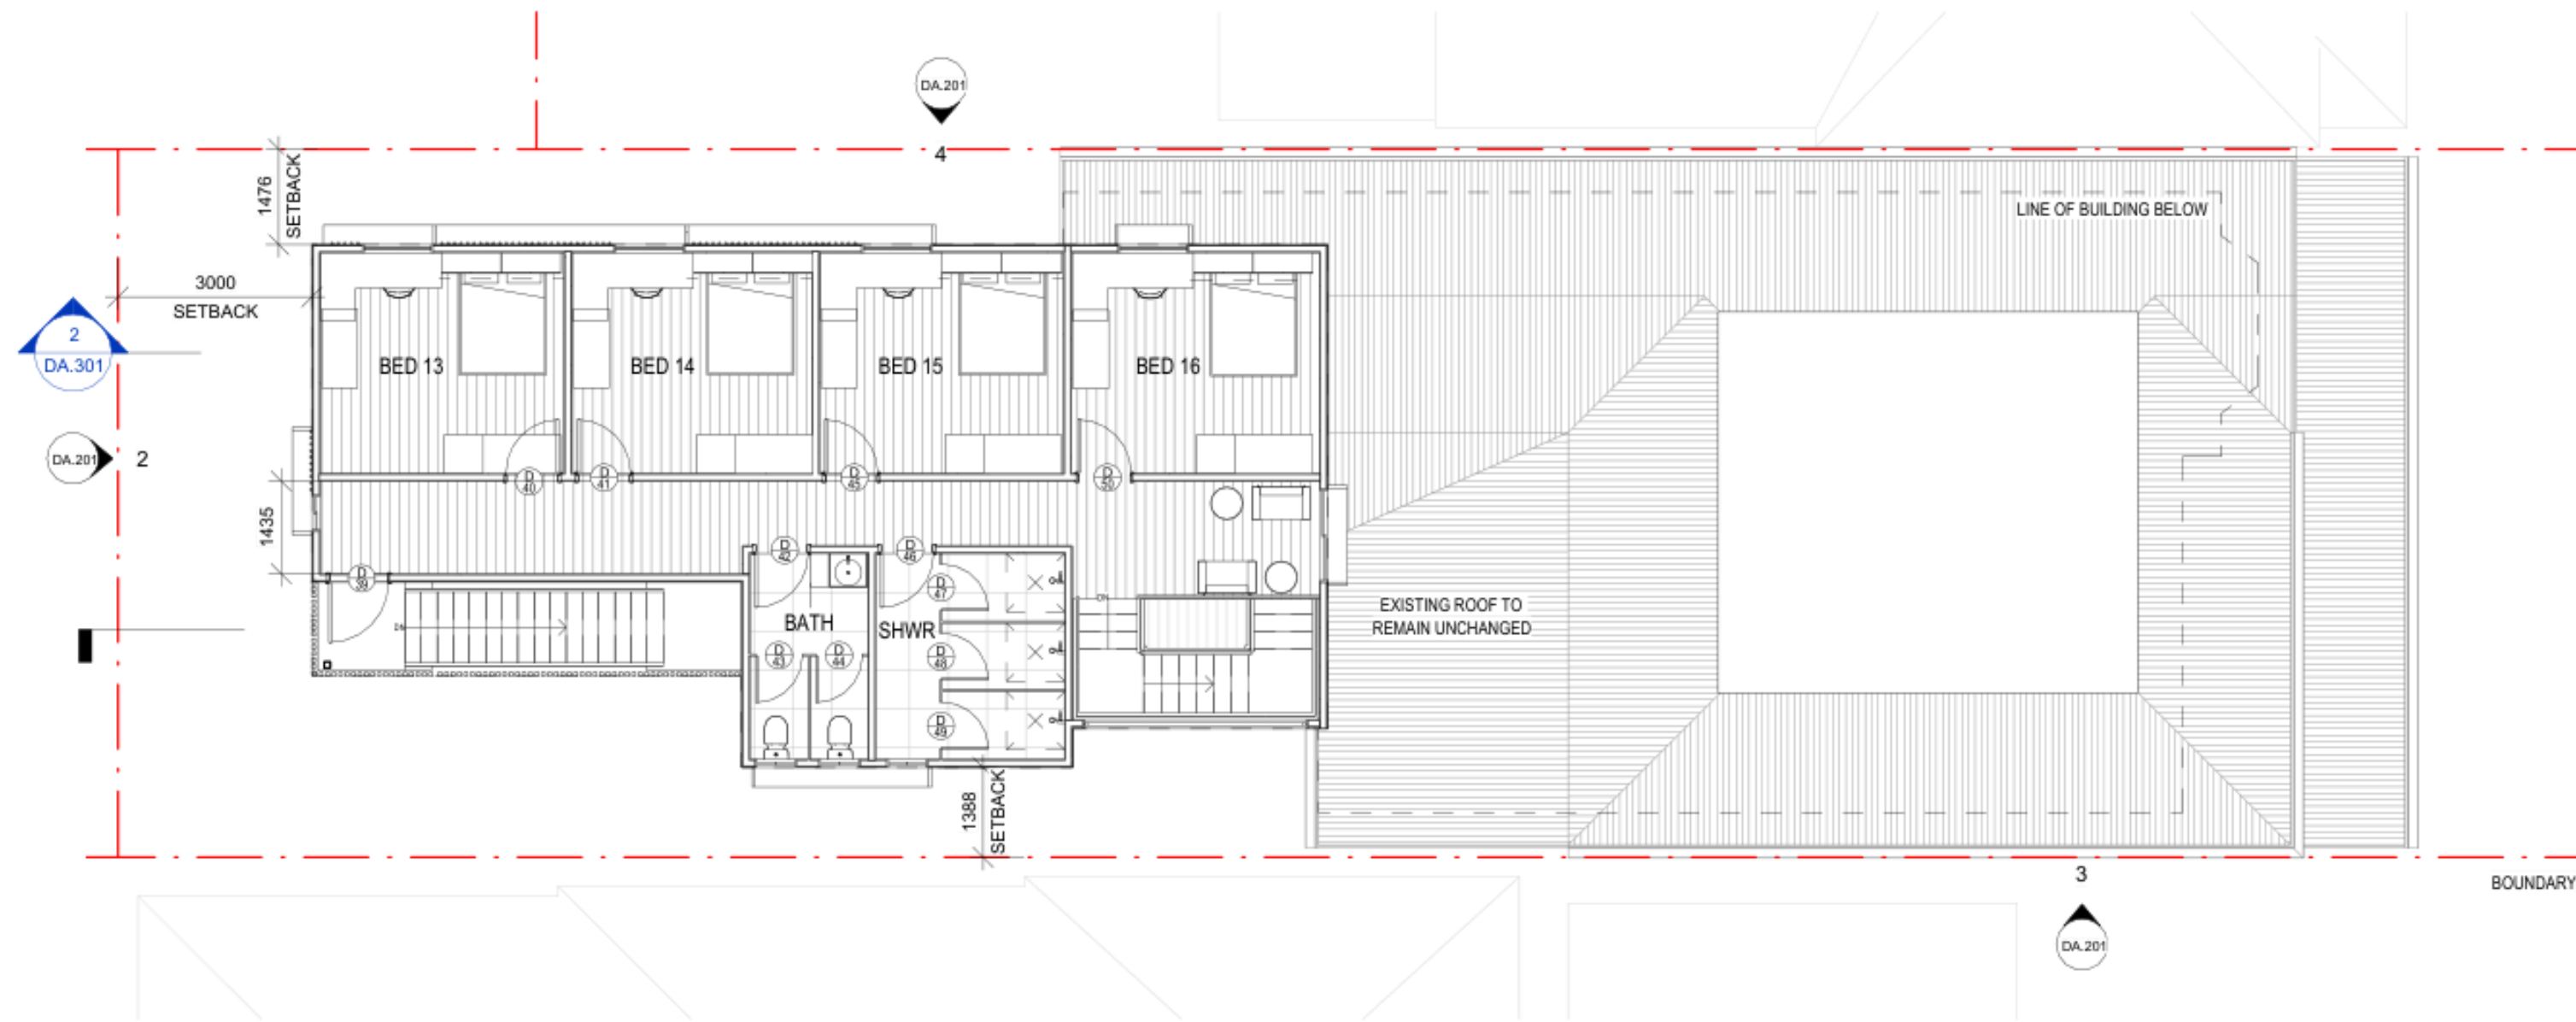

PROPOSED LEVEL 2 PLAN
1 : 100

REVISIONS		
REV.	DATE	DESCRIPTION
A	28/11/25	PRELIM DA
B	20/02/26	DA SET
C	26/03/26	UPDATED DA SET
D	21/04/26	FINAL DA SET
E	30/07/26	DA RFI RESPONSE SET

BCC DS
RECEIVED
11/09/2026
APPLICATION REF
A007016856

PHASING LEGEND	
	EXISTING
	TO BE DEMOLISHED & REMOVED
	PROPOSED

APPROVAL


neylan

CLIENT
JOHN MUSSO


PROJECT INFORMATION
**STUDENT
ACCOMMODATION**
75 ST PAULS TERRACE, SPRING HILL QLD
4000
PROJECT NO. 2508

SHEET NAME
PROPOSED FLOOR PLANS

SHEET NO.	REV.
DA.103	E
SCALE	
SHEET SIZE	
DATE	
DRAWN BY	
CHECKED BY	
1 : 100	
A1	
30/07/2026	
IL	
KL	

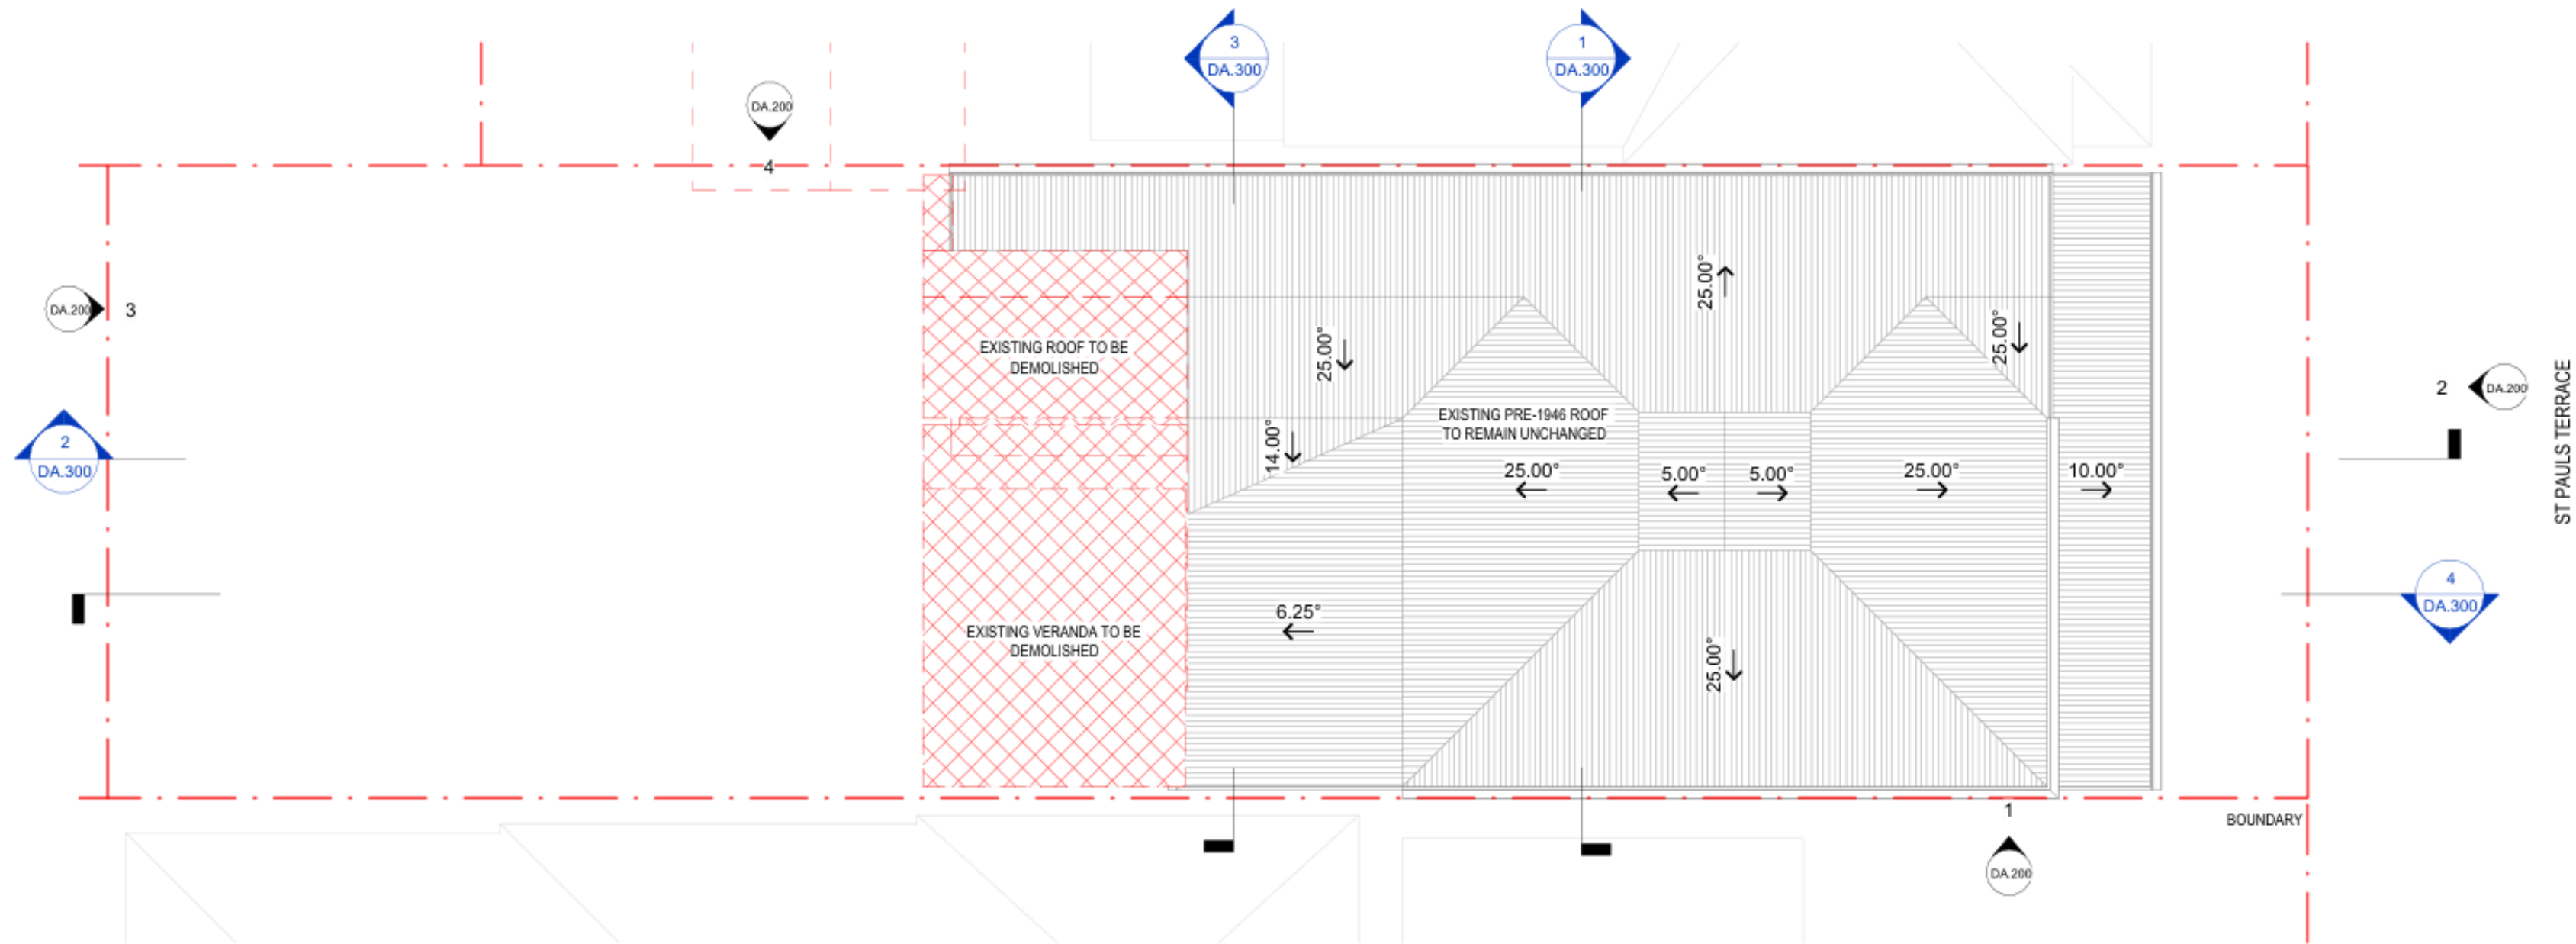

EXISTING & DEMO ROOF PLAN
1:100

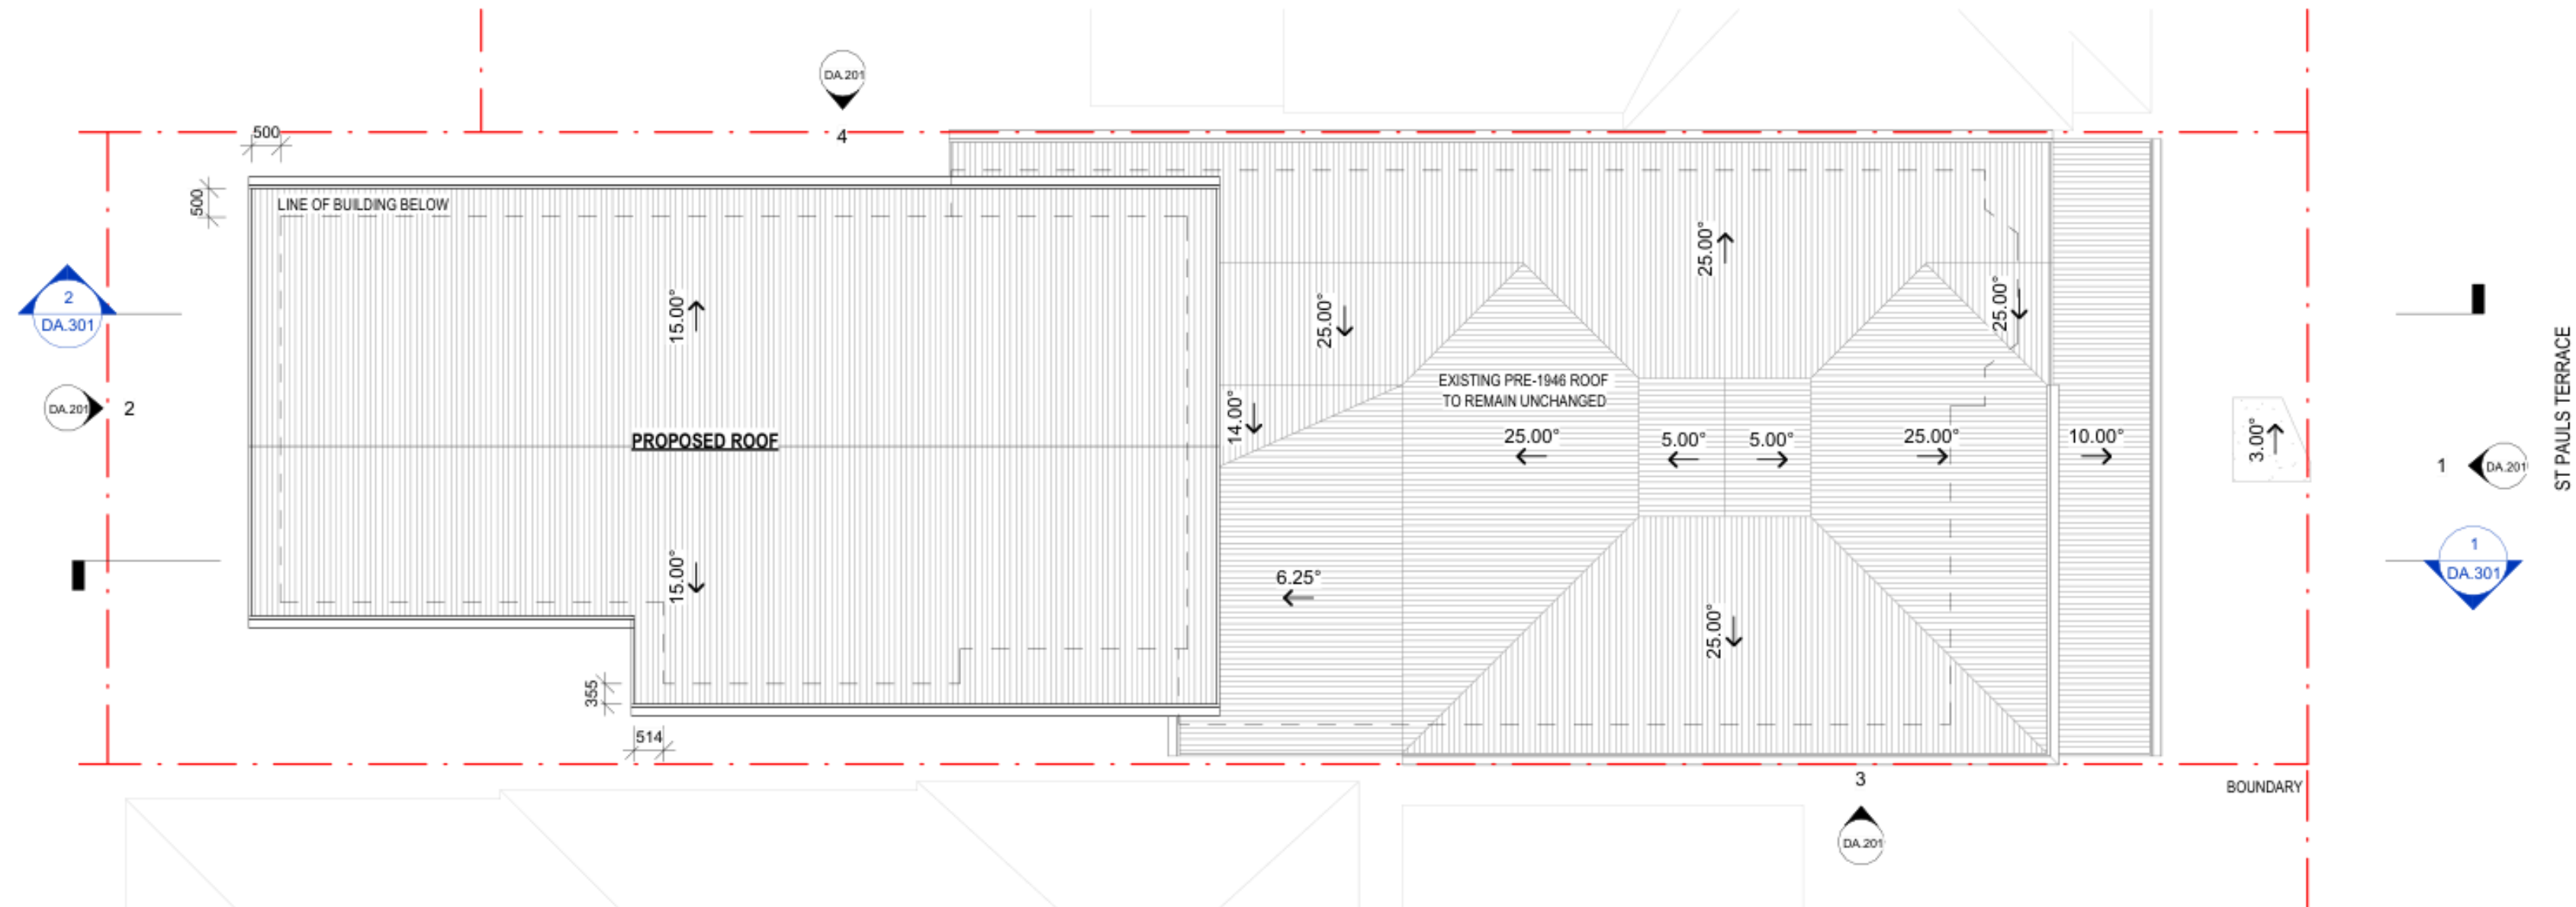

PROPOSED ROOF PLAN
1:100

REVISIONS		
REV.	DATE	DESCRIPTION
A	28/11/25	PRELIM DA
B	20/02/26	DA SET
C	26/03/26	UPDATED DA SET
D	21/04/26	FINAL DA SET
E	30/07/26	DA RFI RESPONSE SET

**BCC DS
RECEIVED**
11/09/2026
APPLICATION REF
A007016856

PHASING LEGEND	
	EXISTING
	TO BE DEMOLISHED & REMOVED
	PROPOSED

APPROVAL

neylan

CLIENT
JOHN MUSSO

PROJECT INFORMATION
**STUDENT
ACCOMMODATION**
75 ST PAULS TERRACE, SPRING HILL QLD
4000
PROJECT NO. 2508

SHEET NAME
ROOF PLANS

SHEET NO.
DA.104

REV.
E

SCALE
SHEET SIZE
DATE
DRAWN BY
CHECKED BY

1:100
A1
30/07/2026
IL
KL

REVISIONS		
REV.	DATE	DESCRIPTION
A	28/11/25	PRELIM DA
B	20/02/26	DA SET
C	26/03/26	UPDATED DA SET
D	21/04/26	FINAL DA SET
E	30/07/26	DA RFI RESPONSE SET

BCC DS
RECEIVED
11/09/2026
APPLICATION REF
A007016856

PHASING LEGEND	
	EXISTING
	TO BE DEMOLISHED & REMOVED
	PROPOSED

APPROVAL

neylan

CLIENT
JOHN MUSSO

PROJECT INFORMATION
**STUDENT
ACCOMMODATION**
75 ST PAULS TERRACE, SPRING HILL QLD
4000
PROJECT NO. 2508


SHEET NAME
**EXISTING & DEMO
ELEVATIONS**

SHEET NO.
DA.200

REV.
E


SCALE
SHEET SIZE
DATE
DRAWN BY
CHECKED BY

1 : 100
A1
30/07/2026
IL
KL

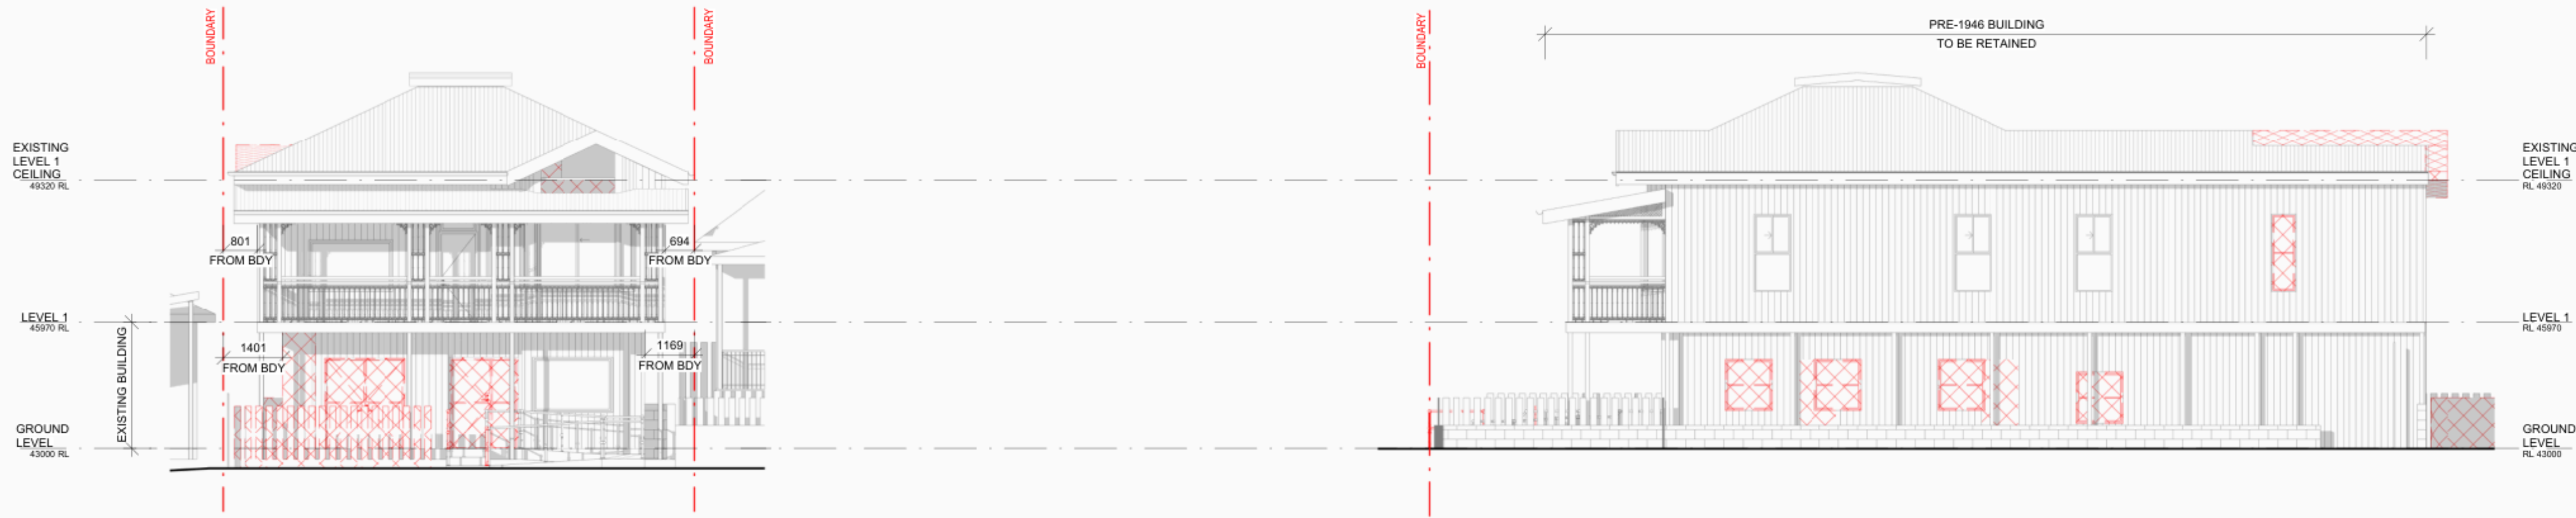

EXISTING & DEMO NORTH ELEVATION
1 : 100 REFER 2 - DA.102

EXISTING & DEMO WEST ELEVATION
1 : 100 REFER 4 - DA.102

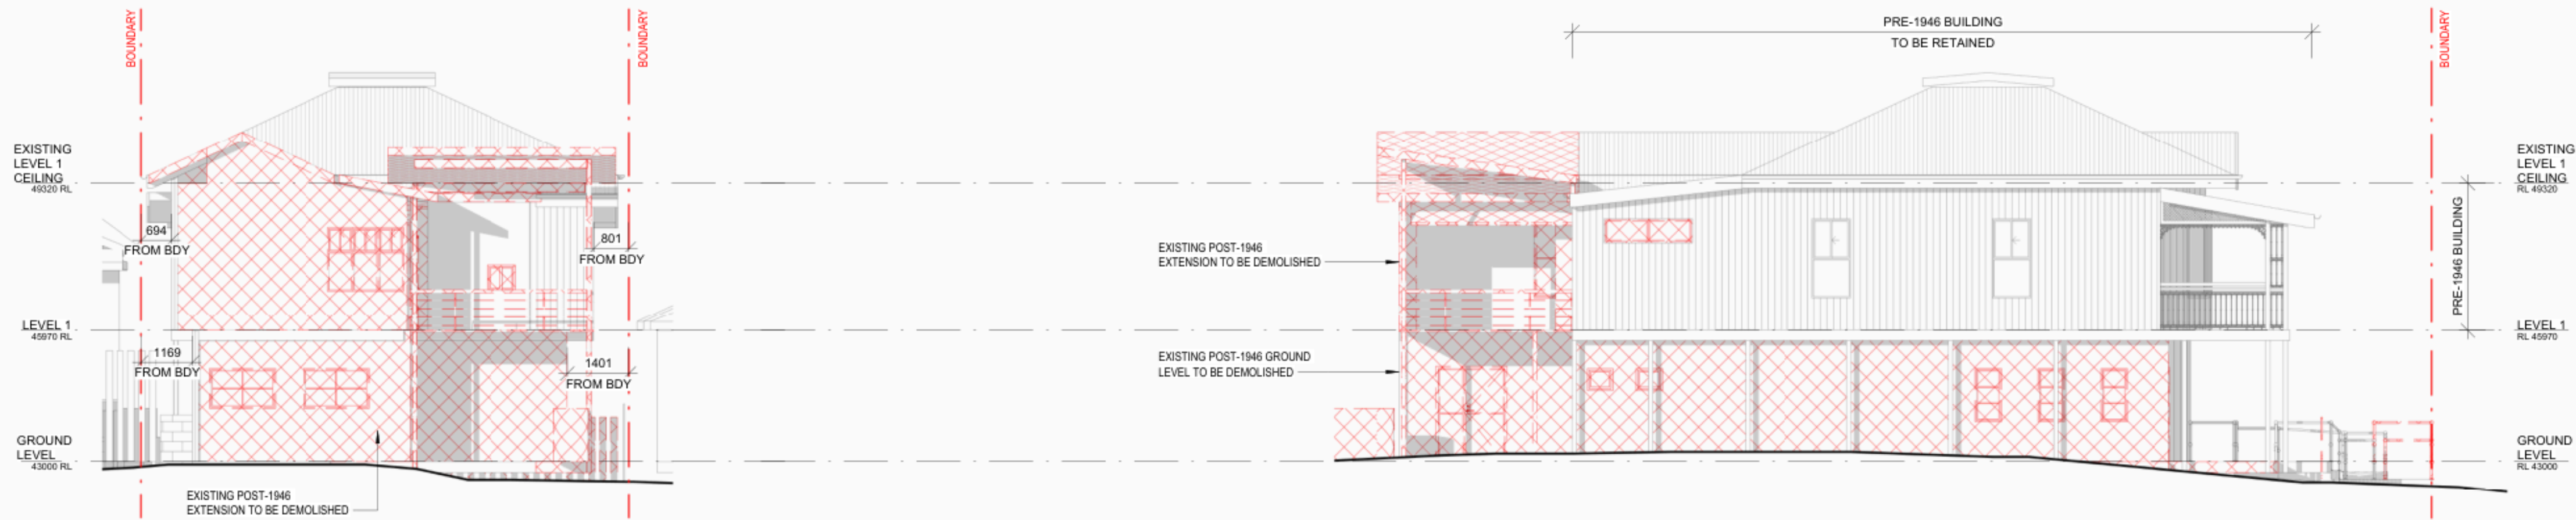


EXISTING & DEMO SOUTH ELEVATION
1 : 100 REFER 3 - DA.102

EXISTING & DEMO EAST ELEVATION
1 : 100 REFER 1 - DA.102

BCC DS
RECEIVED
11/09/2026
APPLICATION REF
A007016856

 

1.  WHITE WEATHERBOARD
2.  WHITE JAMES HARDIE OBLIQUE CLADDING
3.  WHITE BLOCKWORK
4.  WHITE ALUMINIUM RATTENS
5.  GREY ALUMINIUM RATTENS
6.  METAL ROOF SHEETING

APPROVAL


CLIENT
JOHN MUSSO

SHEET NAME
PROPOSED ELEVATIONS


SHEET NO.	REV.
DA.201	E
	
SCALE	As indicated
SHEET SIZE	A1
DATE	30/07/2026
DRAWN BY	IL
CHECKED BY	KL

REVISIONS		
REV.	DATE	DESCRIPTION
A	28/11/25	PRELIM DA
B	20/02/26	DA SET
C	26/03/26	UPDATED DA SET
D	21/04/26	FINAL DA SET
E	30/07/26	DA RFI RESPONSE SET


BCC DS
RECEIVED
11/09/2026
APPLICATION REF
A007016856

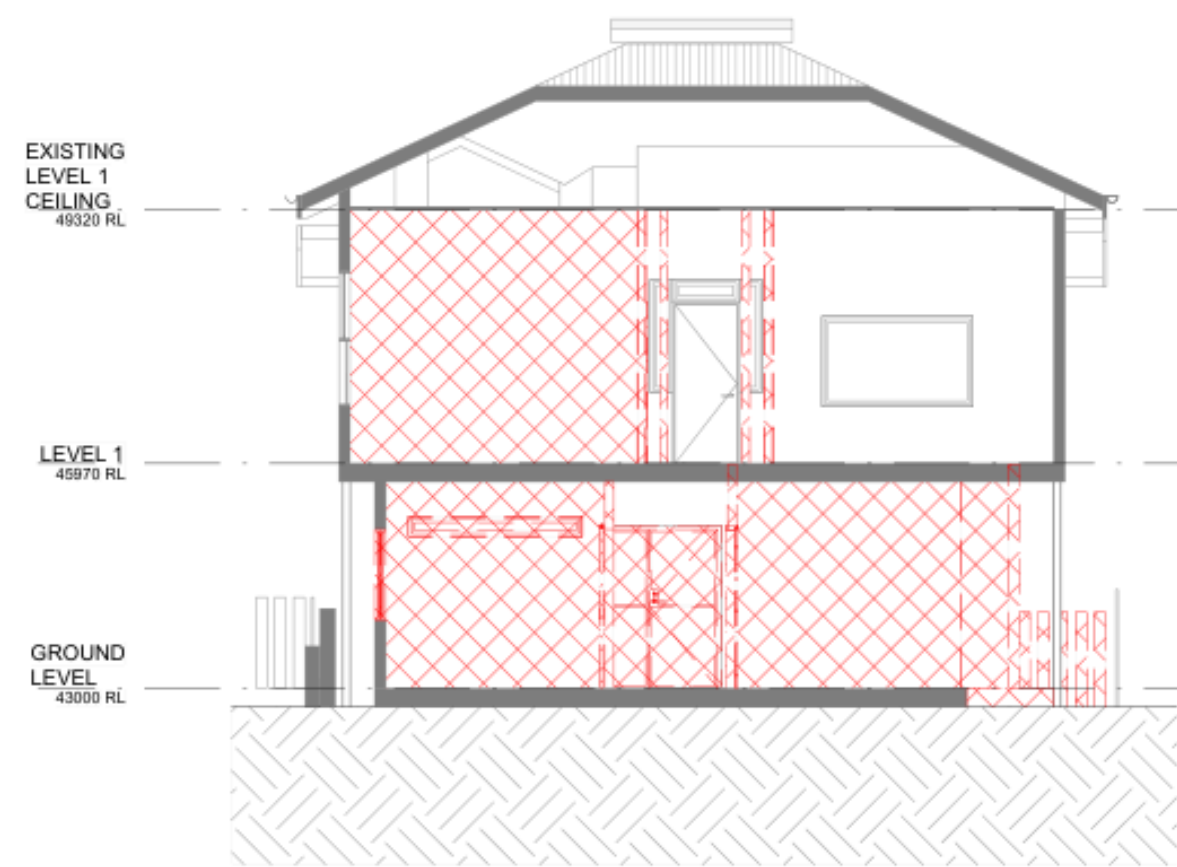


EXISTING & DEMO SECTION 1
1:100 REFER 1 - DA.102

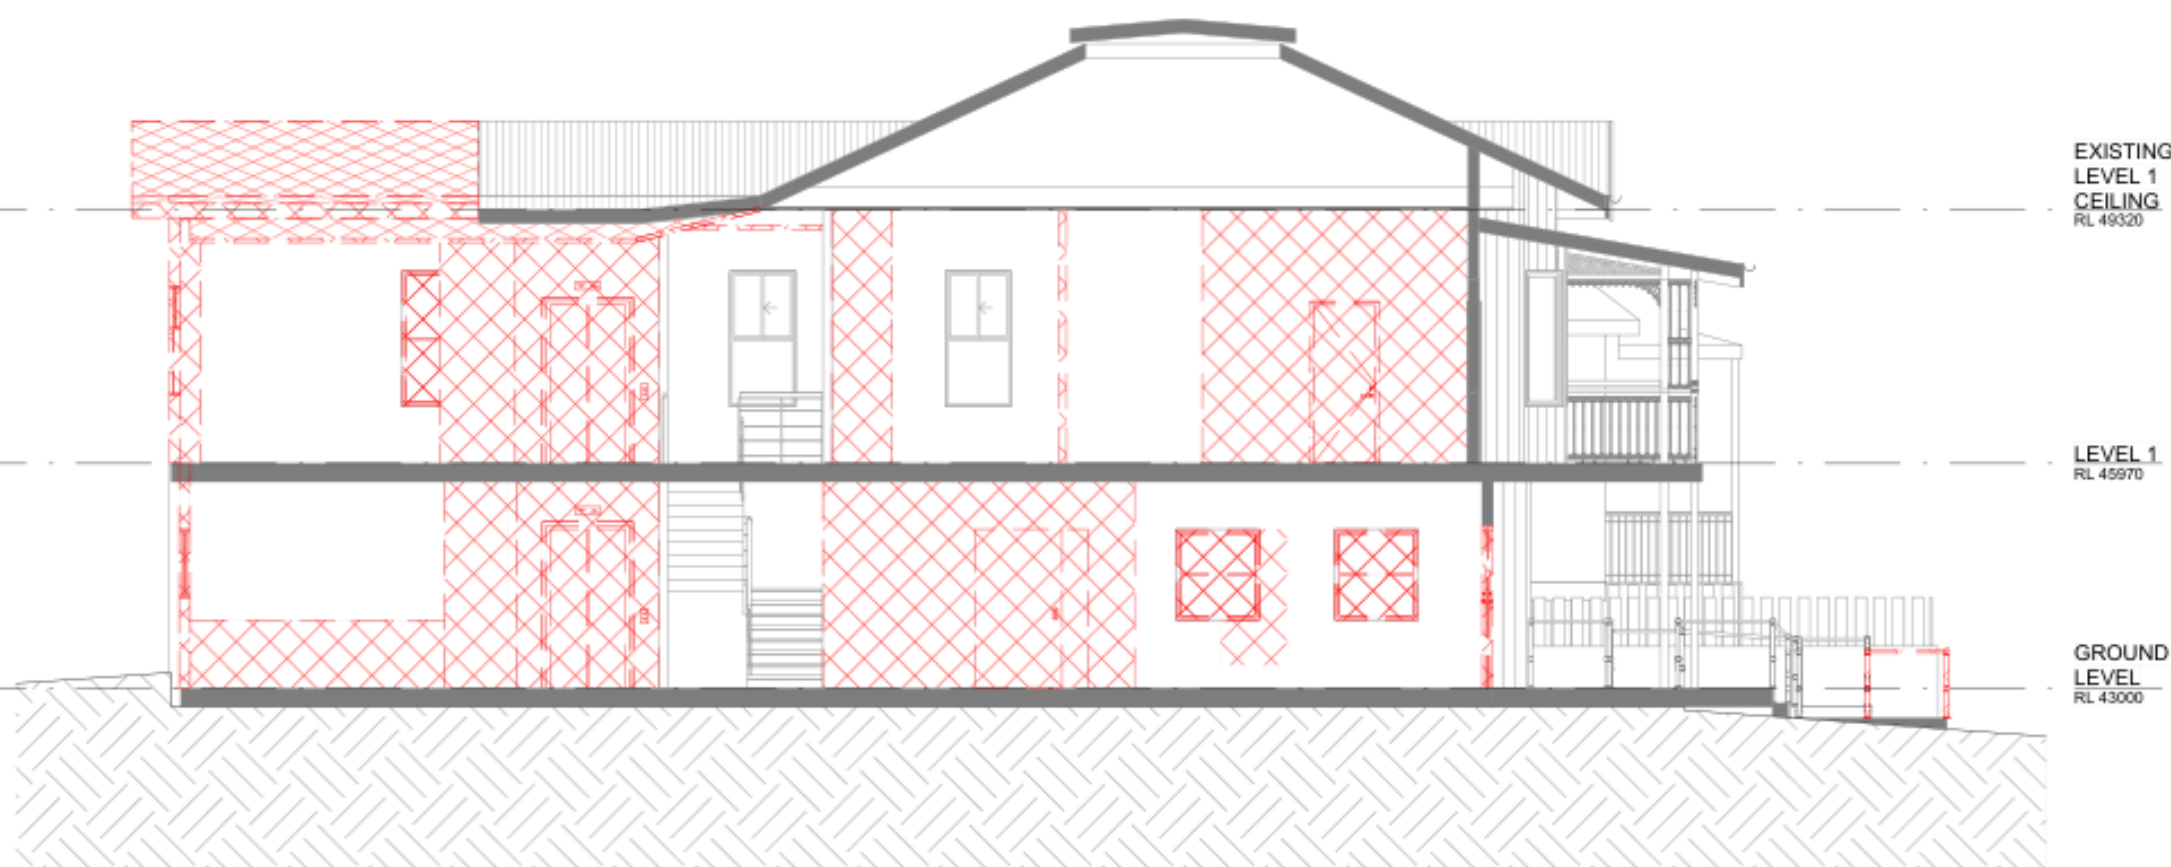

EXISTING & DEMO SECTION 4
1:100 REFER 2 - DA.102

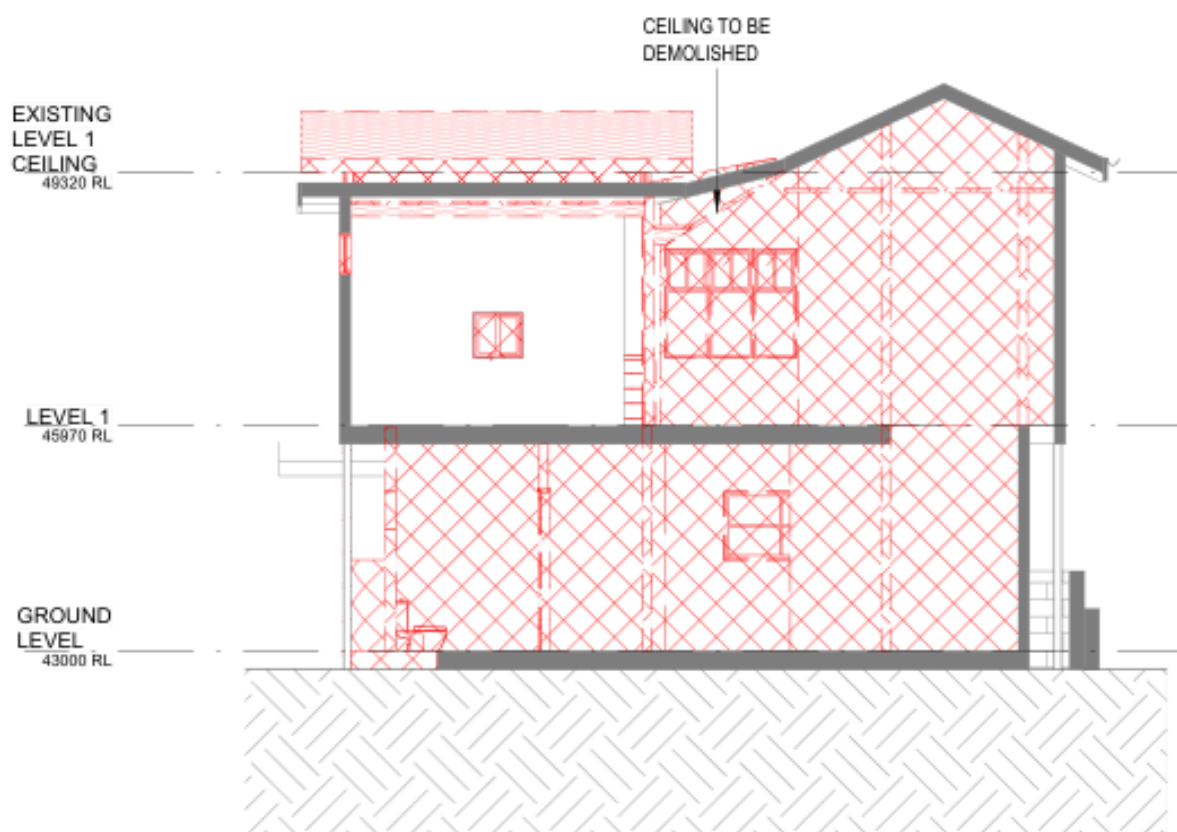

EXISTING & DEMO SECTION 3
1:100 REFER 3 - DA.102

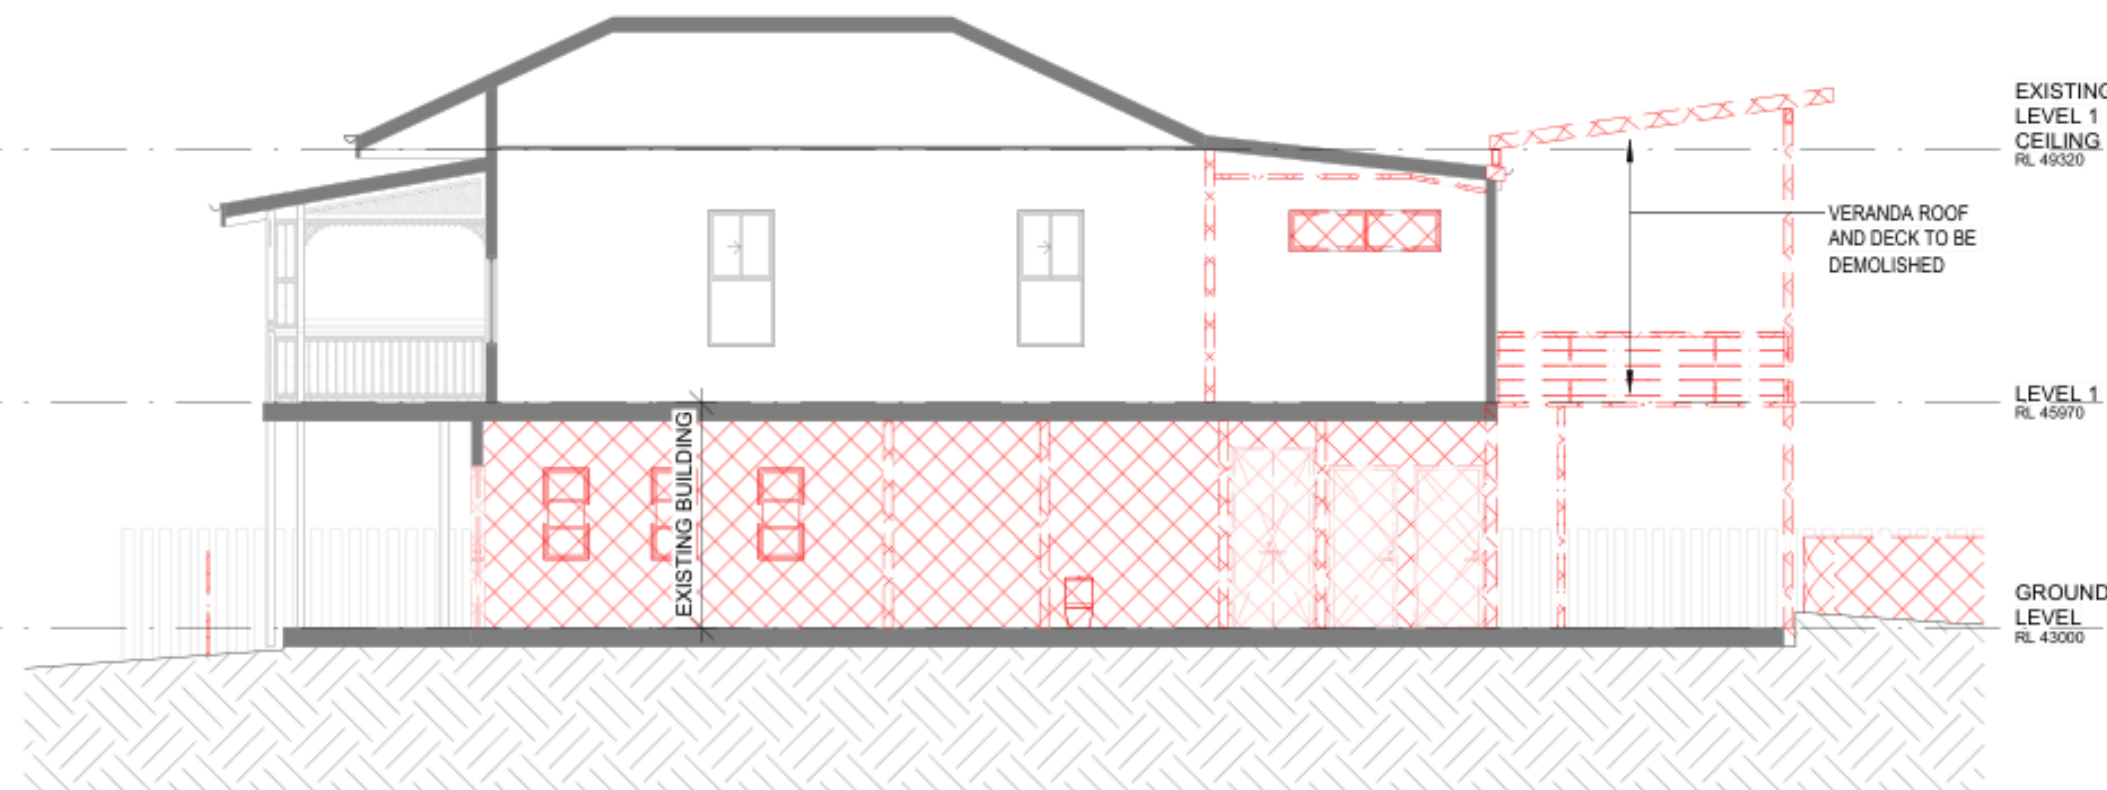

EXISTING & DEMO SECTION 2
1:100 REFER 4 - DA.102

PHASING LEGEND	
	EXISTING
	TO BE DEMOLISHED & REMOVED
	PROPOSED

APPROVAL

neylan

CLIENT
JOHN MUSSO

PROJECT INFORMATION
STUDENT ACCOMMODATION
75 ST PAULS TERRACE, SPRING HILL QLD 4000
PROJECT NO. 2508

SHEET NAME
EXISTING & DEMO SECTIONS

SHEET NO.
DA.300


SCALE
SHEET SIZE
DATE
DRAWN BY
CHECKED BY

REV.
E


1:100
A1
30/07/2026
IL
KL

REVISIONS		
REV.	DATE	DESCRIPTION
A	28/11/25	PRELIM DA
B	20/02/26	DA SET
C	26/03/26	UPDATED DA SET
D	21/04/26	FINAL DA SET
E	30/07/26	DA RFI RESPONSE SET

**BCC DS
RECEIVED**
11/09/2026
APPLICATION REF
A007016856

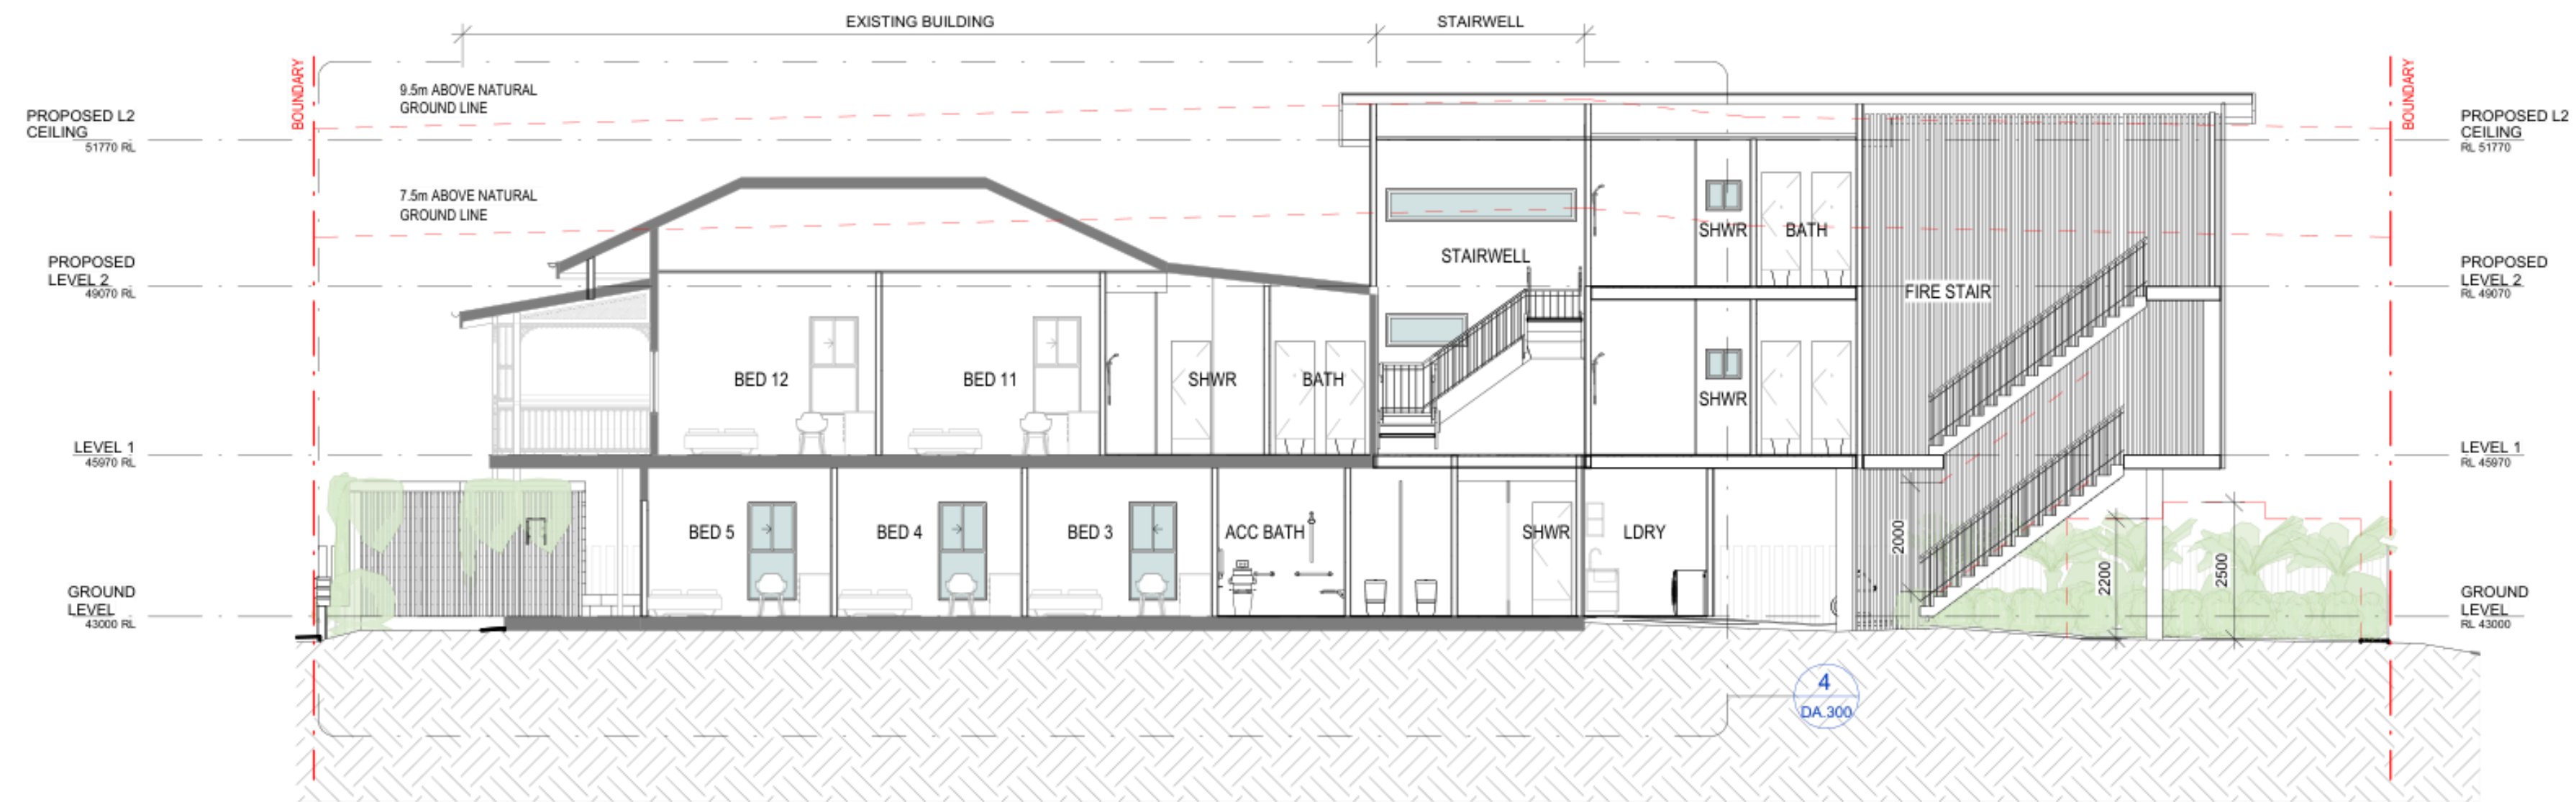

PROPOSED SECTION 1
1 : 100

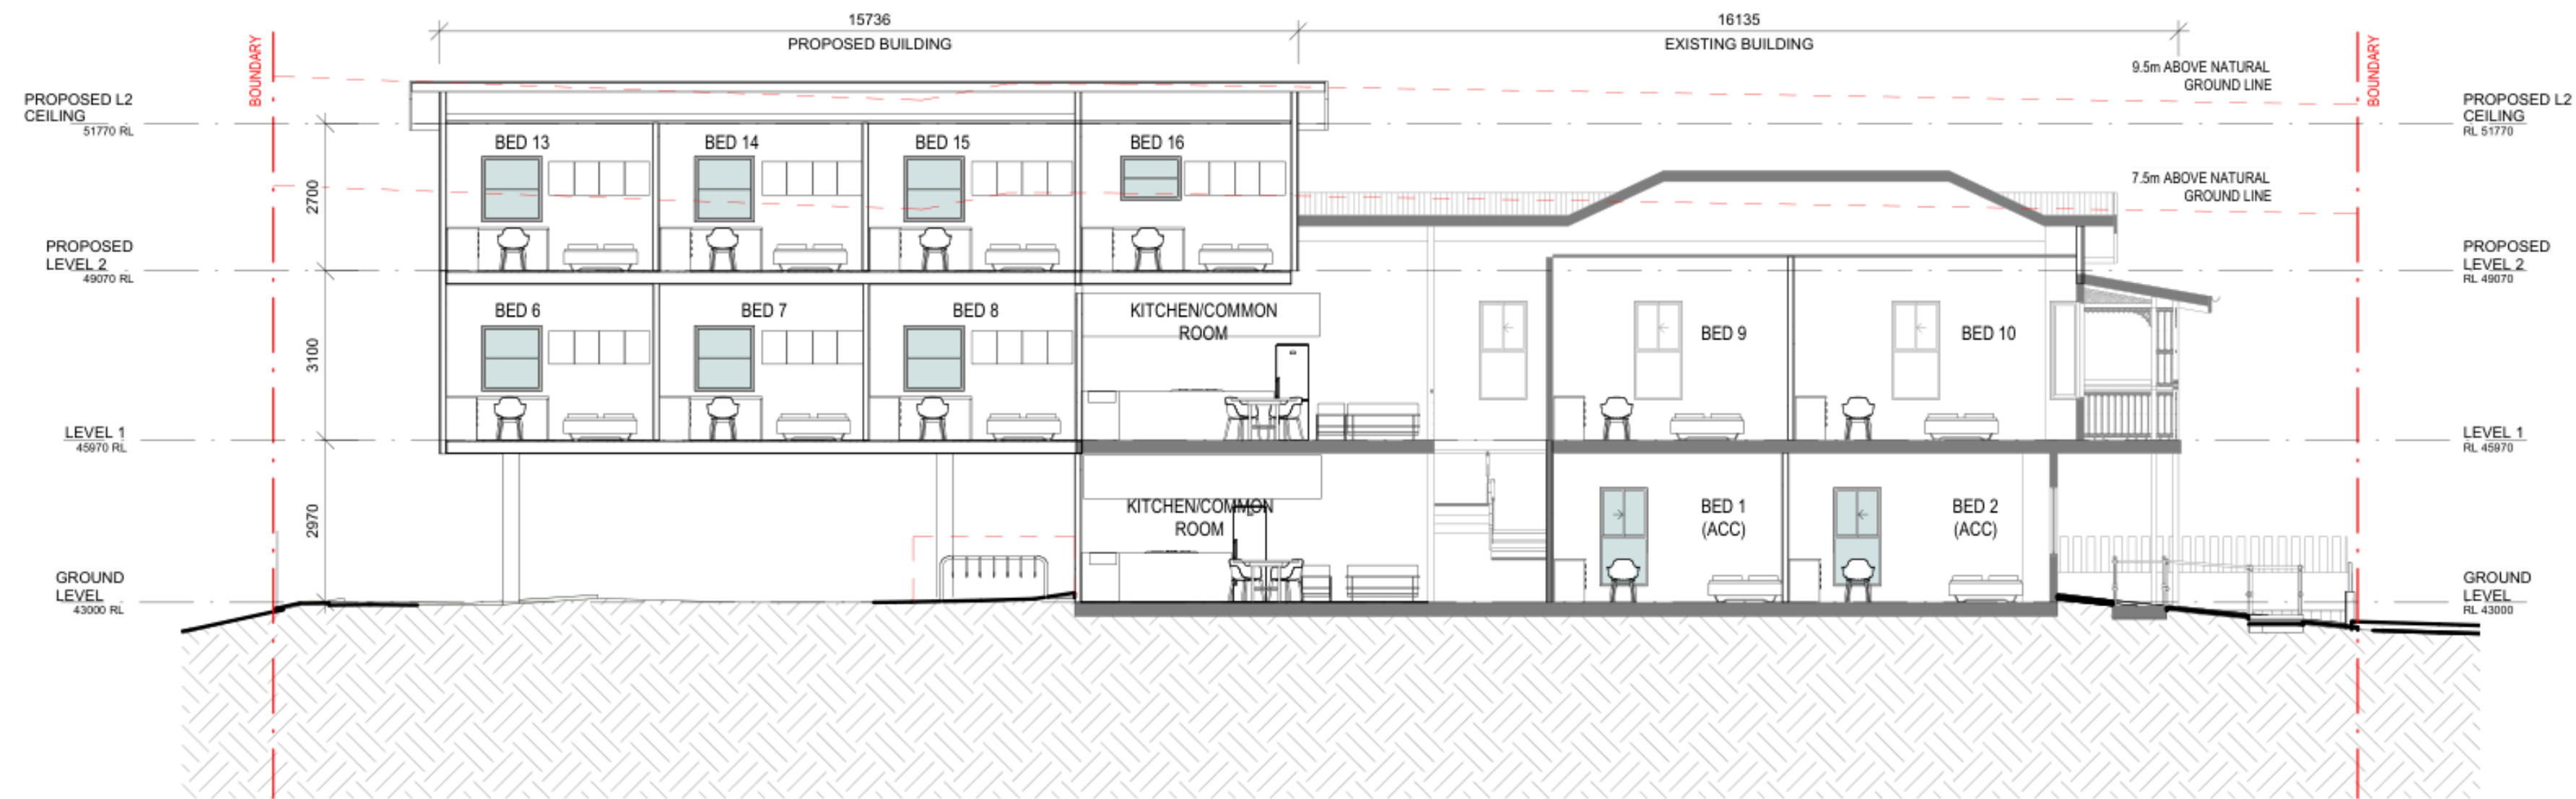

PROPOSED SECTION 2
1 : 100

PHASING LEGEND

- EXISTING
- TO BE DEMOLISHED & REMOVED
- PROPOSED

APPROVAL

neylan

CLIENT
JOHN MUSSO

PROJECT INFORMATION
**STUDENT
ACCOMMODATION**
75 ST PAULS TERRACE, SPRING HILL QLD
4000
PROJECT NO. 2508

SHEET NAME
PROPOSED SECTIONS

SHEET NO.
DA.301

REV.
E

SCALE
SHEET SIZE
DATE
DRAWN BY
CHECKED BY

1 : 100
A1
30/07/2026
IL
KL



FRONT PERSPECTIVE



STREET VIEW



REAR PERSPECTIVE

REVISIONS

REV.	DATE	DESCRIPTION
A	28/11/25	PRELIM DA
B	20/02/26	DA SET
C	26/03/26	UPDATED DA SET
D	21/04/26	FINAL DA SET
E	30/07/26	DA RFI RESPONSE SET

BCC DS
RECEIVED
11/09/2026
APPLICATION REF
A007016856

PHASING LEGEND

EXISTING

TO BE DEMOLISHED & REMOVED

PROPOSED

APPROVAL

neylan

CLIENT

JOHN MUSSO

PROJECT INFORMATION

**STUDENT
ACCOMMODATION**

75 ST PAULS TERRACE, SPRING HILL QLD
4000

PROJECT NO. 2508

SHEET NAME

PROPOSED RENDERERS

SHEET NO.

DA.400

REV.

E

SCALE

SHEET SIZE

DATE

DRAWN BY

CHECKED BY

A1


30/07/2026

IL

KL

REVISIONS		
REV.	DATE	DESCRIPTION
A	28/11/25	PRELIM DA
B	20/02/26	DA SET
C	26/03/26	UPDATED DA SET
D	21/04/26	FINAL DA SET
E	30/07/26	DA RFI RESPONSE SET

BCC DS
RECEIVED
11/09/2026
APPLICATION REF
A007016856

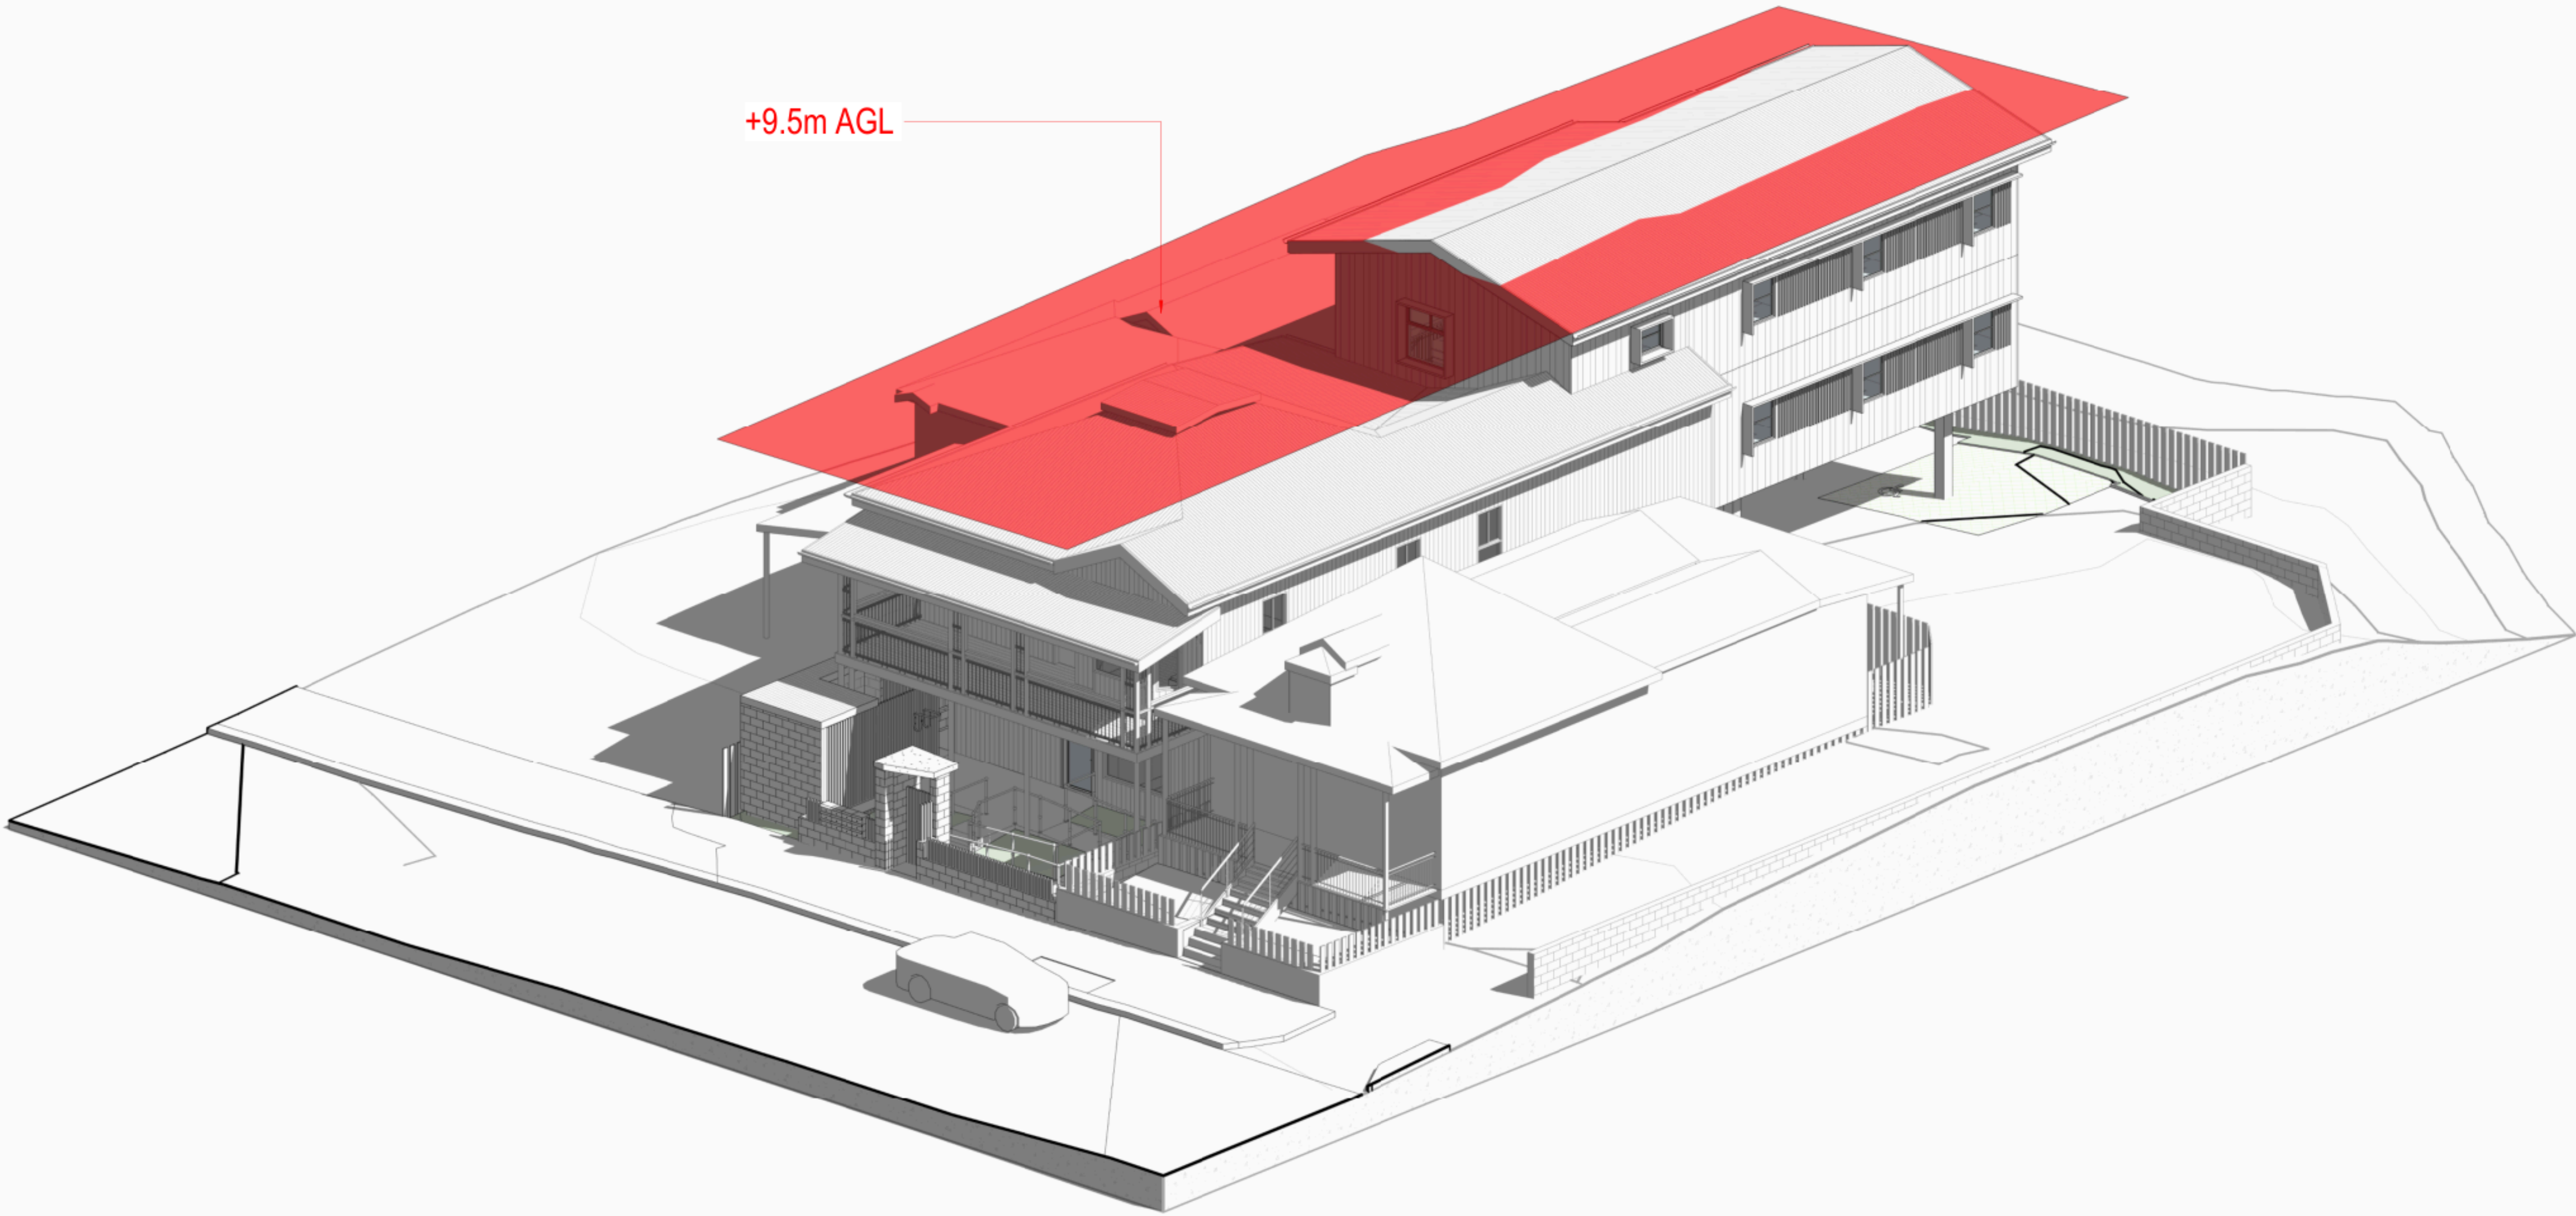

BUILDING BLANKET AXO

PHASING LEGEND

- EXISTING
- TO BE DEMOLISHED & REMOVED
- PROPOSED

APPROVAL

neylan

CLIENT
JOHN MUSSO

PROJECT INFORMATION

**STUDENT
ACCOMMODATION**

75 ST PAULS TERRACE, SPRING HILL QLD
4000

PROJECT NO. 2508

SHEET NAME
PROPOSED AXO VIEWS

SHEET NO.	REV.
DA.401	E
SCALE	
SHEET SIZE	A1
DATE	30/07/2026
DRAWN BY	IL
CHECKED BY	KL



EXISTING SUN STUDY - WINTER 9AM
1:200



PROPOSED SUN STUDY - WINTER 9AM
1:200



ASSESSABLE SUN STUDY - WINTER 9AM
1:200

REVISIONS		
REV.	DATE	DESCRIPTION
B	20/02/26	DA SET
C	26/03/26	UPDATED DA SET
D	21/04/26	FINAL DA SET
E	30/07/26	DA RFI RESPONSE SET

BCC DS
RECEIVED
11/09/2026
APPLICATION REF
A007016856

SHADOW LEGEND

PROPOSED ROOF
HEIGHT SHADOW
EXTENT

PHASING LEGEND

EXISTING
TO BE DEMOLISHED & REMOVED
PROPOSED

APPROVAL

neylan

CLIENT
JOHN MUSSO

PROJECT INFORMATION
**STUDENT
ACCOMMODATION**
75 ST PAULS TERRACE, SPRING HILL QLD
4000
PROJECT NO. 2508

SHEET NAME
SHADOW DIAGRAMS -
WINTER 9AM

SHEET NO.
DA.402

REV.
E


SCALE
SHEET SIZE
DATE
DRAWN BY
CHECKED BY
As indicated
A1
30/07/2026
IL
KL



EXISTING SUN STUDY - WINTER 12PM
1 : 200



PROPOSED SUN STUDY - WINTER 12PM
1 : 200

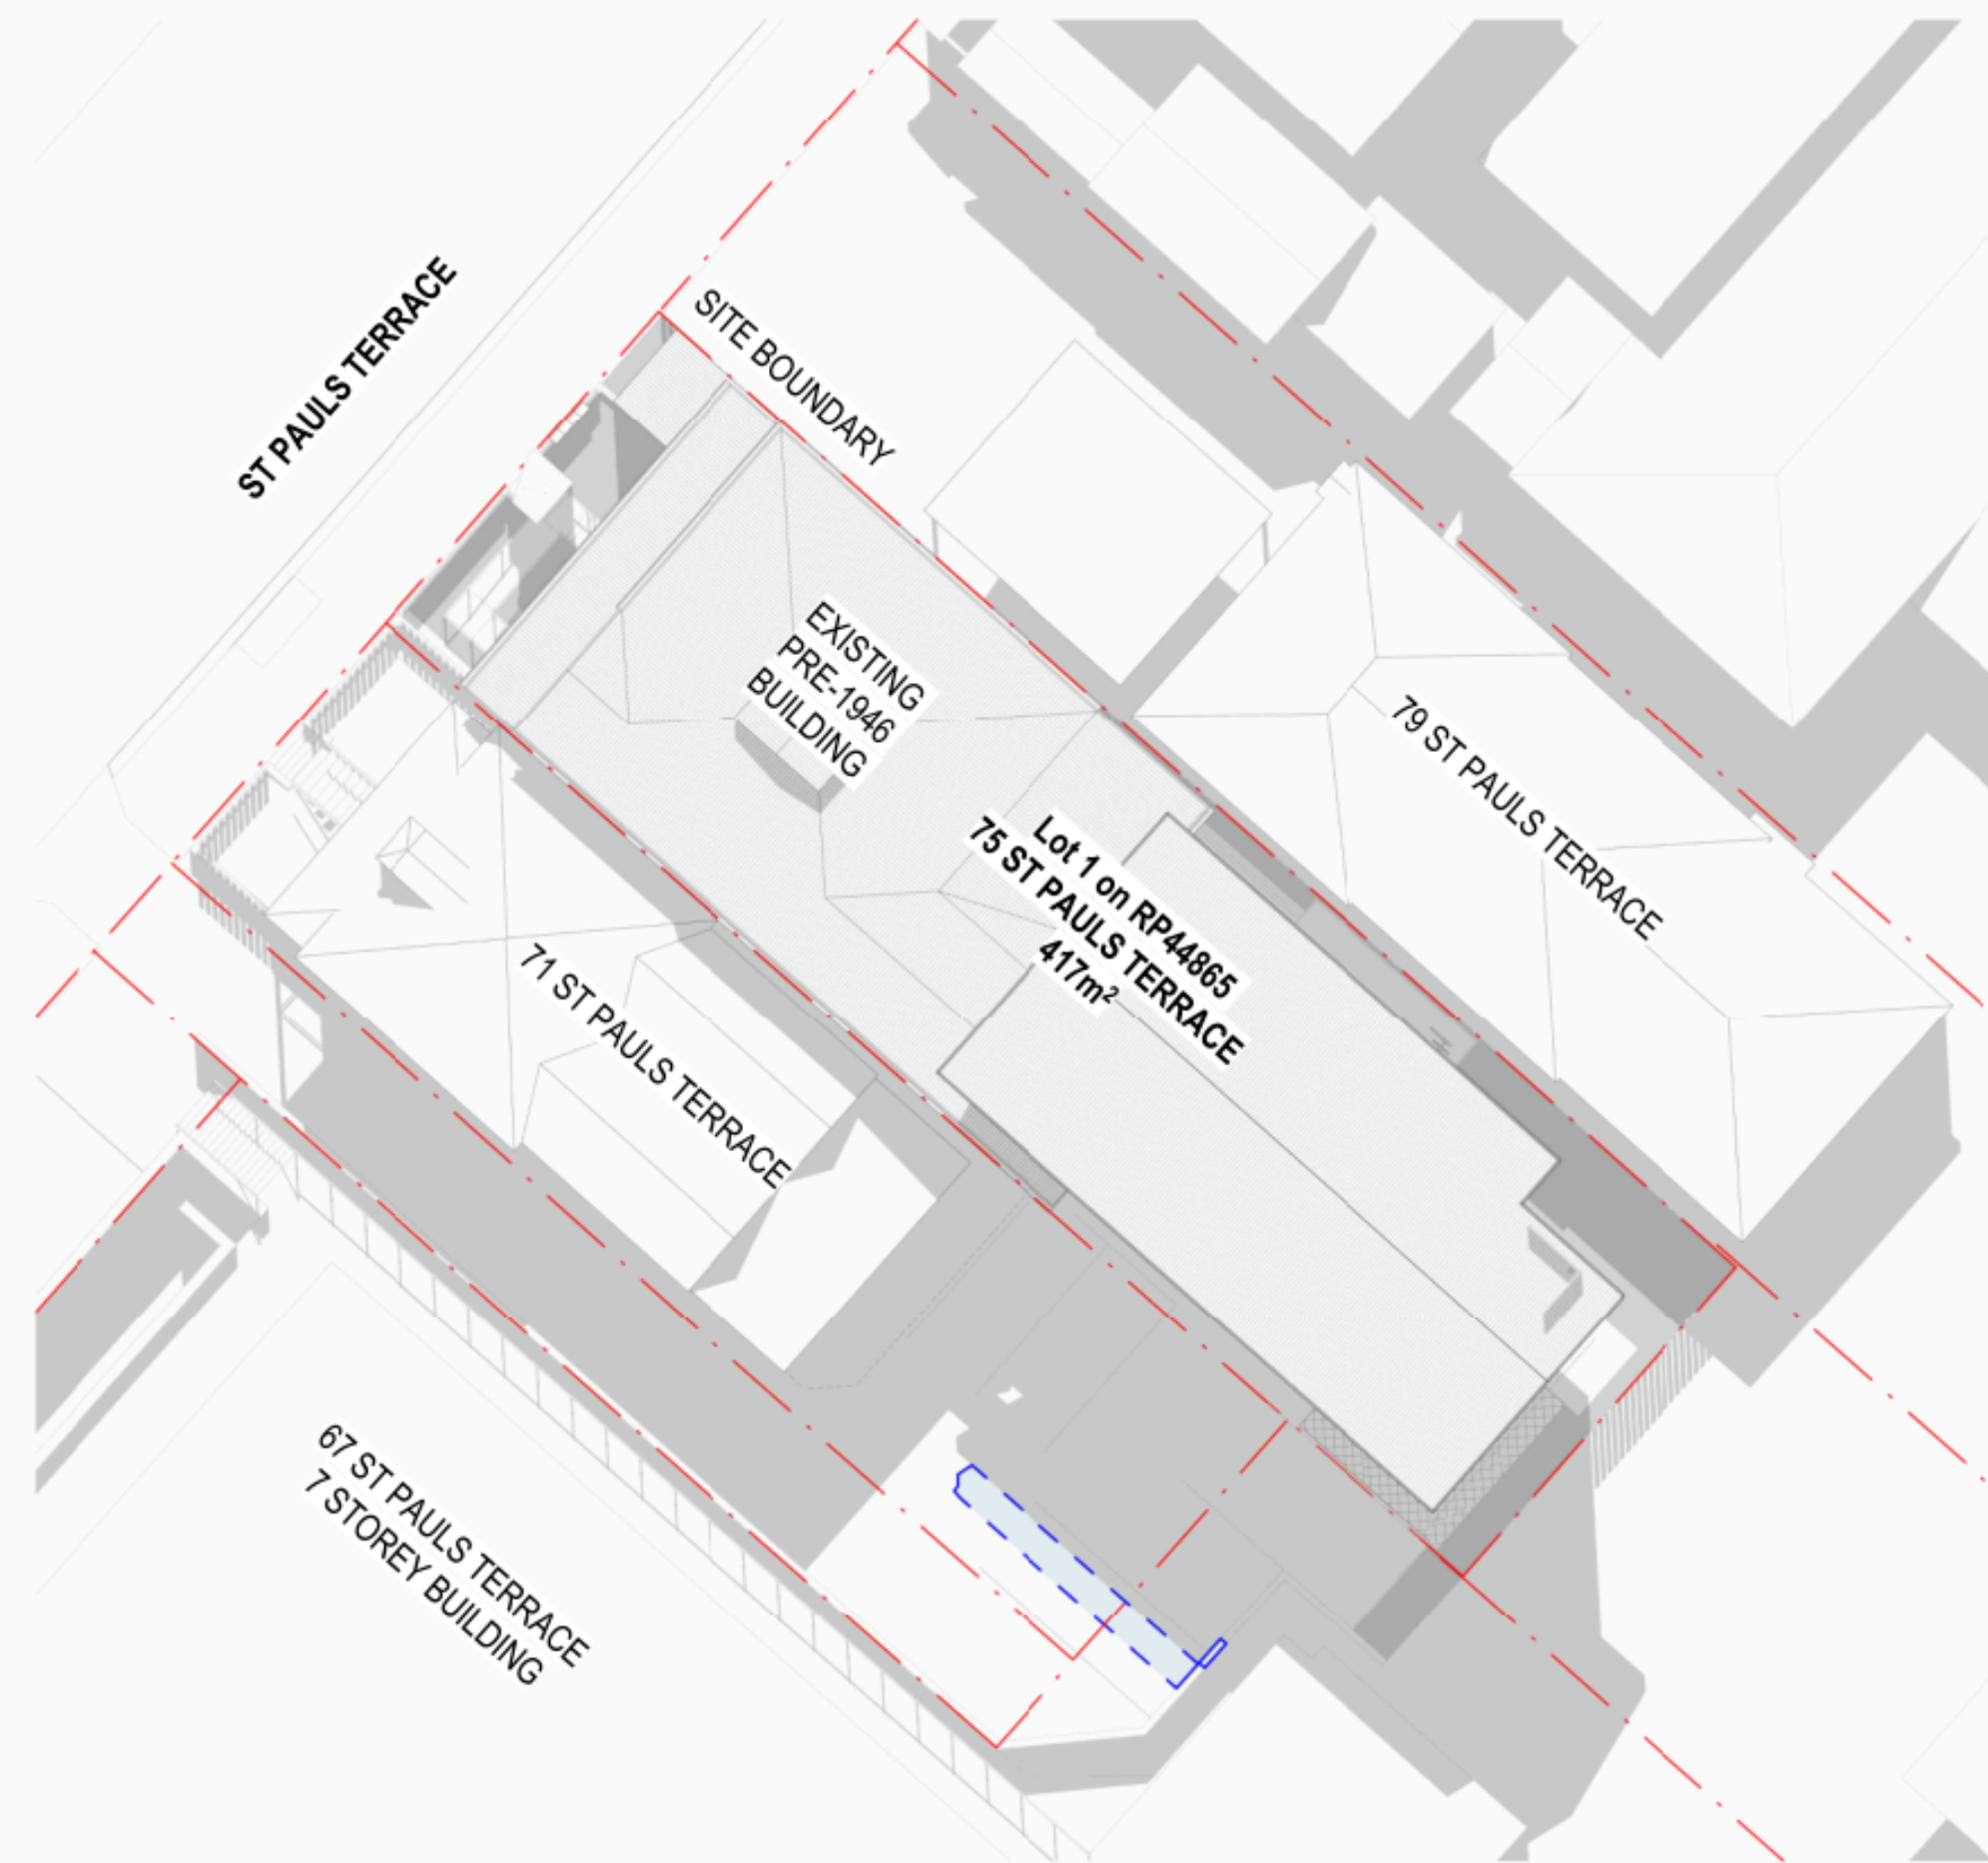

ASSESSABLE SUN STUDY - WINTER 12PM
1 : 200

REVISIONS		
REV.	DATE	DESCRIPTION
B	20/03/26	DA SET
C	26/03/26	UPDATED DA SET
D	21/04/26	FINAL DA SET
E	30/07/26	DA RFI RESPONSE SET

BCC DS
RECEIVED
11/09/2026
APPLICATION REF
A007016856

SHADOW LEGEND
[Blue dashed box] PROPOSED ROOF
HEIGHT SHADOW
EXTENT

PHASING LEGEND
[Grey line] EXISTING
[Red dashed line] TO BE DEMOLISHED & REMOVED
[Black line] PROPOSED

APPROVAL

neylan

CLIENT
JOHN MUSSO

PROJECT INFORMATION
**STUDENT
ACCOMMODATION**
75 ST PAULS TERRACE, SPRING HILL QLD
4000
PROJECT NO. 2508


SHEET NAME
SHADOW DIAGRAMS -
WINTER 12PM

SHEET NO.
DA.403


REV.
E

SCALE
SHEET SIZE
DATE
DRAWN BY
CHECKED BY


As indicated
A1
30/07/2026
IL
KL

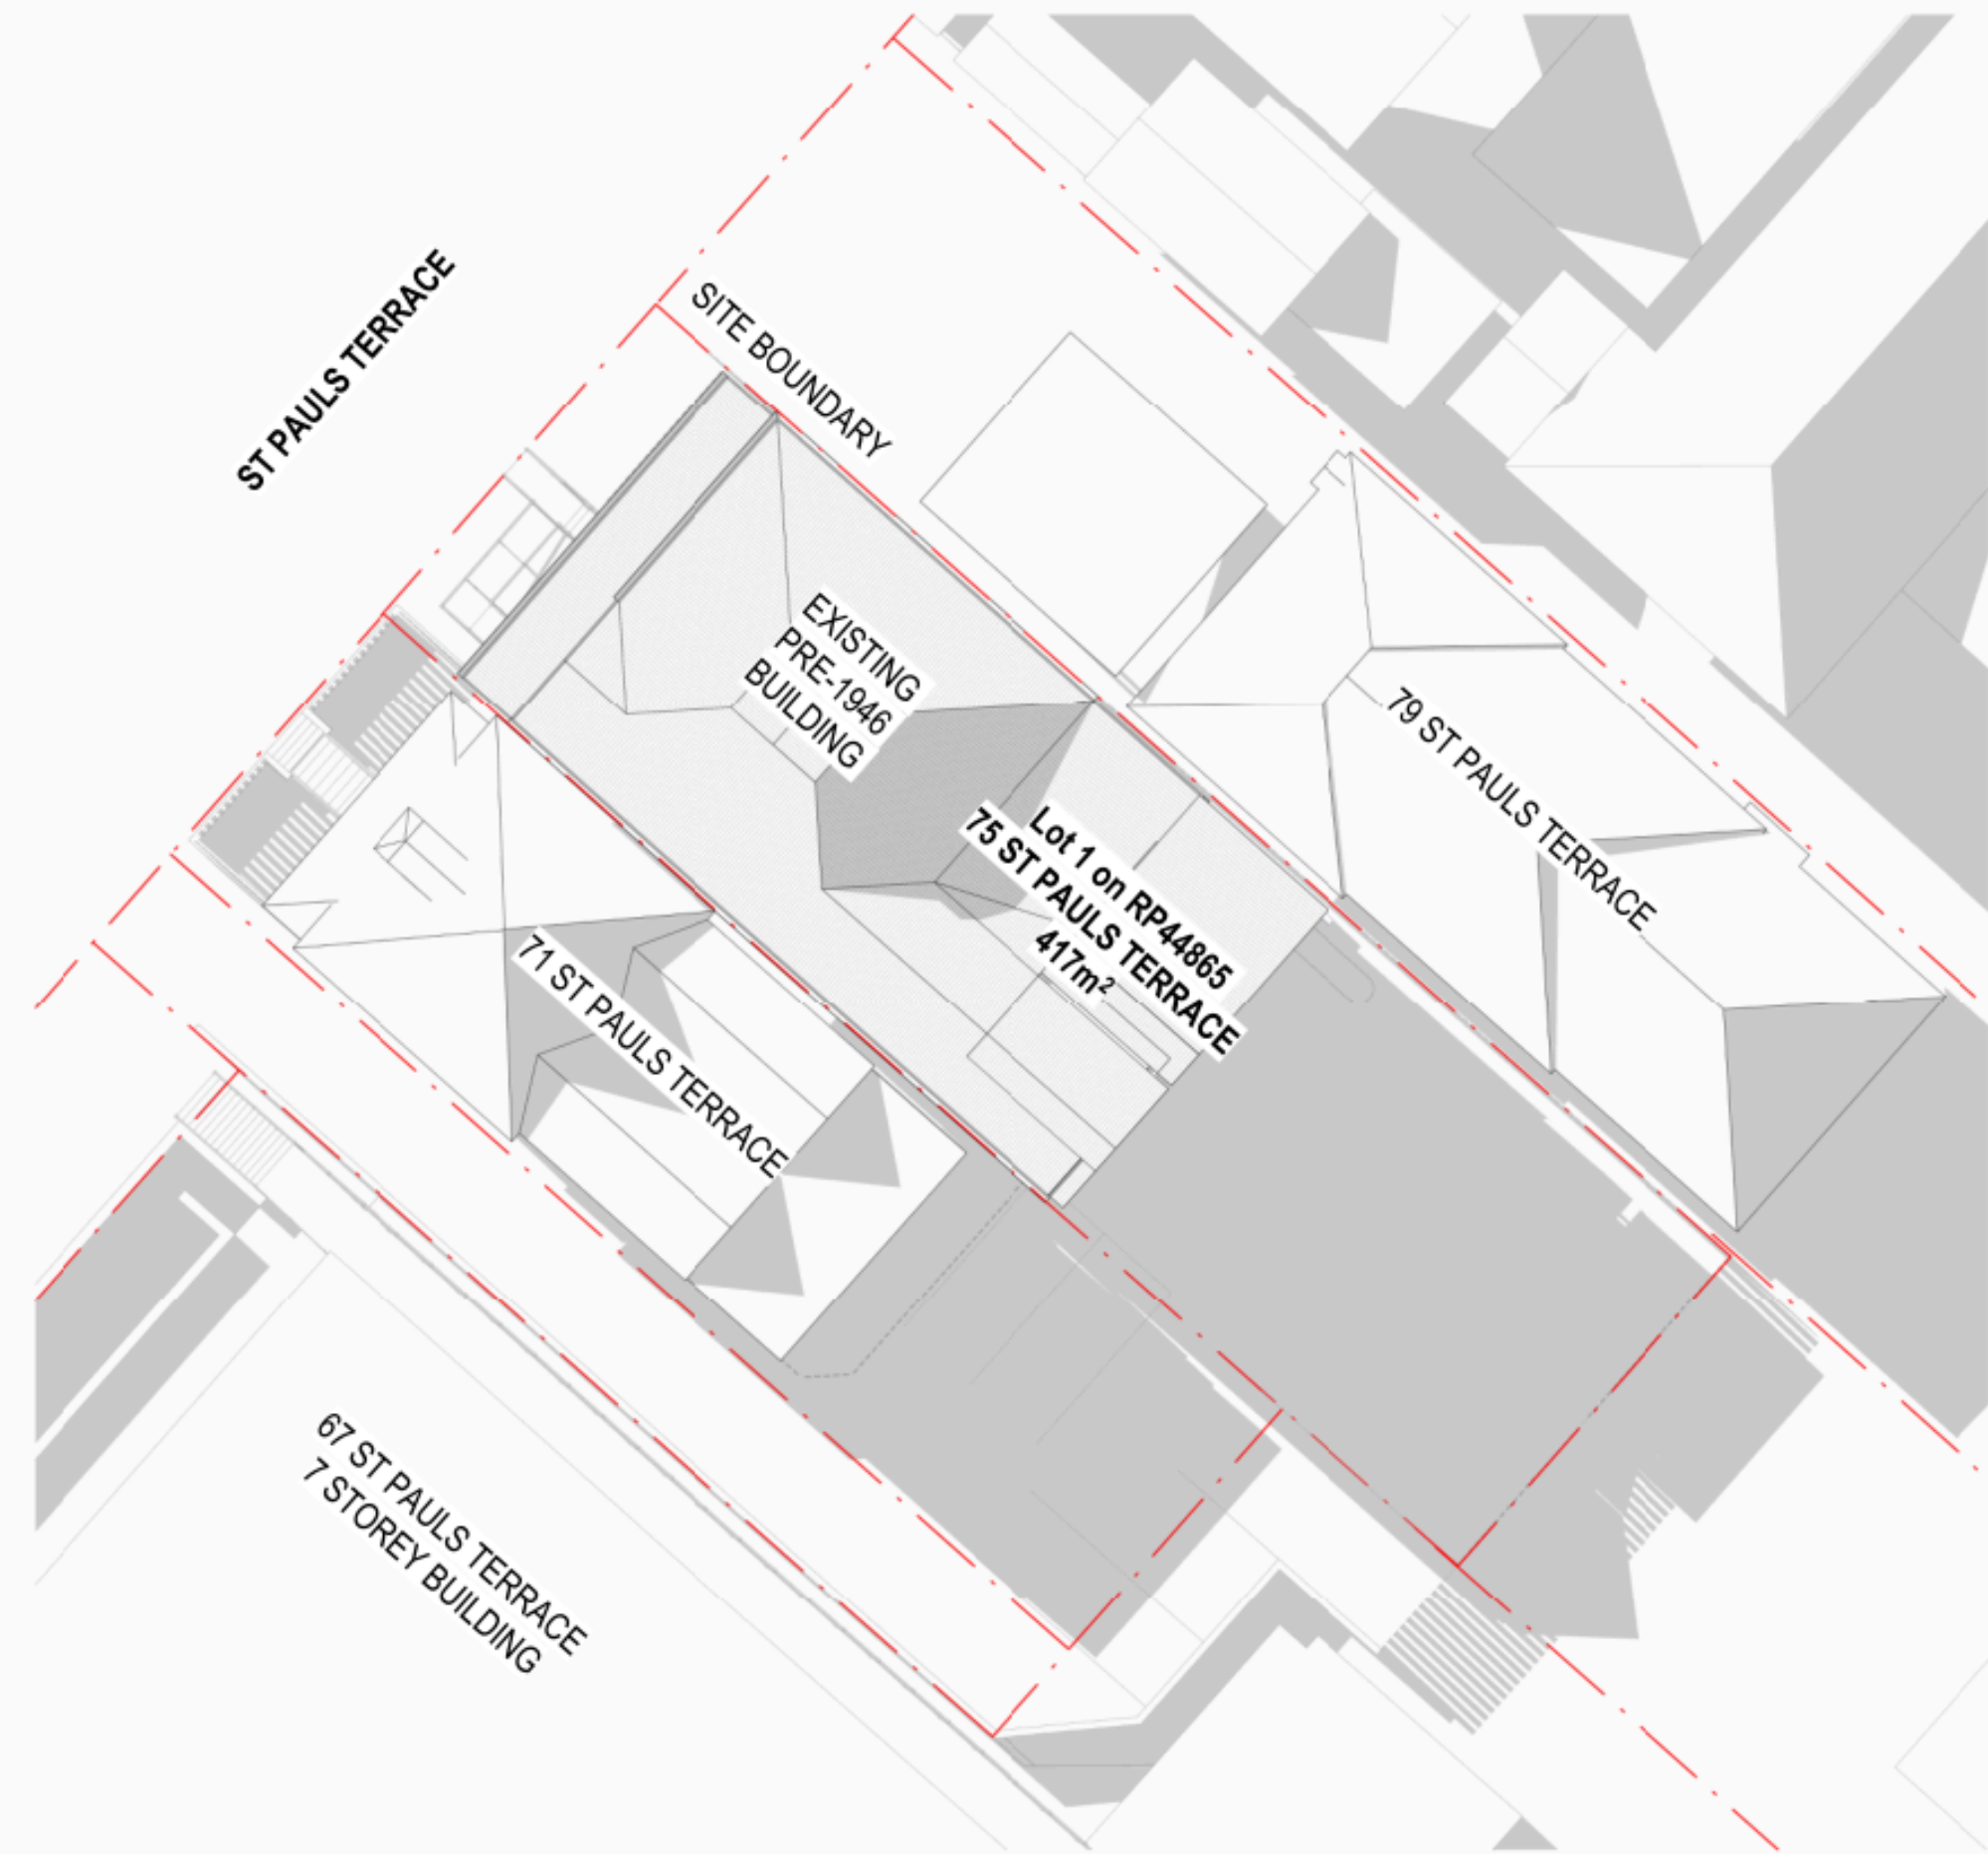

EXISTING SUN STUDY - WINTER 3PM
1 : 200

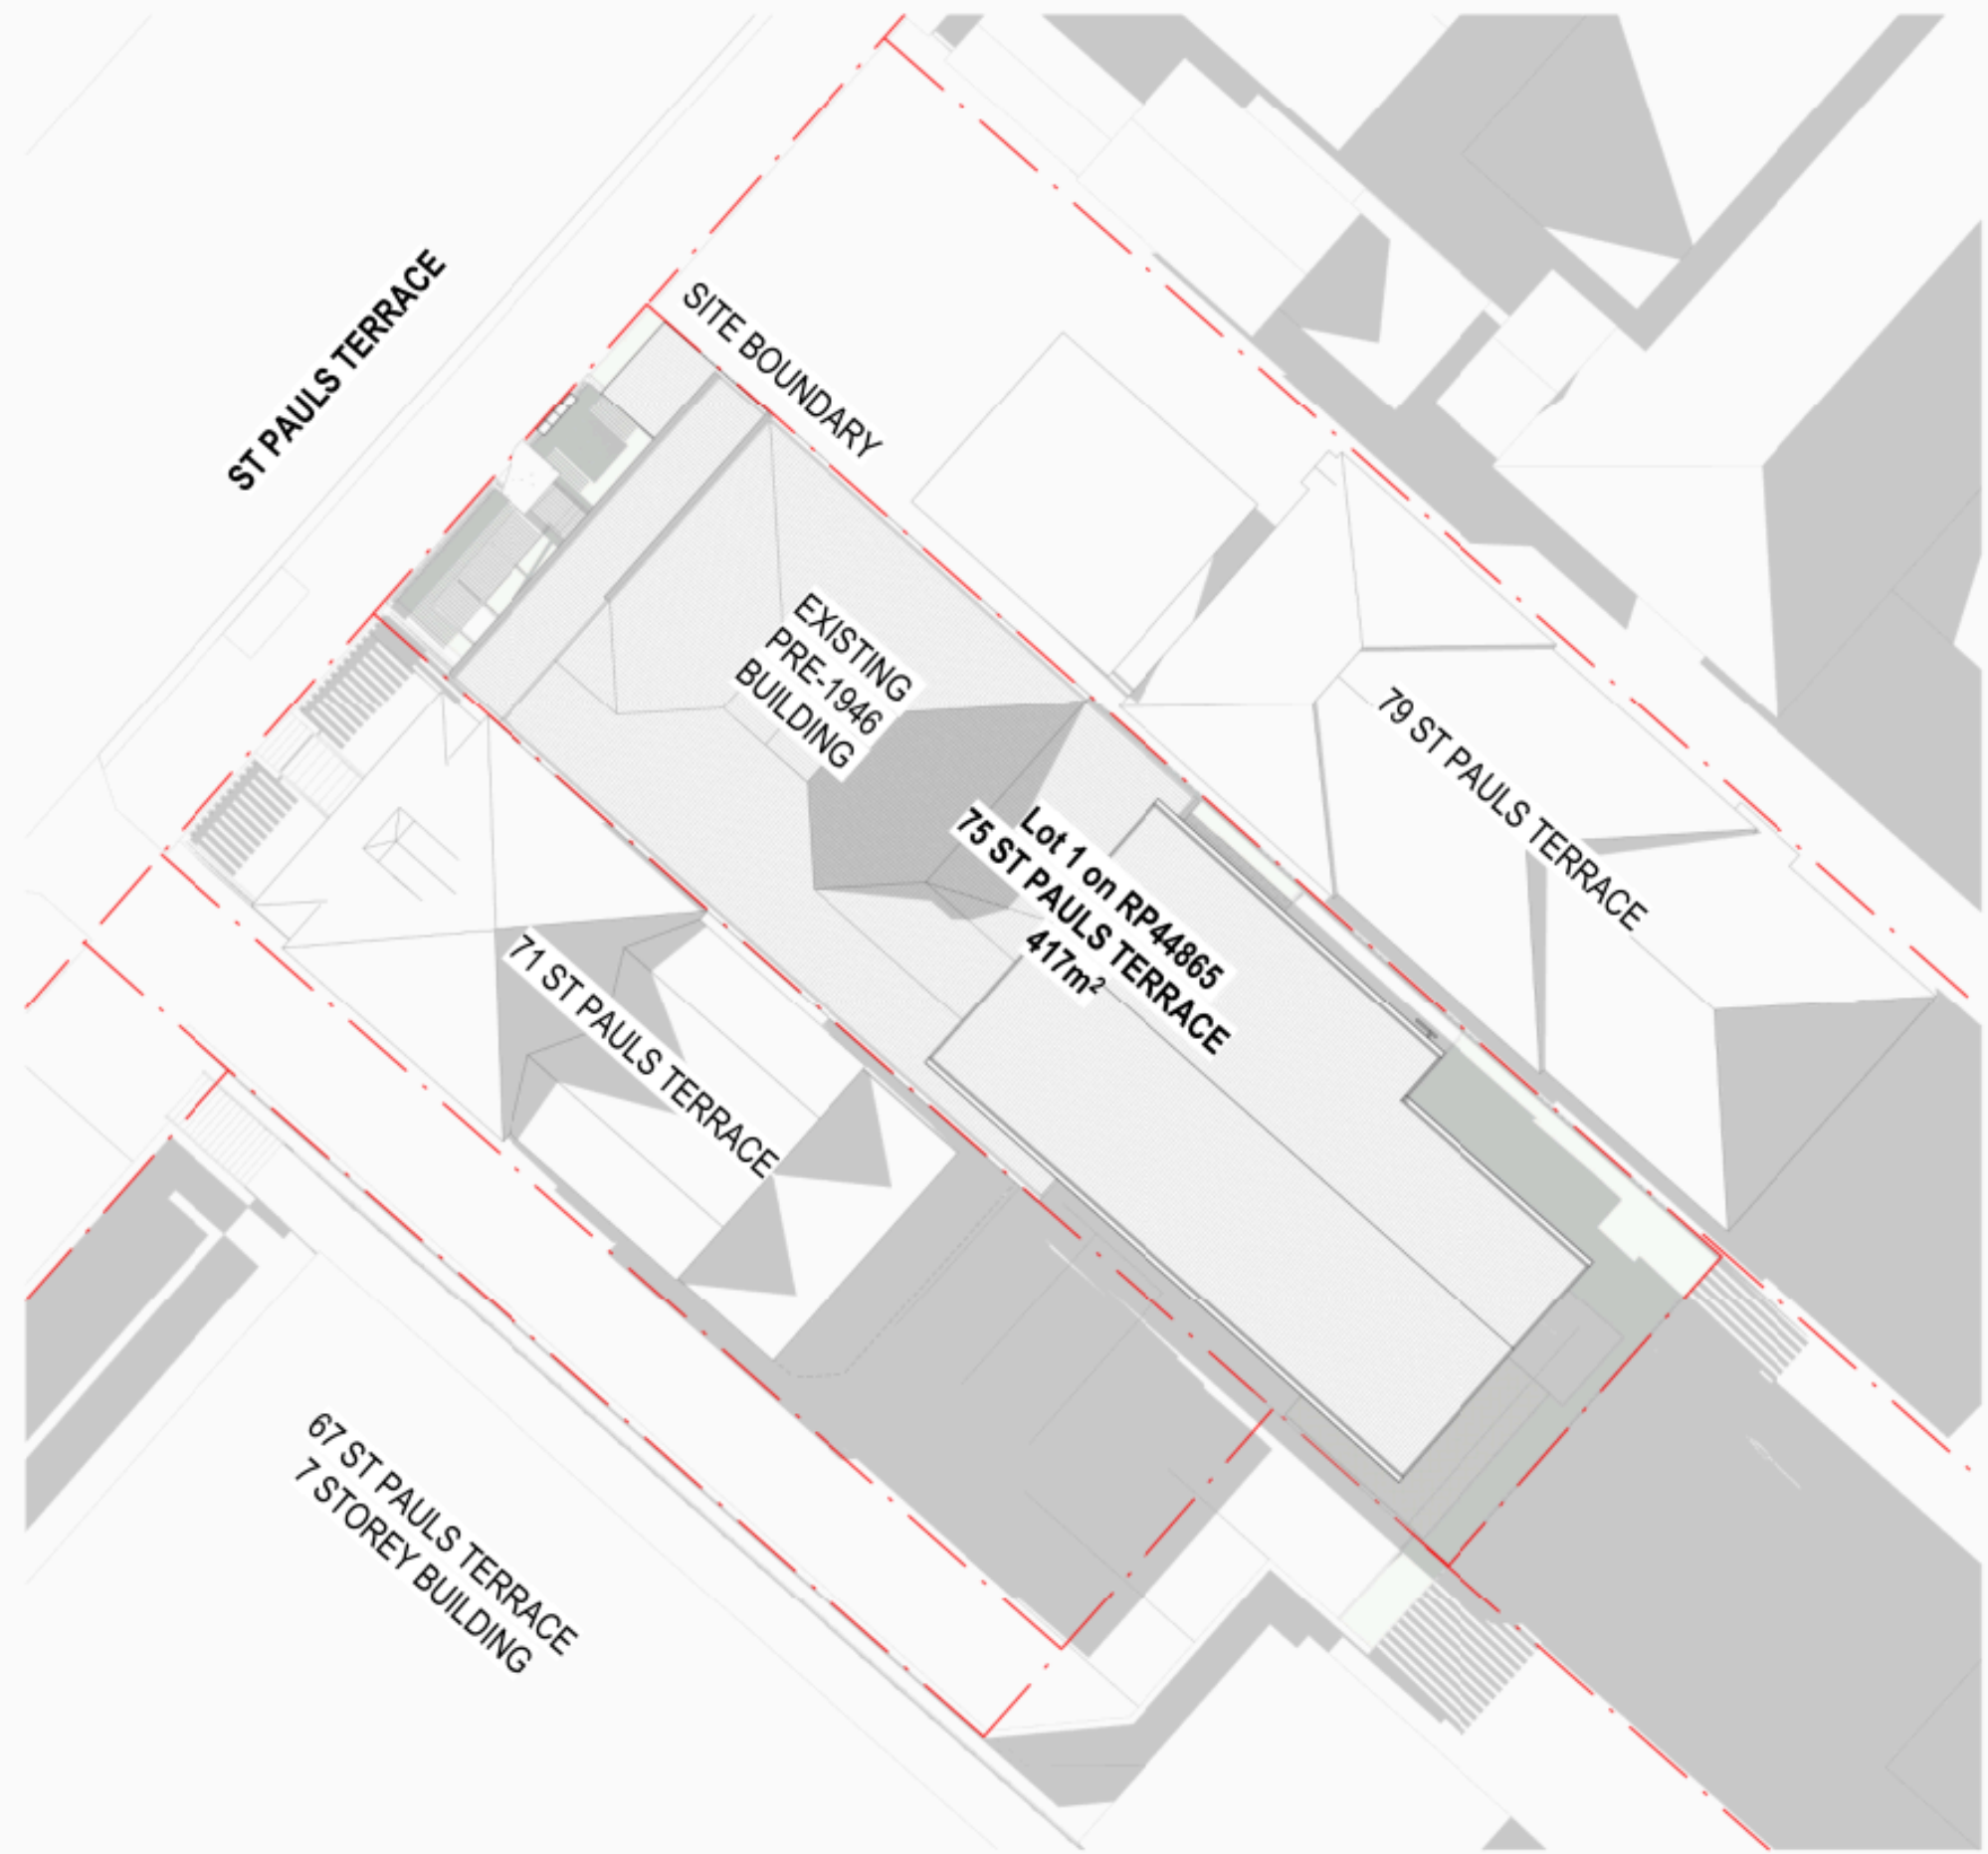

PROPOSED SUN STUDY - WINTER 3PM
1 : 200

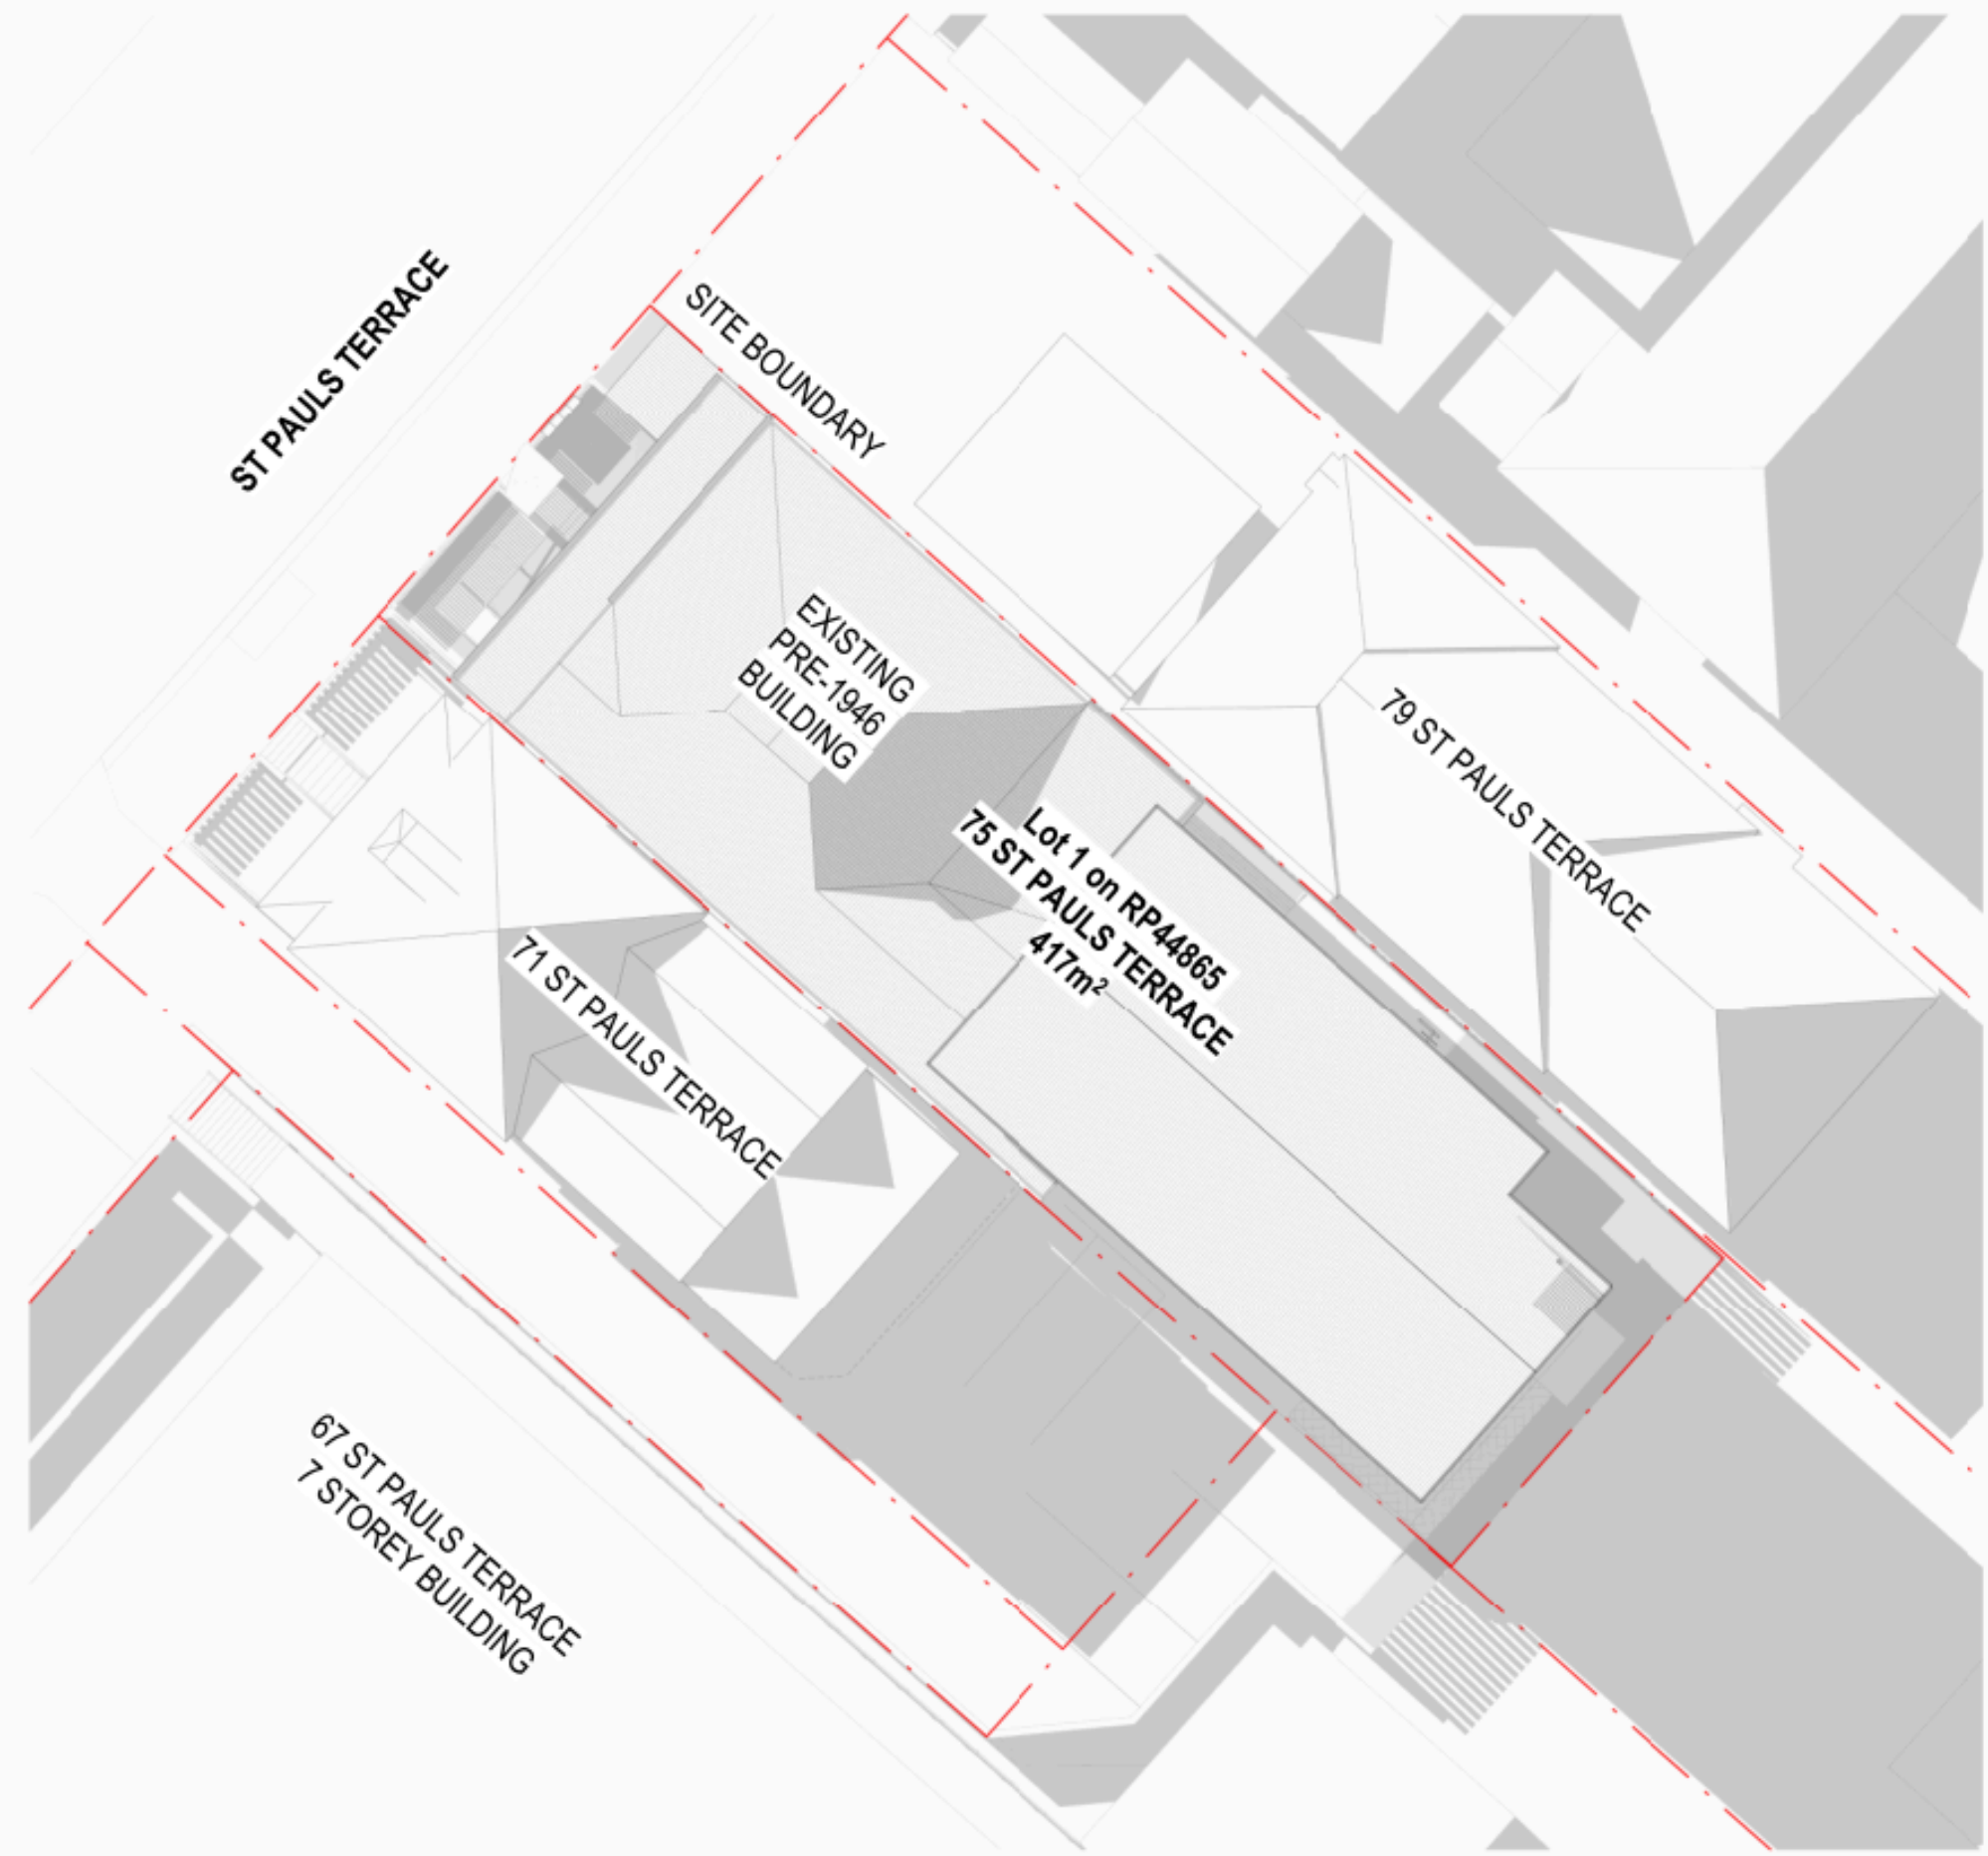

ASSESSABLE SUN STUDY - WINTER 3PM
1 : 200

REVISIONS		
REV.	DATE	DESCRIPTION
B	20/03/26	DA SET
C	26/03/26	UPDATED DA SET
D	21/04/26	FINAL DA SET
E	30/07/26	DA RFI RESPONSE SET

BCC DS
RECEIVED
11/09/2026
APPLICATION REF
A007016856

SHADOW LEGEND
[Blue dashed box] PROPOSED ROOF
HEIGHT SHADOW
EXTENT

PHASING LEGEND
[Grey line] EXISTING
[Red dashed line] TO BE DEMOLISHED & REMOVED
[Black line] PROPOSED

APPROVAL

neylan

CLIENT
JOHN MUSSO

PROJECT INFORMATION
**STUDENT
ACCOMMODATION**
75 ST PAULS TERRACE, SPRING HILL QLD
4000
PROJECT NO. 2508

SHEET NAME
**SHADOW DIAGRAMS -
WINTER 3PM**

SHEET NO.
DA.404

REV.
E

SCALE
SHEET SIZE
DATE
DRAWN BY
CHECKED BY

As indicated
A1
30/07/2026
IL
KL

REVISIONS		
REV.	DATE	DESCRIPTION
B	20/02/26	DA SET
C	26/03/26	UPDATED DA SET
D	21/04/26	FINAL DA SET
E	30/07/26	DA RFI RESPONSE SET

**BCC DS
RECEIVED**
11/09/2026
APPLICATION REF
A007016856

SHADOW LEGEND

 PROPOSED ROOF
HEIGHT SHADOW
EXTENT

PHASING LEGEND

 EXISTING

 TO BE DEMOLISHED & REMOVED

 PROPOSED

APPROVAL

neylan

CLIENT
JOHN MUSSO

PROJECT INFORMATION

**STUDENT
ACCOMMODATION**

75 ST PAULS TERRACE, SPRING HILL QLD
4000

PROJECT NO. 2508

SHEET NAME
SHADOW DIAGRAMS -
SUMMER 9AM

SHEET NO.
DA.405

REV.
E

SCALE
SHEET SIZE
DATE
DRAWN BY
CHECKED BY

As indicated
A1
30/07/2026
IL
KL



EXISTING SUN STUDY - SUMMER 9AM
1:200



PROPOSED SUN STUDY - SUMMER 9AM
1:200



ASSESSABLE SUN STUDY - SUMMER 9AM
1:200



EXISTING SUN STUDY - SUMMER 12PM
1 : 200



PROPOSED SUN STUDY - SUMMER 12PM
1 : 200



ASSESSABLE SUN STUDY - SUMMER 12PM
1 : 200

REVISIONS		
REV.	DATE	DESCRIPTION
B	20/03/26	DA SET
C	26/03/26	UPDATED DA SET
D	21/04/26	FINAL DA SET
E	30/07/26	DA RFI RESPONSE SET

BCC DS
RECEIVED
11/09/2026
APPLICATION REF
A007016856

SHADOW LEGEND

 PROPOSED ROOF
HEIGHT SHADOW
EXTENT

PHASING LEGEND

 EXISTING

 TO BE DEMOLISHED & REMOVED

 PROPOSED

APPROVAL

neylan

CLIENT
JOHN MUSSO

PROJECT INFORMATION

**STUDENT
ACCOMMODATION**

75 ST PAULS TERRACE, SPRING HILL QLD
4000

PROJECT NO. 2508

SHEET NAME
SHADOW DIAGRAMS -
SUMMER 12PM

SHEET NO.
DA.406


REV.
E

SCALE
SHEET SIZE
DATE
DRAWN BY
CHECKED BY


As indicated
A1
30/07/2026
IL
KL

REVISIONS		
REV.	DATE	DESCRIPTION
B	20/02/26	DA SET
C	26/03/26	UPDATED DA SET
D	21/04/26	FINAL DA SET
E	30/07/26	DA RFI RESPONSE SET


BCC DS
RECEIVED
11/09/2026
APPLICATION REF
A007016856

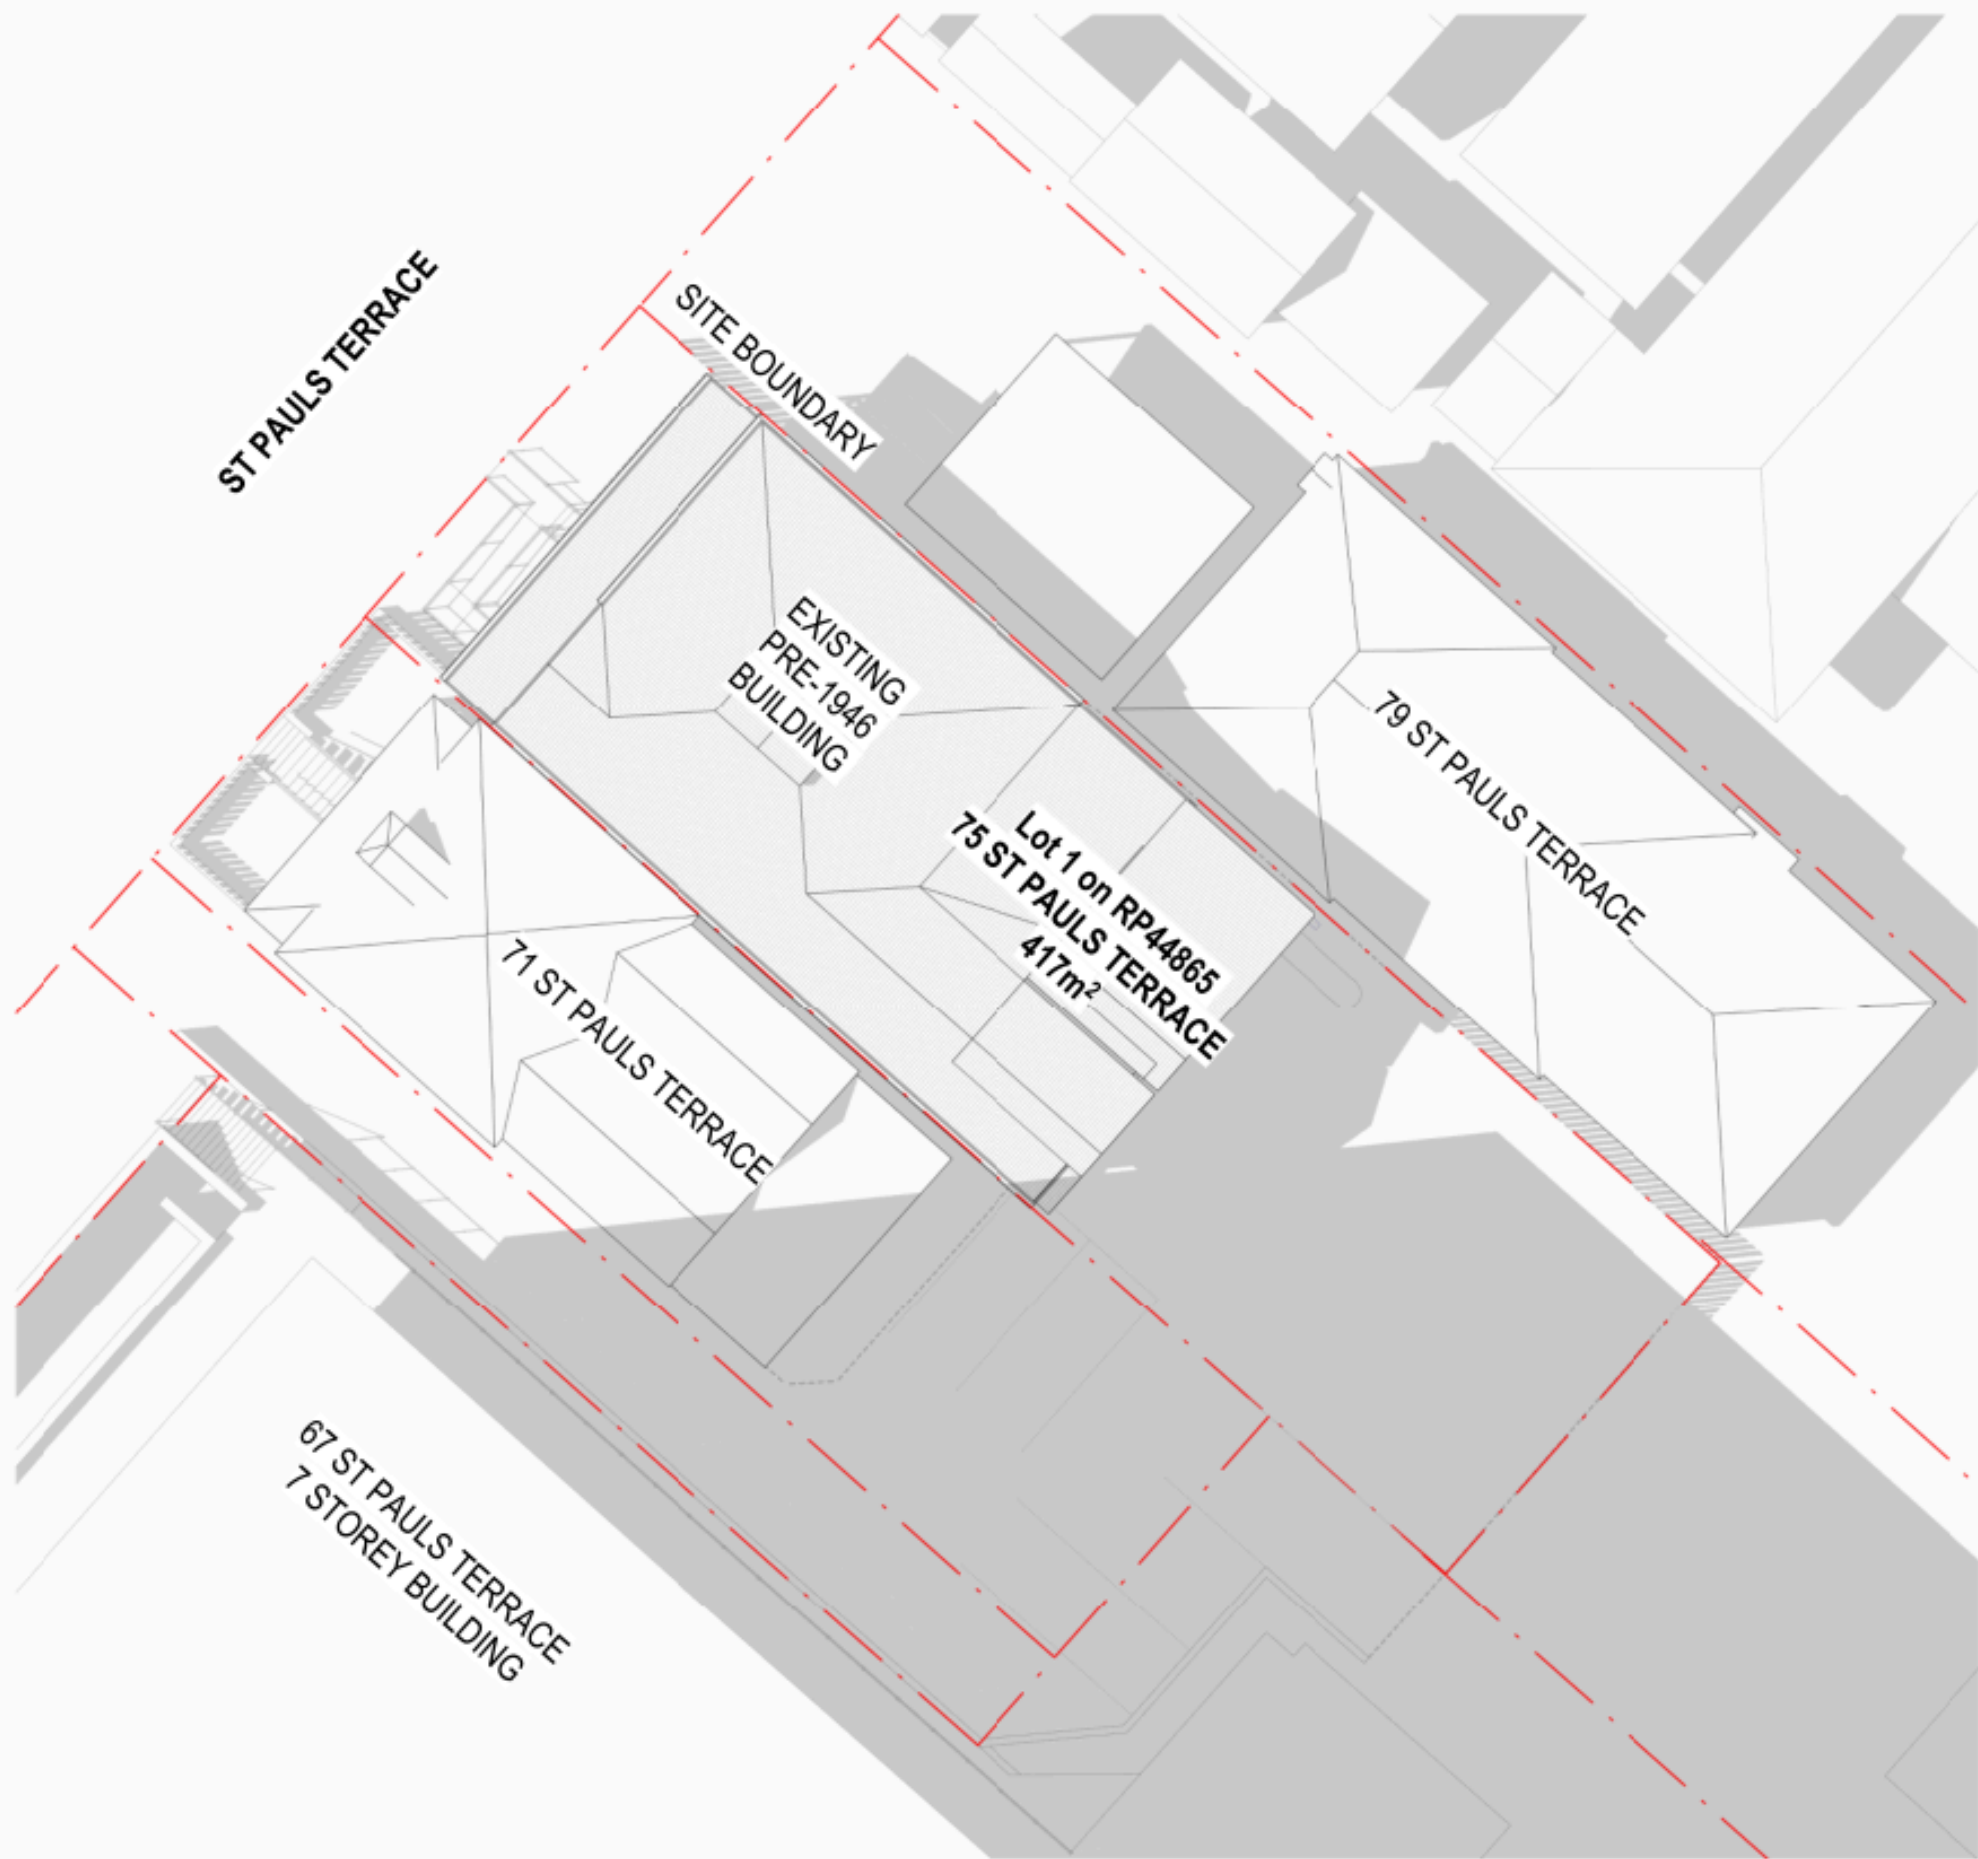

EXISTING SUN STUDY - SUMMER 3PM
1 : 200

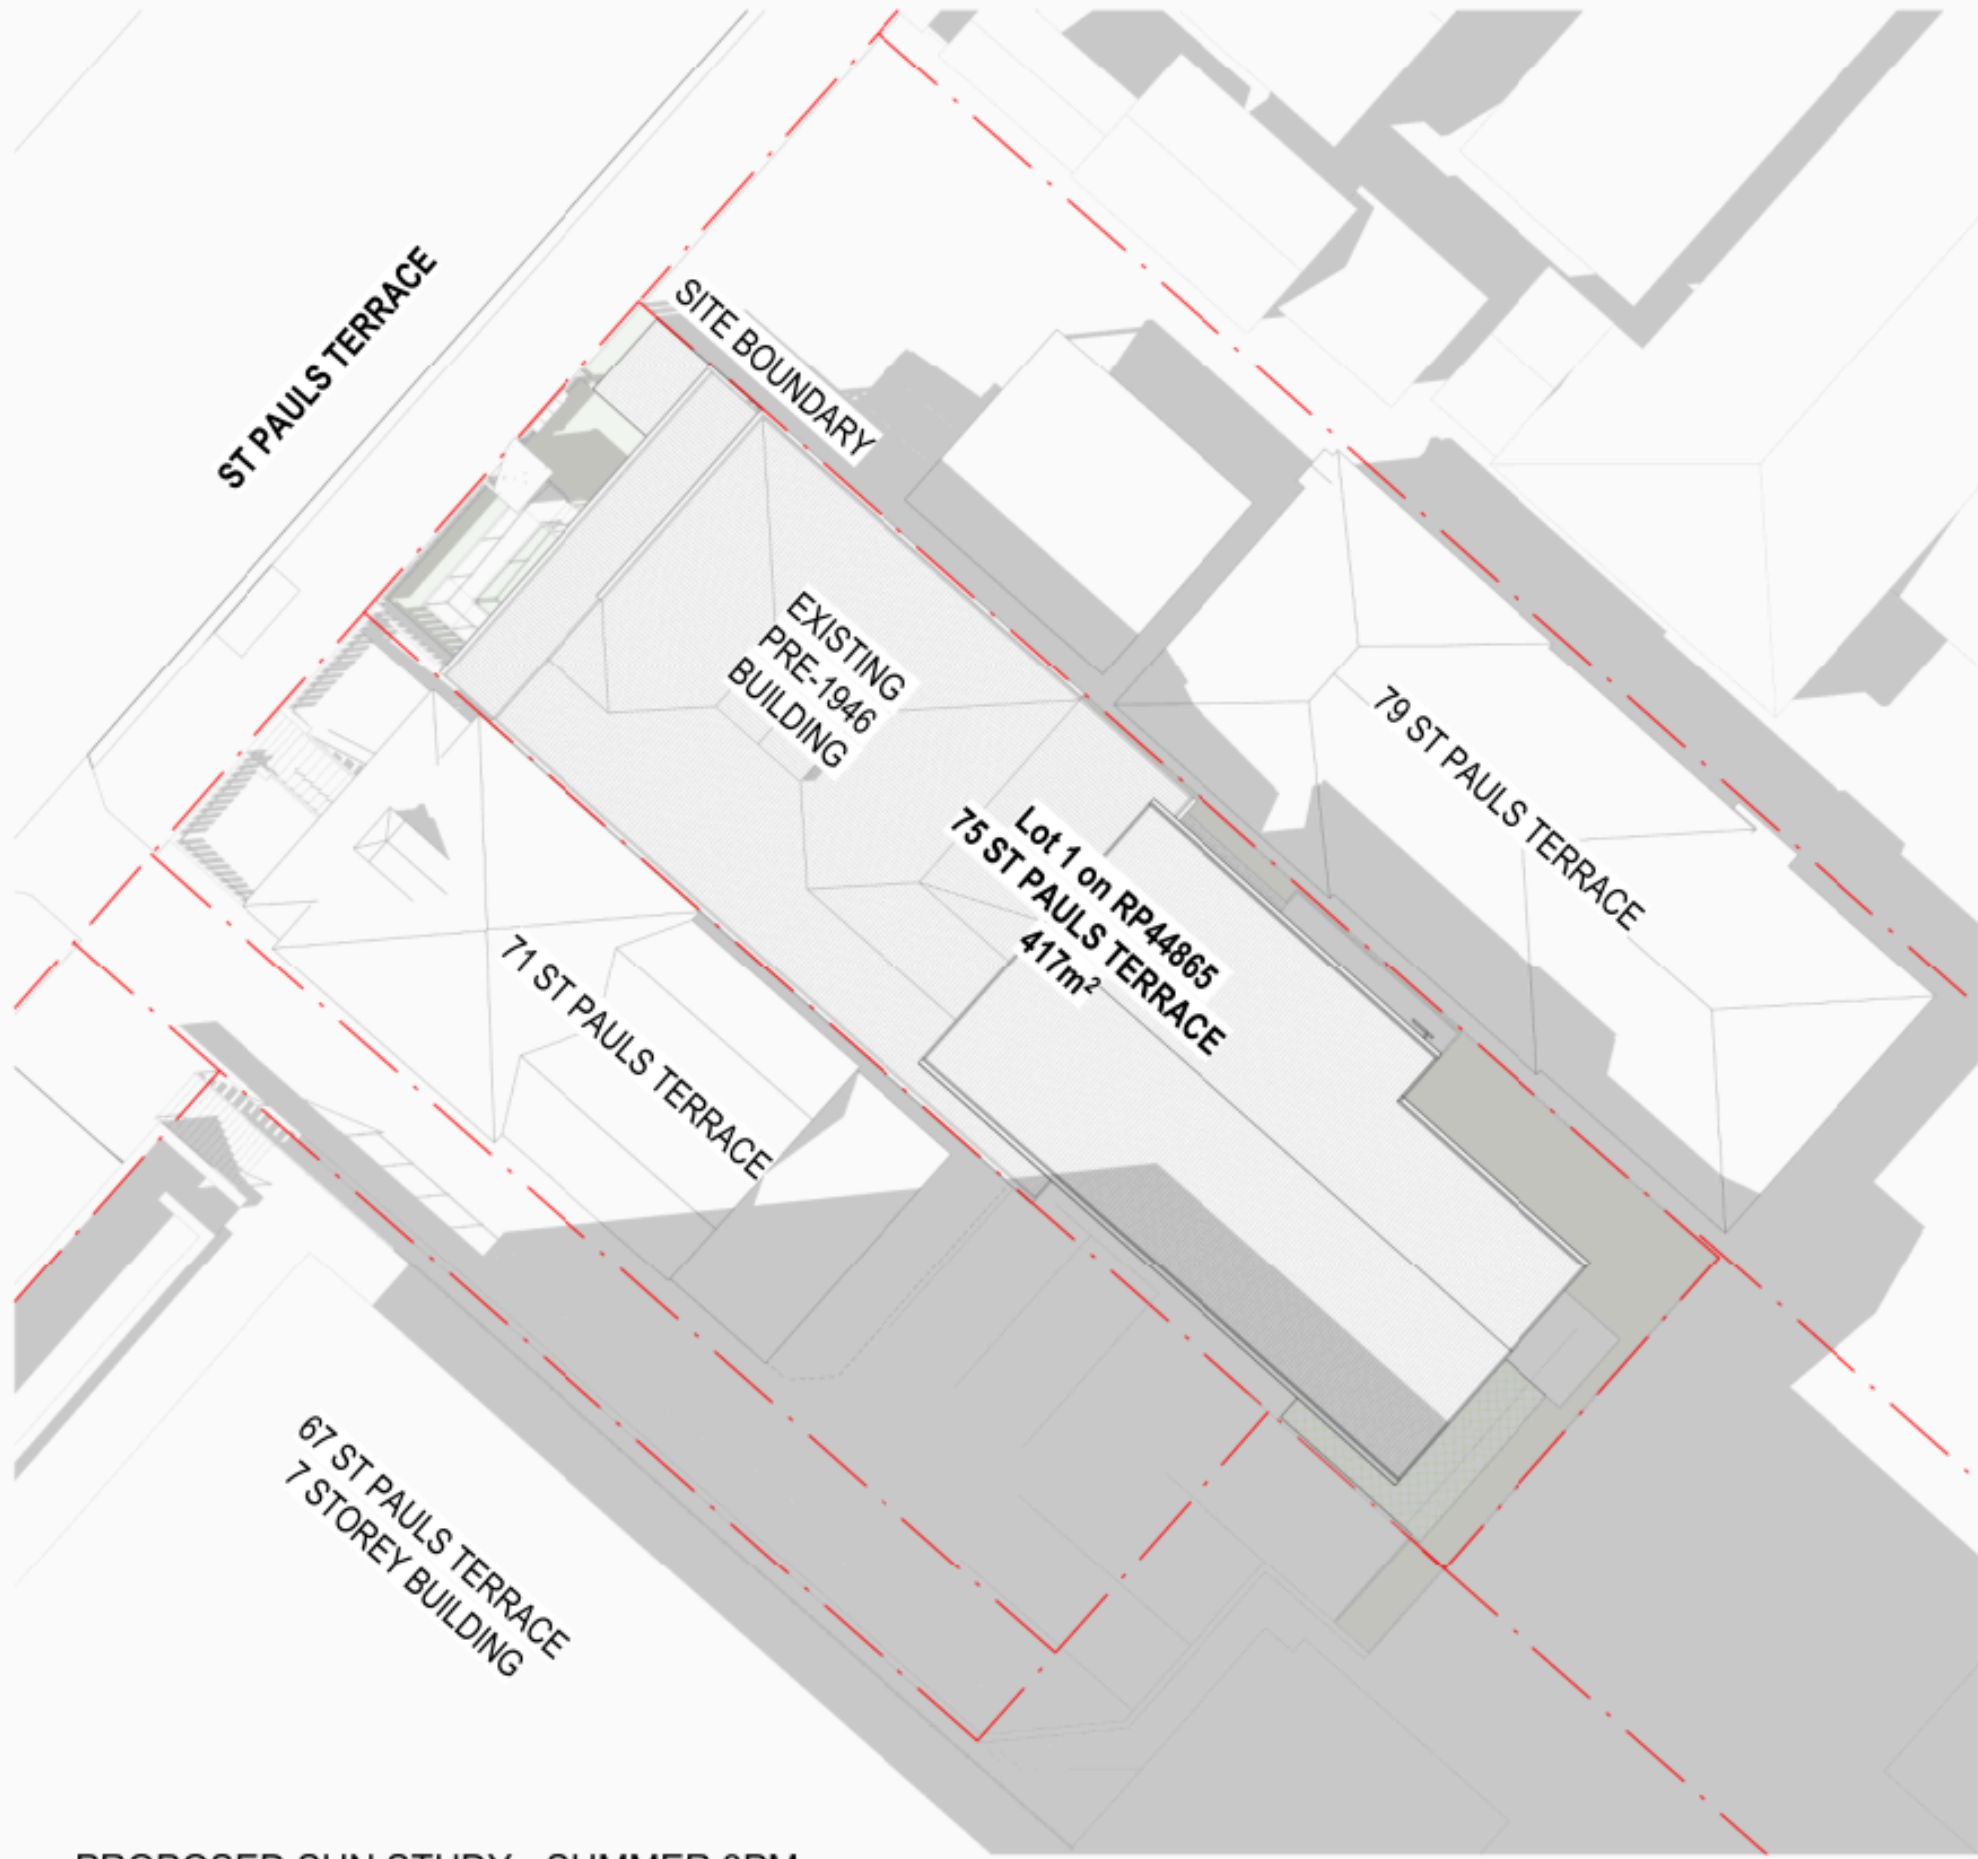

PROPOSED SUN STUDY - SUMMER 3PM
1 : 200

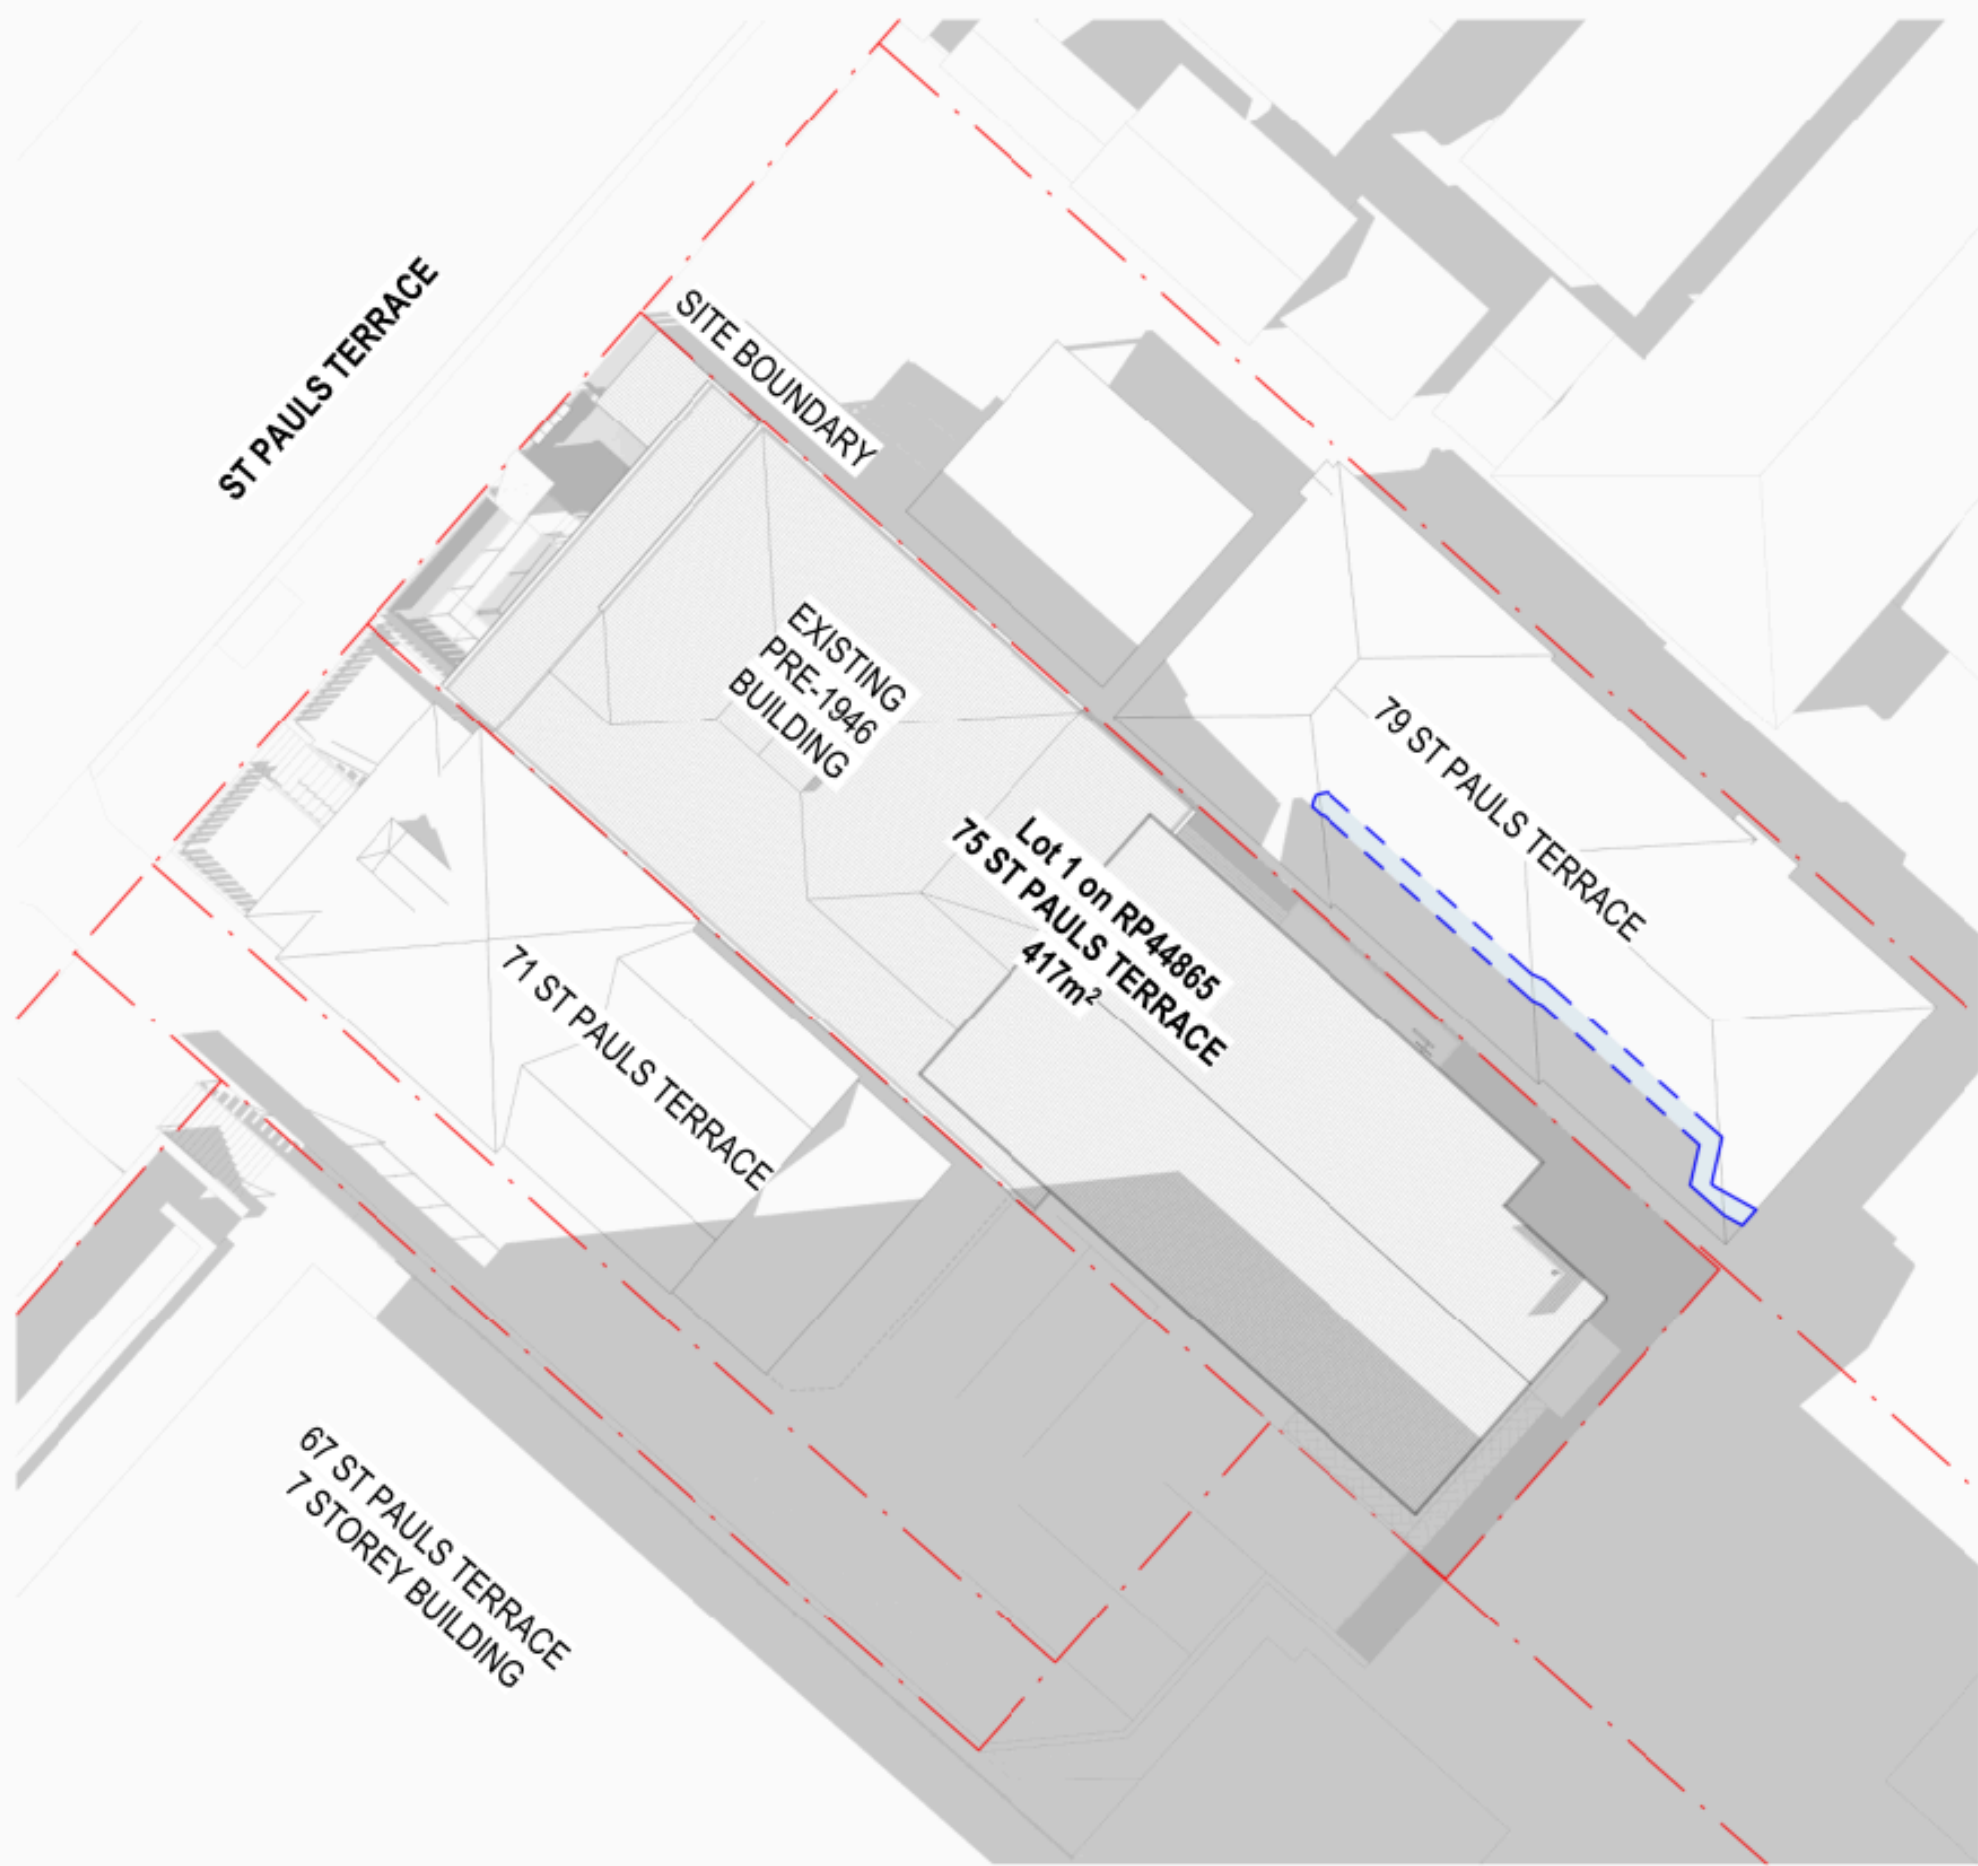

ASSESSABLE SUN STUDY - SUMMER 3PM
1 : 200

SHADOW LEGEND

 PROPOSED ROOF
HEIGHT SHADOW
EXTENT

PHASING LEGEND

 EXISTING
 TO BE DEMOLISHED & REMOVED
 PROPOSED

APPROVAL

neylan

CLIENT
JOHN MUSSO

PROJECT INFORMATION
**STUDENT
ACCOMMODATION**
75 ST PAULS TERRACE, SPRING HILL QLD
4000
PROJECT NO. 2508


SHEET NAME
SHADOW DIAGRAMS -
SUMMER 3PM

SHEET NO.
DA.407


REV.
E

SCALE
SHEET SIZE
DATE
DRAWN BY
CHECKED BY

As indicated
A1
30/07/2026
IL
KL

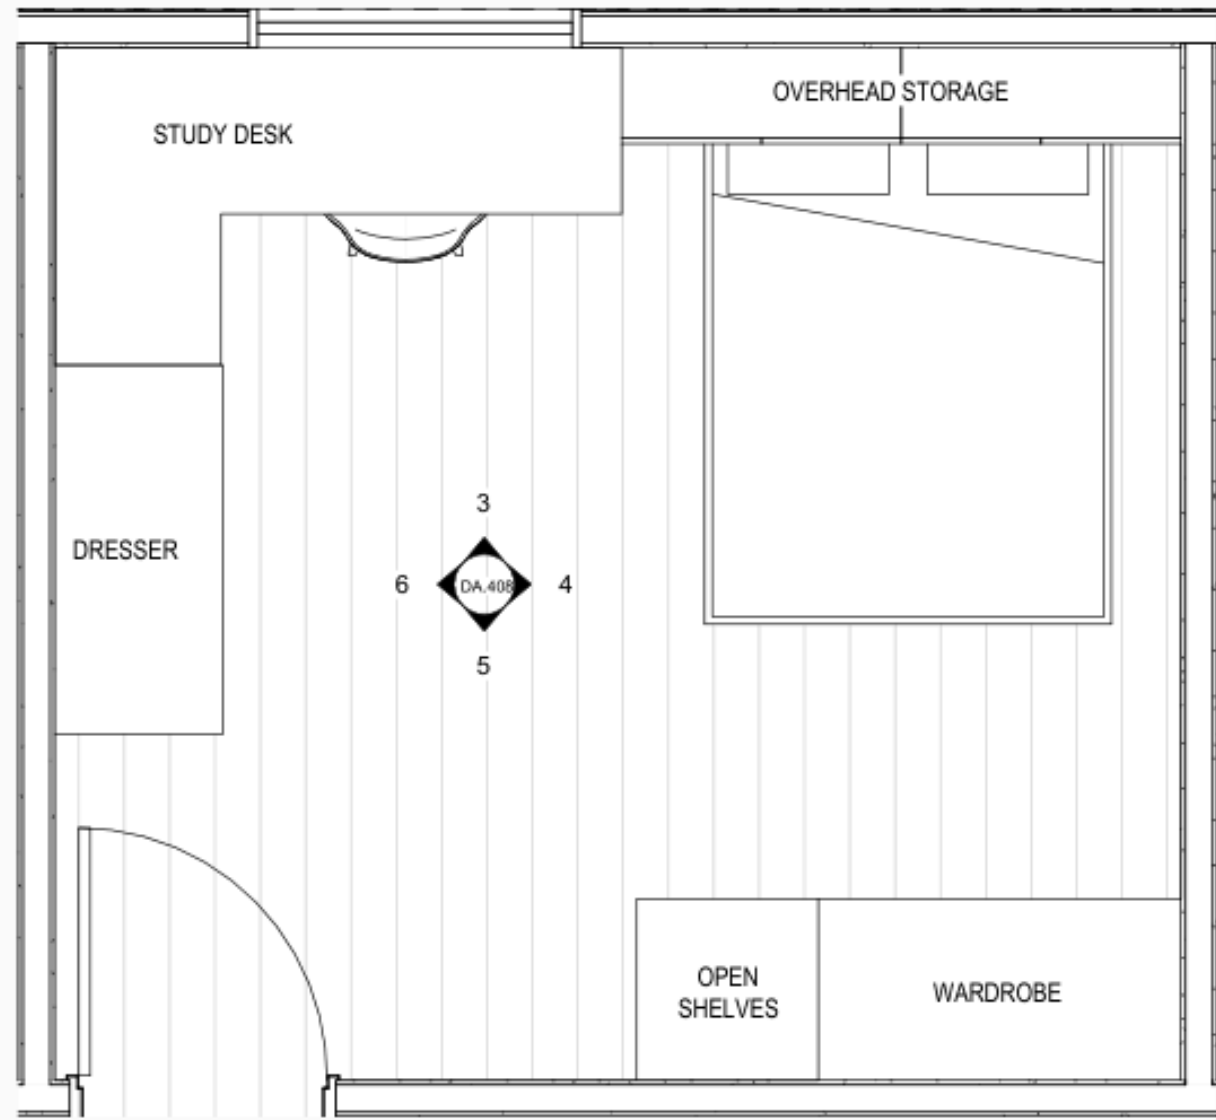


TYPICAL BEDROOM PLAN
1 : 25

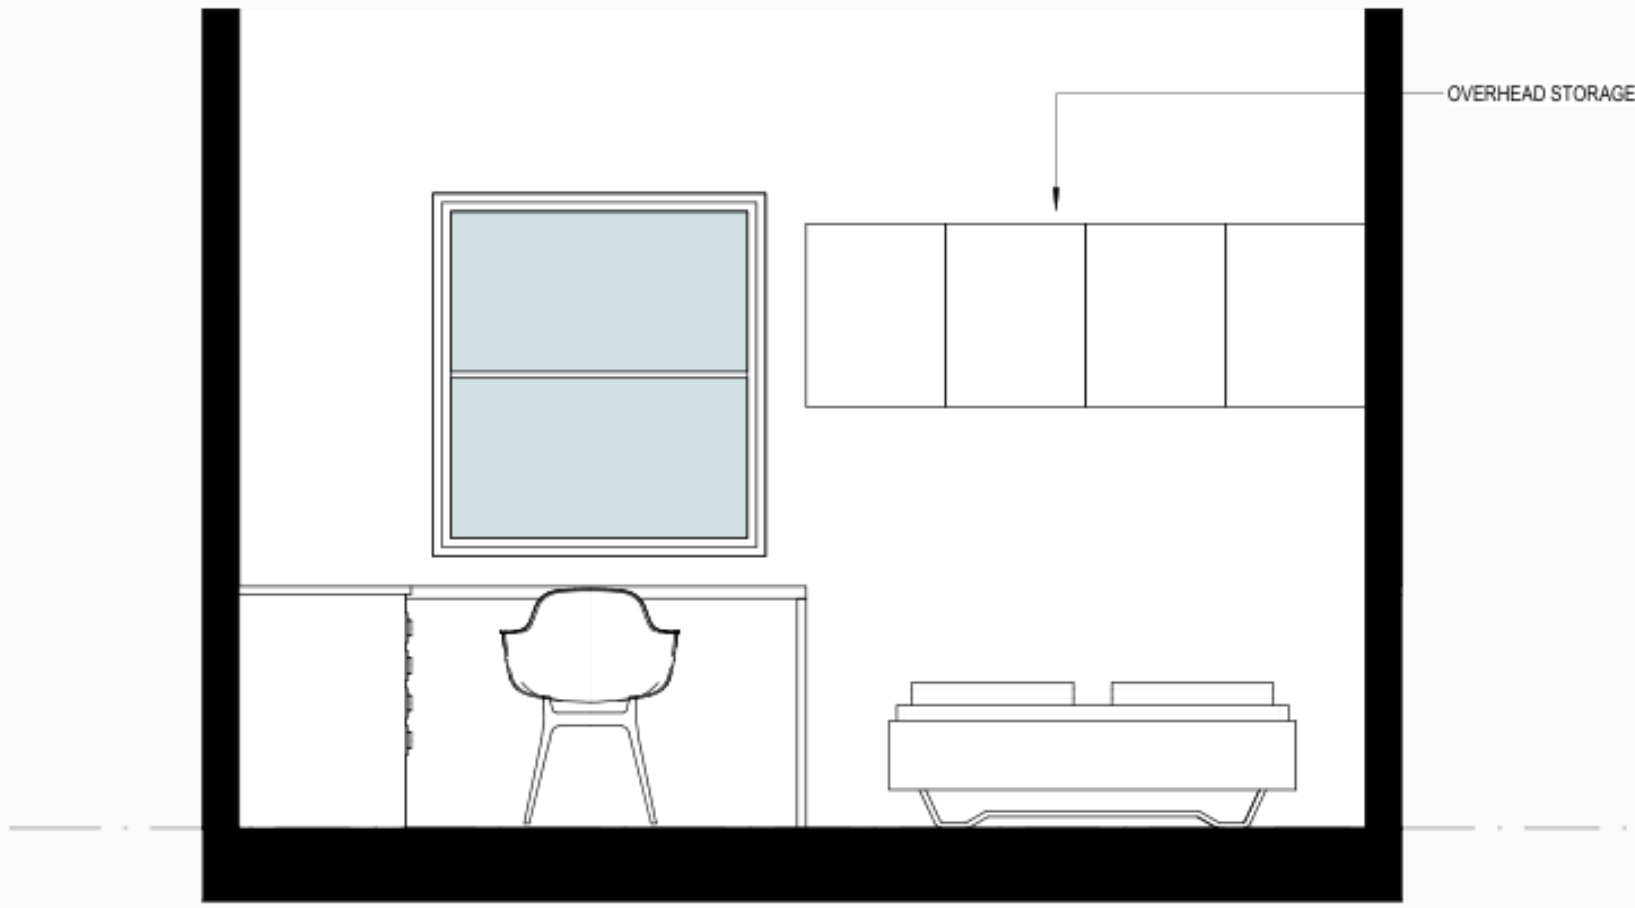


BEDROOM ELEVATION 1
1 : 25 REFER 3 - DA.408




BEDROOM ELEVATION 2
1 : 25 REFER 4 - DA.408

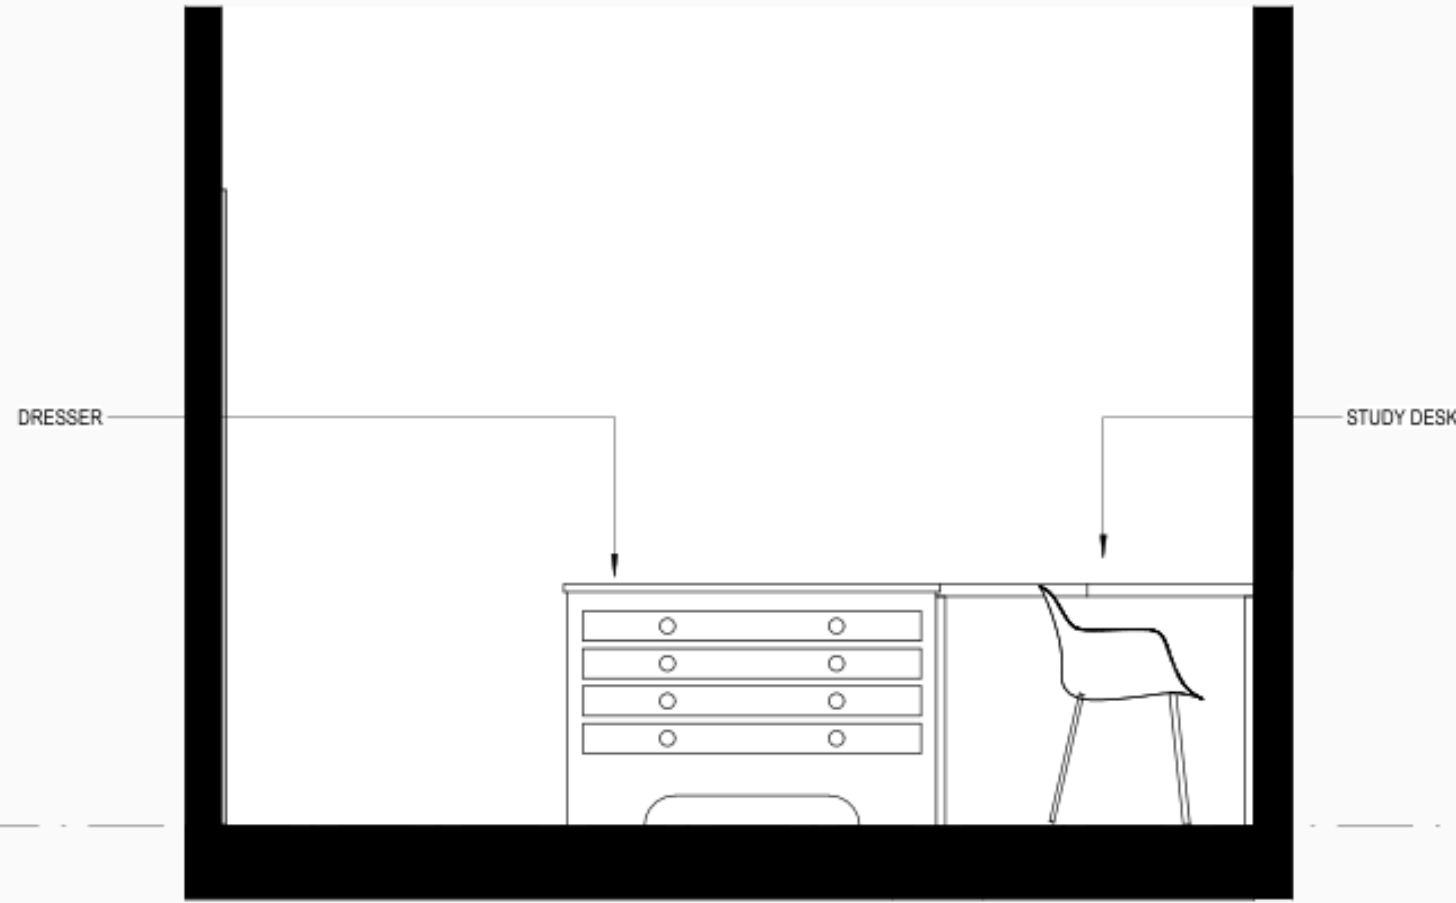

BEDROOM ELEVATION 4
1 : 25 REFER 6 - DA.408

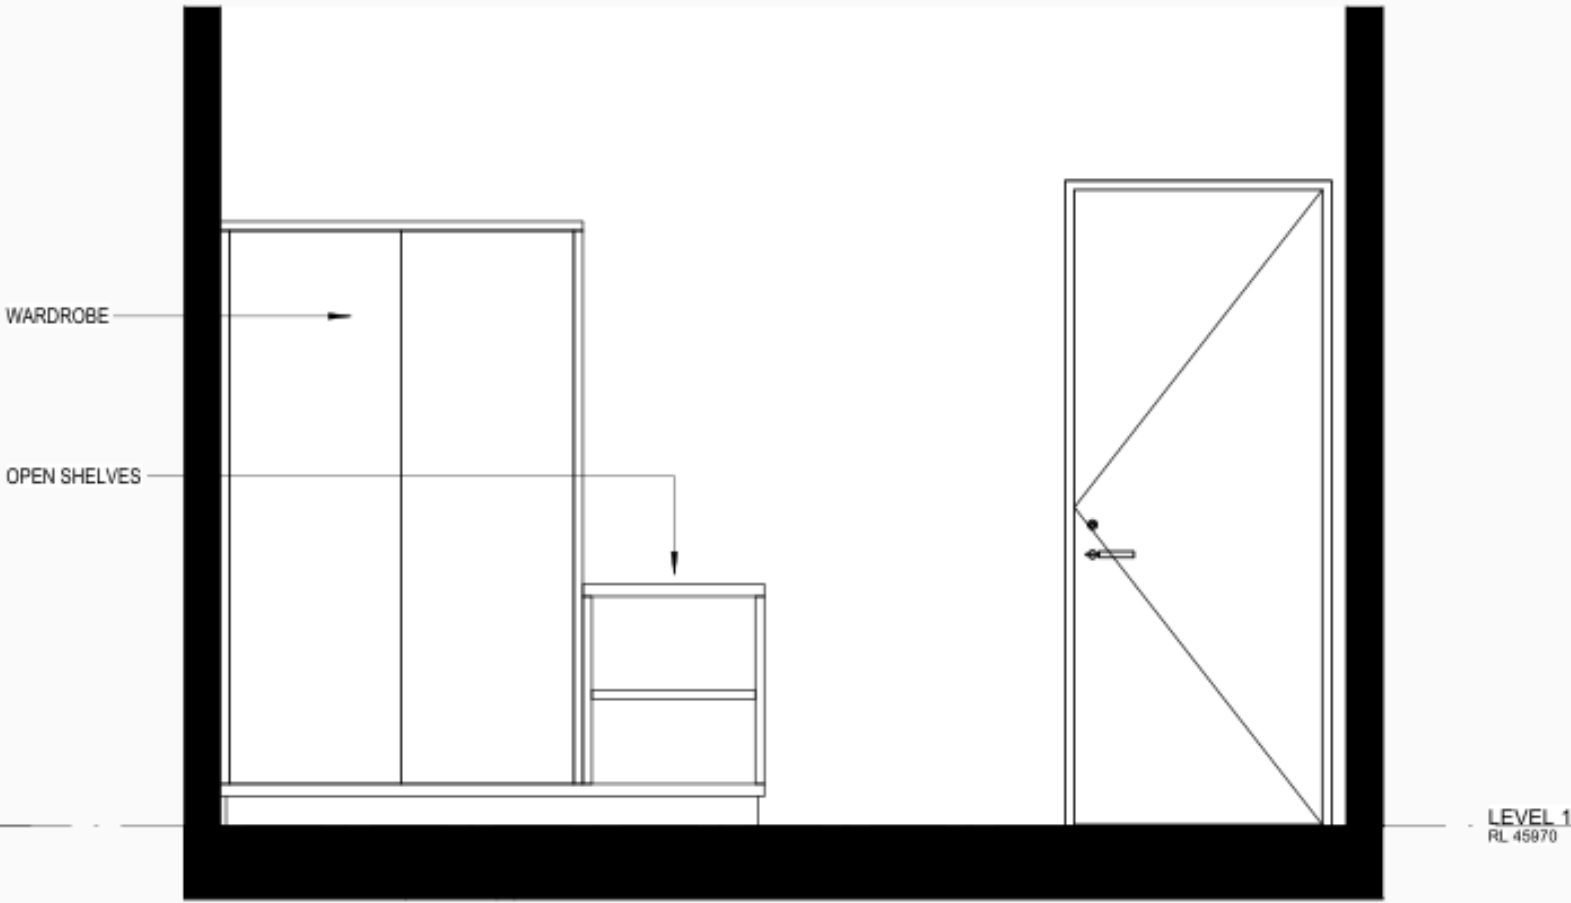

BEDROOM ELEVATION 3
1 : 25 REFER 5 - DA.408

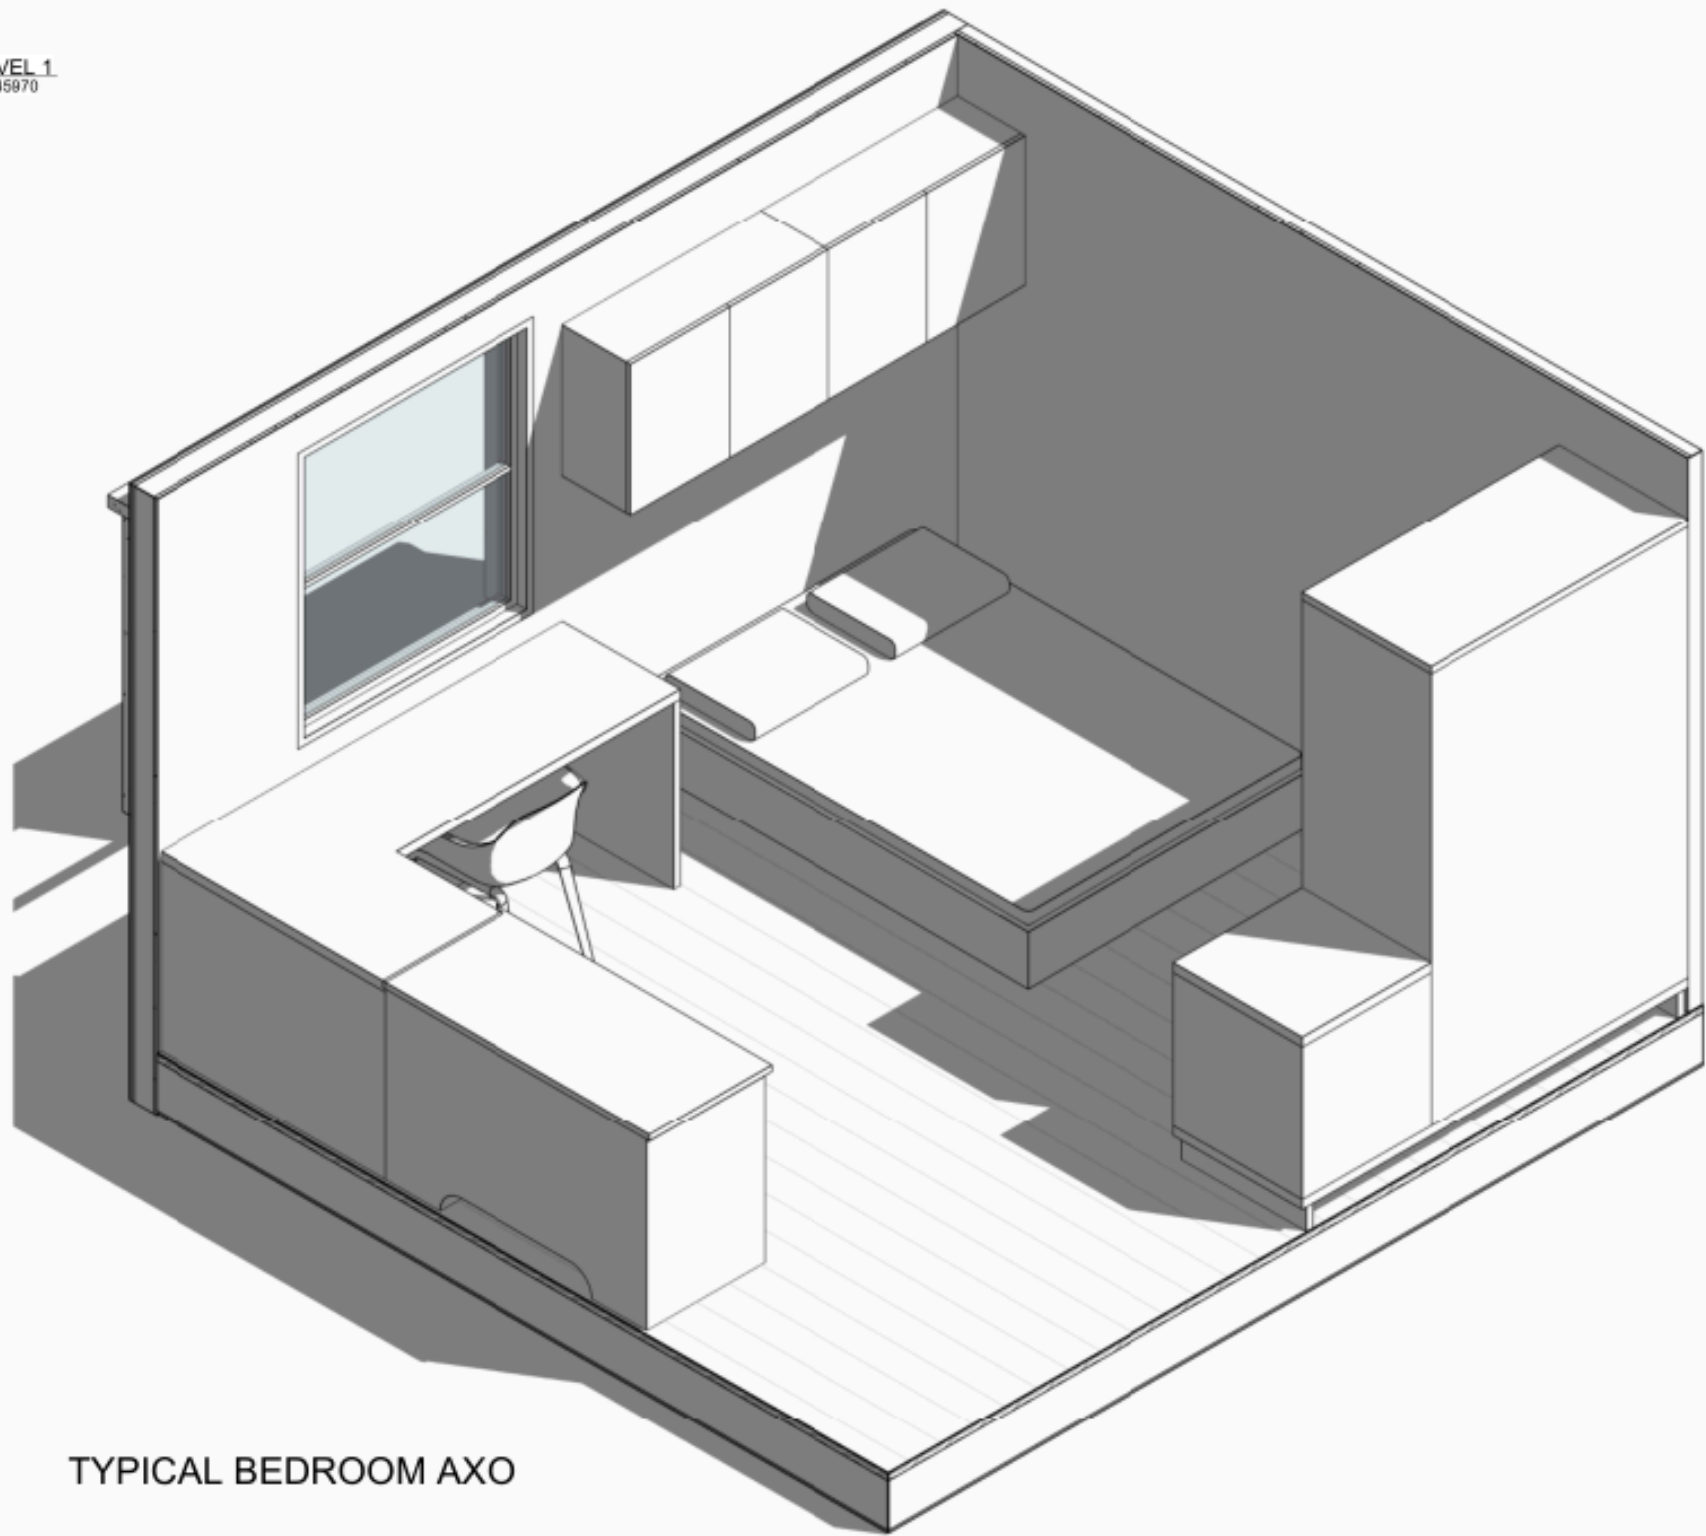

TYPICAL BEDROOM AXO

REVISIONS		
REV.	DATE	DESCRIPTION
B	20/02/26	DA SET
C	26/03/26	UPDATED DA SET
D	21/04/26	FINAL DA SET
E	30/07/26	DA RFI RESPONSE SET

BCC DS
RECEIVED
11/09/2026
APPLICATION REF
A007016856

PHASING LEGEND	
	EXISTING
	TO BE DEMOLISHED & REMOVED
	PROPOSED

APPROVAL

neylan

CLIENT
JOHN MUSSO

PROJECT INFORMATION
**STUDENT
ACCOMMODATION**
75 ST PAULS TERRACE, SPRING HILL QLD
4000
PROJECT NO. 2508


SHEET NAME
TYPICAL BEDROOM LAYOUT
DETAILS

SHEET NO.
DA.408

REV.
E

SCALE
SHEET SIZE
DATE
DRAWN BY
CHECKED BY

1 : 25
A1
30/07/2026
IL
KL

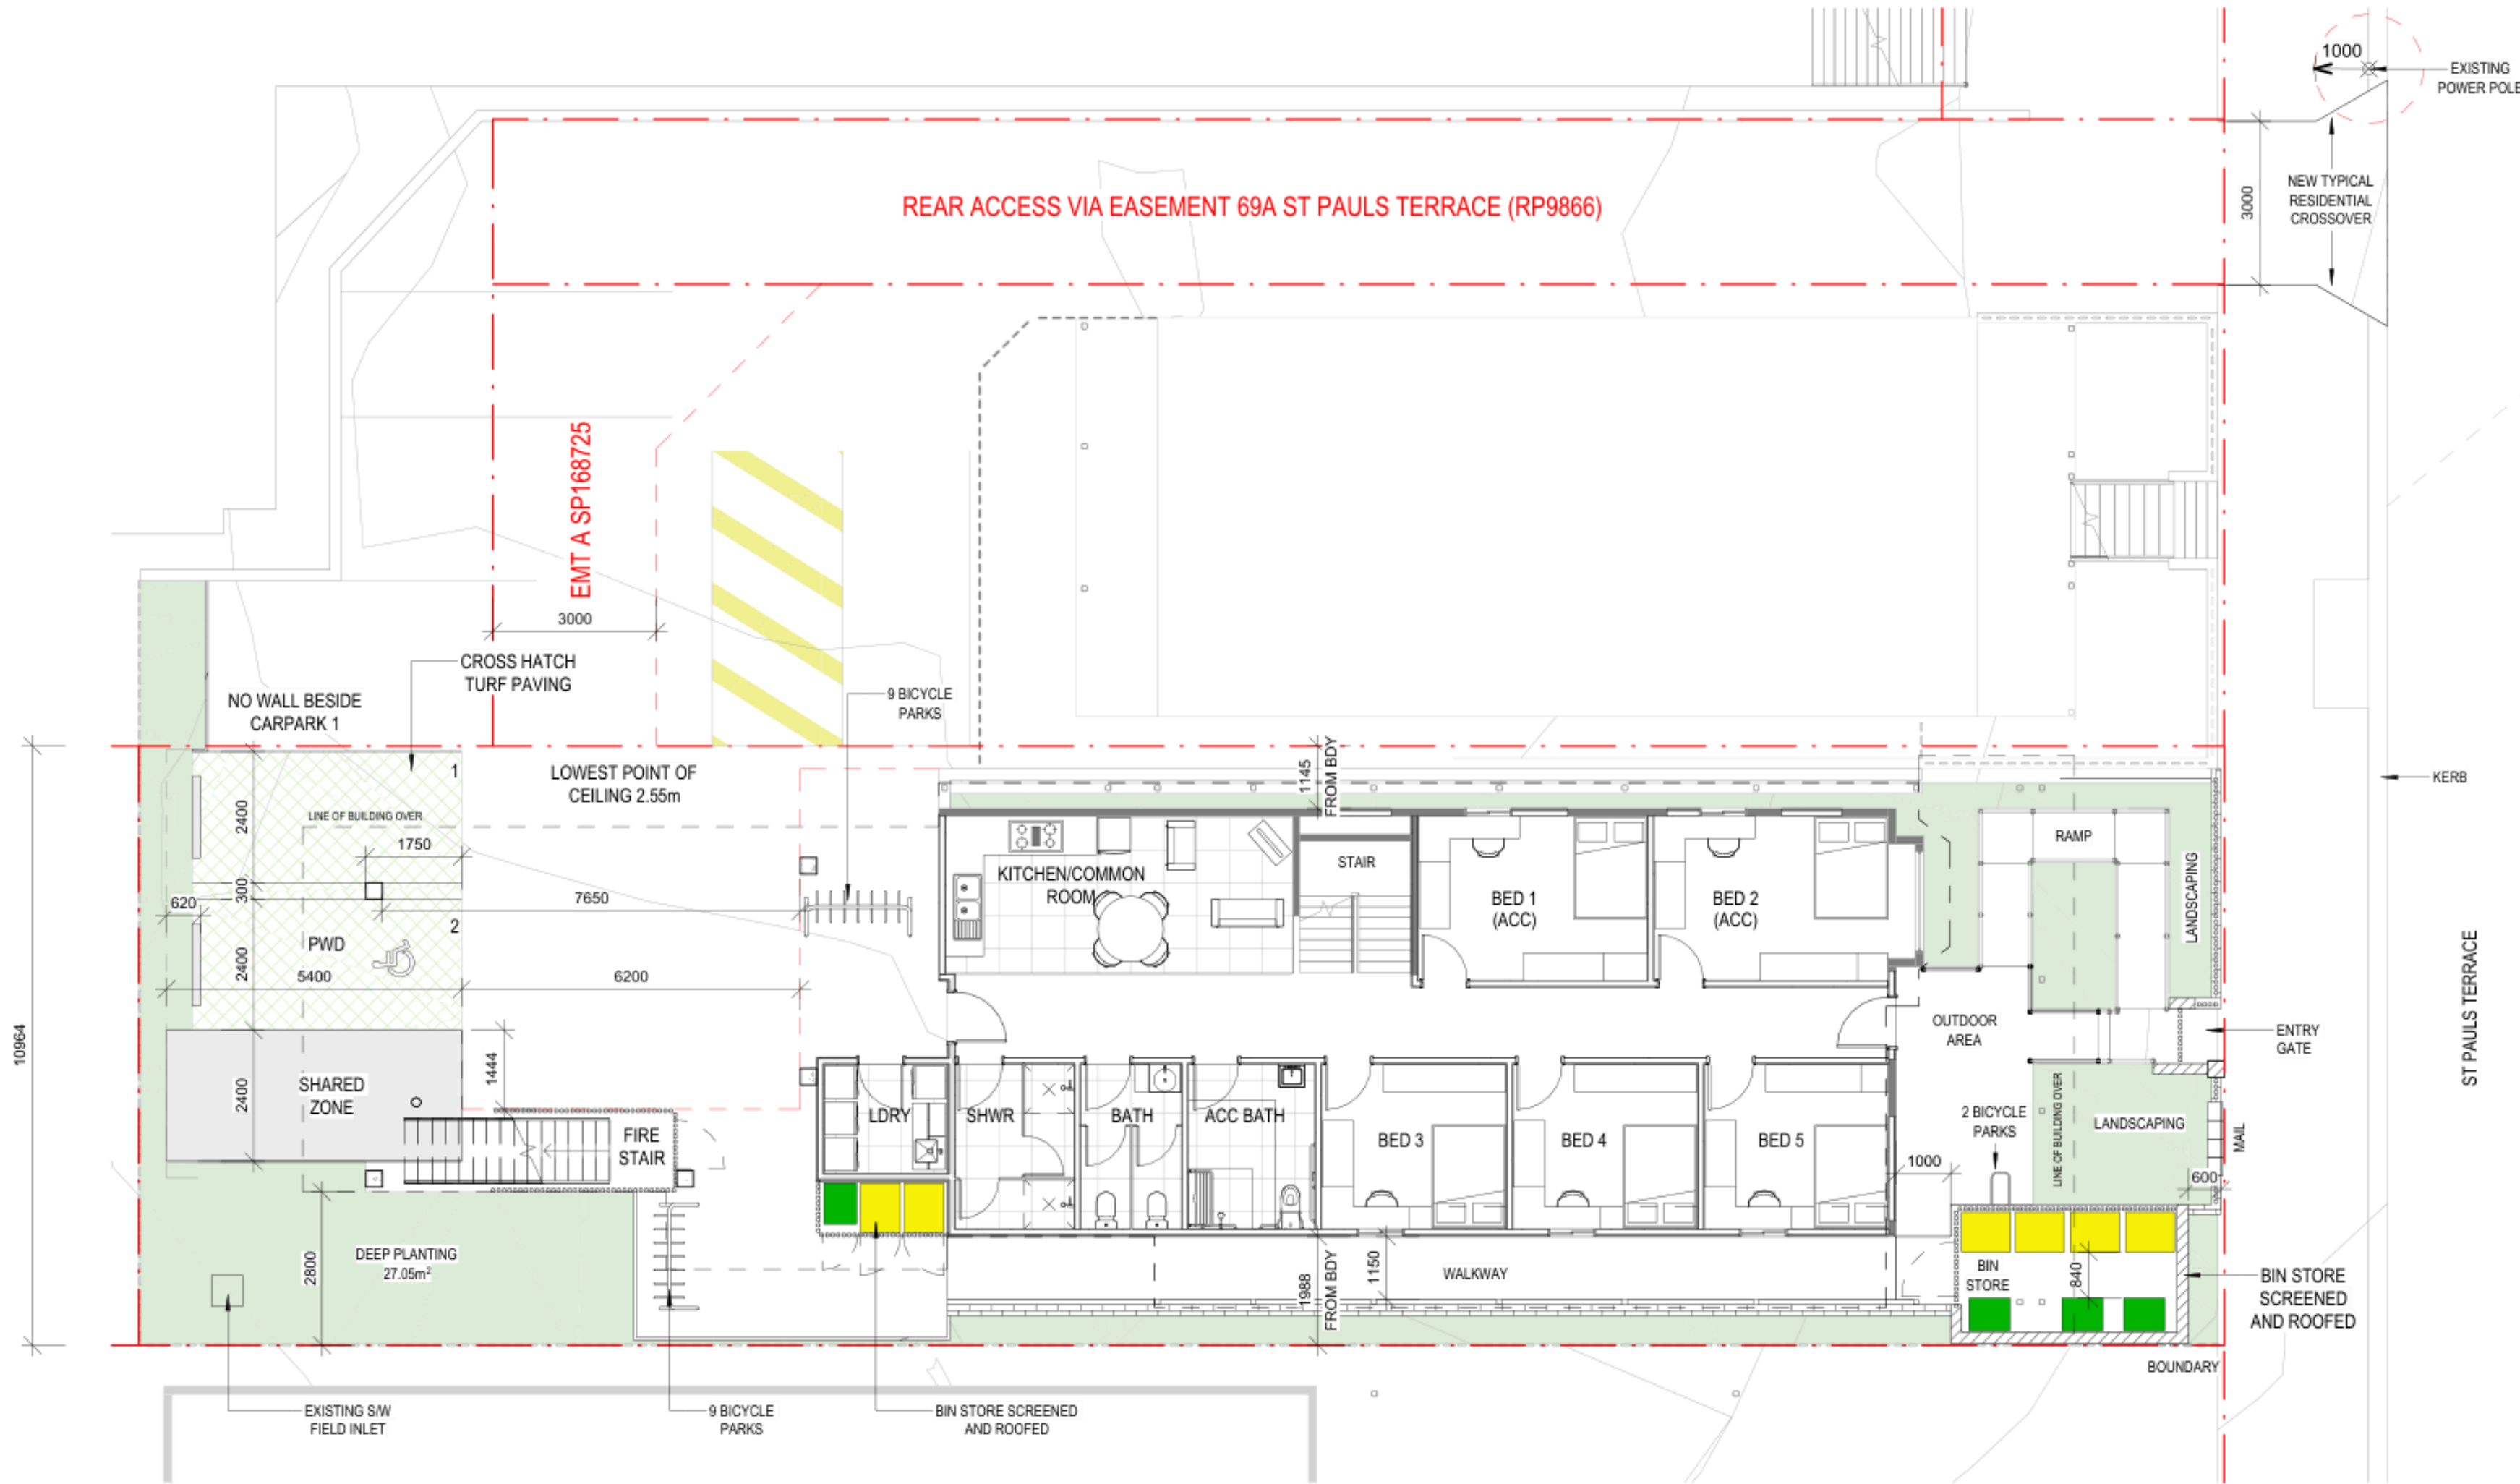

CARPARK AND VERGE PLAN
1 : 100

REVISIONS			
REV.	DATE	DESCRIPTION	
B	20/03/26	DA SET	
C	26/03/26	UPDATED DA SET	
D	21/04/26	FINAL DA SET	
E	30/07/26	DA RFI RESPONSE SET	

**BCC DS
RECEIVED**
11/09/2026
APPLICATION REF
A007016856

PHASING LEGEND	
	EXISTING
	TO BE DEMOLISHED & REMOVED
	PROPOSED

APPROVAL

neylan

CLIENT
JOHN MUSSO

PROJECT INFORMATION
**STUDENT
ACCOMMODATION**
75 ST PAULS TERRACE, SPRING HILL QLD
4000
PROJECT NO. 2508

SHEET NAME
**PLANS FOR TRAFFIC
REPORT**

SHEET NO.
DA.409

REV.
E

SCALE
SHEET SIZE
DATE
DRAWN BY
CHECKED BY

1 : 100
A1
30/07/2026
IL
KL