


B6 CARPARKING ALLOCATION	
T1 VISITOR	N/A
T2 VISITOR	N/A
T1 RESIDENCE	64 SPACES
T2 RESIDENCE	64 SPACES
BIKE PARKING	51 BAYS

Site Cover	
Site Area :	5,301m ²
Total Site Cover Area :	2383m ² (44.96%)
Legend General	
---	Building Over Line

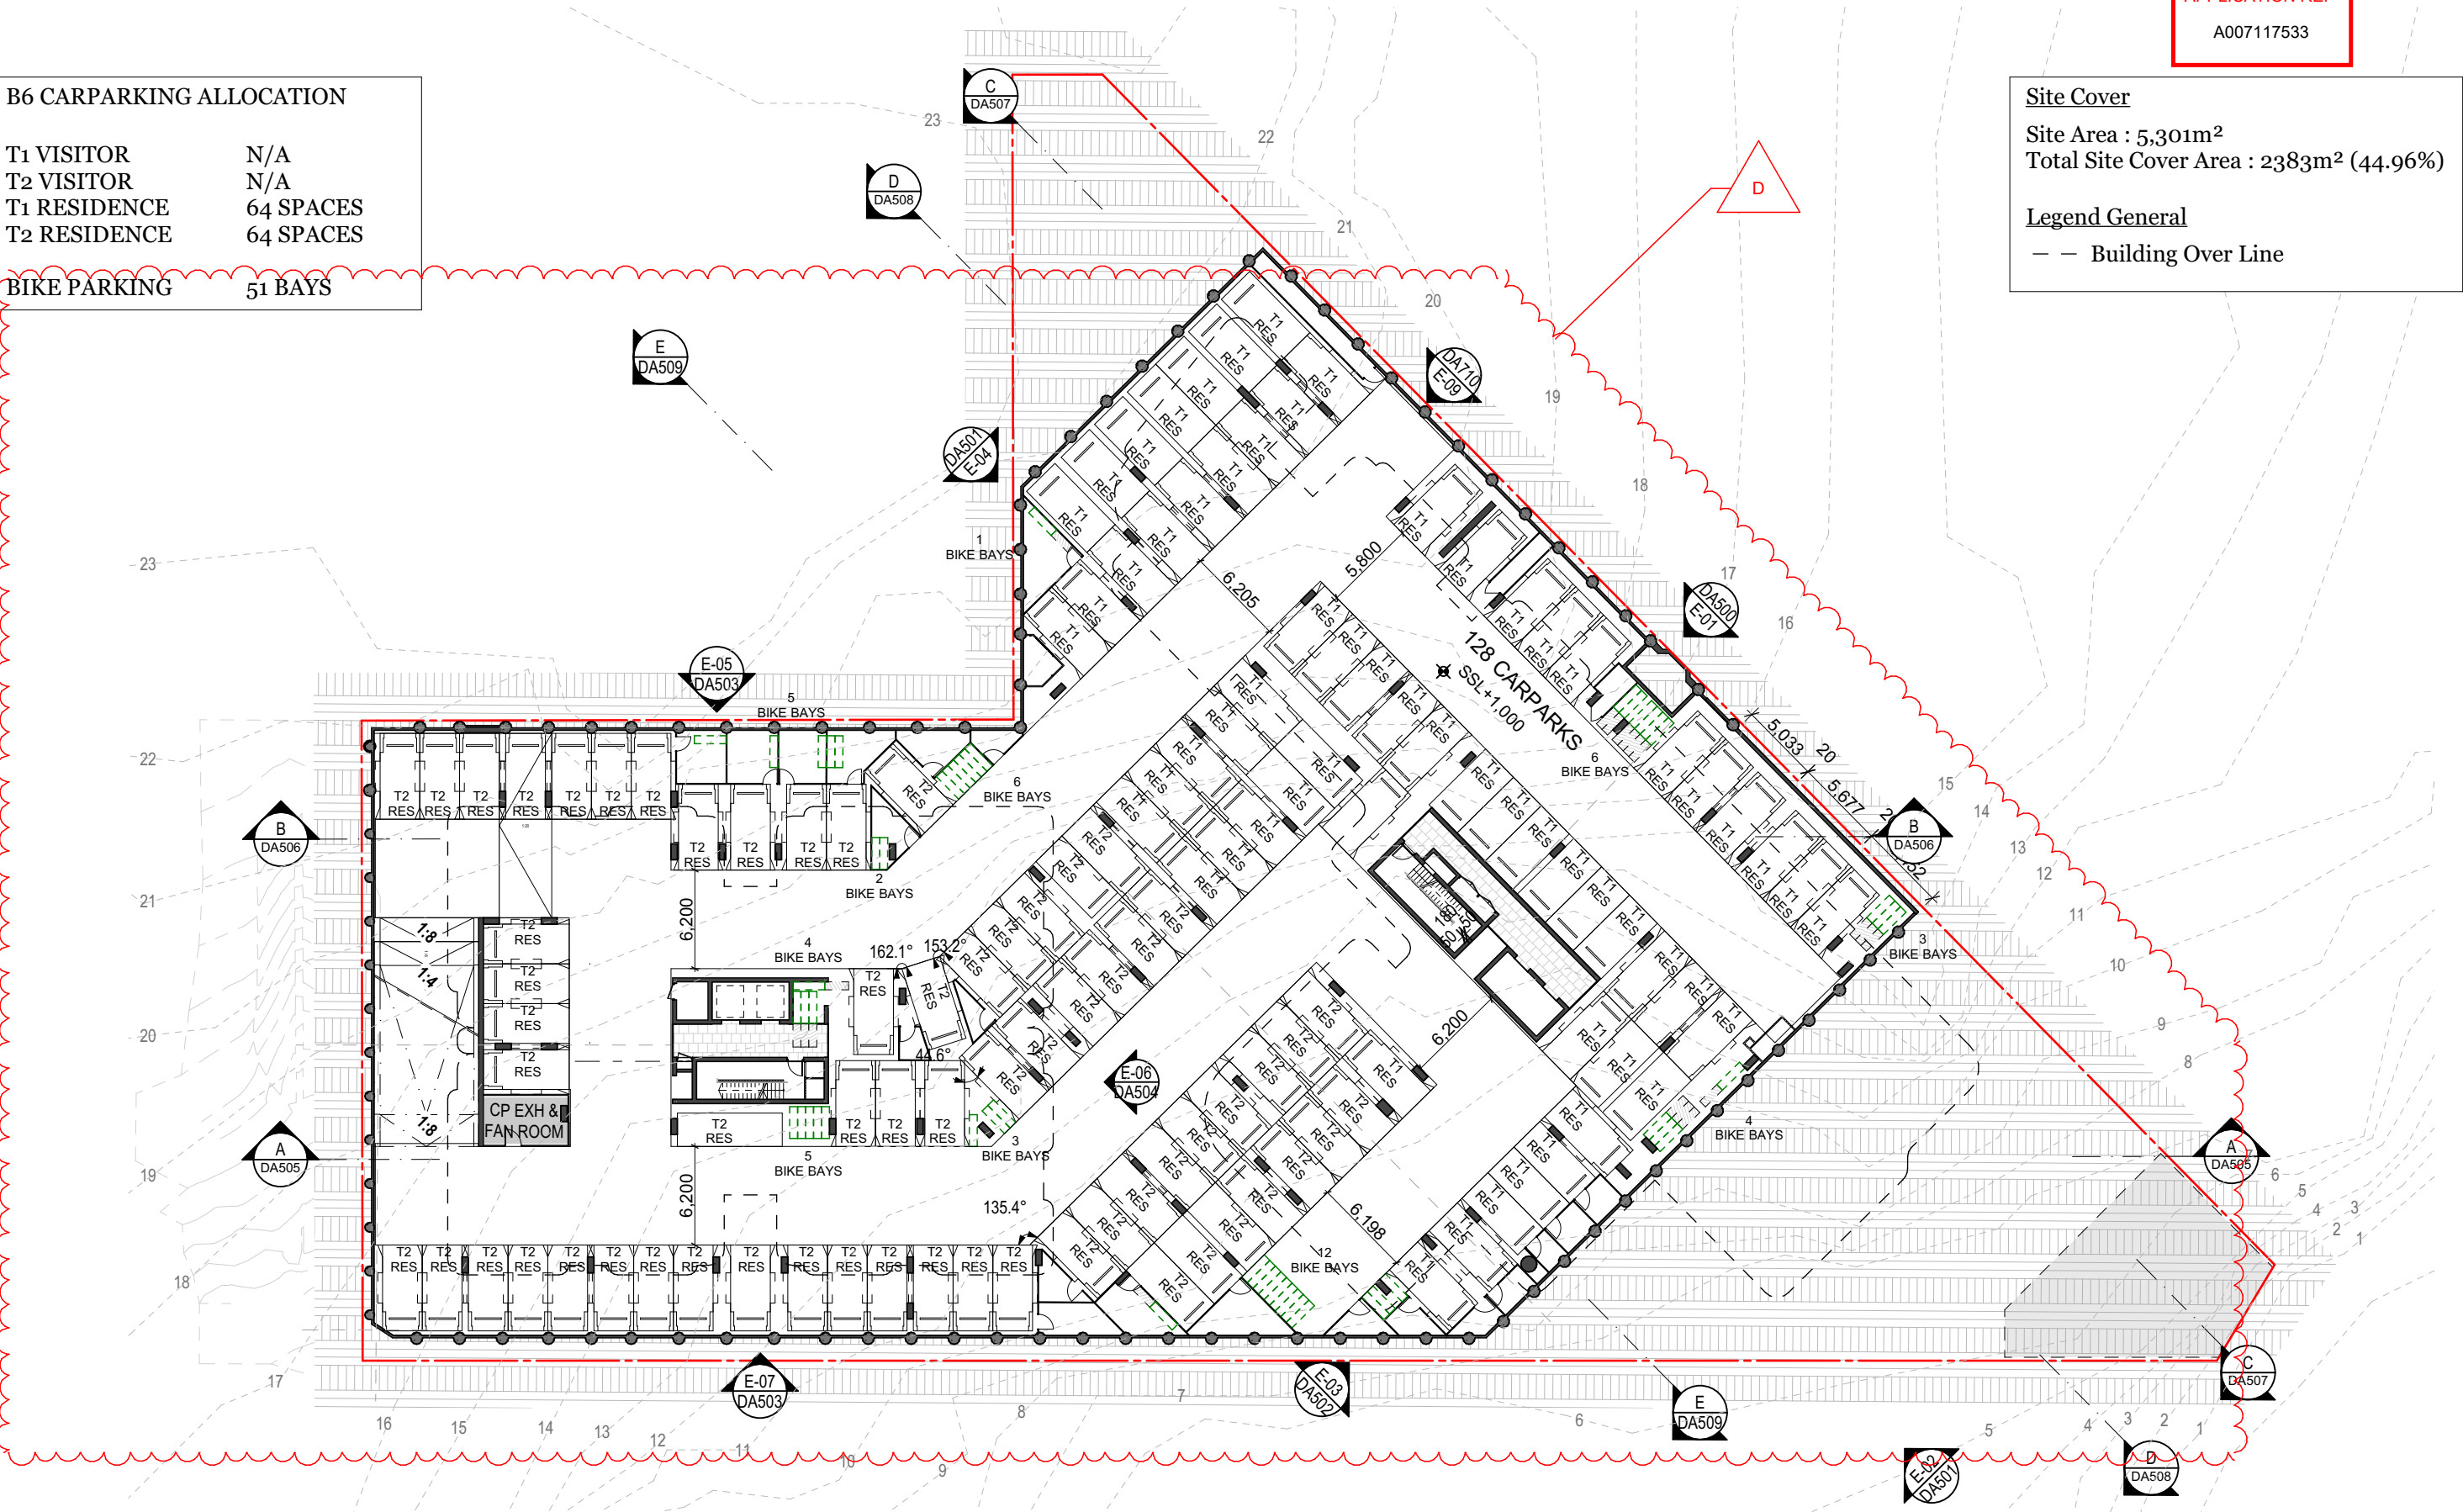

Plans
GAP Basement 5

BCC DS
LODGED
24/09/2026
APPLICATION REF
A007117533

B5 CARPARKING ALLOCATION

T1 VISITOR	N/A
T2 VISITOR	N/A
T1 RESIDENCE	64 SPACES
T2 RESIDENCE	64 SPACES


BIKE PARKING 51 BAYS

Site Cover

Site Area : 5,301m²
Total Site Cover Area : 2383m² (44.96%)

Legend General

— — Building Over Line

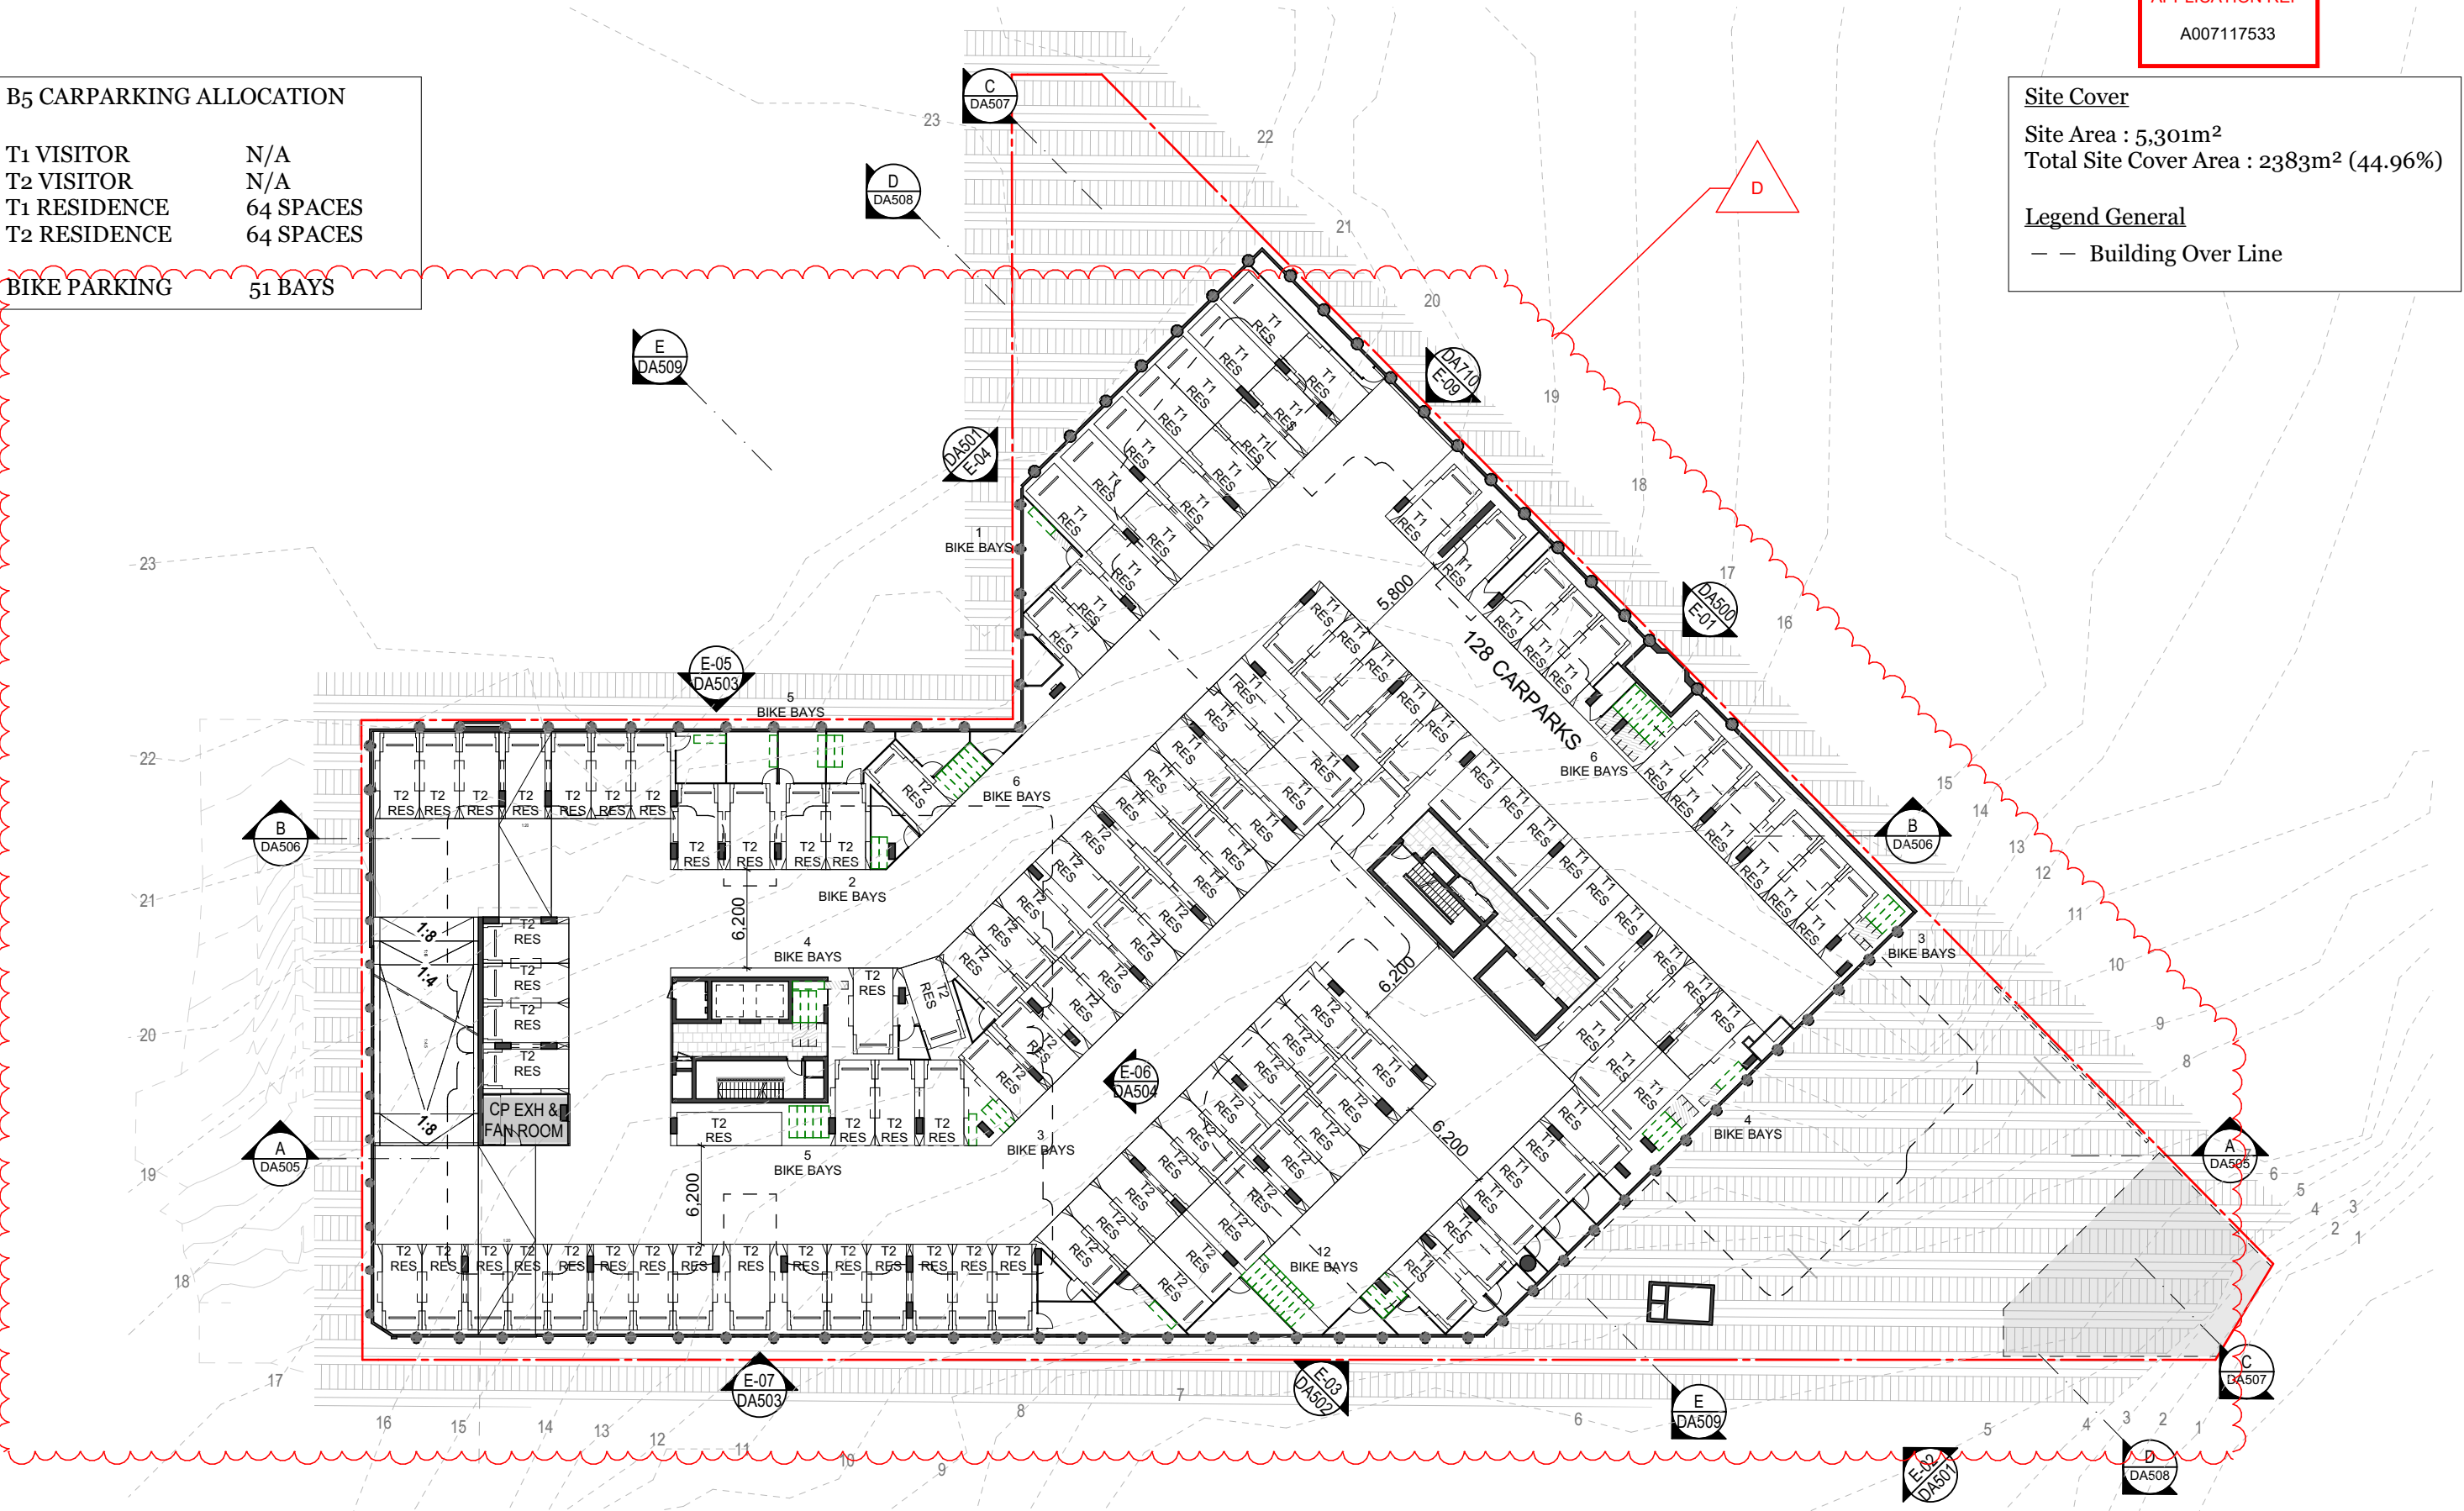

DKO Architecture (QLD) Pty Ltd
Level 3, 232 Adelaide Street
Brisbane, QLD 4000
ABN: 61413783636

T +61 7 3726 9588
info@DKO.com.au
www.DKO.com.au

© DKO Architecture (QLD) Pty Ltd
Except as allowed under copyright act, no part of this
drawing may be reproduced or otherwise dealt with
without written permission of DKO Architecture.

0 5 10 15 20m



Project Name
Project Number
Date
Scale

108 LAMBERT ST
13363
18/09/2026
1:400@A3

Drawing Name
Drawing Number
Revision


GAP Basement 5
DA402
D

Plans
GAP Basement 4

BCC DS
LODGED
24/09/2026
APPLICATION REF
A007117533

B4 CARPARKING ALLOCATION	
T1 VISITOR	N/A
T2 VISITOR	N/A
T1 RESIDENCE	57 SPACES
T2 RESIDENCE	57 SPACES
BIKE PARKING	31 BAYS

Site Cover	
Site Area : 5,301m ²	
Total Site Cover Area : 2383m ² (44.96%)	
Legend General	
— —	Building Over Line

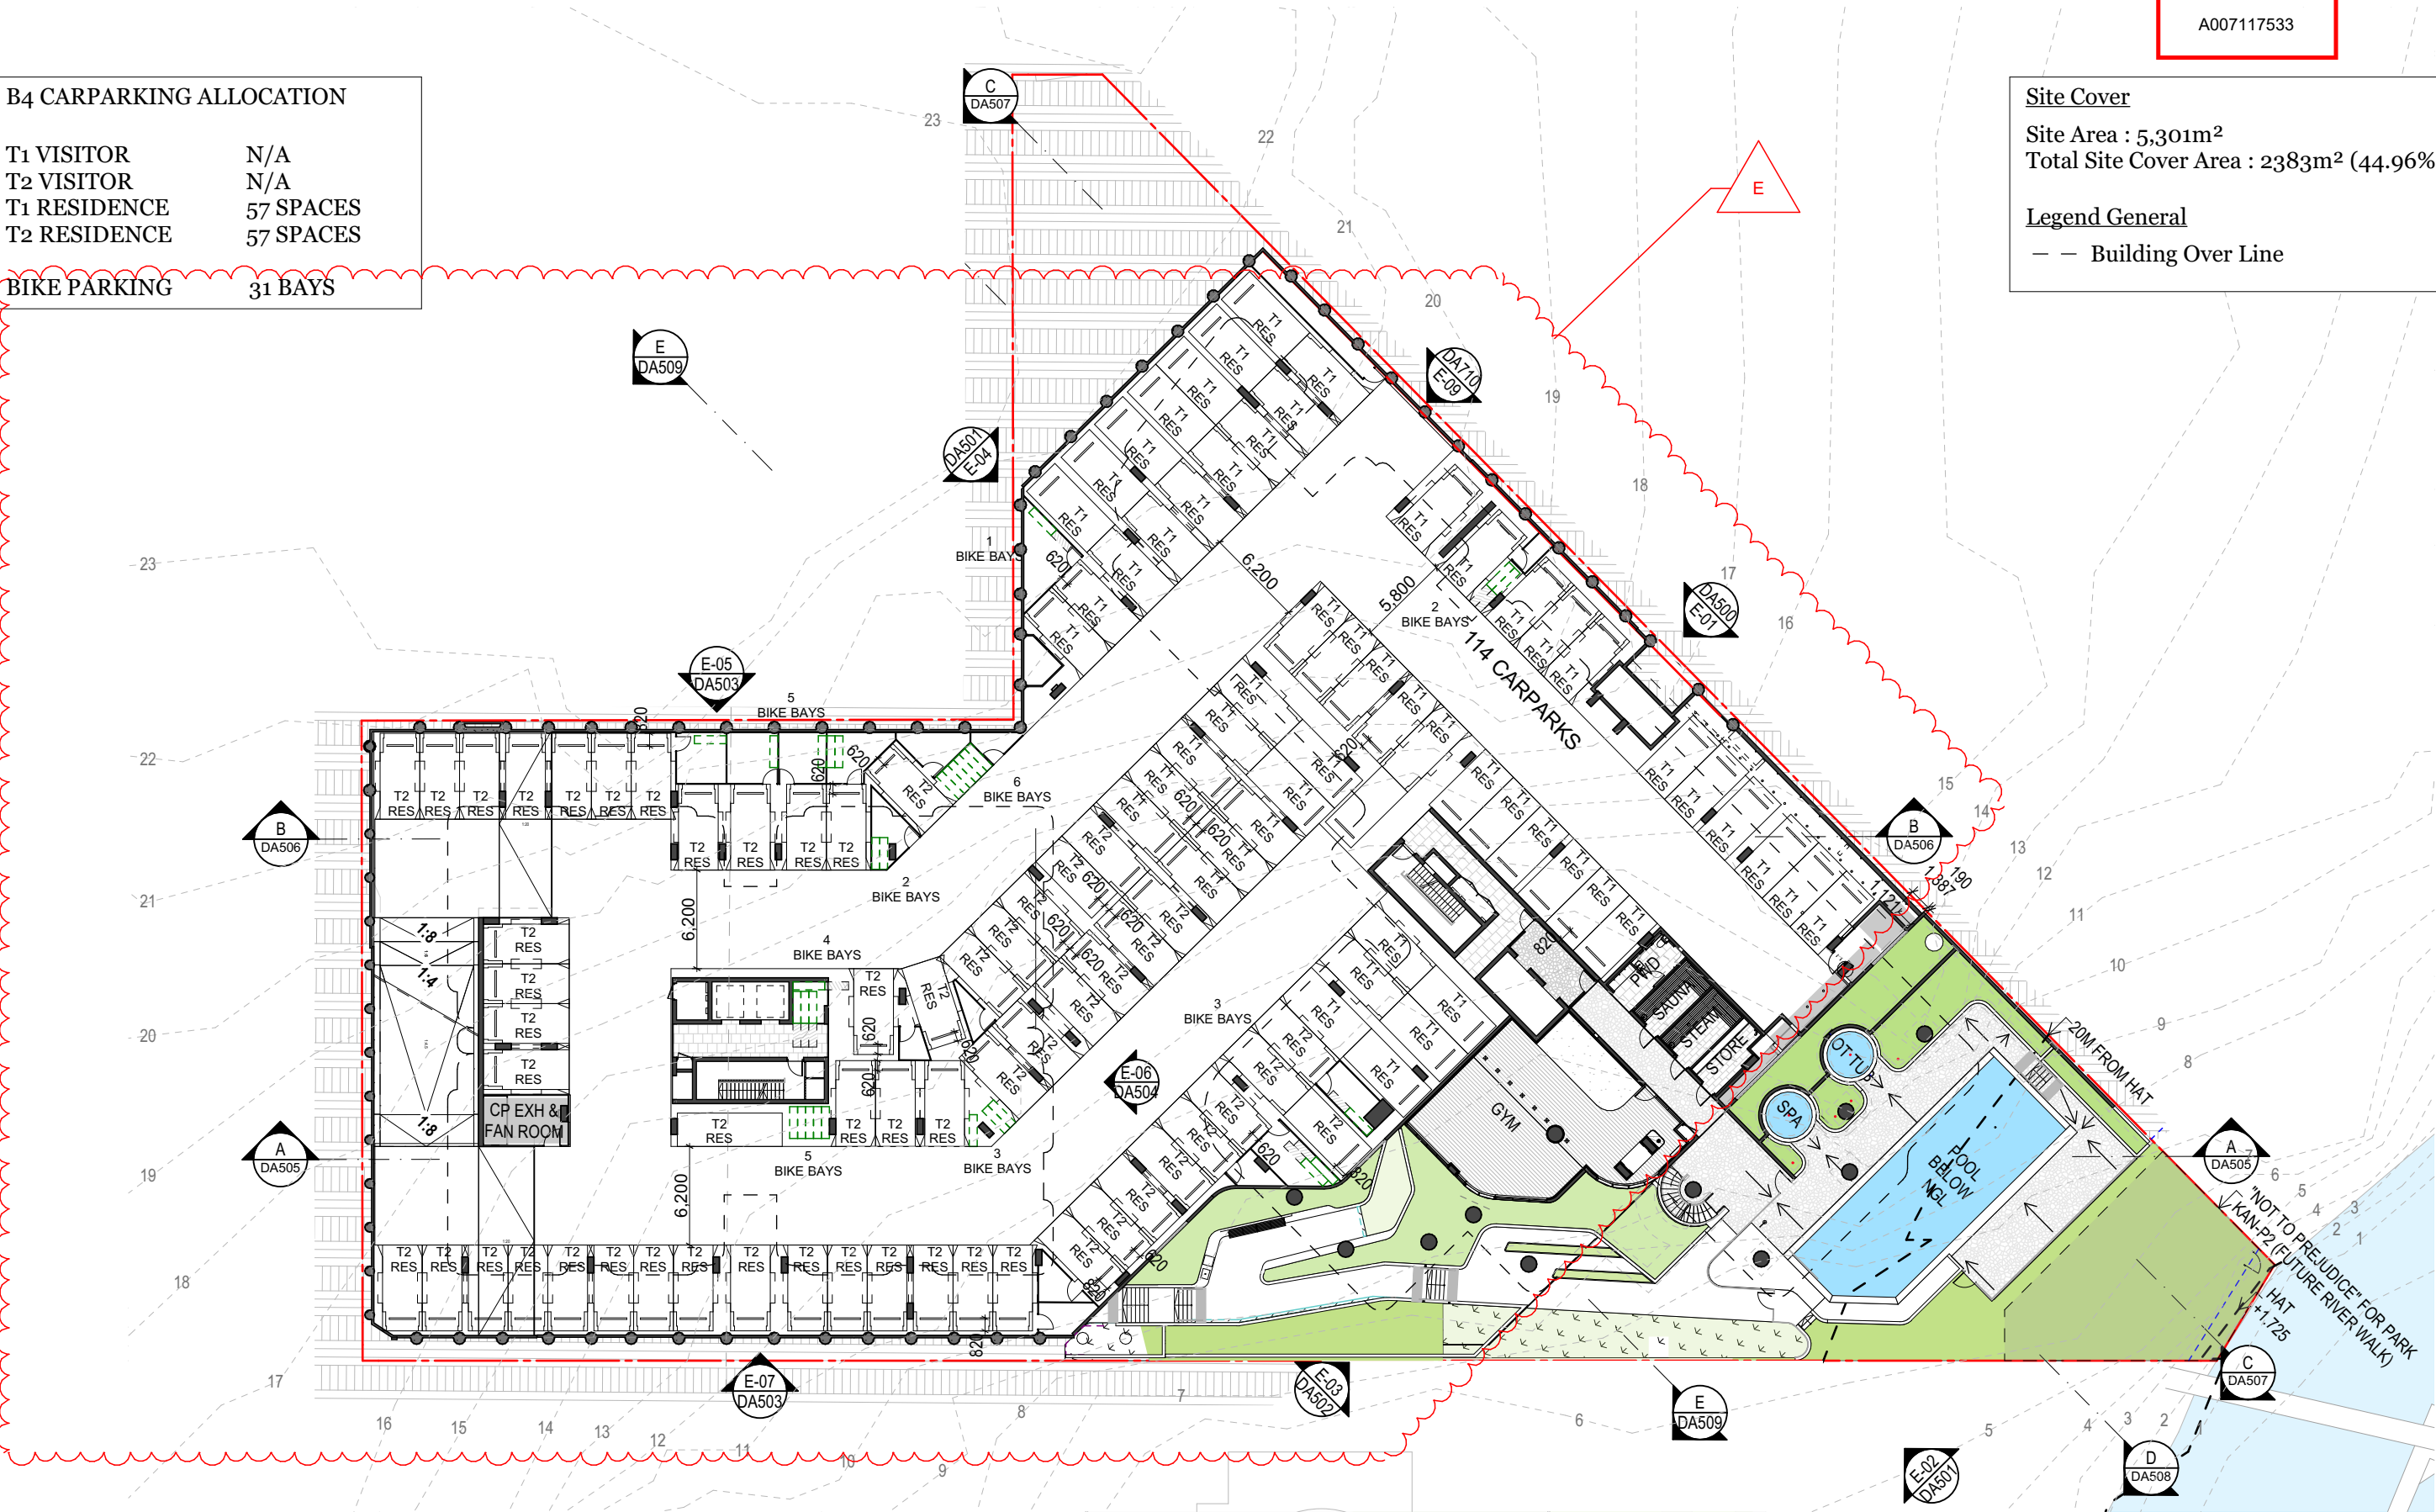

DKO Architecture (QLD) Pty Ltd
Level 3, 232 Adelaide Street
Brisbane, QLD 4000
ABN: 61413783636

T +61 7 3726 9588
info@DKO.com.au
www.DKO.com.au

© DKO Architecture (QLD) Pty Ltd
Except as allowed under copyright act, no part of this
drawing may be reproduced or otherwise dealt with
without written permission of DKO Architecture.

0 5 10 15 20m



Project Name
Project Number
Date
Scale

108 LAMBERT ST
13363
18/09/2026
1:400@A3

Drawing Name
Drawing Number
Revision


GAP Basement 4
DA403
E

Plans
GAP Basement 3

BCC DS
LODGED
24/09/2026
APPLICATION REF
A007117533

B3 CARPARKING ALLOCATION	
T1 VISITOR	N/A
T2 VISITOR	13 SPACES
T1 RESIDENCE	20 SPACES
T2 RESIDENCE	19 SPACES
BIKE PARKING	22 BAYS

Site Cover	
Site Area : 5,301m ²	
Total Site Cover Area : 2383m ² (44.96%)	
Legend General	
---	Building Over Line

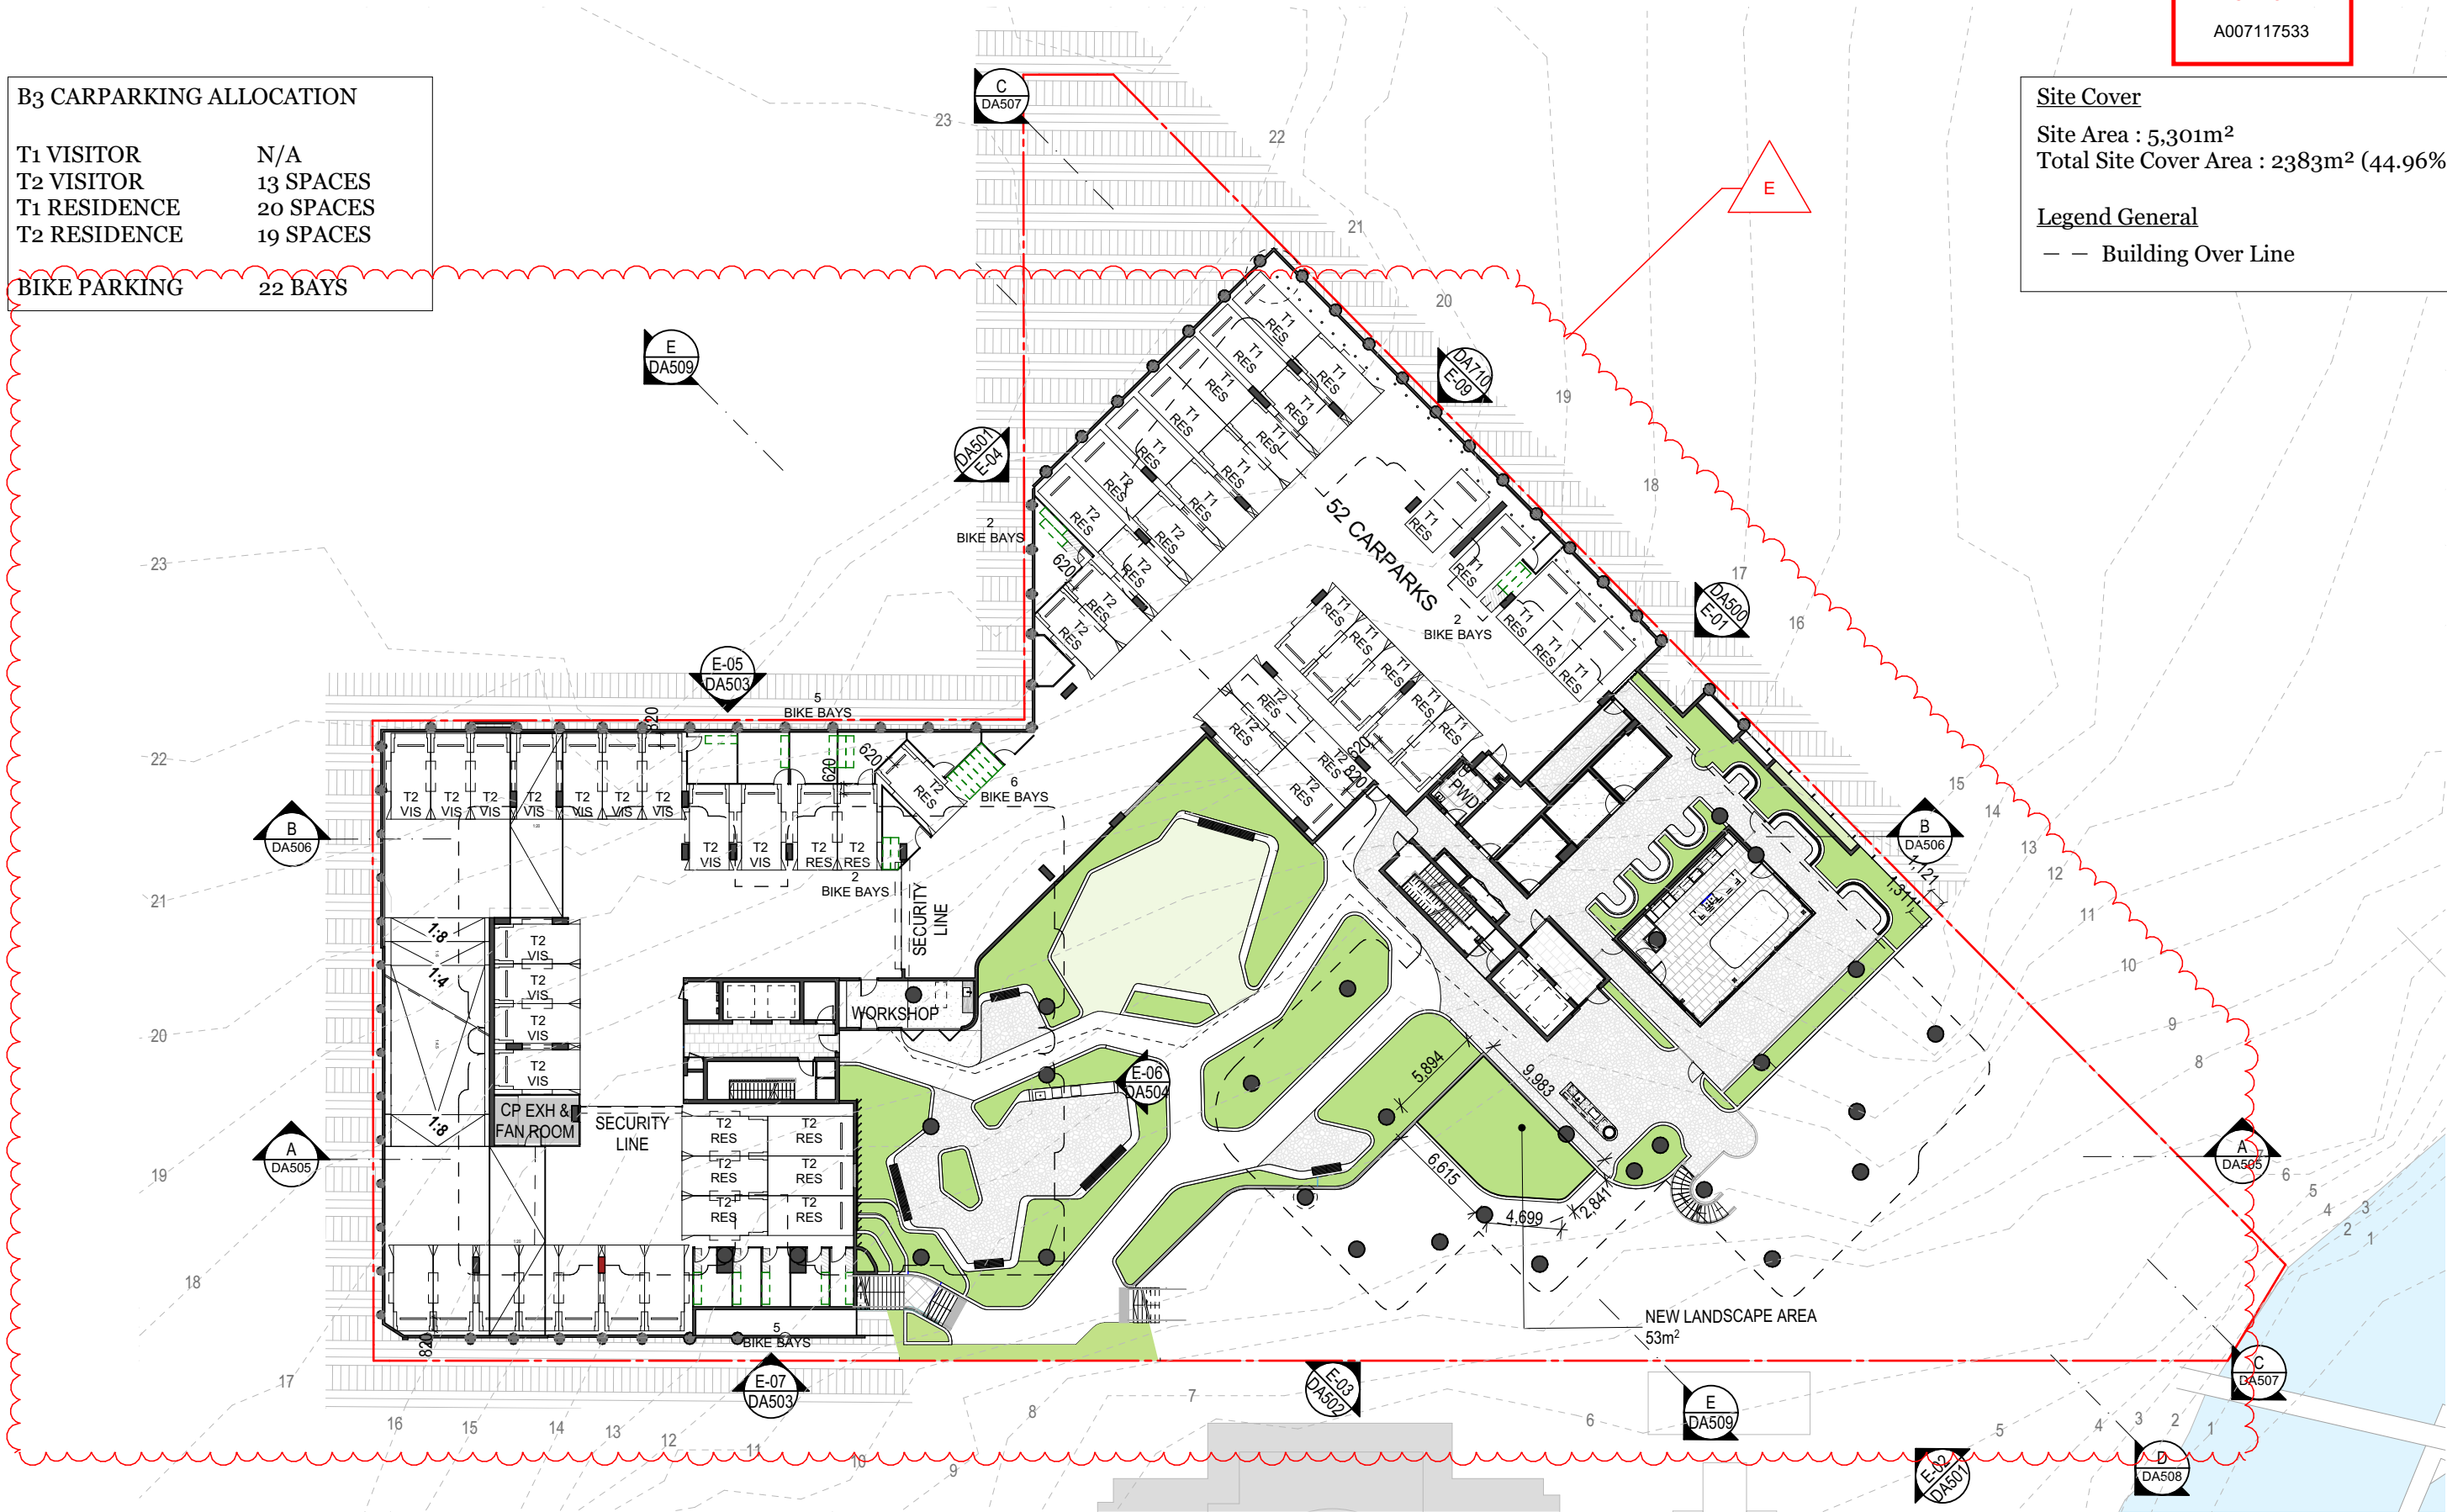

DKO Architecture (QLD) Pty Ltd
Level 3, 232 Adelaide Street
Brisbane, QLD 4000
ABN: 61413783636
T +61 7 3726 9588
info@DKO.com.au
www.DKO.com.au

© DKO Architecture (QLD) Pty Ltd
Except as allowed under copyright act, no part of this
drawing may be reproduced or otherwise dealt with
without written permission of DKO Architecture.

0 5 10 15 20m



Project Name
Project Number
Date
Scale

108 LAMBERT ST
13363
18/09/2026
1:400@A3

Drawing Name
Drawing Number
Revision

GAP Basement 3
DA404
E

Plans
GAP Basement 2

BCC DS

LODGED

24/09/2026

APPLICATION REF

A007117533

B2 CARPARKING ALLOCATION

T1 VISITOR	19 SPACES
T2 VISITOR	4 SPACES
T1 RESIDENCE	16 SPACES
T2 RESIDENCE	N/A


BIKE PARKING 20 BAYS

Site Cover

Site Area : 5,301m²
Total Site Cover Area : 2383m² (44.96%)

Legend General

— — Building Over Line

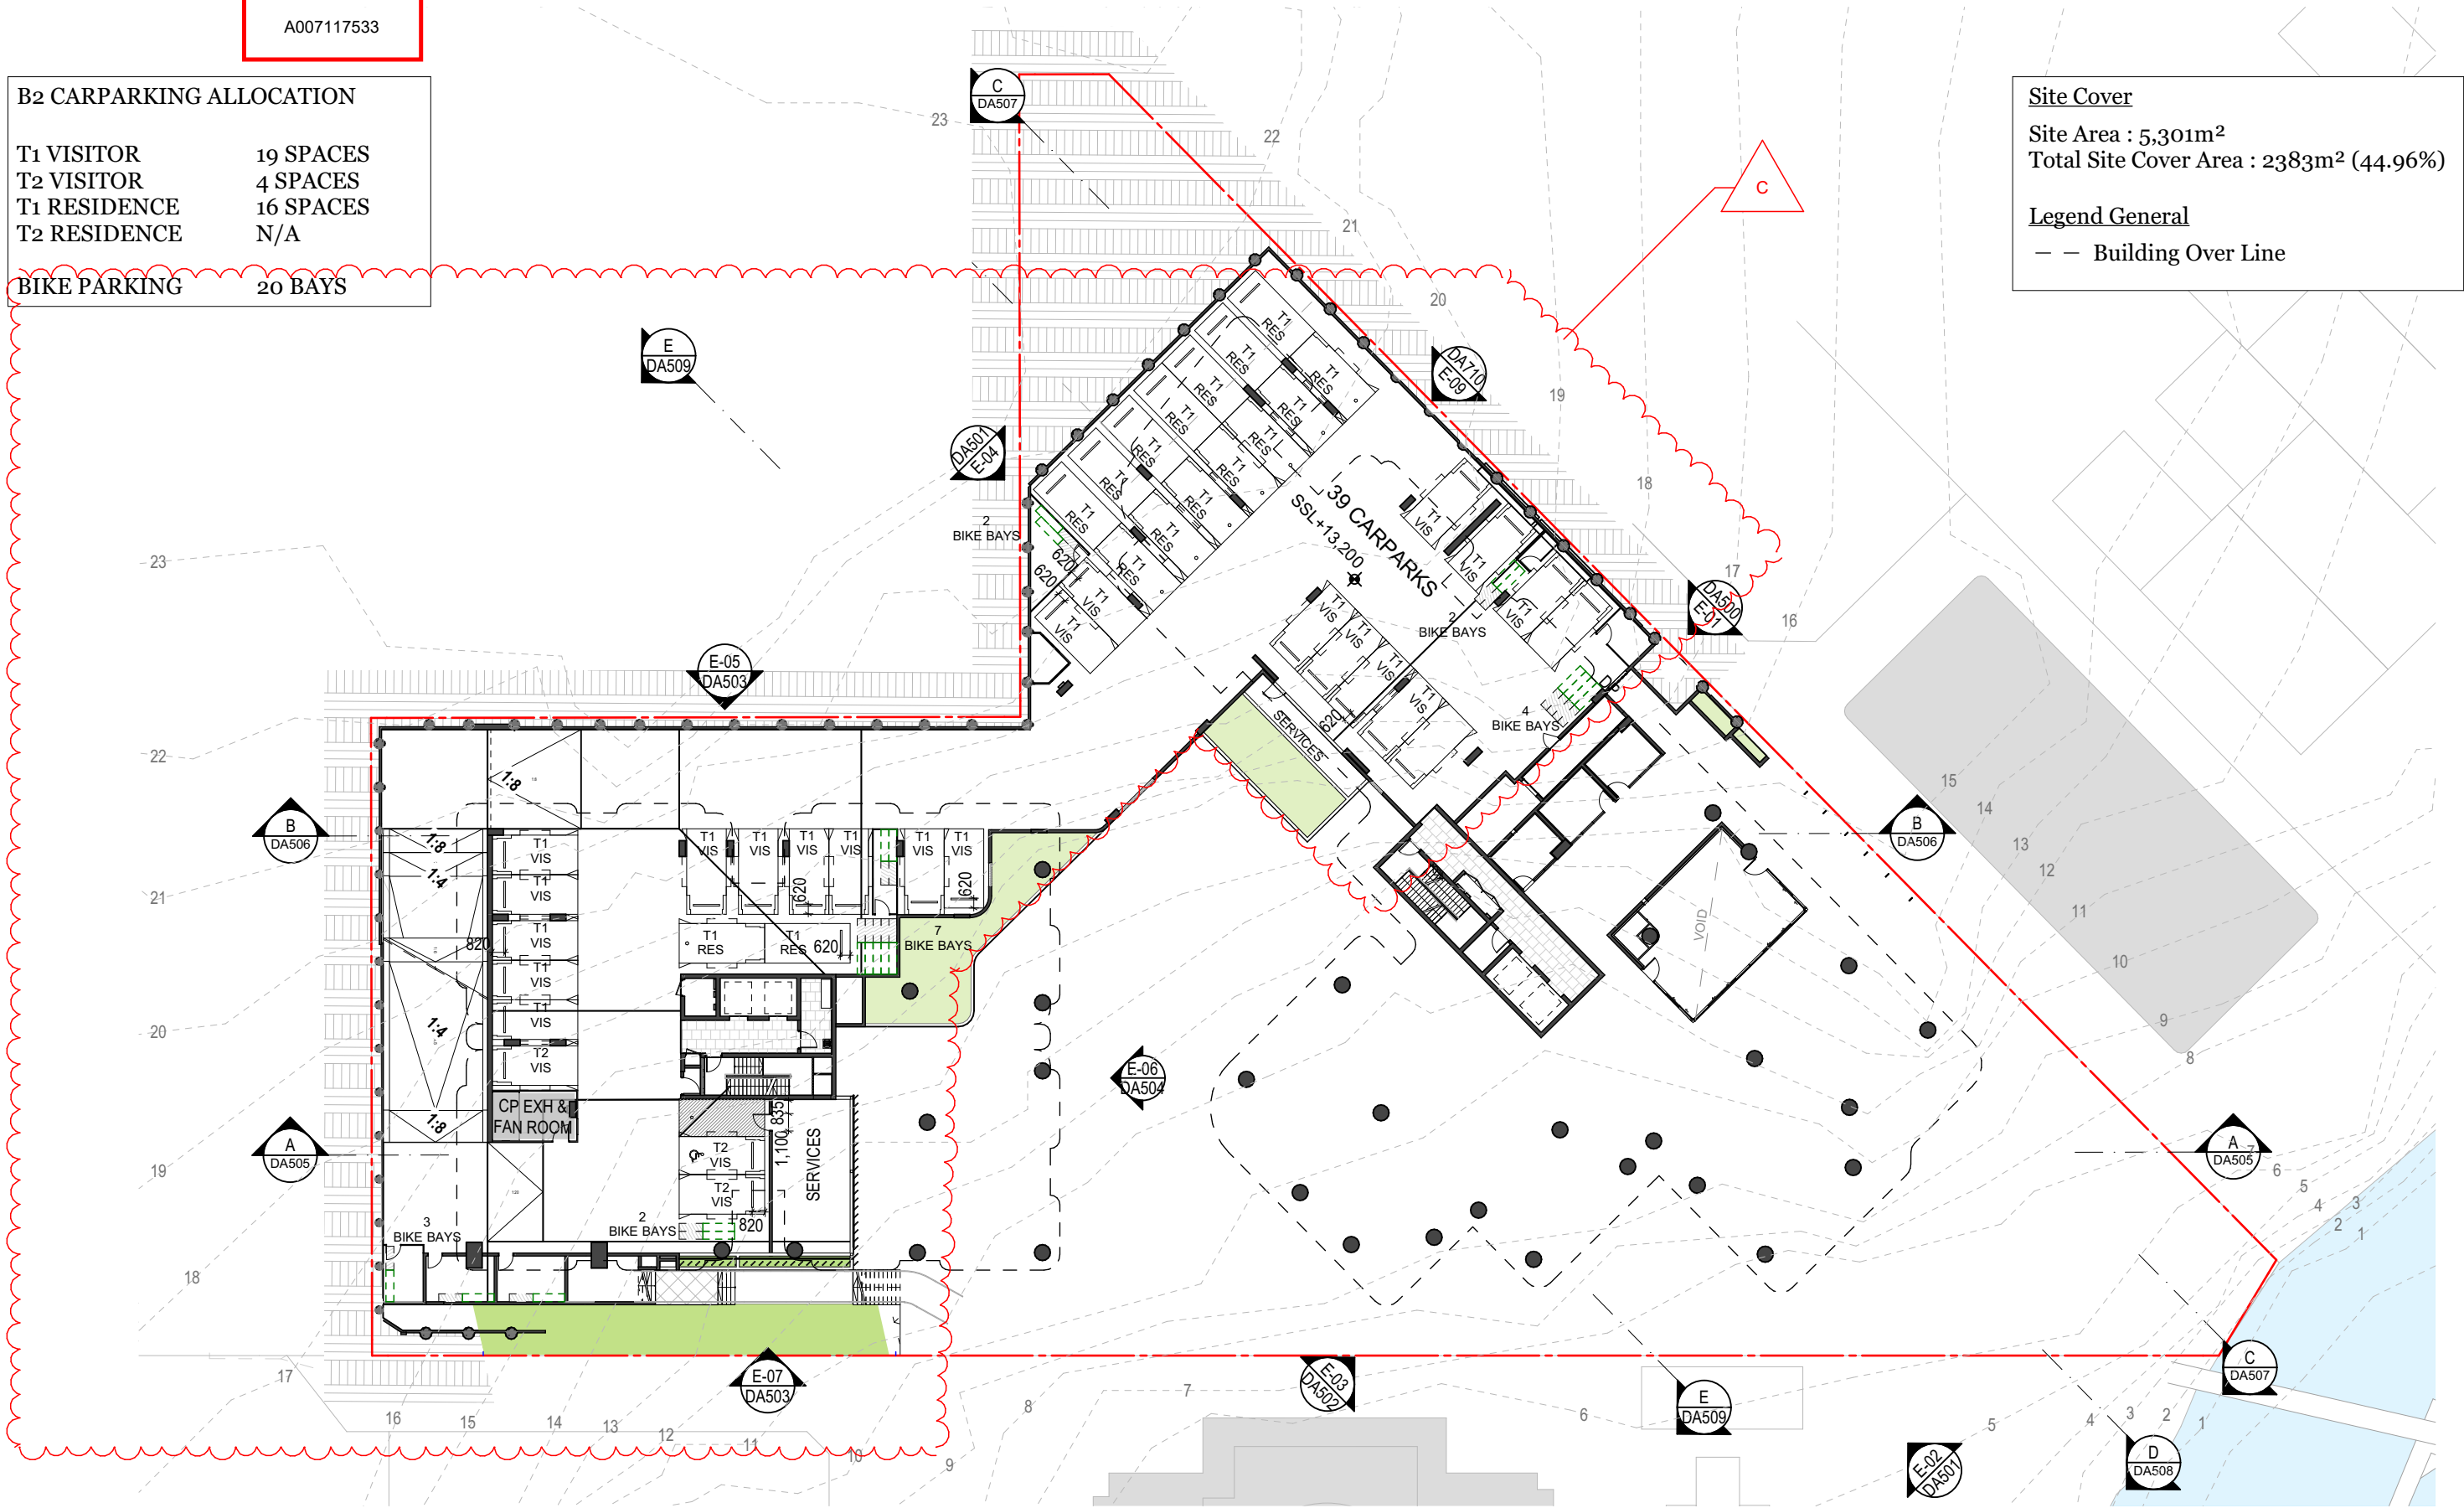

DKO Architecture (QLD) Pty Ltd
Level 3, 232 Adelaide Street
Brisbane, QLD 4000
ABN: 61413783636

T +61 7 3726 9588
info@DKO.com.au
www.DKO.com.au

© DKO Architecture (QLD) Pty Ltd
Except as allowed under copyright act, no part of this
drawing may be reproduced or otherwise dealt with
without written permission of DKO Architecture.

0 5 10 15 20m



Project Name
Project Number
Date
Scale

108 LAMBERT ST
13363
18/09/2026
1:400@A3

Drawing Name
Drawing Number
Revision

GAP Basement 2
DA405
C

Plans
GAP Basement 1

BCC DS
LODGED
24/09/2026
APPLICATION REF
A007117533


Site Cover

Site Area : 5,301m²
Total Site Cover Area : 2404m² (45.34%)

Legend General

— — Building Over Line

BIKE PARKING 64 BAYS

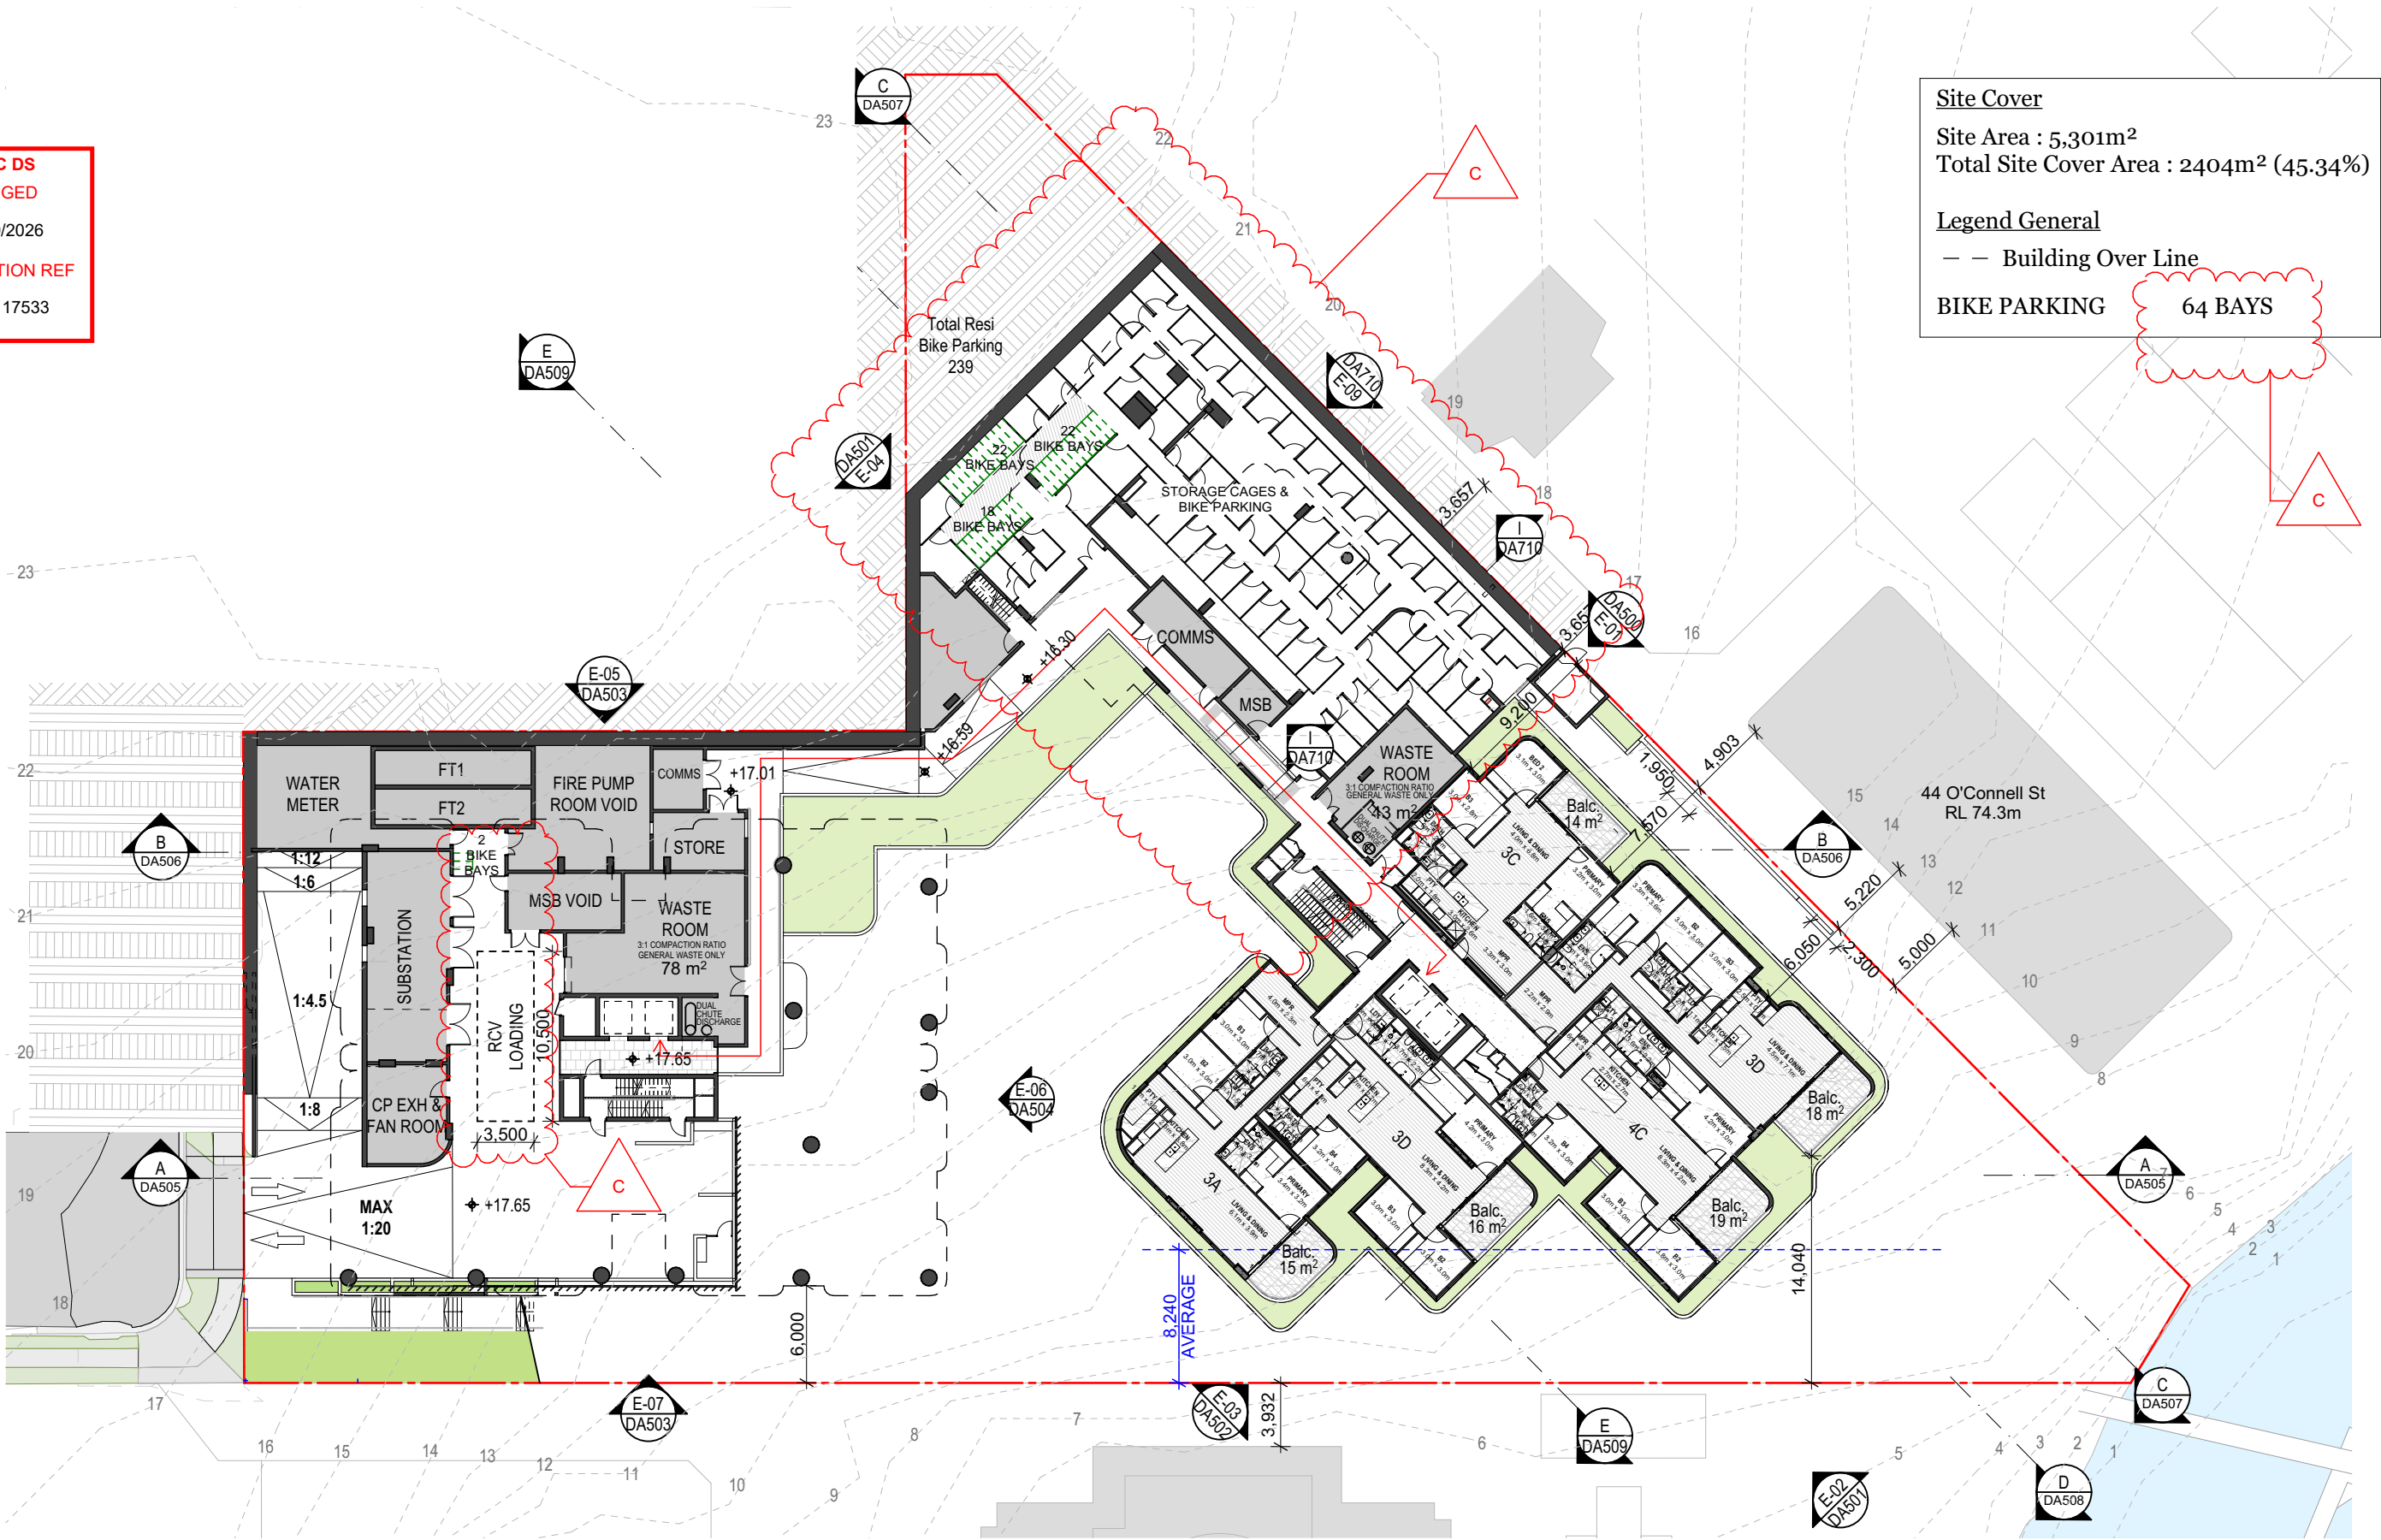

DKO Architecture (QLD) Pty Ltd
Level 3, 232 Adelaide Street
Brisbane, QLD 4000
ABN: 61413783636

T +61 7 3726 9588
info@DKO.com.au
www.DKO.com.au

© DKO Architecture (QLD) Pty Ltd
Except as allowed under copyright act, no part of this
drawing may be reproduced or otherwise dealt with
without written permission of DKO Architecture.

0 5 10 15 20m




Project Name
Project Number
Date
Scale

108 LAMBERT ST
13363
18/09/2026
1:400@A3


Drawing Name
Drawing Number
Revision

GAP Basement 1
DA406
C

Elevations and Sections
Tower 1 - South Elevation

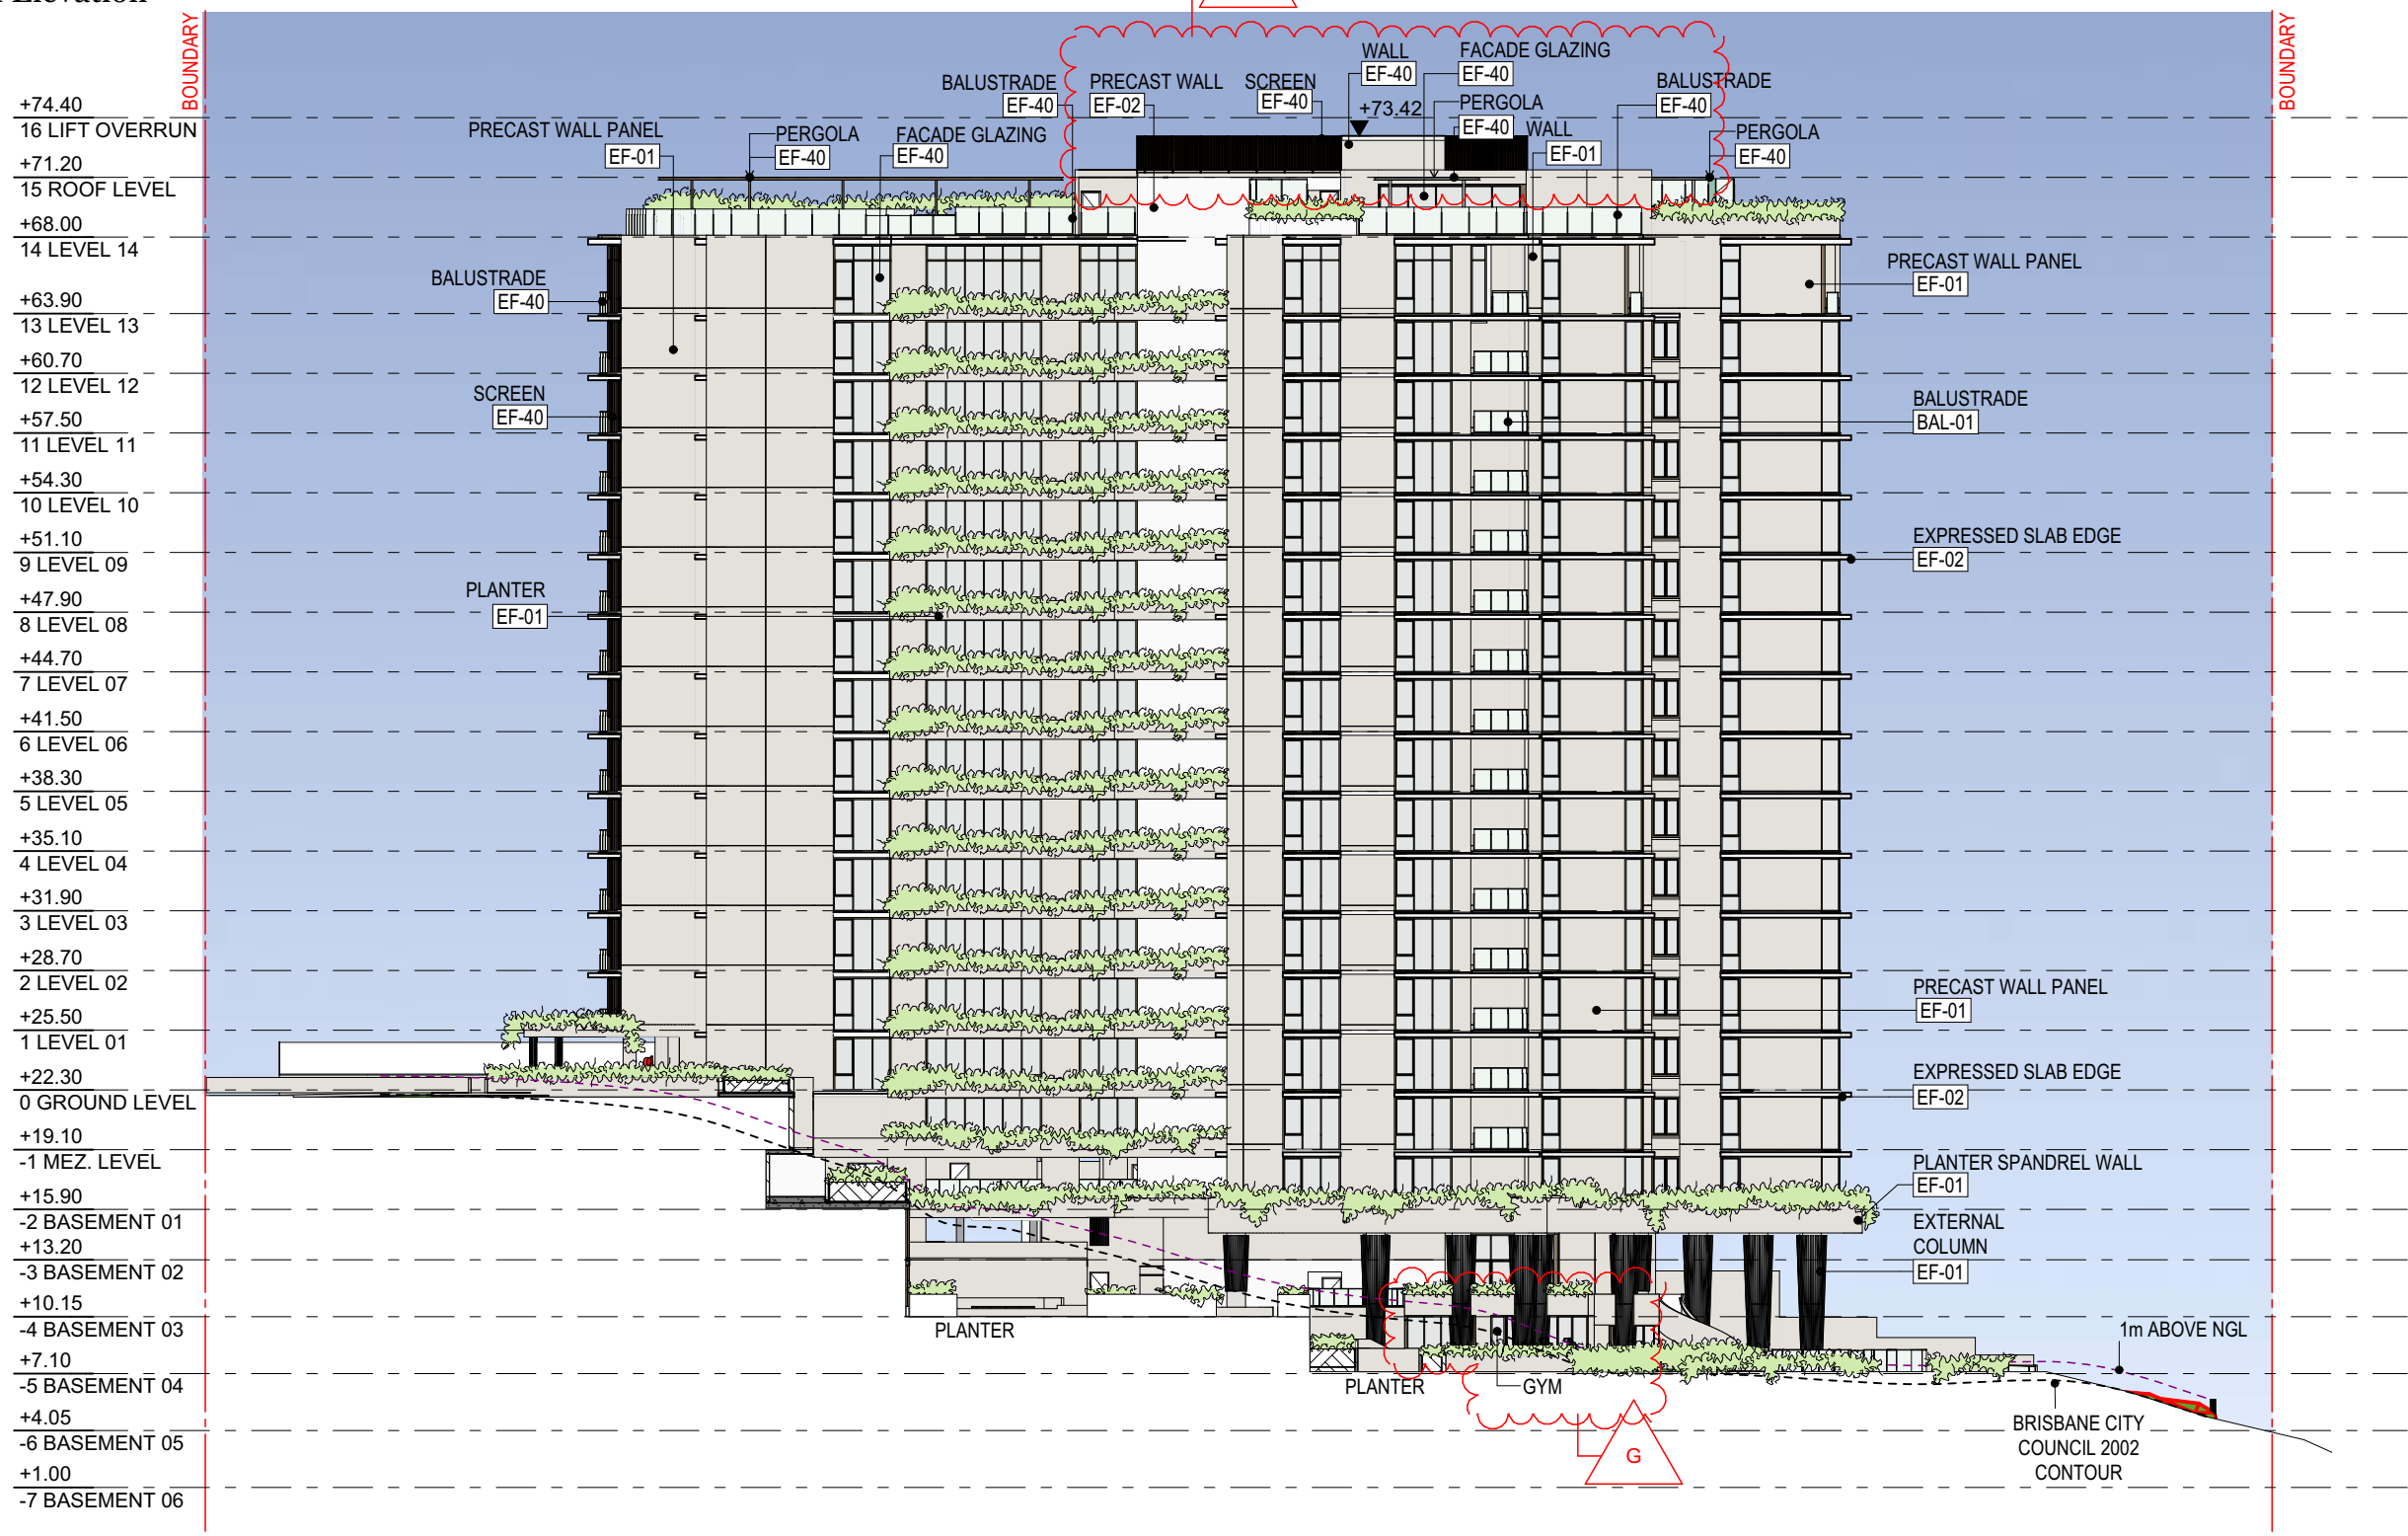

BCC DS
LODGED
24/09/2026
APPLICATION REF
A007117533

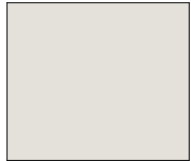

EF-01, EF-02, EF-04 & EF-05
Render, Acratex
Colour: Limed White Quarter



EF-06 Split face block work:
GB Masonry Vertico,
Colour: Porcelian



EF-30 Glass, Clear



EF-40
Powdercoat
Colour: Natural Bronze



BAL-01
Semi-Frameless Glass Balustrade
Colour: Glass, Clear
Handrail & Post, to match EF-40
Powder Coat




DKO Architecture (QLD) Pty Ltd
Level 3, 232 Adelaide Street
Brisbane, QLD 4000
ABN: 61413783636
T +61 7 3726 9588
info@DKO.com.au
www.DKO.com.au

© DKO Architecture (QLD) Pty Ltd
Except as allowed under copyright act, no part of this
drawing may be reproduced or otherwise dealt with
without written permission of DKO Architecture.


Project Name 108 LAMBERT ST
Project Number 13363
Date 18/09/2026
Scale 1:400@A3

Drawing Name Tower 1 - South Elevation
Drawing Number DA502
Revision G

Elevations and Sections
Tower 2 - North & South Elevations

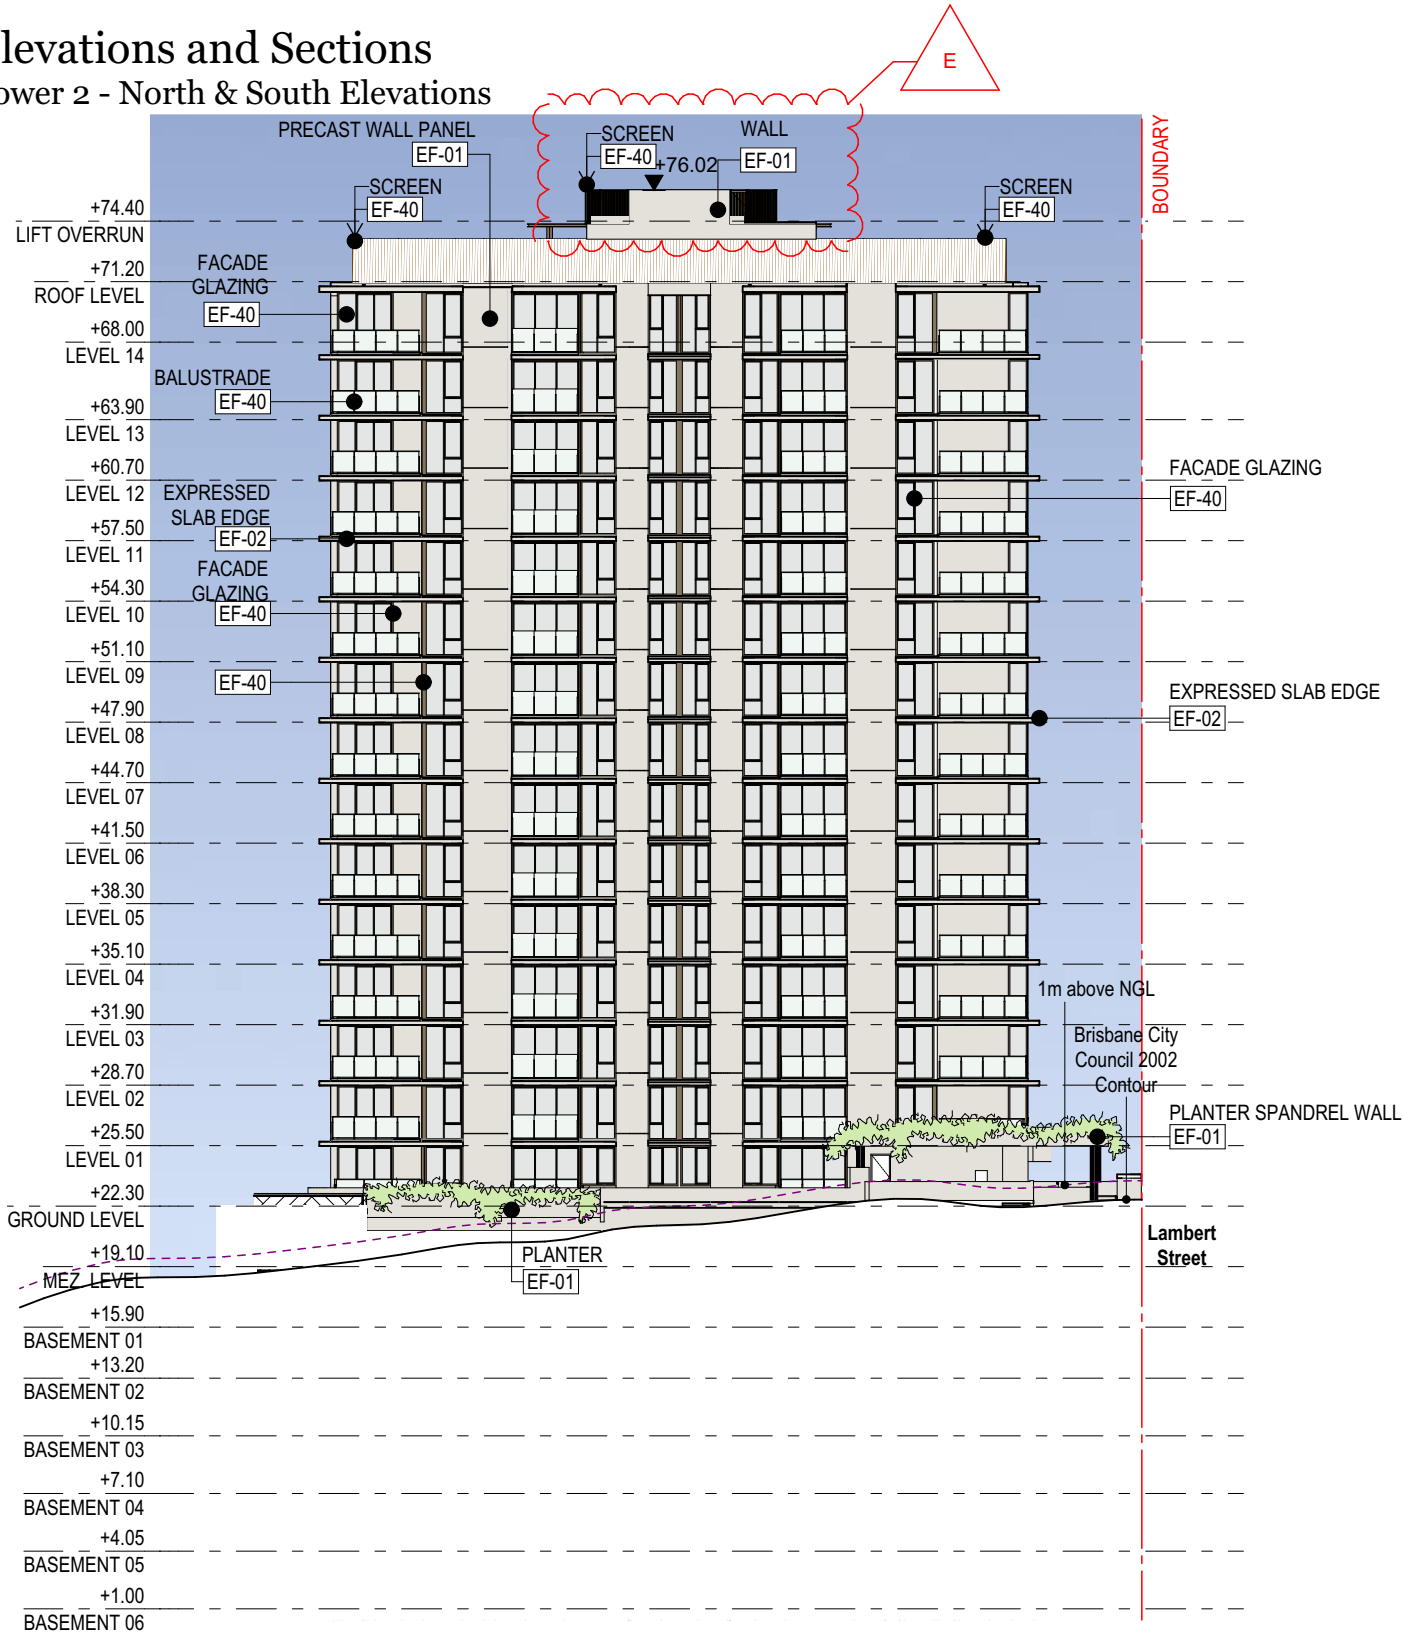

E-05 Tower 2 - North 1:400

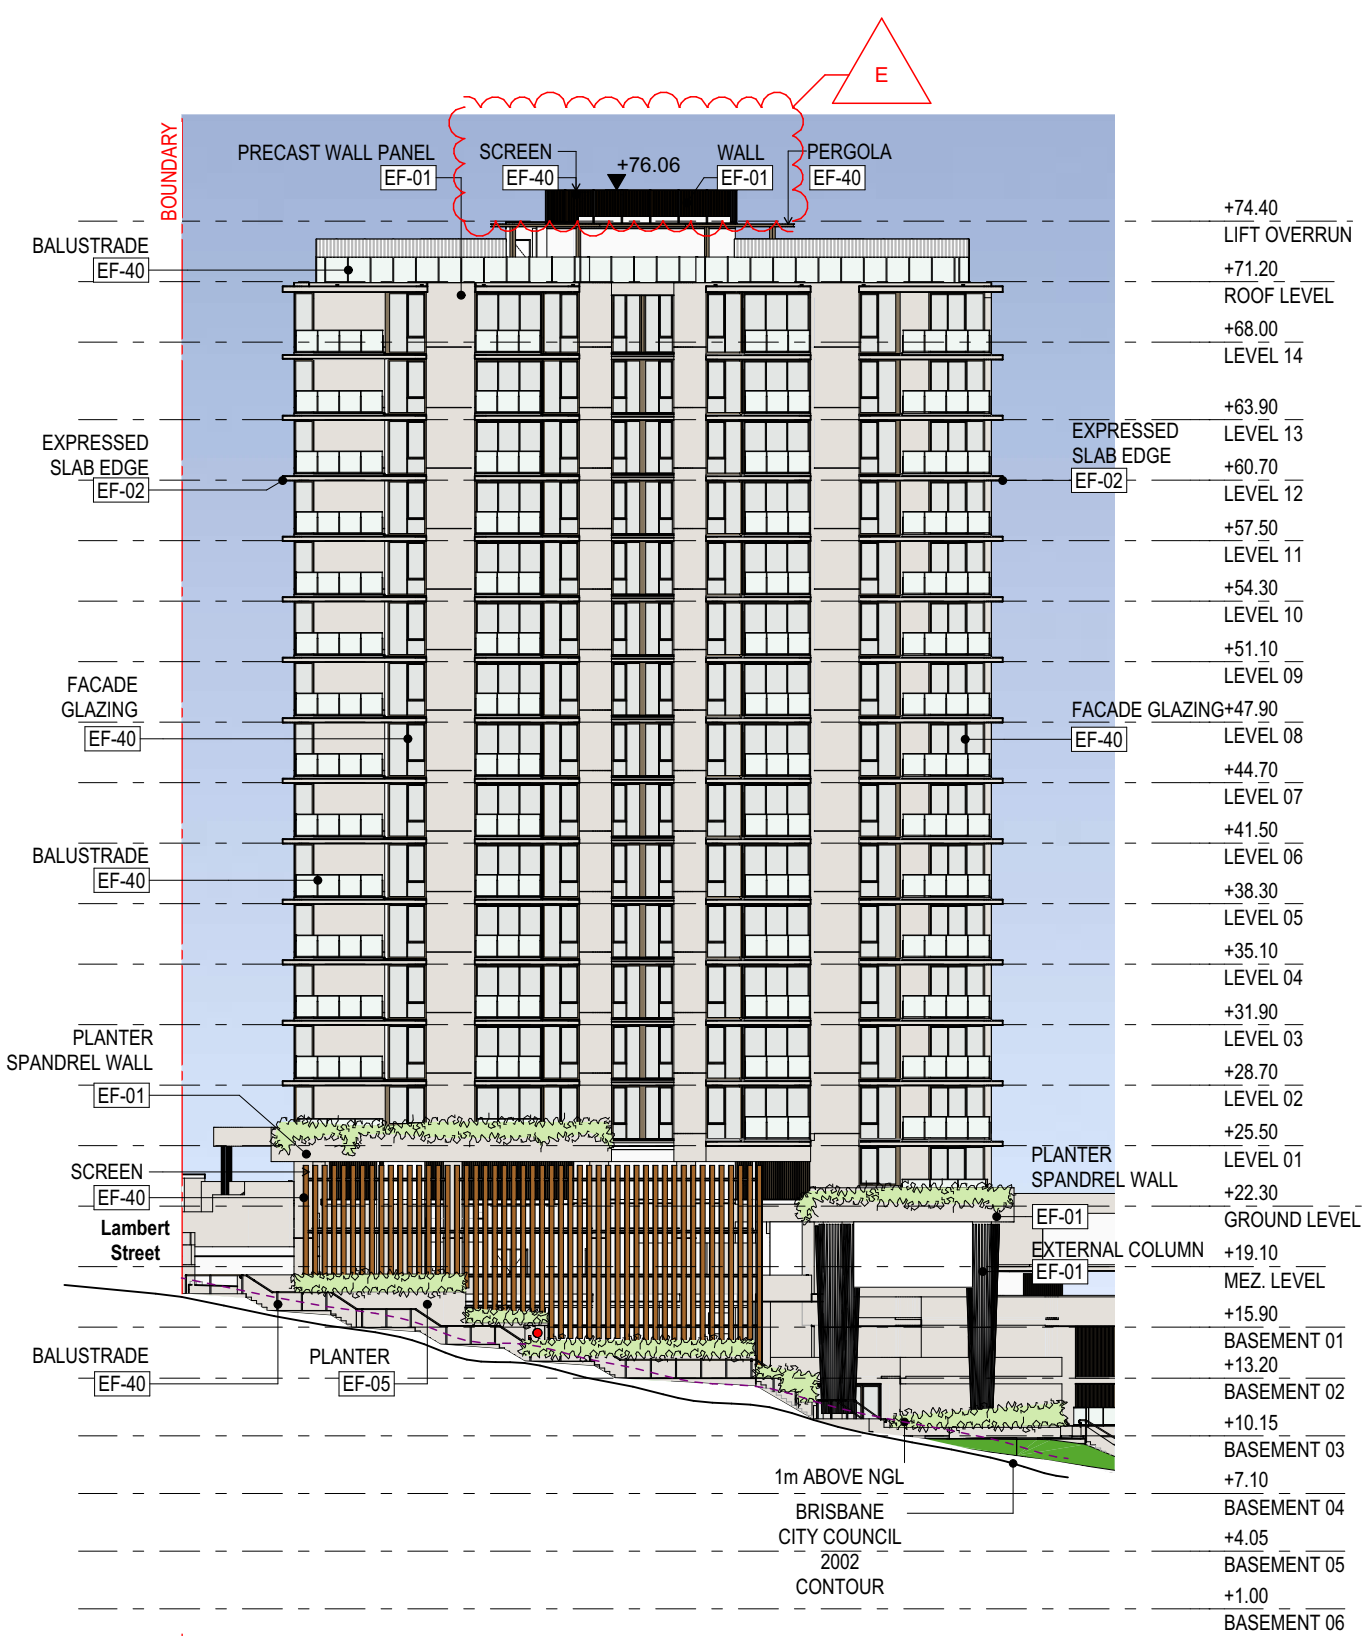

E-07 Tower 2 - South 1:400

BCC DS
LODGED

24/09/2026

APPLICATION REF


A007117533



DKO Architecture (QLD) Pty Ltd
Level 3, 232 Adelaide Street
Brisbane, QLD 4000
ABN: 61413783636

T +61 7 3726 9588
info@DKO.com.au
www.DKO.com.au

© DKO Architecture (QLD) Pty Ltd
Except as allowed under copyright act, no part of this
drawing may be reproduced or otherwise dealt with
without written permission of DKO Architecture.

 

EF-01, EF-02, EF-04 & EF-05
Render, Acratex
Colour: Limed White Quarter



EF-06 Split face block work:
GB Masonry Vertico,
Colour: Porcelian



EF-30 Glass, Clear



EF-40
Powdercoat
Colour: Natural Bronze



BAL-01
Semi-Frameless Glass Balustrade
Colour: Glass, Clear
Handrail & Post, to match EF-40
Powder Coat

Project Name
Project Number
Date
Scale

108 LAMBERT ST
13363
18/09/2026
1:400@A3

Drawing Name
Drawing Number
Revision

Tower 2 - North & South Elevations
DA503
E

Additional Information
GAP - Basement 6 Staging Diagram

B6 CARPARKING ALLOCATION

T1 VISITOR	N/A
T2 VISITOR	N/A
T1 RESIDENCE	64 SPACES
T2 RESIDENCE	64 SPACES
BIKE PARKING	51 BAYS


BCC DS

LODGED

24/09/2026

APPLICATION REF

A007117533

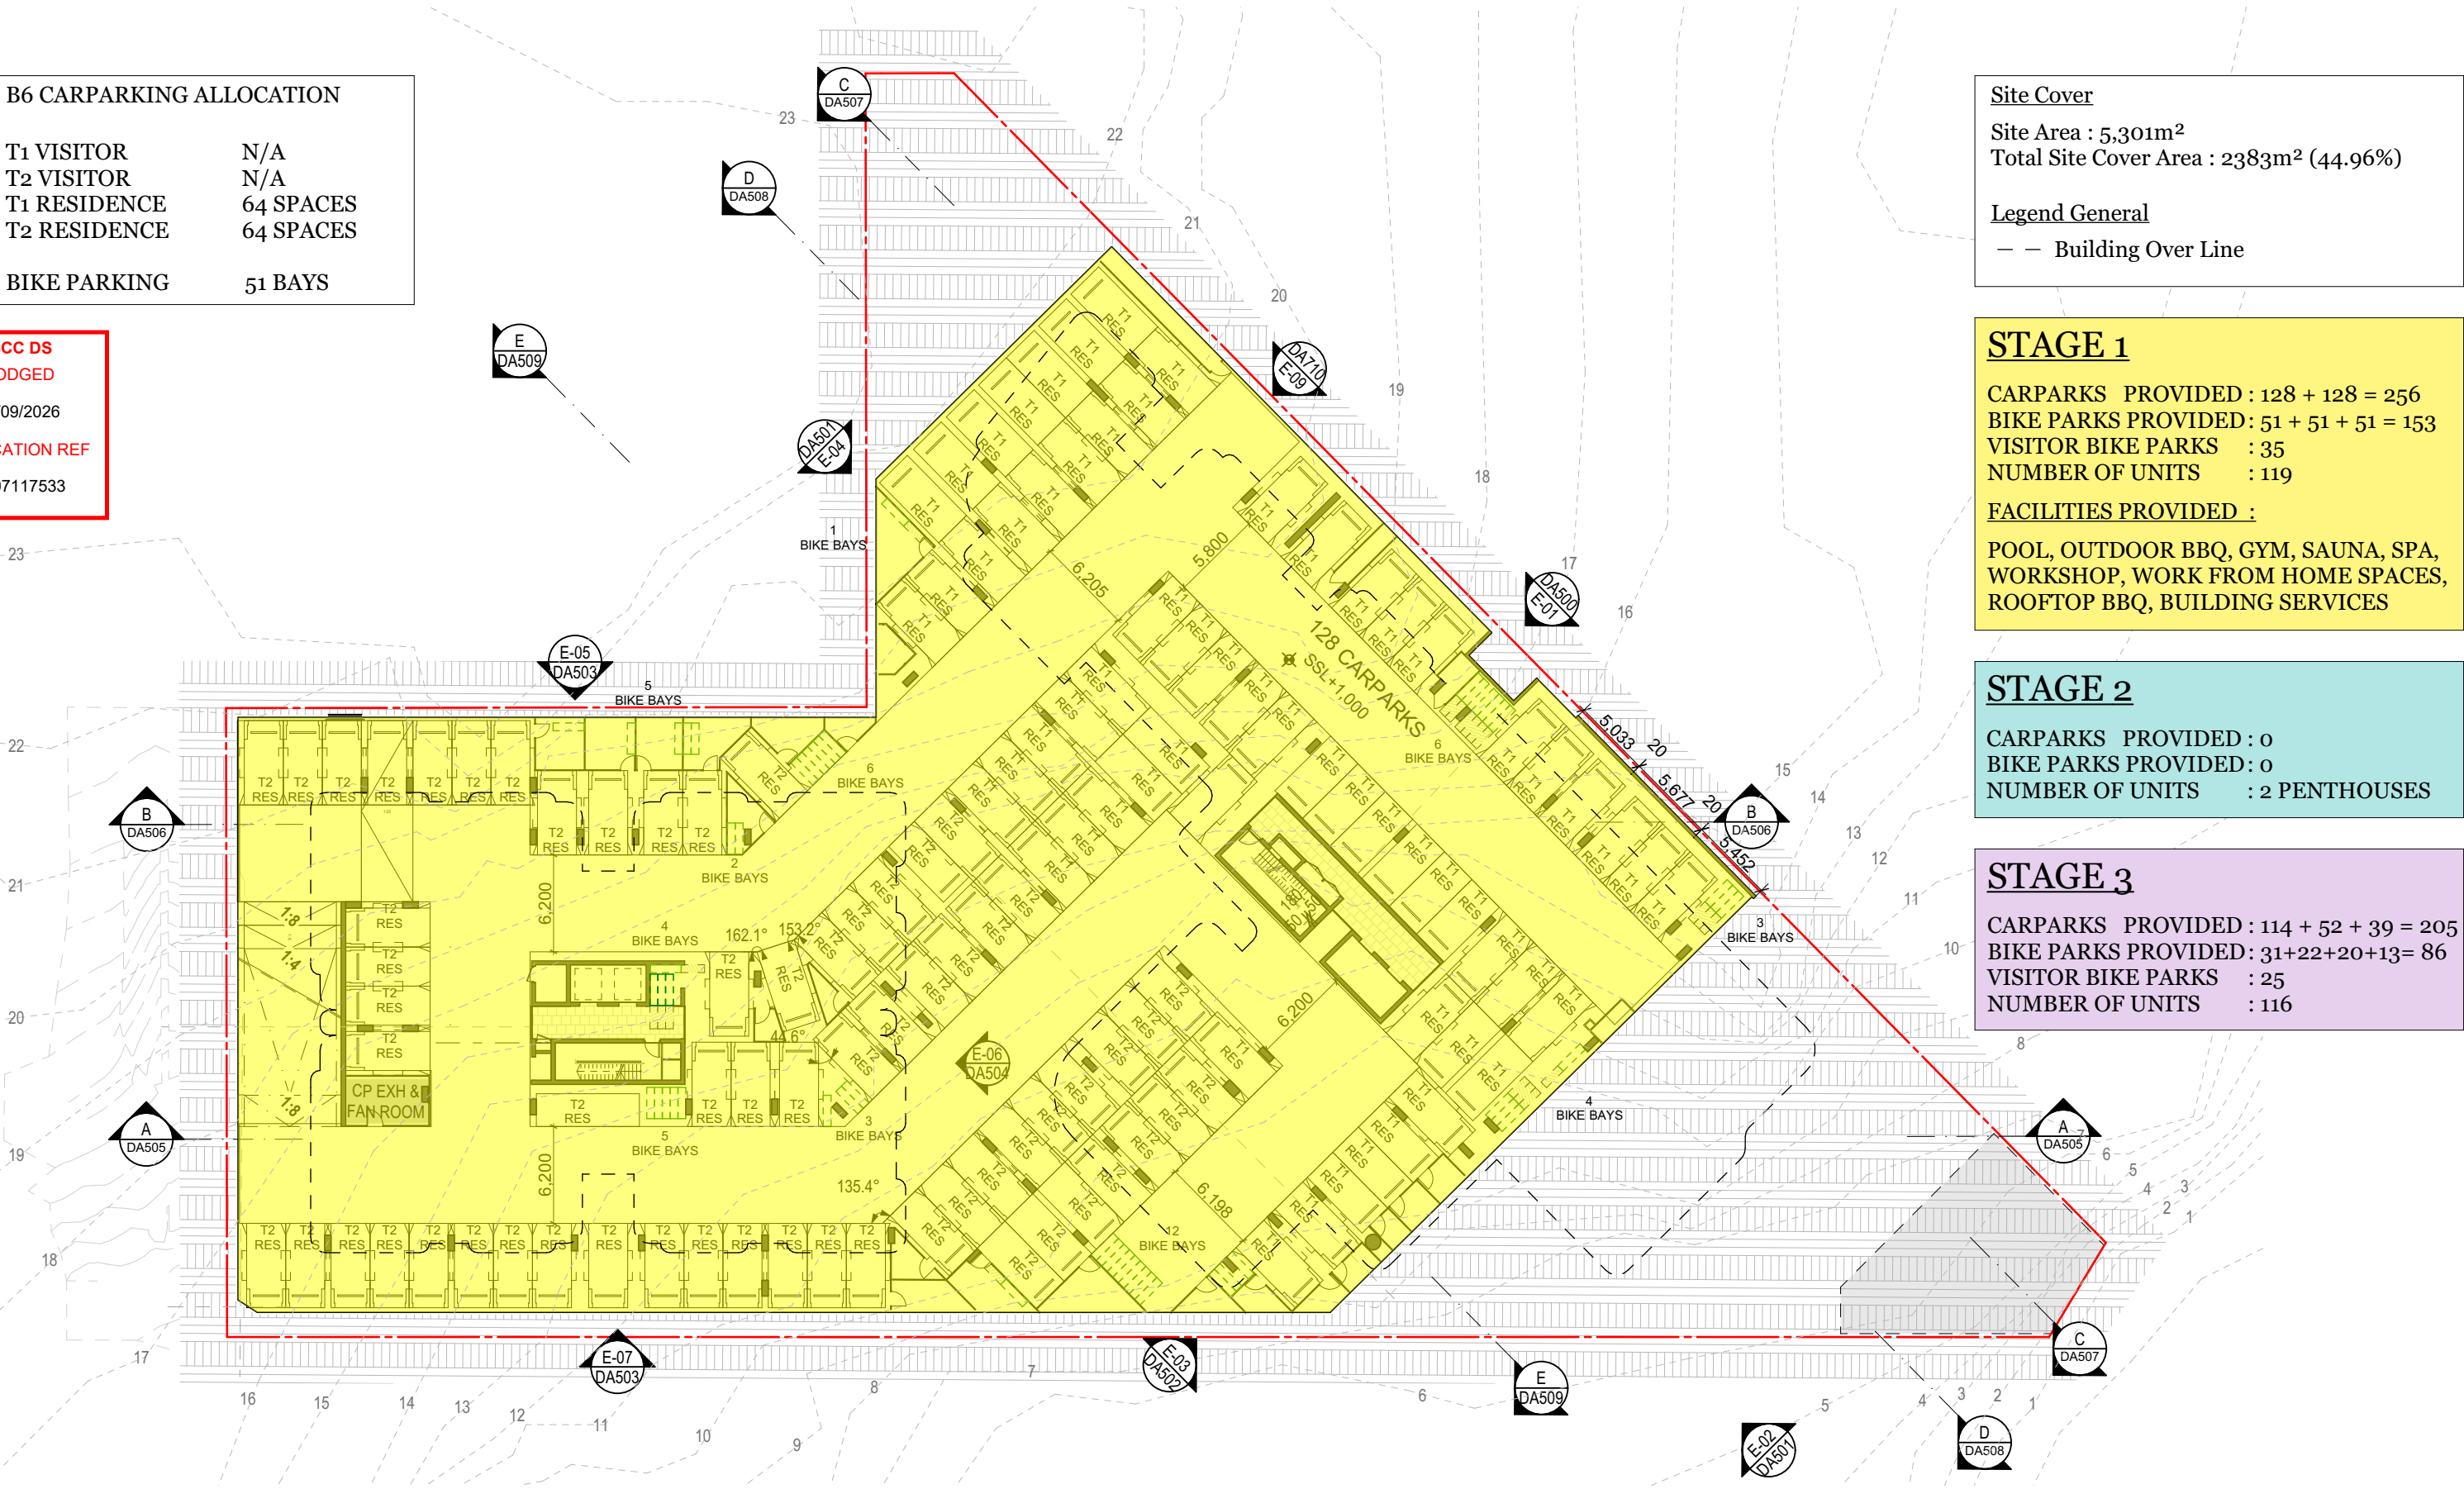

Site Cover

Site Area : 5,301m²

Total Site Cover Area : 2383m² (44.96%)

Legend General

— — Building Over Line

STAGE 1

CARPARKS PROVIDED : 128 + 128 = 256

BIKE PARKS PROVIDED: 51 + 51 + 51 = 153

VISITOR BIKE PARKS : 35

NUMBER OF UNITS : 119

FACILITIES PROVIDED :

POOL, OUTDOOR BBQ, GYM, SAUNA, SPA,

WORKSHOP, WORK FROM HOME SPACES,

ROOFTOP BBQ, BUILDING SERVICES

STAGE 2

CARPARKS PROVIDED : 0

BIKE PARKS PROVIDED: 0

NUMBER OF UNITS : 2 PENTHOUSES

STAGE 3

CARPARKS PROVIDED : 114 + 52 + 39 = 205

BIKE PARKS PROVIDED: 31+22+20+13= 86

VISITOR BIKE PARKS : 25

NUMBER OF UNITS : 116

Additional Information
GAP - Basement 5 Staging Diagram

B5 CARPARKING ALLOCATION

T1 VISITOR	N/A
T2 VISITOR	N/A
T1 RESIDENCE	64 SPACES
T2 RESIDENCE	64 SPACES
BIKE PARKING	51 BAYS

BCC DS

LODGED

24/09/2026

APPLICATION REF

A007117533

Site Cover

Site Area : 5,301m²

Total Site Cover Area : 2383m² (44.96%)

Legend General

— — Building Over Line

STAGE 1

CARPARKS PROVIDED : 128 + 128 = 256
BIKE PARKS PROVIDED: 51 + 51 + 51 = 153
VISITOR BIKE PARKS : 35
NUMBER OF UNITS : 119

FACILITIES PROVIDED :

POOL, OUTDOOR BBQ, GYM, SAUNA, SPA,
WORKSHOP, WORK FROM HOME SPACES,
ROOFTOP BBQ, BUILDING SERVICES

STAGE 2

CARPARKS PROVIDED : 0
BIKE PARKS PROVIDED: 0
NUMBER OF UNITS : 2 PENTHOUSES

STAGE 3

CARPARKS PROVIDED : 114 + 52 + 39 = 205
BIKE PARKS PROVIDED: 31+22+20+13= 86
VISITOR BIKE PARKS : 25
NUMBER OF UNITS : 116



DKO Architecture (QLD) Pty Ltd
Level 3, 232 Adelaide Street
Brisbane, QLD 4000
ABN: 61413783636

T +61 7 3726 9588
info@DKO.com.au
www.DKO.com.au

© DKO Architecture (QLD) Pty Ltd
Except as allowed under copyright act, no part of this
drawing may be reproduced or otherwise dealt with
without written permission of DKO Architecture.

0 5 10 15 20m



Project Name
Project Number
Date
Scale

108 LAMBERT ST
13363
18/09/2026
1:400@A3

Drawing Name
Drawing Number
Revision

GAP - Basement 5 Staging Diagram
DA7101
A


Additional Information
GAP - Basement 4 Staging Diagram

B4 CARPARKING ALLOCATION	
T1 VISITOR	N/A
T2 VISITOR	N/A
T1 RESIDENCE	57 SPACES
T2 RESIDENCE	57 SPACES
BIKE PARKING	31 BAYS

BCC DS
LODGED

24/09/2026

APPLICATION REF
A007117533

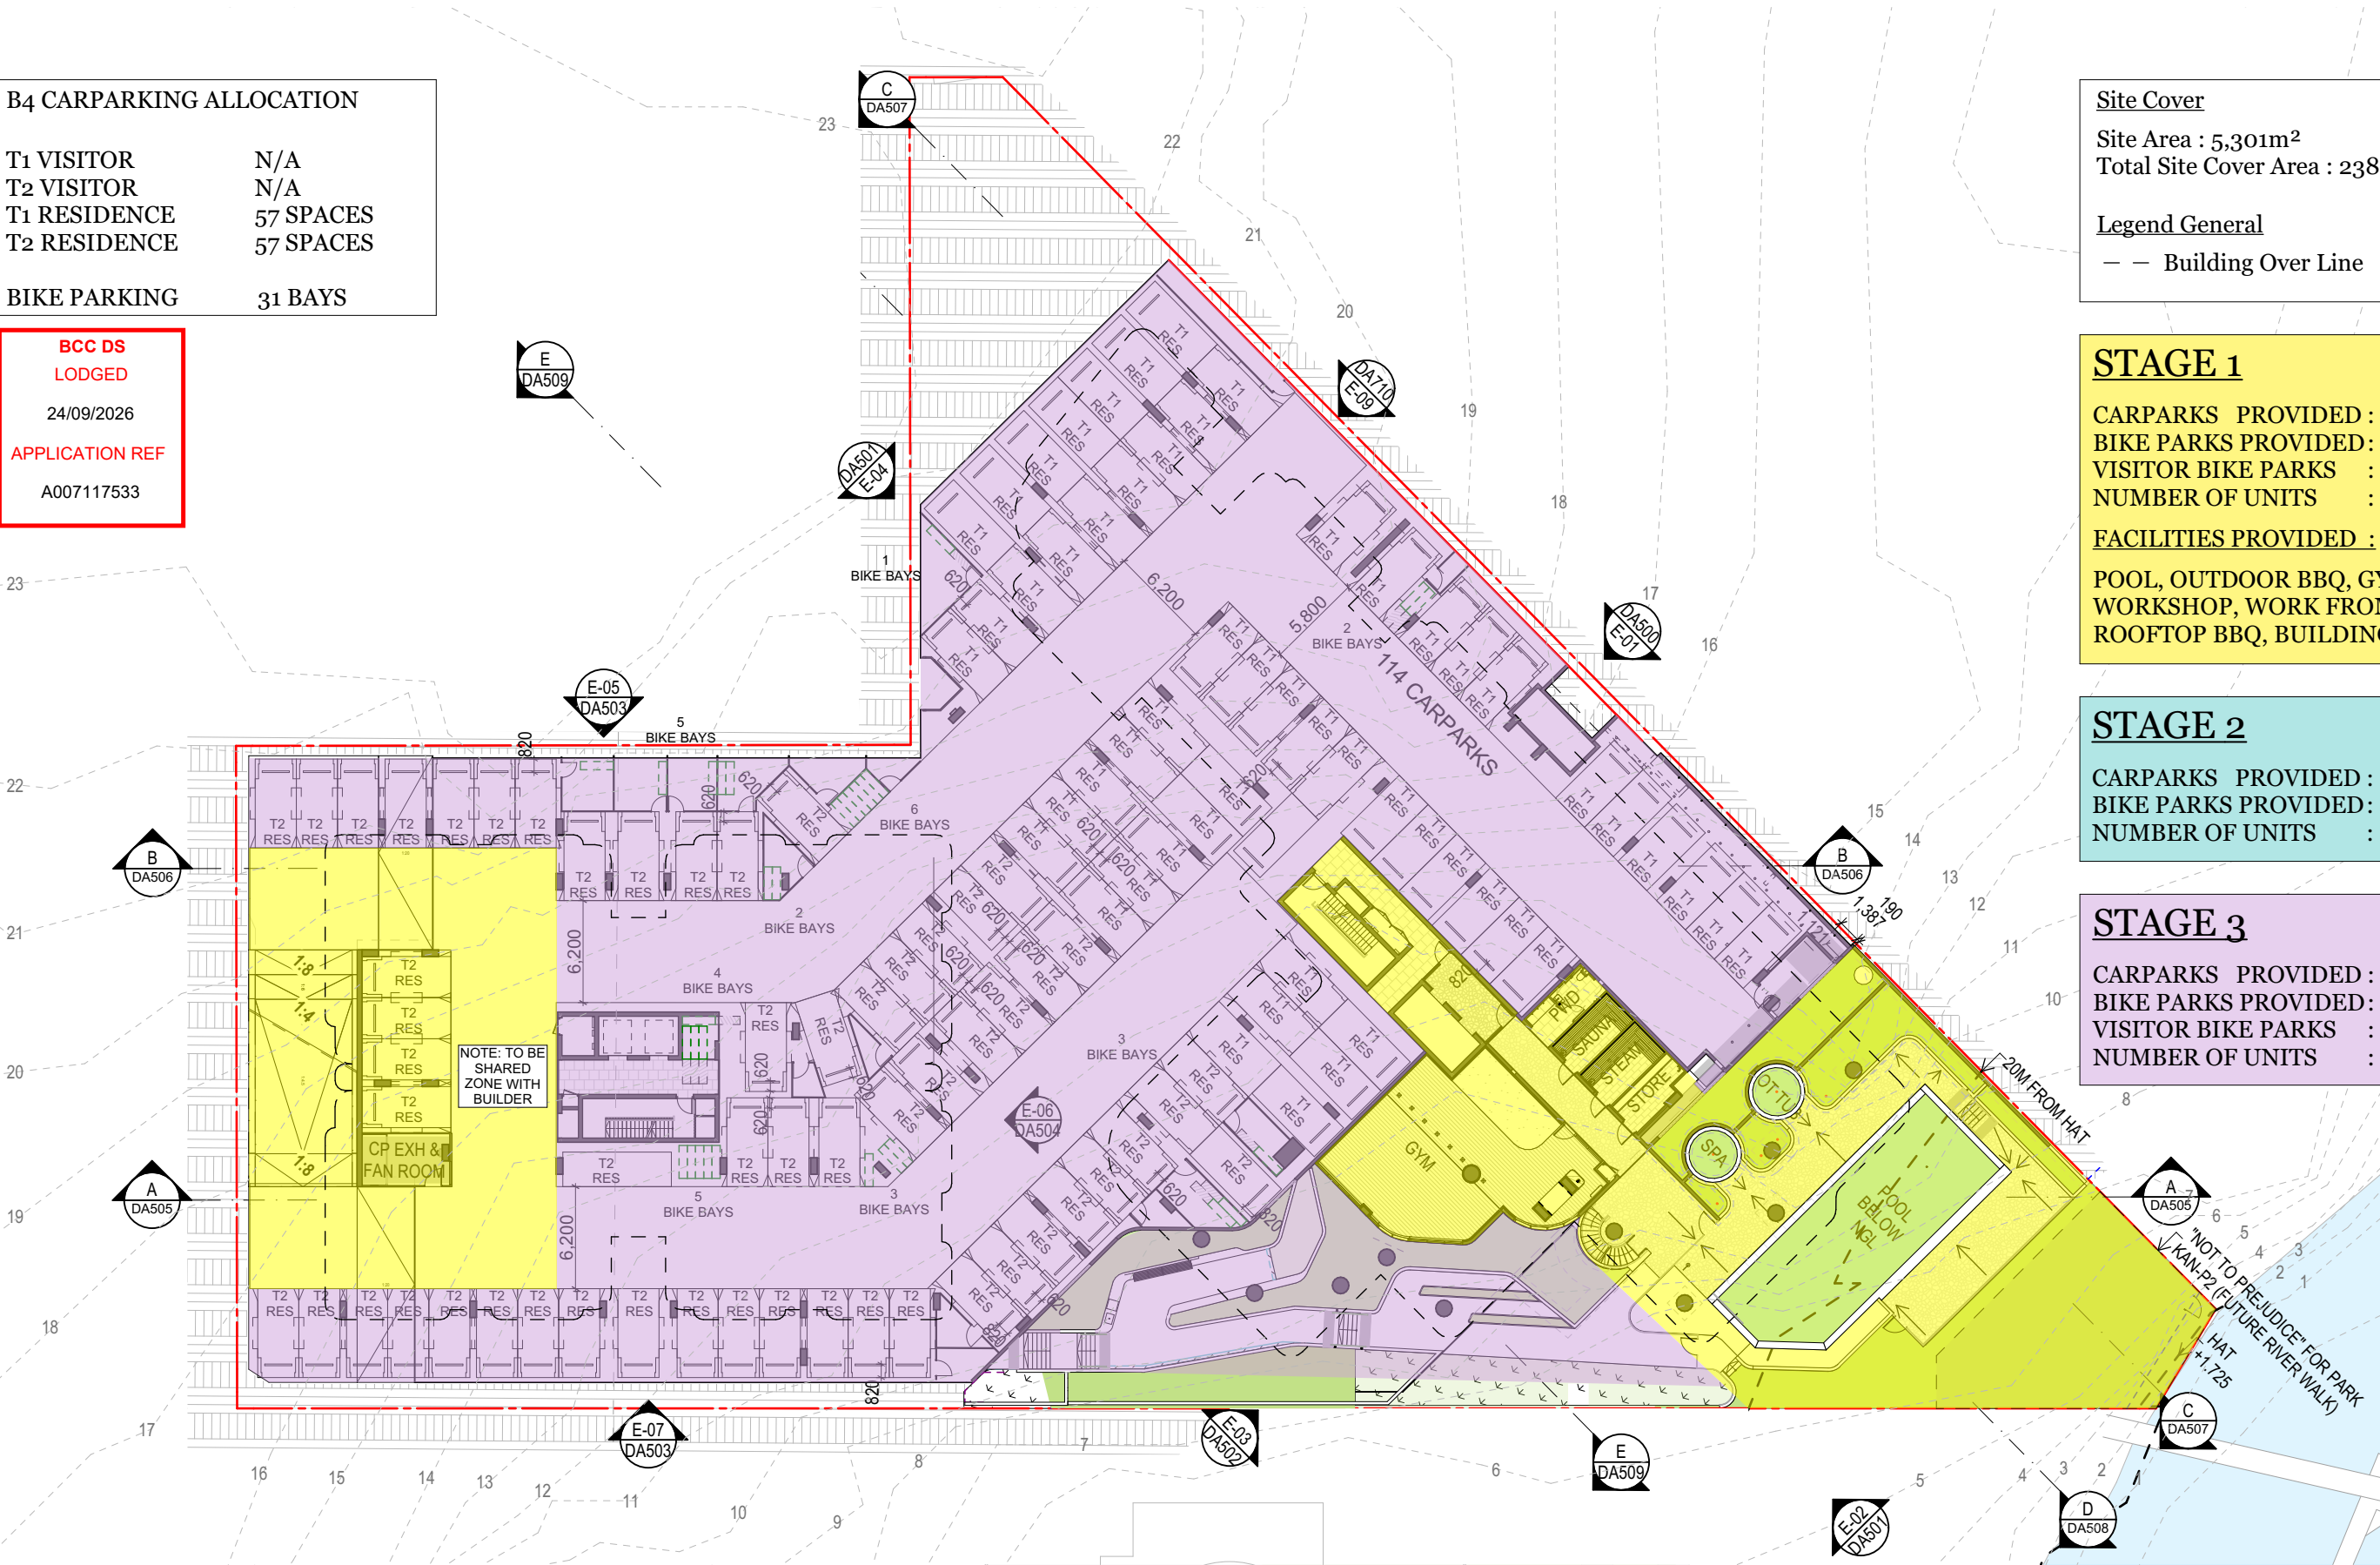

Site Cover

Site Area : 5,301m²
Total Site Cover Area : 2383m² (44.96%)

Legend General

— — Building Over Line

STAGE 1

CARPARKS PROVIDED : 128 + 128 = 256
BIKE PARKS PROVIDED: 51 + 51 + 51 = 153
VISITOR BIKE PARKS : 35
NUMBER OF UNITS : 119

FACILITIES PROVIDED :

POOL, OUTDOOR BBQ, GYM, SAUNA, SPA,
WORKSHOP, WORK FROM HOME SPACES,
ROOFTOP BBQ, BUILDING SERVICES

STAGE 2

CARPARKS PROVIDED : 0
BIKE PARKS PROVIDED: 0
NUMBER OF UNITS : 2 PENTHOUSES

STAGE 3

CARPARKS PROVIDED : 114 + 52 + 39 = 205
BIKE PARKS PROVIDED: 31+22+20+13= 86
VISITOR BIKE PARKS : 25
NUMBER OF UNITS : 116

Additional Information
GAP - Basement 3 Staging Diagram

B3 CARPARKING ALLOCATION

T1 VISITOR	N/A
T2 VISITOR	13 SPACES
T1 RESIDENCE	20 SPACES
T2 RESIDENCE	19 SPACES
BIKE PARKING	22 BAYS

BCC DS
LODGED

24/09/2026

APPLICATION REF

A007117533

Site Cover

Site Area : 5,301m²
Total Site Cover Area : 2383m² (44.96%)

Legend General

— — Building Over Line

STAGE 1

CARPARKS PROVIDED : 128 + 128 = 256
BIKE PARKS PROVIDED: 51 + 51 + 51 = 153
VISITOR BIKE PARKS : 35
NUMBER OF UNITS : 119

FACILITIES PROVIDED :

POOL, OUTDOOR BBQ, GYM, SAUNA, SPA,
WORKSHOP, WORK FROM HOME SPACES,
ROOFTOP BBQ, BUILDING SERVICES

STAGE 2

CARPARKS PROVIDED : 0
BIKE PARKS PROVIDED: 0
NUMBER OF UNITS : 2 PENTHOUSES

STAGE 3

CARPARKS PROVIDED : 114 + 52 + 39 = 205
BIKE PARKS PROVIDED: 31+22+20+13= 86
VISITOR BIKE PARKS : 25
NUMBER OF UNITS : 116



DKO Architecture (QLD) Pty Ltd
Level 3, 232 Adelaide Street
Brisbane, QLD 4000
ABN: 61413783636

T +61 7 3726 9588
info@DKO.com.au
www.DKO.com.au

© DKO Architecture (QLD) Pty Ltd
Except as allowed under copyright act, no part of this
drawing may be reproduced or otherwise dealt with
without written permission of DKO Architecture.

0 5 10 15 20m



Project Name
Project Number
Date
Scale

108 LAMBERT ST
13363
18/09/2026
1:400@A3

Drawing Name
Drawing Number
Revision

GAP - Basement 3 Staging Diagram
DA7103
A

Additional Information
GAP - Basement 2 Staging Diagram

B2 CARPARKING ALLOCATION

T1 VISITOR	19 SPACES
T2 VISITOR	4 SPACES
T1 RESIDENCE	16 SPACES
T2 RESIDENCE	N/A

BIKE PARKING 20 BAYS

BCC DS
LODGED

24/09/2026

APPLICATION REF

A007117533

Site Cover

Site Area : 5,301m²
Total Site Cover Area : 2383m² (44.96%)

Legend General

— — Building Over Line

STAGE 1

CARPARKS PROVIDED : 128 + 128 = 256
BIKE PARKS PROVIDED: 51 + 51 + 51 = 153
VISITOR BIKE PARKS : 35
NUMBER OF UNITS : 119

FACILITIES PROVIDED :


POOL, OUTDOOR BBQ, GYM, SAUNA, SPA,
WORKSHOP, WORK FROM HOME SPACES,
ROOFTOP BBQ, BUILDING SERVICES

STAGE 2

CARPARKS PROVIDED : 0
BIKE PARKS PROVIDED: 0
NUMBER OF UNITS : 2 PENTHOUSES

STAGE 3

CARPARKS PROVIDED : 114 + 52 + 39 = 205
BIKE PARKS PROVIDED: 31+22+20+13= 86
VISITOR BIKE PARKS : 25
NUMBER OF UNITS : 116

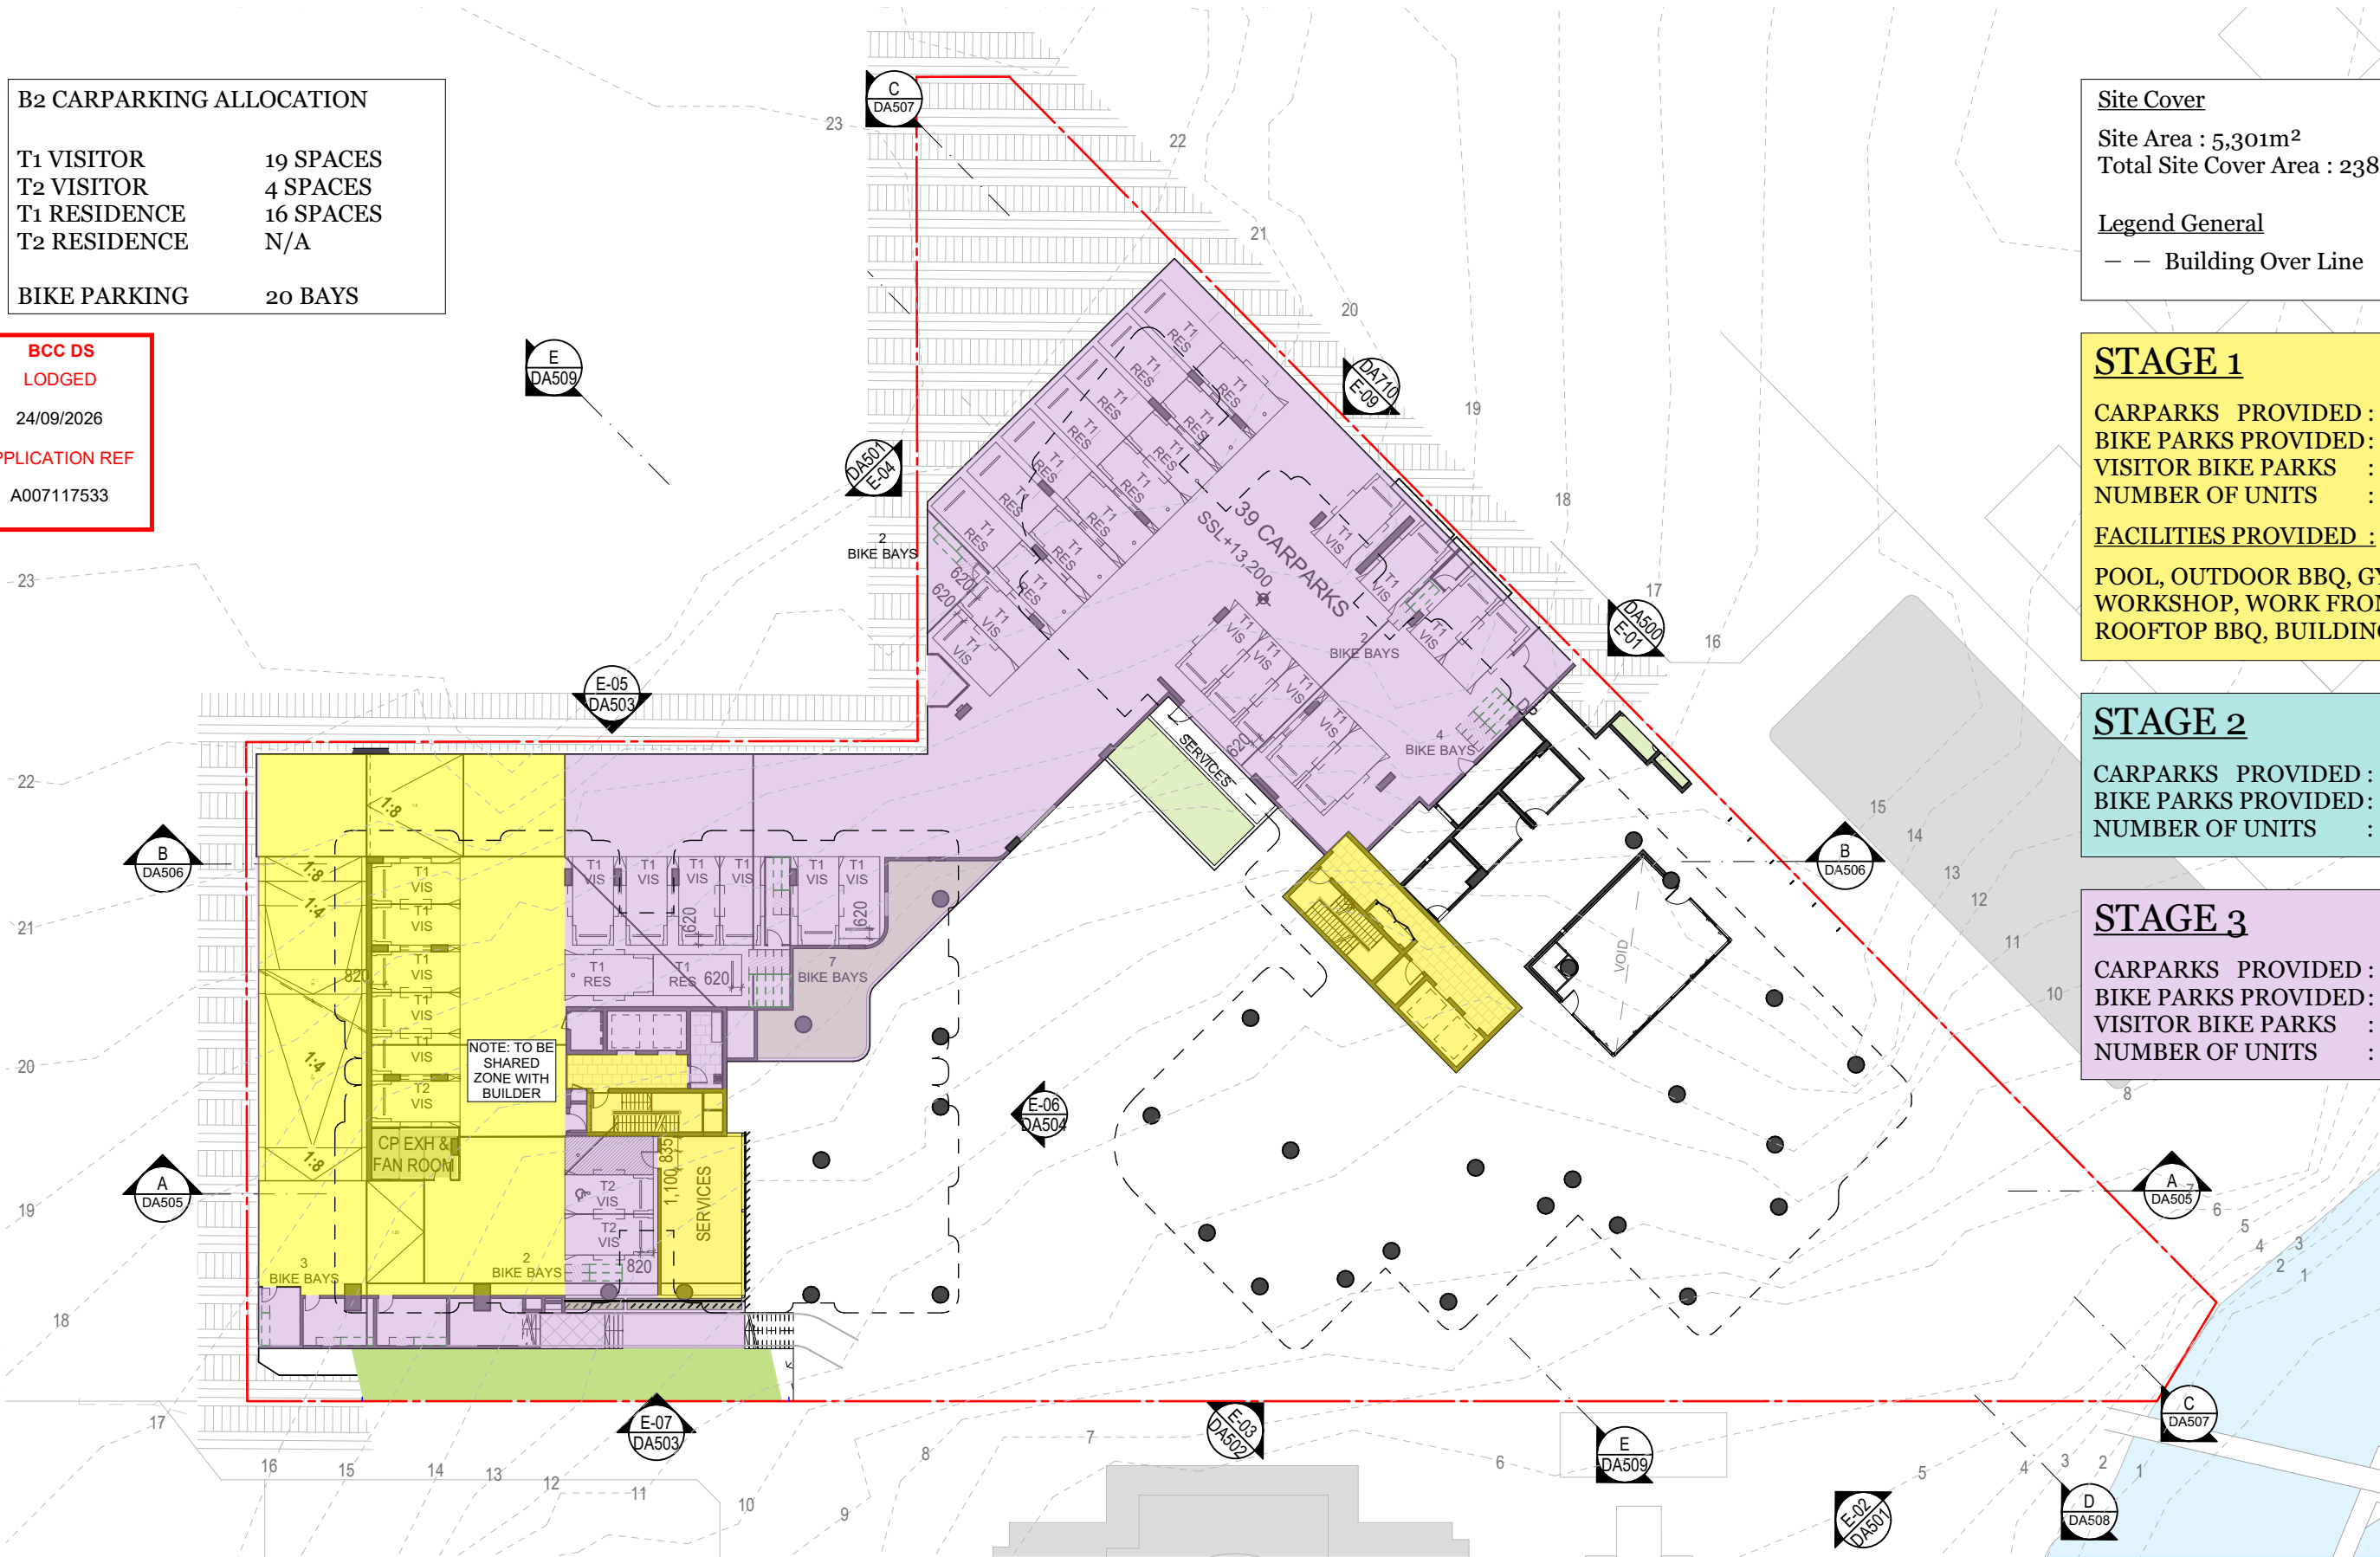

DKO Architecture (QLD) Pty Ltd
Level 3, 232 Adelaide Street
Brisbane, QLD 4000
ABN: 61413783636

T +61 7 3726 9588
info@DKO.com.au
www.DKO.com.au

© DKO Architecture (QLD) Pty Ltd
Except as allowed under copyright act, no part of this
drawing may be reproduced or otherwise dealt with
without written permission of DKO Architecture.

0 5 10 15 20m



Project Name
Project Number
Date
Scale

108 LAMBERT ST
13363
18/09/2026
1:400@A3

Drawing Name
Drawing Number
Revision



GAP - Basement 2 Staging Diagram
DA7104
A

Additional Information

GAP -Basement 1 Staging Diagram


A007117533

CARPARKS PROVIDED : $114 + 52 + 39 = 205$
BIKE PARKS PROVIDED: $31+22+20+13= 86$
VISITOR BIKE PARKS : 25
NUMBER OF UNITS : 116

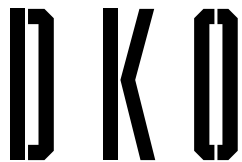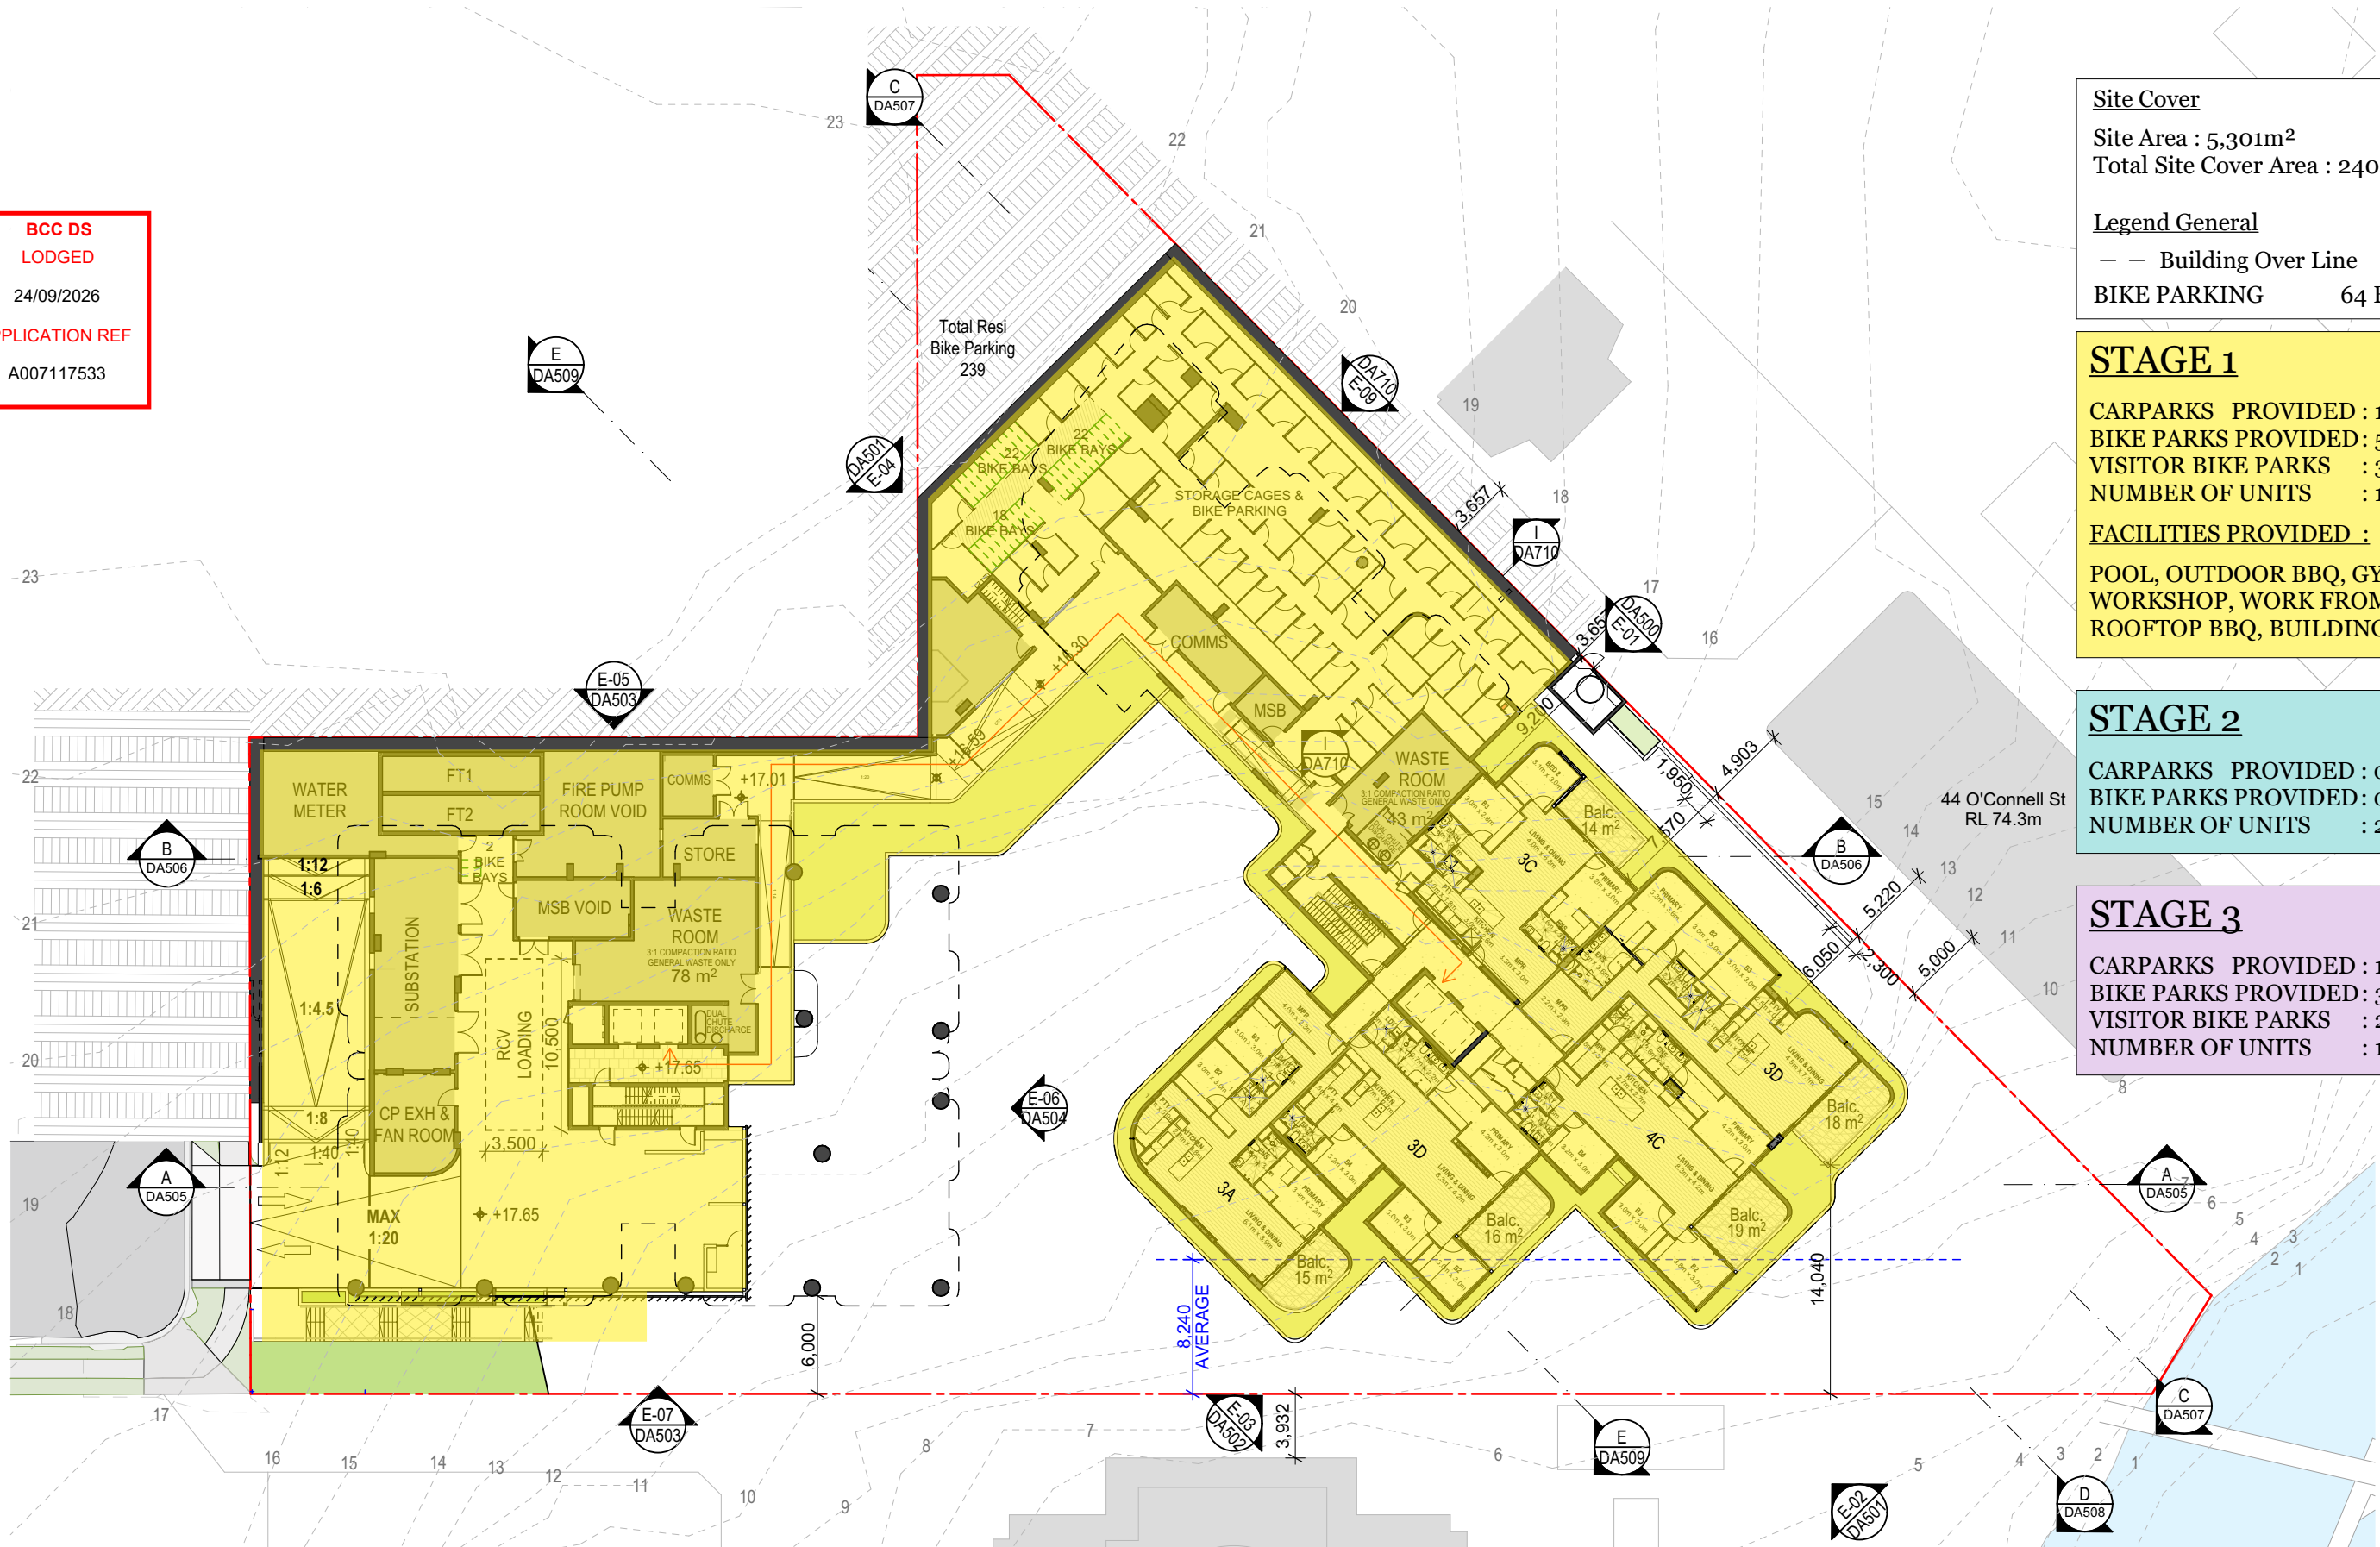

DKO Architecture (QLD) Pty Ltd | T +61 7 3726 9588
Level 3, 232 Adelaide Street | info@DKO.com.au
Brisbane, QLD 4000 | www.DKO.com.au
ABN: 61413783636



© DKO Architecture (QLD) Pty Ltd
Except as allowed under copyright act, no part of this
drawing may be reproduced or otherwise dealt with
without written permission of DKO Architecture.

 

Project Name	108 LAMBERT ST
Project Number	13363
Date	18/09/2026
Scale	1:400@A3

Drawing Name	GAP -Basement 1 Staging Diagram
Drawing Number	DA7105
Revision	A

Additional Information
GAP - Mezzanine Staging Diagram

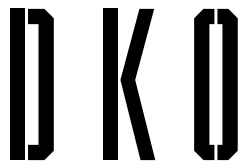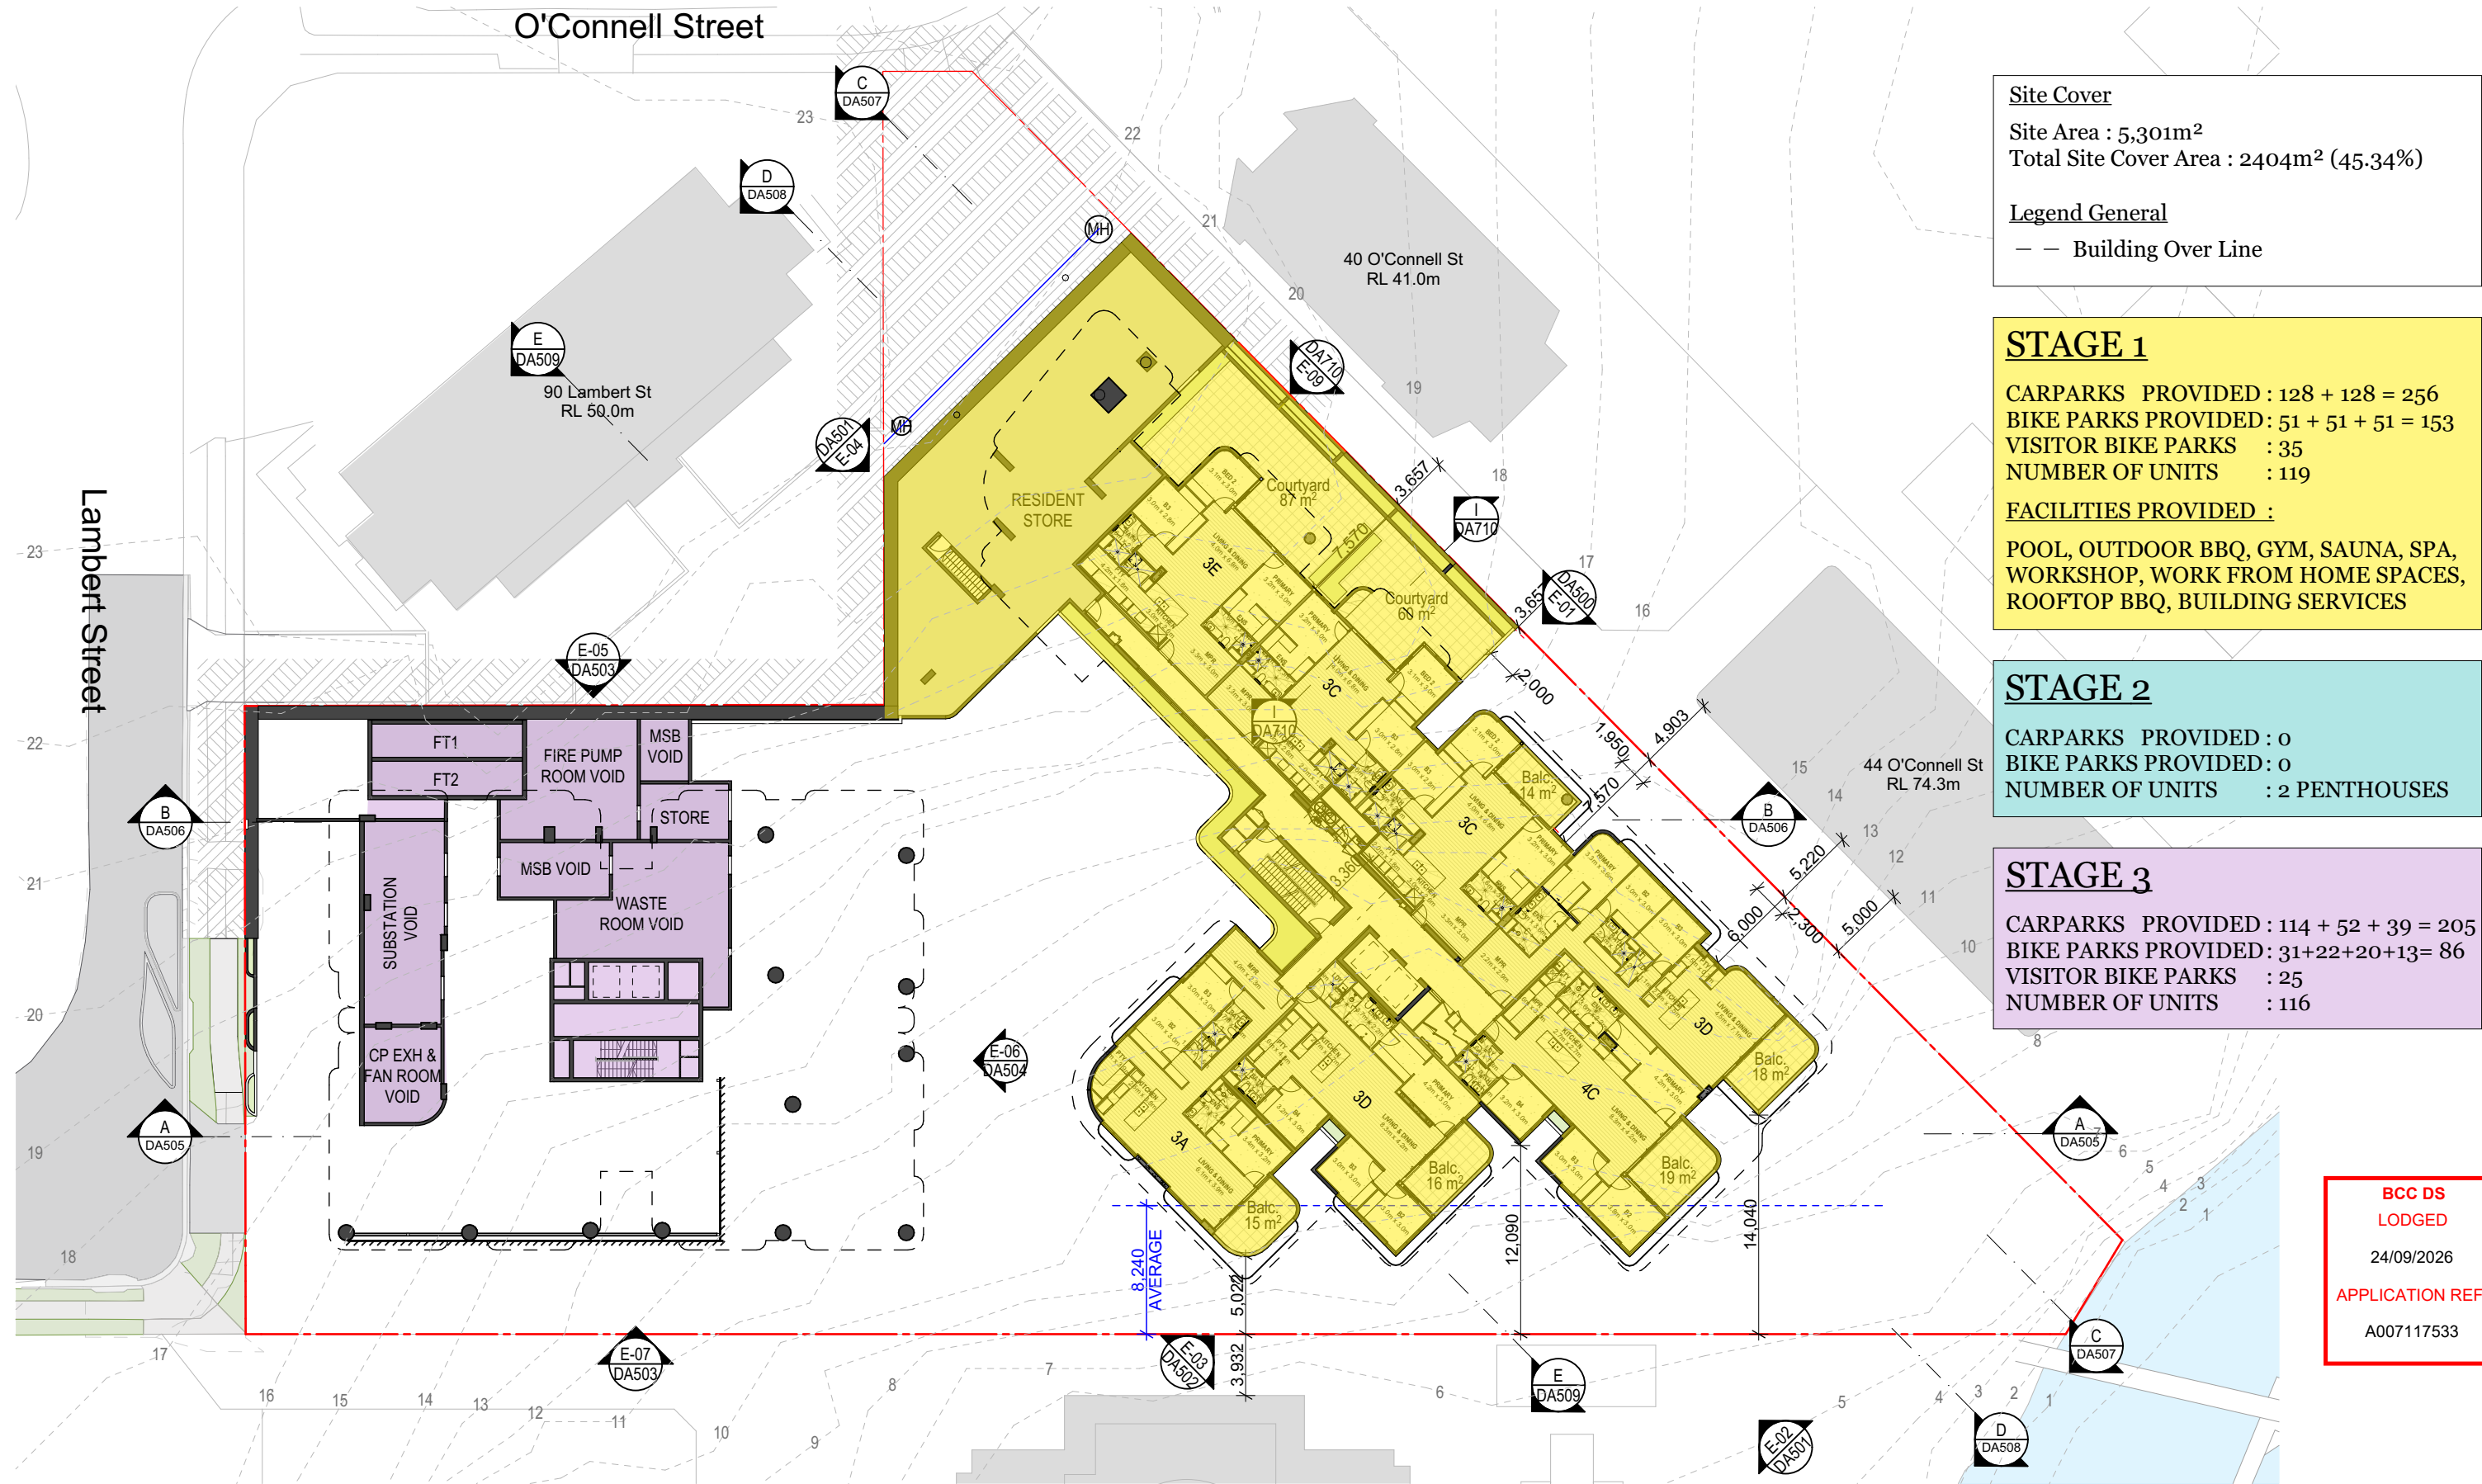

DKO Architecture (QLD) Pty Ltd
Level 3, 232 Adelaide Street
Brisbane, QLD 4000
ABN: 61413783636
T +61 7 3726 9588
info@DKO.com.au
www.DKO.com.au

© DKO Architecture (QLD) Pty Ltd
Except as allowed under copyright act, no part of this
drawing may be reproduced or otherwise dealt with
without written permission of DKO Architecture.

0 5 10 15 20m



Project Name
Project Number
Date
Scale

108 LAMBERT ST
13363
18/09/2026
1:400@A3

Drawing Name
Drawing Number
Revision
GAP - Mezzanine Staging Diagram
DA7106
A


Additional Information
GAP - Ground Level Staging Plan

BCC DS
LODGED

24/09/2026

APPLICATION REF

A007117533

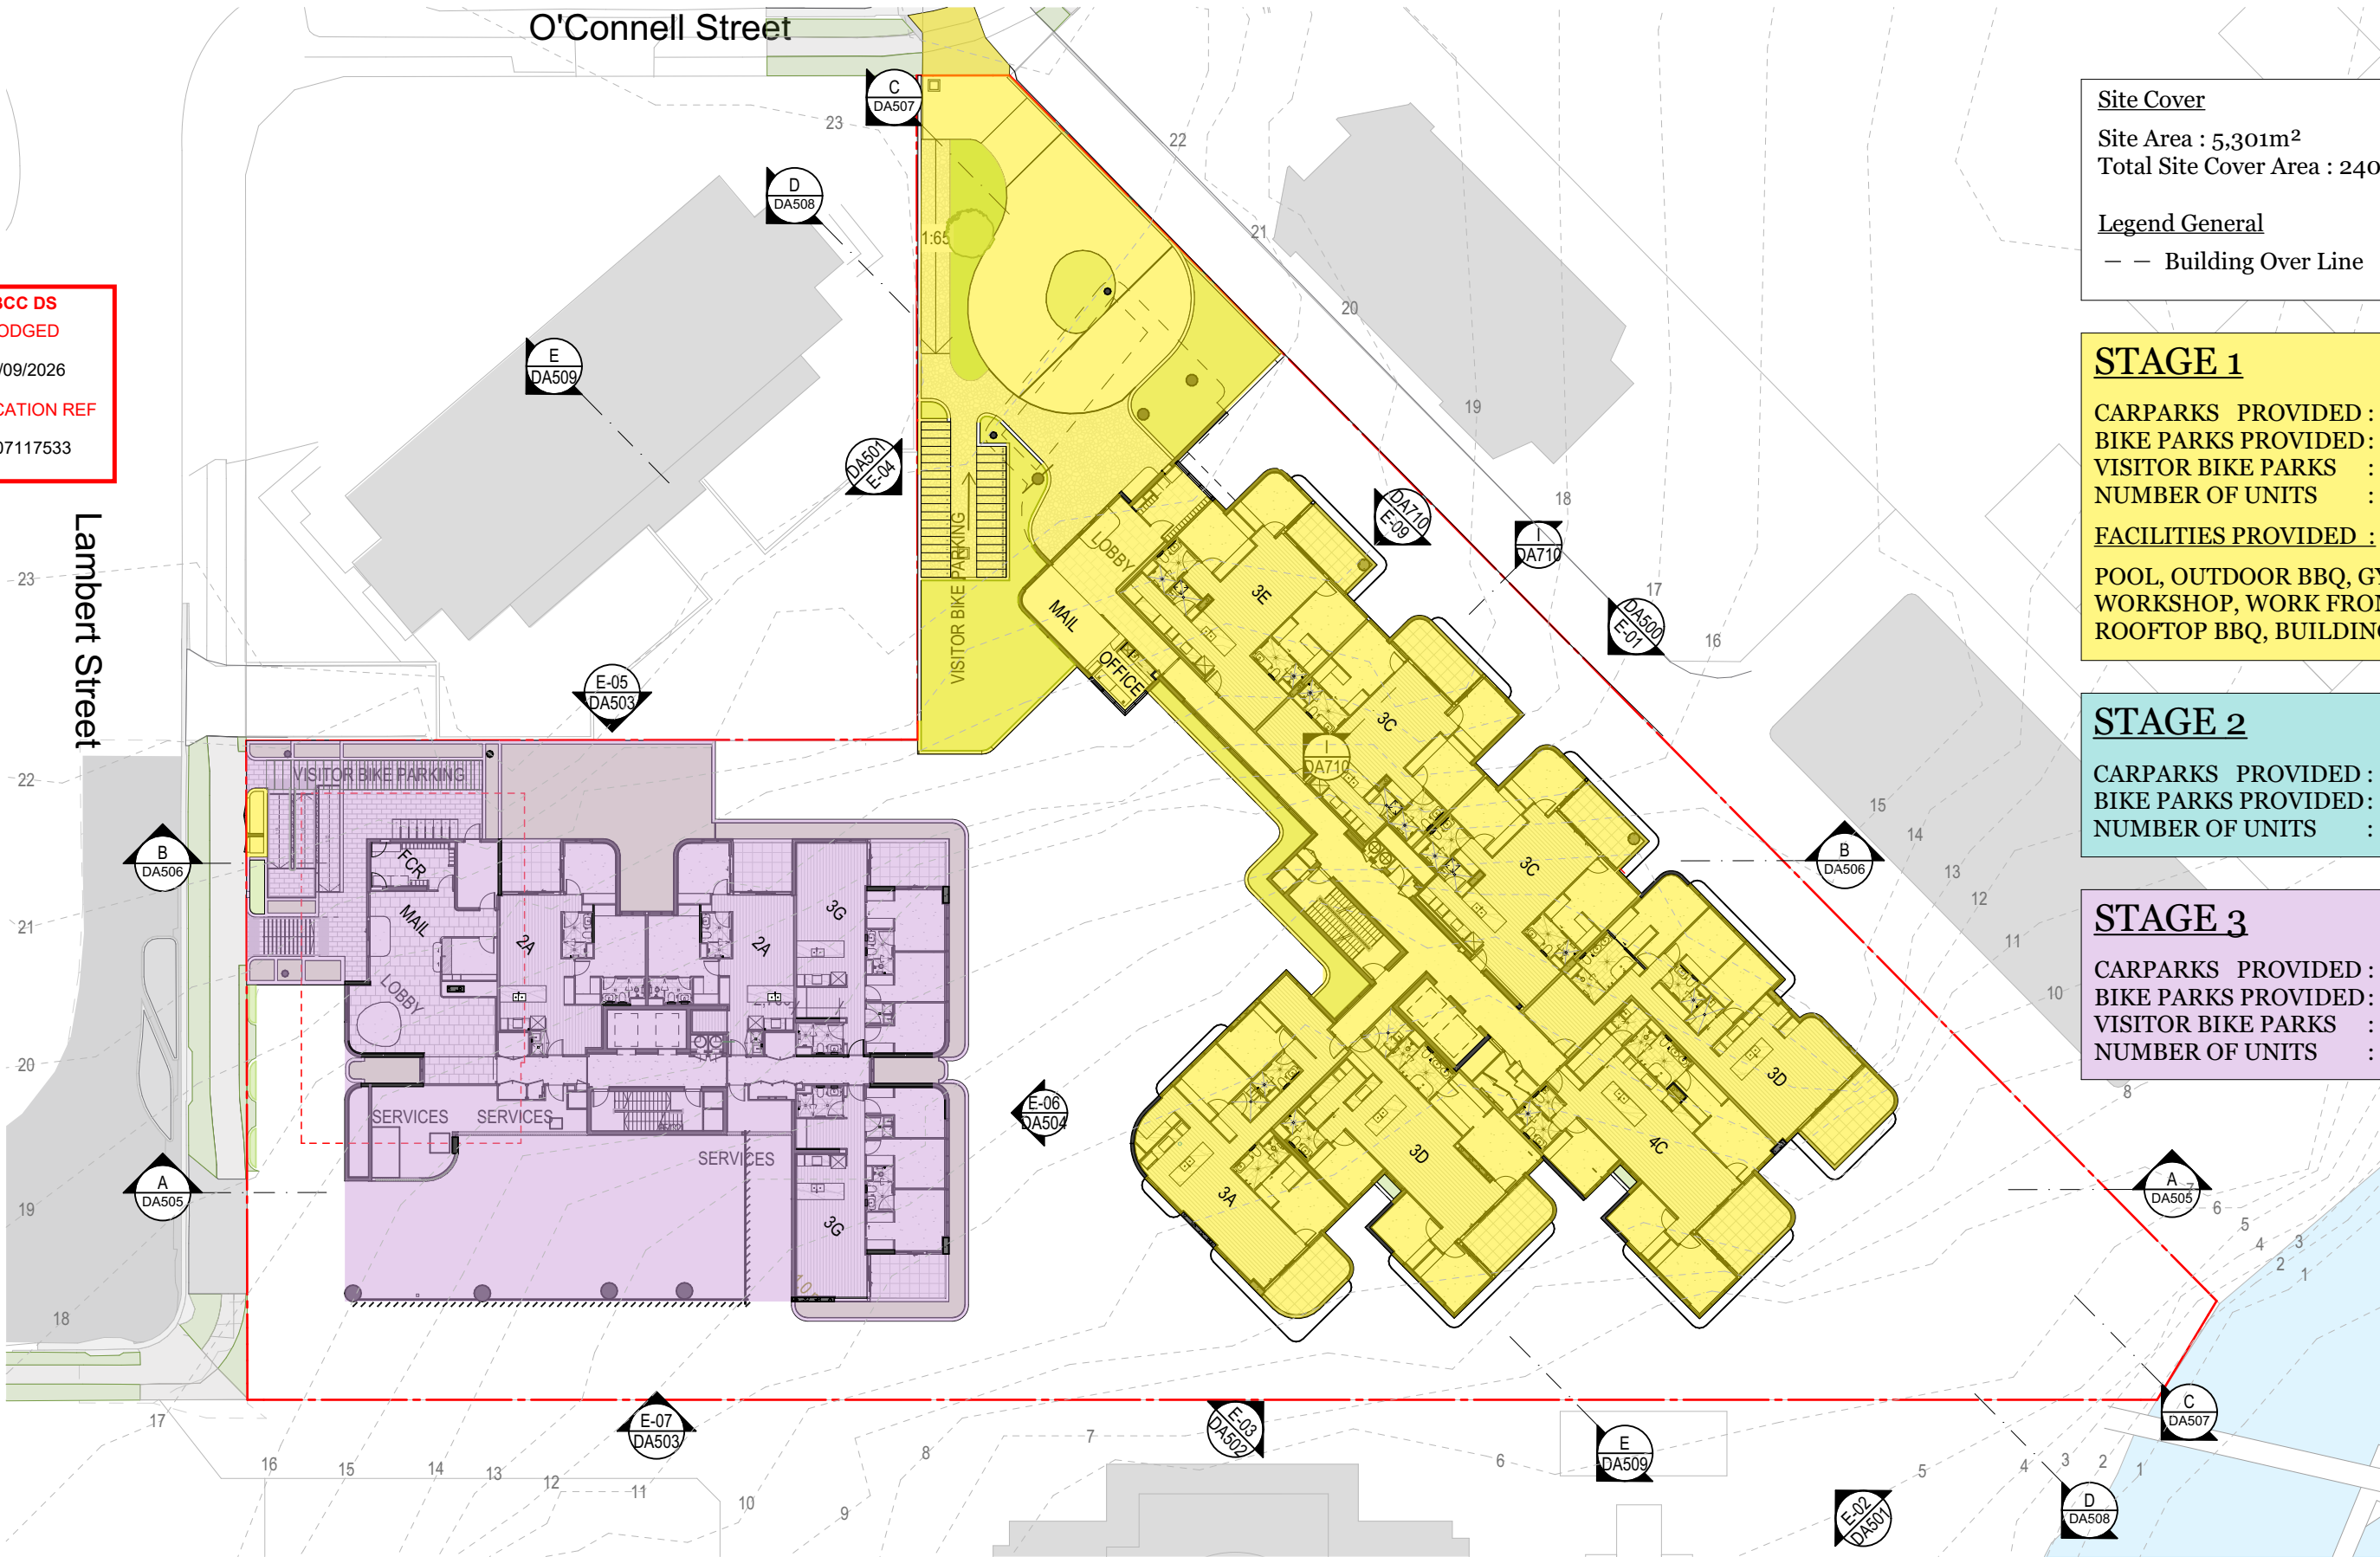

Site Cover
Site Area : 5,301m²
Total Site Cover Area : 2404m² (45.34%)

Legend General
— — Building Over Line

STAGE 1

CARPARKS PROVIDED : 128 + 128 = 256
BIKE PARKS PROVIDED: 51 + 51 + 51 = 153
VISITOR BIKE PARKS : 35
NUMBER OF UNITS : 119

FACILITIES PROVIDED :

POOL, OUTDOOR BBQ, GYM, SAUNA, SPA,
WORKSHOP, WORK FROM HOME SPACES,
ROOFTOP BBQ, BUILDING SERVICES

STAGE 2

CARPARKS PROVIDED : 0
BIKE PARKS PROVIDED: 0
NUMBER OF UNITS : 2 PENTHOUSES

STAGE 3

CARPARKS PROVIDED : 114 + 52 + 39 = 205
BIKE PARKS PROVIDED: 31+22+20+13= 86
VISITOR BIKE PARKS : 25
NUMBER OF UNITS : 116

GAP - Level 1 Staging Plan


A007117533

CARPARKS PROVIDED :	$114 + 52 + 39 = 205$
BIKE PARKS PROVIDED:	$31+22+20+13= 86$
VISITOR BIKE PARKS :	25
NUMBER OF UNITS :	116



DKO

© DKO Architecture (QLD) Pty Ltd
Except as allowed under copyright act, no part of this
drawing may be reproduced or otherwise dealt with
without written permission of DKO Architecture.

 

Drawing Name	GAP - Level 1 Staging Plan
Drawing Number	DA7108
Revision	A

Additional Information
GAP - Level 2-12 Staging Plan



BCC DS
LODGED
24/09/2026
APPLICATION REF
A007117533

Site Cover
Site Area : 5,301m²
Total Site Cover Area : 2383m² (44.96%)

Legend General
— — Building Over Line

STAGE 1

CARPARKS PROVIDED : 128 + 128 = 256
BIKE PARKS PROVIDED : 51 + 51 + 51 = 153
VISITOR BIKE PARKS : 35
NUMBER OF UNITS : 119

FACILITIES PROVIDED :
POOL, OUTDOOR BBQ, GYM, SAUNA, SPA,
WORKSHOP, WORK FROM HOME SPACES,
ROOFTOP BBQ, BUILDING SERVICES

STAGE 2

CARPARKS PROVIDED : 0
BIKE PARKS PROVIDED : 0
NUMBER OF UNITS : 2 PENTHOUSES


STAGE 3

CARPARKS PROVIDED : 114 + 52 + 39 = 205
BIKE PARKS PROVIDED : 31+22+20+13= 86
VISITOR BIKE PARKS : 25
NUMBER OF UNITS : 116



DKO Architecture (QLD) Pty Ltd
Level 3, 232 Adelaide Street
Brisbane, QLD 4000
ABN: 61413783636

© DKO Architecture (QLD) Pty Ltd
Except as allowed under copyright act, no part of this
drawing may be reproduced or otherwise dealt with
without written permission of DKO Architecture.

 

Project Name 108 LAMBERT ST
Project Number 13363
Date 18/09/2026
Scale 1:400@A3

Drawing Name GAP - Level 2-12 Staging Plan
Drawing Number DA7109
Revision A

Additional Information
GAP - Level 13 [Penthouse] Staging Plan



BCC DS
LODGED
24/09/2026
APPLICATION REF
A007117533

Site Cover
Site Area : 5,301m²
Total Site Cover Area : 2383m² (44.96%)

Legend General
— — Building Over Line

STAGE 1

CARPARKS PROVIDED : 128 + 128 = 256
BIKE PARKS PROVIDED: 51 + 51 + 51 = 153
VISITOR BIKE PARKS : 35
NUMBER OF UNITS : 119

FACILITIES PROVIDED :
POOL, OUTDOOR BBQ, GYM, SAUNA, SPA,
WORKSHOP, WORK FROM HOME SPACES,
ROOFTOP BBQ, BUILDING SERVICES


STAGE 2

CARPARKS PROVIDED : 0
BIKE PARKS PROVIDED: 0
NUMBER OF UNITS : 2 PENTHOUSES

STAGE 3

CARPARKS PROVIDED : 114 + 52 + 39 = 205
BIKE PARKS PROVIDED: 31+22+20+13= 86
VISITOR BIKE PARKS : 25
NUMBER OF UNITS : 116

Additional Information
GAP - Level 14 Staging Diagram

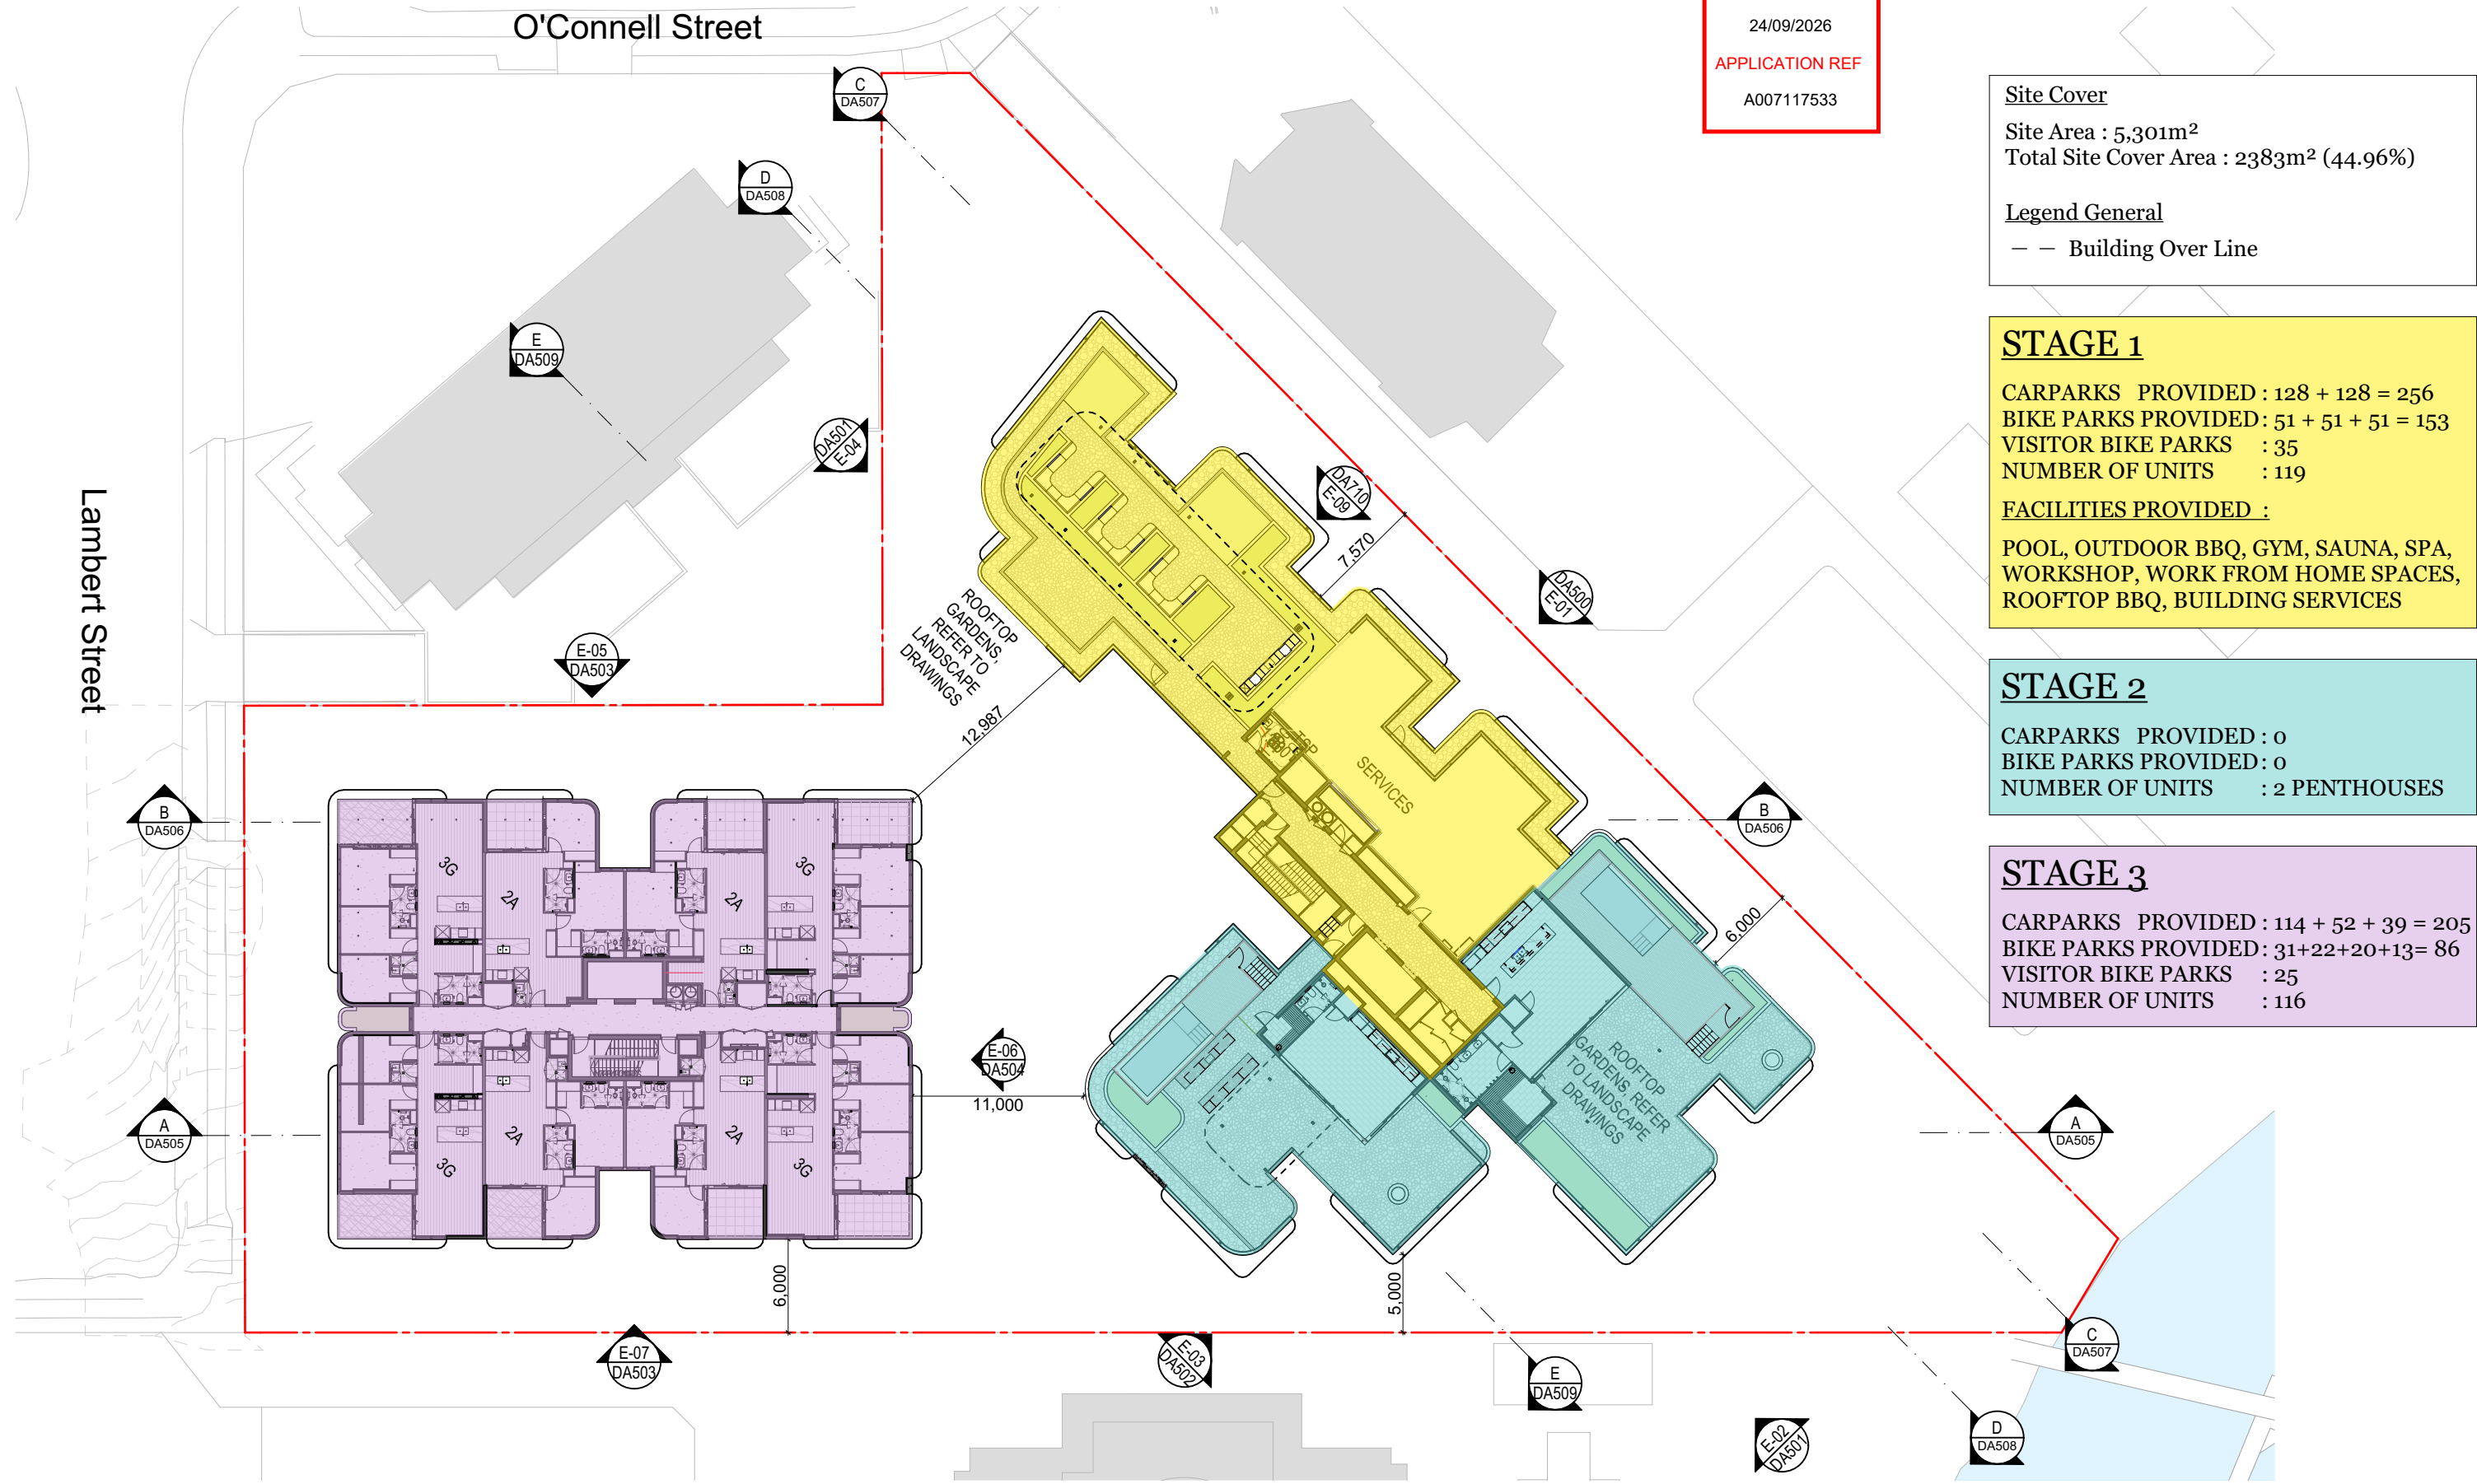

DKO Architecture (QLD) Pty Ltd
Level 3, 232 Adelaide Street
Brisbane, QLD 4000
ABN: 61413783636
T +61 7 3726 9588
info@DKO.com.au
www.DKO.com.au

© DKO Architecture (QLD) Pty Ltd
Except as allowed under copyright act, no part of this
drawing may be reproduced or otherwise dealt with
without written permission of DKO Architecture.


0 5 10 15 20m



Project Name 108 LAMBERT ST
Project Number 13363
Date 18/09/2026
Scale 1:400@A3

Drawing Name GAP - Level 14 Staging Diagram
Drawing Number DA7111
Revision A

Additional Information
Tower 2 Amenity Staging Diagram

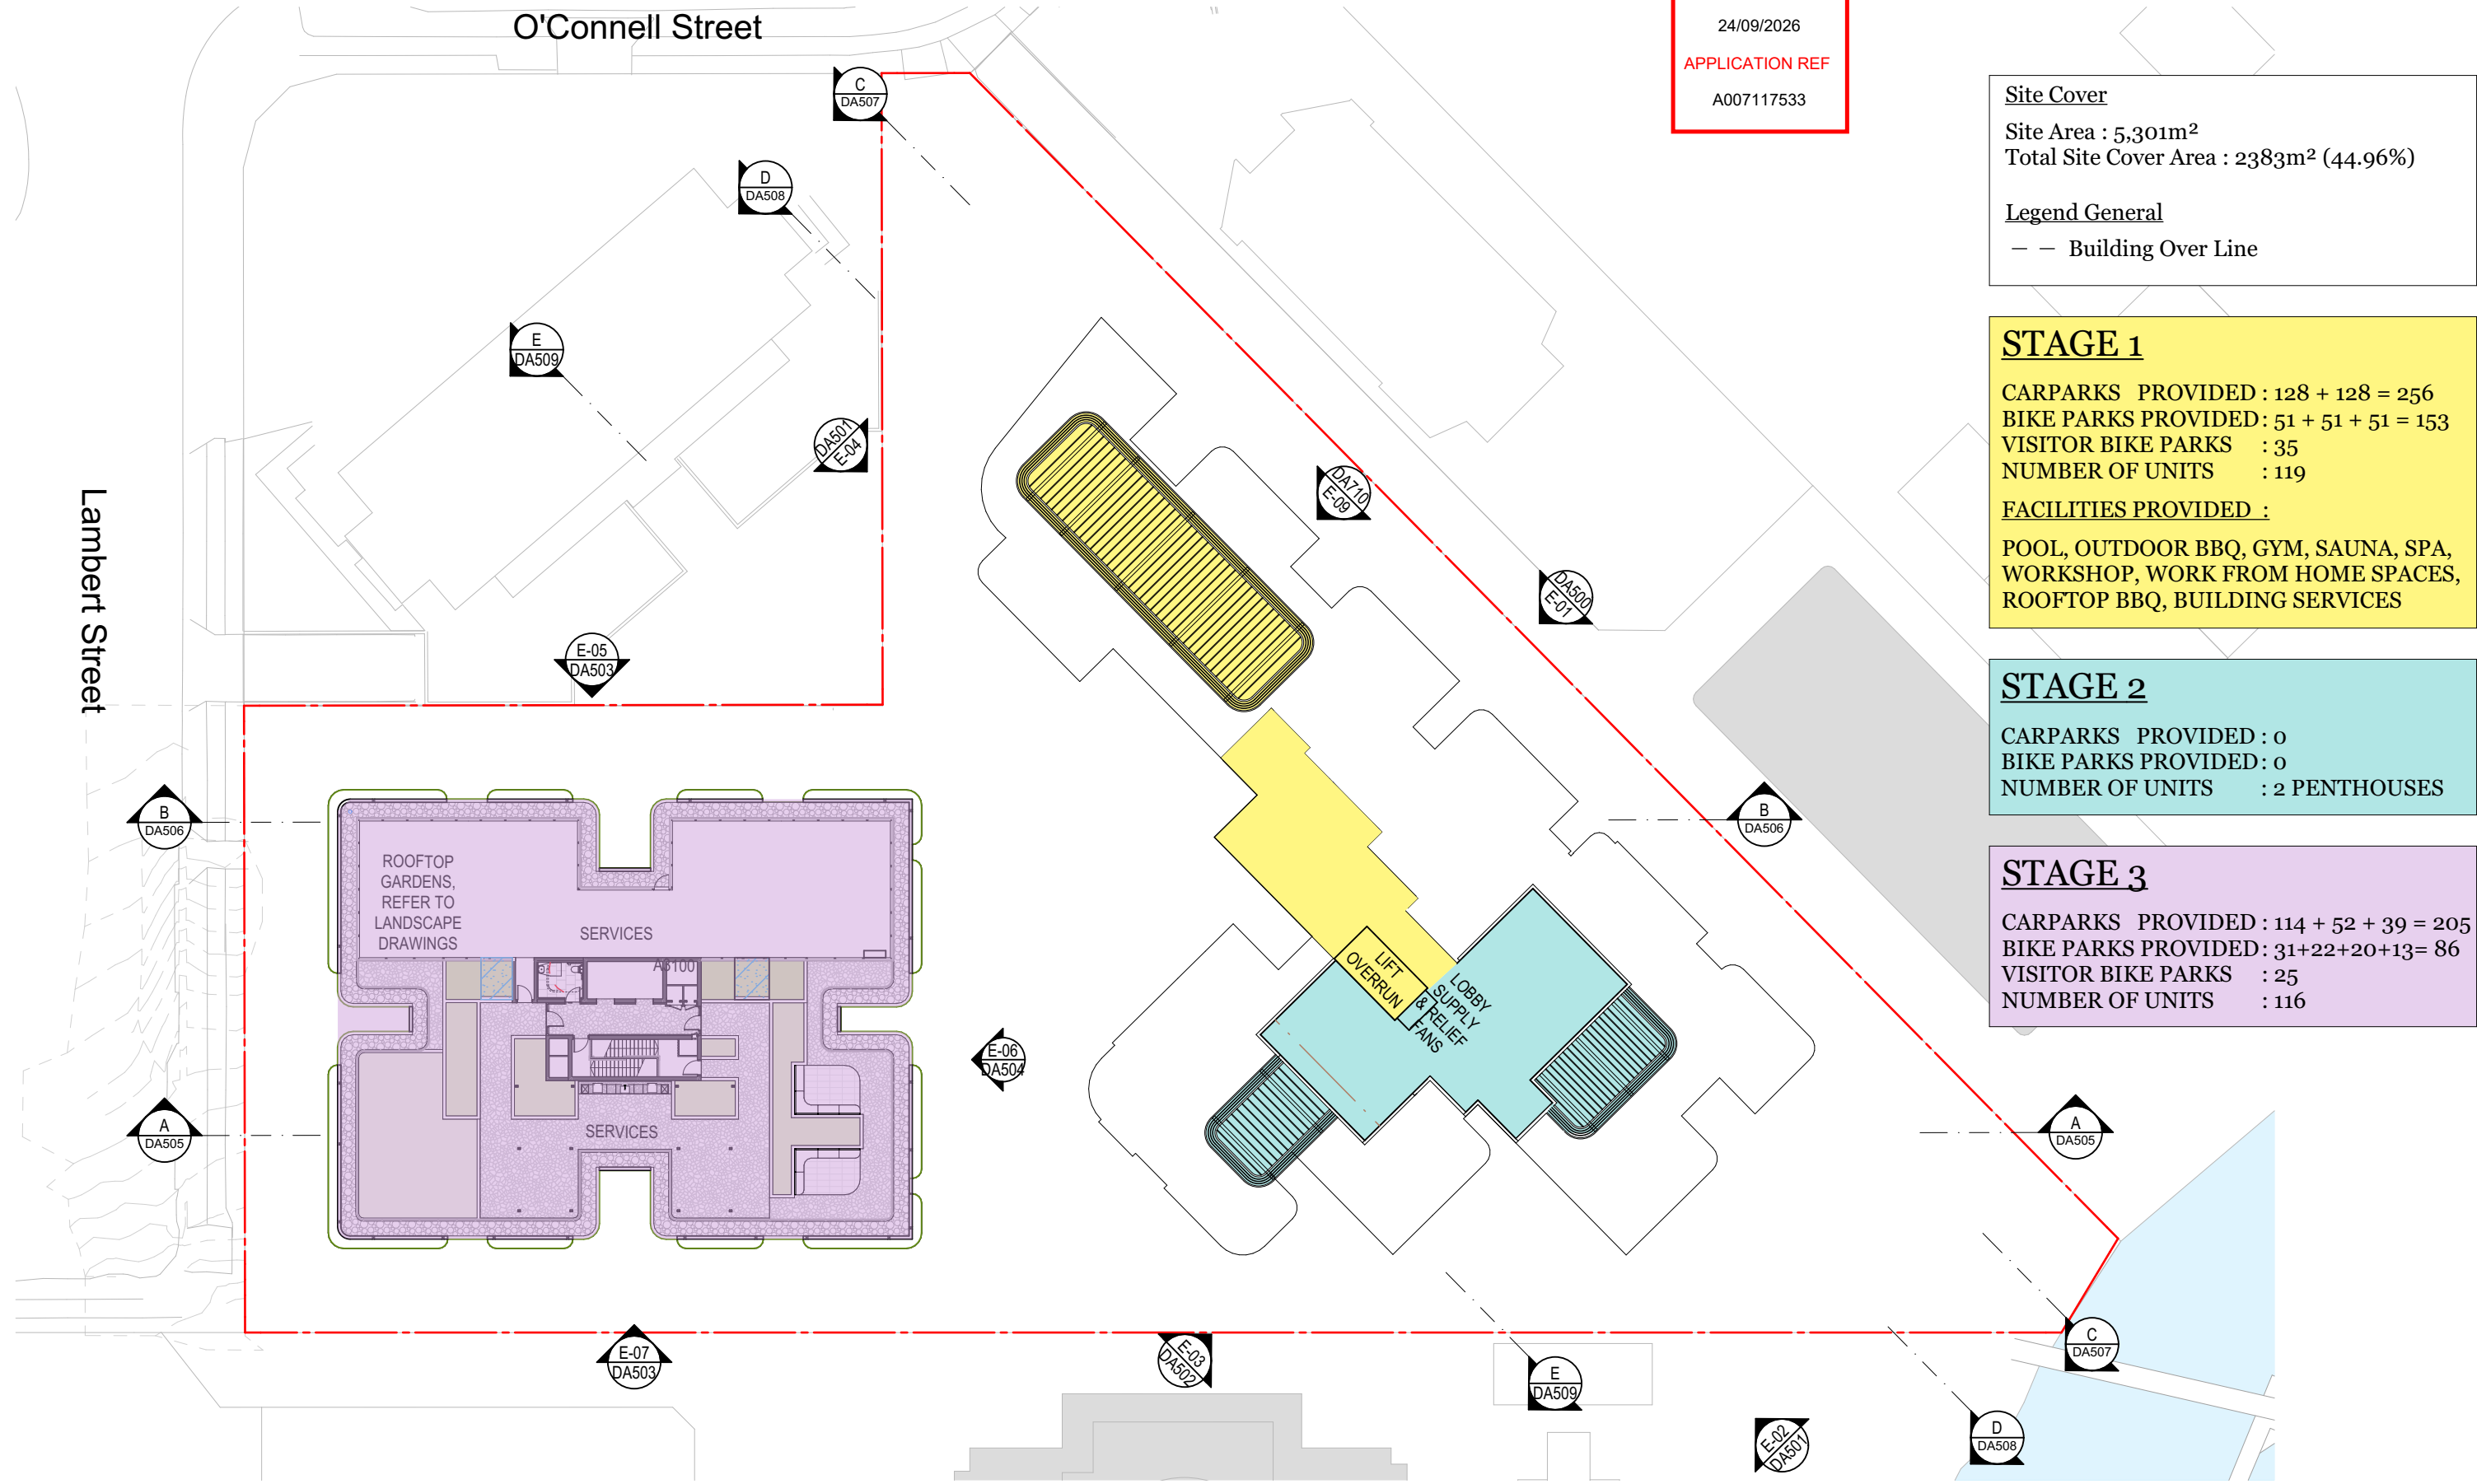

BCC DS
LODGED

24/09/2026

APPLICATION REF

A007117533

Site Cover
Site Area : 5,301m²
Total Site Cover Area : 2383m² (44.96%)

Legend General
— — Building Over Line

STAGE 1

CARPARKS PROVIDED : 128 + 128 = 256
BIKE PARKS PROVIDED : 51 + 51 + 51 = 153
VISITOR BIKE PARKS : 35
NUMBER OF UNITS : 119

FACILITIES PROVIDED :

POOL, OUTDOOR BBQ, GYM, SAUNA, SPA,
WORKSHOP, WORK FROM HOME SPACES,
ROOFTOP BBQ, BUILDING SERVICES

STAGE 2

CARPARKS PROVIDED : 0
BIKE PARKS PROVIDED : 0
NUMBER OF UNITS : 2 PENTHOUSES

STAGE 3

CARPARKS PROVIDED : 114 + 52 + 39 = 205
BIKE PARKS PROVIDED : 31+22+20+13= 86
VISITOR BIKE PARKS : 25
NUMBER OF UNITS : 116



DKO Architecture (QLD) Pty Ltd
Level 3, 232 Adelaide Street
Brisbane, QLD 4000
ABN: 61413783636
T +61 7 3726 9588
info@DKO.com.au
www.DKO.com.au

© DKO Architecture (QLD) Pty Ltd
Except as allowed under copyright act, no part of this
drawing may be reproduced or otherwise dealt with
without written permission of DKO Architecture.


0 5 10 15 20m



Project Name 108 LAMBERT ST
Project Number 13363
Date 18/09/2026
Scale 1:400@A3

Drawing Name Tower 2 Amenity Staging Diagram
Drawing Number **DA7112**
Revision **A**

Additional Information
Tower 2 Roof Staging Diagram

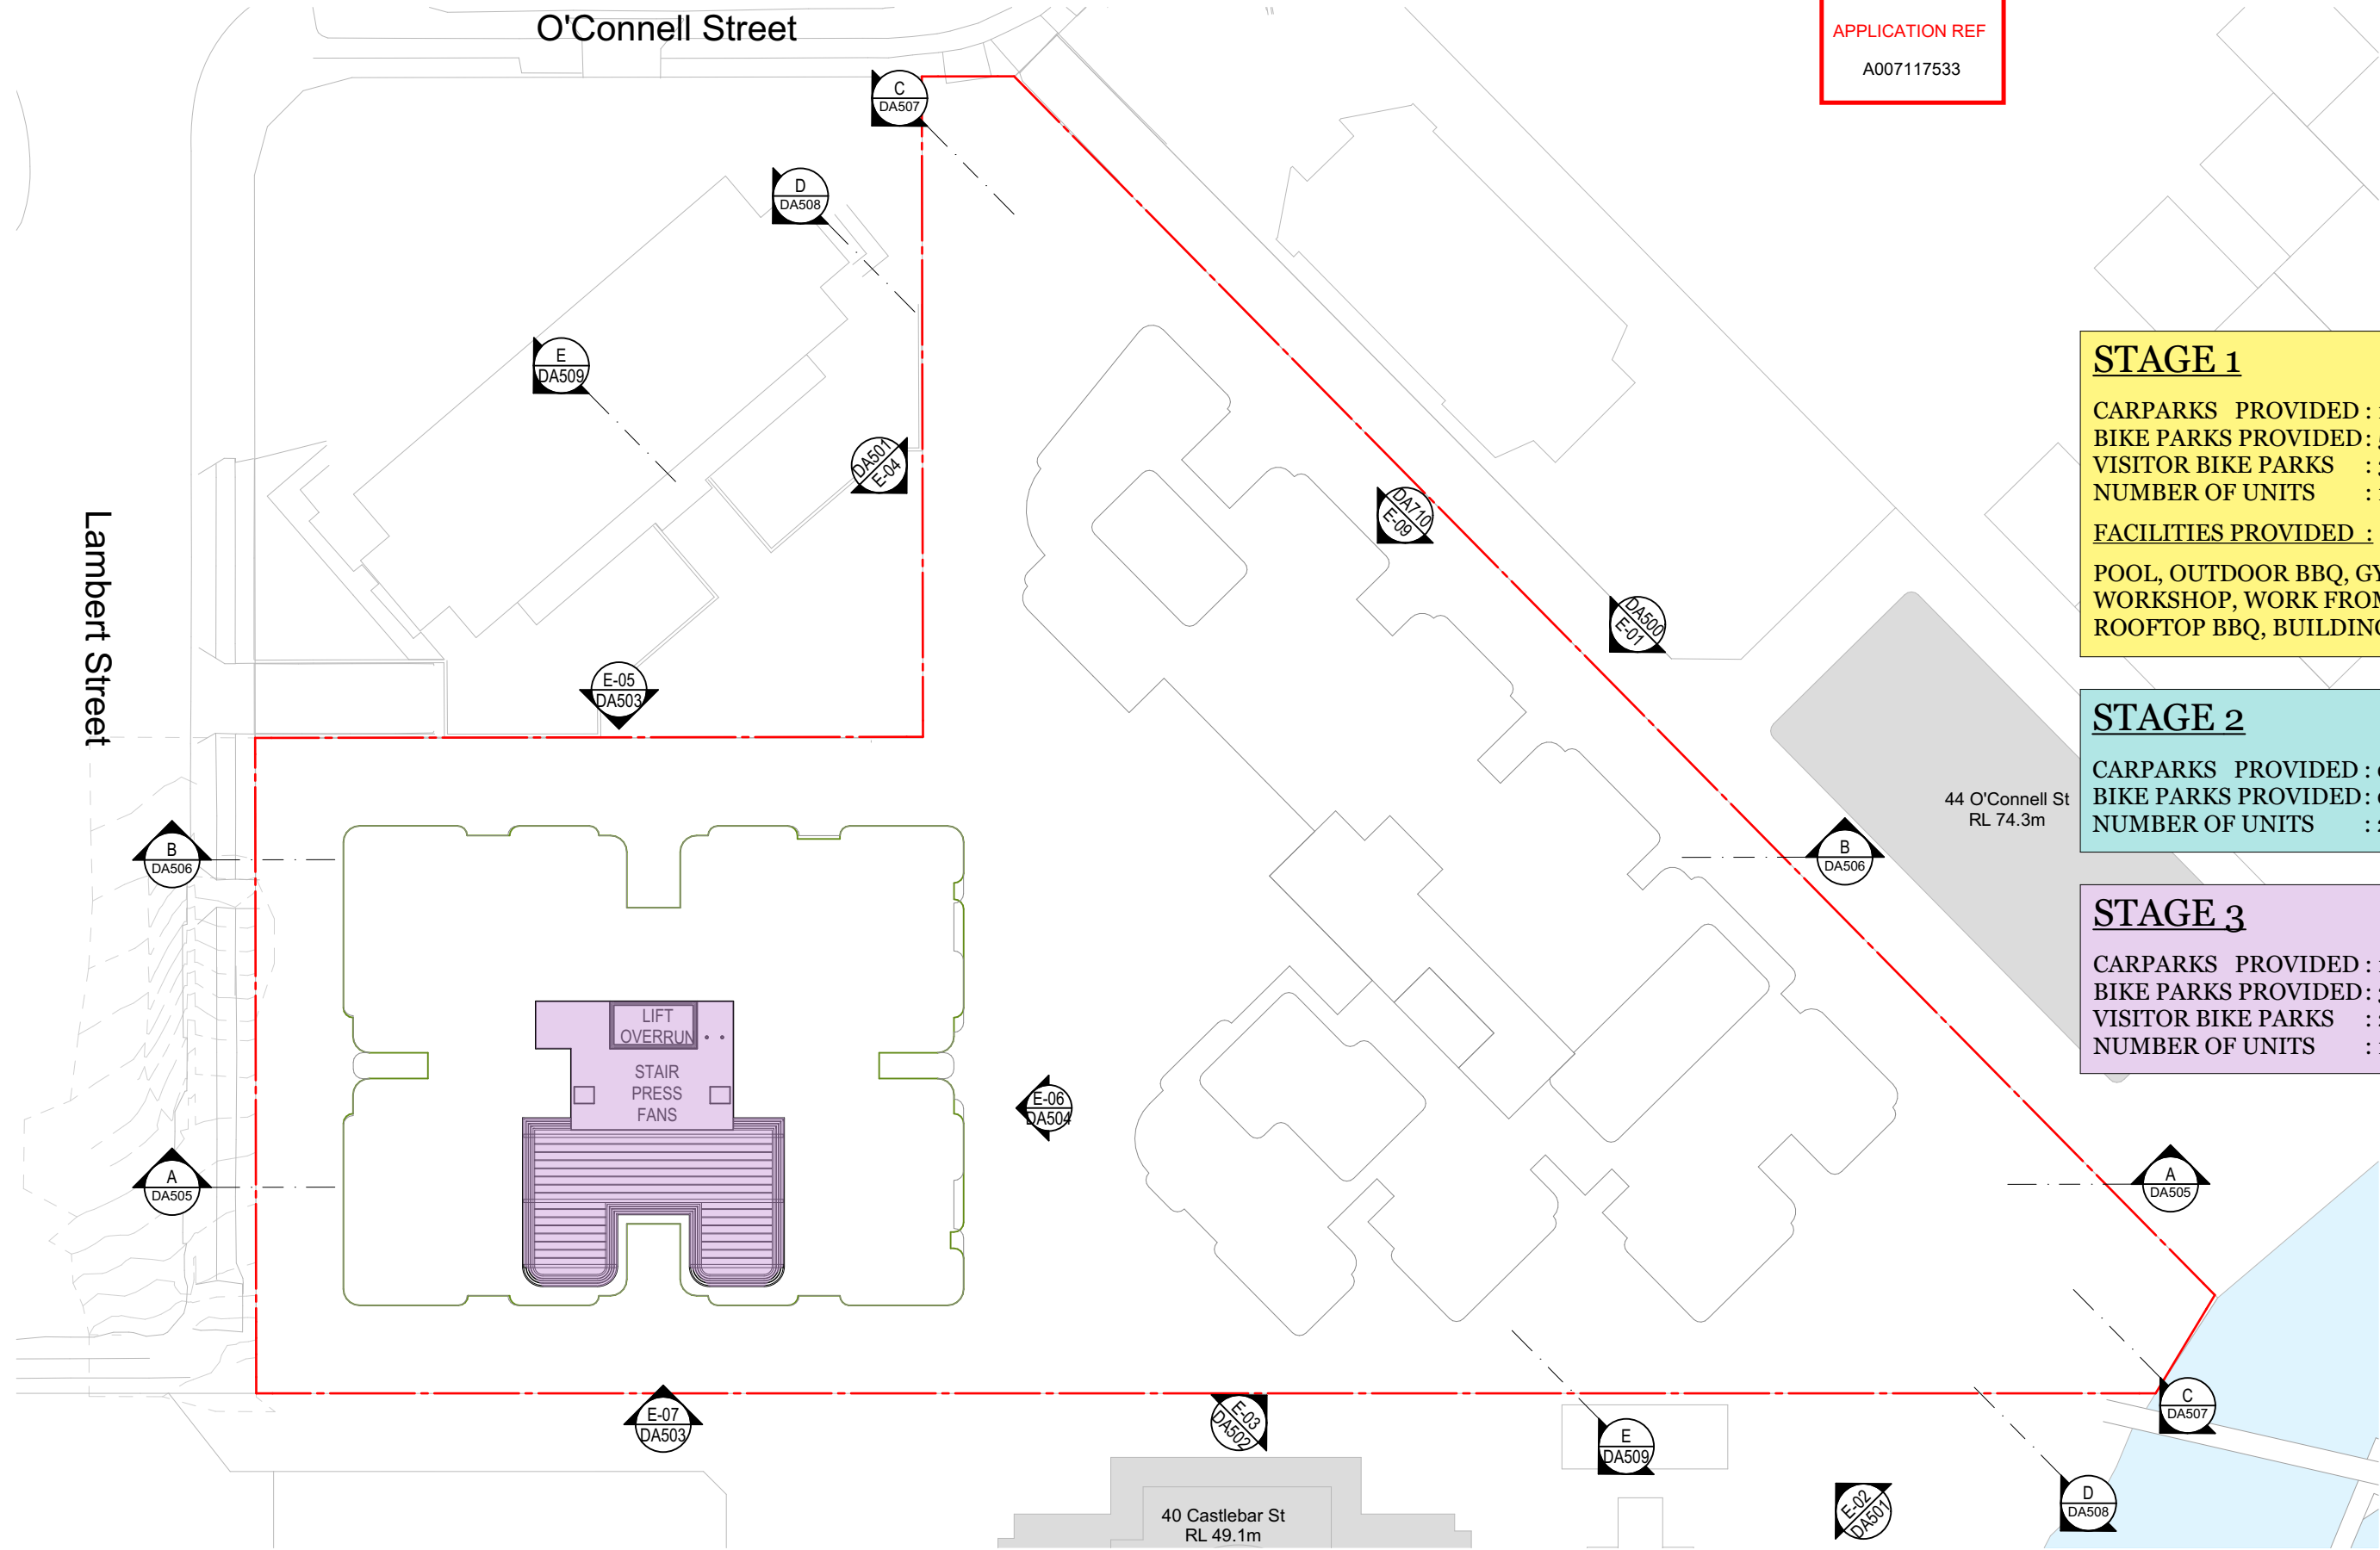

BCC DS
LODGED
24/09/2026
APPLICATION REF
A007117533

STAGE 1

CARPARKS PROVIDED : 128 + 128 = 256
BIKE PARKS PROVIDED: 51 + 51 + 51 = 153
VISITOR BIKE PARKS : 35
NUMBER OF UNITS : 119

FACILITIES PROVIDED :

POOL, OUTDOOR BBQ, GYM, SAUNA, SPA,
WORKSHOP, WORK FROM HOME SPACES,
ROOFTOP BBQ, BUILDING SERVICES

STAGE 2

CARPARKS PROVIDED : 0
BIKE PARKS PROVIDED: 0
NUMBER OF UNITS : 2 PENTHOUSES


STAGE 3

CARPARKS PROVIDED : 114 + 52 + 39 = 205
BIKE PARKS PROVIDED: 31+22+20+13= 86
VISITOR BIKE PARKS : 25
NUMBER OF UNITS : 116



DKO Architecture (QLD) Pty Ltd
Level 3, 232 Adelaide Street
Brisbane, QLD 4000
ABN: 61413783636
T +61 7 3726 9588
info@DKO.com.au
www.DKO.com.au

© DKO Architecture (QLD) Pty Ltd
Except as allowed under copyright act, no part of this
drawing may be reproduced or otherwise dealt with
without written permission of DKO Architecture.

 

Project Name 108 LAMBERT ST
Project Number 13363
Date 18/09/2026
Scale 1:400@A3

Drawing Name Tower 2 Roof Staging Diagram
Drawing Number DA7113
Revision A


Additional Information
Section A-A Staging Diagram

BCC DS
LODGED
24/09/2026
APPLICATION REF
A007117533

STAGE 1

STAGE 2

STAGE 3

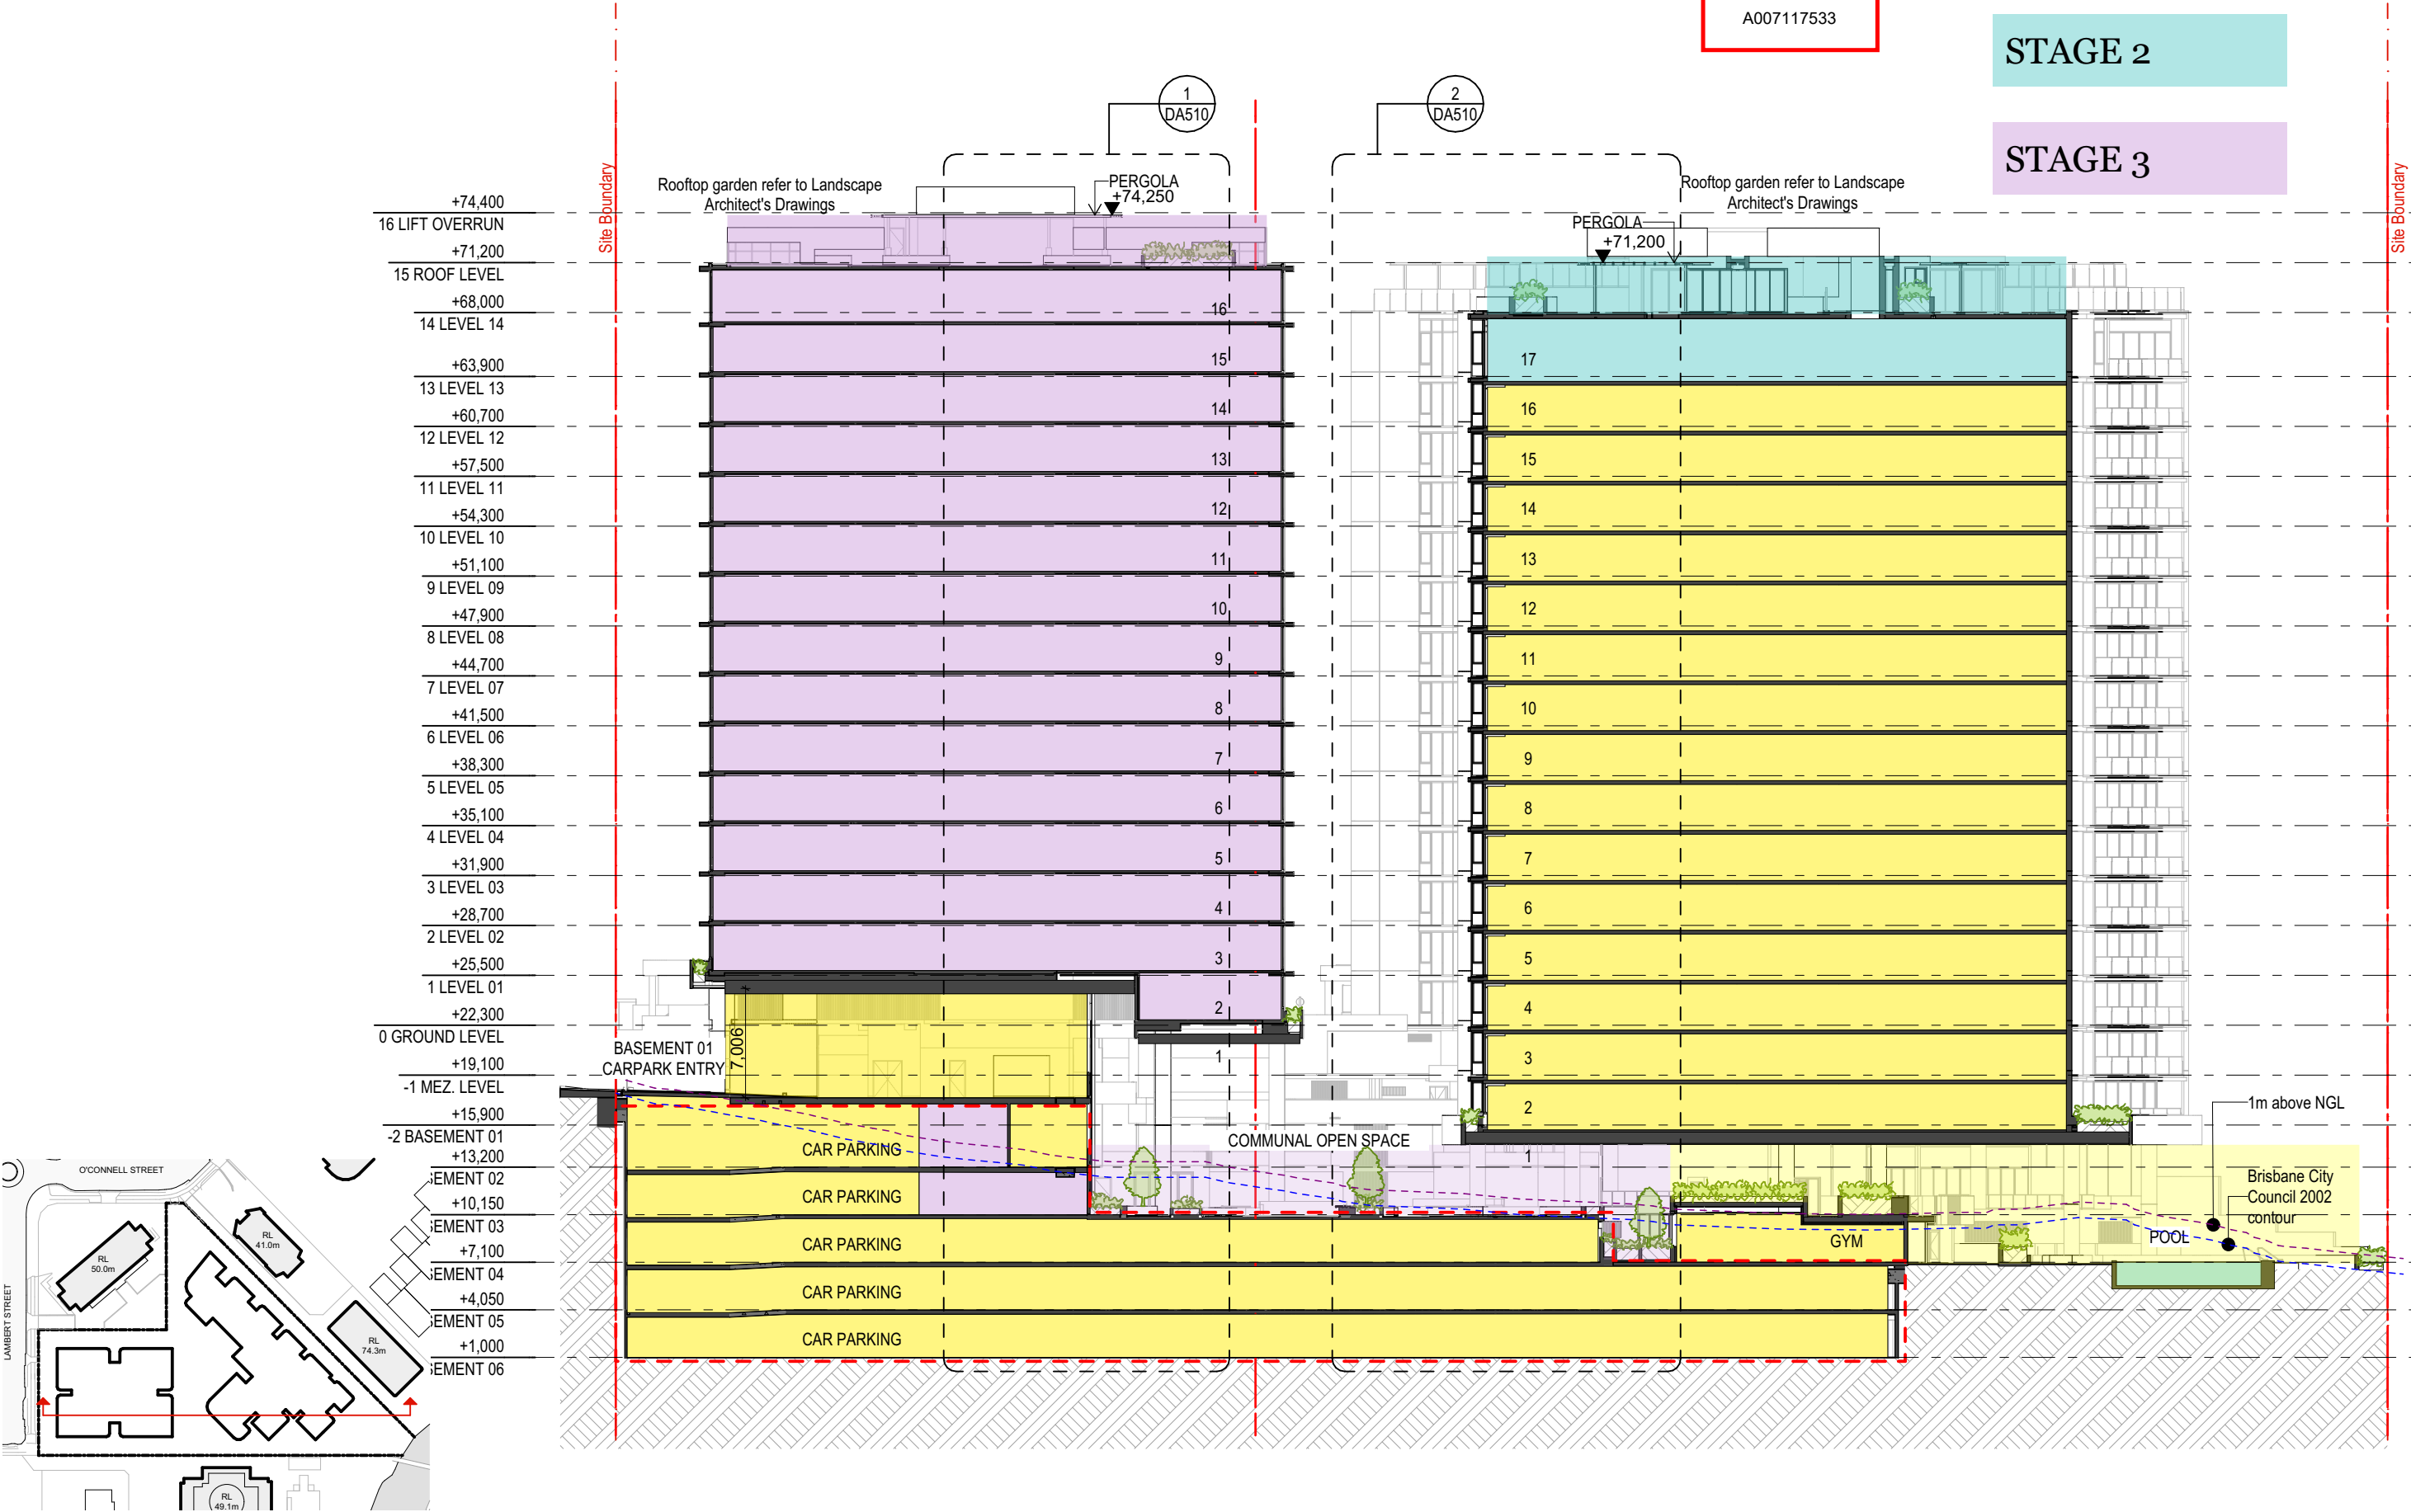

DKO Architecture (QLD) Pty Ltd
Level 3, 232 Adelaide Street
Brisbane, QLD 4000
ABN: 61413783636

T +61 7 3726 9588
info@DKO.com.au
www.DKO.com.au

© DKO Architecture (QLD) Pty Ltd
Except as allowed under copyright act, no part of this
drawing may be reproduced or otherwise dealt with
without written permission of DKO Architecture.

Project Name 108 LAMBERT ST
Project Number 13363
Date 18/09/2026
Scale 1:400, 1:1@A3



Drawing Name Section A-A Staging Diagram
Drawing Number DA7114
Revision A

Additional Information
Section B-B Staging Diagram

BCC DS
LODGED

24/09/2026

APPLICATION REF
A007117533

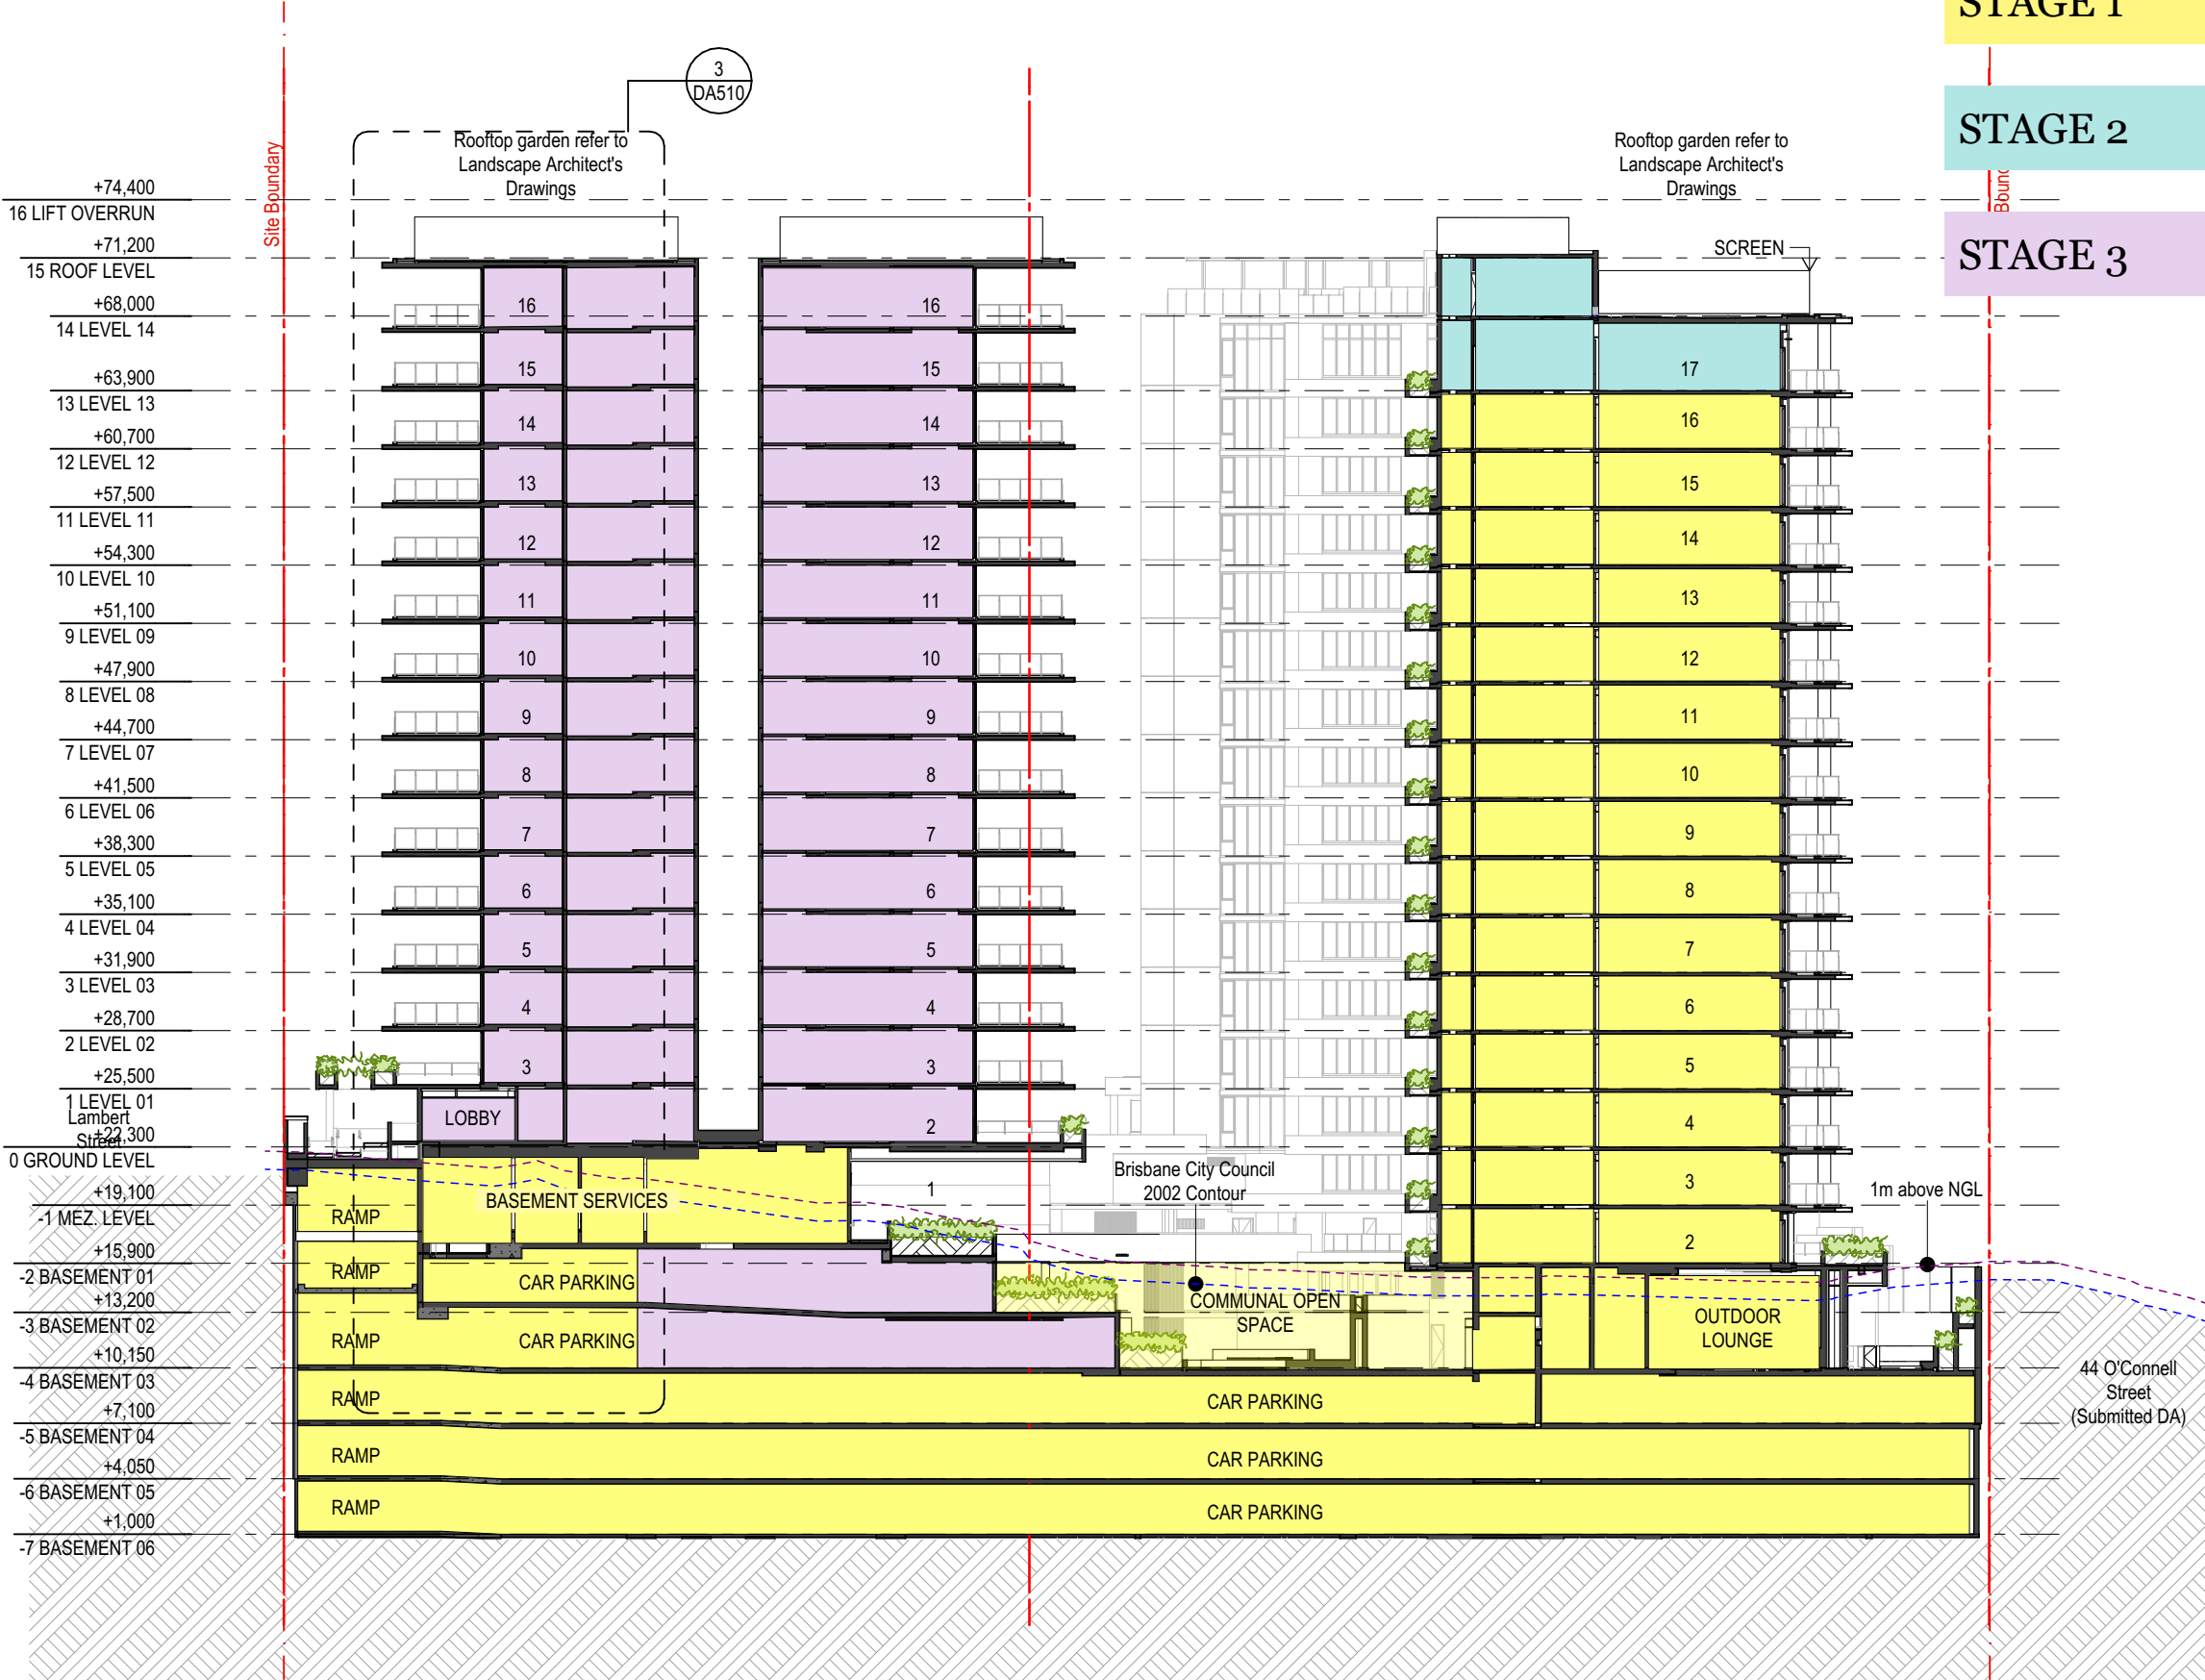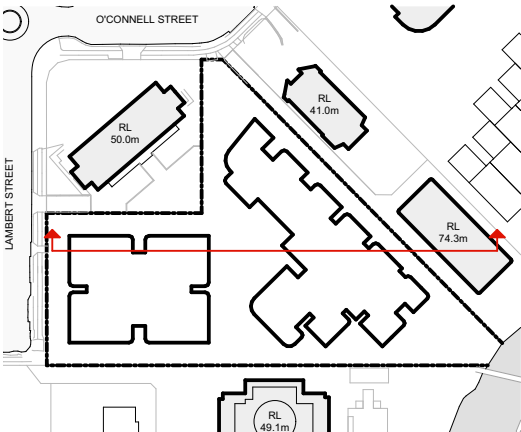

DKO Architecture (QLD) Pty Ltd
Level 3, 232 Adelaide Street
Brisbane, QLD 4000
ABN: 61413783636

T +61 7 3726 9588
info@DKO.com.au
www.DKO.com.au

© DKO Architecture (QLD) Pty Ltd
Except as allowed under copyright act, no part of this
drawing may be reproduced or otherwise dealt with
without written permission of DKO Architecture.

Project Name 108 LAMBERT ST
Project Number 13363
Date 18/09/2026
Scale 1:400, 1:1@A3

Drawing Name Section B-B Staging Diagram
Drawing Number DA7115
Revision A