
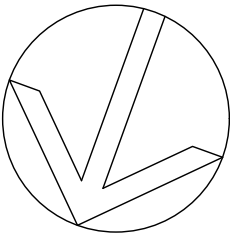


PROPOSED SHADESAILS
OVER TWO PROPERTIES
TO BOUNDARY

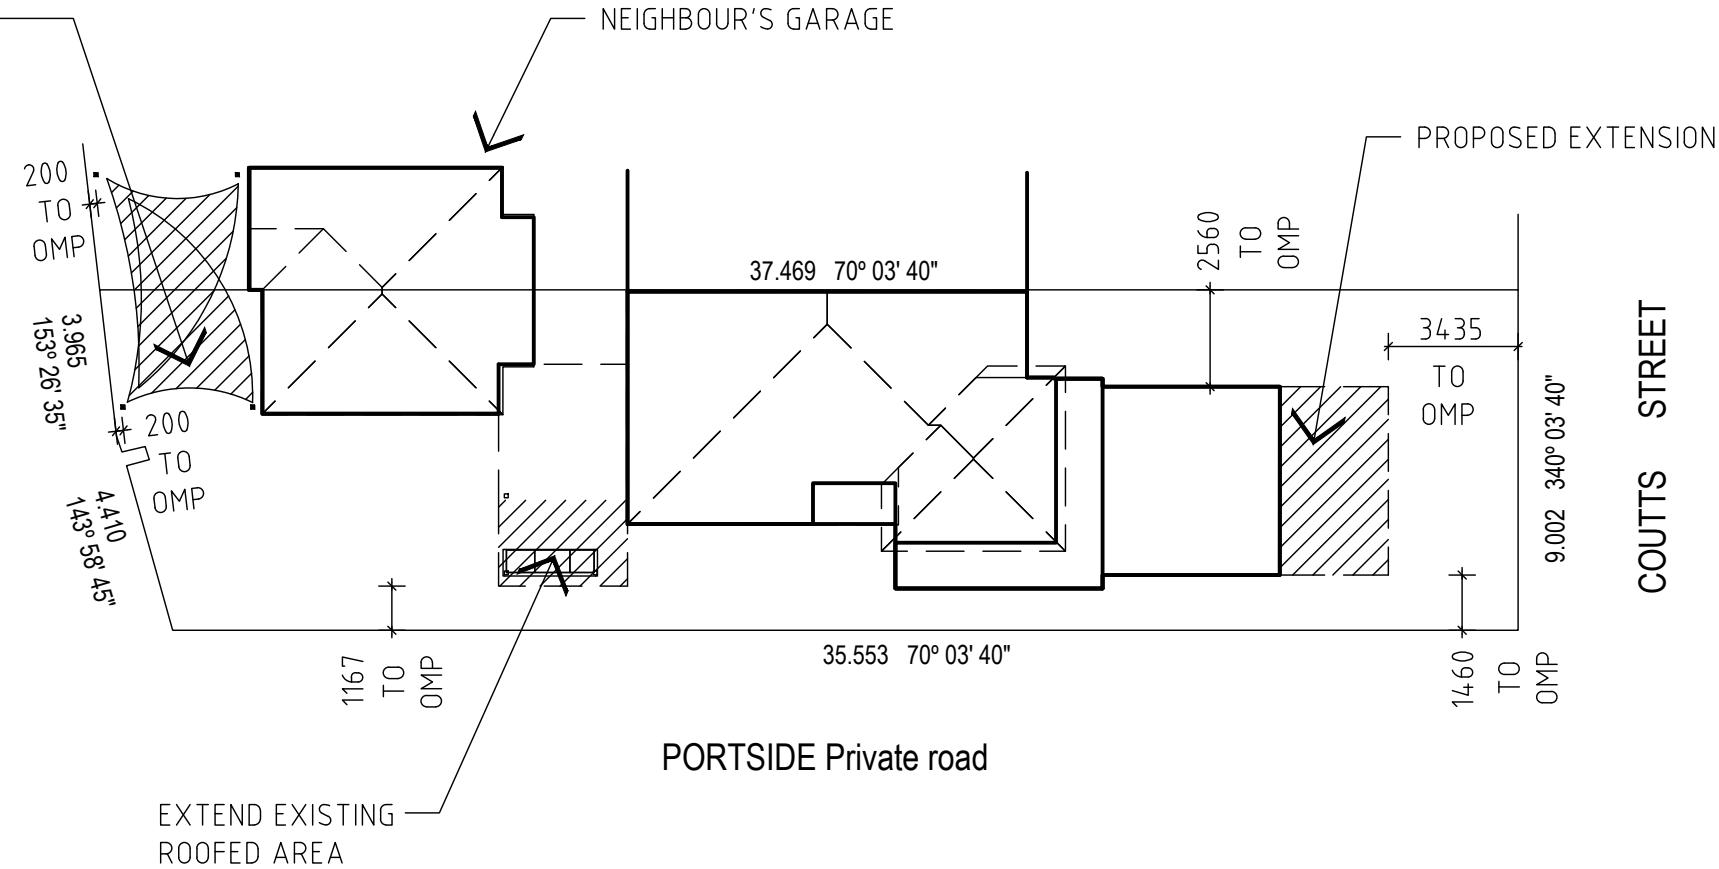

PROPOSED:- EXTENSION

FOR:- MR. R. POULTON

AT:- 2/101 COUTTS ST
BULIMBA

R.P.D.:- LOT 1
on SP106294
AREA = 396m²

NOTE

ALL CONSTRUCTION TO COMPLY WITH THE REQUIREMENTS OF THE BUILDING CODE OF AUSTRALIA AND THE BUILDING ACT 1975 - 1991.

ALL DIMENSIONS TO BE VERIFIED ON SITE BEFORE WORK COMMENCES. WRITTEN DIMENSIONS TAKE PREFERENCE OVER SCALED DIMENSIONS

ALL EARTHWORKS SHALL COMPLY WITH THE REQUIREMENTS OF PART 4 OF THE STANDARD BUILDING REGULATIONS 1993 AS APPLICABLE.

TERMITE PROTECTION TO BE IN ACCORDANCE WITH AS 3660

TIMBER SUPPLIER TO PROVIDE FORM 15 FOR THE DESIGN OF TIMBER MEMBERS AND TIMBER ENGINEERED PRODUCTS

FORM 16 REQUIRED FROM LICENSED ELECTRICIAN FOR SMOKE ALARMS INSTALLED AND INTER-CONNECTED TO COMPLY WITH NCC 3.7.2. & ALL ELECTRICAL WORK


WIND RATING OF N2

1
SITE PLAN
Master Issue "B" 10/9/26


EXTENSION
For MR. R. POULTON
At 2/101 COUTTS ST
BULIMBA
DRAWN BY:- J. TYRRELL
Scale 1:200
QBCC # 65622
Date MAR 26

DRAFT

BCC DS
RECEIVED
23/09/2026
APPLICATION REF
A007118064

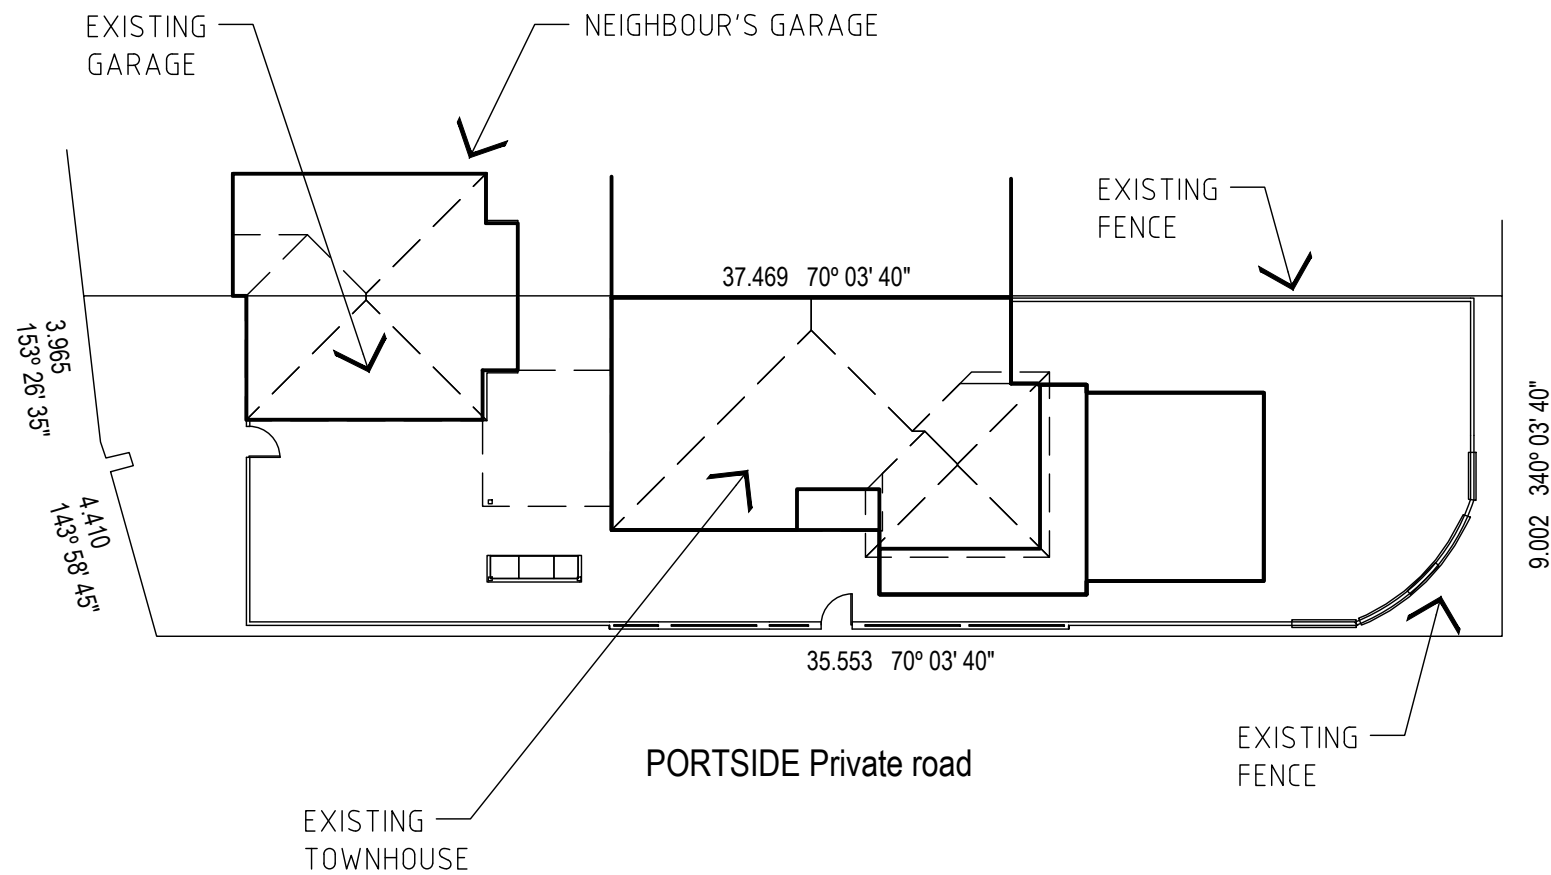

COUTTS STREET


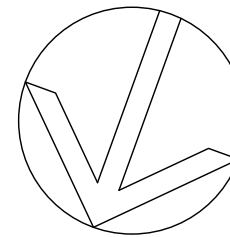


2
EXIST. SITE
Master Issue "B" 10/9/26

EXTENSION
For MR. R. POULTON
At 2/101 COUTTS ST
BULIMBA
DRAWN BY:- J. TYRRELL
Scale 1:200
QBCC # 65622
Date MAR 26

DRAFT

BCC DS
RECEIVED
23/09/2026
APPLICATION REF
A007118064

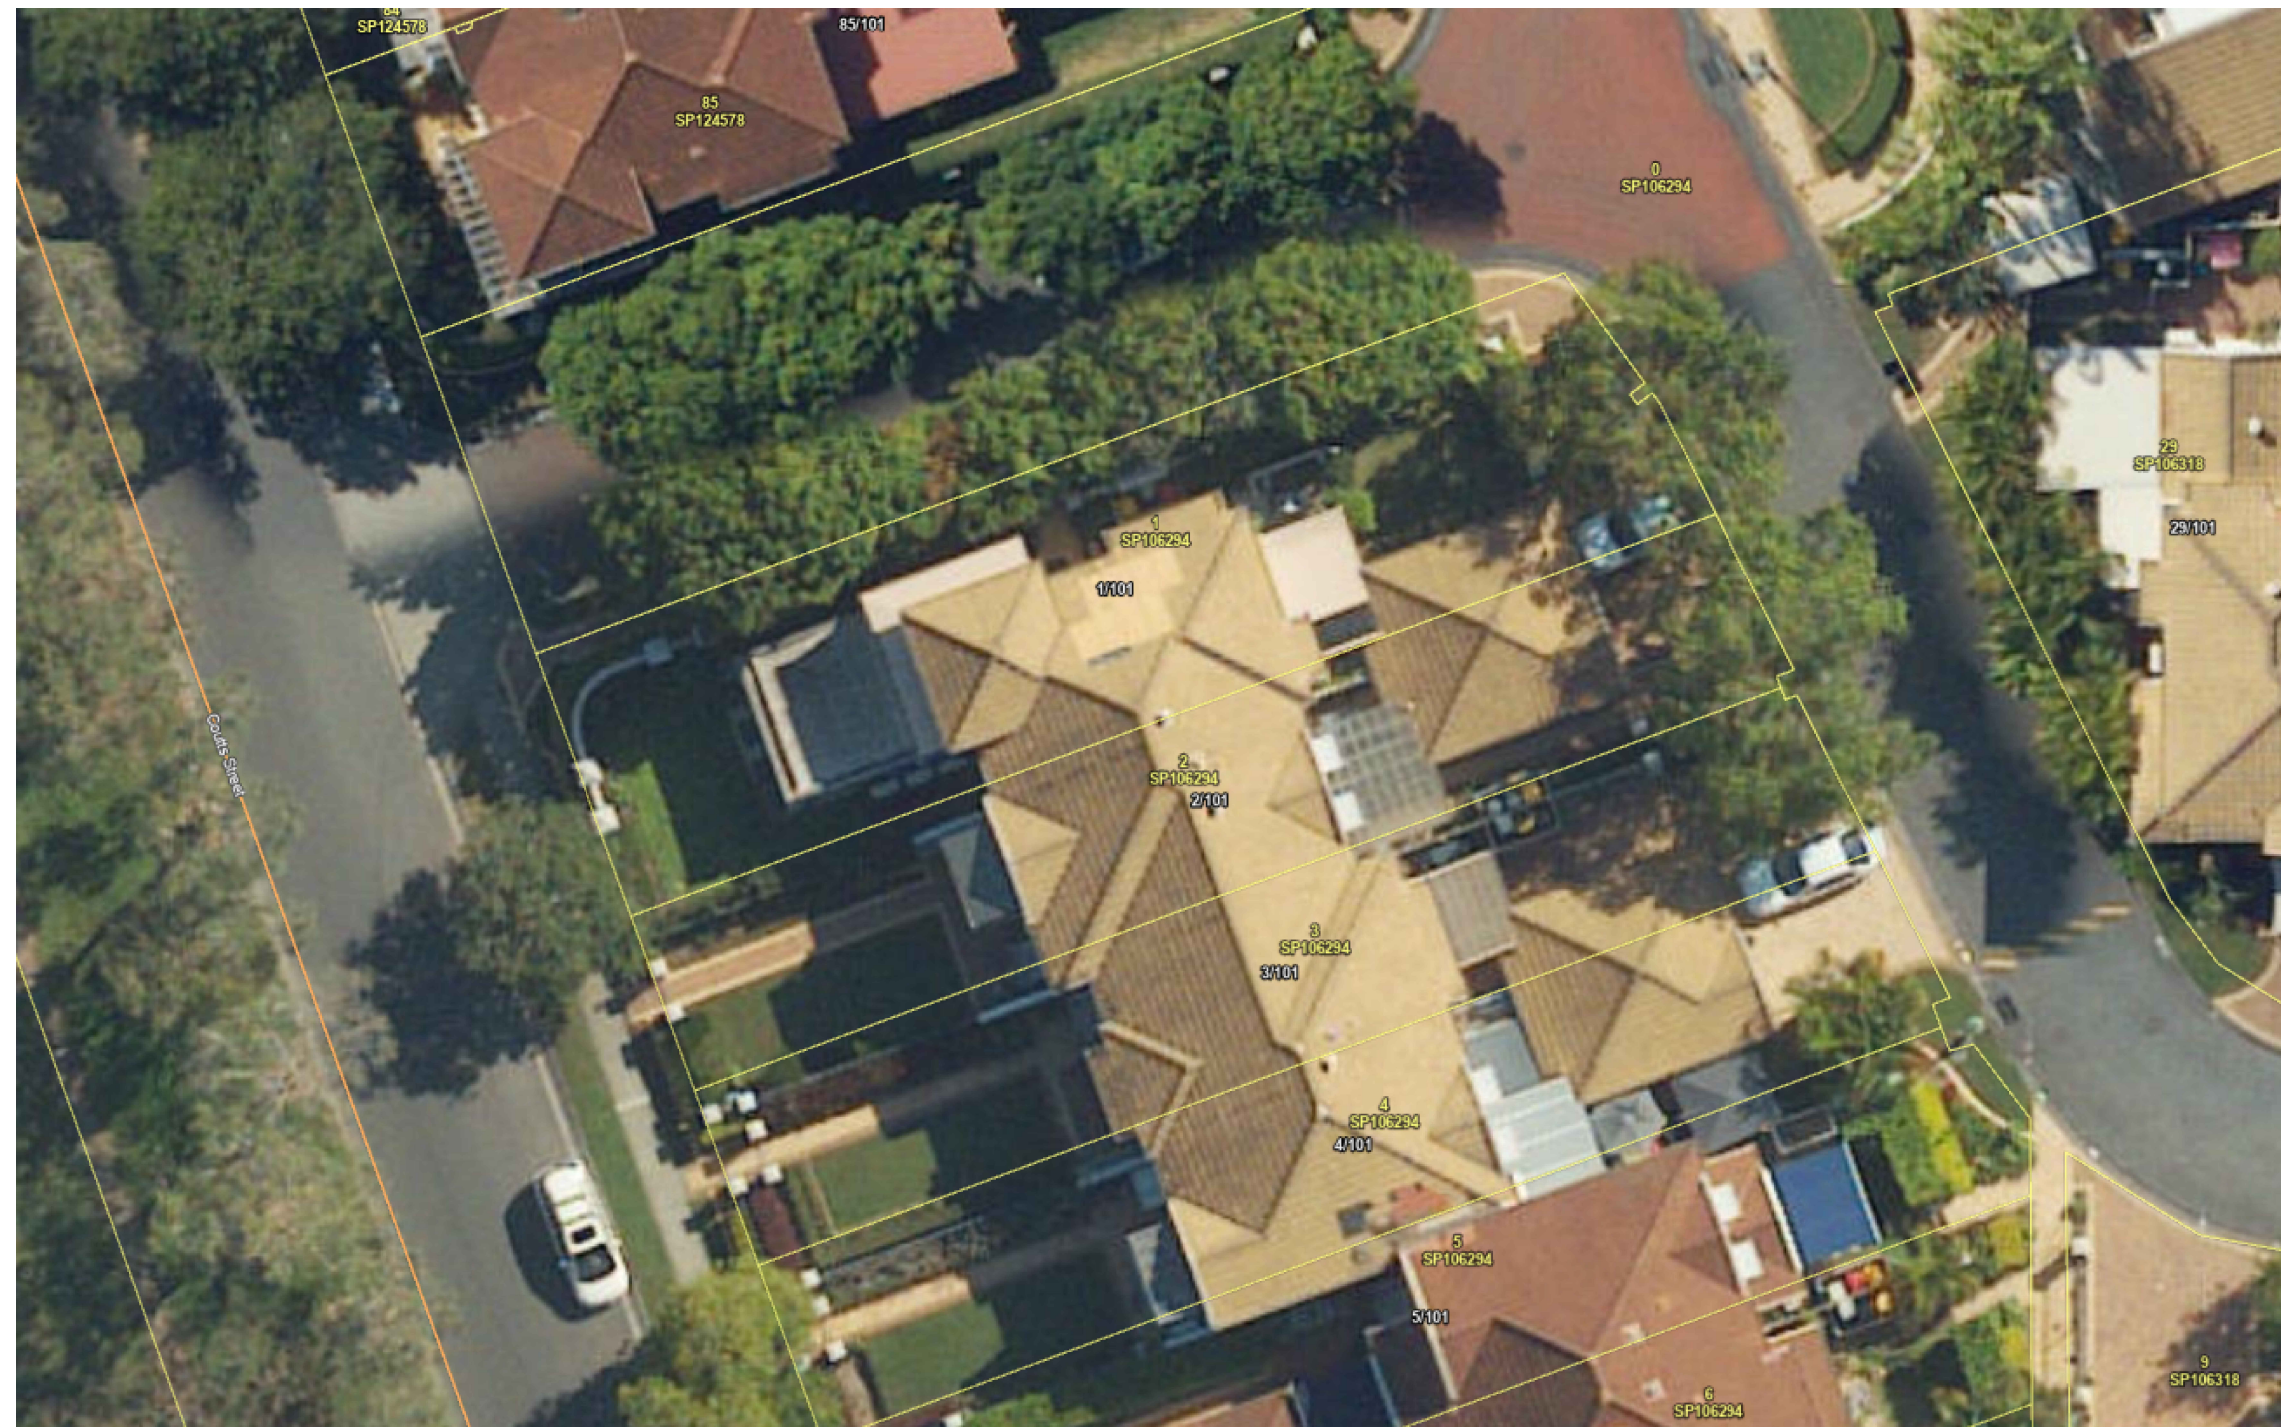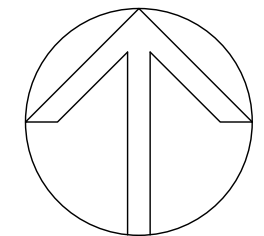

3

AERIAL PHOTO

Master Issue "B" 10/9/26

EXTENSION



For MR. R. POULTON

At 2/101 COUTTS ST
BULIMBA

DRAWN BY:- J. TYRRELL
Scale Not to Scale

QBCC # 65622
Date MAR 26

BCC DS
RECEIVED
23/09/2026
APPLICATION REF
A007118064

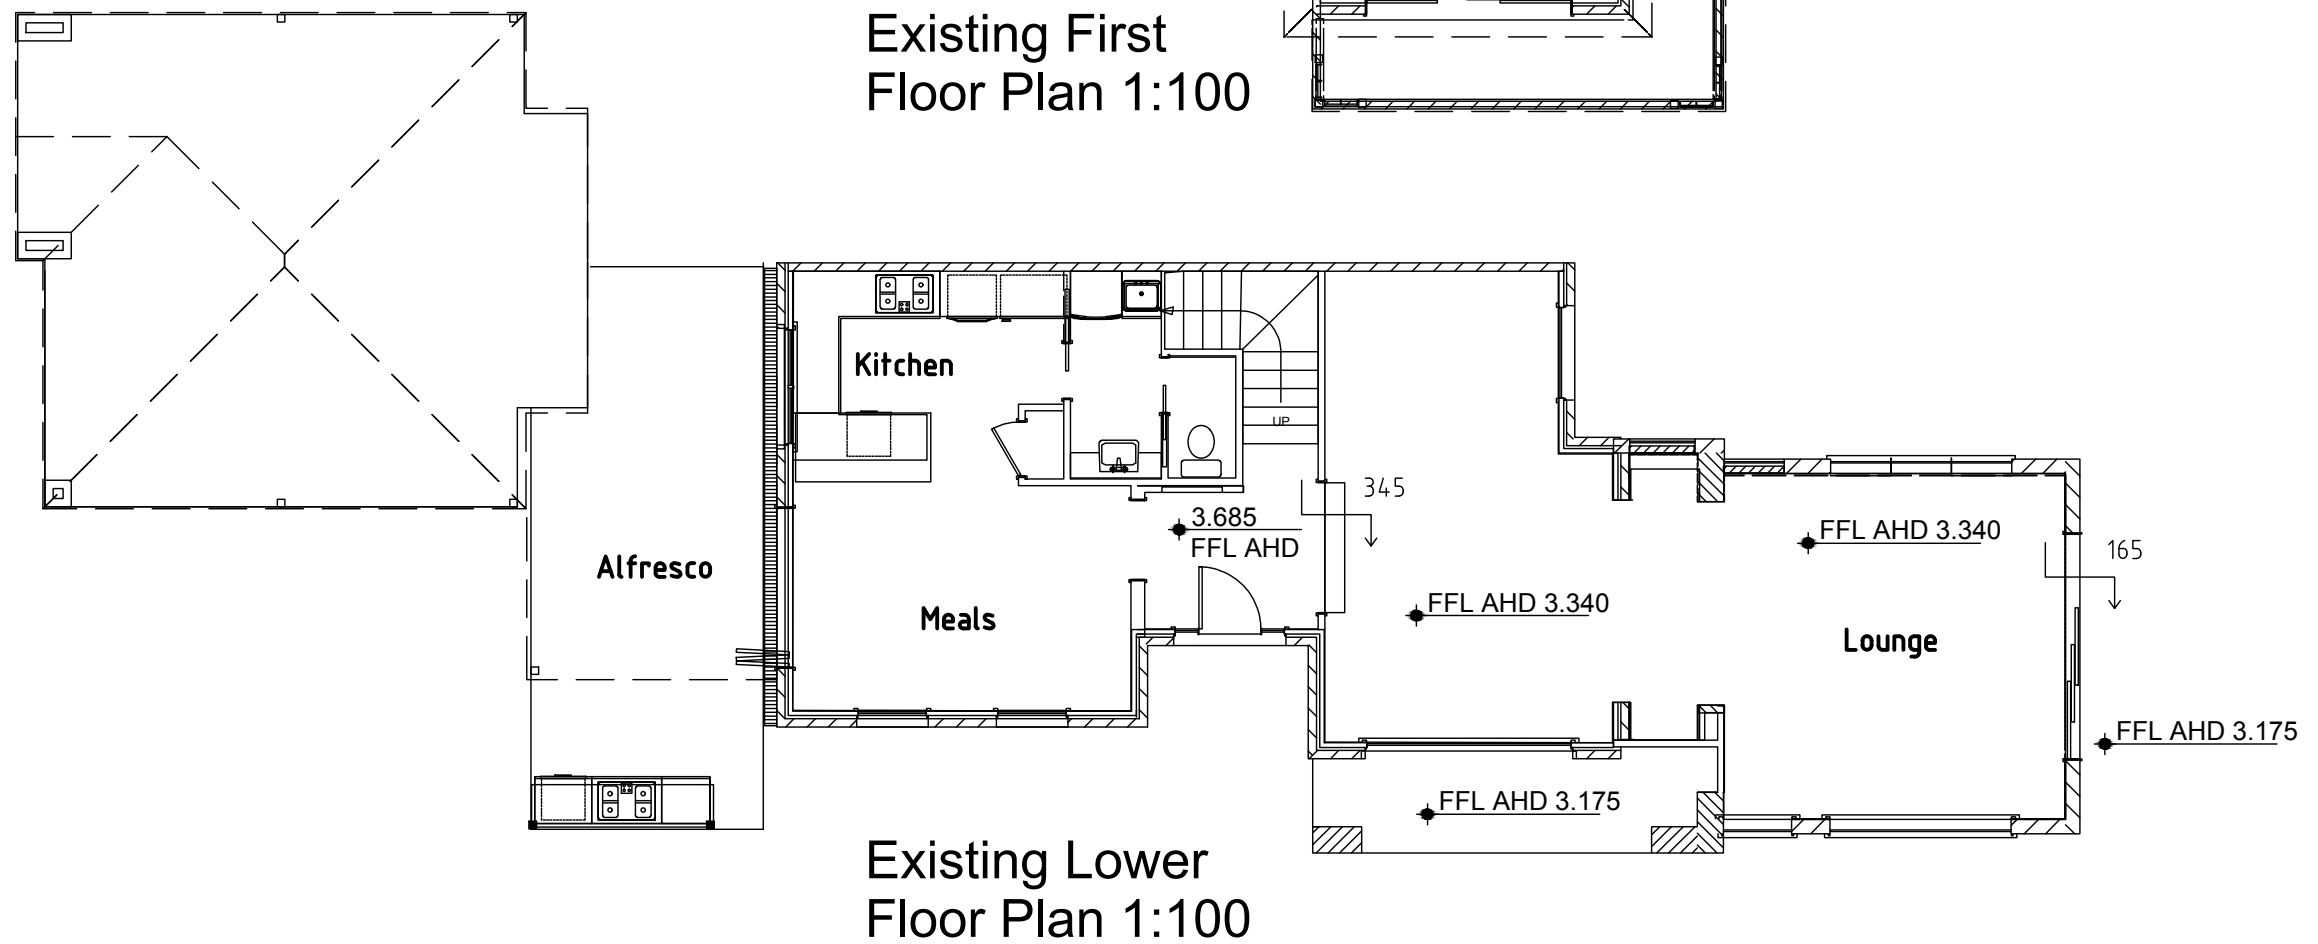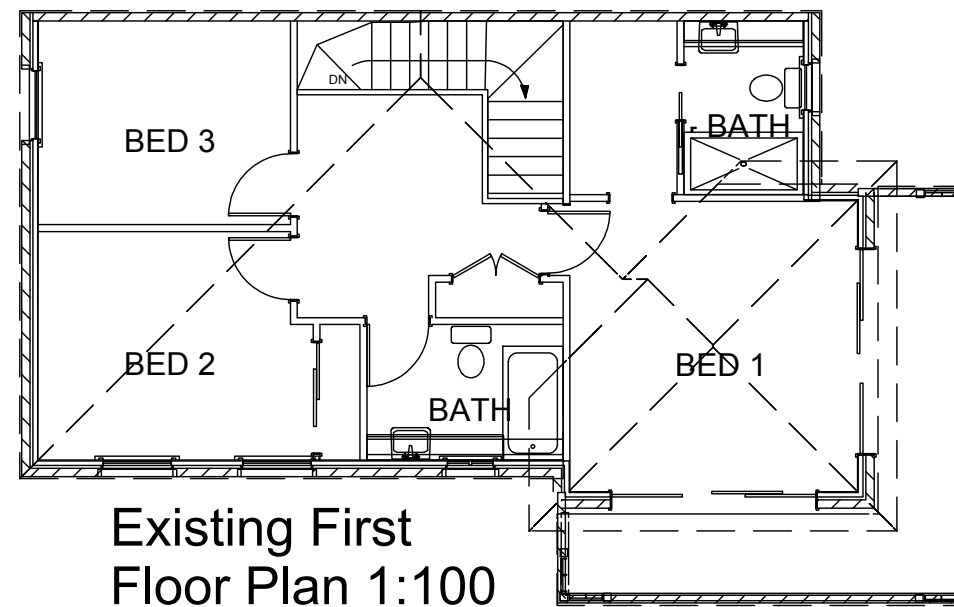


4
EXIST. FLOORPLAN
Master Issue "B" 10/9/26

EXTENSION
For MR. R. POULTON
At 2/101 COUTTS ST
BULIMBA
DRAWN BY:- J. TYRRELL
Scale 1:100
QBCC # 65622
Date MAR 26

DRAFT

BCC DS
RECEIVED
23/09/2026
APPLICATION REF
A007118064

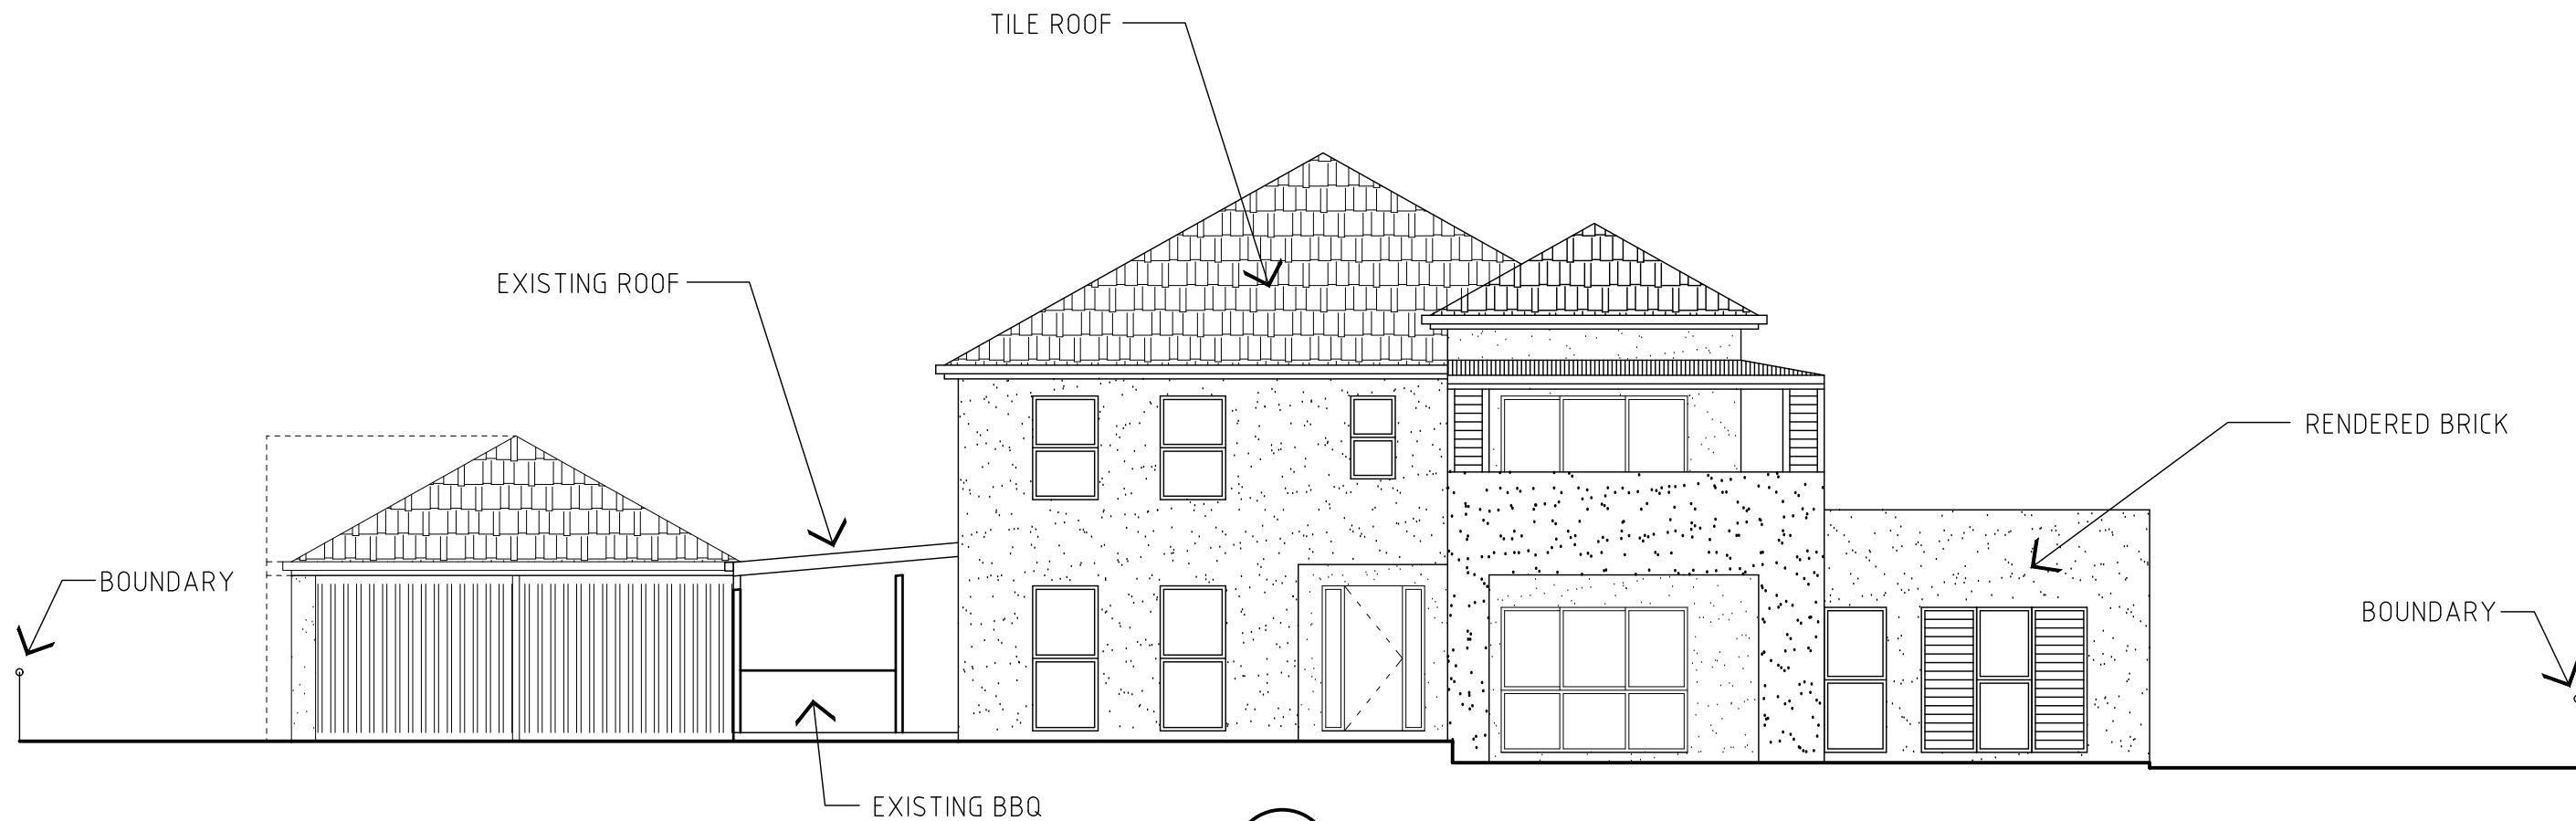


1 FRONT (NORTH) ELEVATION
SCALE 1:100


5
EXIST. ELEVATIONS
Master Issue "B" 10/9/26

EXTENSION
For MR. R. POULTON
At 2/101 COUTTS ST
BULIMBA
DRAWN BY:- J. TYRRELL
Scale 1:100
QBCC # 65622
Date MAR 26


BCC DS
RECEIVED
23/09/2026
APPLICATION REF
A007118064

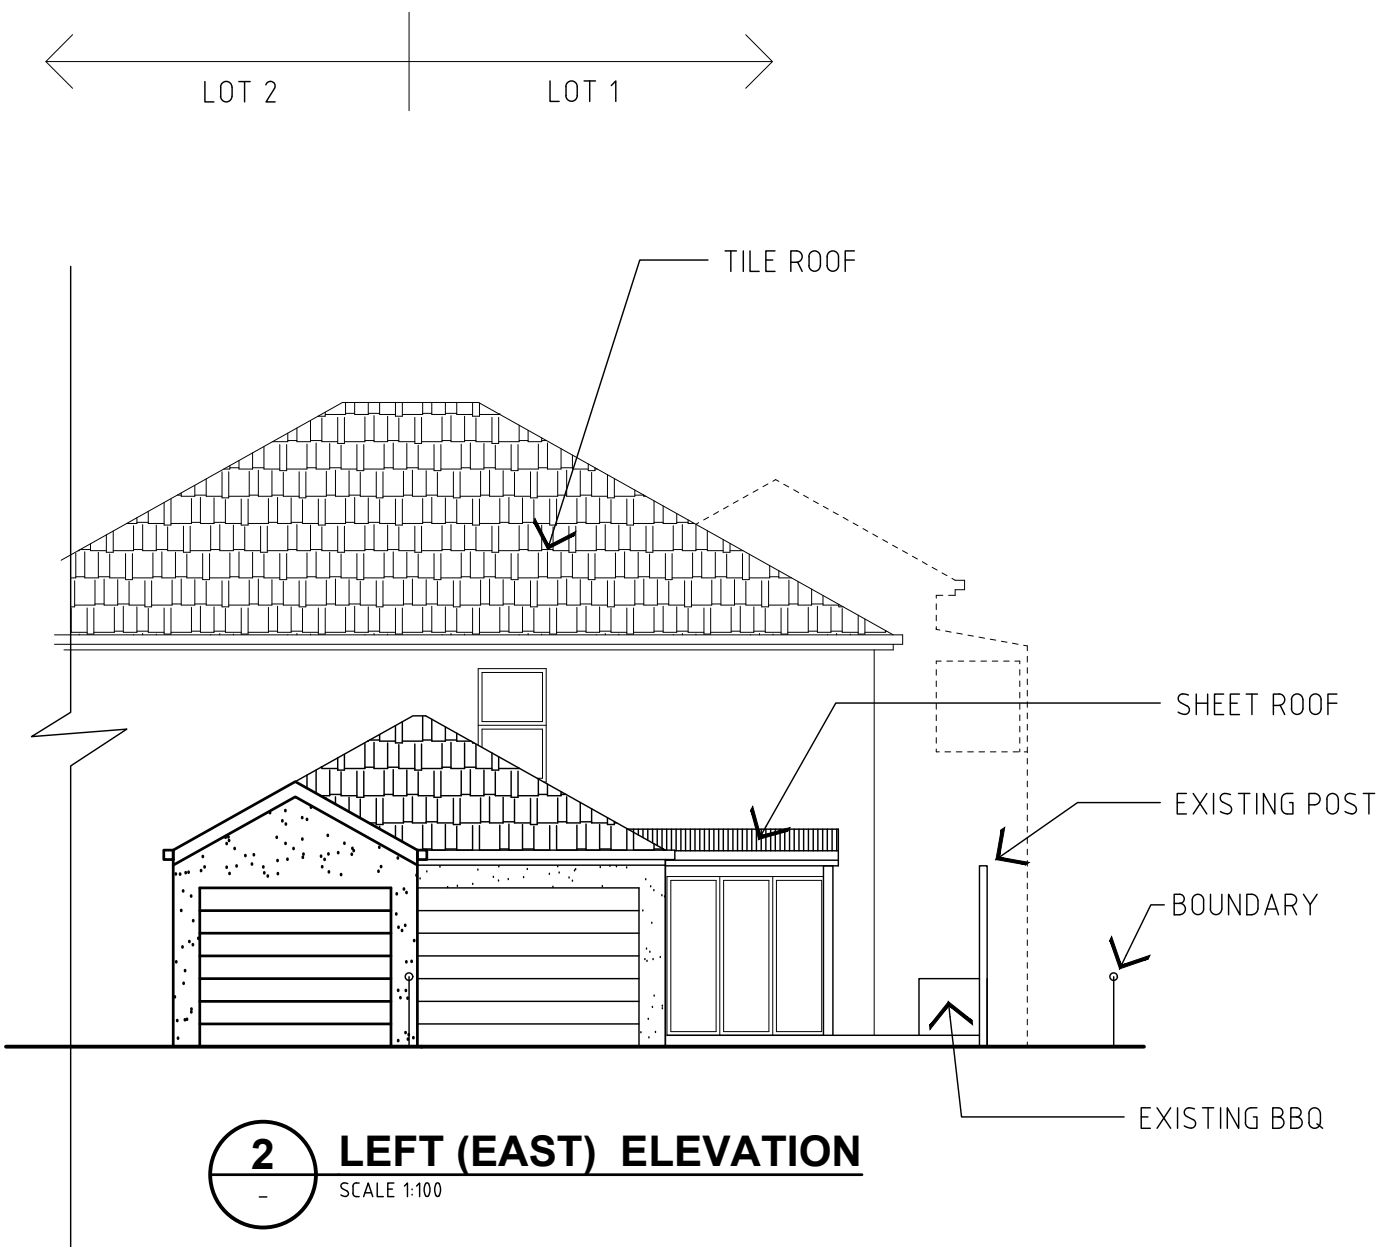

2 LEFT (EAST) ELEVATION
SCALE 1:100

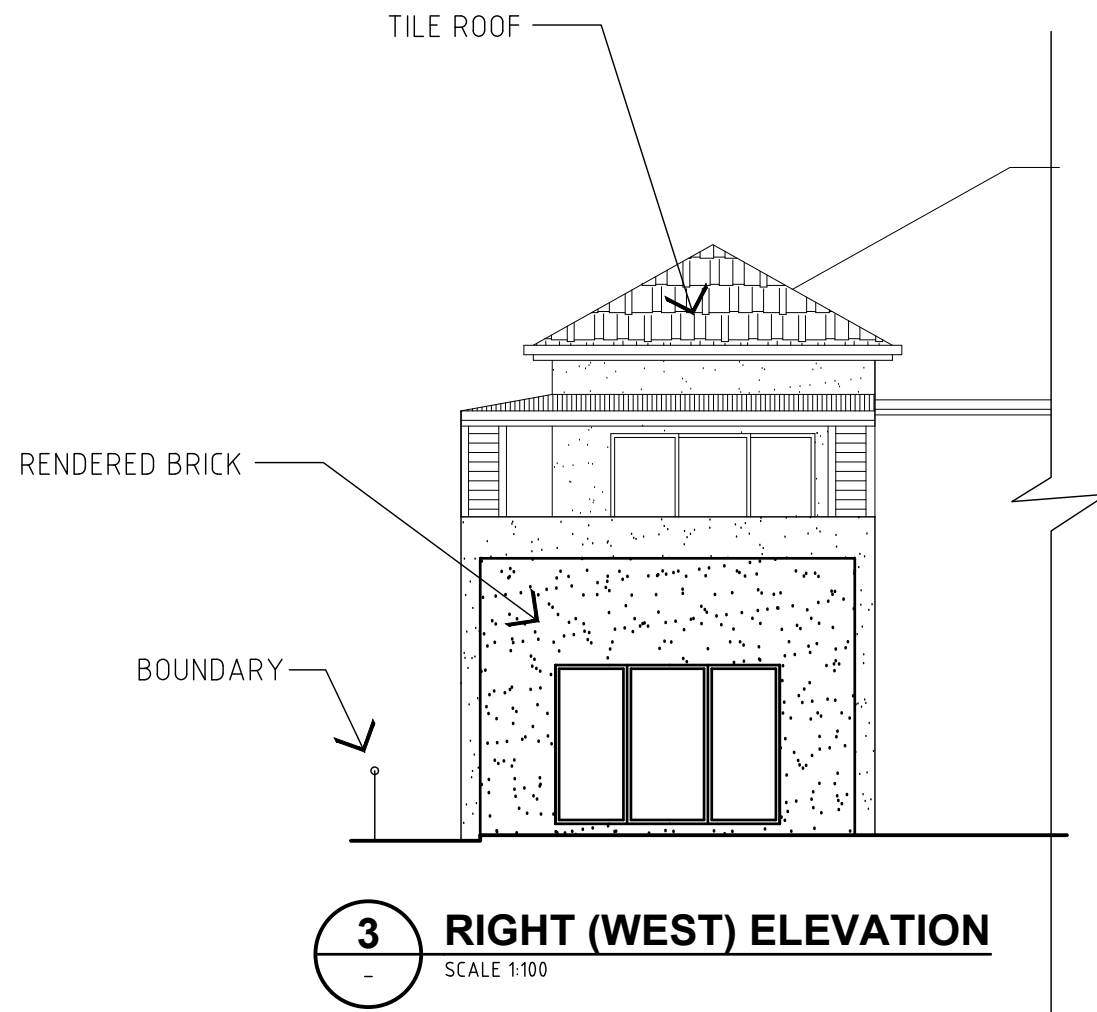

3 RIGHT (WEST) ELEVATION
SCALE 1:100


 


6
EXIST. ELEVATIONS
Master Issue "B" 10/9/26

EXTENSION
For MR. R. POULTON
At 2/101 COUTTS ST
BULIMBA
DRAWN BY:- J. TYRRELL
Scale 1:100
QBCC # 65622
Date MAR 26

DRAFT

BCC DS
RECEIVED
23/09/2026
APPLICATION REF
A007118064

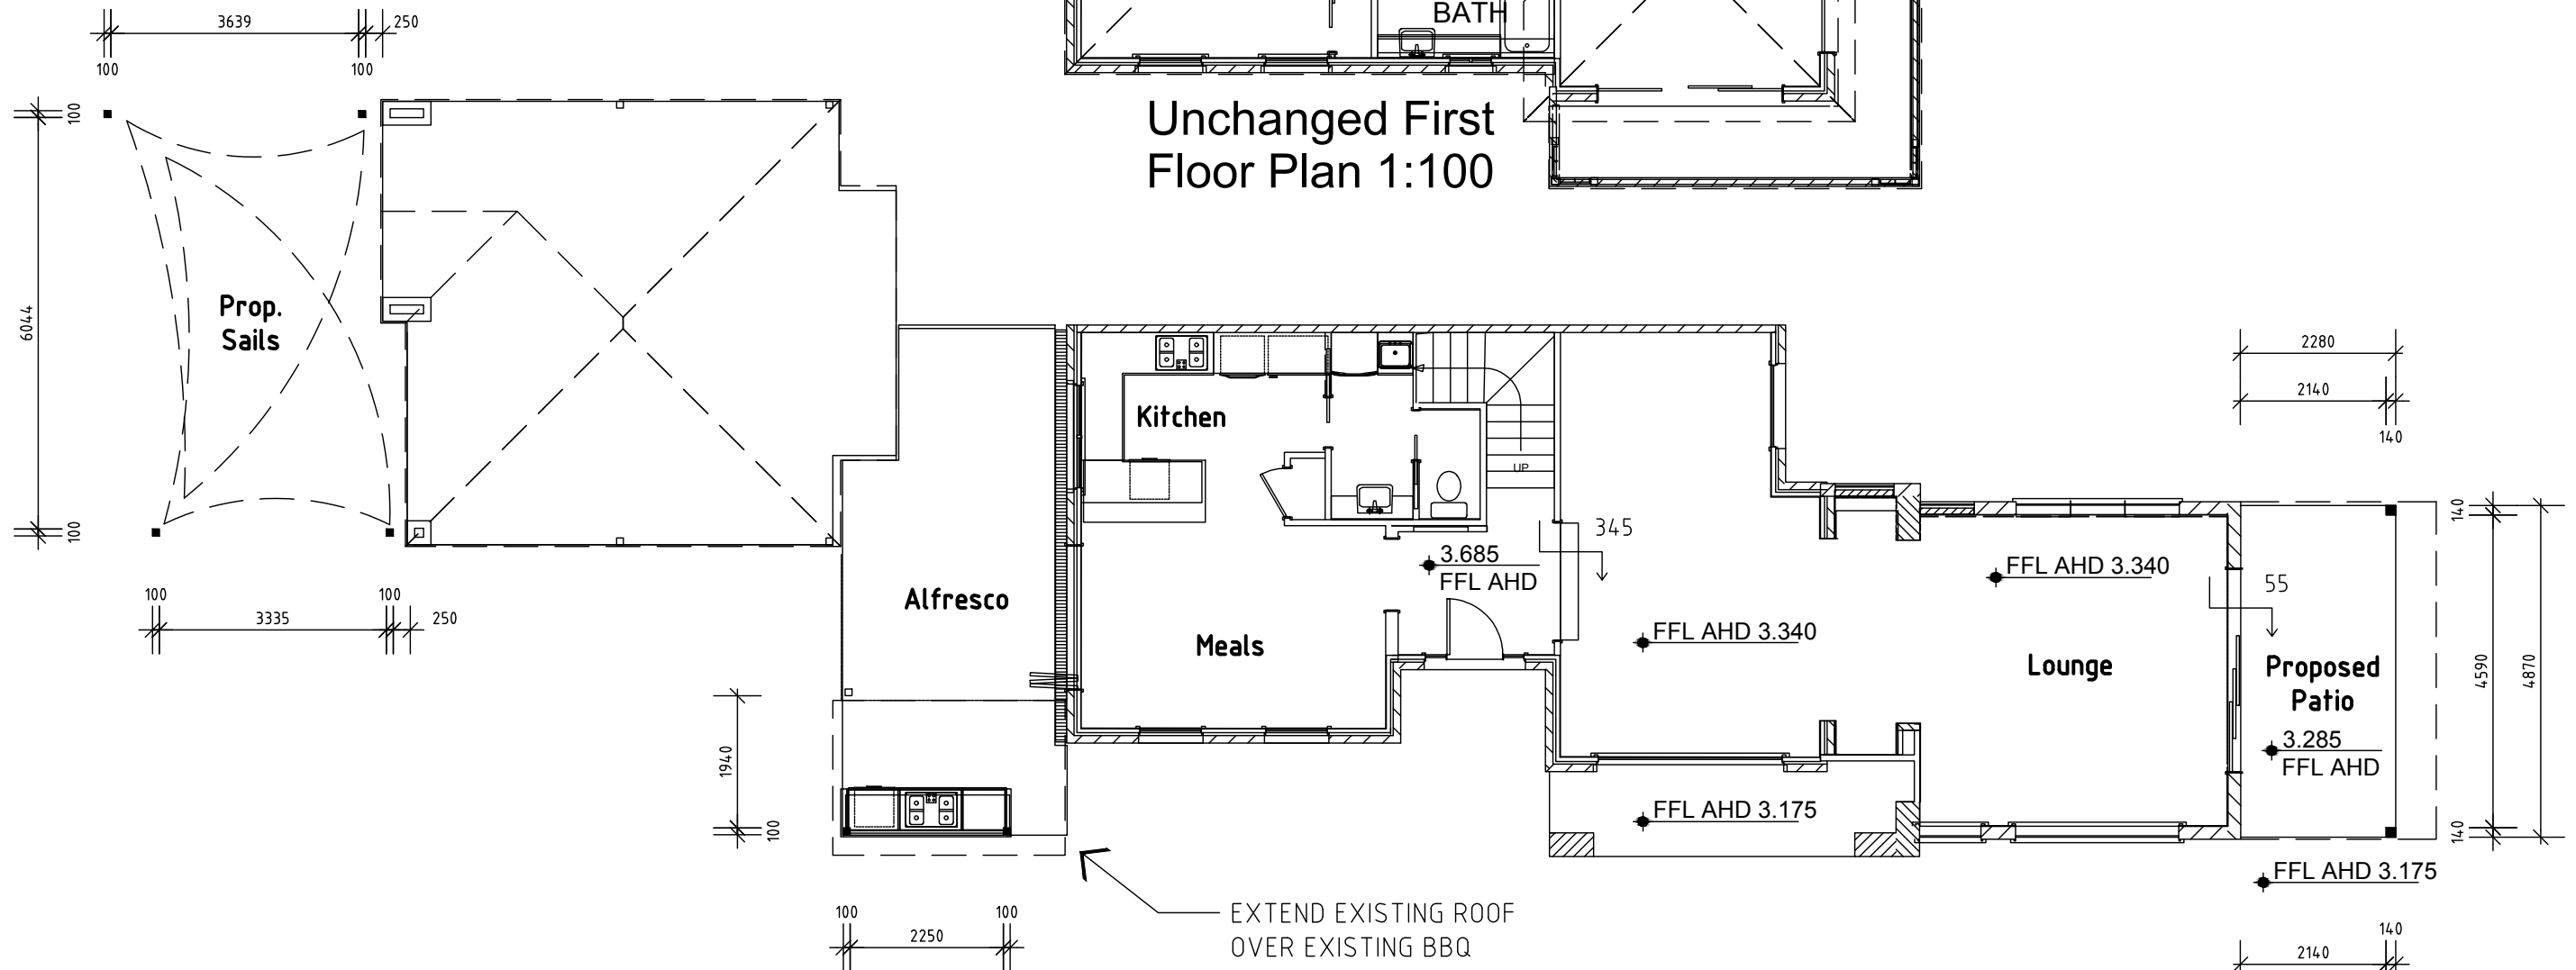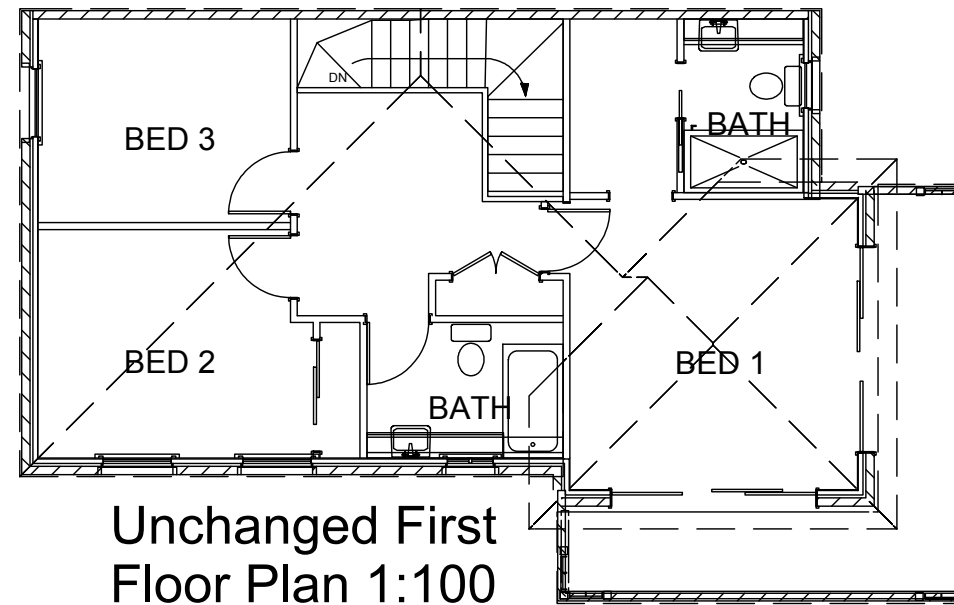


Proposed Lower
Floor Plan 1:100

7
PROP. FLOORPLAN
Master Issue "B" 10/9/26

EXTENSION
For MR. R. POULTON
At 2/101 COUTTS ST
BULIMBA
DRAWN BY:- J. TYRRELL
Scale 1:100
QBCC # 65622
Date MAR 26



DRAFT

BCC DS
RECEIVED
23/09/2026
APPLICATION REF
A007118064

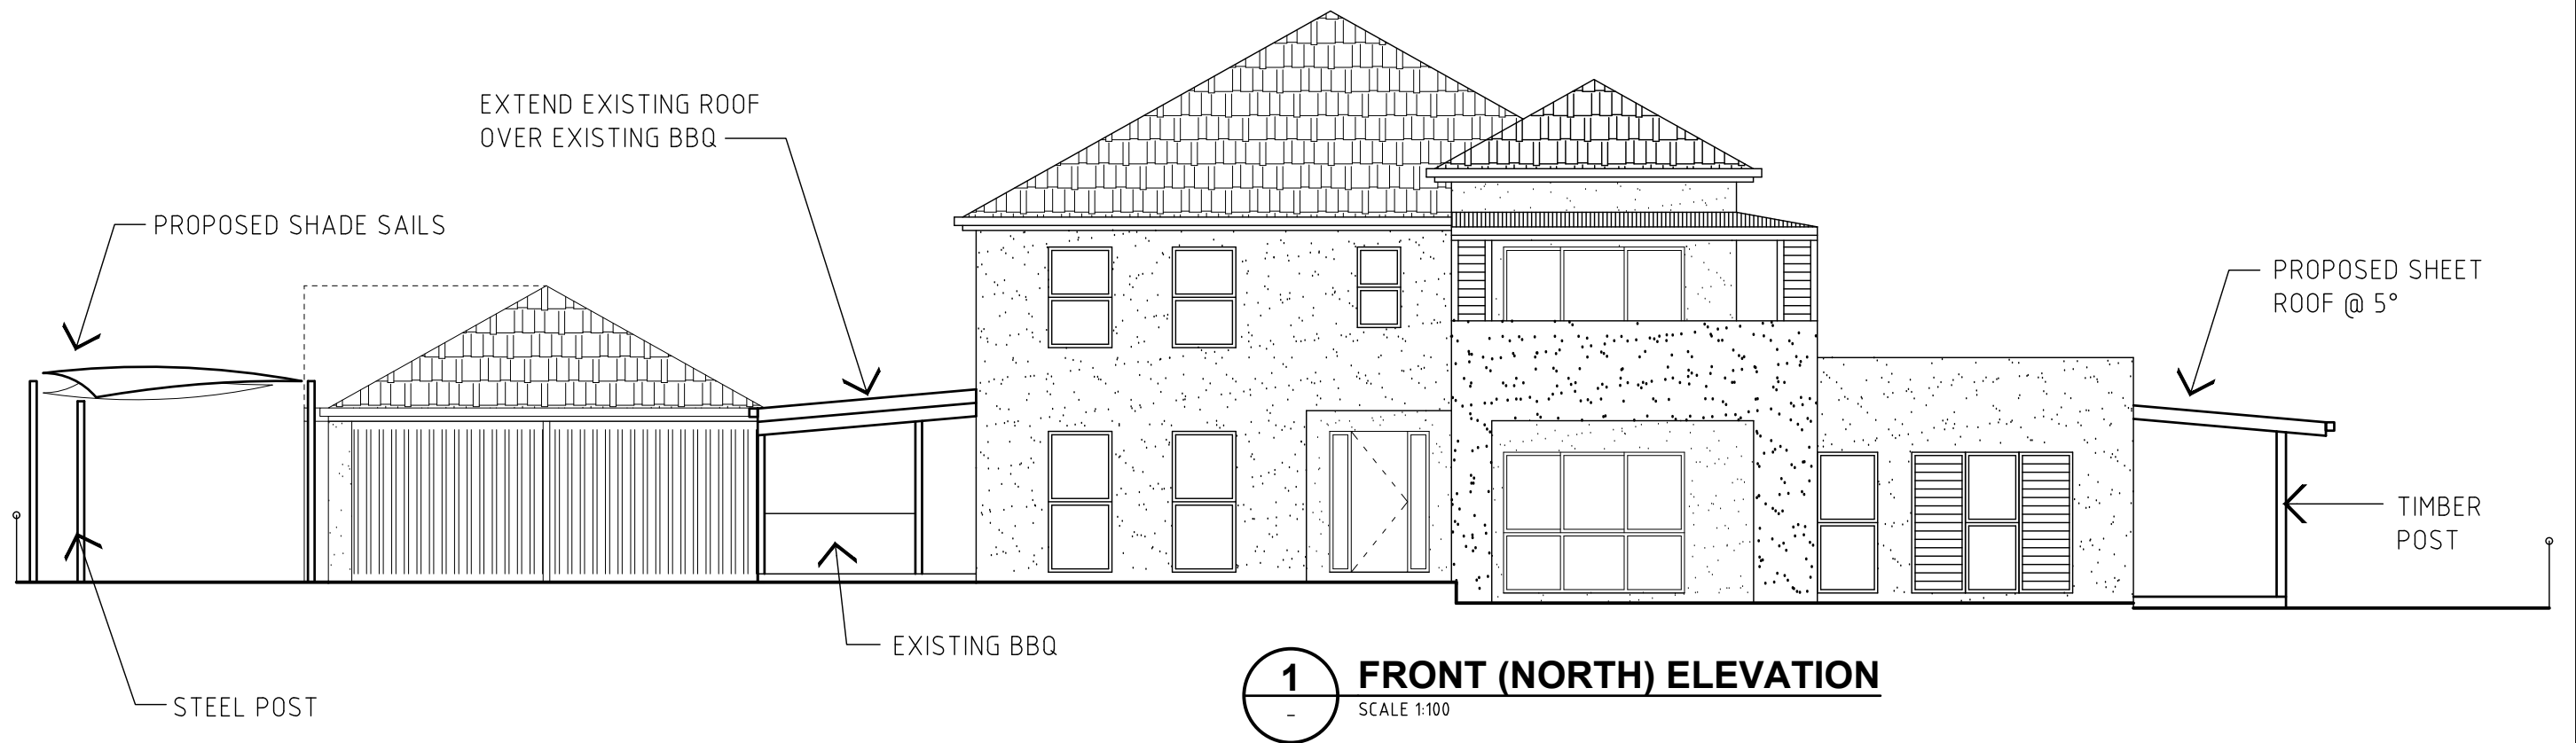


8
PROP. ELEVATIONS
Master Issue "B" 10/9/26

EXTENSION
For MR. R. POULTON
At 2/101 COUTTS ST
BULIMBA
DRAWN BY:- J. TYRRELL QBCC # 65622
Scale 1:100 Date MAR 26

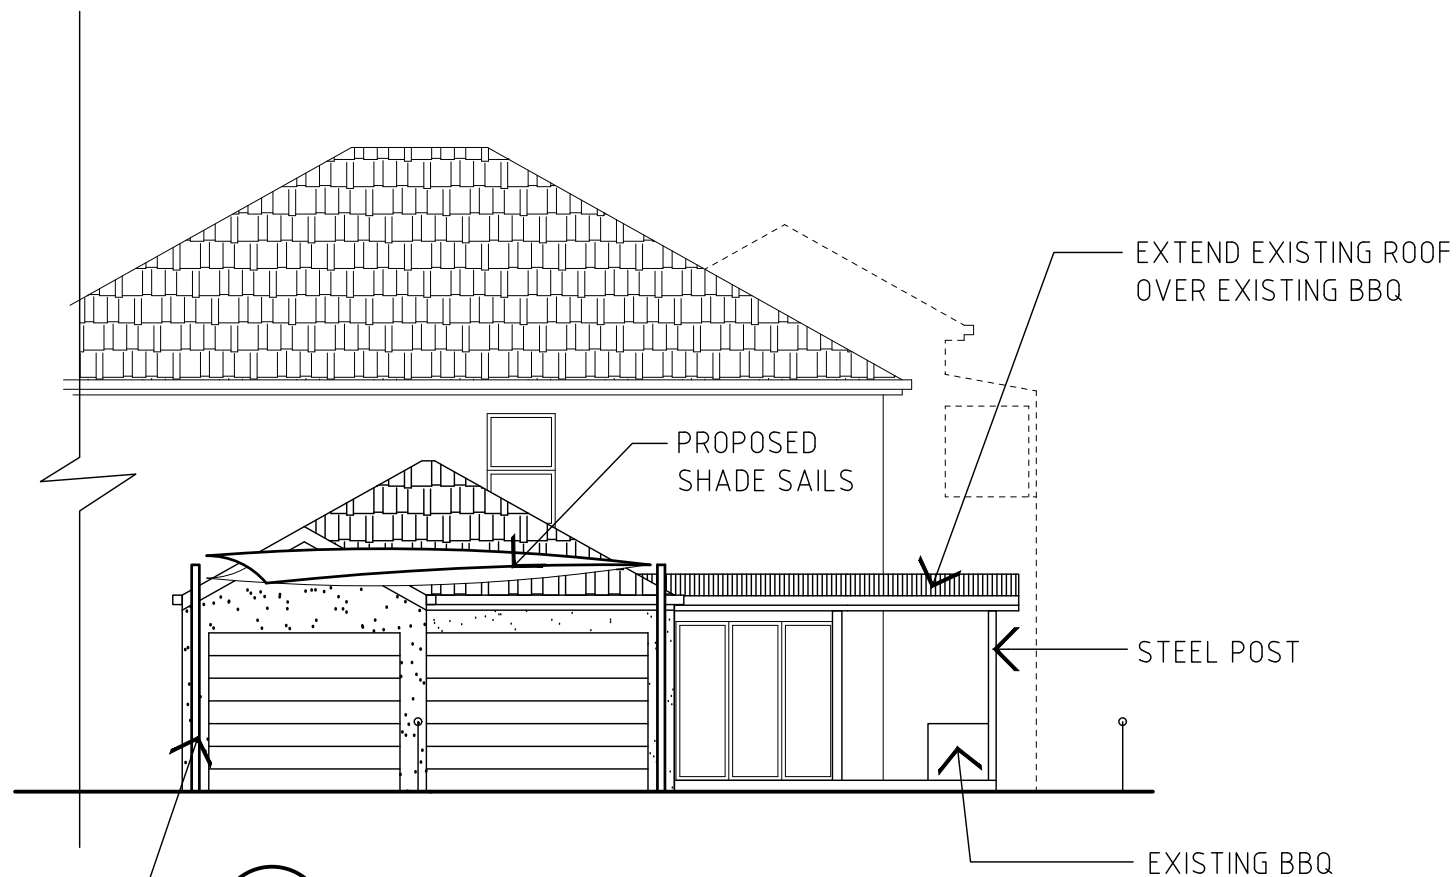 

2 LEFT (EAST) ELEVATION
SCALE 1:100

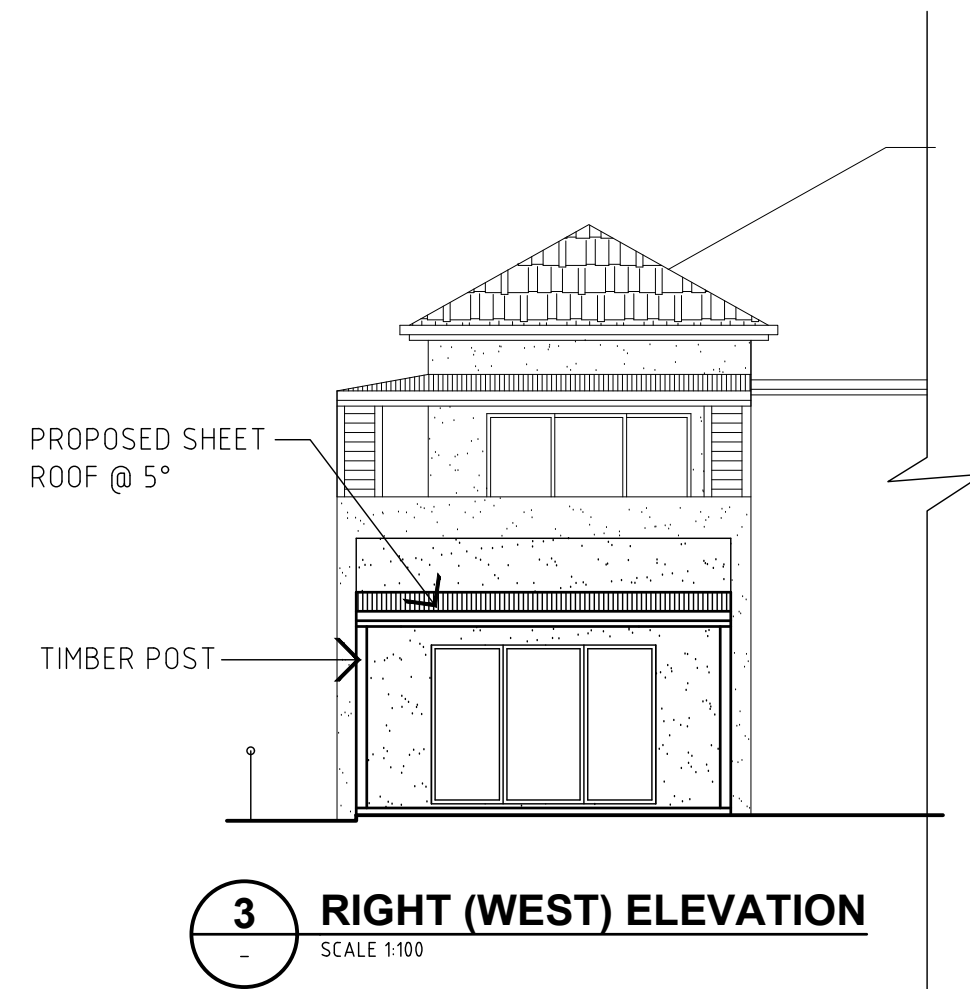

3 RIGHT (WEST) ELEVATION
SCALE 1:100

