



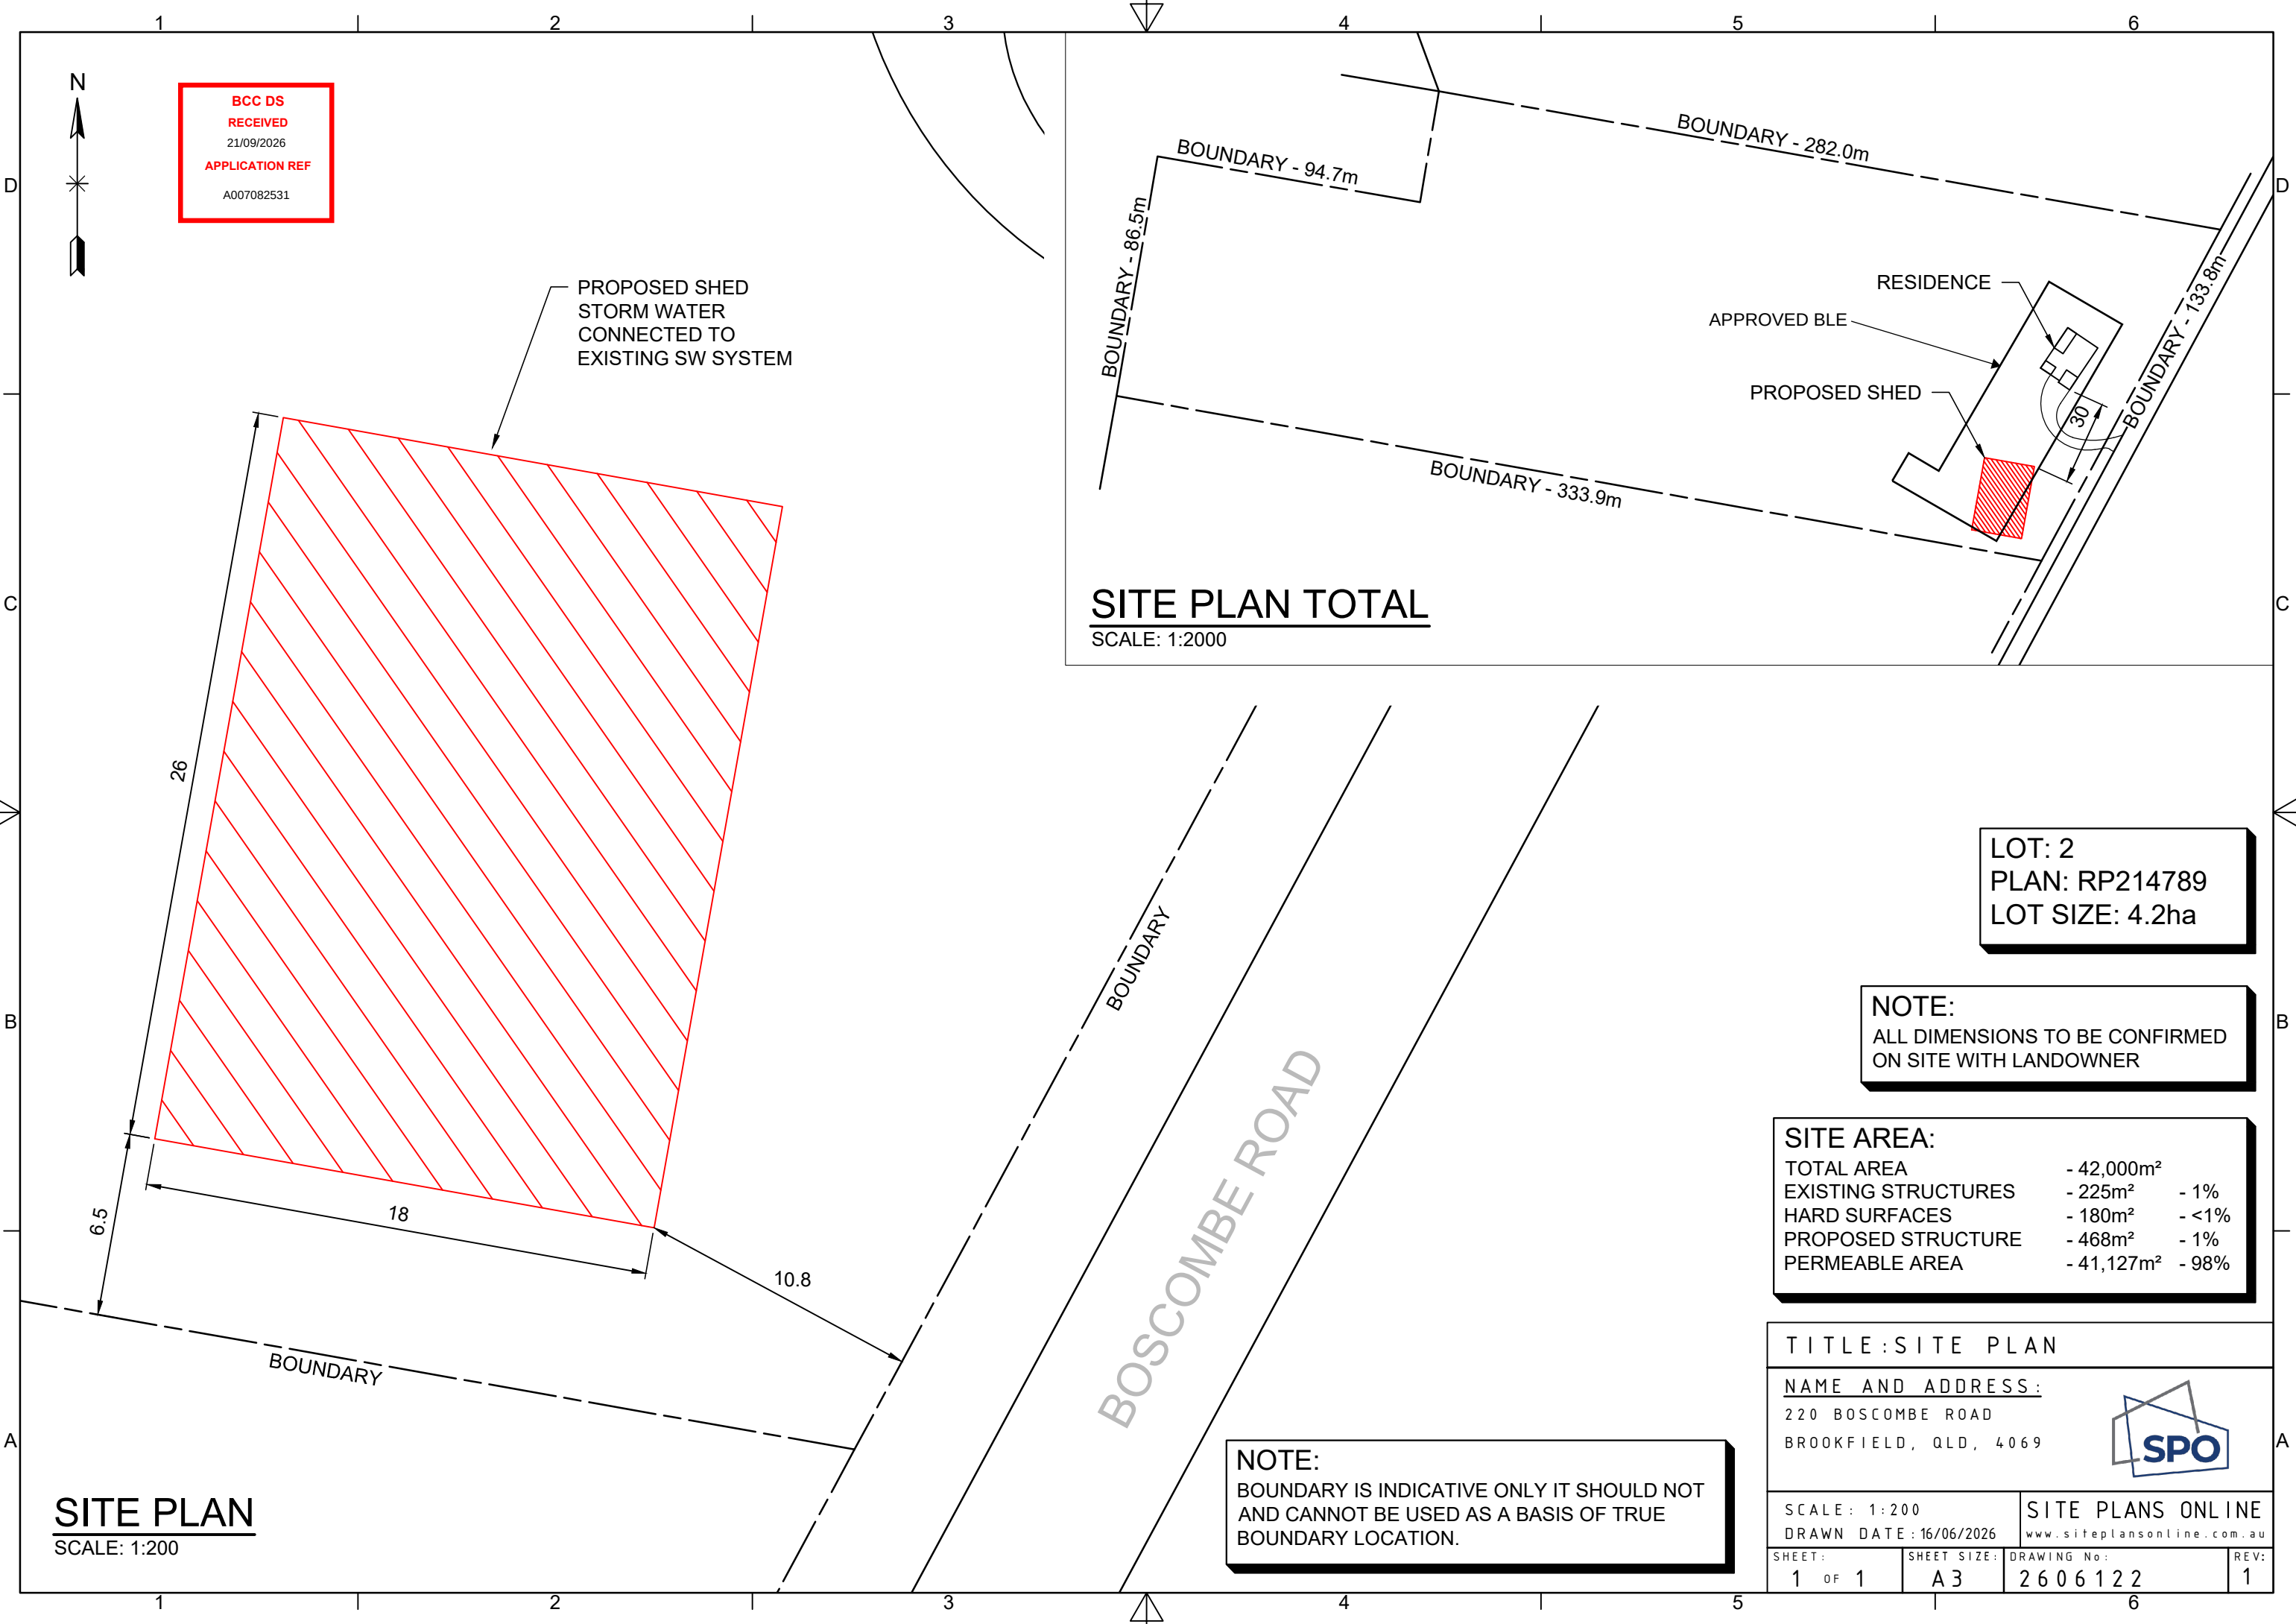

SITE PLAN TOTAL
SCALE: 1:2000

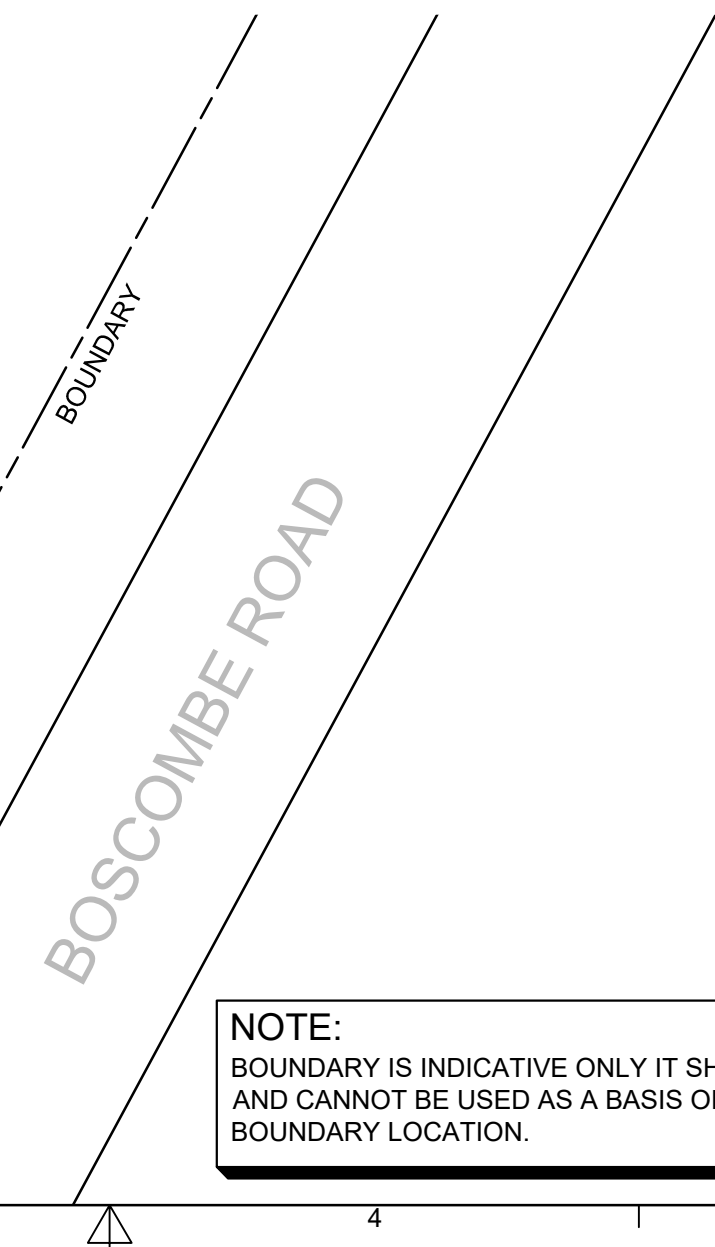

LOT: 2
PLAN: RP214789
LOT SIZE: 4.2ha

NOTE:
ALL DIMENSIONS TO BE CONFIRMED
ON SITE WITH LANDOWNER

SITE AREA:		
TOTAL AREA	- 42,000m ²	
EXISTING STRUCTURES	- 225m ²	- 1%
HARD SURFACES	- 180m ²	- <1%
PROPOSED STRUCTURE	- 468m ²	- 1%
PERMEABLE AREA	- 41,127m ²	- 98%

TITLE : SITE PLAN			
NAME AND ADDRESS :			
220 BOSCOMBE ROAD			
BROOKFIELD, QLD, 4069			
SCALE : 1:200		SITE PLANS ONLINE	
DRAWN DATE : 16/06/2026		www.siteplansonline.com.au	
SHEET :	SHEET SIZE :	DRAWING No :	REV :
1 OF 1	A3	2606122	1

SITE PLAN
SCALE: 1:200

NOTE:
BOUNDARY IS INDICATIVE ONLY IT SHOULD NOT
AND CANNOT BE USED AS A BASIS OF TRUE
BOUNDARY LOCATION.

