BCC DS
RECEIVED
31/10/2026
APPLICATION REF
A007143232

BUILDING LOCATION ENVELOPE PLAN SK002 - 28/10/2026

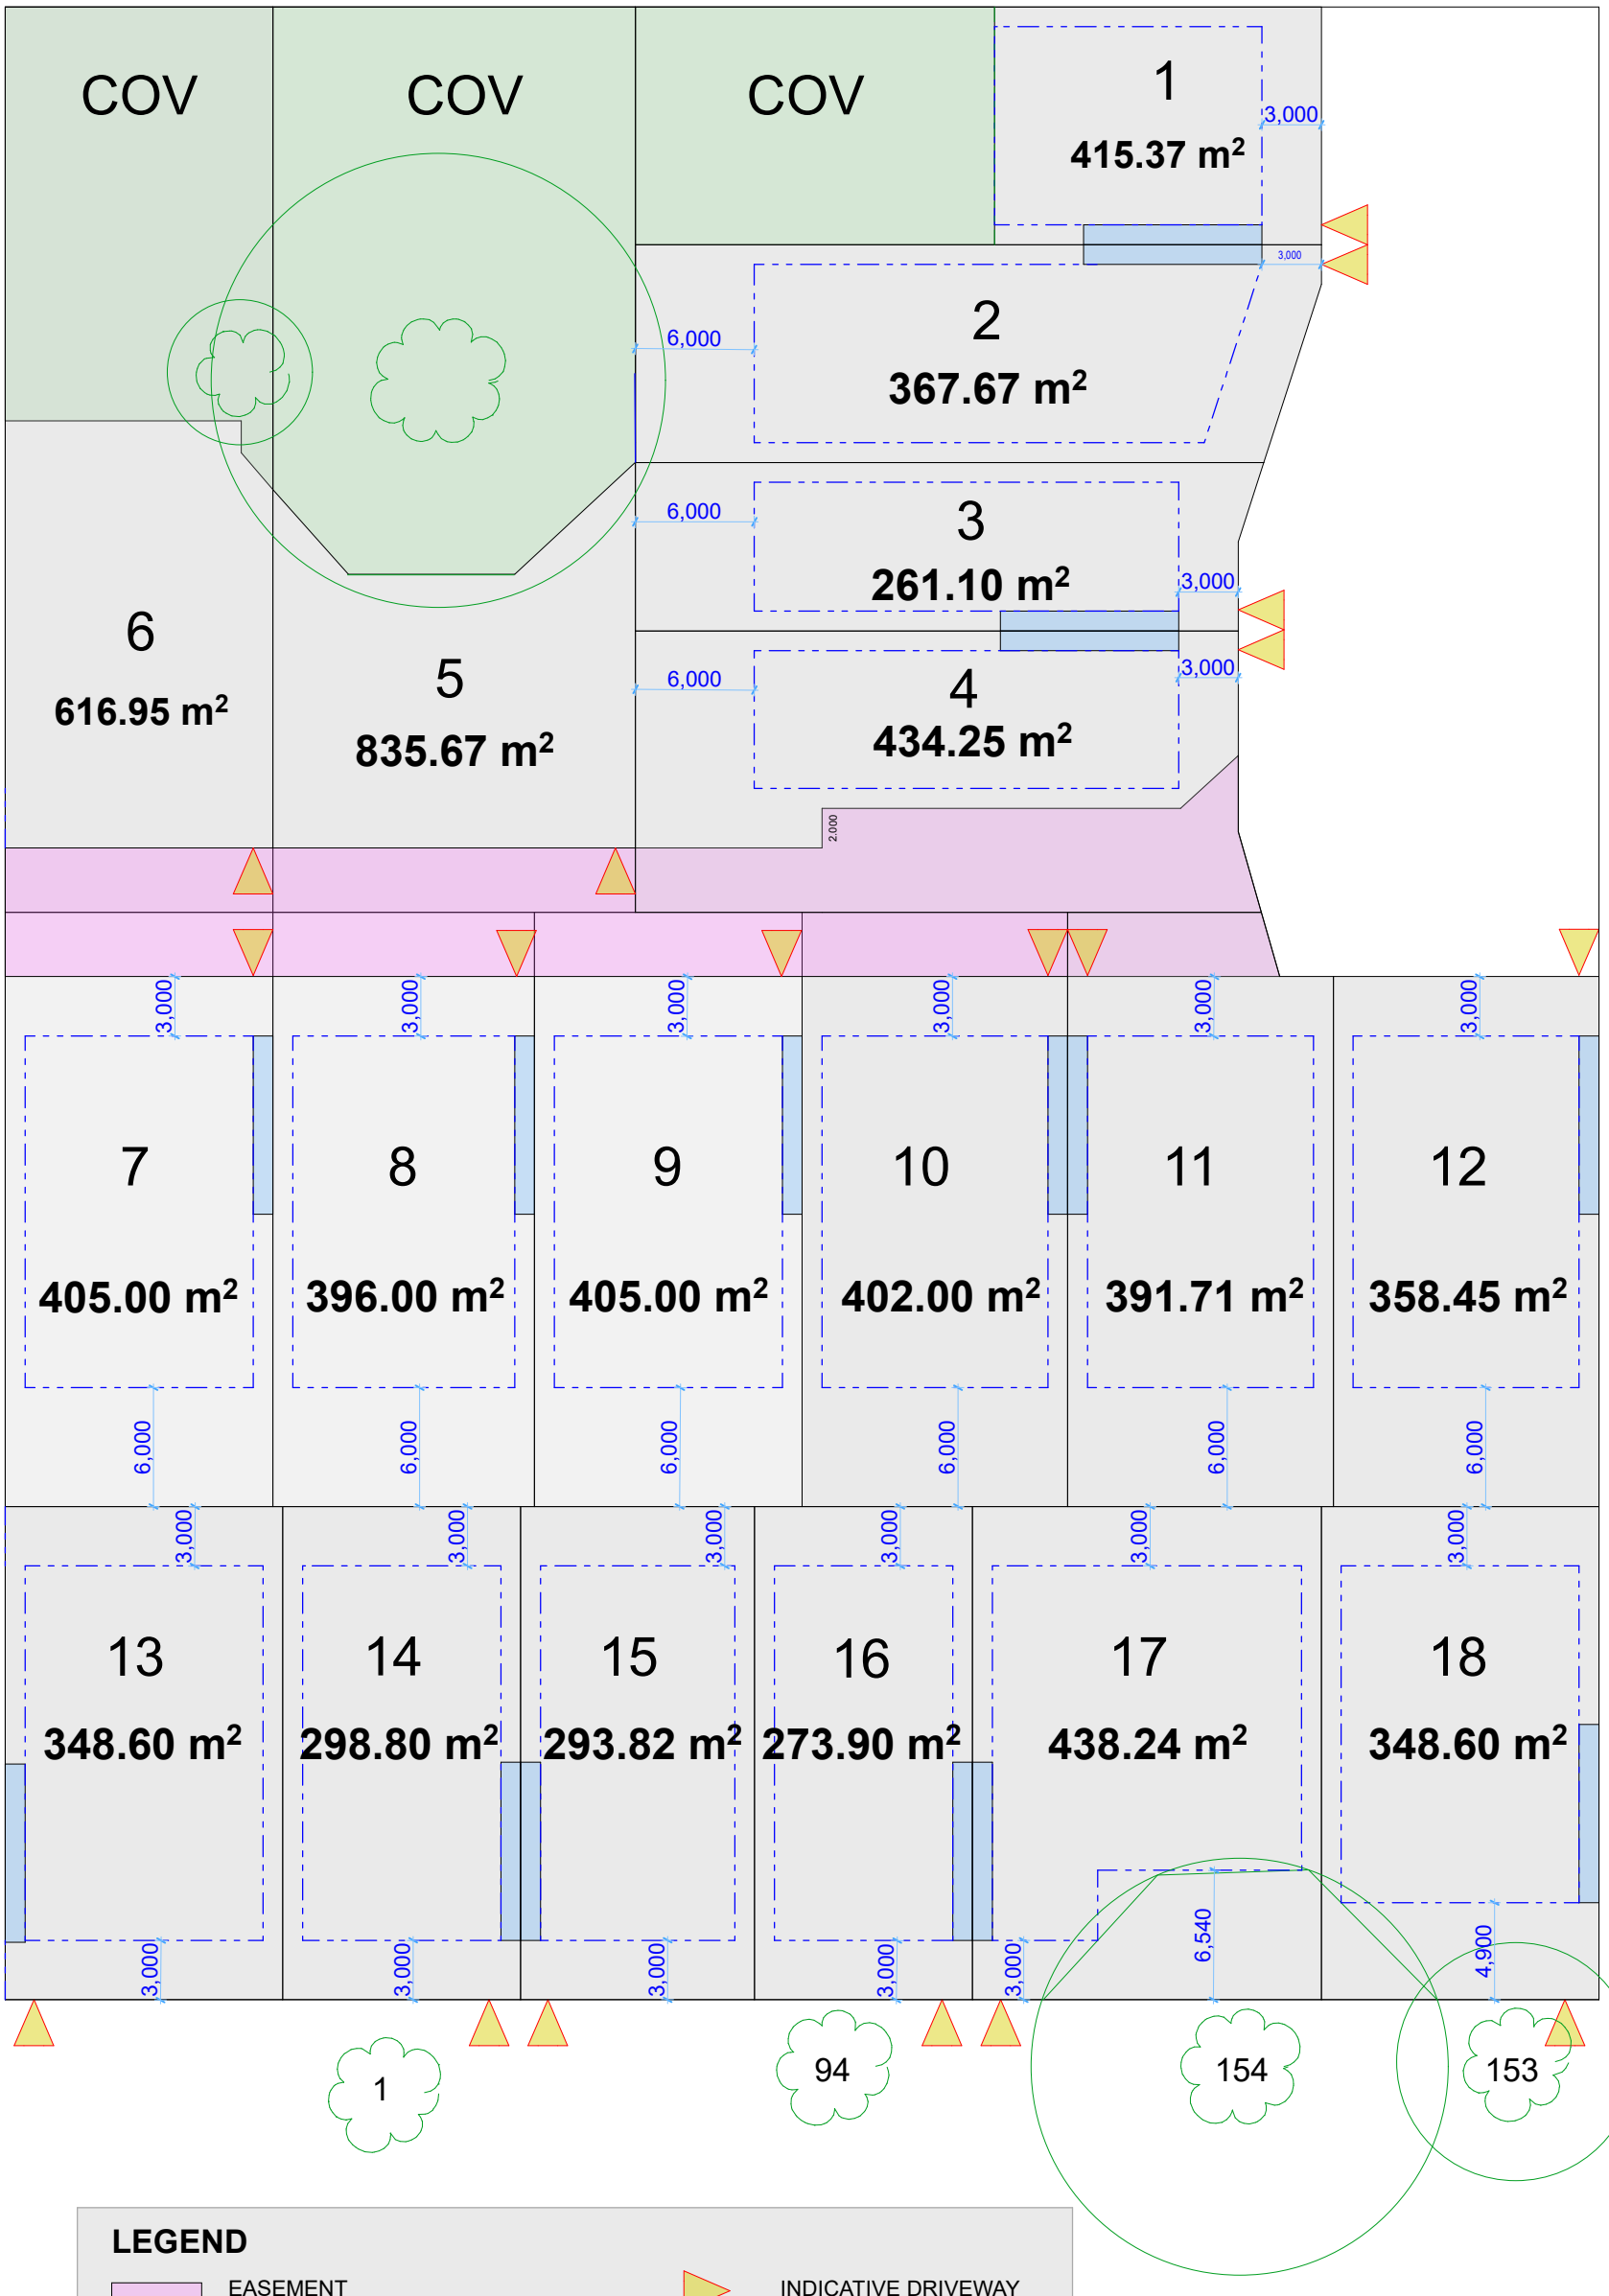

LEGEND

- EASEMENT
- ENVIRO COVENANT
- REFUSE TURN
- 9m BUILD TO BOUNDARY
- BLE designed in accordance with the Dwelling House (Small Lot) Code requirements
- INDICATIVE DRIVEWAY
- TREE TO BE RETAINED
- TREE PROTECTION ZONE