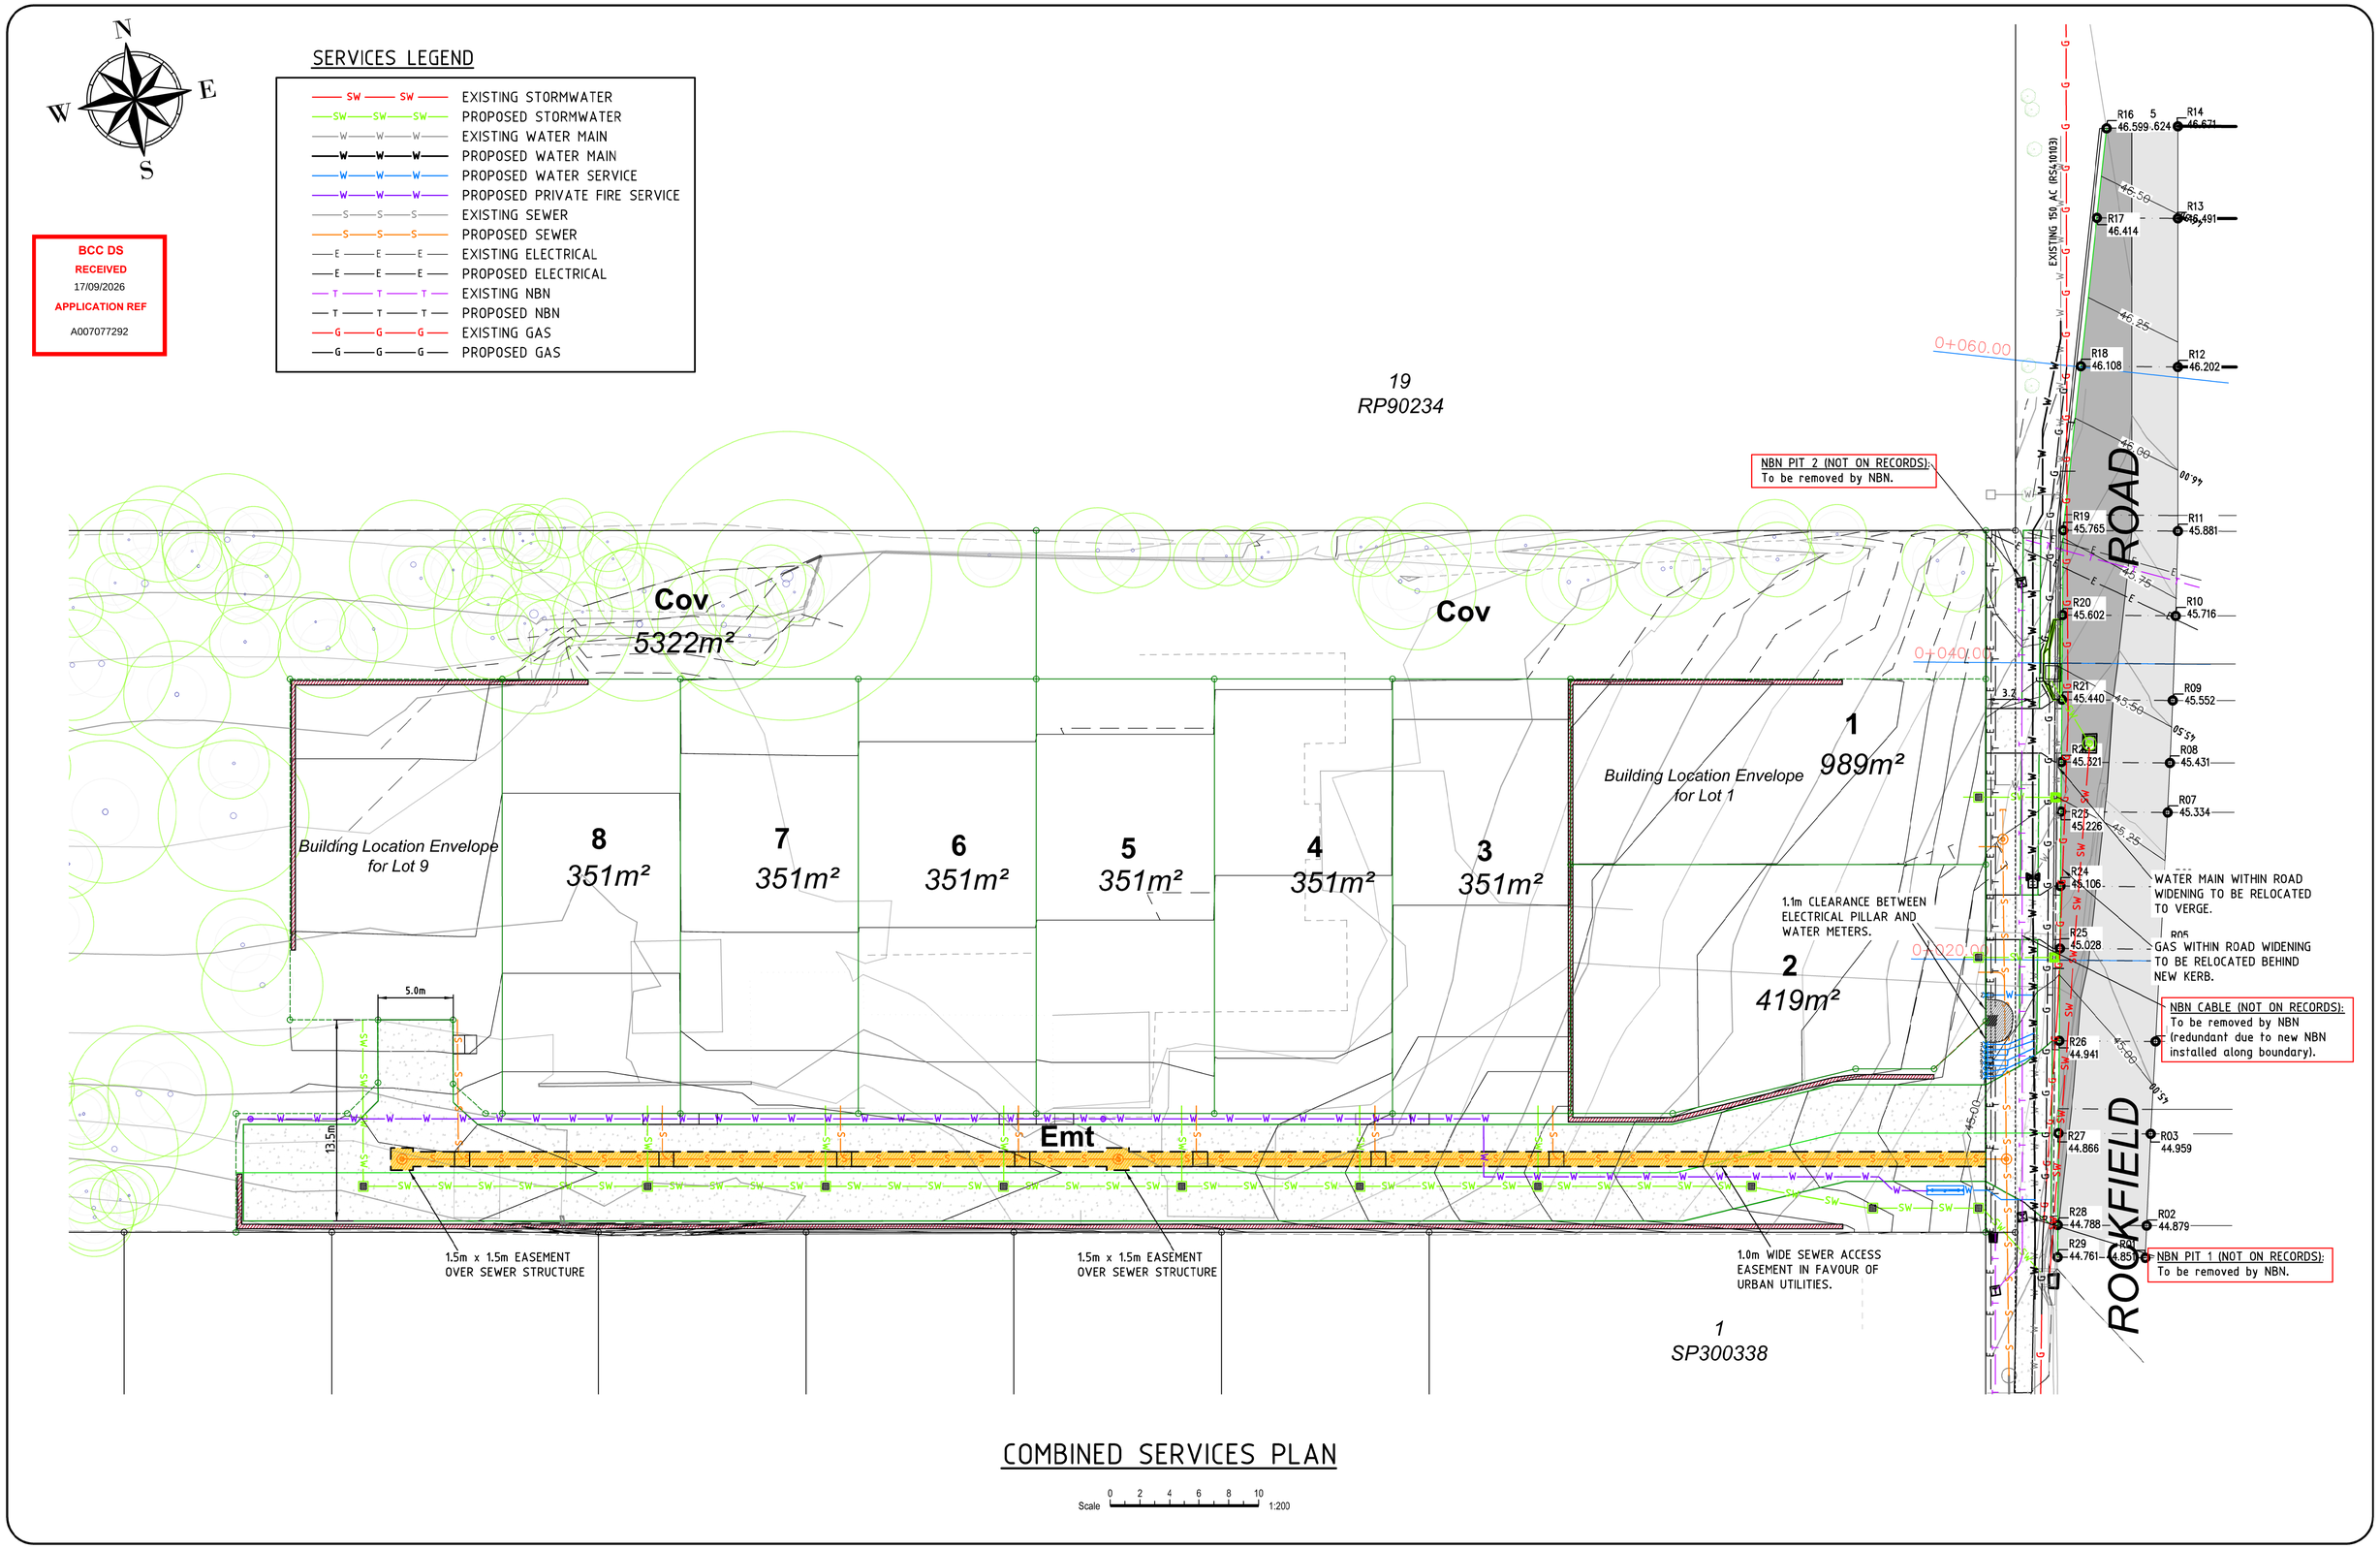

COMBINED SERVICES PLAN

Scale 0 2 4 6 8 10 1:200

HUNT MICHEL & PARTNERS

Postal Address:
24 DARLING STREET
IPSWICH Q 4305

CONSULTING ENGINEERS
CIVIL AND STRUCTURAL
A.B.N. 75 074 746 599

PH 3812 2399
FAX 3812 1900
EMAIL narelle@hmengineers.com.au

CLIENT
AKSHAR DEVELOPMENT GROUP

PROJECT
PROPOSED SUBDIVISION
12 ROCKFIELD ROAD
DOOLANDELLA QLD 4077

DRAWING TITLE
COMBINED SERVICES PLAN

REV		DATE
D	LOT 9 AND NBN CHANGES	16.09.26
C	NOTES AMENDED	25.08.26
B	NBN PIT NOTES ADDED	10.08.26
A	RAL MINOR CHANGE	20.07.26

APPROVED:
NKKrack
NARELLE KRACK RPEQ 18941
DIRECTOR, HUNT MICHEL & PARTNERS

DESIGNED: N.K.
DRAWN: N.K.
CHECKED: N.K.
SCALE: 1:200 AT A1
DATE: 16/09/2026

JOB No. 25023
DWG No. C110 D