
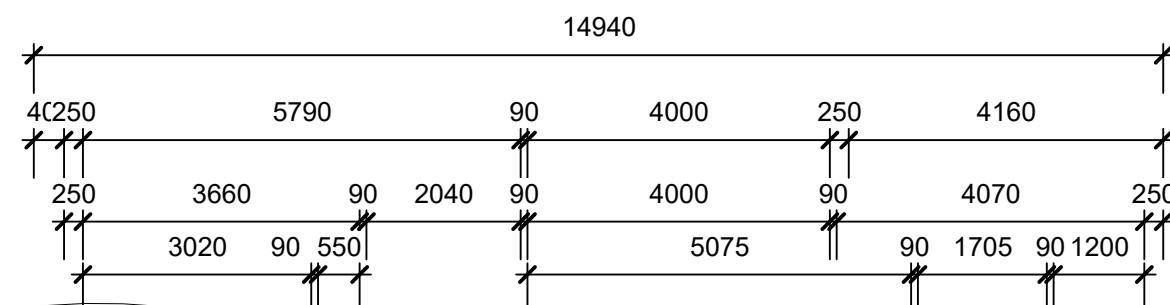
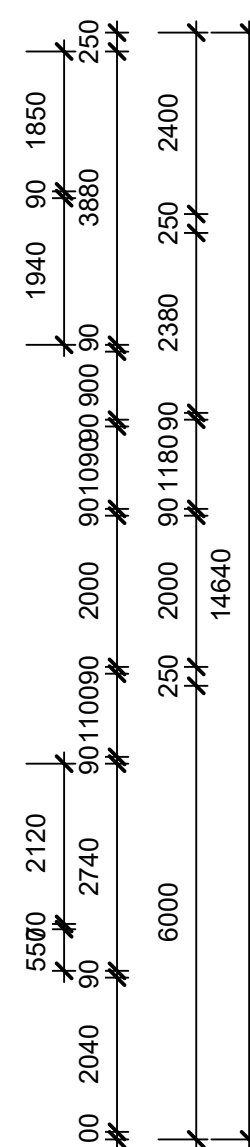


PONSONBY STREET

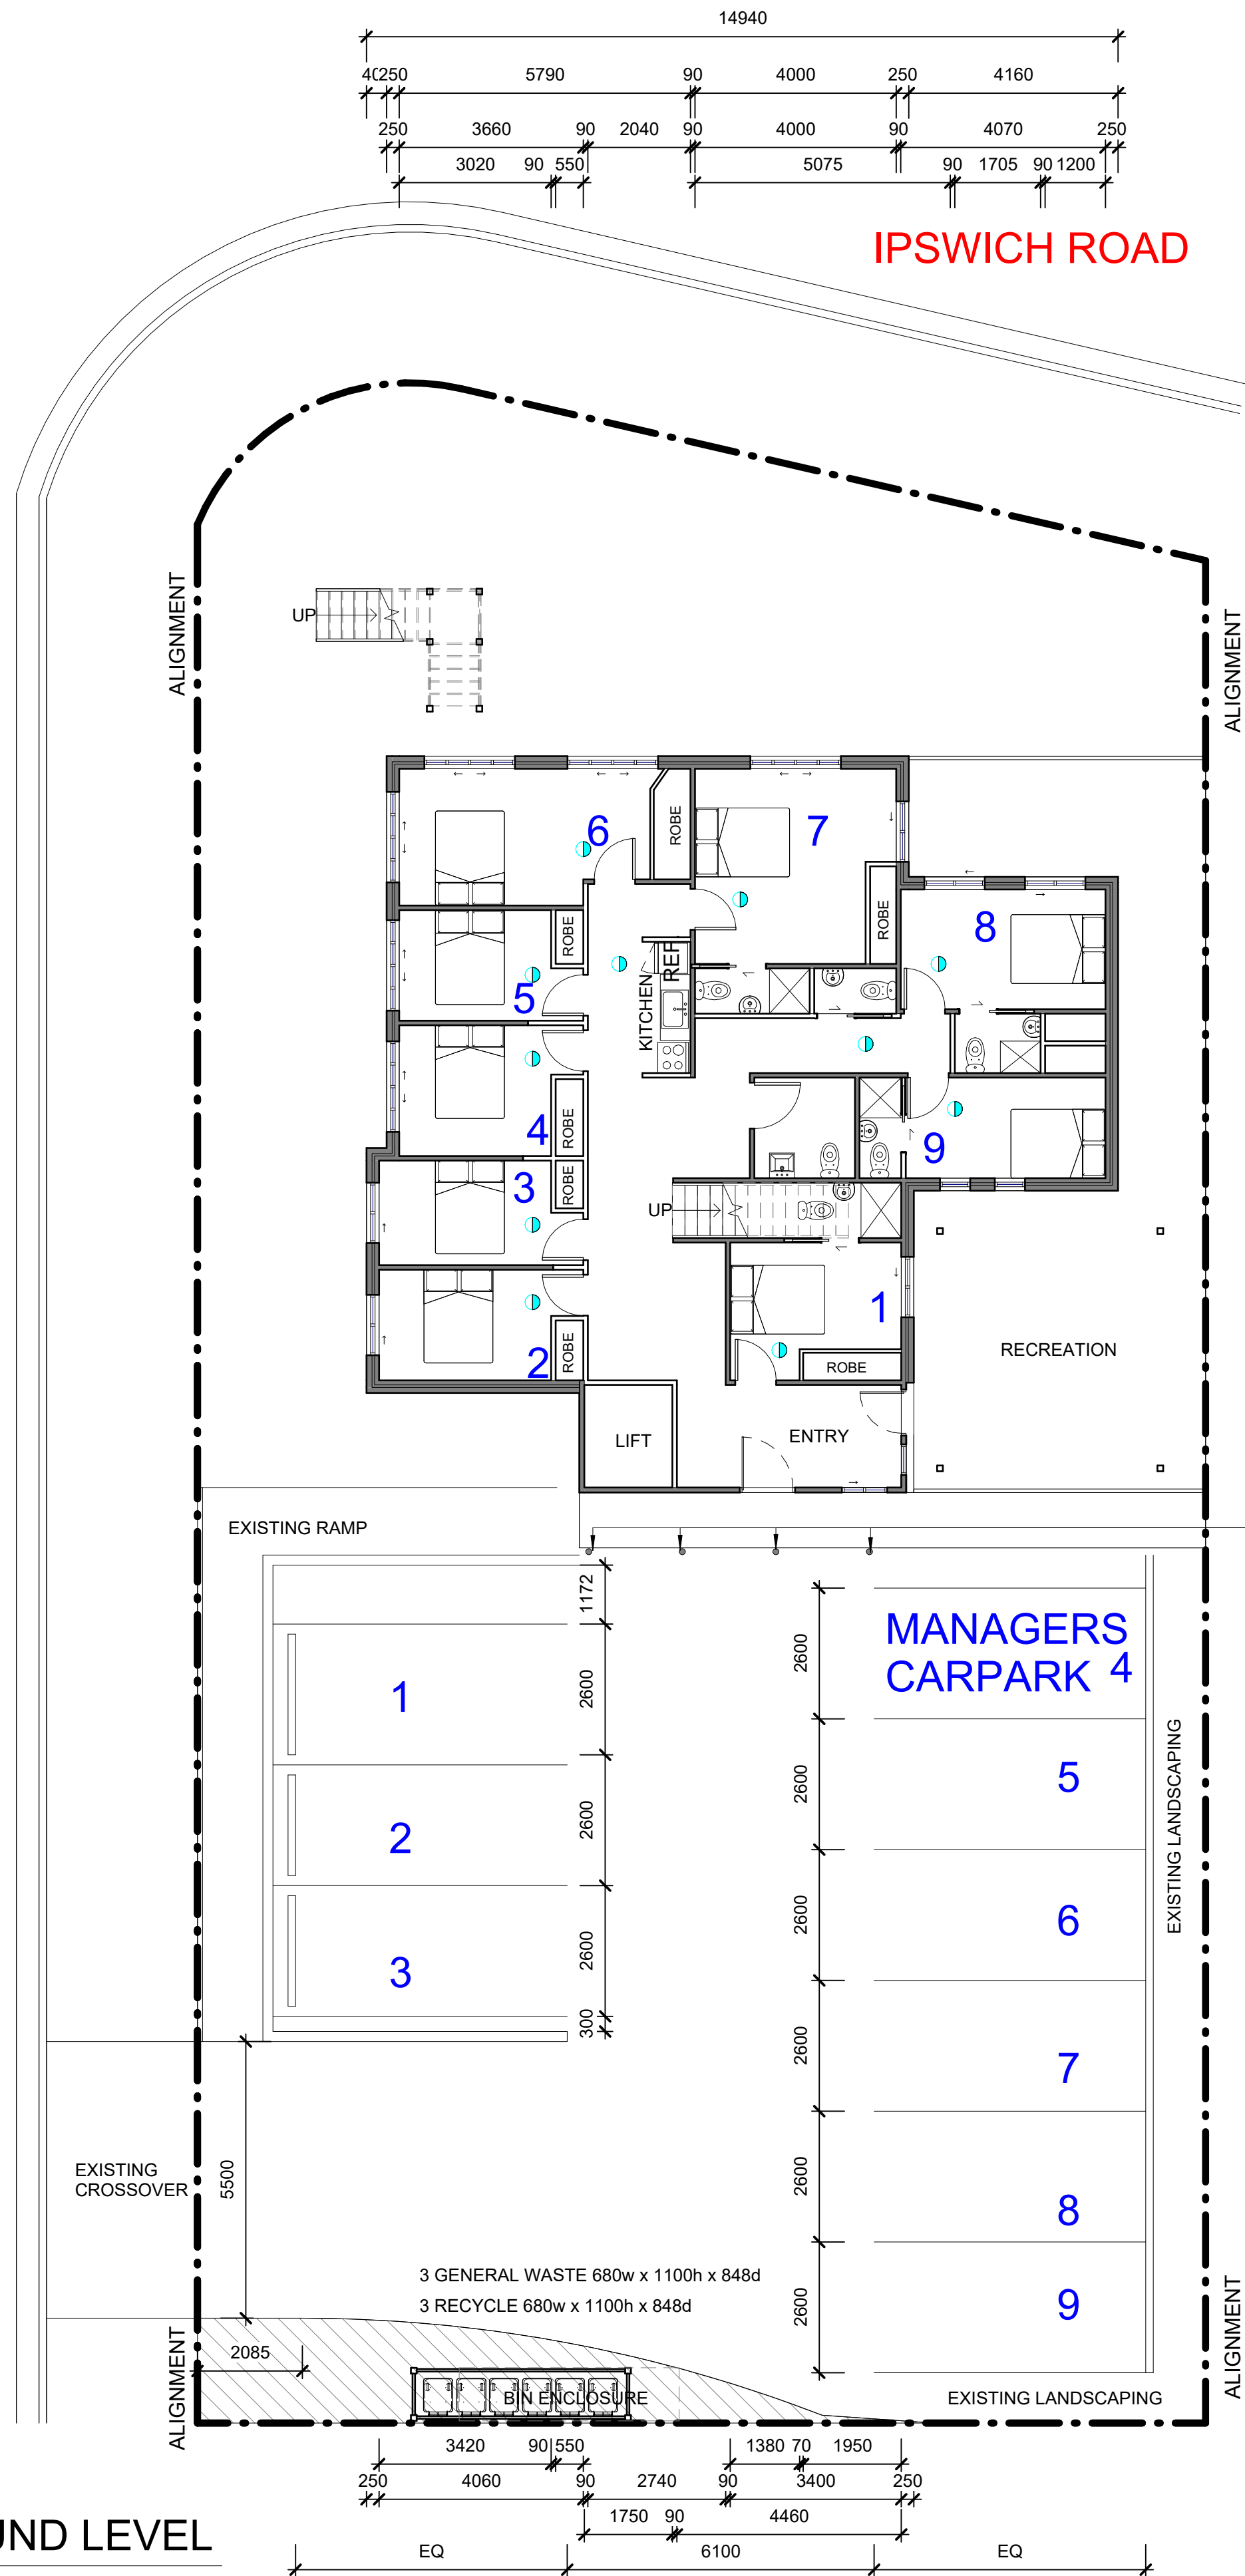




IPSWICH ROAD

- BOLLARD
SPACEDNEW OR CHANGED WALLS ☐

EXISTING WALLS



SMOKE DETECTOR

2 LEVEL 1
1 : 100

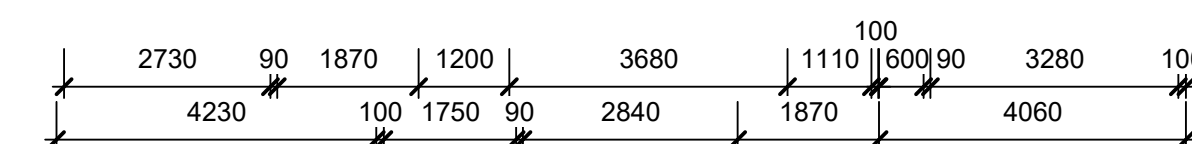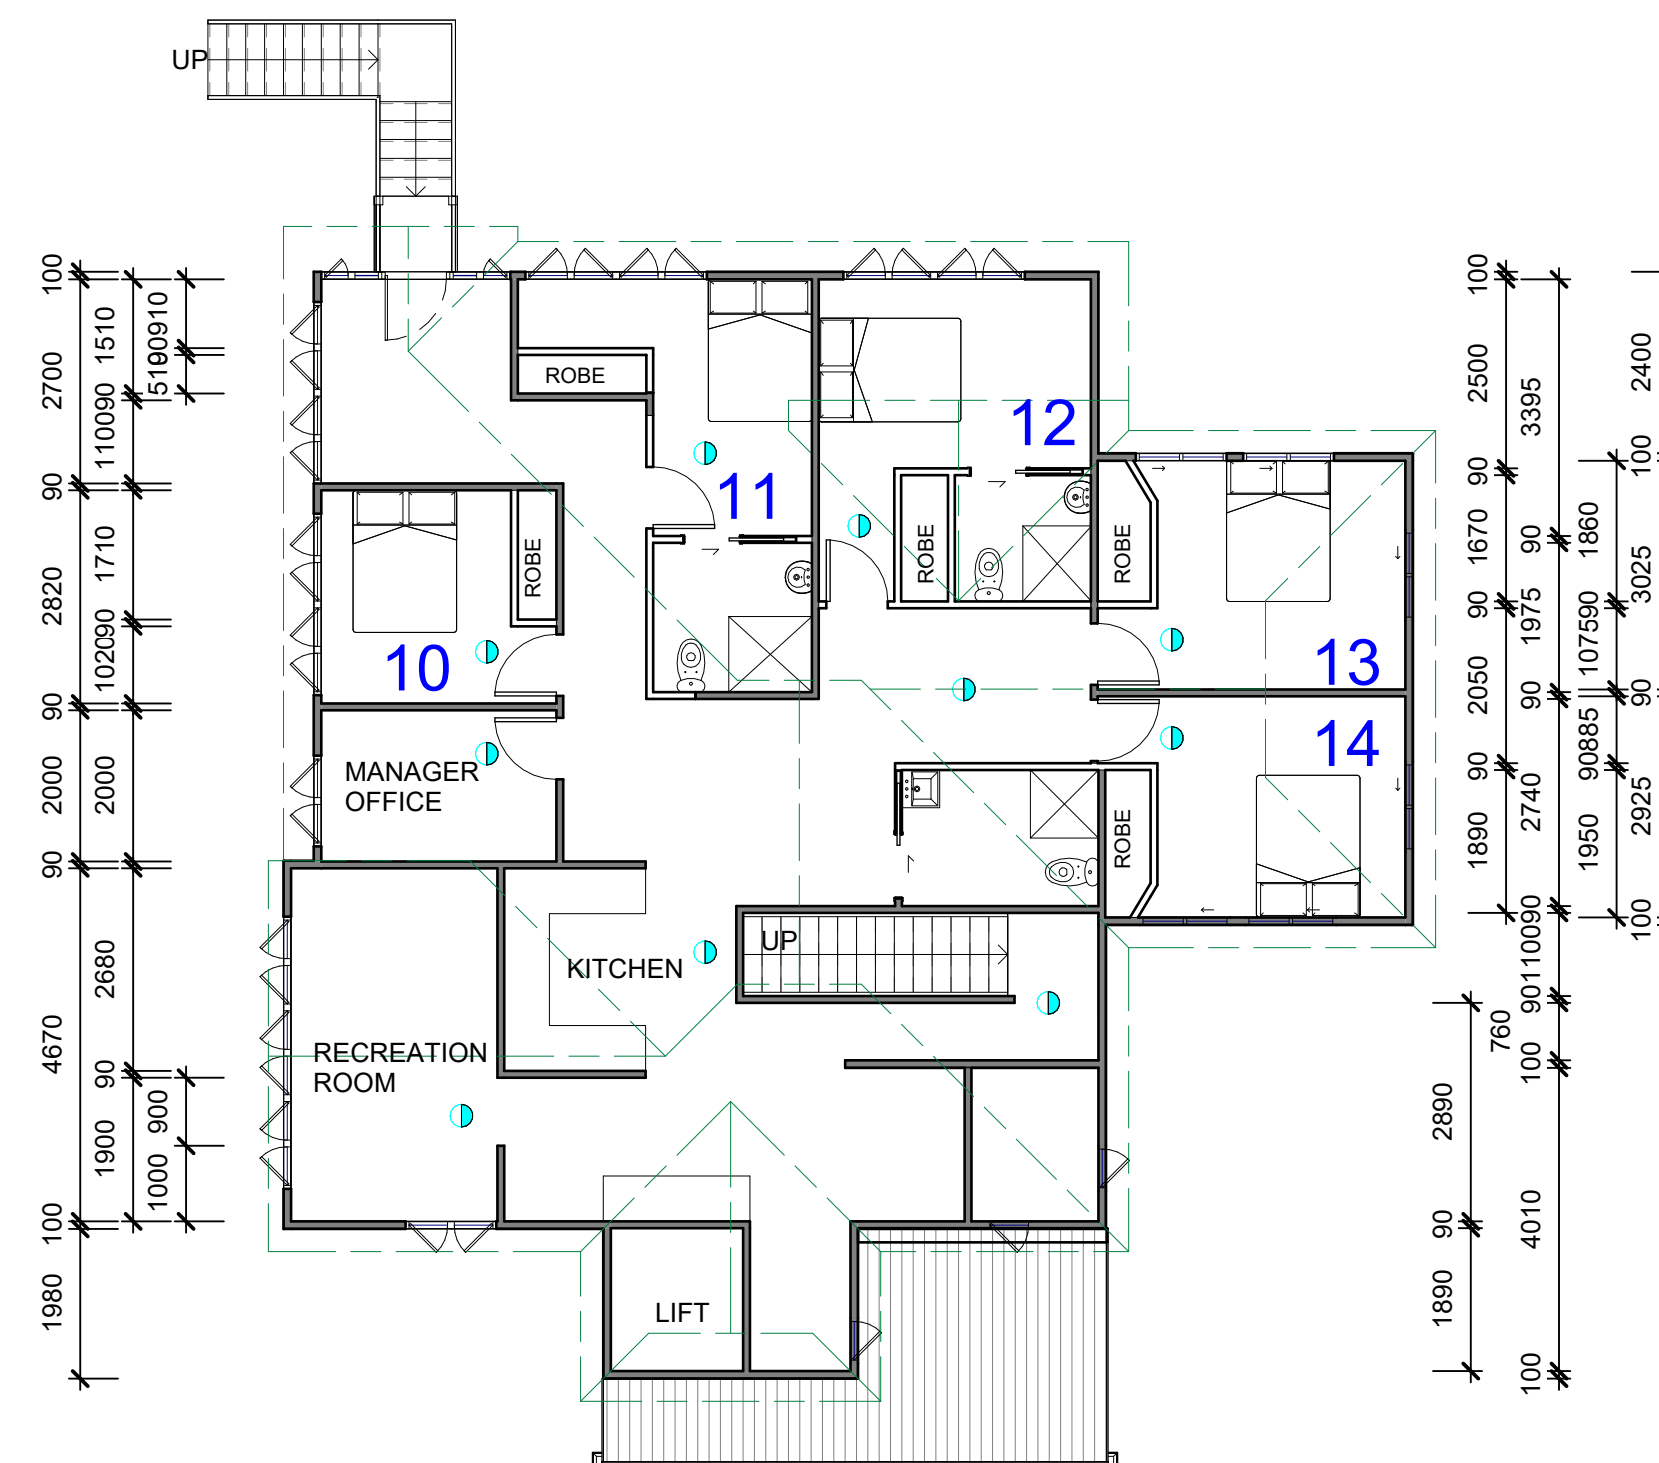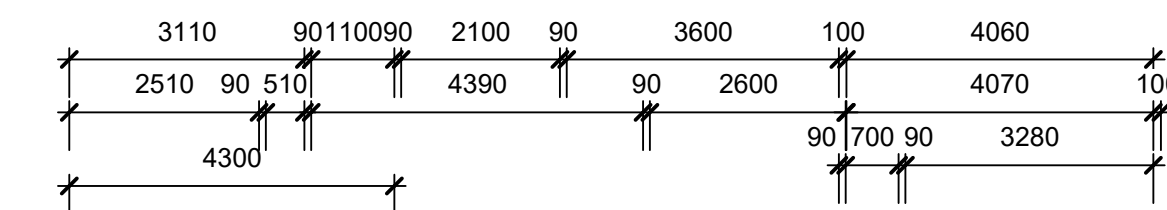

DRAWINGS A1
**50%
SCALE**
WHEN PRINTED
AT A3

NOTE ALL LEVELS AND MEASUREMENTS TO BE
CONFIRMED ON SITE PRIOR TO CONSTRUCTION

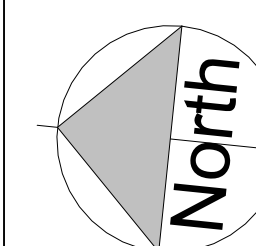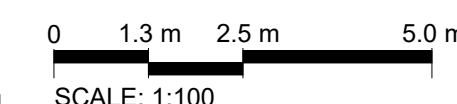

Project number		RGT-26-002	
Drawn by		RGT	
Checked by		RGT	
WD04	Issue D	Scale	1 : 100



QBCC LICENCE - 1151414
22 BLUEGUM BOULEVARD
BANORA POINT NSW 2486



**BUILDING DESIGNERS
ASSOCIATION OF AUSTRALIA**



No.	Description	Date	No.	Description	Date
A	REVIEW AND COMMENT	10/02/2026			
B	BA ISSUE	19/02/2026			
C	REVISED BA ISSUE	02/06/2026			
D	REVISED BA ISSUE	01/09/2026			

Client
MR. JUZAR ALI

Address
387 IPSWICH ROAD
ANNERLEY QLD


Project
PROPOSED DEVELOPMENT

Drawing name
PROPOSED BOARDING
ACCOMODATION

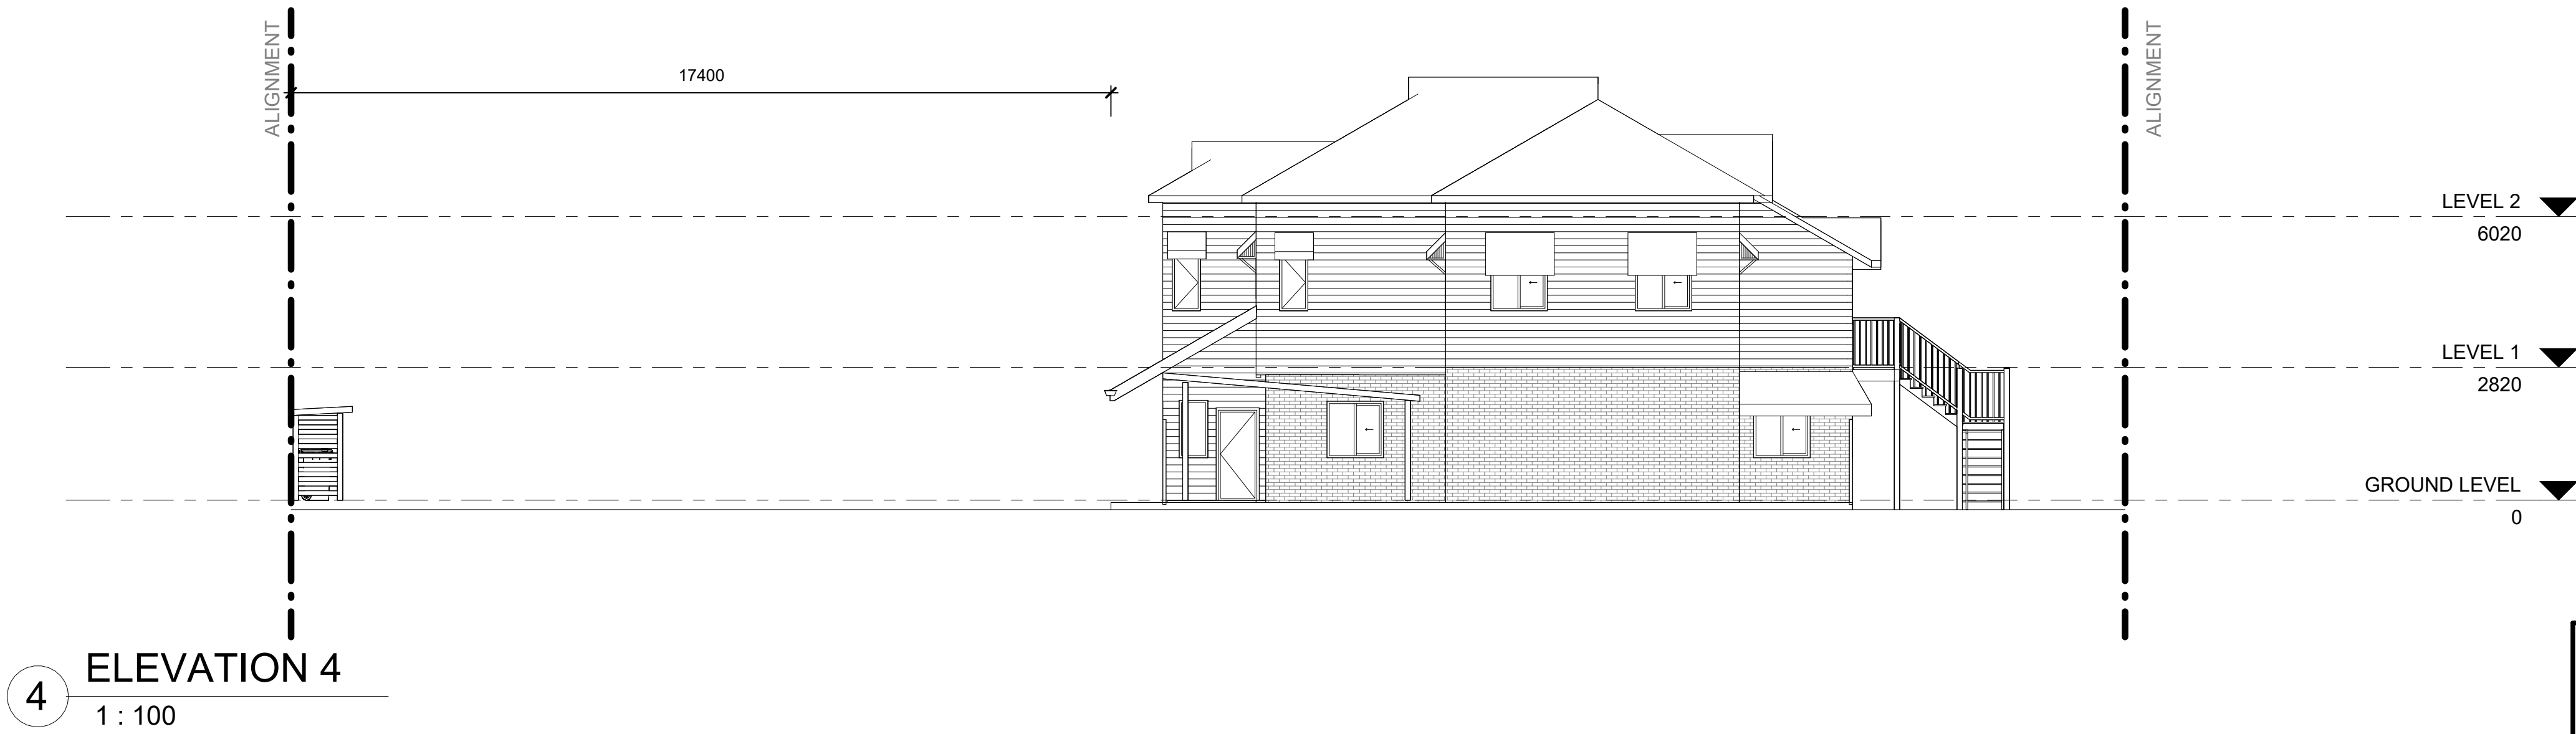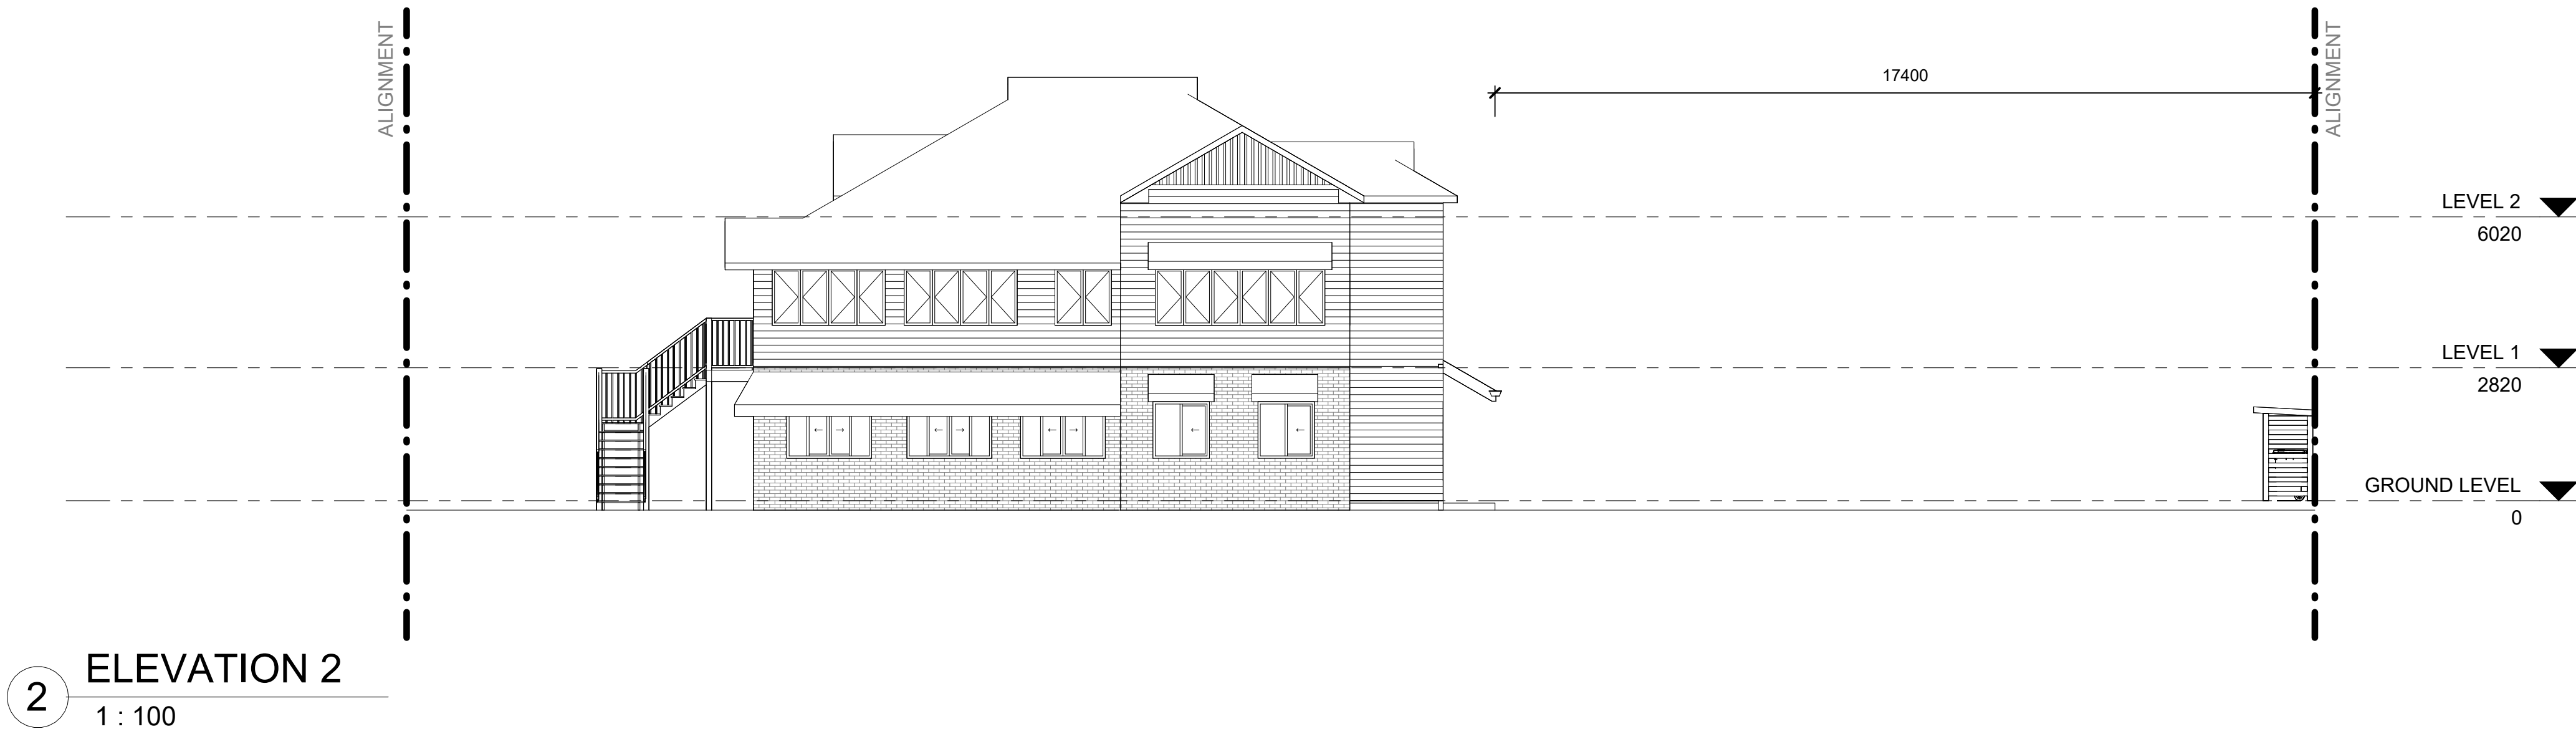

DRAWINGS A1
**50%
SCALE**
WHEN PRINTED
AT A3

NOTE ALL LEVELS AND MEASUREMENTS TO BE
CONFIRMED ON SITE PRIOR TO CONSTRUCTION

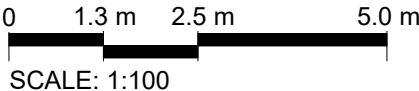

QBCC LICENCE - 1151414
5/32-34 MARTINELLI AVENUE
BANORA POINT NSW 2486

PHONE 07 5513 0503
MOBILE 0408 693 459
EMAIL rgtdesigns@bigpond.com
THIS DRAWING IS COPYRIGHT 2025



No.	Description	Date	No.	Description	Date
A	REVIEW AND COMMENT	10/02/2026			
B	BA ISSUE	19/02/2026			
C	REVISED BA ISSUE	02/06/2026			
D	REVISED BA ISSUE	01/09/2026			

Client
MR. JUZAR ALI

Address
**387 IPSWICH ROAD
ANNERLEY QLD**

Project
PROPOSED DEVELOPMENT

Drawing name
PROPOSED ELEVATIONS

Project number
RGT-26-002

Drawn by
RGT

Checked by
RGT

WD05	Issue D	Scale 1 : 100
------	-------------------	-------------------------