



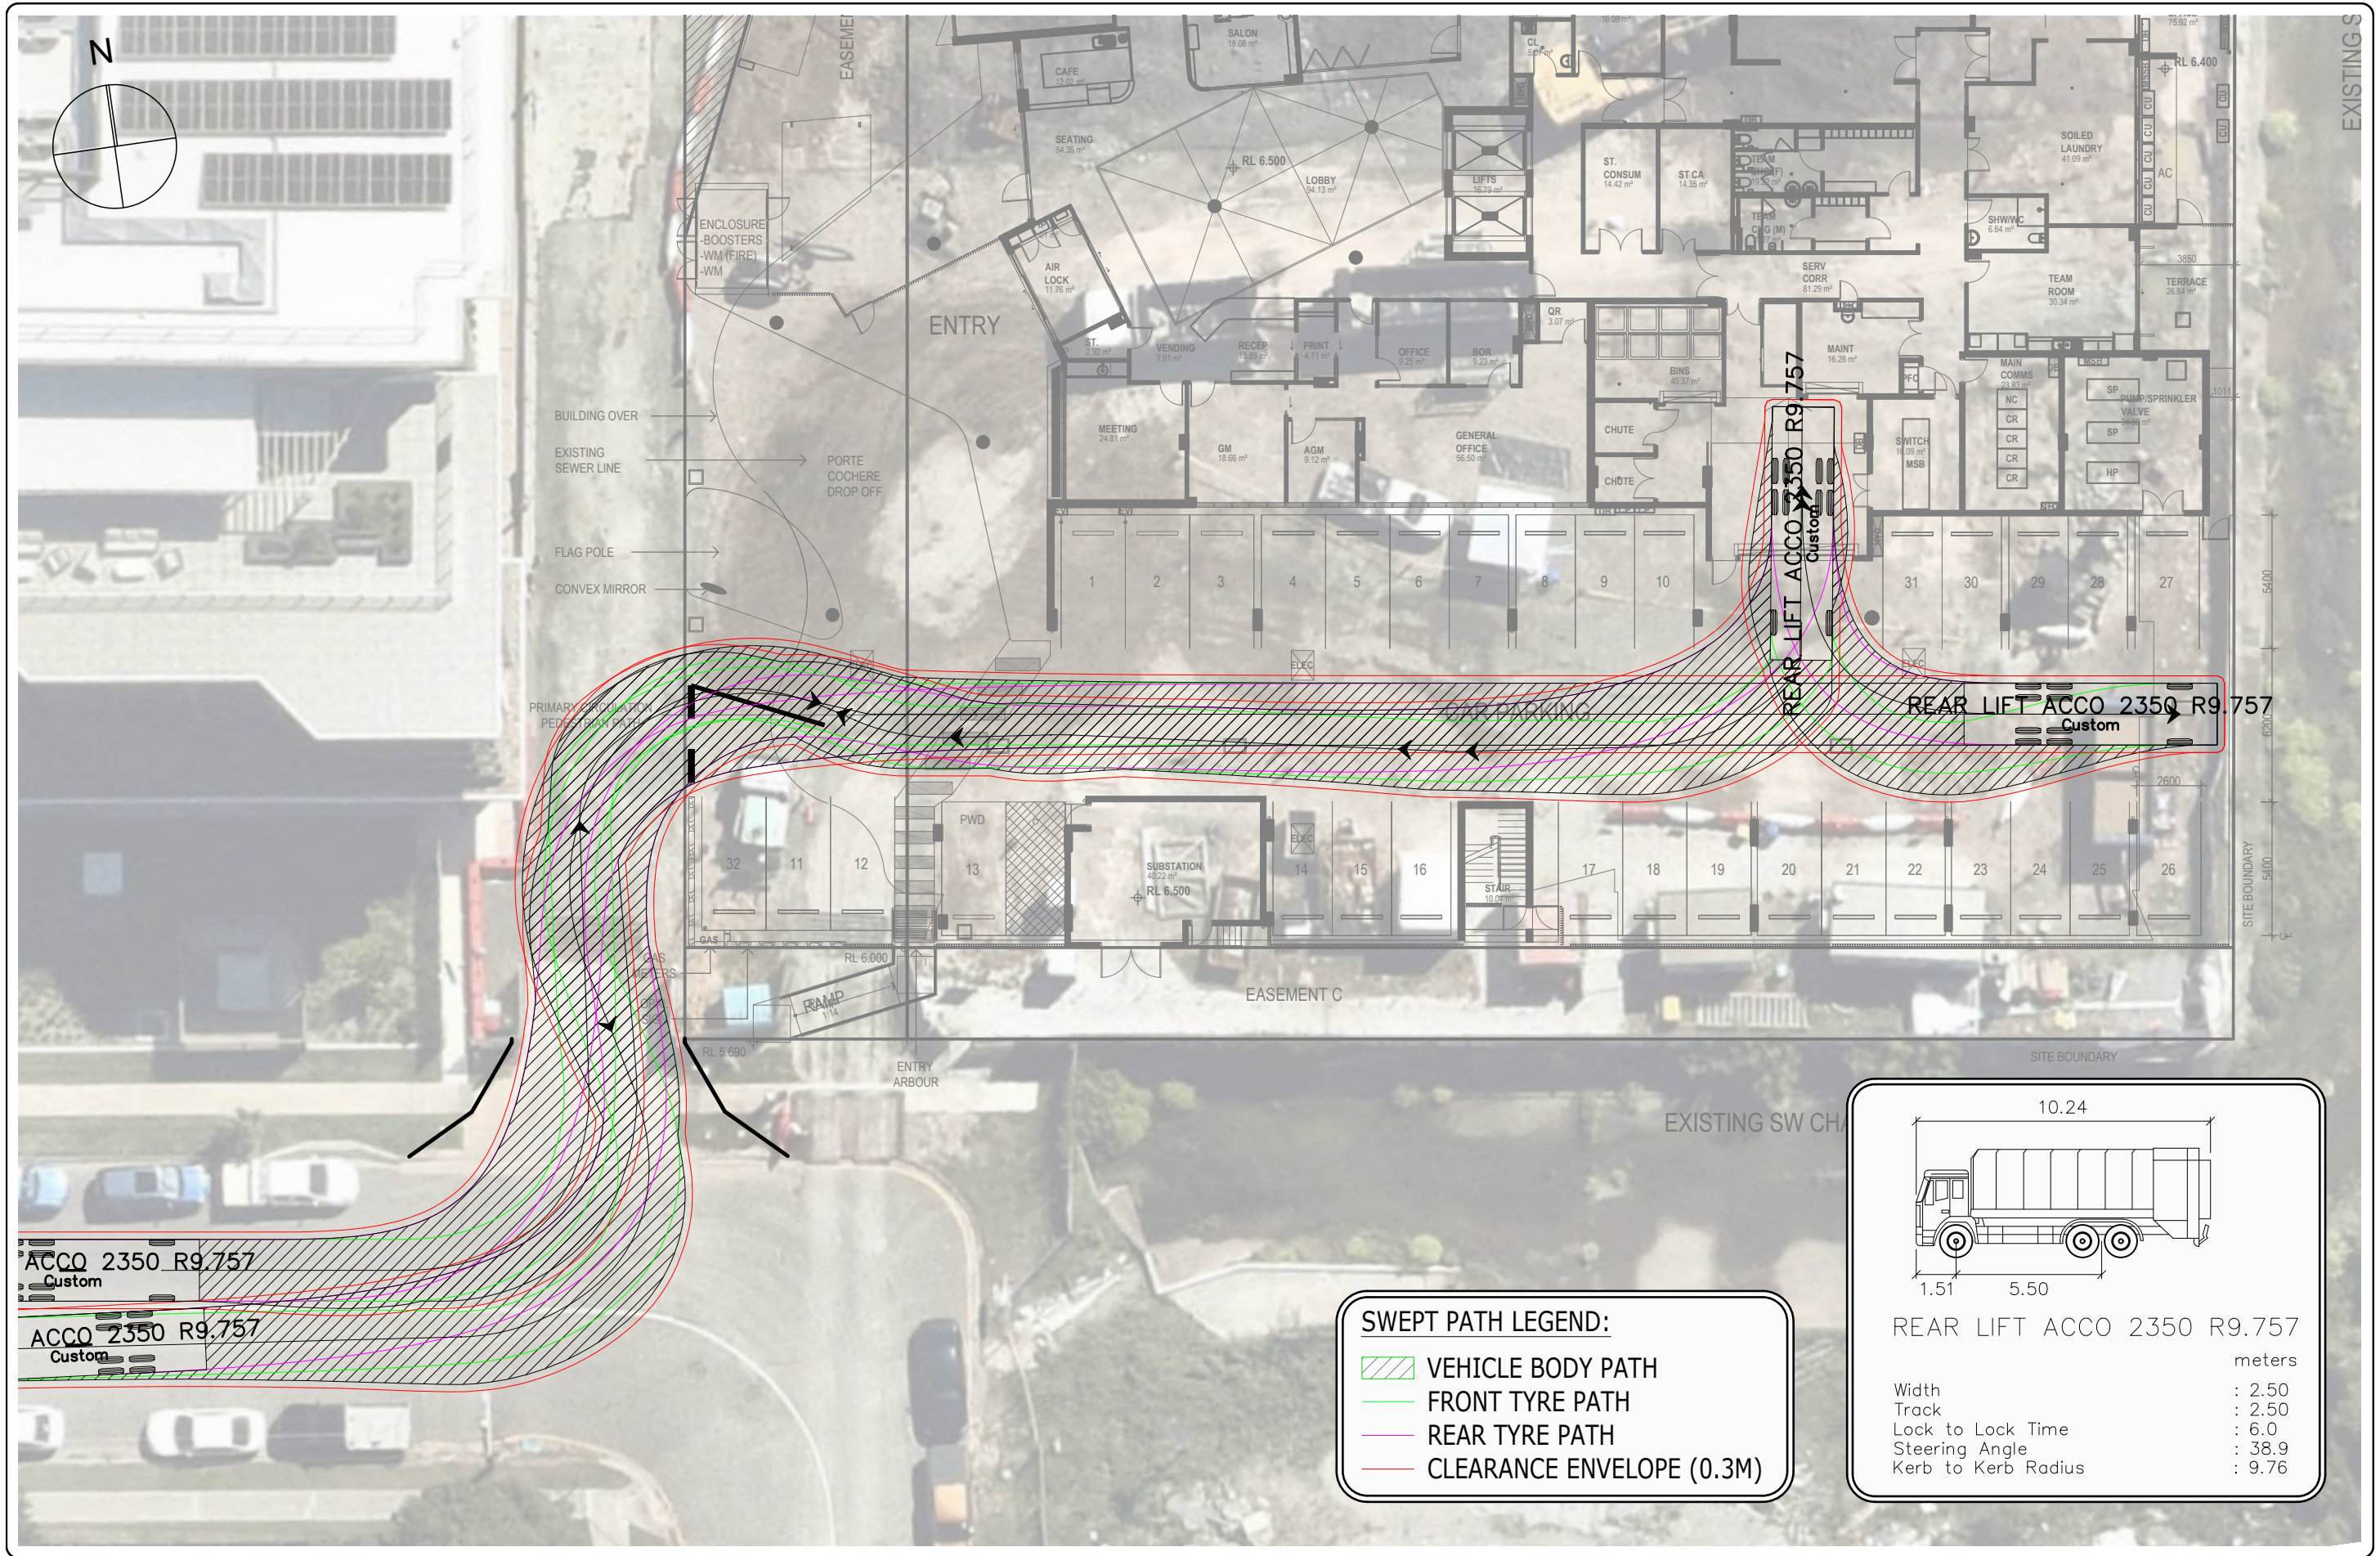

SWEPT PATH LEGEND:

- VEHICLE BODY PATH
- FRONT TYRE PATH
- REAR TYRE PATH
- CLEARANCE ENVELOPE (0.3M)

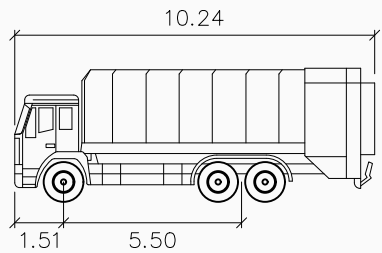

REAR LIFT ACCO 2350 R9.757

	metres
Width	: 2.50
Track	: 2.50
Lock to Lock Time	: 6.0
Steering Angle	: 38.9
Kerb to Kerb Radius	: 9.76



PTT
TRAFFIC & TRANSPORT ENGINEERING

ABN 96 067 593 962
P 07 3839 6771 WWW.PTT.COM.AU
Level 2, 62 Astor Tce, Spring Hill QLD 4000

A	INITIAL ISSUE	CB	27/08/26
REV	DESCRIPTION	DRN	DATE

DRAWING TITLE:
RCV SWEPT PATHS

PROJECT TITLE:
OPAL ASCOT

BCC DS
RECEIVED
08/09/2026
APPLICATION REF
A007054879

DRAWING NO:
26-575-005

REV:
A

SCALE:
1:250 @ A3

CLIENT:
OPAL HEALTHCARE

APPROVED BY:
CB
(RPEQ 32895)

