HOPE CHURCH BRISBANE

AUCHENFLOWER WORSHIP CENTRE
DEVELOPMENT APPLICATION PACKAGE

32 DIXON STREET, AUCHENFLOWER
LOT 10 ON RP43623

SITE AREA: 5255sqm

SITE COVER: (625+926)/5255 = 29.5%



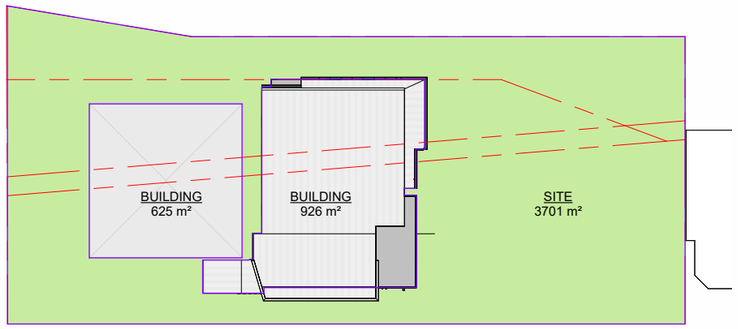

6 SITE COVER
1 : 500

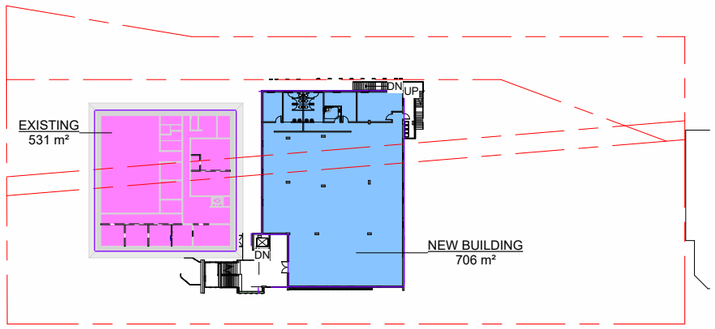

2 LEVEL 1- NEW
1 : 500

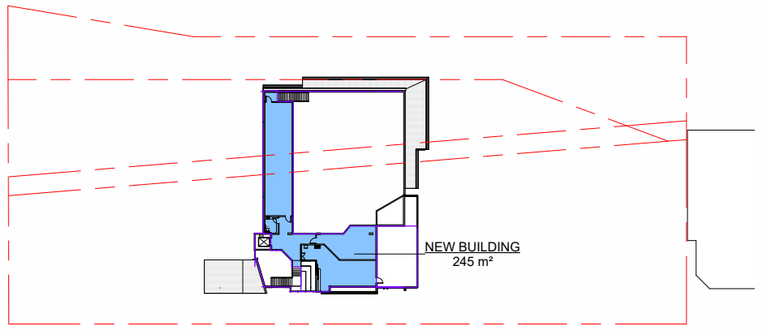

4 LEVEL 3- MEZZANINE
1 : 500

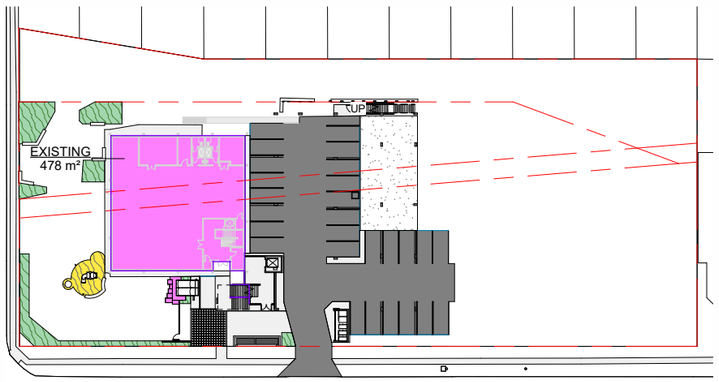

1 GROUND LEVEL
1 : 500

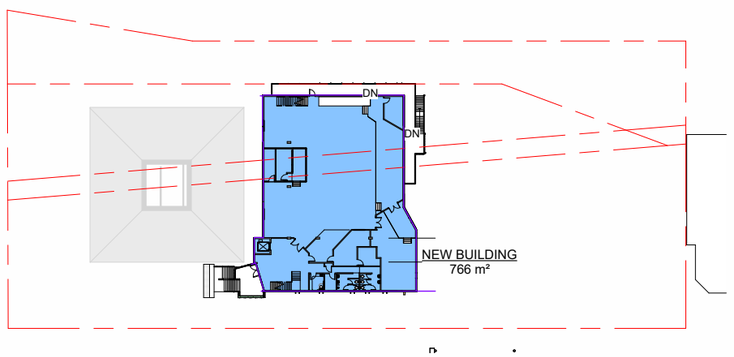

3 LEVEL 2 - HALL
1 : 500

Area Schedule (Gross Building)		
Level	Area	EXISTING/ NEW
LEVEL 1- NEW	706 m²	NEW
LEVEL 2 - HALL	766 m²	NEW
LEVEL 3- MEZZANINE	245 m²	NEW
3	1717 m²	
Grand total: 3	1717 m²	

COVER PAGE

No.	Description	Date

BCC DS
RECEIVED
11/11/2026
APPLICATION REF
A007150709

Project number	0001
Date	SEP 2026
A0000	
Scale	1 : 500

22/10/2026 9:43:53 AM

HOPE CHURCH BRISBANE AUCHENFLOWER WORSHIP CENTRE

0 2m 4m 6m 8m

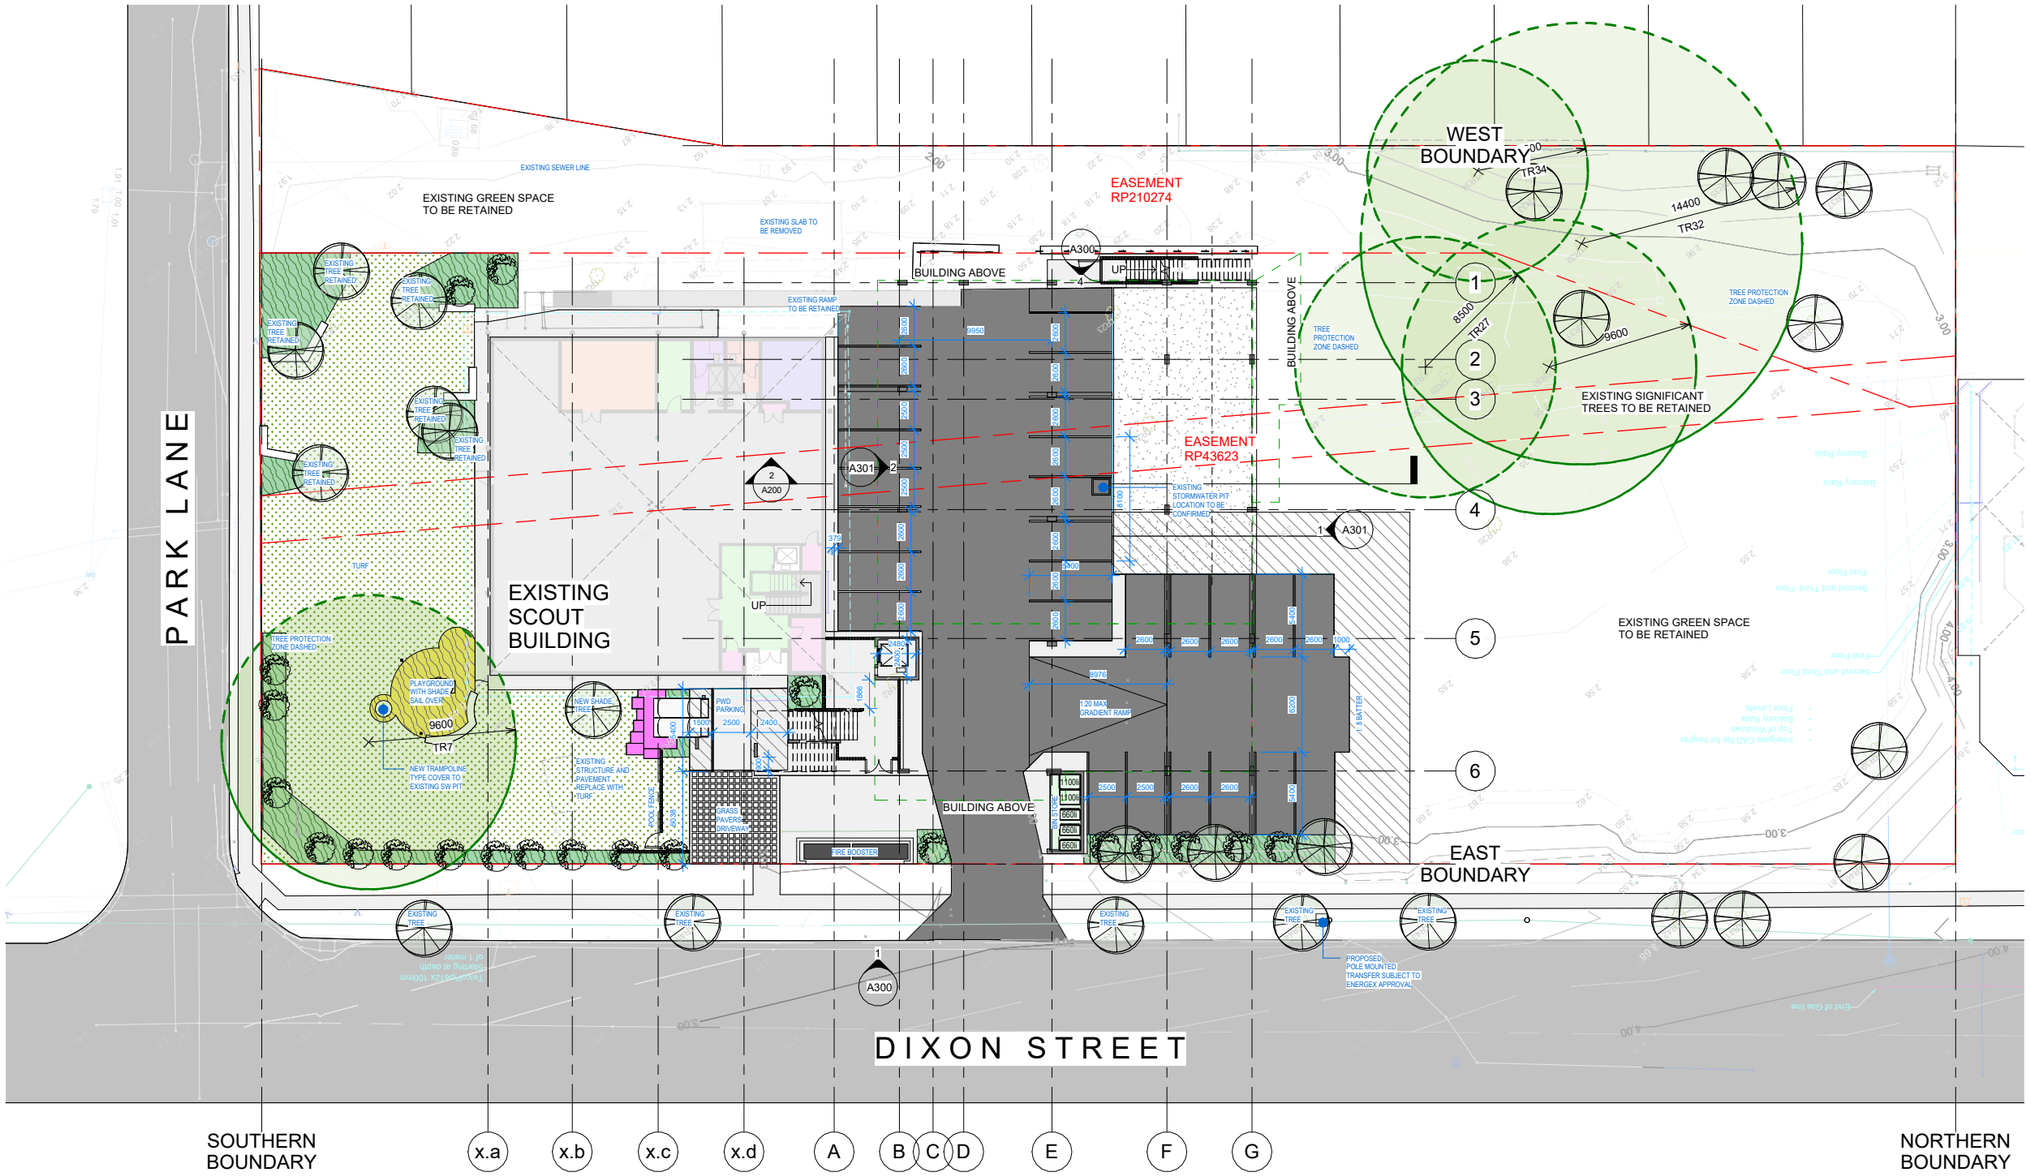

1 SITE PLAN
1 : 200

SITE PLAN

HOPE CHURCH BRISBANE

AUCHENFLOWER WORSHIP CENTRE

0 2m 4m 6m 8m

No.	Description	Date

BCC DS
RECEIVED
11/11/2026
APPLICATION REF
A007150709

Project number	0001
Date	SEP 2026
	A0010
Scale	1 : 200

22/10/2026 9:43:56 AM

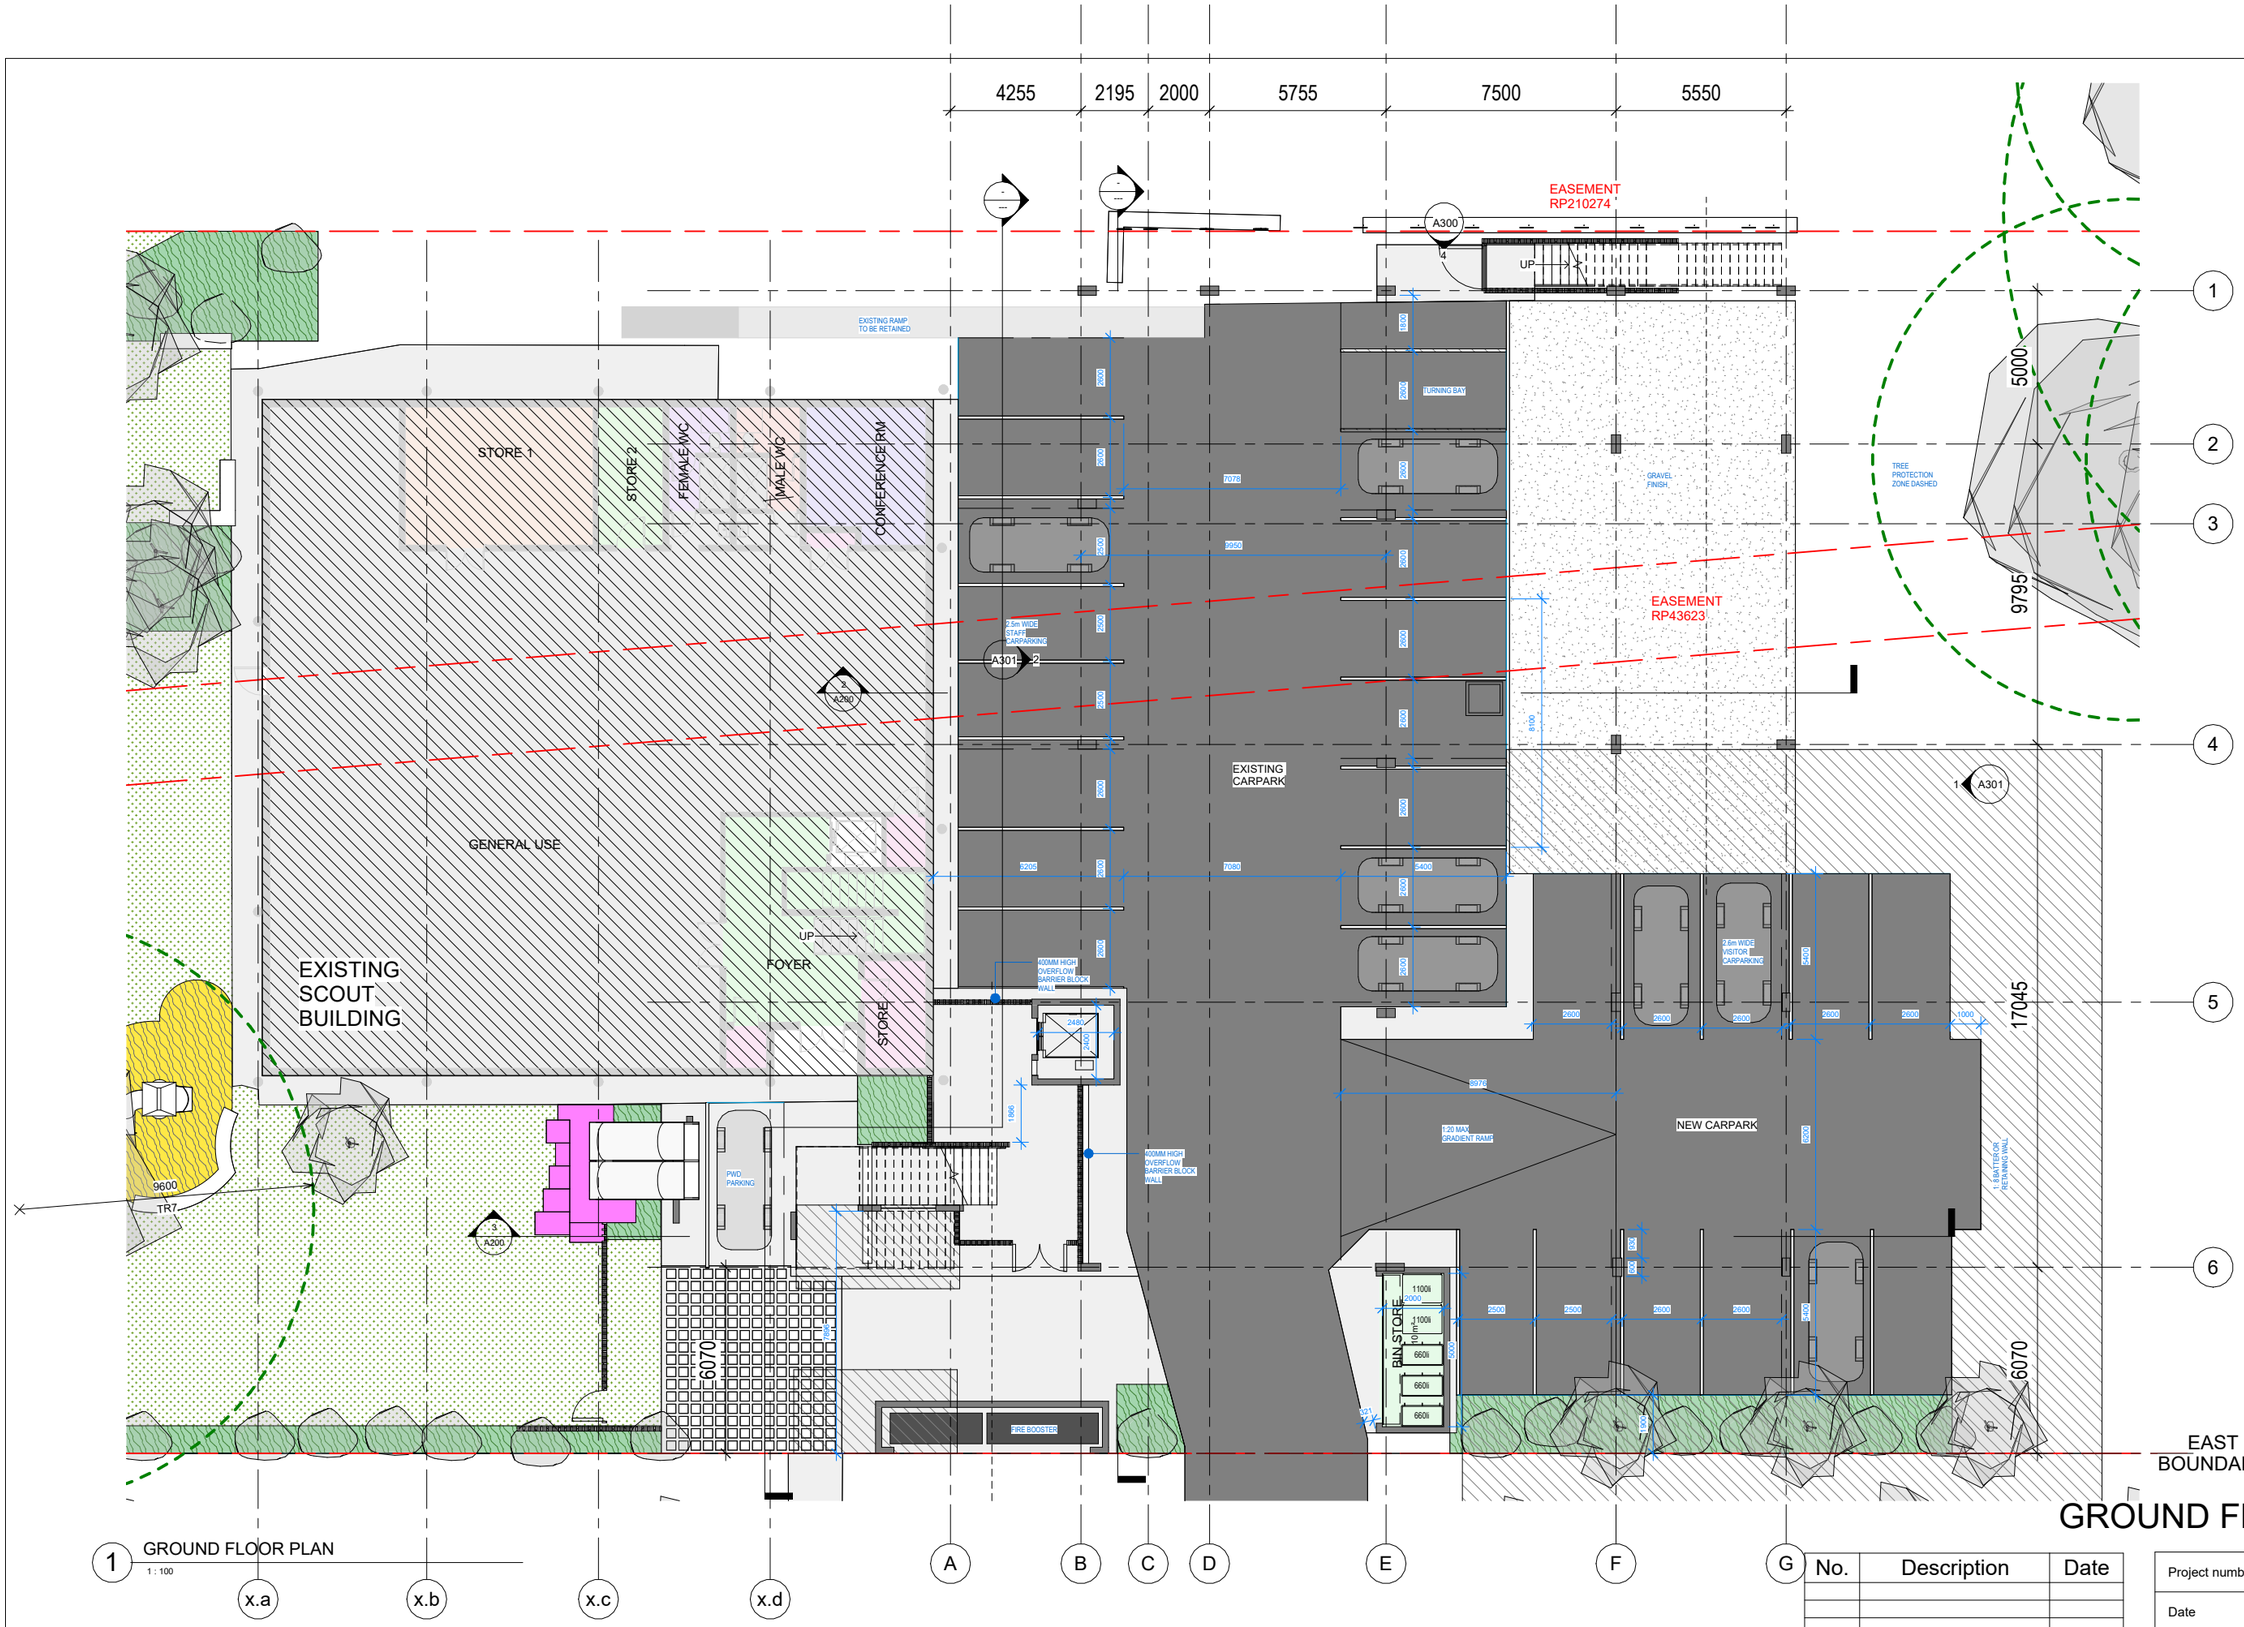

1 GROUND FLOOR PLAN
1 : 100

GROUND FLOOR PLAN

No.	Description	Date

BCC DS
RECEIVED
11/11/2026
APPLICATION REF
A007150709

Project number	0001
Date	SEP 2026
	A0011
Scale	1 : 100

22/10/2026 9:43:58 AM

HOPE CHURCH BRISBANE

AUCHENFLOWER WORSHIP CENTRE

0 2m 4m 6m 8m

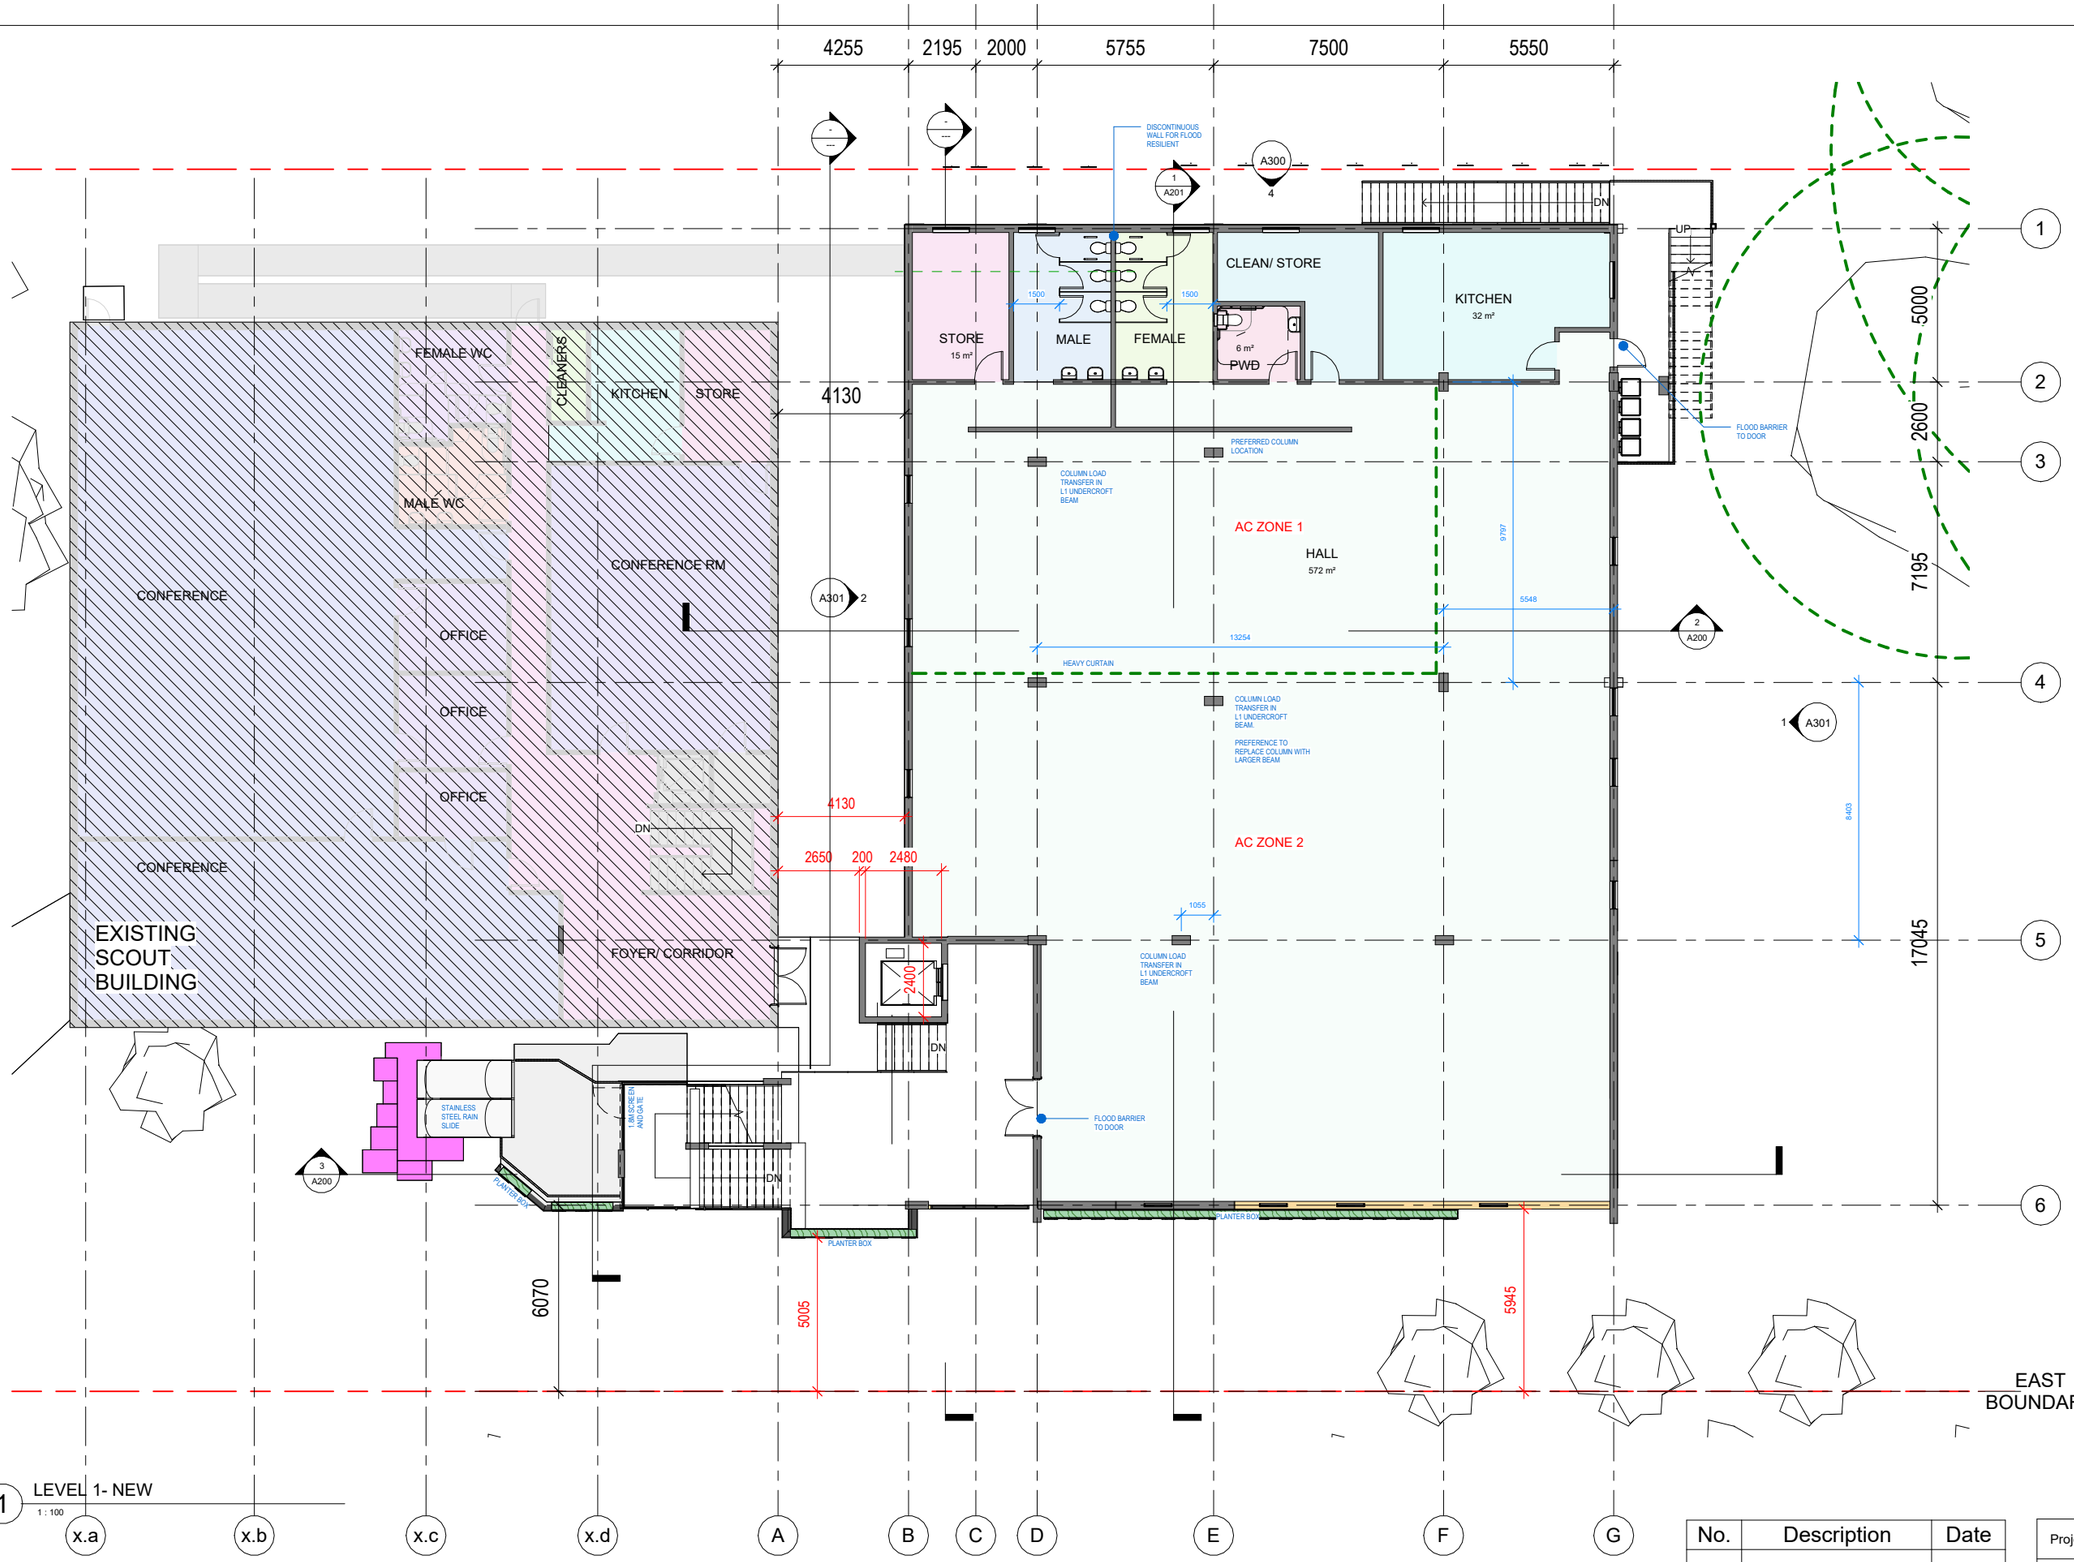

1 LEVEL 1- NEW
1 : 100

0 2m 4m 6m 8m

LEVEL 1 PLAN

No.	Description	Date

BCC DS
RECEIVED
11/11/2026
APPLICATION REF
A007150709

Project number	0001
Date	SEP 2026
	A0012
Scale	1 : 100

22/10/2026 9:43:59 AM

HOPE CHURCH BRISBANE

AUCHENFLOWER WORSHIP CENTRE

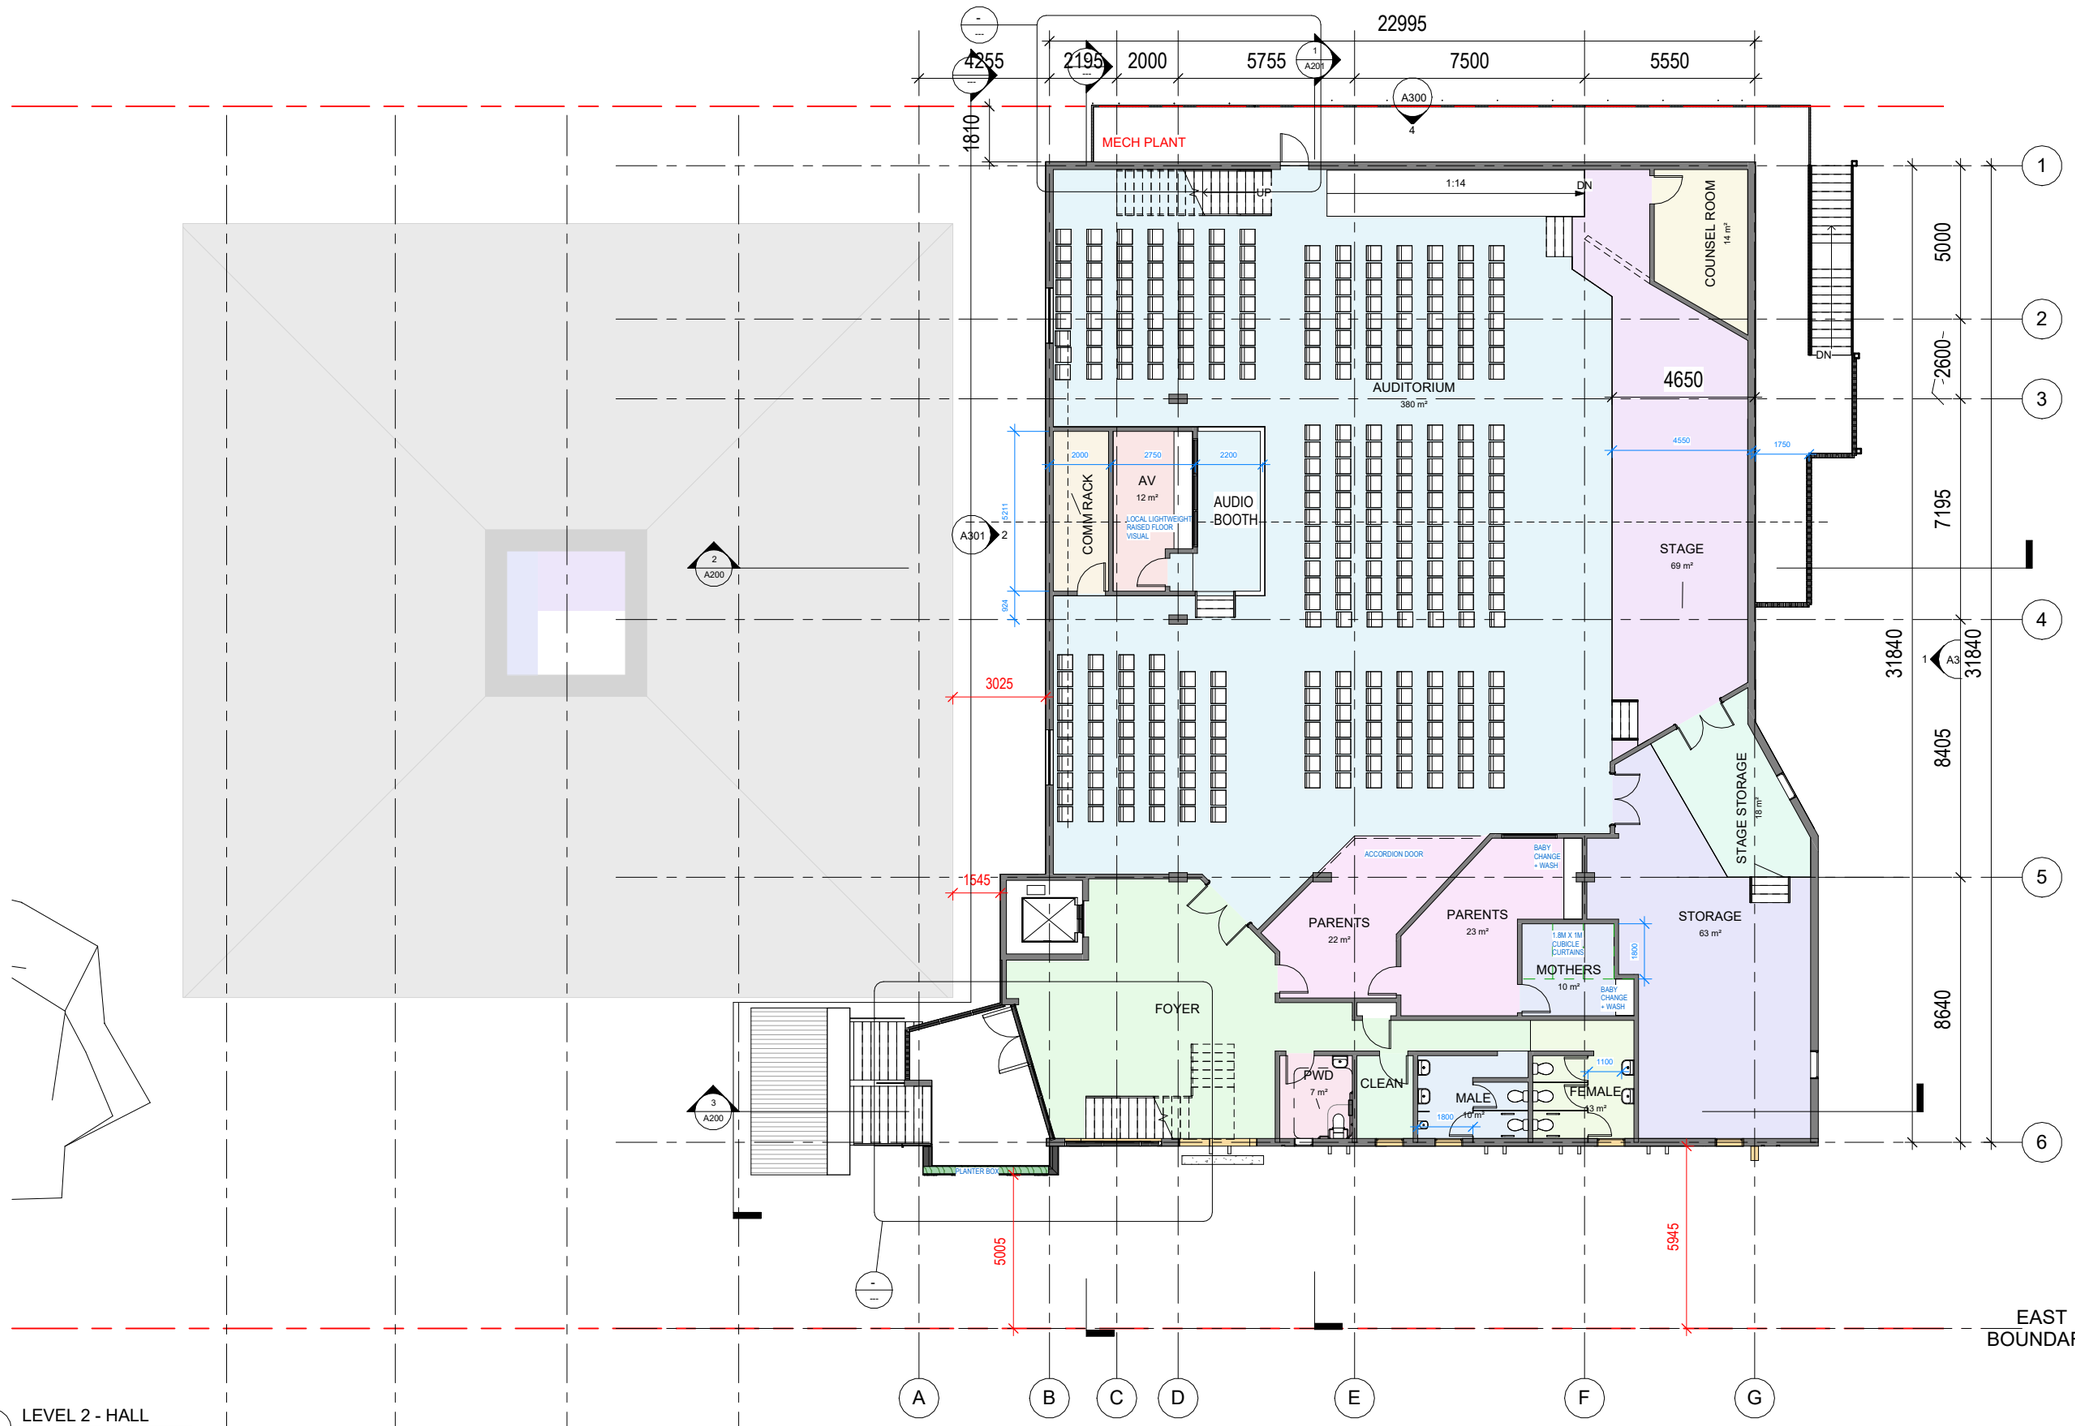

1 LEVEL 2 - HALL
1 : 100

LEVEL 2 PLAN

HOPE CHURCH BRISBANE

AUCHENFLOWER WORSHIP CENTRE

0 2m 4m 6m 8m

No.	Description	Date

BCC DS
RECEIVED
11/11/2026
APPLICATION REF
A007150709

Project number	0001
Date	SEP 2026
	A0013
Scale	1 : 100

22/10/2026 9:44:00 AM



2 LEVEL 3- MEZZANINE.
1 : 100

LEVEL 3 PLAN

HOPE CHURCH BRISBANE

AUCHENFLOWER WORSHIP CENTRE

0 2m 4m 6m 8m

No.	Description	Date

BCC DS
RECEIVED
11/11/2026
APPLICATION REF
A007150709

Project number	0001
Date	SEP 2026
	A0014
Scale	1 : 100

22/10/2026 9:44:02 AM

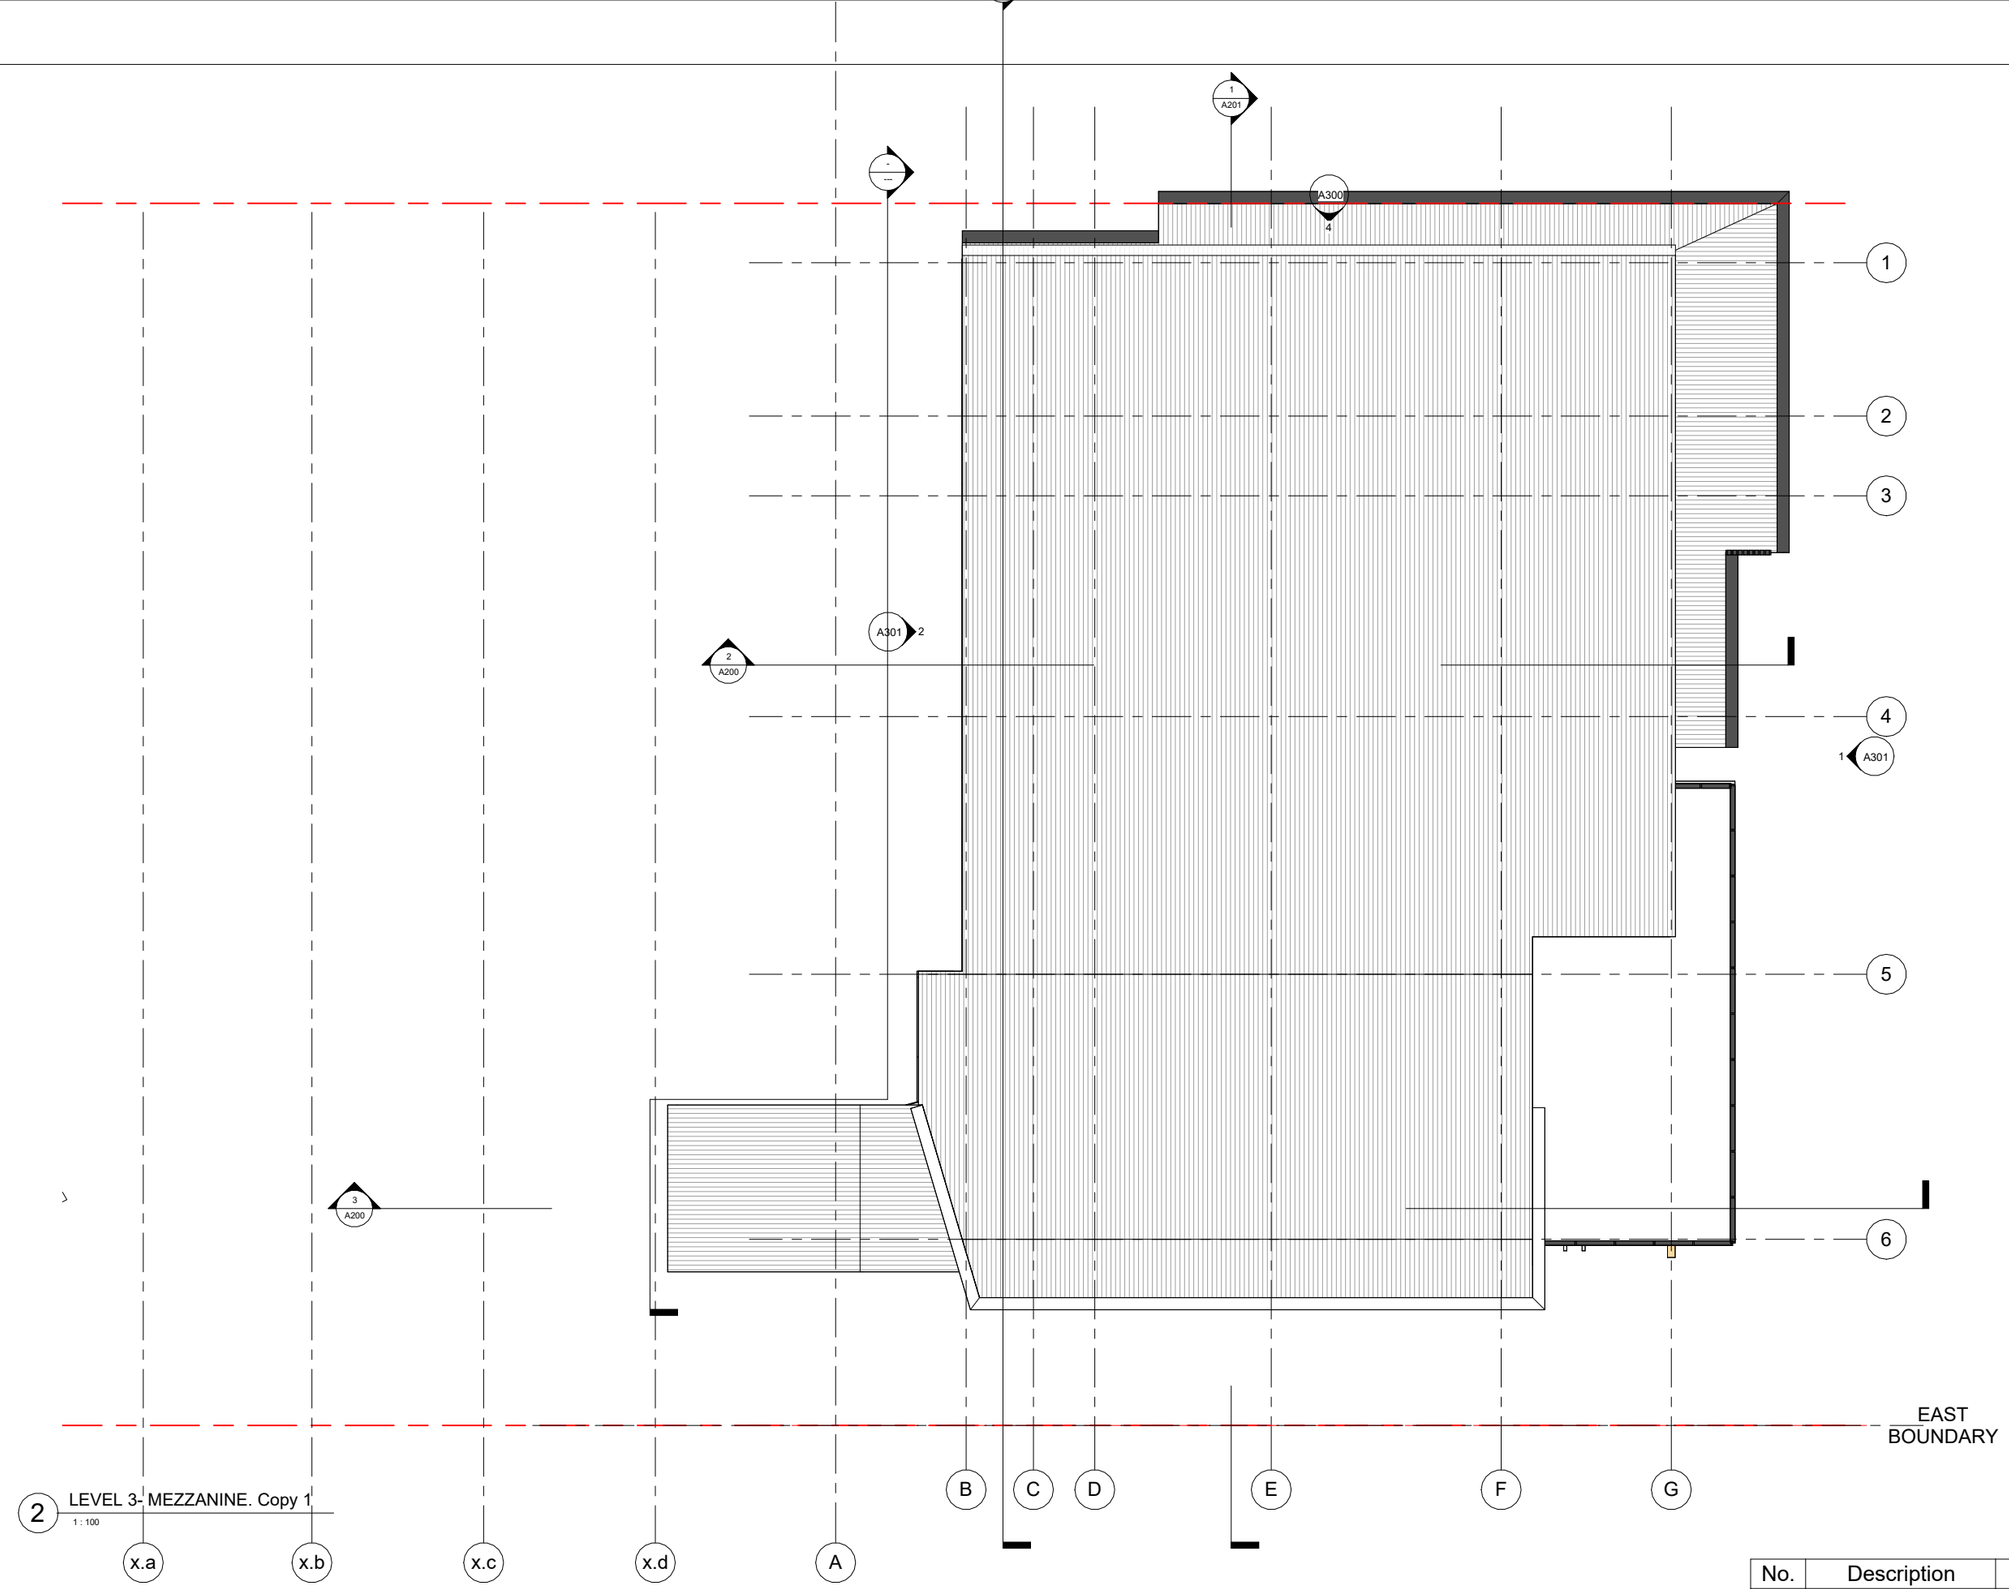

2 LEVEL 3- MEZZANINE. Copy 1
1 : 100

LEVEL ROOF PLAN

No.	Description	Date

BCC DS
RECEIVED
11/11/2026
APPLICATION REF
A007150709

Project number	0001
Date	SEP 2026
	A0015
Scale	1 : 100

HOPE CHURCH BRISBANE

AUCHENFLOWER WORSHIP CENTRE

0 2m 4m 6m 8m

22/10/2026 9:44:02 AM

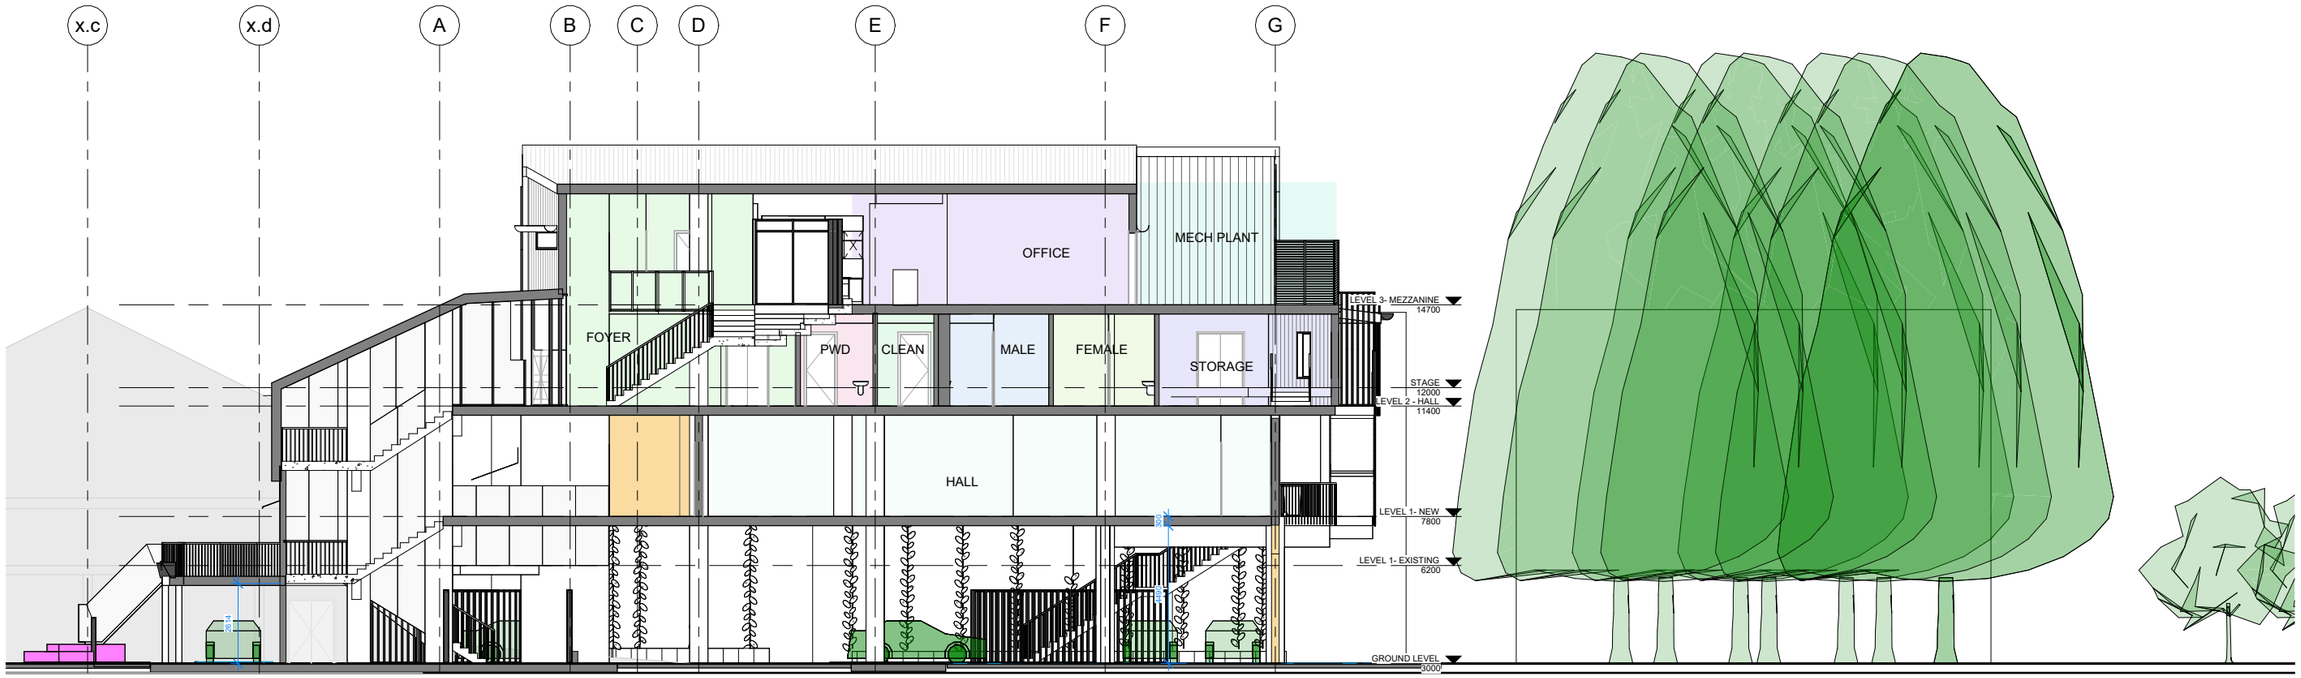

3 SECTION
1 : 100

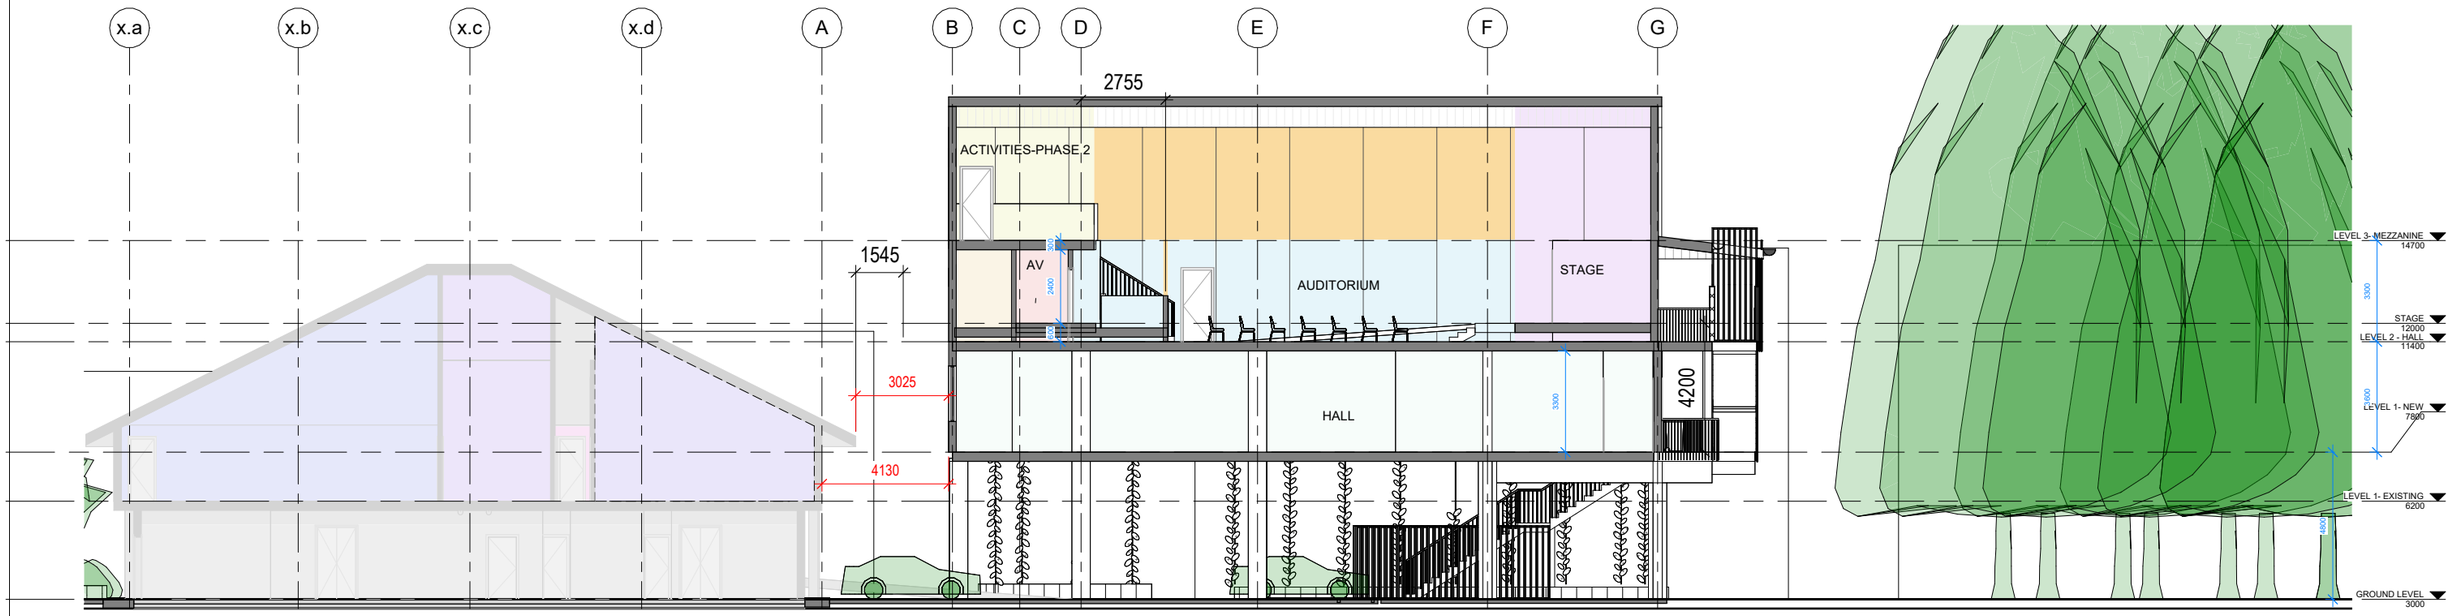

2 SECTION
1 : 100

SECTIONS

No.	Description	Date

BCC DS
RECEIVED
11/11/2026
APPLICATION REF
A007150709

Project number	0001
Date	SEP 2026
	A200
Scale	1 : 100

HOPE CHURCH BRISBANE

AUCHENFLOWER WORSHIP CENTRE

0 2m 4m 6m 8m

22/10/2026 9:44:06 AM

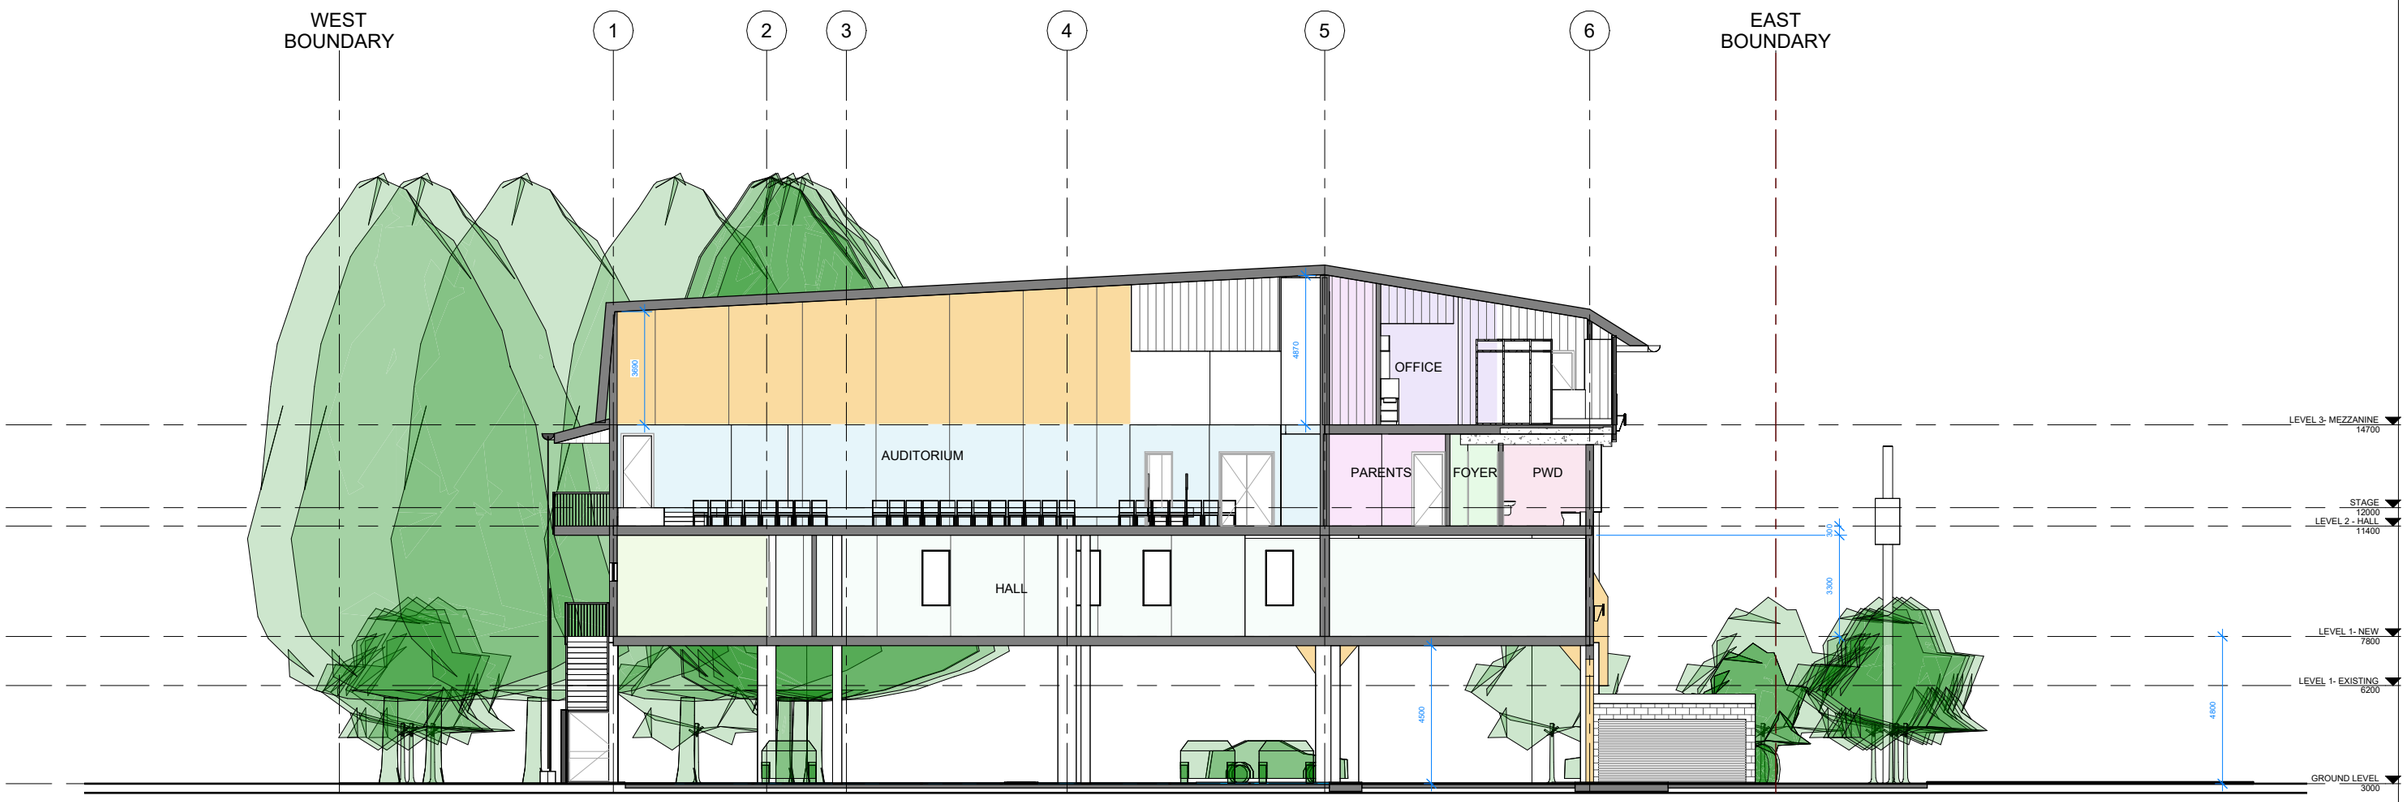

1 LONG SECTION
1 : 100

SECTIONS

No.	Description	Date

BCC DS
RECEIVED
11/11/2026
APPLICATION REF
A007150709

Project number	0001
Date	SEP 2026
	A201
Scale	1 : 100

HOPE CHURCH BRISBANE

AUCHENFLOWER WORSHIP CENTRE

0 2m 4m 6m 8m

22/10/2026 9:44:08 AM

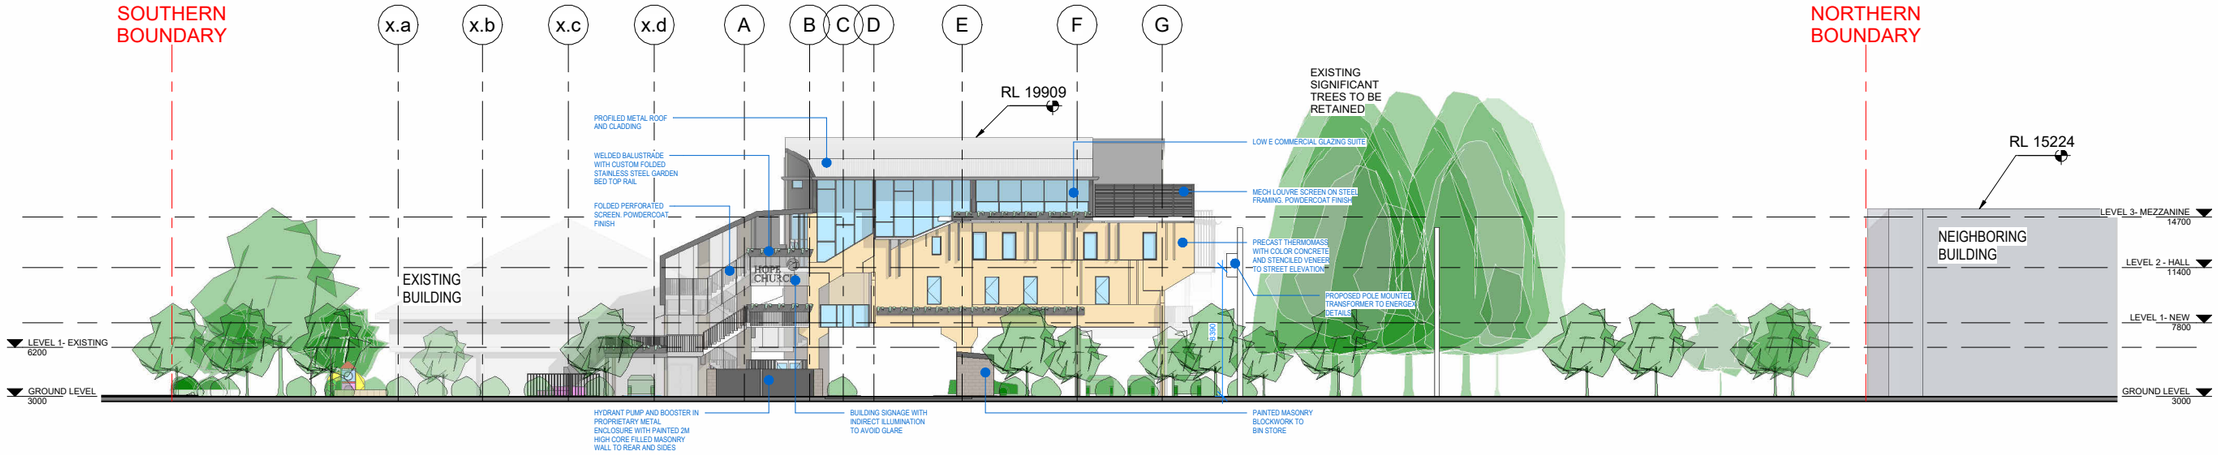

1 DIXON ST ELEVATION

1 : 200

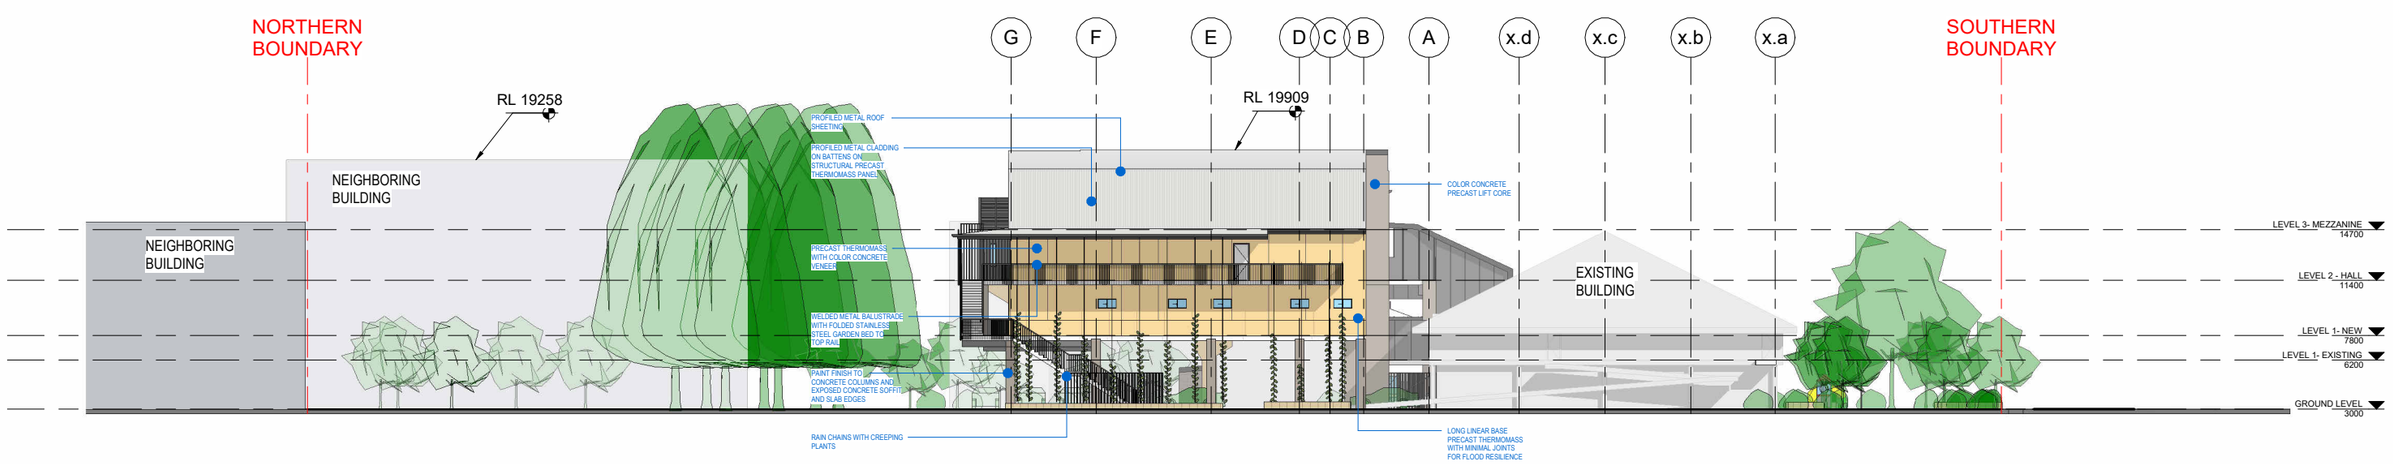

4 ELEVATION- WEST

1 : 200

ELEVATIONS

No.	Description	Date

BCC DS
RECEIVED
11/11/2026
APPLICATION REF
A007150709

Project number	0001
Date	SEP 2026
A300	
Scale	1 : 200

HOPE CHURCH BRISBANE

AUCHENFLOWER WORSHIP CENTRE

0 2m 4m 6m 8m

22/10/2026 9:44:11 AM

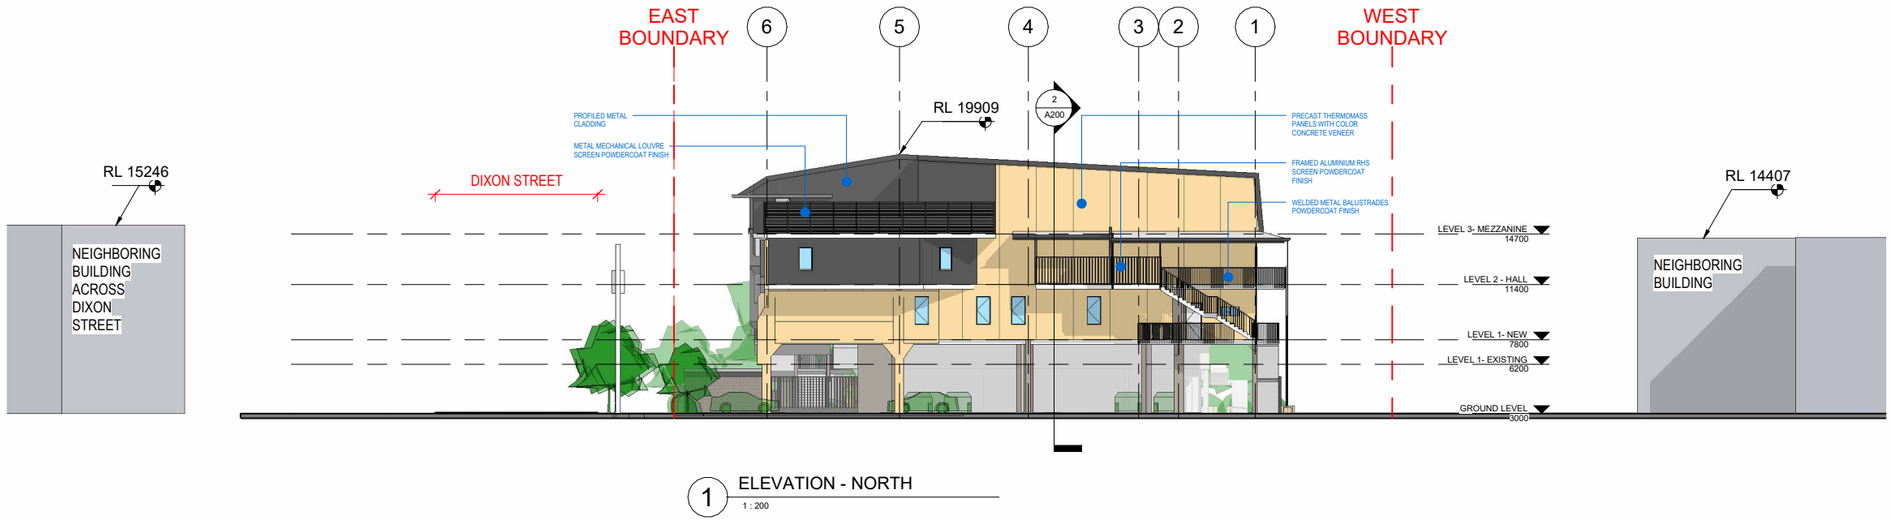

1 ELEVATION - NORTH

1 : 200

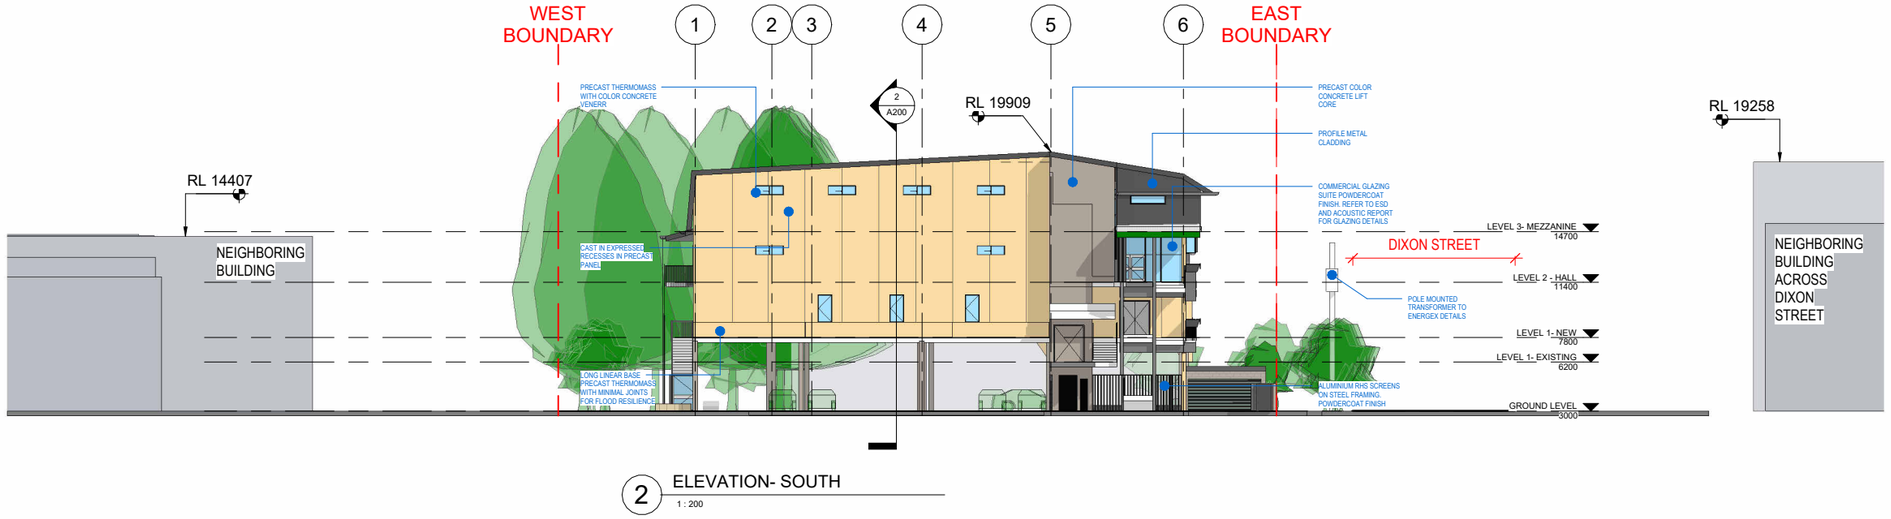

2 ELEVATION- SOUTH

1 : 200

ELEVATIONS

HOPE CHURCH BRISBANE

AUCHENFLOWER WORSHIP CENTRE

0 2m 4m 6m 8m

No.	Description	Date

BCC DS
RECEIVED
11/11/2026
APPLICATION REF
A007150709

Project number	0001
Date	SEP 2026
	A301
Scale	1 : 200

22/10/2026 9:44:13 AM



1 AXO-1



4 3D View 1

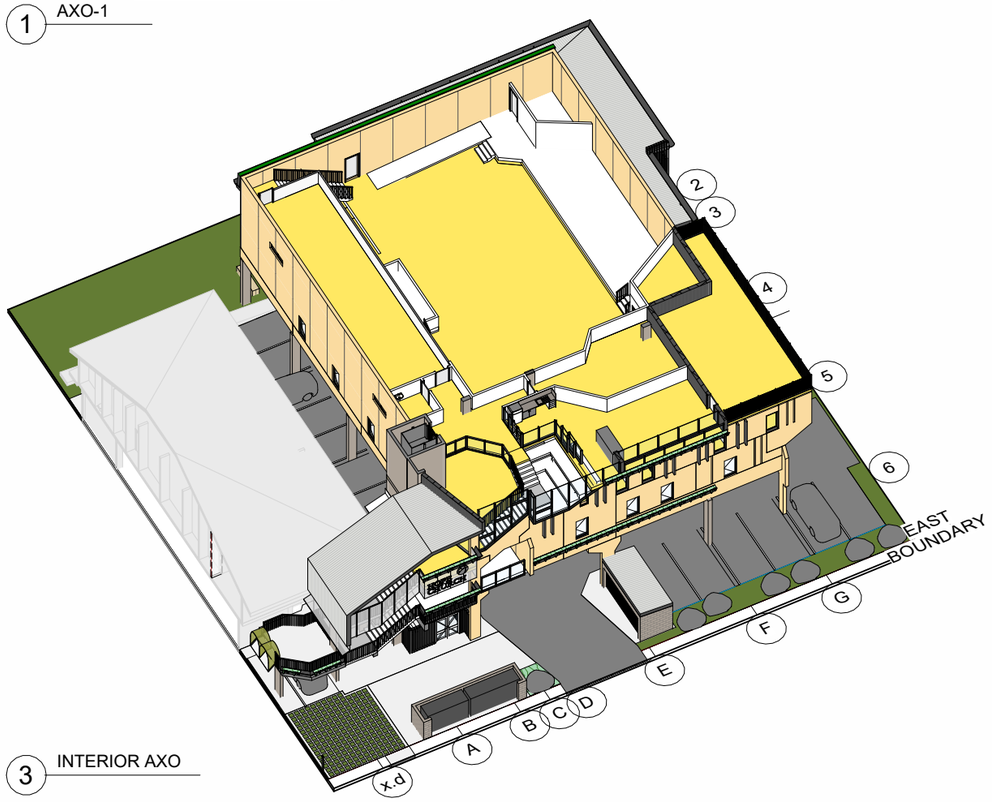

3 INTERIOR AXO

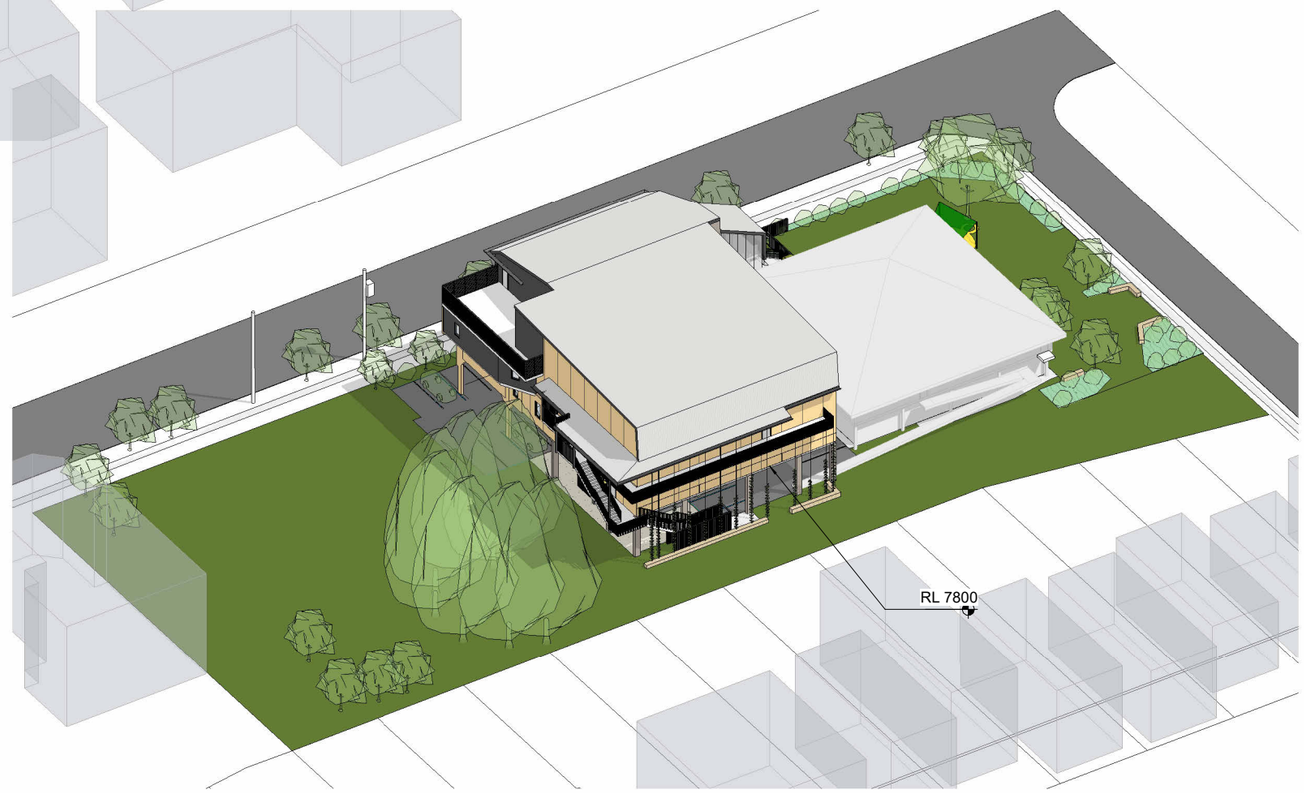

2 AXO-2

3D VIEWS

HOPE CHURCH BRISBANE

AUCHENFLOWER WORSHIP CENTRE

0 2m 4m 6m 8m

No.	Description	Date

BCC DS
RECEIVED
11/11/2026
APPLICATION REF
A007150709

Project number	0001
Date	SEP 2026
	A700
Scale	

22/10/2026 9:44:28 AM





ARTIST IMPRESSION

HOPE CHURCH BRISBANE

AUCHENFLOWER WORSHIP CENTRE

0 2m 4m 6m 8m

No.	Description	Date

BCC DS
RECEIVED
11/11/2026
APPLICATION REF
A007150709

Project number	0001
Date	SEP 2026
A701	
Scale	

22/10/2026 9:44:29 AM