




CHARTERIS STREET

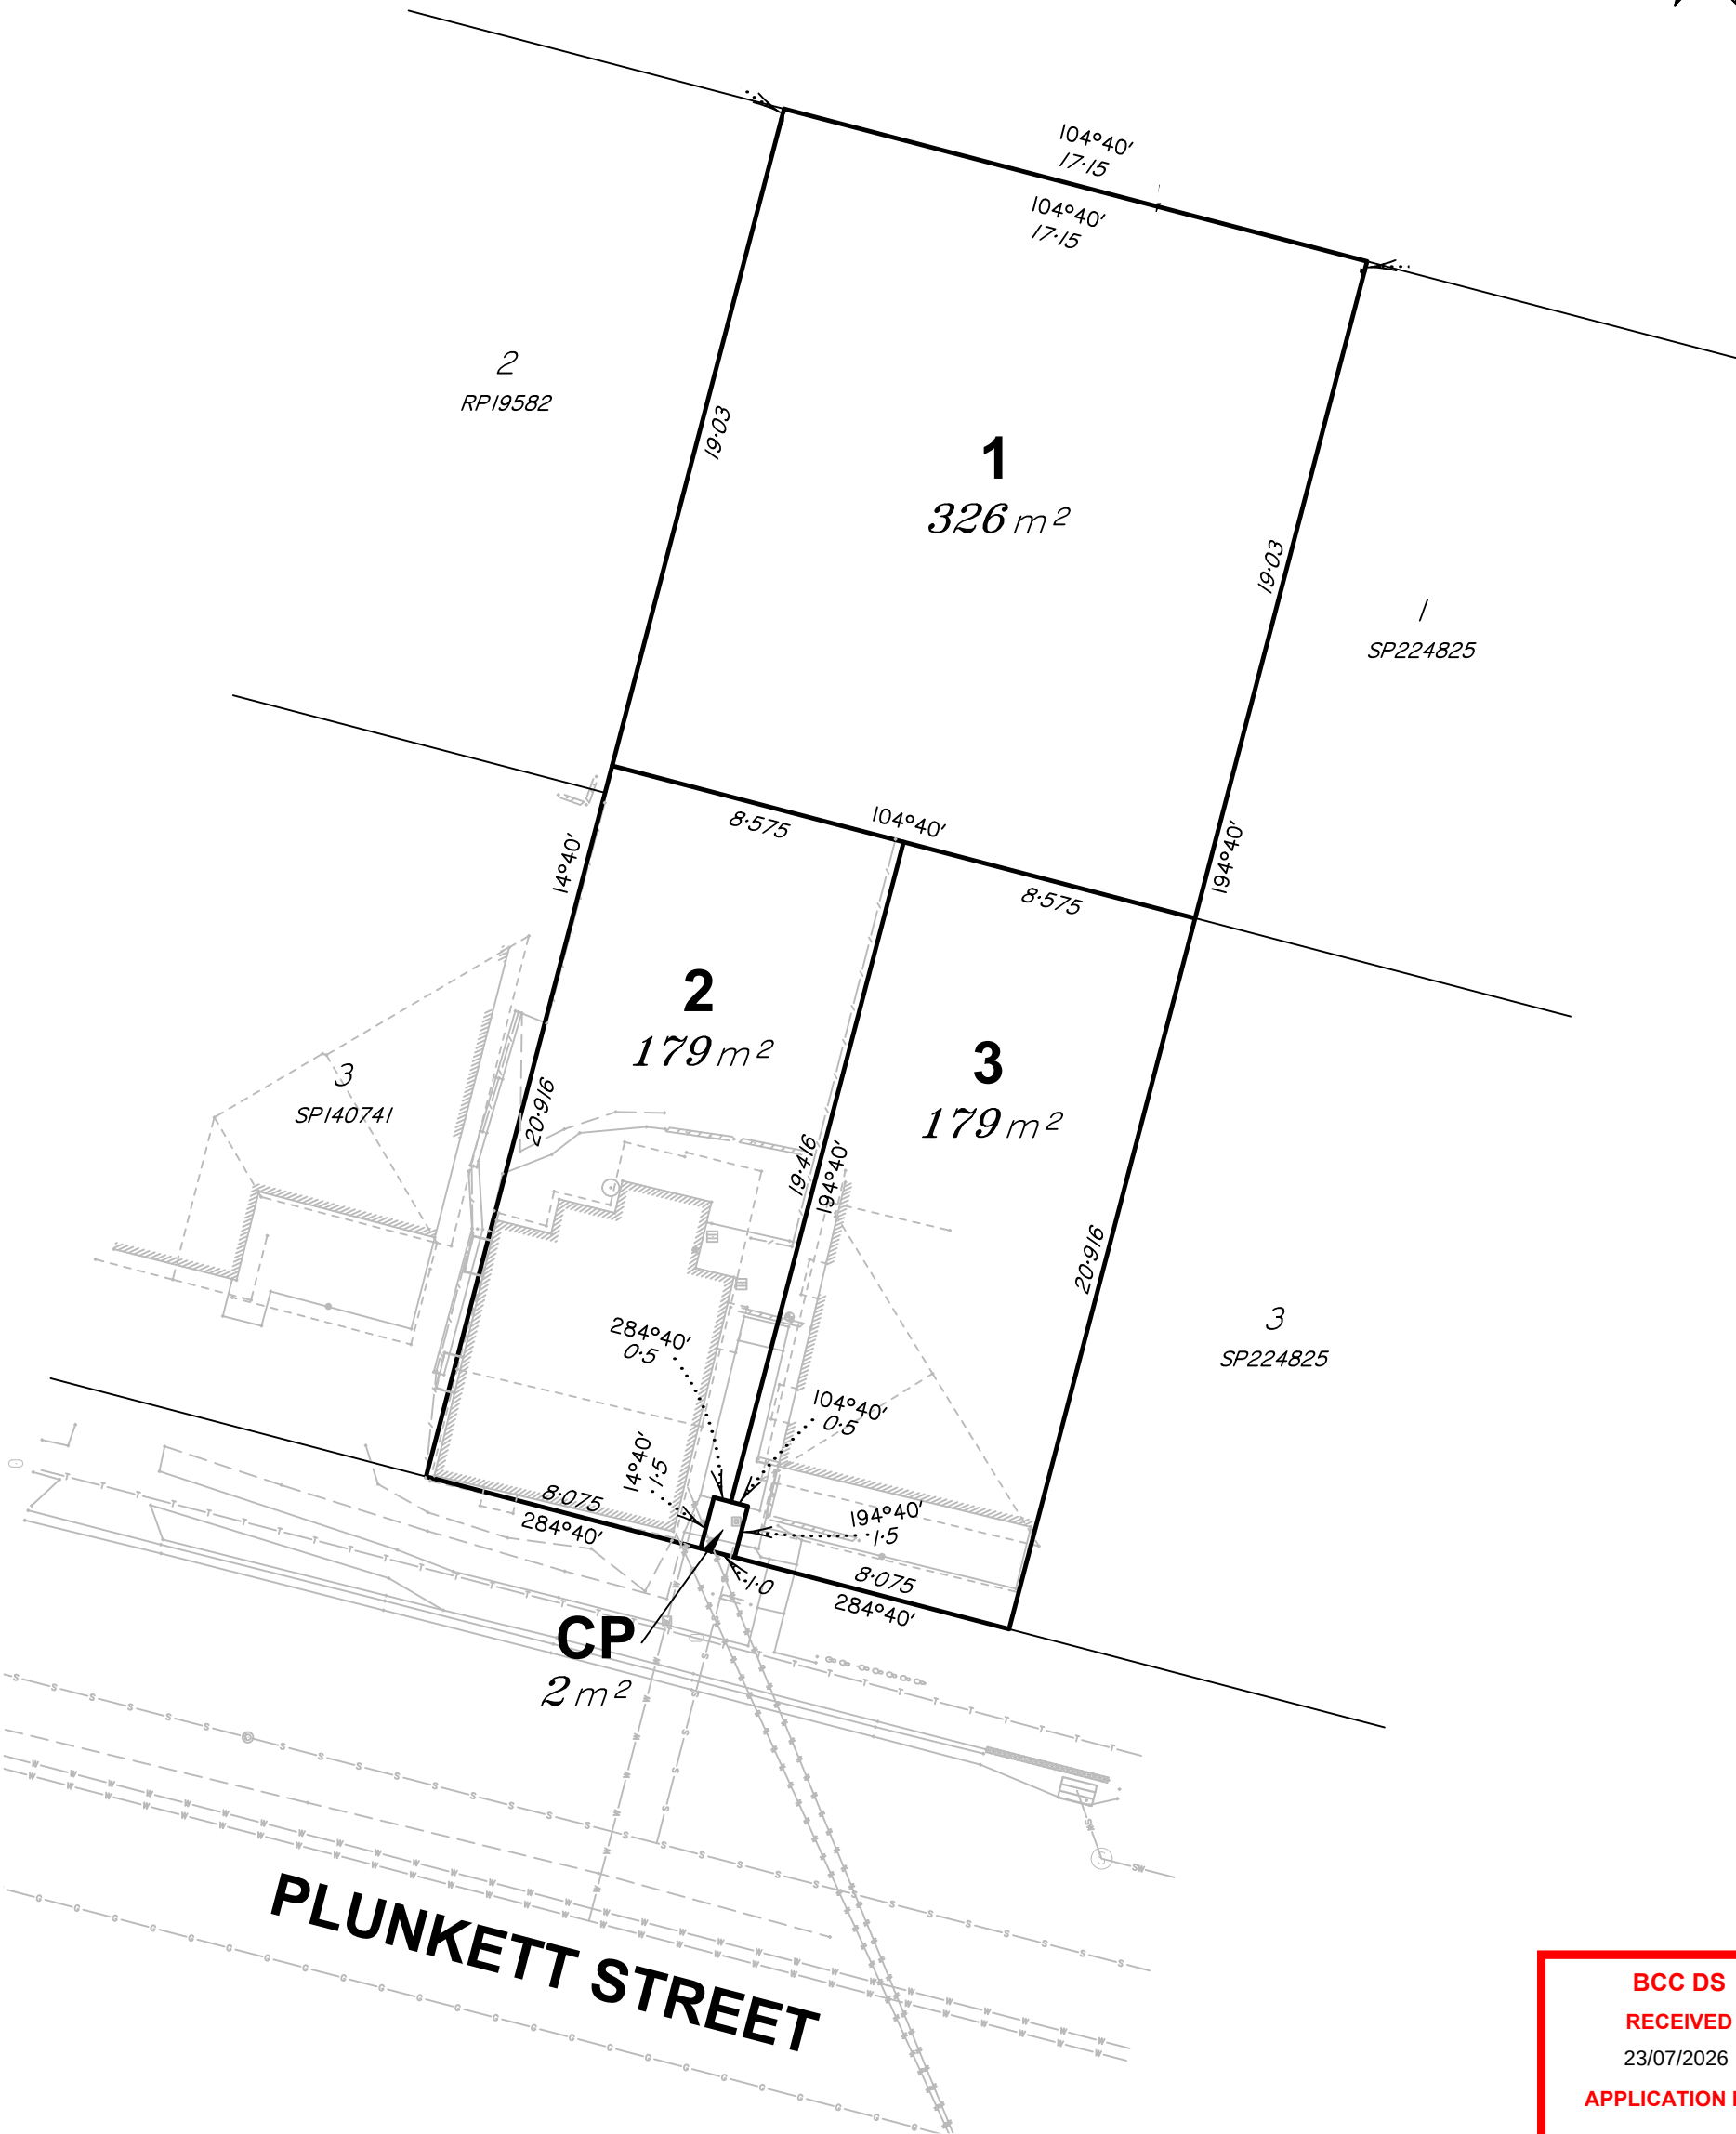

**BCC DS
RECEIVED**

23/07/2026

APPLICATION REF

A007037631


Notes:

- For full details and notes related to the underlay, refer to the Contour & Detail Survey, Plan Ref: 25236-D1-A, prepared by AJS Surveys Pty Ltd.

REVISIONS

NO.	REVISION	DATE	BY
1	ORIGINAL ISSUE	26-02-26	AWW

Scale 1:200 - Lengths are in metres.

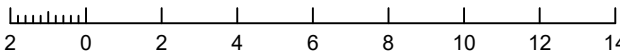

! This plan has been prepared as a proposed subdivision and should not be used for any other purpose. The dimensions, areas and total number of lots shown hereon are subject to field survey and are also to the requirements of council and any other authority which may have requirements under any relevant legislation. Certificate of Title for this site has not been obtained. Therefore, no reliance should be placed on the information on this plan for any financial dealings involving the land.

SURVEYOR: N/A
DRAWN: AWW
DATE: 26-02-26
CHECKED: AWW

DATUM:
LEVEL DATUM: AHD PSM 10400 RL 63.647m
HORIZ DATUM: ARBITRARY
COORD ORIGIN: N/A
MERIDIAN: IS309810

CLIENT:
Construct Right

SITE:
**Proposed Lots 1-3 & Common Property
Cancelling Lots 1-3 & CP on GTP2466
53 Plunkett Street, Paddington**

SCALE: 1:200 (A3)
PLAN REF: 25236-P1