EASTS LEAGUES CLUB

PHASE 3 - RENOVATIONS

SKETCH DESIGN

- RECEPTION FOYER
- ENTRY FOYER
- PORTE COCHERE
- DINING HALL
- RESTAURANT BATHROOMS
- LOADING DOCKS



PROJECT TITLE:

EASTS LEAGUE CLUB

ZARCH.

14/10/2026 10:09:42 AM

BCC DS
RECEIVED
22-OCT-2026
APPLICATION REF
A007138812

STATUS:

FOR APPROVAL

DISCLAIMER:

ZArchitects retains all common law, statutory law and other rights including copyright and intellectual property rights in respect of this document.
The recipient indemnifies ZArchitects against all claims resulting from use of this document for any purpose other than its intended use, unauthorized changes or reuse of the document on other projects without the permission of ZArchitects.
Under no circumstance shall transfer of this document be deemed a sale or constitute a transfer of the license to use this document.


DWG No: A000

REV A

BRISBANE
6 PROSPECT ST,
FORTITUDE VALLEY,
QUEENSLAND

T 07 3186 4705

zarchitects.com.au

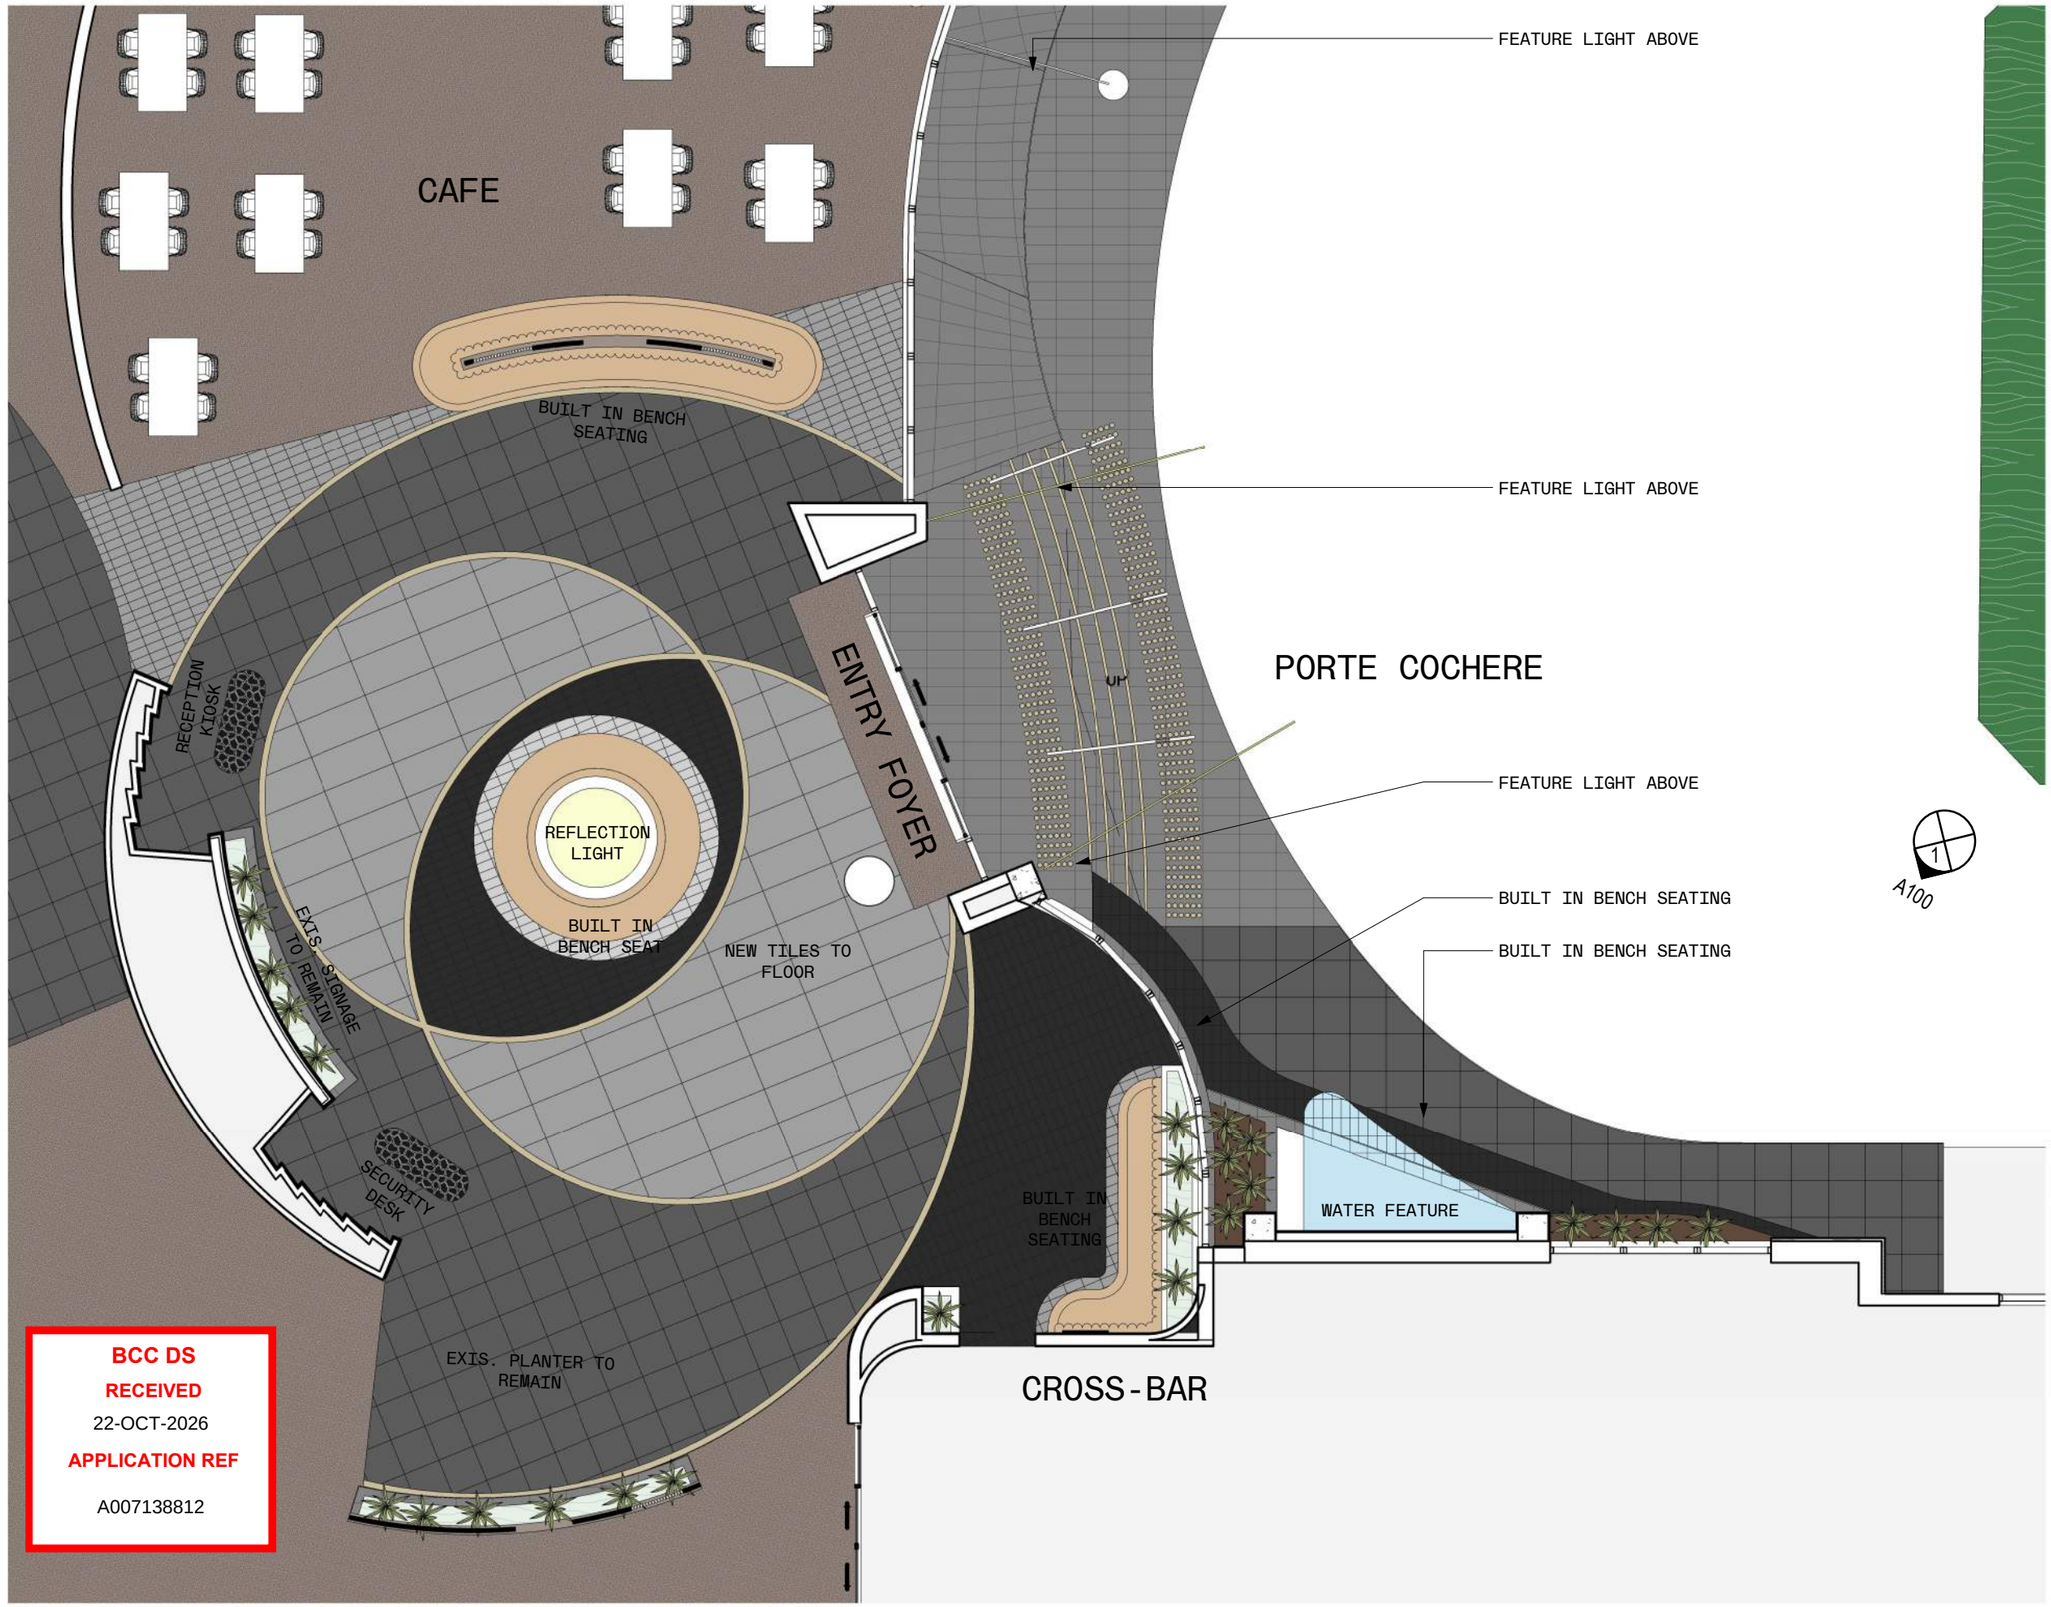

BCC DS
RECEIVED
22-OCT-2026
APPLICATION REF
A007138812

1 ENTRY FOYER - PROPOSED PLAN
SCALE: 1 : 100

14/10/2026 10:09:44 AM

ZARCH.

CLIENT
JAN BRODRYK

PROJECT
EASTS LEAGUE CLUB

FOR APPROVAL

CAD DISCLAIMER
ISSUED DRAWINGS TAKE PRECEDENCE OVER CAD EXPORTS. READ DIGITAL FILES IN CONJUNCTION WITH ISSUED DRAWINGS. VERIFY DIMENSIONS ON SITE PRIOR TO PROCEEDING. FIGURED DIMENSIONS TAKE PRECEDENCE OVER SCALE.

DRAWINGS MAY NOT BE COPIED, DISTRIBUTED OR REPRODUCED WITHOUT THE WRITTEN PERMISSION OF THE ARCHITECT.

SCALE BAR

TRUE NORTH

PROJECT NORTH

REV.	DATE	DESCRIPTION	BY	ATT.
A	17.08.26	SKETCH DESIGN	AK	


ENTRY FOYER - PROPOSED PLAN

DRAWING NUMBER A100

SCALE (A3) 1 : 100

REVISION & DATE [A]:17.08.26

ENTRY FOYER

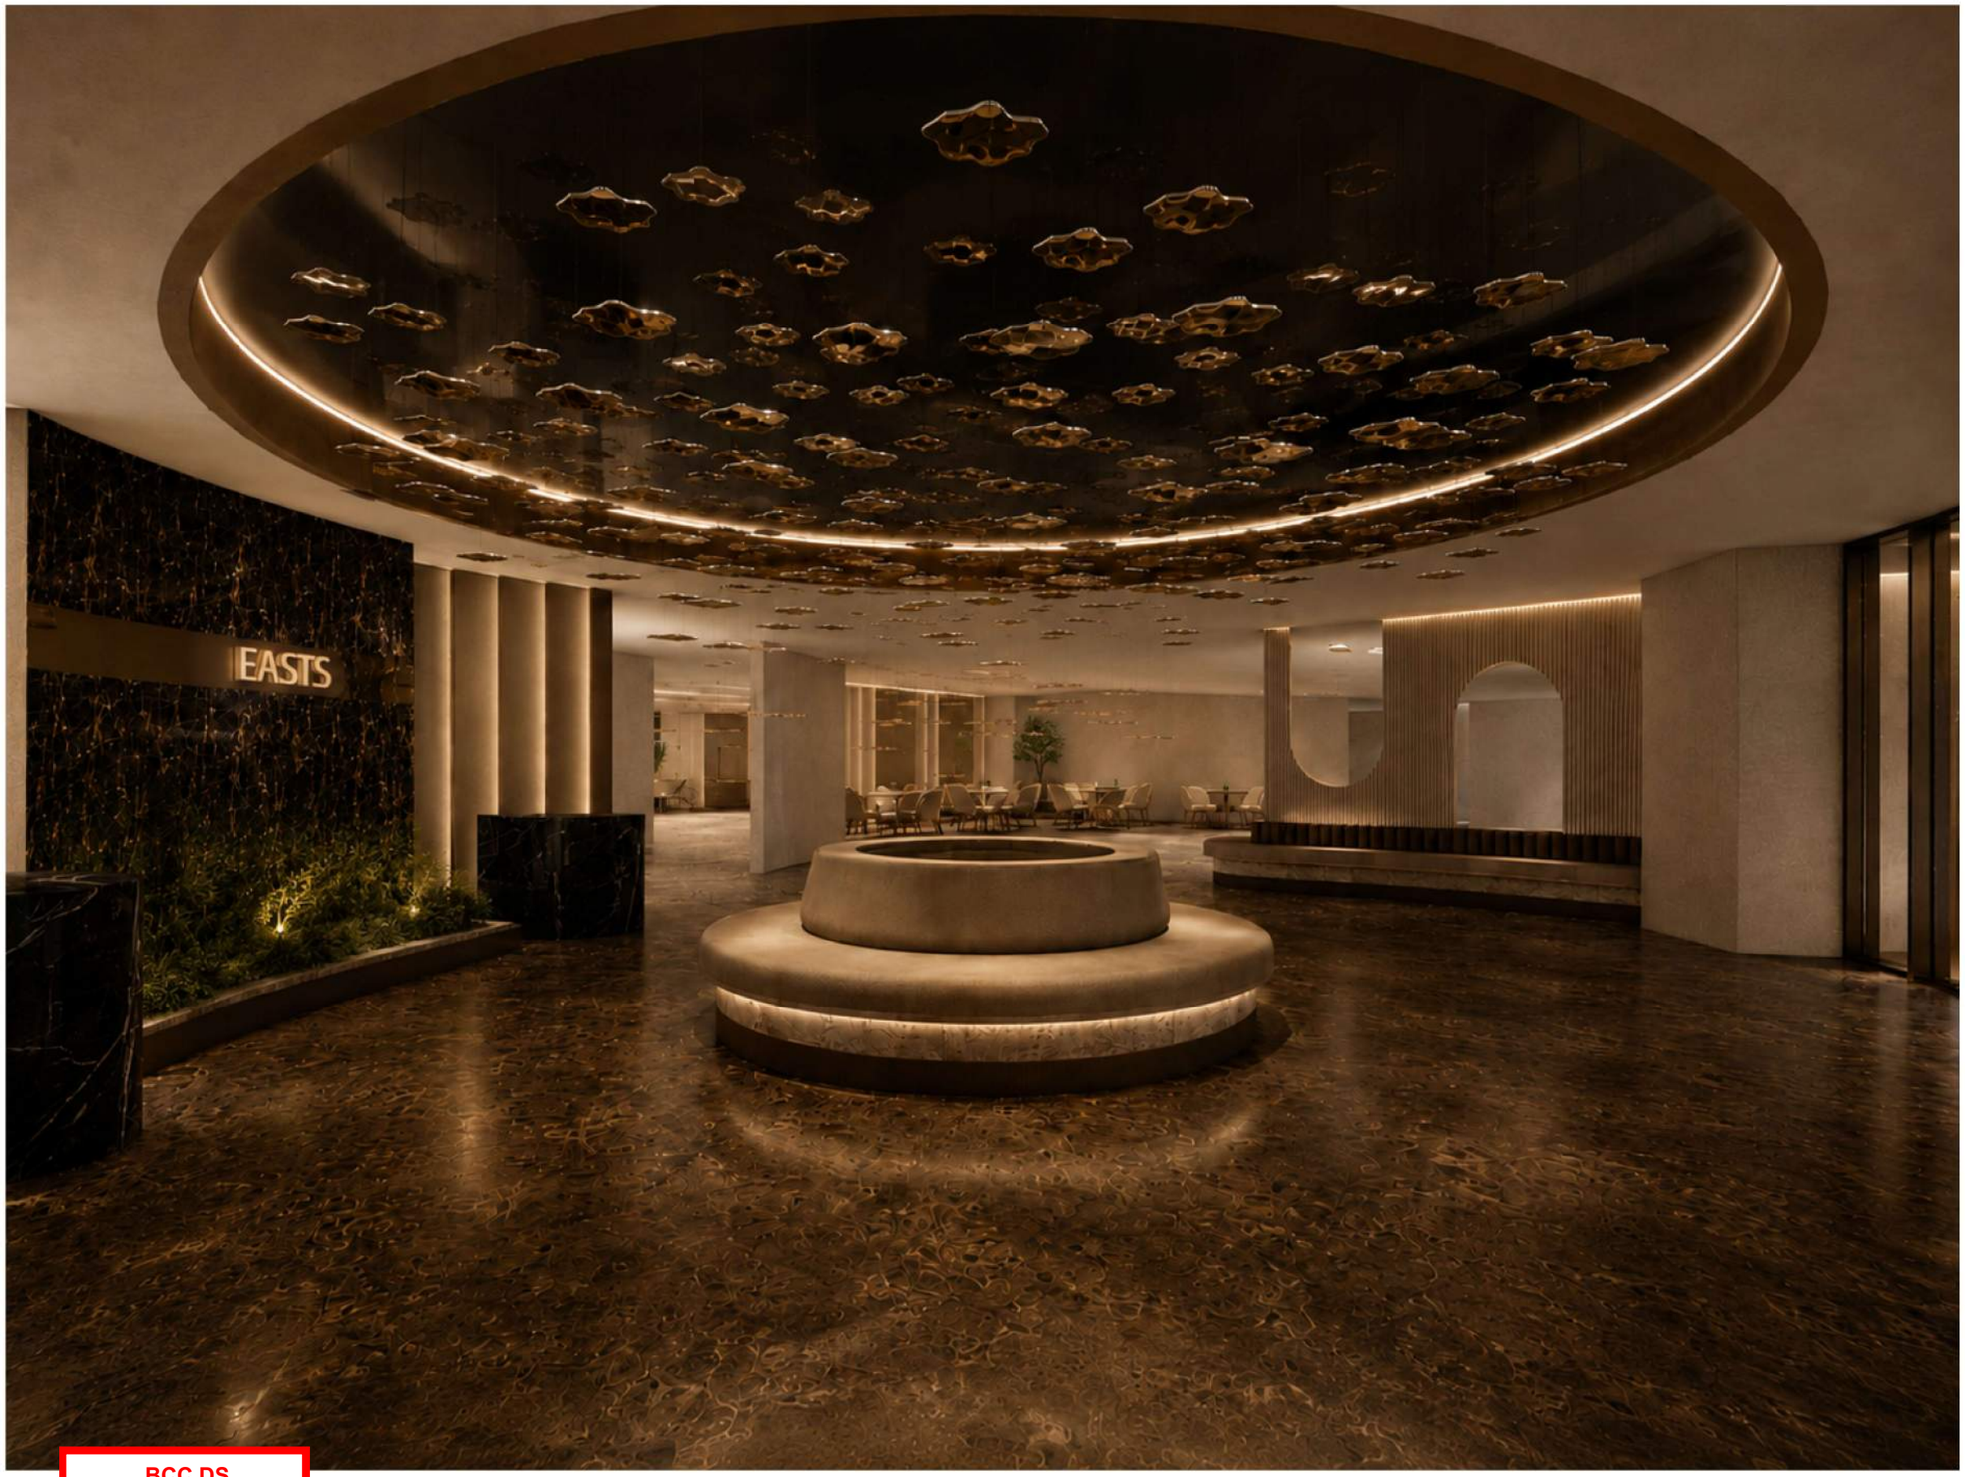

BCC DS
RECEIVED
22-OCT-2026
APPLICATION REF
A007138812

ZARCH.

CLIENT
JAN BROODRYK

PROJEC
EASTS LEAGUE C

AL
PRECEDENCE OVER CAD EXPORTS. READ
TION WITH ISSUED DRAWINGS. VERIFY
E TO PROCEEDING. FIGURED DIMENSIONS
N SCALE.
OPIED, DISTRIBUTED OR REPRODUCED
MMISSION OF THE ARCHITECT.

SCALE BAR

TRUE NORTH

PROJECT NORTH

REV.	DATE	DESCRIPTION	BY	ATT.
A	17.08.26	SKETCH DESIGN	AK	


ENTRY FOYER - PERSPECTIVES

DRAWING NUMBER A102

SCALE (A3)

REVISION & DATE [A]:17.08.26

14/10/2026 10:09:46 AM

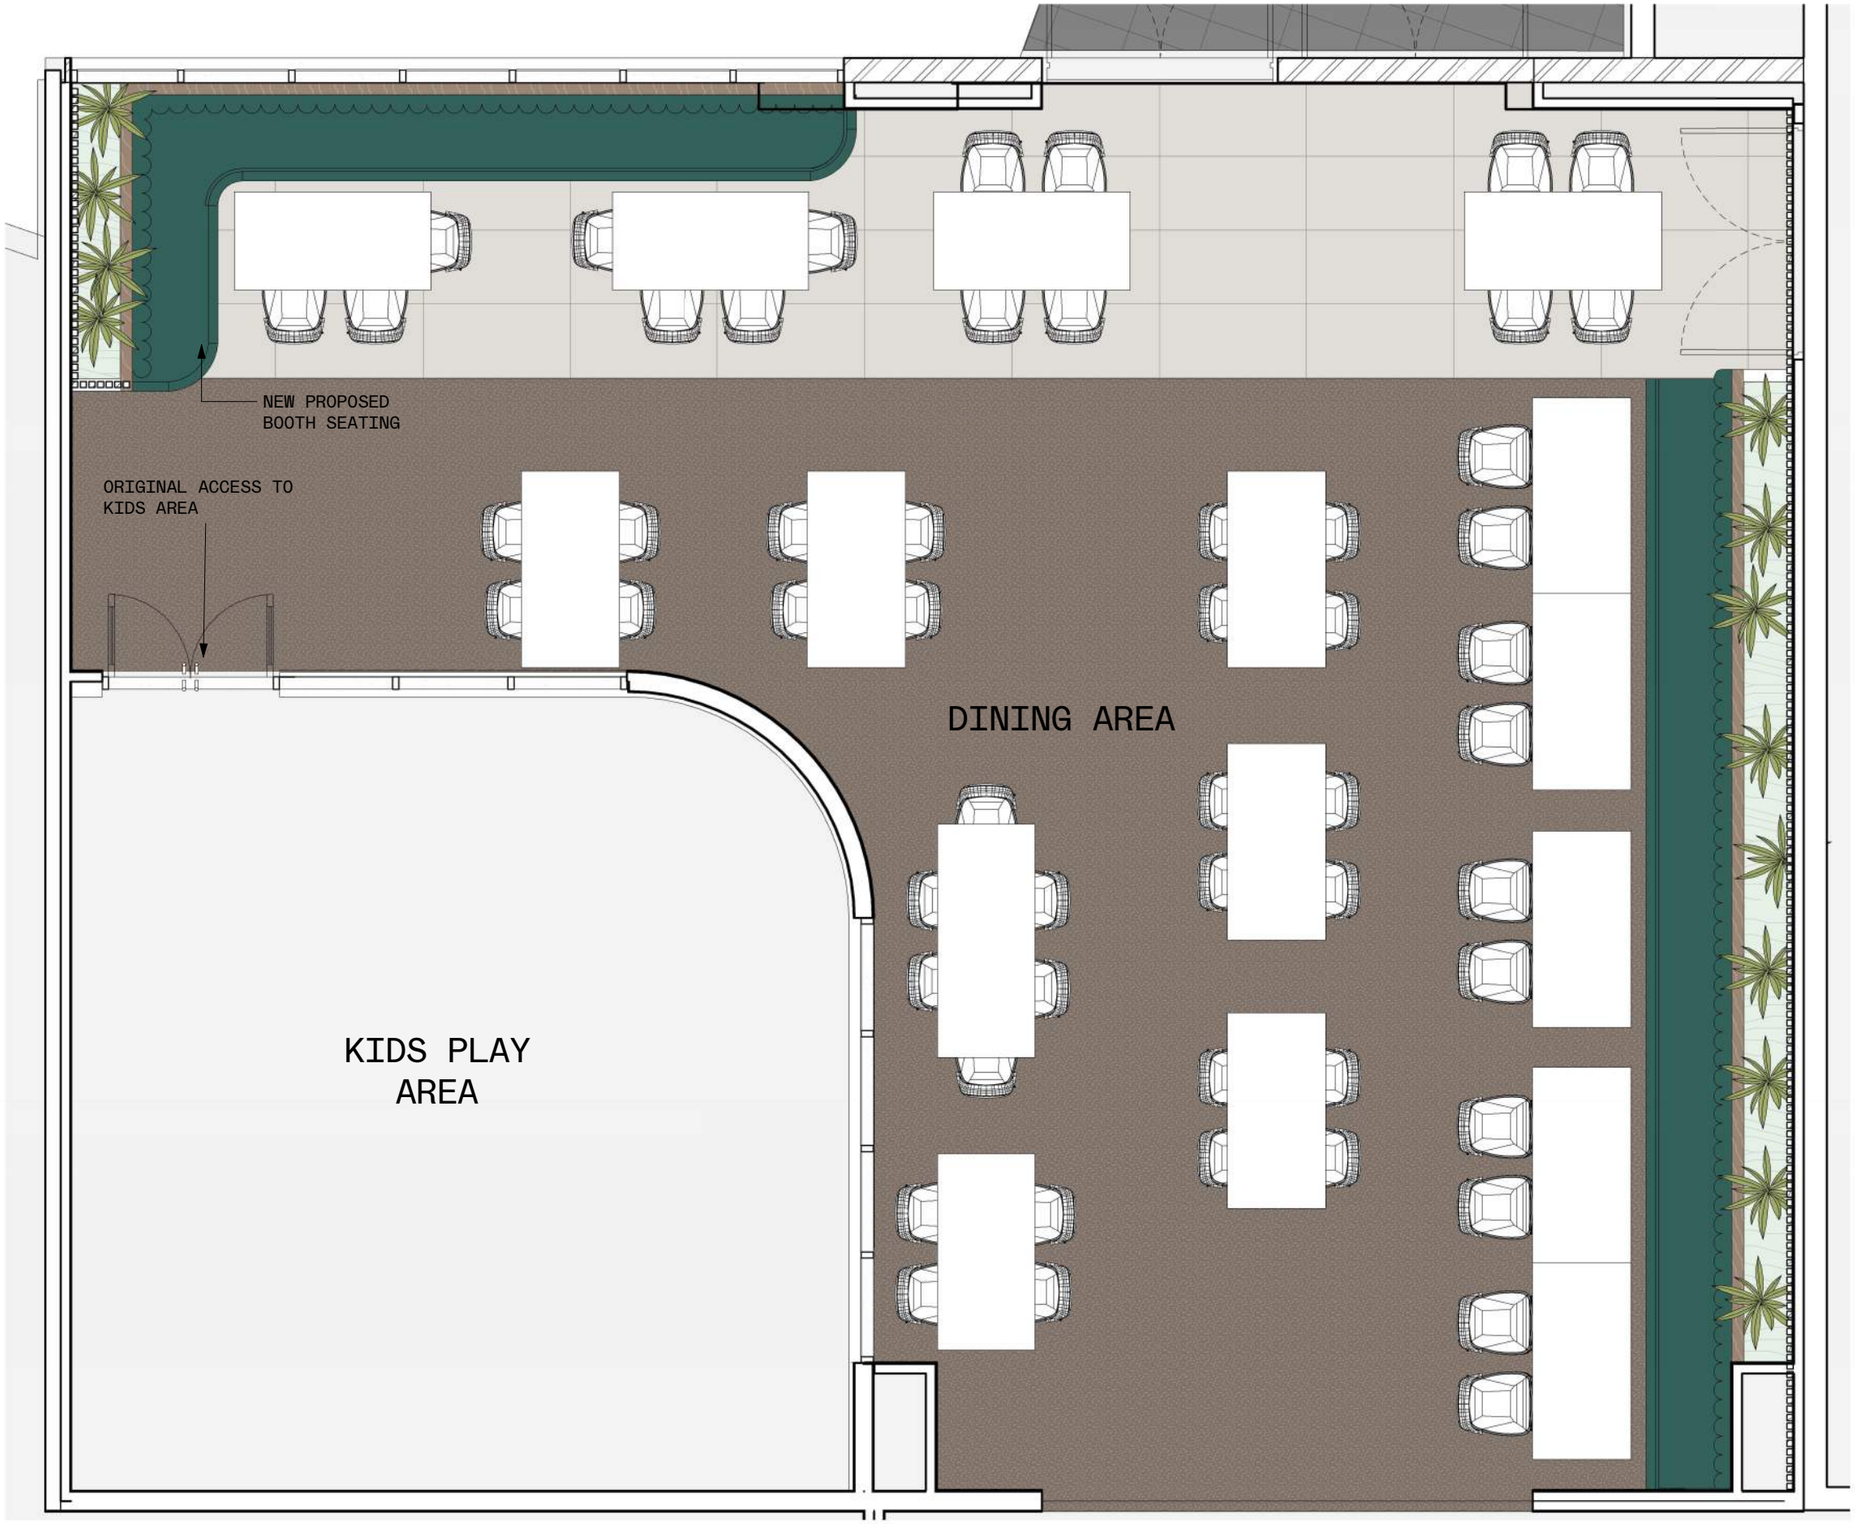

1 DINING HALL - PROPOSED PLAN
SCALE: 1 : 50

BCC DS
RECEIVED
22-OCT-2026
APPLICATION REF
A007138812

14/10/2026 10:09:48 AM

ZARCH.

CLIENT
JAN BROODRYK

PROJECT
EASTS LEAGUE CLUB

FOR APPROVAL

CAD DISCLAIMER
ISSUED DRAWINGS TAKE PRECEDENCE OVER CAD EXPORTS. READ DIGITAL FILES IN CONJUNCTION WITH ISSUED DRAWINGS. VERIFY DIMENSIONS ON SITE PRIOR TO PROCEEDING. FIGURED DIMENSIONS TAKE PRECEDENCE OVER SCALE.

DRAWINGS MAY NOT BE COPIED, DISTRIBUTED OR REPRODUCED WITHOUT THE WRITTEN PERMISSION OF THE ARCHITECT.

SCALE BAR

TRUE NORTH

PROJECT NORTH

REV.	DATE	DESCRIPTION	BY	ATT.
A	17.08.26	SKETCH DESIGN	AK	

DINING HALL - PROPOSED PLAN

DRAWING NUMBER A200

SCALE (A3) 1 : 50

REVISION & DATE [A]:17.08.26

DINING HALL



BCC DS
RECEIVED
22-OCT-2026
APPLICATION REF
A007138812

14/10/2026 10:09:50 AM

ZARCH.

CLIENT
JAN BROODRYK

PROJECT
EASTS LEAGUE CLUB

FOR APPROVAL

CAD DISCLAIMER

ISSUED DRAWINGS TAKE PRECEDENCE OVER CAD EXPORTS. READ DIGITAL FILES IN CONJUNCTION WITH ISSUED DRAWINGS. VERIFY DIMENSIONS ON SITE PRIOR TO PROCEEDING. FIGURED DIMENSIONS TAKE PRECEDENCE OVER SCALE.

DRAWINGS MAY NOT BE COPIED, DISTRIBUTED OR REPRODUCED WITHOUT THE WRITTEN PERMISSION OF THE ARCHITECT.

SCALE BAR

TRUE NORTH

PROJECT NORTH


REV.	DATE	DESCRIPTION	BY	ATT.
A	17.08.26	SKETCH DESIGN	AK	

DINING HALL - PERSPECTIVES

DRAWING NUMBER **A201**

SCALE (A3)

REVISION & DATE [A]:17.08.26

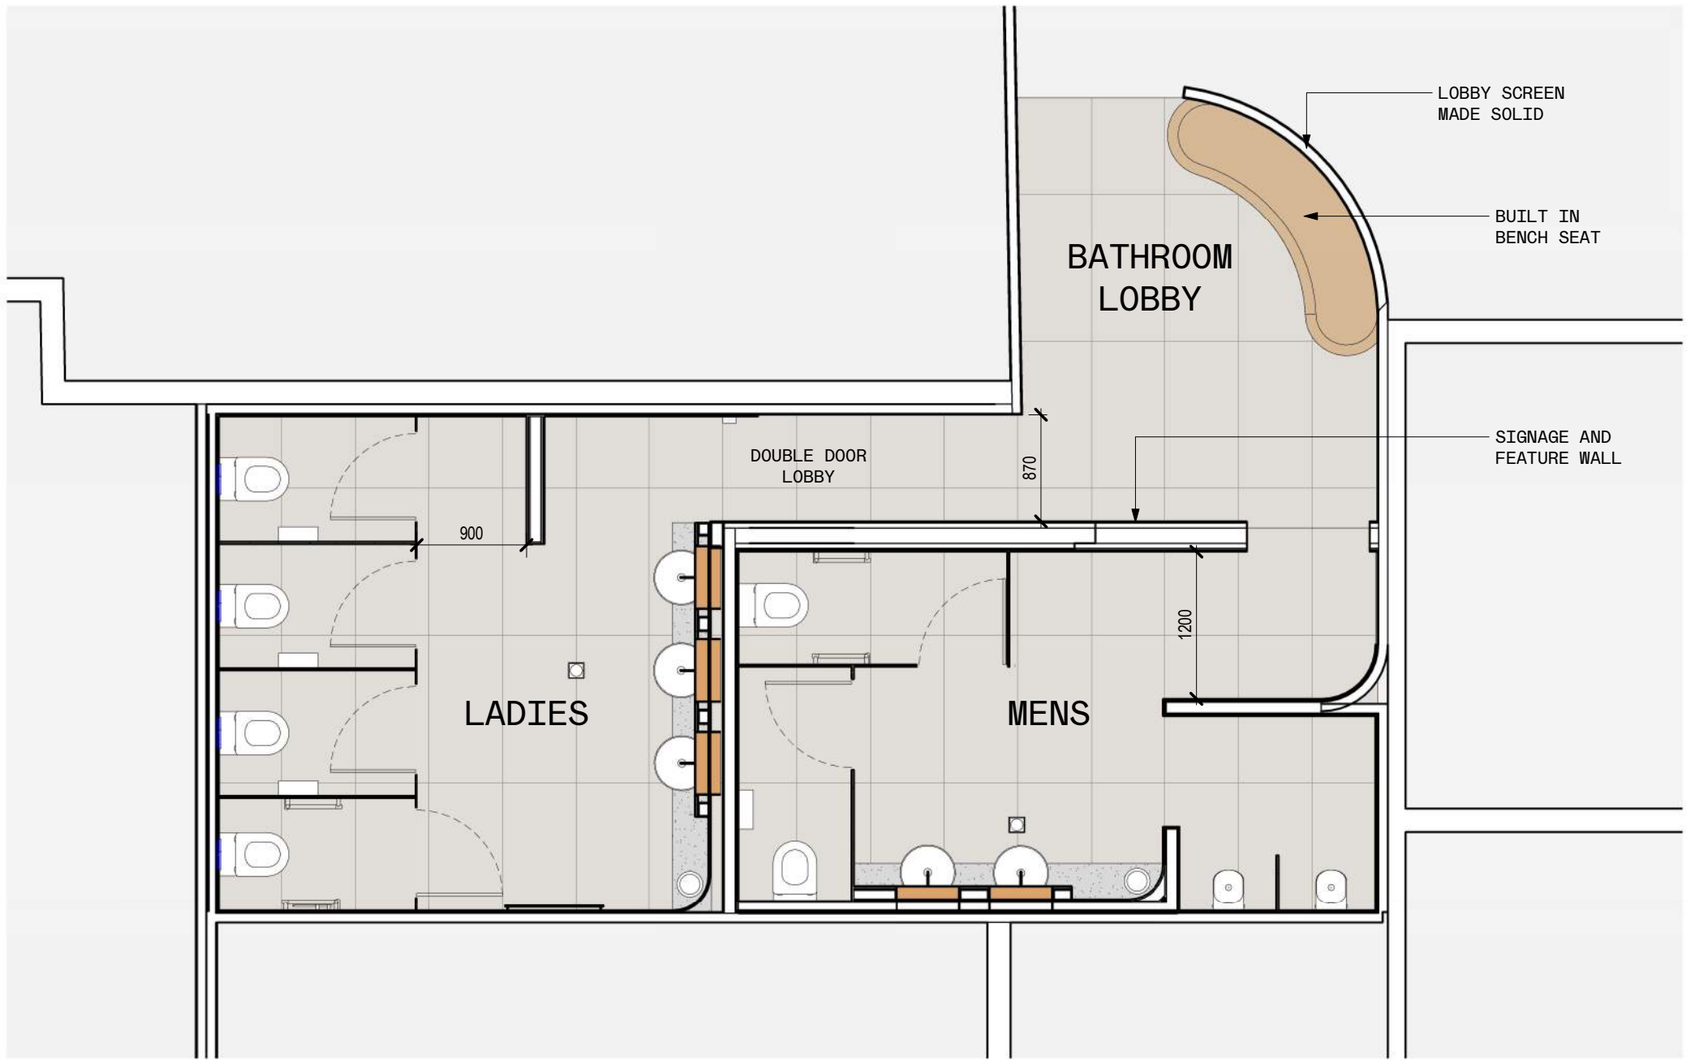

1 BATHROOMS - PROPOSED PLAN
SCALE: 1 : 50

BCC DS
RECEIVED
22-OCT-2026
APPLICATION REF
A007138812

14/10/2026 10:09:51 AM

ZARCH.

CLIENT
JAN BROODRYK

PROJEC
EASTS LEAGUE CLUB

FOR APPROVAL

CAD DISCLAIMER
ISSUED DRAWINGS TAKE PRE
DIGITAL FILES IN CONJUNCTI
DIMENSIONS ON SITE PRIOR T
TAKE PRECEDENCE OVER SC
DRAWINGS MAY NOT BE COPI
WITHOUT THE WRITTEN PERM

TRUE NORTH

PROJECT NORTH

REV.	DATE	DESCRIPTION	BY	ATT.
A	17.08.26	SKETCH DESIGN	AK	

BATHROOMS - PROPOSED PLAN

DRAWING NUMBER **A300**

SCALE (A3) 1 : 50

REVISION & DATE [A]:17.08.26

RESTAURANT BATHROOM





BCC DS

RECEIVED

22-OCT-2026

APPLICATION REF

A007138812

14/10/2026 10:09:53 AM

ZARCH.

CLIENT
JAN BROODRYK

PROJECT
EASTS LEAGUE CLUB

FOR APPROVAL

CAD DISCLAIMER

ISSUED DRAWINGS TAKE PRECEDENCE OVER CAD EXPORTS. READ DIGITAL FILES IN CONJUNCTION WITH ISSUED DRAWINGS. VERIFY DIMENSIONS ON SITE PRIOR TO PROCEEDING. FIGURED DIMENSIONS TAKE PRECEDENCE OVER SCALE.

DRAWINGS MAY NOT BE COPIED, DISTRIBUTED OR REPRODUCED WITHOUT THE WRITTEN PERMISSION OF THE ARCHITECT.

SCALE BAR

TRUE NORTH

PROJECT NORTH

REV.	DATE	DESCRIPTION	BY	ATT.
A	17.08.26	SKETCH DESIGN	AK	

BATHROOMS - PERSPECTIVES

DRAWING NUMBER **A301**

SCALE (A3)

REVISION & DATE [A]:17.08.26

EASTS LEAGUES CLUB

PORTE COCHERE RENOVATIONS



PROJECT TITLE:

BCC DS
RECEIVED
22-OCT-2026
APPLICATION REF
A007138812

AGUE CLUB

0:09:54 AM

STATUS:

FOR APPROVAL

DISCLAIMER:

ZArchitects retains all common law, statutory law and other rights including copyright and intellectual property rights in respect of this document.
The recipient indemnifies ZArchitects against all claims resulting from use of this document for any purpose other than its intended use, unauthorized changes or reuse of the document on other projects without the permission of ZArchitects.
Under no circumstance shall transfer of this document be deemed a sale or constitute a transfer of the license to use this document.


DWG No: CD000

REV B

BRISBANE
6 PROSPECT ST,
FORTITUDE VALLEY,
QUEENSLAND

T 07 3186 4705

zarchitects.com.au

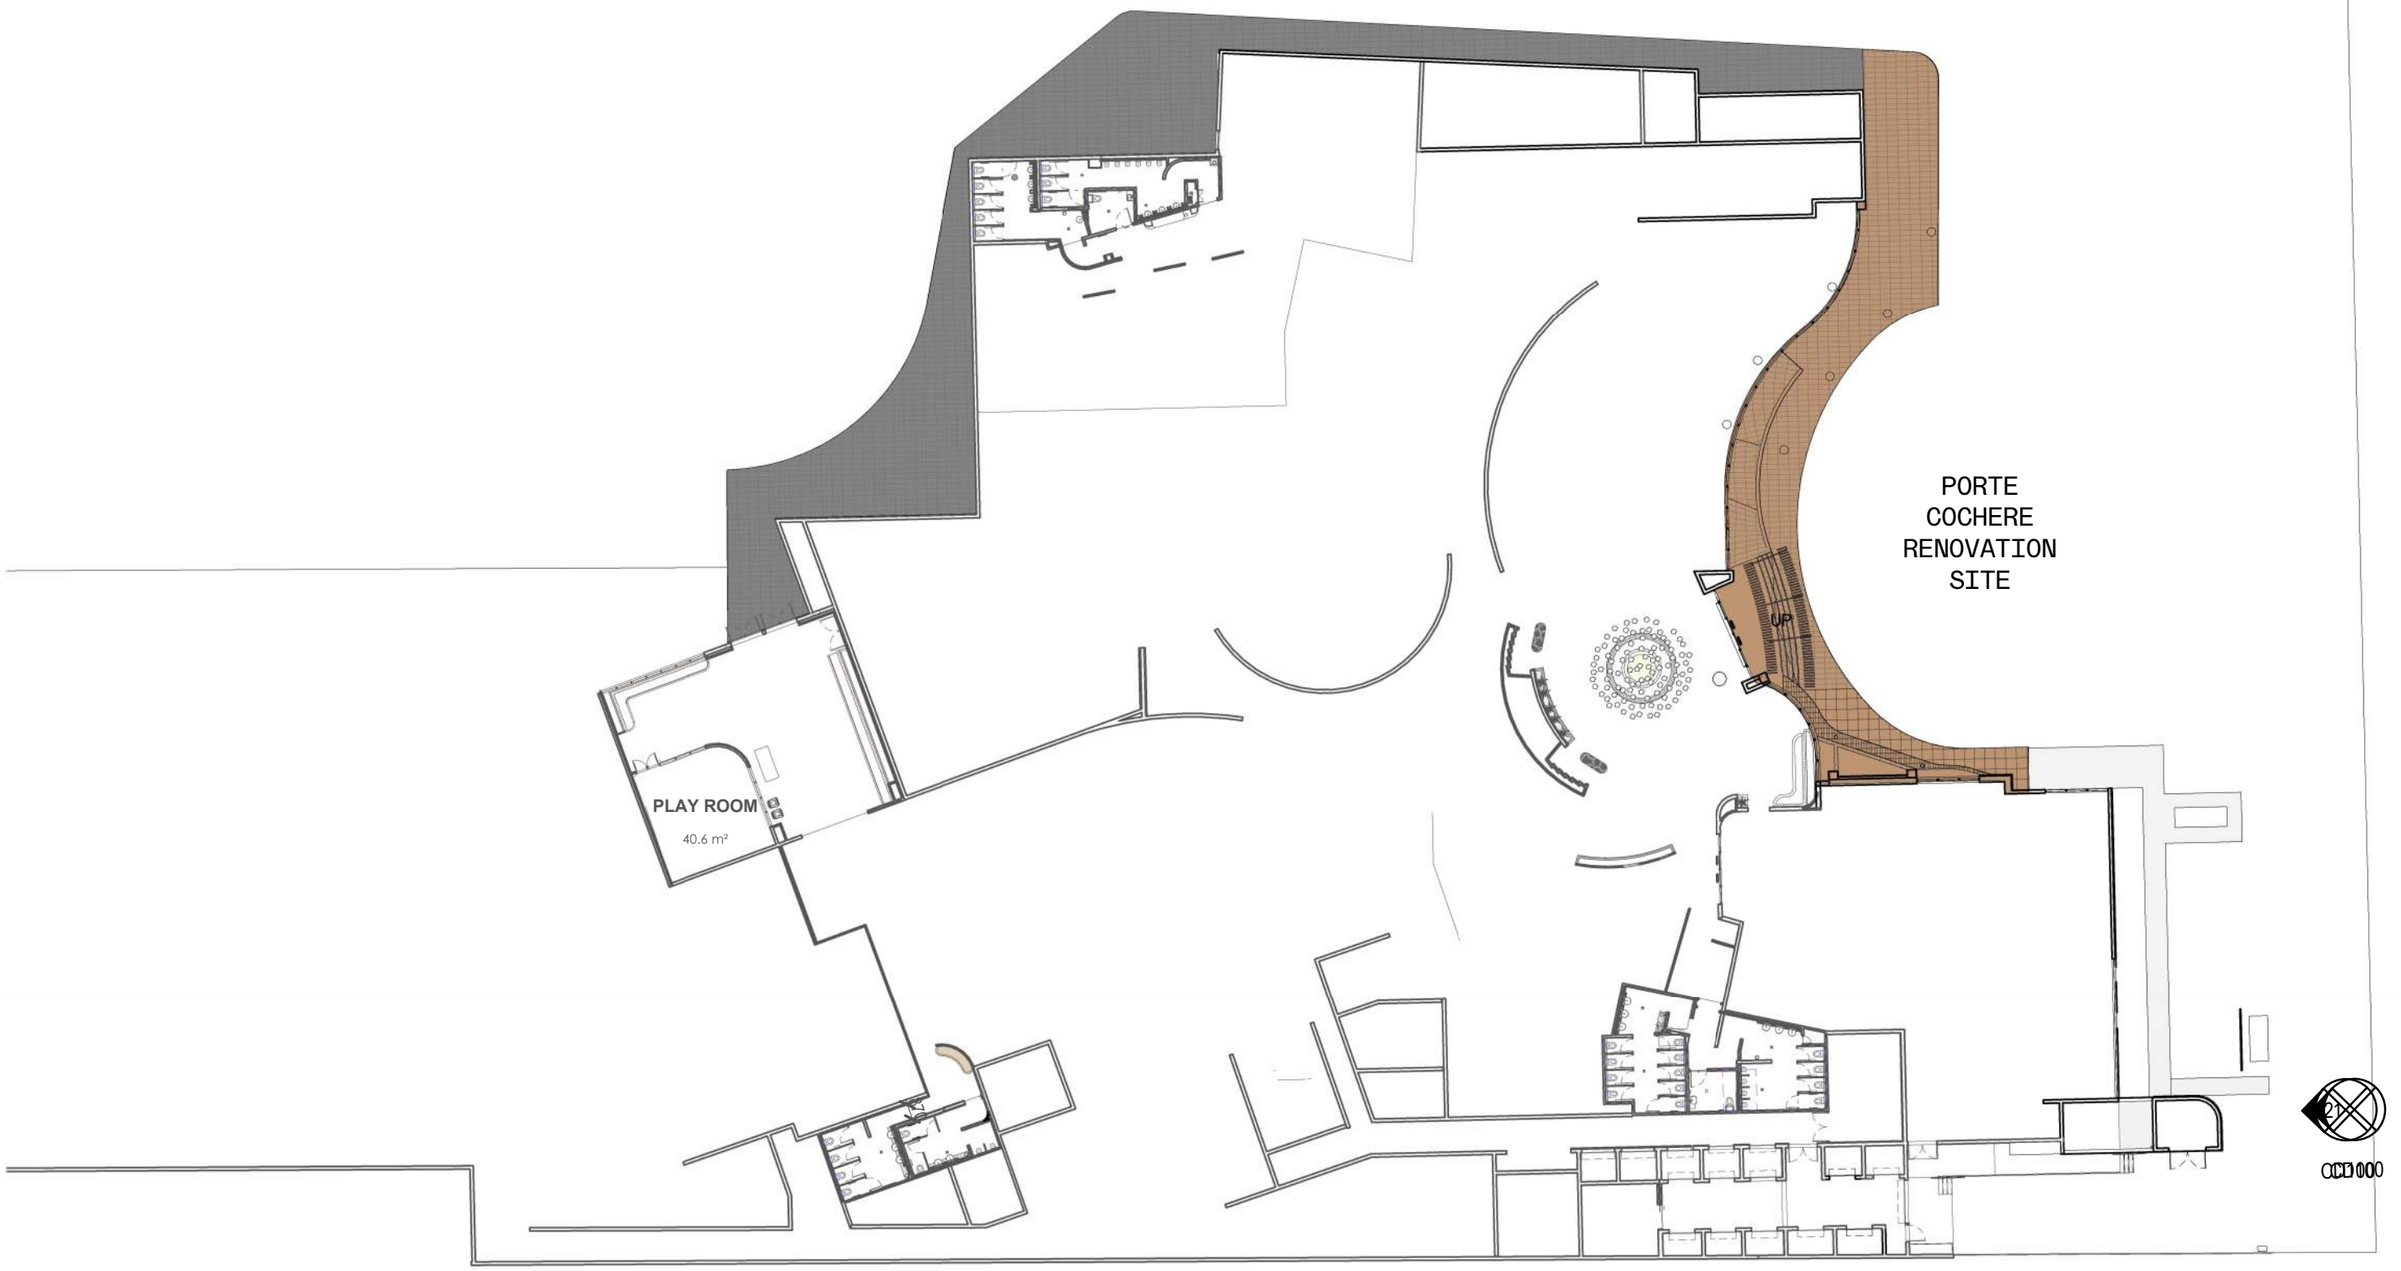

1 OVERALL PLAN
SCALE:1 : 350

14/10/2026 10:09:57 AM

ZARCH

CLIENT
JAN BROODRYK

PROJECT
EASTS LEAGUE CLUB

FOR APPROVAL

CAD DISCLAIMER

ISSUED DRAWINGS TAKE PRECEDENCE OVER CAD EXPORTS. READ DIGITAL FILES IN CONJUNCTION WITH ISSUED DRAWINGS. VERIFY DIMENSIONS ON SITE PRIOR TO PROCEEDING. FIGURED DIMENSIONS TAKE PRECEDENCE OVER SCALE.

DRAWINGS MAY NOT BE COPIED, DISTRIBUTED OR REPRODUCED WITHOUT THE WRITTEN PERMISSION OF THE ARCHITECT.

SCALE BAR

BCC DS
RECEIVED
22-OCT-2026
APPLICATION REF
A007138812

TRUE NORTH

PROJECT NORTH


REV.	DATE	DESCRIPTION	BY	ATT.
A	17.08.26	SKETCH DESIGN	AK	
B	01.10.26	FOR INFORMATION	AK	

OVERALL PLAN

DRAWING NUMBER **CD100**

SCALE (A3) 1 : 350

REVISION & DATE [B]:01.10.26

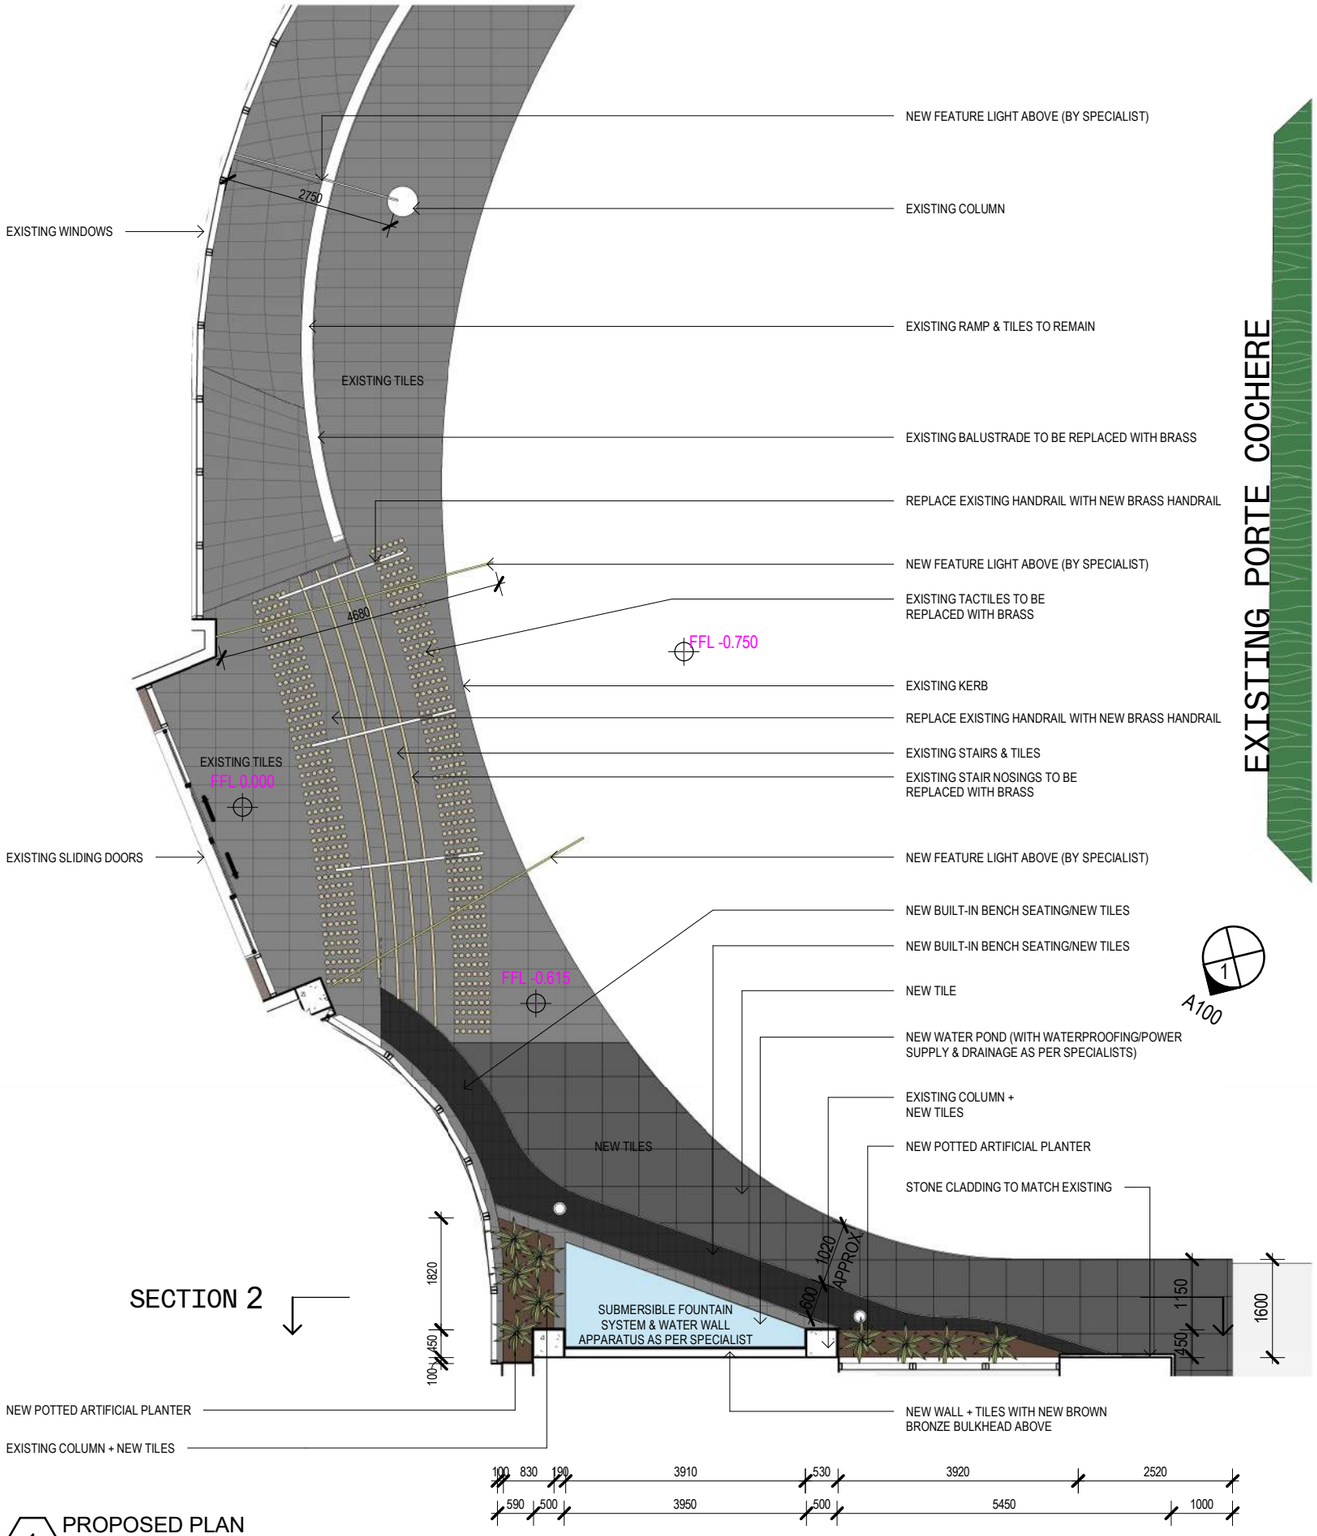

SECTION 2

1 PROPOSED PLAN

SCALE: 1 : 100

BCC DS
RECEIVED
22-OCT-2026
APPLICATION REF
A007138812

14/10/2026 10:10:00 AM

ZARCH

CLIENT
JAN BROODRYK

PROJEC
EASTS LEAGUE CLUB

FOR APPROVAL

CAD DISCLAIMER
ISSUED DRAWINGS TAKE PRECEDENCE OVER CAD EXPORTS. READ DIGITAL FILES IN CONJUNCTION WITH ISSUED DRAWINGS. VERIFY DIMENSIONS ON SITE PRIOR TO PROCEEDING. FIGURED DIMENSIONS TAKE PRECEDENCE OVER SCALE.

DRAWINGS MAY NOT BE COPIED, DISTRIBUTED OR REPRODUCED WITHOUT THE WRITTEN PERMISSION OF THE ARCHITECT.

SCALE BAR

TRUE NORTH

PROJECT NORTH


REV.	DATE	DESCRIPTION	BY	ATT.
A	17.08.26	SKETCH DESIGN	AK	
B	01.10.26	FOR INFORMATION	AK	

PROPOSED PLAN

DRAWING NUMBER CD101

SCALE (A3) 1 : 100

REVISION & DATE [B]:01.10.26

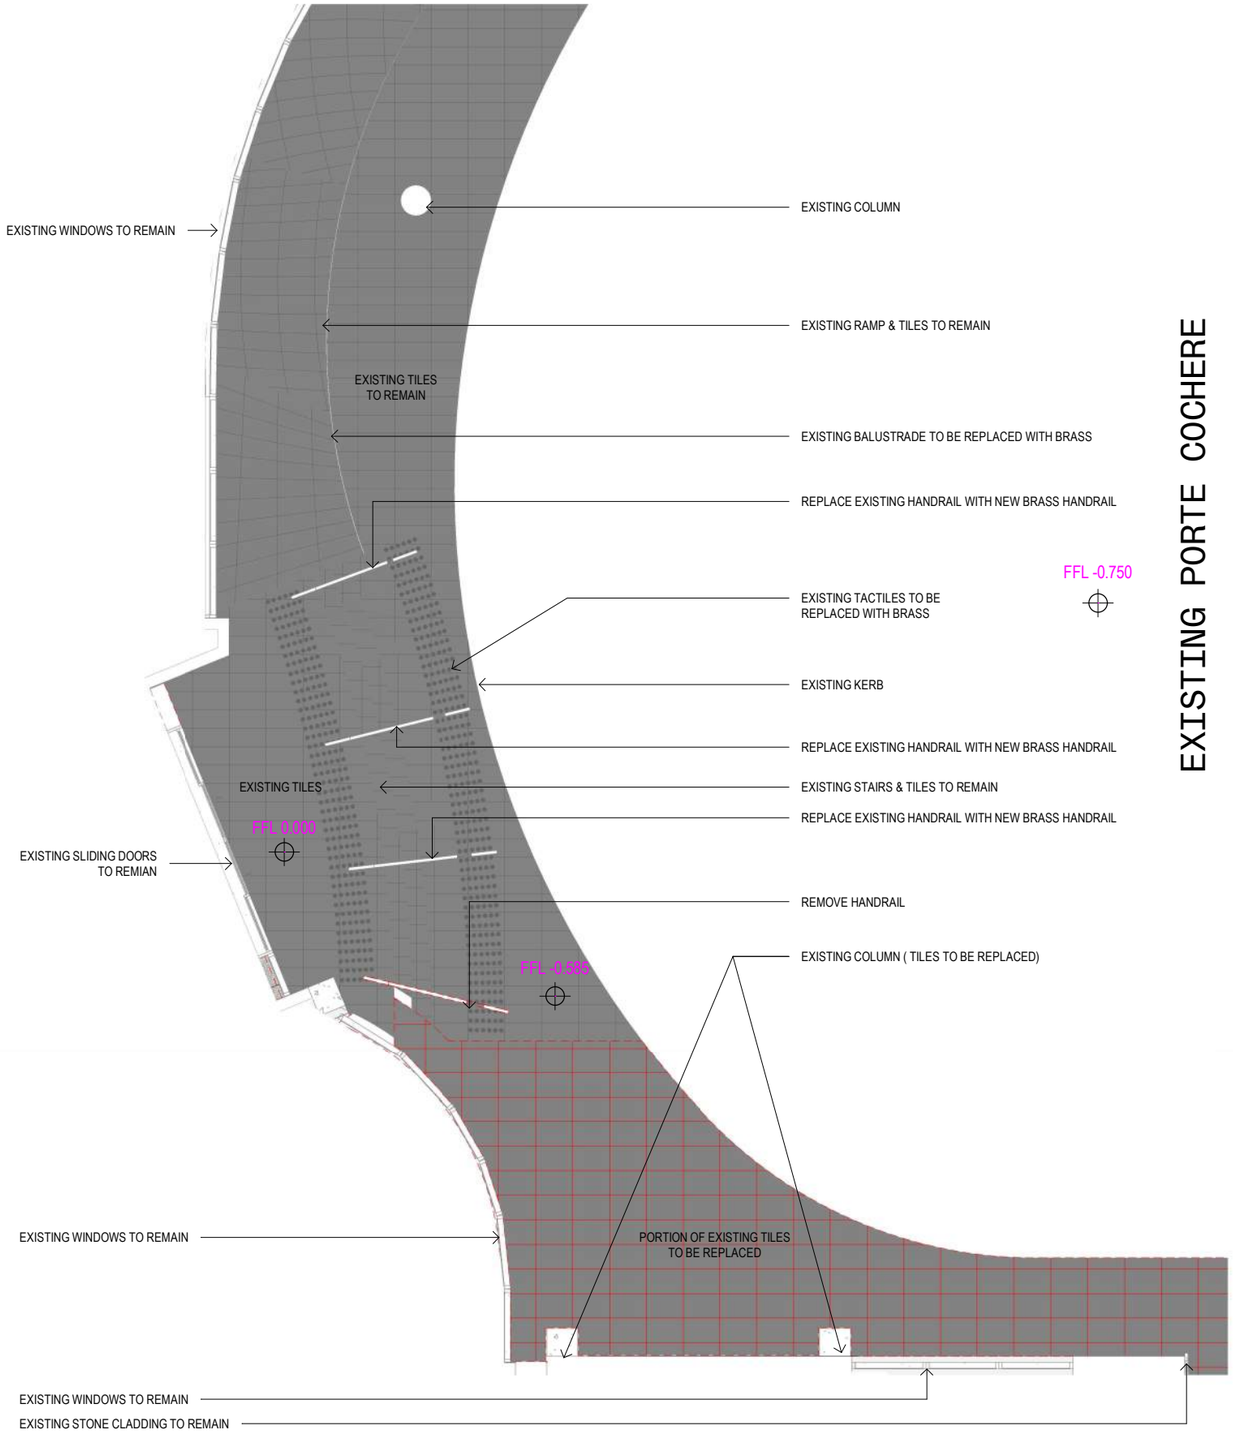

1 / CD110 EXISTING & DEMO PLAN

1 : 100

EXISTING PORTE COCHERE

EXISTING VIEW



PROPOSED VIEW



BCC DS
RECEIVED
22-OCT-2026
APPLICATION REF
A007138812

14/10/2026 10:10:02 AM

ZARCH

CLIENT
JAN BROODRYK

PROJEC
EASTS LEAGUE C

AL

PRECEDENCE OVER CAD EXPORTS. READ TION WITH ISSUED DRAWINGS. VERIFY R TO PROCEEDING. FIGURED DIMENSIONS SCALE.

OPIED, DISTRIBUTED OR REPRODUCED RMISSION OF THE ARCHITECT.

SCALE BAR

TRUE NORTH

PROJECT NORTH


REV.	DATE	DESCRIPTION	BY	ATT.
A	17.08.26	SKETCH DESIGN	AK	
B	01.10.26	FOR INFORMATION	AK	

EXISTING & DEMO PLAN

DRAWING NUMBER CD102

SCALE (A3) 1 : 100

REVISION & DATE [B]:01.10.26

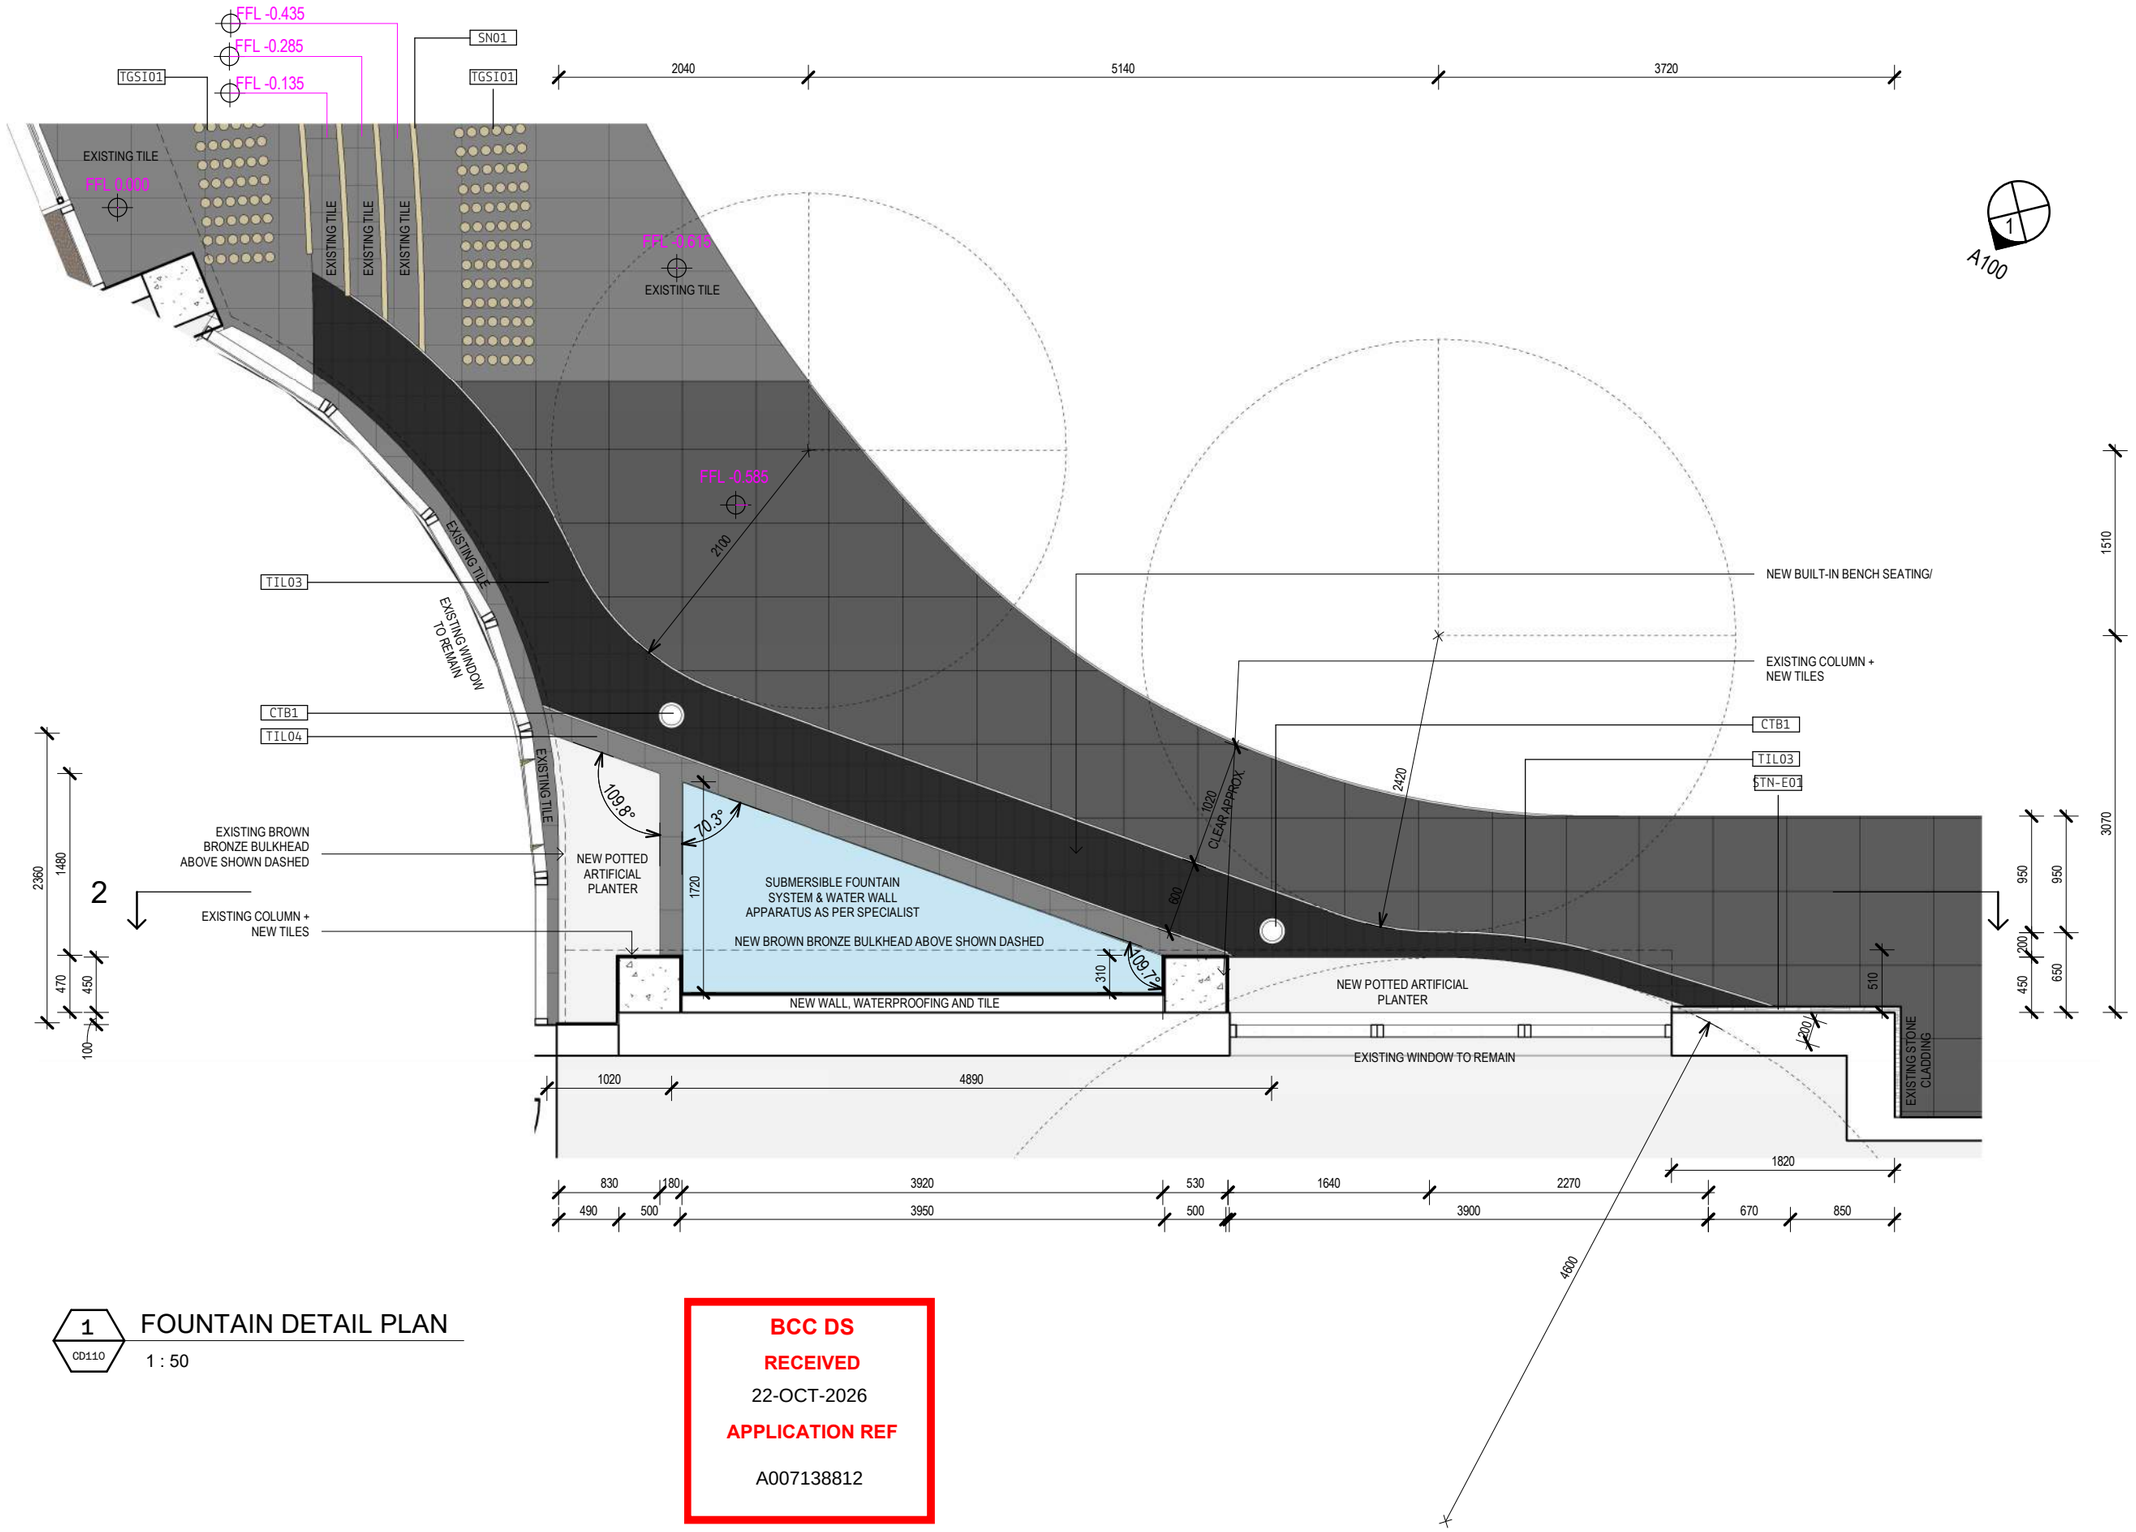

1 CD110 FOUNTAIN DETAIL PLAN

1 : 50

BCC DS
RECEIVED
22-OCT-2026
APPLICATION REF
A007138812

14/10/2026 10:10:04 AM

ZARCH.

CLIENT
JAN BROODRYK

PROJECT
EASTS LEAGUE CLUB

FOR APPROVAL

CAD DISCLAIMER
ISSUED DRAWINGS TAKE PRECEDENCE OVER CAD EXPORTS. READ DIGITAL FILES IN CONJUNCTION WITH ISSUED DRAWINGS. VERIFY DIMENSIONS ON SITE PRIOR TO PROCEEDING. FIGURED DIMENSIONS TAKE PRECEDENCE OVER SCALE.

DRAWINGS MAY NOT BE COPIED, DISTRIBUTED OR REPRODUCED WITHOUT THE WRITTEN PERMISSION OF THE ARCHITECT.

SCALE BAR

TRUE NORTH

PROJECT NORTH

REV.	DATE	DESCRIPTION	BY	ATT.
A	17.08.26	SKETCH DESIGN	AK	
B	01.10.26	FOR INFORMATION	AK	

FOUNTAIN DETAIL PLAN

DRAWING NUMBER **CD105**


SCALE (A3) 1 : 50

REVISION & DATE [B]:01.10.26



1 / A100 ENTRY ELEVATION A

1 : 75

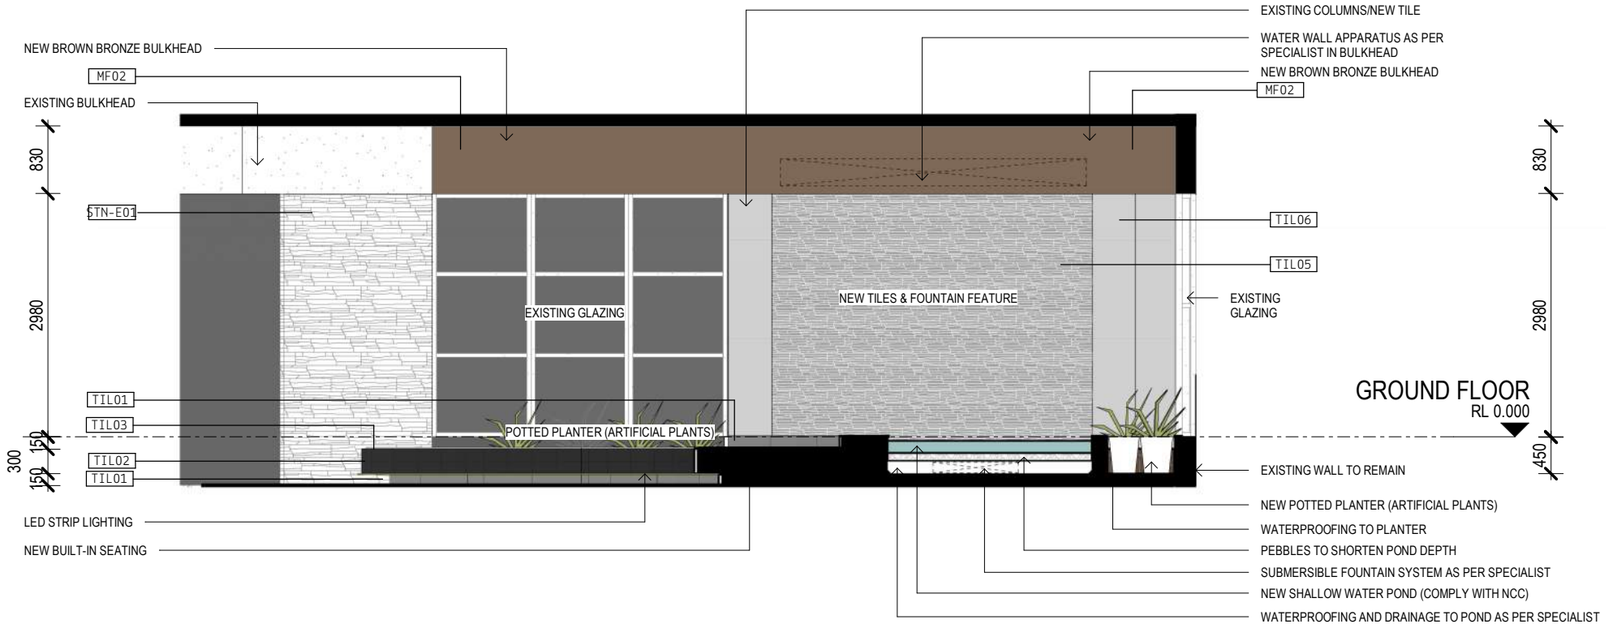

2 / CD101 PORTE COCHERE SECTION 01

1 : 75

BCC DS
RECEIVED
22-OCT-2026
APPLICATION REF
A007138812

14/10/2026 10:10:06 AM

ZARCH.

CLIENT
JAN BROODRYK

PROJEC
EASTS LEAGUE CLUB

FOR APPROVAL

CAD DISCLAIMER

ISSUED DRAWINGS TAKE PRECEDENCE OVER CAD EXPORTS. READ DIGITAL FILES IN CONJUNCTION WITH ISSUED DRAWINGS. VERIFY DIMENSIONS ON SITE PRIOR TO PROCEEDING. FIGURED DIMENSIONS TAKE PRECEDENCE OVER SCALE.

DRAWINGS MAY NOT BE COPIED, DISTRIBUTED OR REPRODUCED WITHOUT THE WRITTEN PERMISSION OF THE ARCHITECT.

SCALE BAR

TRUE NORTH

PROJECT NORTH

REV.	DATE	DESCRIPTION	BY	ATT.
A	17.08.26	SKETCH DESIGN	AK	
B	01.10.26	FOR INFORMATION	AK	

ELEVATION & SECTION

DRAWING NUMBER CD110

SCALE (A3) 1 : 75

REVISION & DATE [B]:01.10.26

PORTE COCHERE

BCC DS
RECEIVED
22-OCT-2026
APPLICATION REF
A007138812



ARTIST IMPRESSION - FINAL MATERIALS, FINISHES, COLOURS, AND LANDSCAPING MAY VARY FROM THOSE ILLUSTRATED.

14/10/2026 10:10:08 AM

ZARCH.

CLIENT
JAN BROODRYK

PROJECT
EASTS LEAGUE CLUB

FOR APPROVAL

CAD DISCLAIMER

ISSUED DRAWINGS TAKE PRECEDENCE OVER CAD EXPORTS. READ DIGITAL FILES IN CONJUNCTION WITH ISSUED DRAWINGS. VERIFY DIMENSIONS ON SITE PRIOR TO PROCEEDING. FIGURED DIMENSIONS TAKE PRECEDENCE OVER SCALE.

DRAWINGS MAY NOT BE COPIED, DISTRIBUTED OR REPRODUCED WITHOUT THE WRITTEN PERMISSION OF THE ARCHITECT.

SCALE BAR

TRUE NORTH

PROJECT NORTH

REV.	DATE	DESCRIPTION	BY	ATT.
A	17.08.26	SKETCH DESIGN	AK	
B	01.10.26	FOR INFORMATION	AK	

PERSPECTIVES

DRAWING NUMBER **CD500**


SCALE (A3)

REVISION & DATE [B]:01.10.26

EASTS LEAGUES CLUB

LOADING DOCK RENOVATIONS

Sheet Number	Sheet Name	Current Revision	Current Revision Date
DA002	LOADING DOCK - PLANS	B	08.10.26
DA000	COVER SHEET	B	08.10.26
DA001	SITE PLAN	C	08.10.26
DA004	LOADING DOCK - SECTION	B	08.10.26
DA005	LOADING DOCK - ELEVATION	B	08.10.26
DA003	LOADING DOCK - ROOF PLAN	B	08.10.26

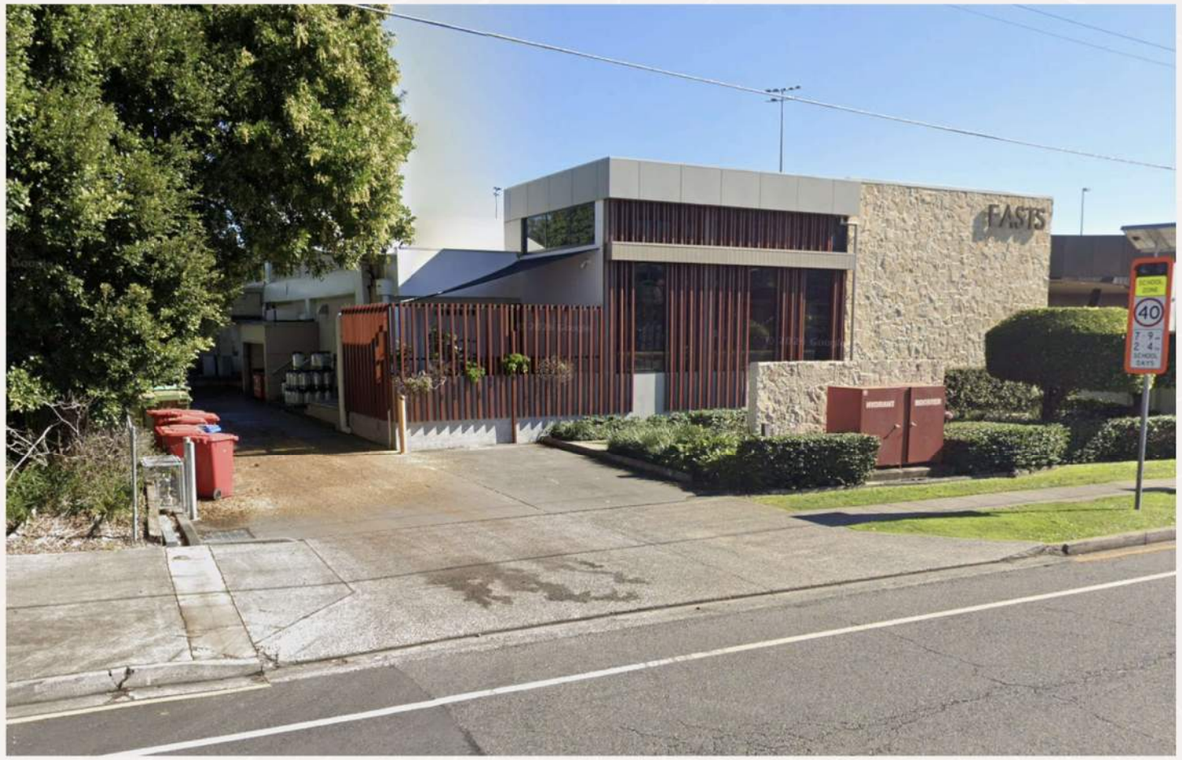

PROJECT TITLE:

EASTS LEAGUE CLUB

ZARCH

14/10/2026 10:10:09 AM

STATUS:

FOR APPROVAL

DISCLAIMER:

ZArchitects retains all common law, statutory law and other rights including copyright and intellectual property rights in respect of this document.
The recipient indemnifies ZArchitects against all claims resulting from use of this document for any purpose other than its intended use, unauthorized changes or reuse of the document on other projects without the permission of ZArchitects.
Under no circumstance shall transfer of this document be deemed a sale or constitute a transfer of the license to use this document.

DWG No:

DA000

BRISBANE

6 PROSPECT ST,
FORTITUDE VALLEY,
QUEENSLAND

T 07 3186 4705

zarchitects.com.au

BCC DS
RECEIVED
22-OCT-2026
APPLICATION REF
A007138812



BCC DS
RECEIVED
22-OCT-2026
APPLICATION REF
A007138812

14/10/2026 10:10:11 AM

ZARCH.

CLIENT
JAN BROODRYK

PROJEC
T
EASTS LEAGUE CLUB

FOR APPR
LE

CAD DISCLAIMER
ISSUED DRAWING
DIGITAL FILES IN C
DIMENSIONS ON S
TAKE PRECEDENC
DRAWINGS MAY N
WITHOUT THE WR

TRUE NORTH

PROJECT NORTH

REV.	DATE	DESCRIPTION	BY	ATT.
A	17.08.26	SKETCH DESIGN	AK	
B	01.10.26	FOR INFORMATION	AK	
C	08.10.26	FOR INFORMATION	AK	

SITE PLAN

DRAWING NUMBER DA001


SCALE (A3) 1 : 5000

REVISION & DATE [C]:08.10.26

BCC DS
RECEIVED
22-OCT-2026
APPLICATION REF
A007138812



1 LOADING DOCK EXISTING & DEMO PLAN
SCALE:1 : 150

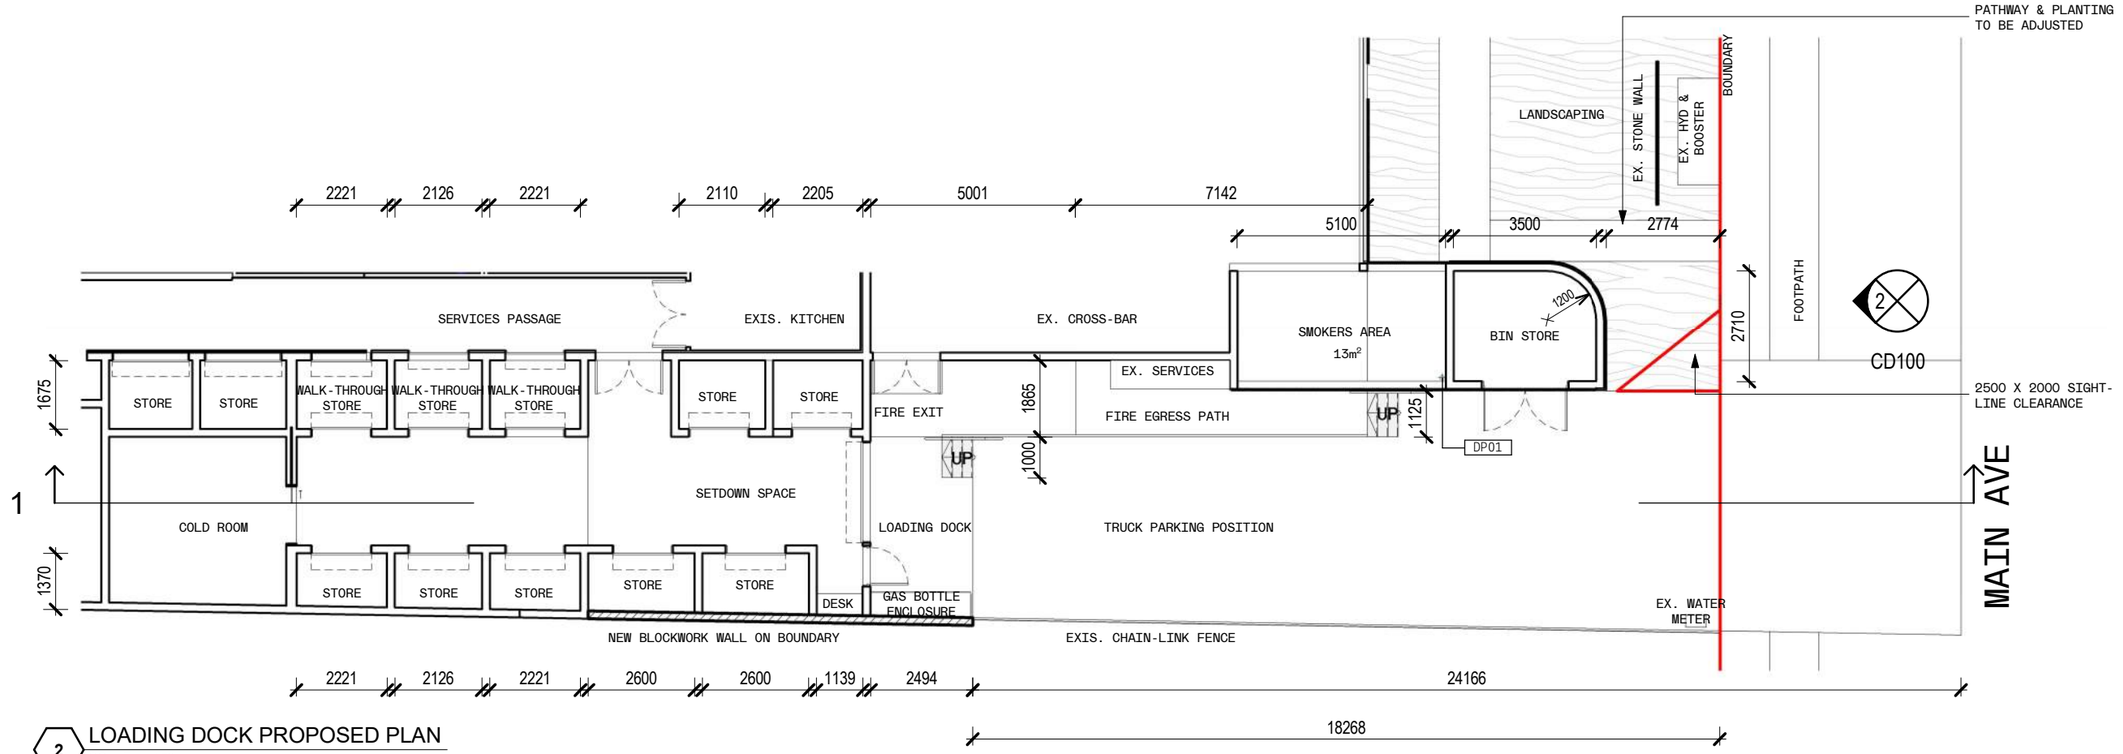

2 LOADING DOCK PROPOSED PLAN
SCALE:1 : 150

14/10/2026 10:10:17 AM

ZARCH.

CLIENT
JAN BROODRYK

PROJEC
EASTS LEAGUE CLUB

FOR APPROVAL

CAD DISCLAIMER
ISSUED DRAWINGS TAKE PRECEDENCE OVER CAD EXPORTS. READ DIGITAL FILES IN CONJUNCTION WITH ISSUED DRAWINGS. VERIFY DIMENSIONS ON SITE PRIOR TO PROCEEDING. FIGURED DIMENSIONS TAKE PRECEDENCE OVER SCALE.

DRAWINGS MAY NOT BE COPIED, DISTRIBUTED OR REPRODUCED WITHOUT THE WRITTEN PERMISSION OF THE ARCHITECT.

SCALE BAR

TRUE NORTH

PROJECT NORTH

REV.	DATE	DESCRIPTION	BY	ATT.
A	17.08.26	SKETCH DESIGN	AK	
B	08.10.26	FOR INFORMATION	AK	


LOADING DOCK - PLANS

DRAWING NUMBER DA002

SCALE (A3) 1 : 150

REVISION & DATE [B]:08.10.26

BCC DS
RECEIVED
22-OCT-2026
APPLICATION REF
A007138812

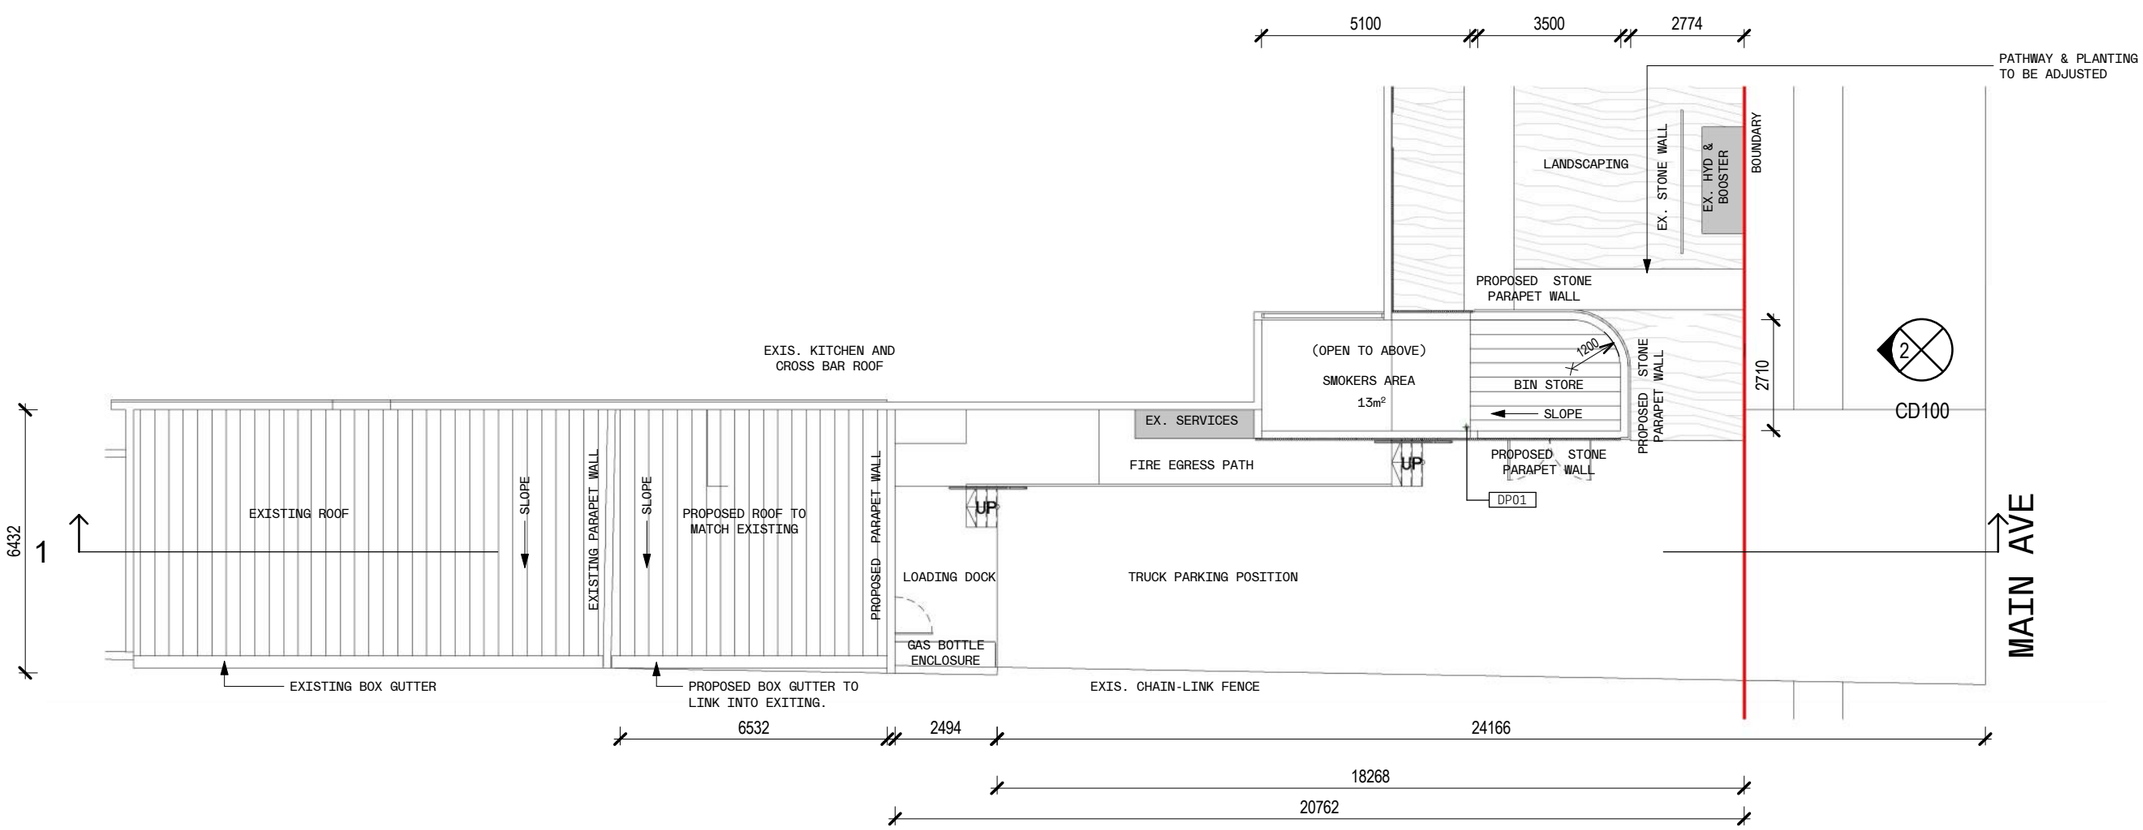

1 LOADING DOCK - ROOF PLAN

1 : 150

14/10/2026 10:10:20 AM

ZARCH.

CLIENT
JAN BROODRYK

PROJEC
EASTS LEAGUE CLUB

FOR APPROVAL

CAD DISCLAIMER
ISSUED DRAWINGS TAKE PRECEDENCE OVER CAD EXPORTS. READ DIGITAL FILES IN CONJUNCTION WITH ISSUED DRAWINGS. VERIFY DIMENSIONS ON SITE PRIOR TO PROCEEDING. FIGURED DIMENSIONS TAKE PRECEDENCE OVER SCALE.
DRAWINGS MAY NOT BE COPIED, DISTRIBUTED OR REPRODUCED WITHOUT THE WRITTEN PERMISSION OF THE ARCHITECT.

SCALE BAR

TRUE NORTH

PROJECT NORTH

REV.	DATE	DESCRIPTION	BY	ATT.
A	17.08.26	SKETCH DESIGN	AK	
B	08.10.26	FOR INFORMATION	AK	


LOADING DOCK - ROOF PLAN

DRAWING NUMBER DA003

SCALE (A3) 1 : 150

REVISION & DATE [B]:08.10.26

BCC DS
RECEIVED
22-OCT-2026
APPLICATION REF
A007138812

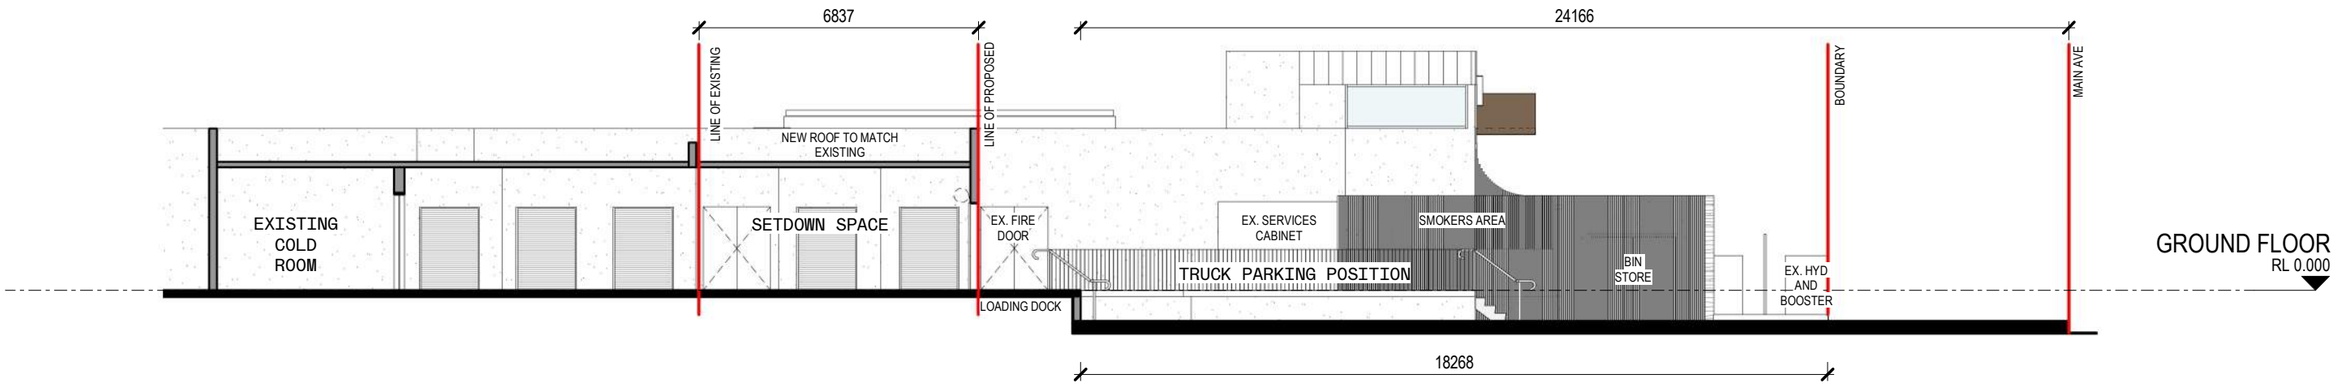

1 / DA002 LOADING DOCK - SECTION

1 : 150

14/10/2026 10:10:22 AM

ZARCH.

CLIENT
JAN BROODRYK

PROJEC
T
EASTS LEAGUE CLUB

FOR APPROVAL

CAD DISCLAIMER

ISSUED DRAWINGS TAKE PRECEDENCE OVER CAD EXPORTS. READ DIGITAL FILES IN CONJUNCTION WITH ISSUED DRAWINGS. VERIFY DIMENSIONS ON SITE PRIOR TO PROCEEDING. FIGURED DIMENSIONS TAKE PRECEDENCE OVER SCALE.

DRAWINGS MAY NOT BE COPIED, DISTRIBUTED OR REPRODUCED WITHOUT THE WRITTEN PERMISSION OF THE ARCHITECT.

SCALE BAR

TRUE NORTH

PROJECT NORTH


REV.	DATE	DESCRIPTION	BY	ATT.
A	17.08.26	SKETCH DESIGN	AK	
B	08.10.26	FOR INFORMATION	AK	

LOADING DOCK - SECTION

DRAWING NUMBER **DA004**


SCALE (A3) 1 : 150

REVISION & DATE [B]:08.10.26

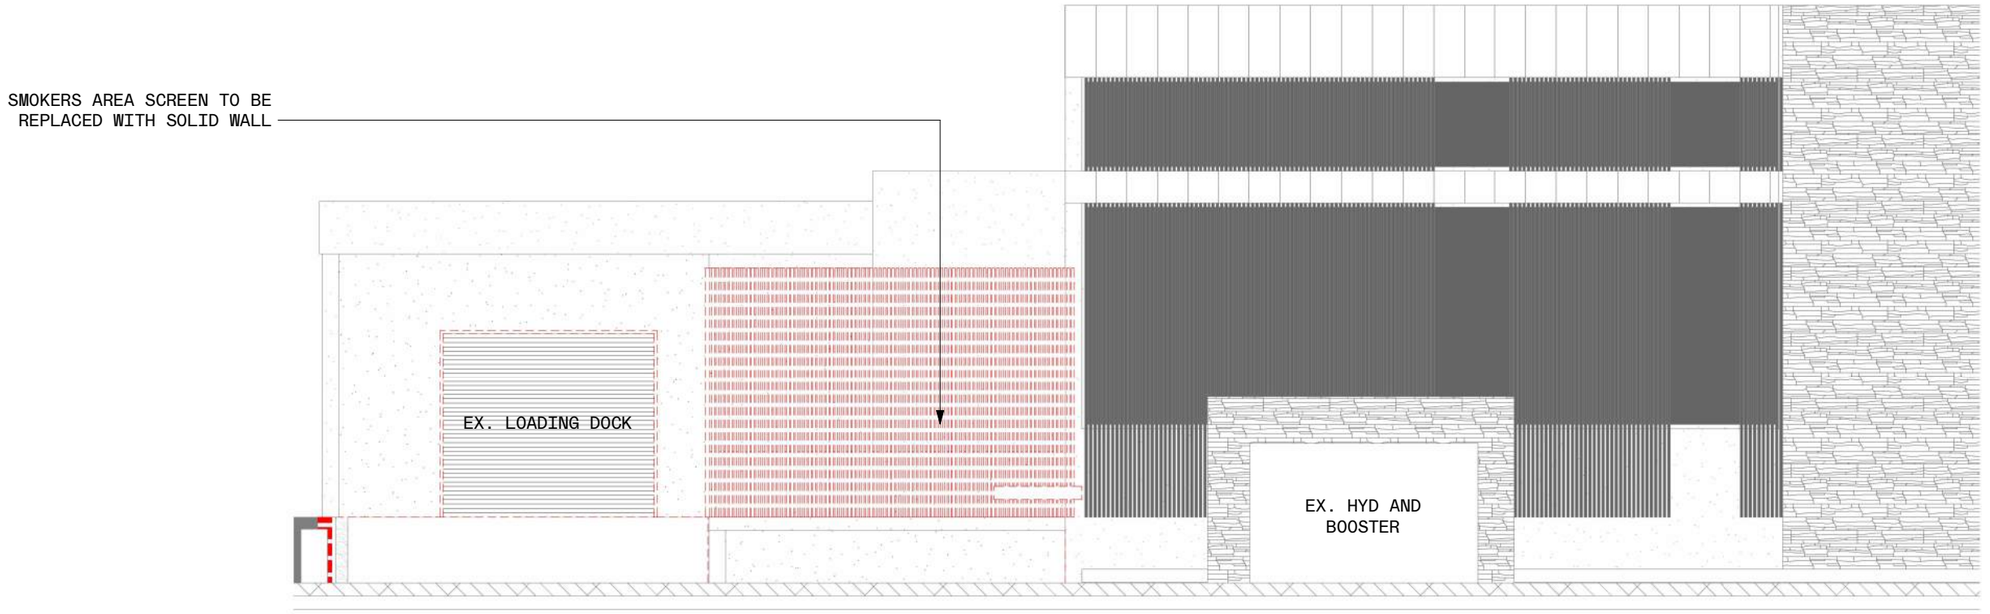

1 CD100 LOADING DOCK - EXISTING STREET ELEVATION

1 : 70

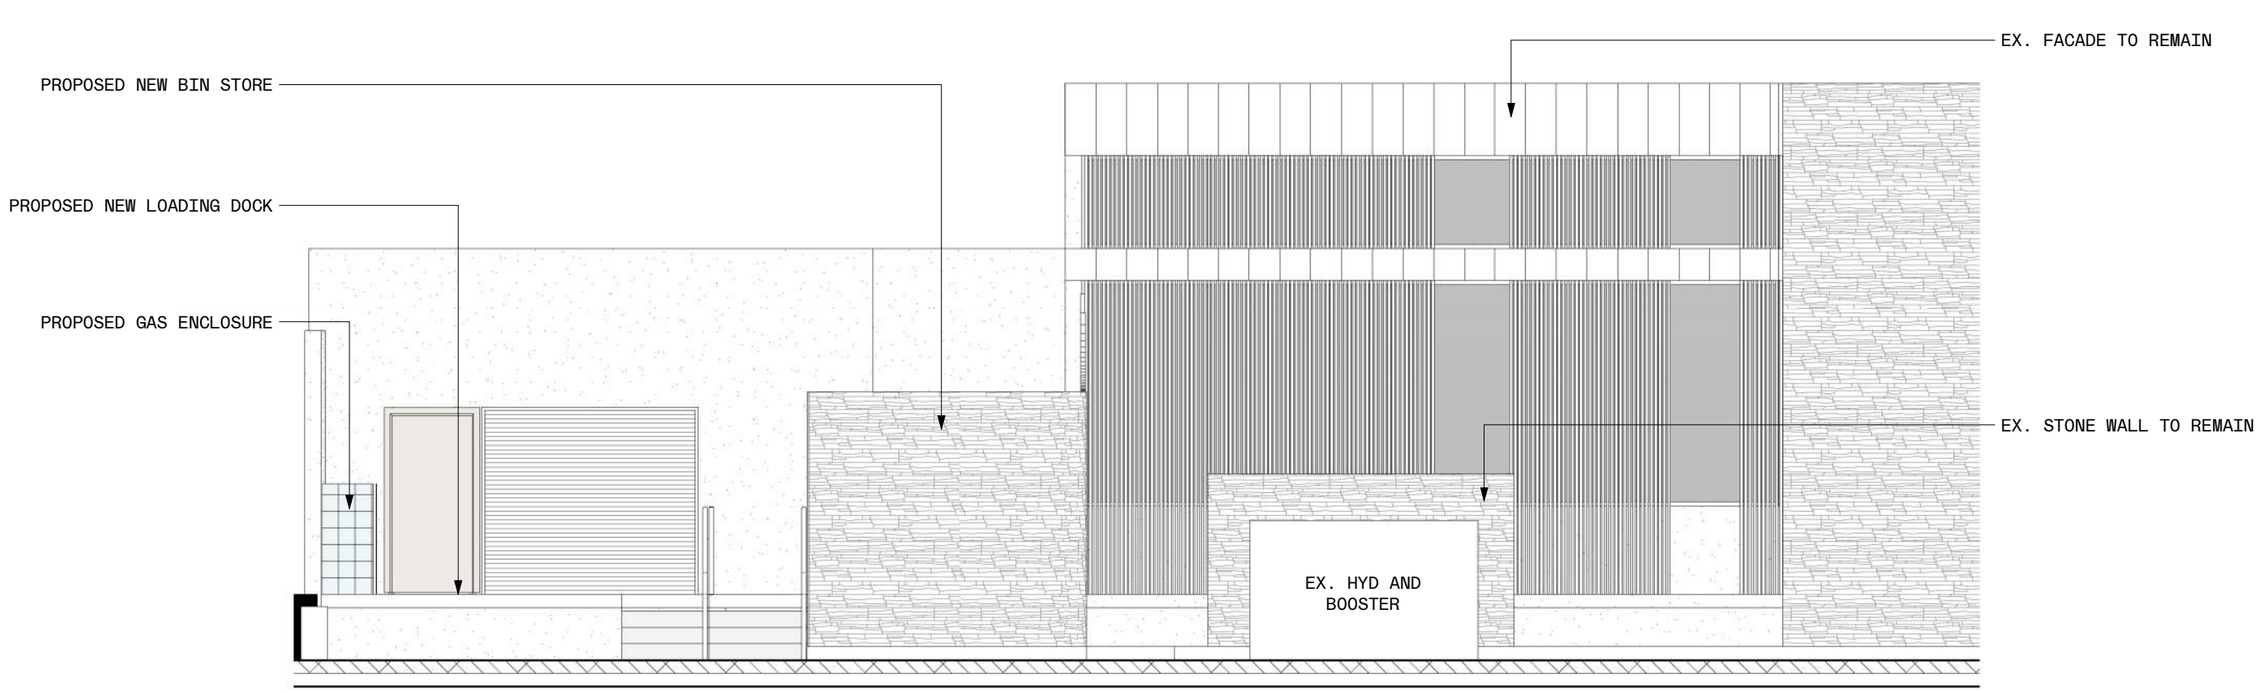

2 LOADING DOCK - PROPOSED STREET ELEVATION

BCC DS
RECEIVED
22-OCT-2026
APPLICATION REF
A007138812

14/10/2026 10:10:25 AM

ZARCH.

CLIENT
JAN BROODRYK

PROJEC
EASTS LEAGUE CL

SCALE BAR

TRUE NORTH

PROJECT NORTH

REV.	DATE	DESCRIPTION	BY	ATT.
A	17.08.26	SKETCH DESIGN	AK	
B	08.10.26	FOR INFORMATION	AK	

ECEDENCE OVER CAD EXPORTS. READ ON WITH ISSUED DRAWINGS. VERIFY TO PROCEEDING. FIGURED DIMENSIONS CALE.
ED, DISTRIBUTED OR REPRODUCED ISSION OF THE ARCHITECT.

LOADING DOCK - ELEVATION

DRAWING NUMBER DA005

SCALE (A3) 1 : 70

REVISION & DATE [B]:08.10.26