

BCC 08
RECEIVED
11/09/2025
APPLICATION REF
A00710850

Original information has
been compiled from RP.61904⁸
in the Titles Office, Brisbane.

Por. 232

S. 31. 419

270° ORIG.
291.694 ORIG.

Por. 230

sl. 632

10/303 Ent.

2

196508

18.7145 ha. bal

SEE
DIAG.

SEE
DIAG.

ROAD

WONGA
ROAD

SAVAGES

2

2

1000 m²

ROAD

DIAGRAMS

1:750

NO FIELD NOTES LODGED

LINES NOT
SURVEYED

STNS

ORIGINAL PORTION

277

PLAN OF

Lots 1 & 2

CORNERS
NOT MARKED

STNS

ORIGINAL GRANT

40560

Cancelling Sub. 1 on RP. 61904⁸

TOWN City of BRISBANE

PARISH INDOORROOPILLY

COUNTY Stanley

MAP REF.

C.C. 100

PROCLAIMED
SURVEY AREA

SURVEYED BY FG HALL OF
DONALD THALLON (SURVEYS)

MERIDIAN



SCALE

1:4000

REGISTERED PLAN 176374

CERTIFICATE

I, Robert Geoffrey Hall
 hereby certify that I have surveyed the land comprised in this plan
personally
 that the plan is accurate, that the said survey was performed in accordance with the 'Surveyors Act 1977' and the 'Surveyors Regulations 1978' and that the said survey was completed on 3.3.81

Date 9-3-81

Signature of Licensed Surveyor.

Council of the Brisbane City Council certifies
 that the City of Brisbane Acts 1924-1978, The City of Brisbane Town Planning Act
 1964 to 1980 and all Ordinances thereunder have been complied with and
 approves this plan of subdivision subject to

Dated this 16th day of MARCH 1981Mayor or
ChairmanTown or
Shire ClerkI/we STEIN LUNDBERG

as proprietor/s

(Names in full)

of this land, agree to this Plan and dedicate the new roads shown hereon to public use.

Signature of
Proprietor/s

New C.T. Ref.

(Rel-Sub- Lot)	Vol.	Fol.
1	6128	2139
2	"	240

FOR TITLES OFFICE USE ONLY

Previous Title

C.T. 2323-139 Sub 1 61204Lot 2

See Plan

1965082323-139

For Additional Plan &
 Document Notings
 Refer to CISP

Lodged by

Crouch & Crouch

Fees Payable

Postal fee and Postage 5.7
 Lodgt, Exam. & Ass. 2.2
 Entd. on Docs. 30
 New Title 30
 Entd. on Deeds 6
 Photo Fee 4
 Total 92
 Short Fees Paid.....

Received

Registrar of Titles

Journal No. 0372802

Receipt No.

78516

RECEIVED
 REG. OF TITLES
 MAY 8 11 22 AM '81

Calc. Bk. No. 331/12
 Examined 2015181 RE
 Passed 2015181 RE
 Charted 2815181 ON
 Map Ref. C.C.100

C.C.10012/5/81

Particulars entered in Register Book
 Vol. 2323 Folio 139

26 MAY 1981

at 4.12pmGarddon

REGISTRAR OF TITLES

REGISTERED PLAN 176374

No 66574

176374

176374

PLAN MUST BE DRAWN WITHIN BLUE LINES



ADMINISTRATIVE RECORDS - REGISTER OF TITLES - GENERAL

846720 21/12/6

PLAN MUST BE DRAWN WITHIN BLACK LINES

846720

PLAN MUST BE DRAWN WITHIN BLACK LINES

REFERENCE	MARKS	ORIGIN
1	OIR 179°10'	0.955 RP 176374
3	OIR 180°	1.006 RP 196508
4	Sc. in conc. d'way 37°11'	3.009
5	Sc. in conc. d'way at	Stn.
5 ^a	Sc. in conc. d'way 267°19'	3.205
6	Pin at	Stn.
7	Pin 26°47'	0.708
8	Pin 247°50'	0.600
9	Pin 224°46'	0.600
10	OIR 358°59'40"	0.805 RP 112545
11	OIR 269°58'20"	1.092 RP 101303 (Orig Ref) RP 848590 (New Ref) RP 101303
12	OIR 90°	1.006
13	Pin 233°03'	4.448
14	Pin 43°44'	1.745
15	OIR 270°	0.543 RP 19981
9b	Pin 269°42'	0.682

Donald Thallon (Surveys) Pty Ltd.
hereby certify that the Company have surveyed the land comprised in this plan (either personally or by Lloyd John Thallon (Surveying Graduate), for whose work the Company accept responsibility), that the plan is a true and correct copy of the said survey as performed in accordance with the Surveyors Act and the Surveyors Regulations and that the said survey was completed on 15.10.92
Director Date: 20.10.92

PLAN OF Lots 9-11 & Proposed Emts A & B in Lots 10 & 11 respectively.
Cancelling Lot 1 on RP 196508

ORIGINAL PORTION 271

MERIDIAN
RP 196508

MAP REF
CC. 100

SCALE
1:2500


FILE REF
91/126

ENDORSED
3/1/93

REGISTERING DIST
Brisbane

PARISH INDOOROPILLY
COUNTY Stanley
TOWN/LOCALITY OF BRISBANE
LOCAL AUTHORITY Brisbane City Council
LAND AGENTS/MINING DISTRICT

REGISTERED PLAN 846720

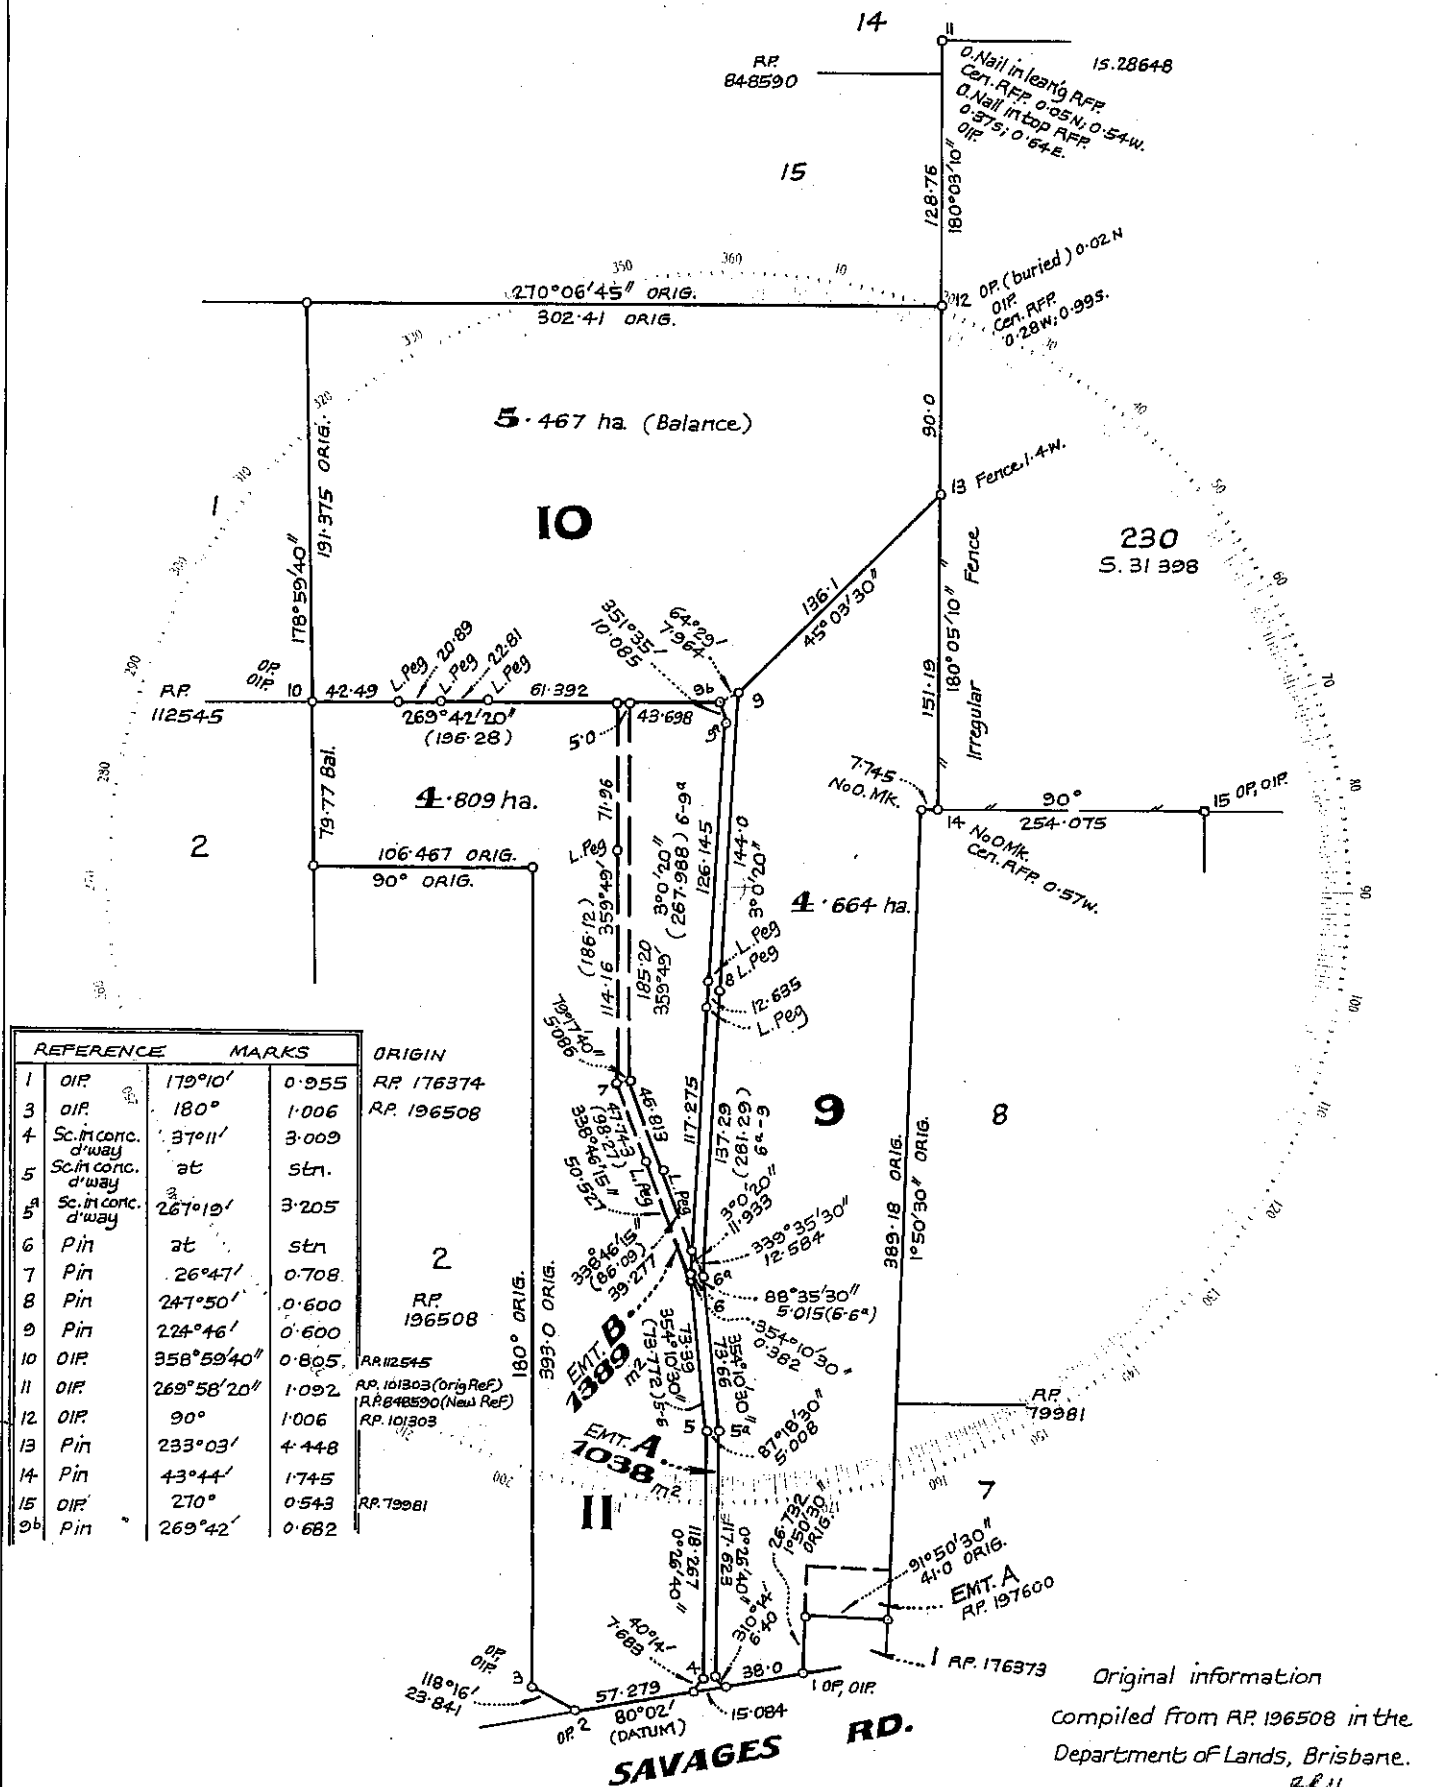

Original information
compiled from RP 196508 in the
Department of Lands, Brisbane.
BR11

Previous Title

CT. 6603-177 Lot 1 on RP 196508.
 L 506642G Easement over Eare B to Lot 10
 on RP 846720 for right of way purposes.
 L 506644M Easement over Eare A to Lot 11
 on RP 846720 for right of way purposes.

 Mayor or
~~Chairman~~
Town or
Shire Clerk

A. P. RANDELL
Appointed Officer

(Names in full)

- agree to this plan and dedicate the new road as shown hereon to public use.

Robertson Robertson

Signature of • Proprietor/s • ~~Lessee/s~~

- Rule out which is inapplicable.

~~This survey has been examined and may be used for land dealings.~~

Surveyor General

Date _____

[illegible]

Lodged by

Hopgood + Ganvir
Box 187

Received
Registrar of Titles

Fees Payable

~~Postal fee and postage~~ 700.00

Logt. Exam. & Ass. 58.00

New Title 108.00

Entd. on Deeds

Photo Fee 14.00

Total ~~4~~ 360.00

Short Fees Paid

File Ref. 400/64
Deposited / /
Audited 3 16/1993 AB
Passed 3 16/1993 AB
Survey Records: File/Field Notes
Charted / /
Original Grant

40560.

Particulars entered in Register Book

Vol. 6603 Folio 177

at 7.00 pm

14 JUL 1993 *Mokey* 
REGISTRAR OF TITLES

4044 PLIN

28 MAY 1993
10:46 AM

REGISTERED PLAN 846720