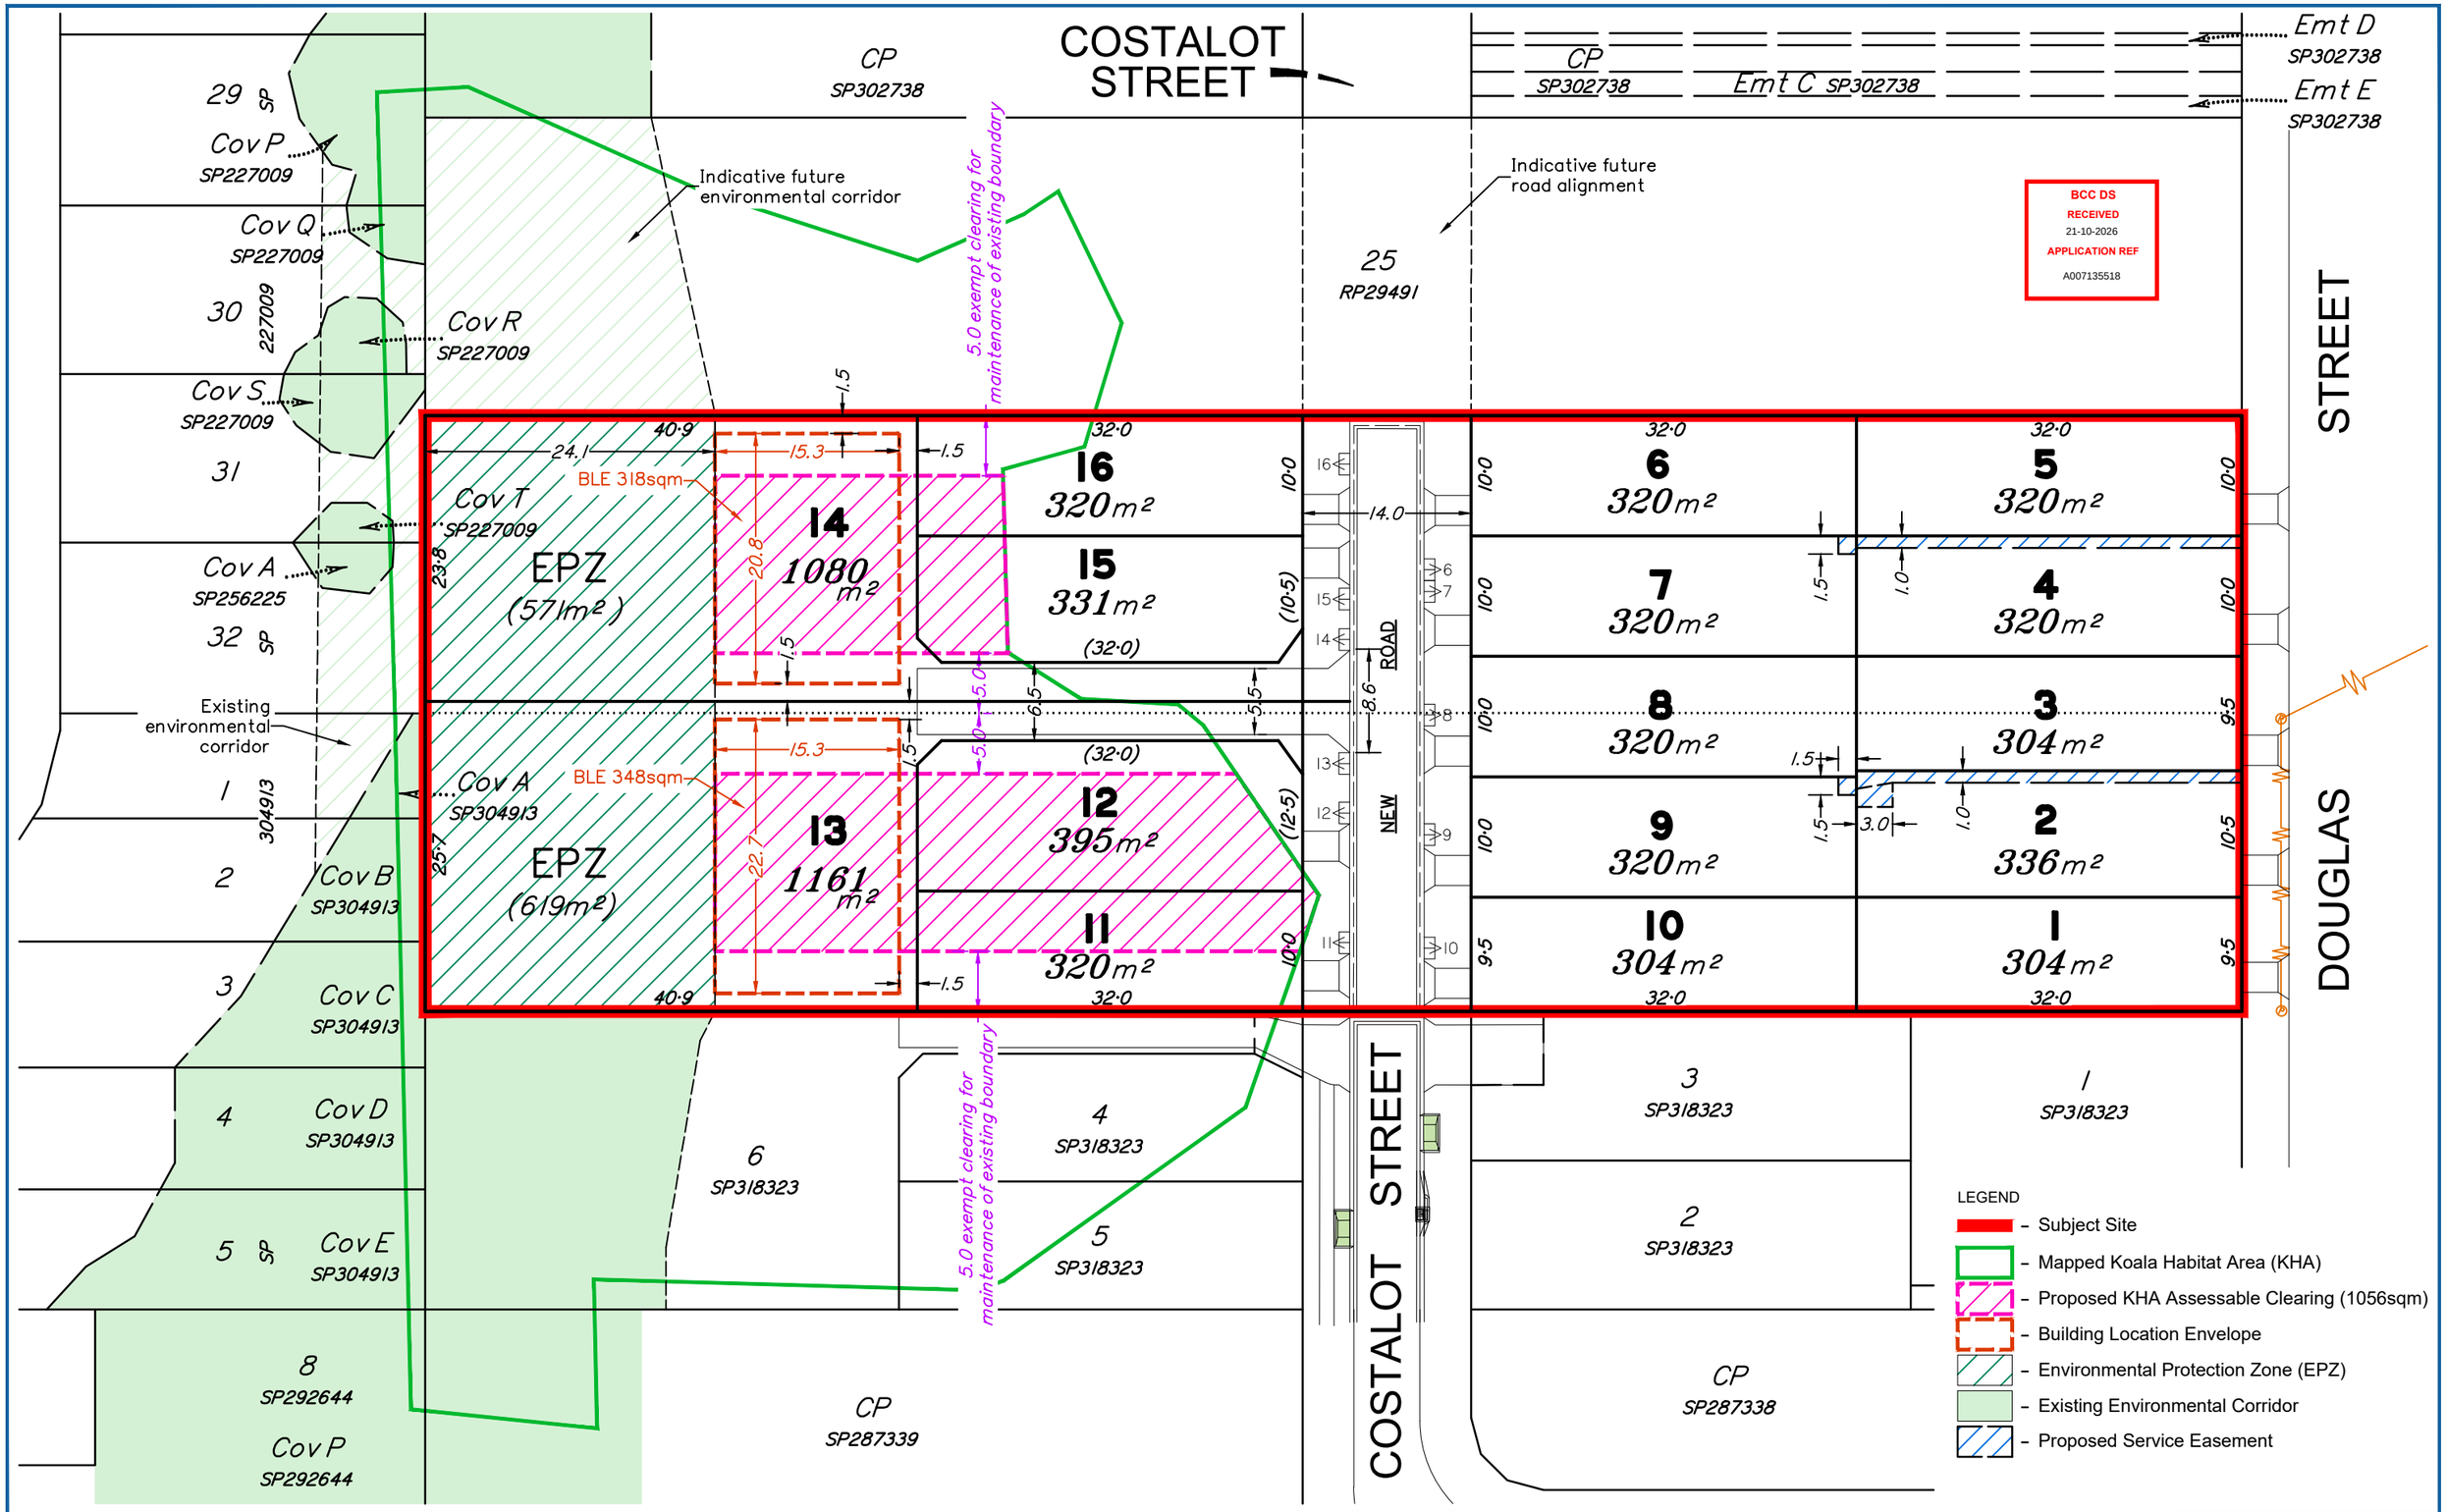

dts urban planning, surveying & development
PO Box 3128, West End QLD 4101 | Ph: 07 3118 0600 | brisbane@dtsqld.com.au

Issue	Revision	Int	Date
F	Alternate layout	NQ	14/08/26
F2	Minor amendments	NQ	20/08/26
F3	Minor amendments	NQ	27/08/26
G	Amended easements, access, lots	AV	11/09/26
G2	Amended easements, access, lots	NQ	14/09/26
G3	Amended driveways for Lots 6 & 16	NQ	29/09/26
G4	Amended driveways for Lots 6, 9, 10, 16	AV	2/10/26

Subdivision Concept Plan

177 & 183 Douglas Street, Oxley

SCALE 1:500

10 0 10 20 30

Description	Lots 23 & 24 on RP29491
Local Authority	Brisbane City Council
Client	FOCAS Investments Pty Ltd + SJLAG Pty Ltd

This plan has been prepared by DTS as a proposal plan and should not be used for any other purpose. The information contained on this plan is approximate only, has not been verified and may be subject to change. The intellectual property on this plan remains the property of DTS.

Project	BNE210815	Drawing	A3 6420
File	B210815P1.dwg	Revision	G4
Date	2/10/2026	Sheet	1 of 1