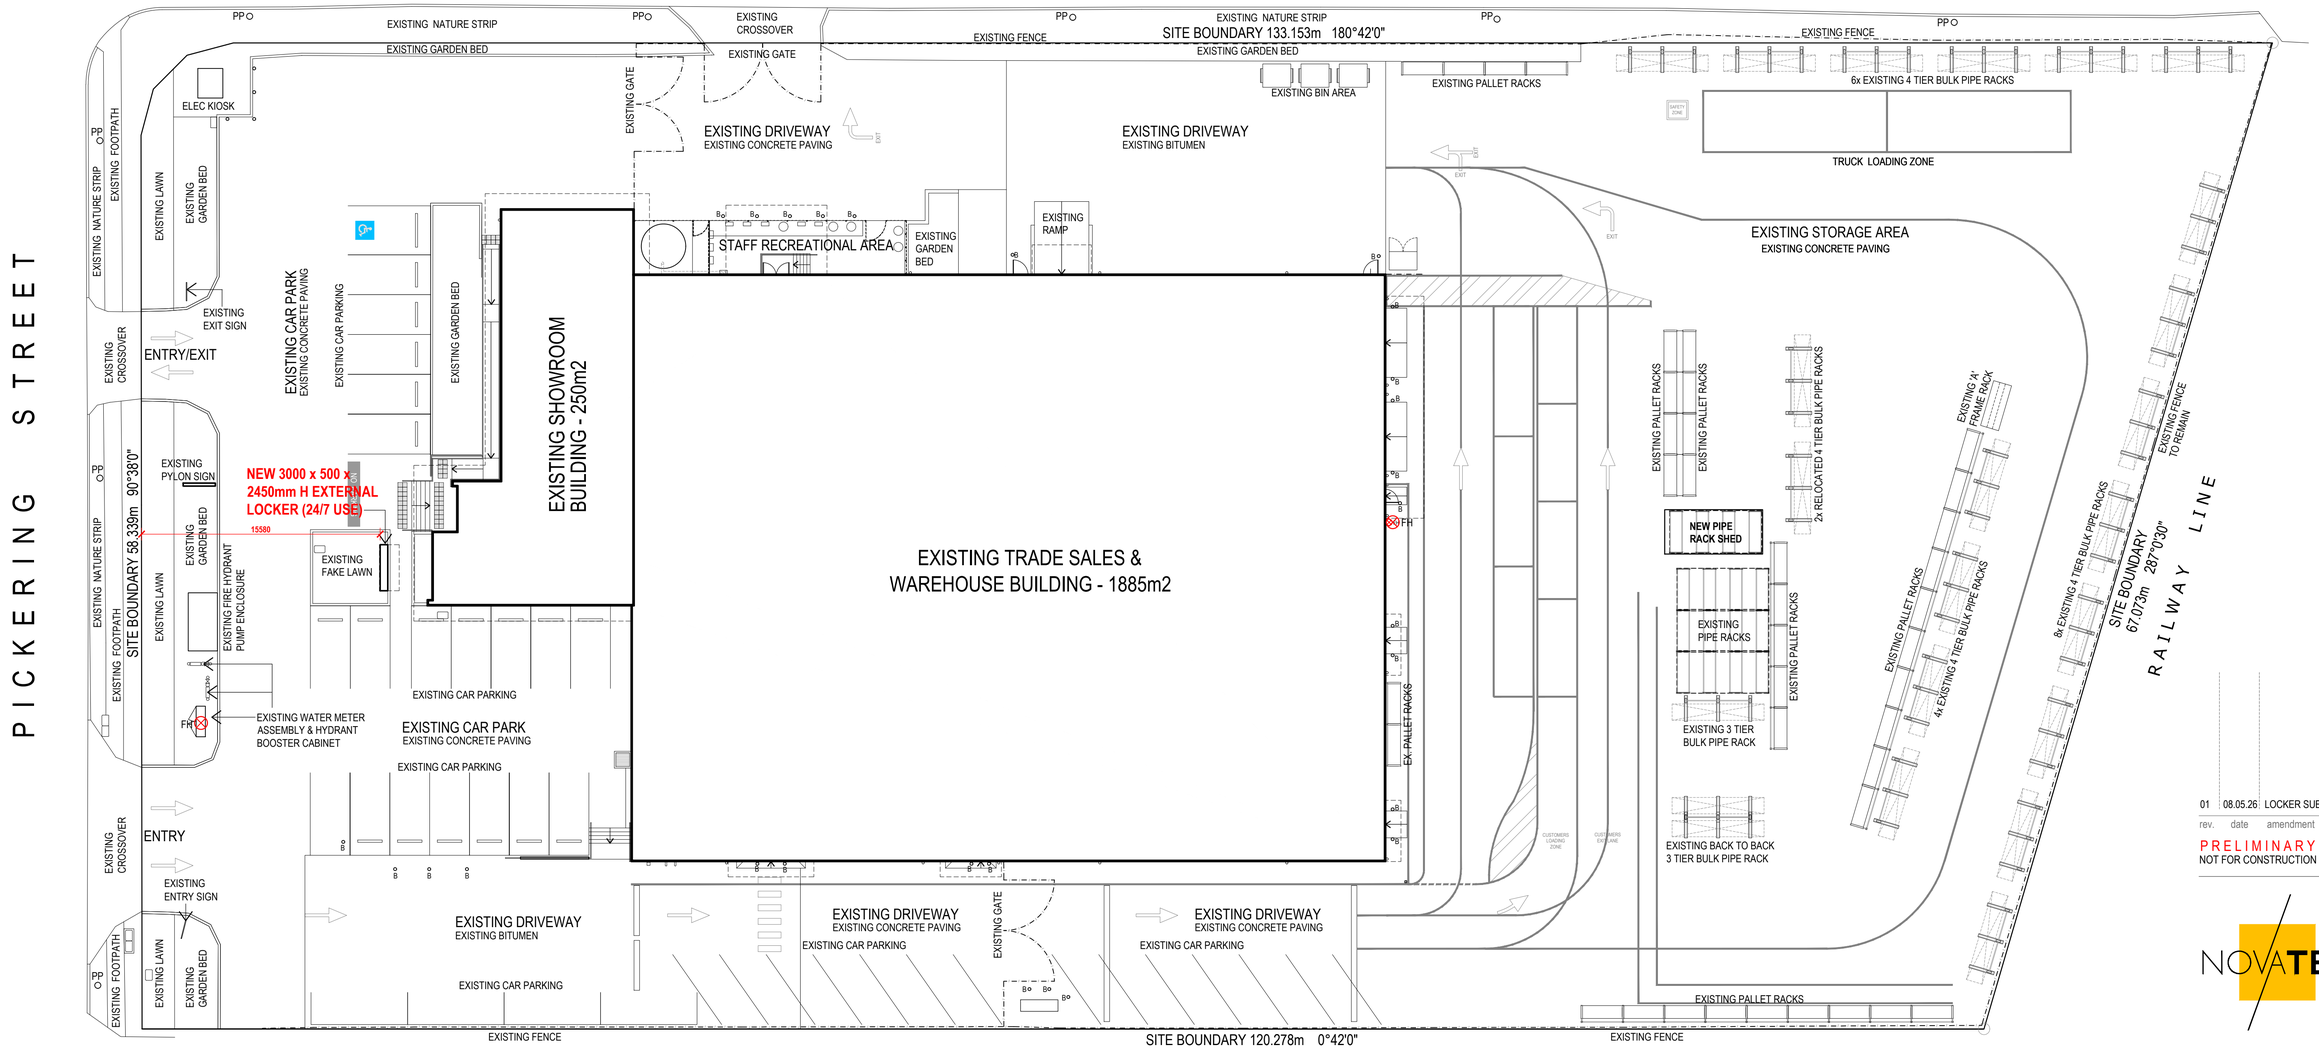

1 PROPOSED SITE PLAN
SCALE 1:200

BCC DS
RECEIVED
08-MAY-2026
APPLICATION REF
A007020038

0 5 10
m

LEGEND
EXISTING FENCE
EXISTING BOLLARD
EXISTING FIRE HYDRANT

rev.	date	amendment
01	08.05.26	LOCKER SUBMISSION

PRELIMINARY ISSUE
NOT FOR CONSTRUCTION

Architecture
Interior Design
NOVATEC

reece
Store
4006, 4034, 4093, 4178

REECE ENOGGERA MULTISITE REFURBISHMENT
90 PICKERING STREET, ENOGGERA QLD 4051

PROPOSED SITE PLAN

L6 245 City Rd Southbank 3006 design@novatec.com.au 03 9696 3000

DO NOT SCALE DRAWINGS. Written dimensions take precedence. Before starting work, check all dimensions, levels & REFURBISHMENT on site. All work shall comply with the NCC and Australian Standards.

drawn	date	original size	scale
BM	08.05.2026	A1	1:200

26018 DA01 01