
BCC DS
RECEIVED
20-11-2026
APPLICATION REF
A007156006

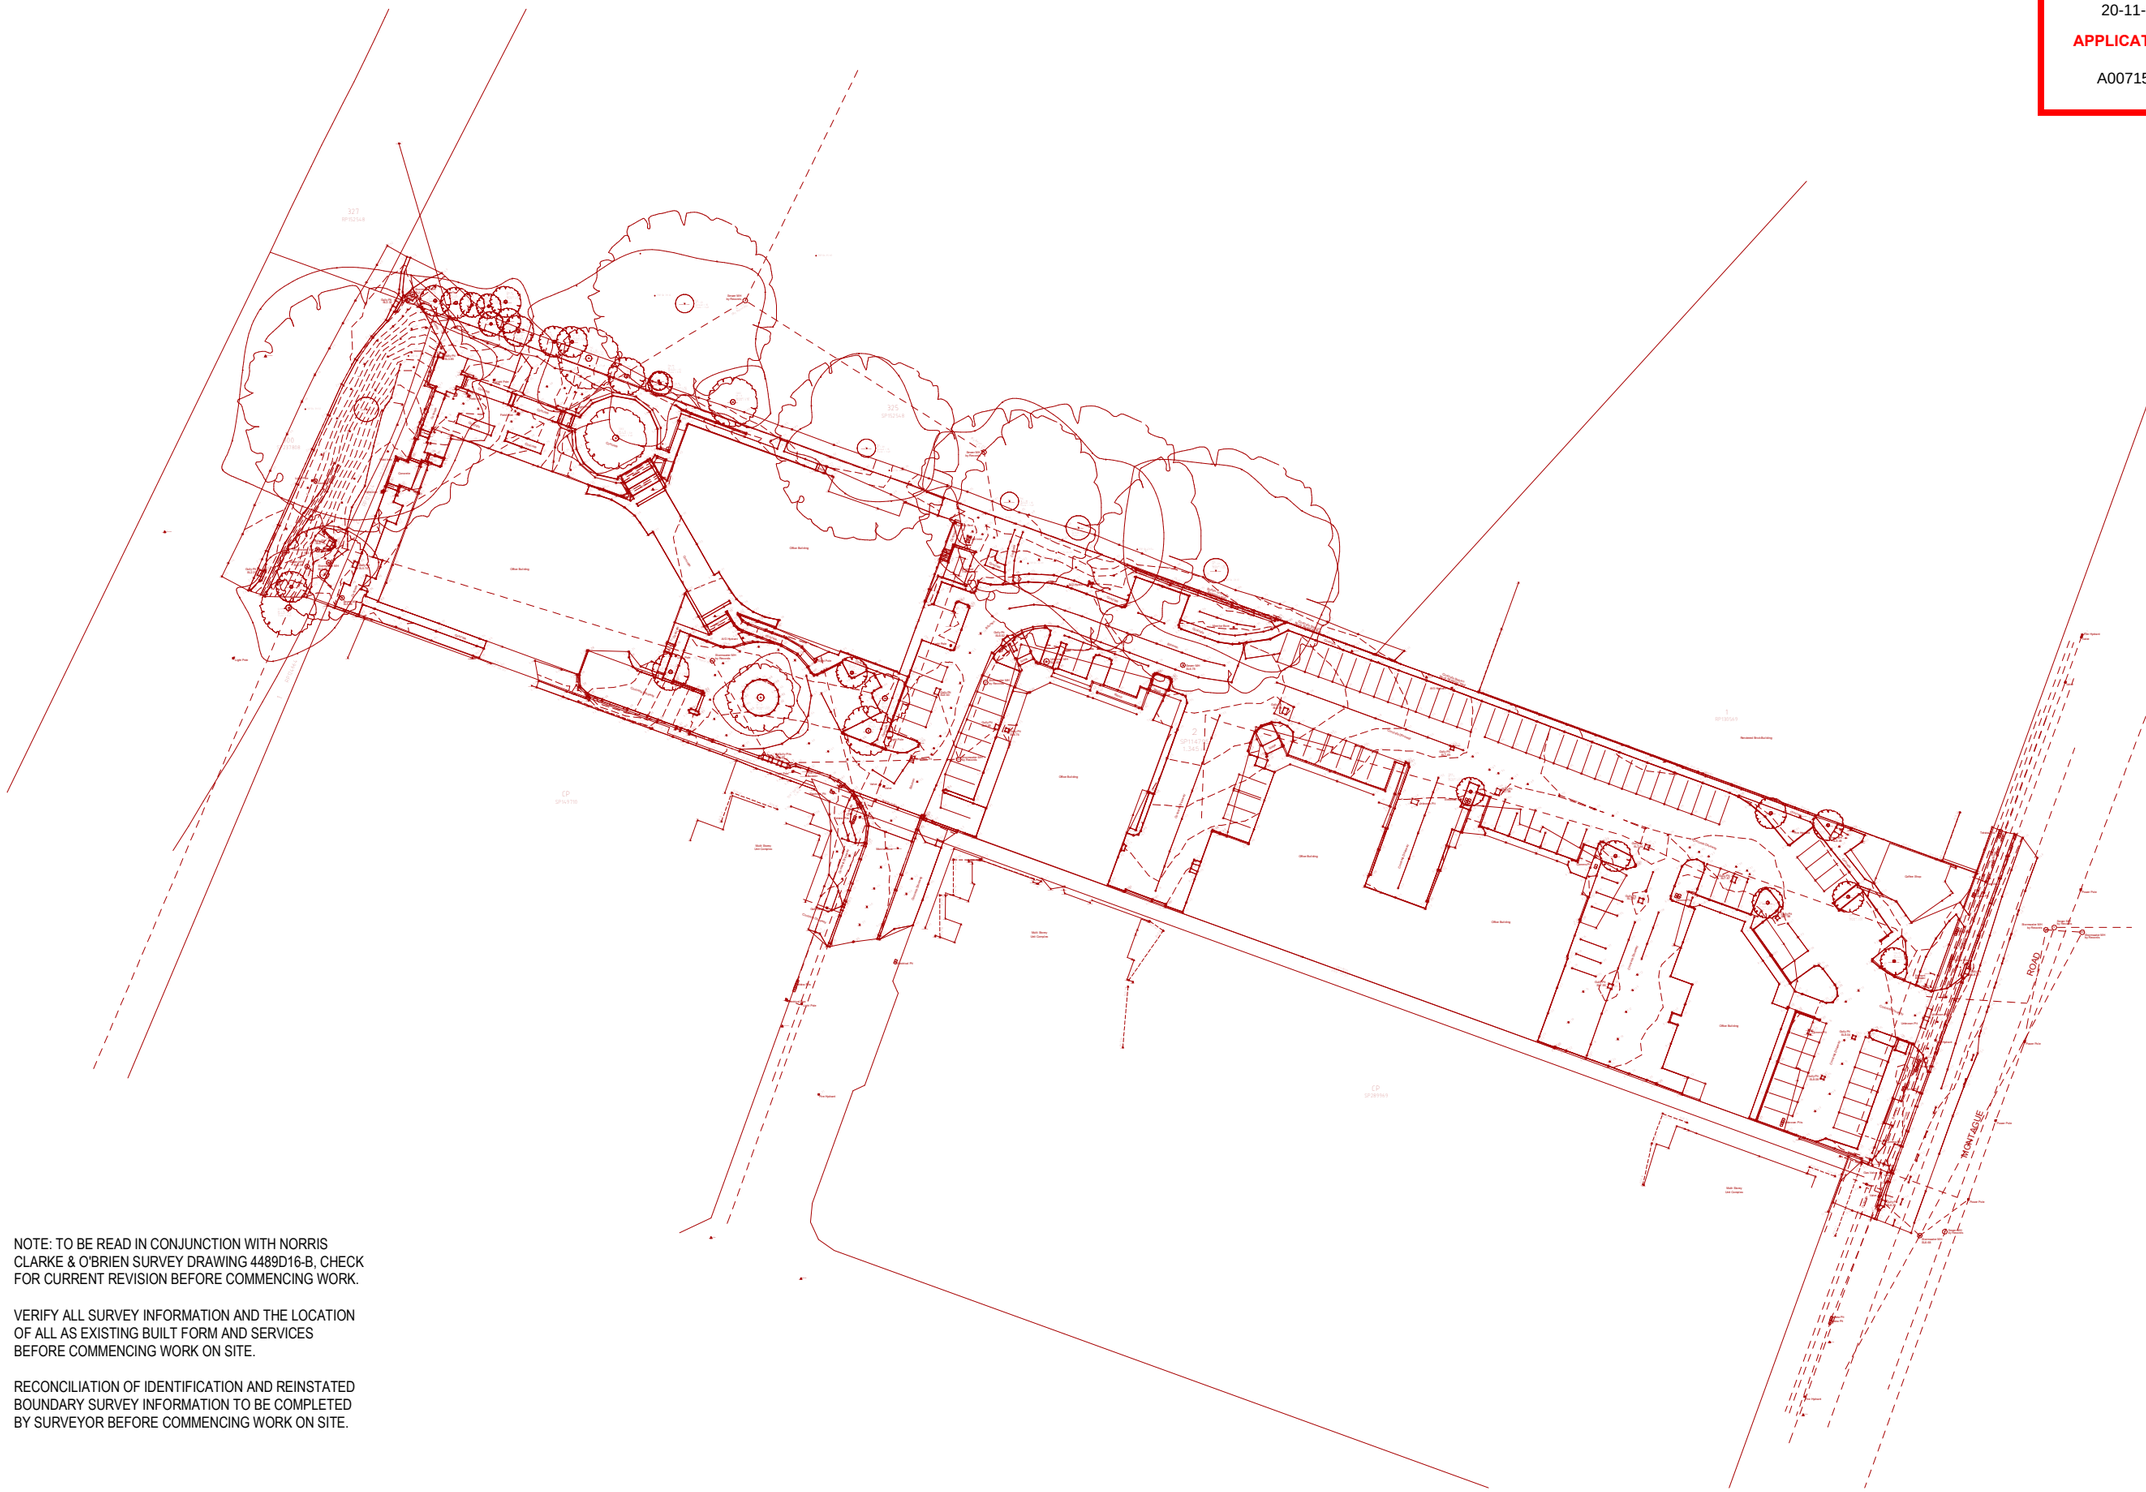

NOTE: TO BE READ IN CONJUNCTION WITH NORRIS CLARKE & O'BRIEN SURVEY DRAWING 4489D16-B, CHECK FOR CURRENT REVISION BEFORE COMMENCING WORK.

VERIFY ALL SURVEY INFORMATION AND THE LOCATION OF ALL AS EXISTING BUILT FORM AND SERVICES BEFORE COMMENCING WORK ON SITE.

RECONCILIATION OF IDENTIFICATION AND REINSTATED BOUNDARY SURVEY INFORMATION TO BE COMPLETED BY SURVEYOR BEFORE COMMENCING WORK ON SITE.

DA ISSUE

DETAIL SURVEY PLAN

bureau proberts

REV	DESCRIPTION	DATE
4	DA ISSUE	2.11.26
3	DRAFT DA	22.10.26
2	PLANNER DRAFT ISSUE	8.10.26
1	DRAFT DA	11.09.26

CLIENT: CORNERSTONE
PROJECT: EBB & FLOW, DAVIES PARK WEST END
ADDRESS: 20 PIDGEON CLOSE WEST END, QLD 4101

SCALE: 1 : 500 [A1]
DATE: 2.11.26
DRAWN:
NORTH:
CAD FILE REF: C:_Revit Local\23003_20 PIDGEON CL_ DA_R24_dgibbons.rvt
PROJECT NO: 23003
PHASE: SD
DRAWING NUMBER: AR 1.002
REVISION: 4
2/11/2026 1:32:12 PM