


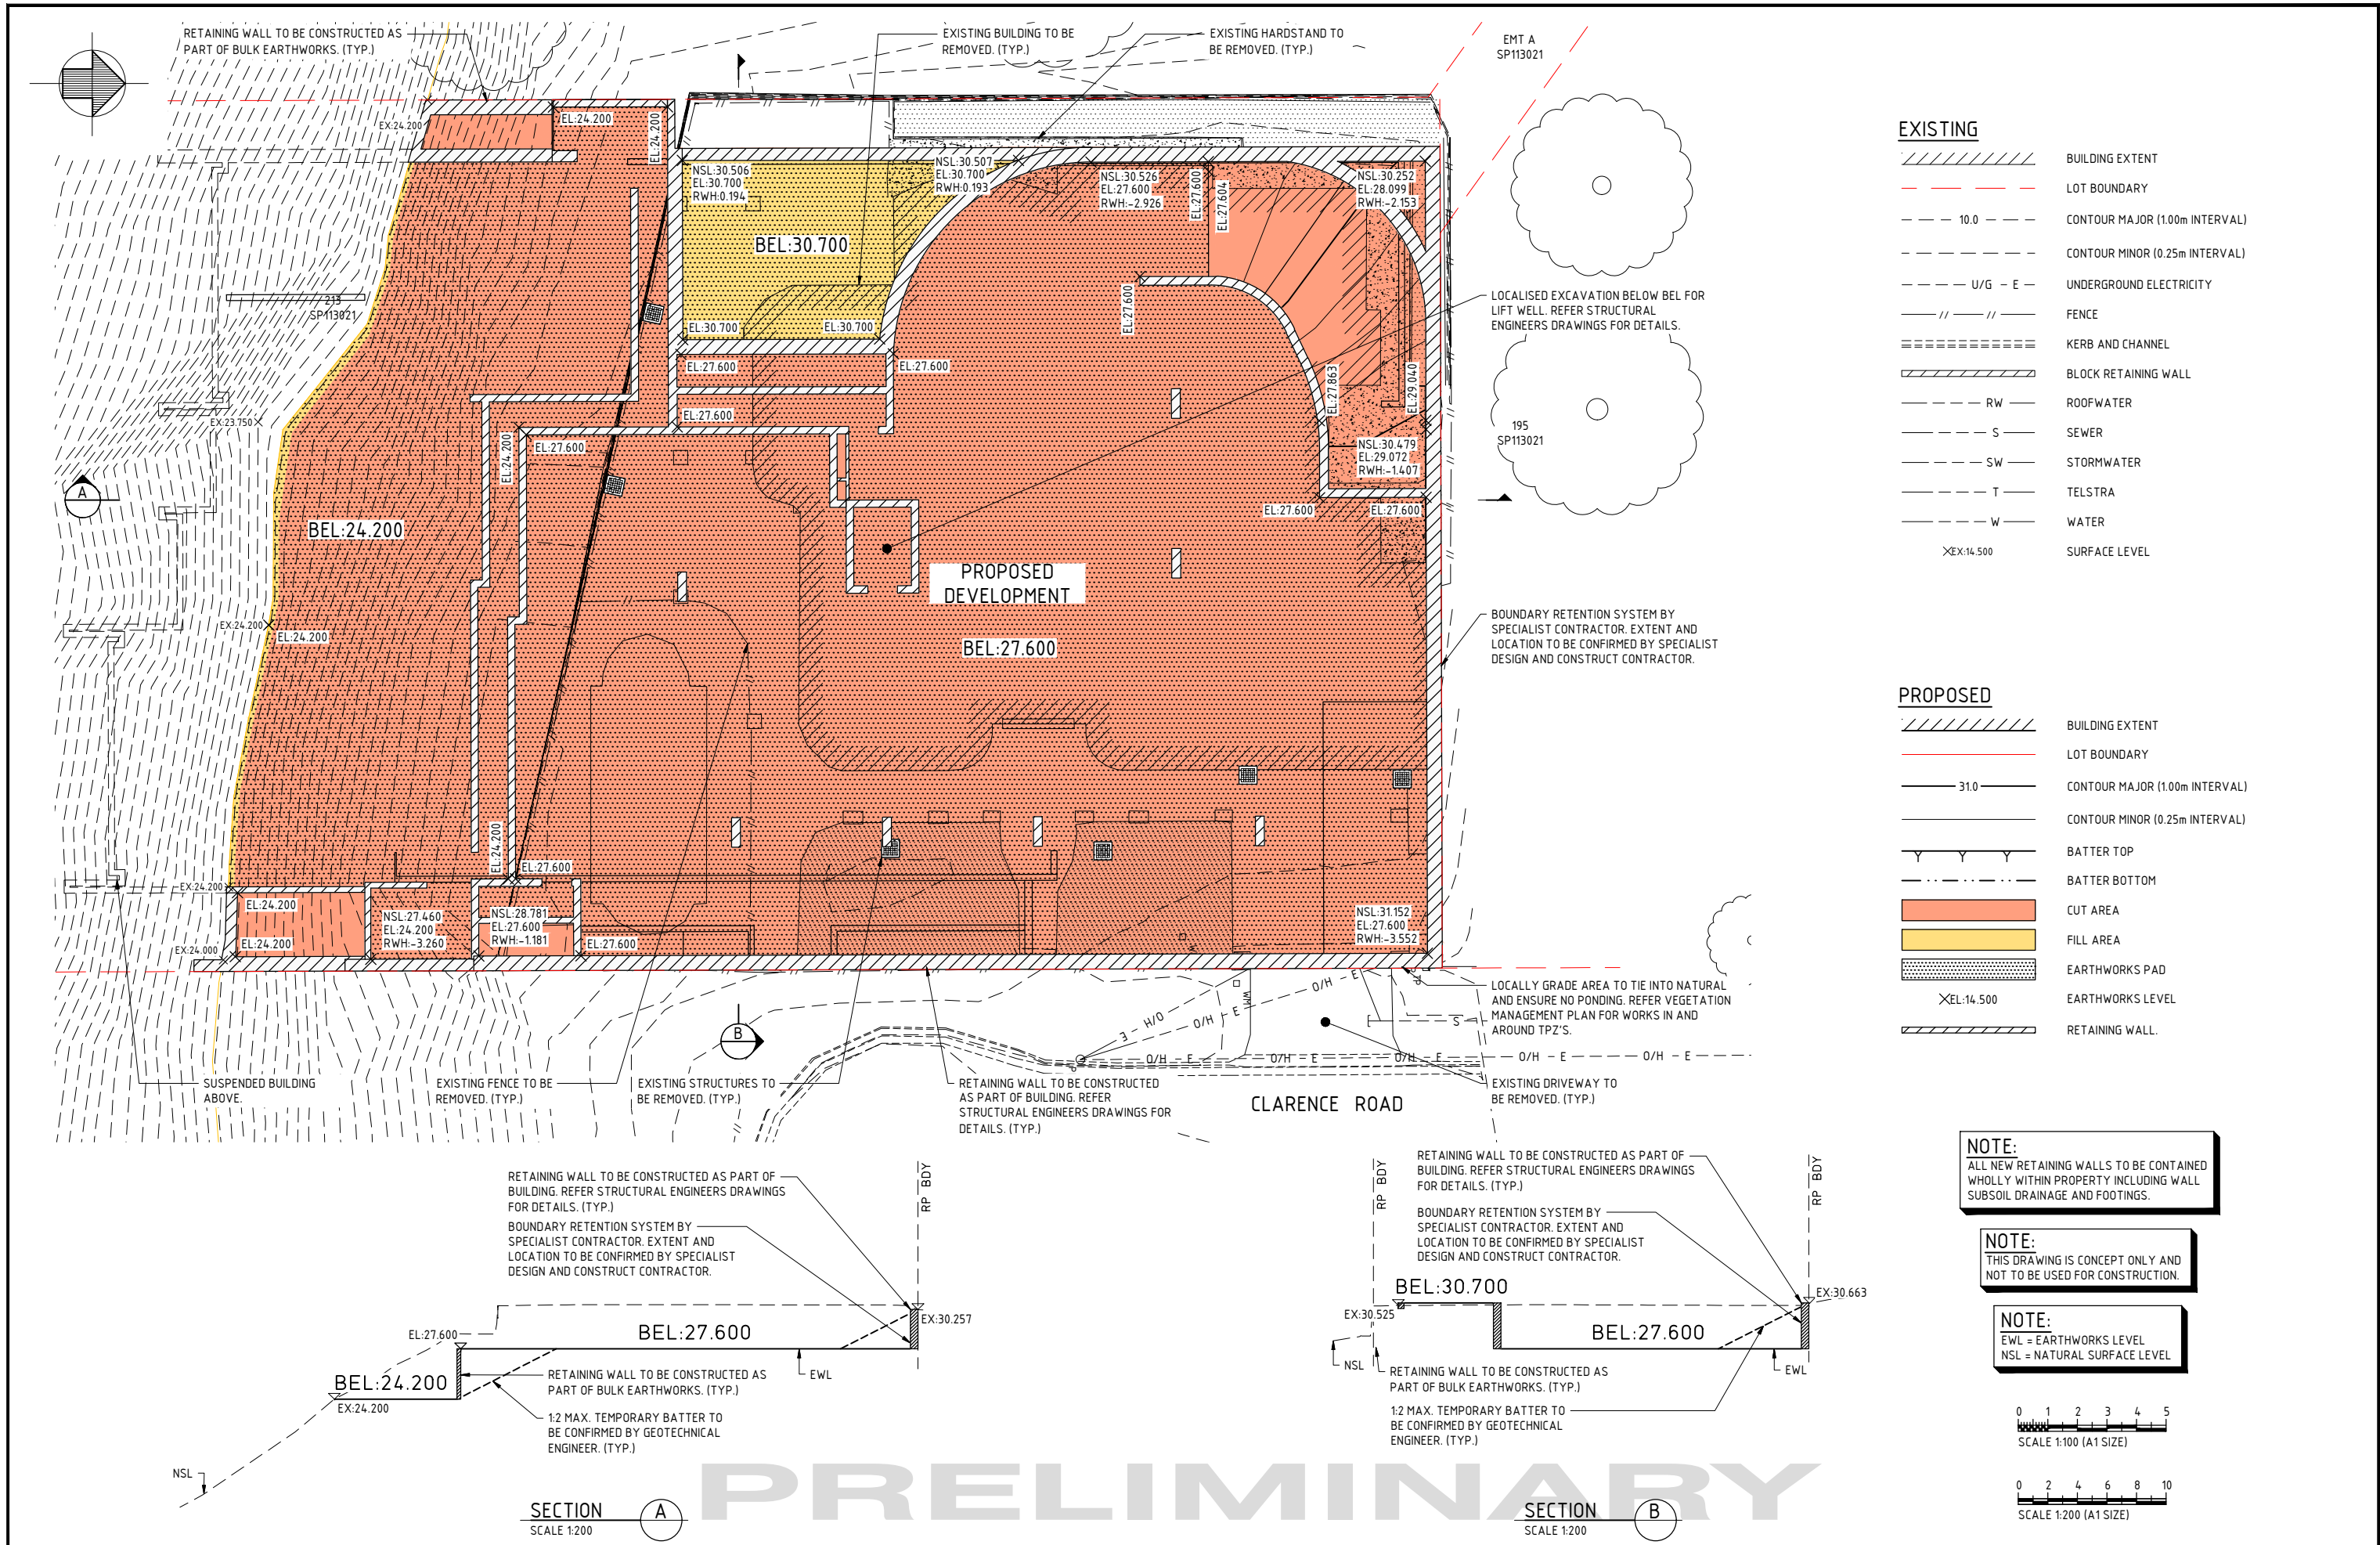

								Client SPYRE GROUP OF COMPANIES				P: (07) 3369 8411 F: (07) 3369 1893 E: mail@morgance.com.au © Morgan Consulting Engineers This drawing is not to be copied, retained or used without the permission of the copyright holder. BCG DB RECEIVED 08/09/2026 APPLICATION REF A007107844				Project PROPOSED RESIDENTIAL DEVELOPMENT Address 213 CLARENCE ROAD, INDOOROOPIILLY QLD				Drawing title CONCEPT BULK EARTHWORKS PLAN Drawing No 26102-SK01 Revision Code A	
												Scale (at A1) AS SHOWN Designed MK Checked HM Drawn LW Date JUN 26 Authorised RPEQ									