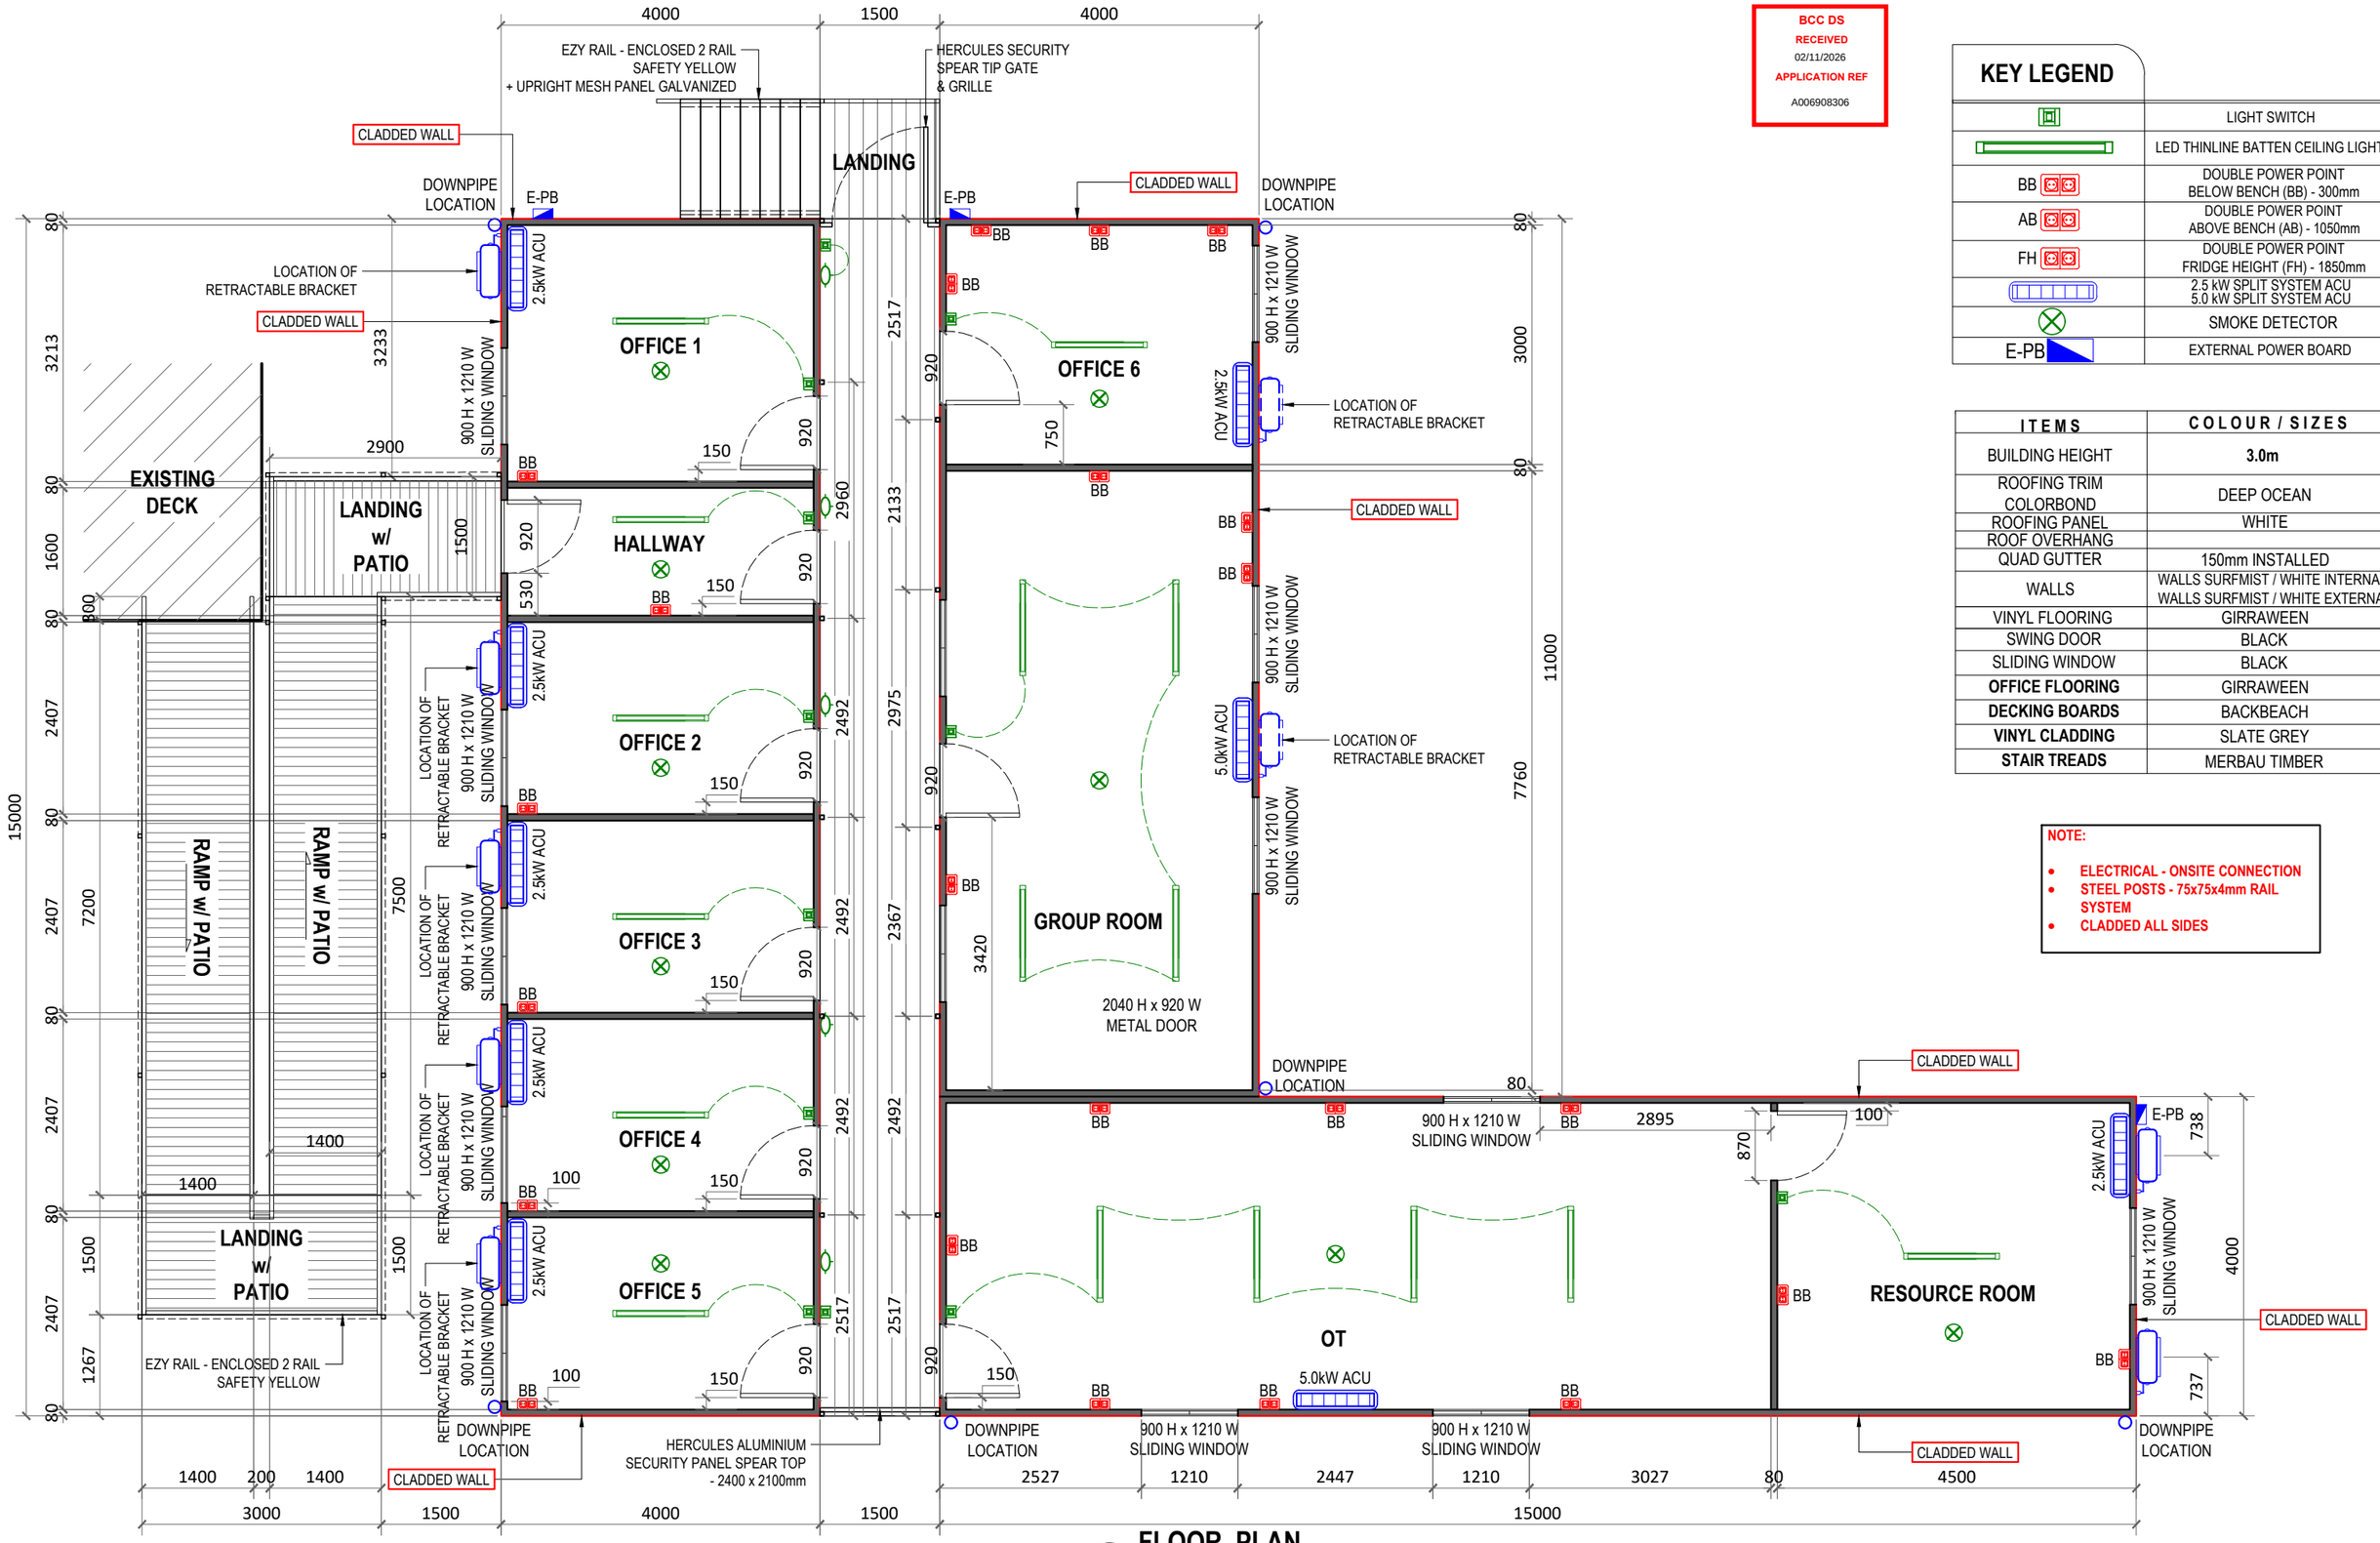

1 / A1 **FLOOR PLAN**
SCALE 1 : 75

BCC DS
RECEIVED
02/11/2026
APPLICATION REF
A006908306

KEY LEGEND

	LIGHT SWITCH
	LED THINLINE BATTEN CEILING LIGHT
BB	DOUBLE POWER POINT BELOW BENCH (BB) - 300mm
AB	DOUBLE POWER POINT ABOVE BENCH (AB) - 1050mm
FH	DOUBLE POWER POINT FRIDGE HEIGHT (FH) - 1850mm
	2.5 kW SPLIT SYSTEM ACU 5.0 kW SPLIT SYSTEM ACU
	SMOKE DETECTOR
E-PB	EXTERNAL POWER BOARD

ITEMS	COLOUR / SIZES
BUILDING HEIGHT	**3.0m**
ROOFING TRIM COLORBOND	DEEP OCEAN
ROOFING PANEL	WHITE
ROOF OVERHANG	
QUAD GUTTER	150mm INSTALLED
WALLS	WALLS SURFMIST / WHITE INTERNAL WALLS SURFMIST / WHITE EXTERNAL
VINYL FLOORING	GIRRAWEEN
SWING DOOR	BLACK
SLIDING WINDOW	BLACK
OFFICE FLOORING	GIRRAWEEN
DECKING BOARDS	BACKBEACH
VINYL CLADDING	SLATE GREY
STAIR TREADS	MERBAU TIMBER

NOTE:

- ELECTRICAL - ONSITE CONNECTION
- STEEL POSTS - 75x75x4mm RAIL SYSTEM
- CLADDED ALL SIDES

AFFORDABLE MODULAR BUILDINGS
PORTABLE BUILDING GROUP PTY LTD ABN: 54 655 549 241
OFFICES / ABLUTION BLOCKS / WORKERS ACCOMMODATION / LUNCH ROOMS
TRANSPORTABLE BUILDINGS
RESIDENTIAL & COMMERCIAL
TINY HOMES / GRANNY FLATS / SHIPPING CONTAINER MODIFICATIONS / HOME OFFICES

PROJECT : PORTABLE BUILDINGS JOINED - 2 x 4.0m WIDE x 15.0m LONG & 4.0m WIDE x 11.0m w/ DECK & PATIO
CLIENT: Inv 1027 - VIVIENNE WILLIAMS
PROJECT LOCATION: 487 ELLISON ROAD, ASPLEY, QLD 4034

REV # 9