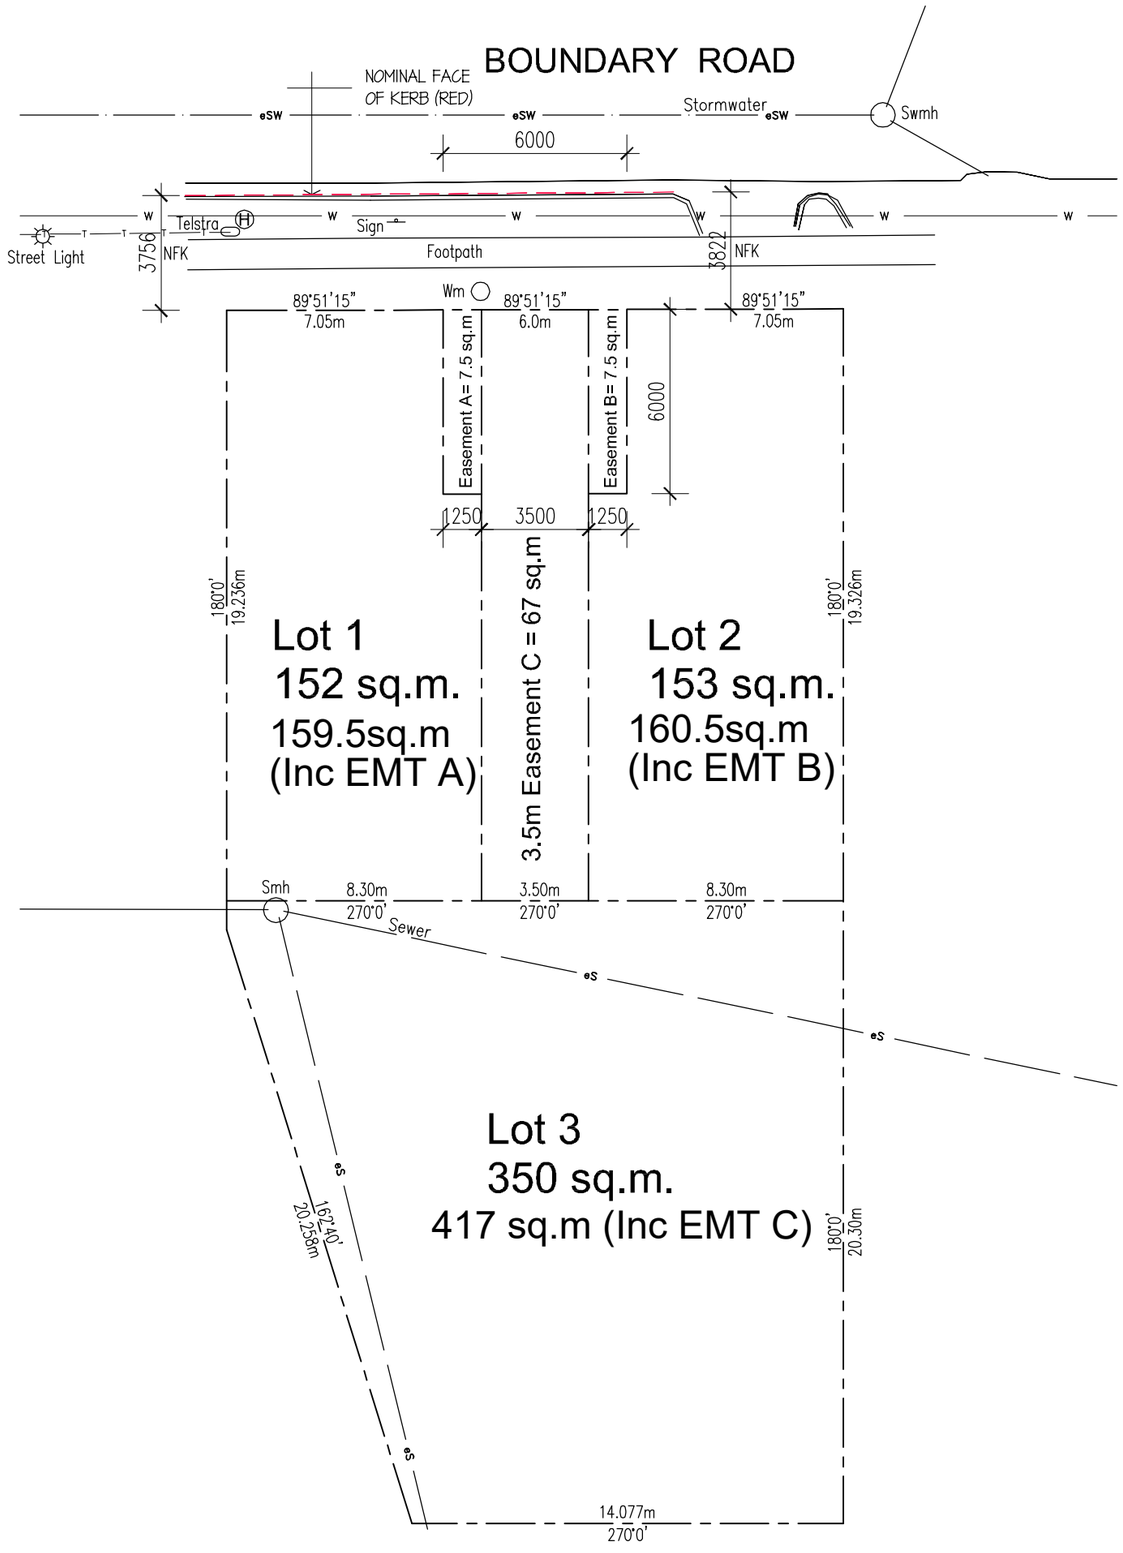

PROPOSED SITE PLAN

REV	DATE	AMENDMENT
A	14.10.26	Client Approval

BCC DS
RECEIVED
18/10/2026
APPLICATION REF
A007134205

OASIS
TOWN PLANNING

Jerome Fang
Registered Planner
RPIA. 48043
m 0430 113 189
enquiry@oasistownplanning.com.au

John McDonald
Building Designer
ABN 99 320 088 450
m 0424 275 650
e macatak8403@gmail.com

Project
Proposed Sub Division
979 Boundary Road.
Coopers Plains. Qld.
Lot 9 on RP 94378

Client
Ny Ly & Thai Do

Title
Proposed Sub Division

Project No.	261009
scale @ A3	1:200
drawn	JMcD
sheet no.	revision
02	A

written dimentions shall take preference over scaled measurement – all contractors to verify dimensions prior to comencing work – this design and drawings are copyright