
BCC DS
RECEIVED
05-11-2026
APPLICATION REF
A007147137

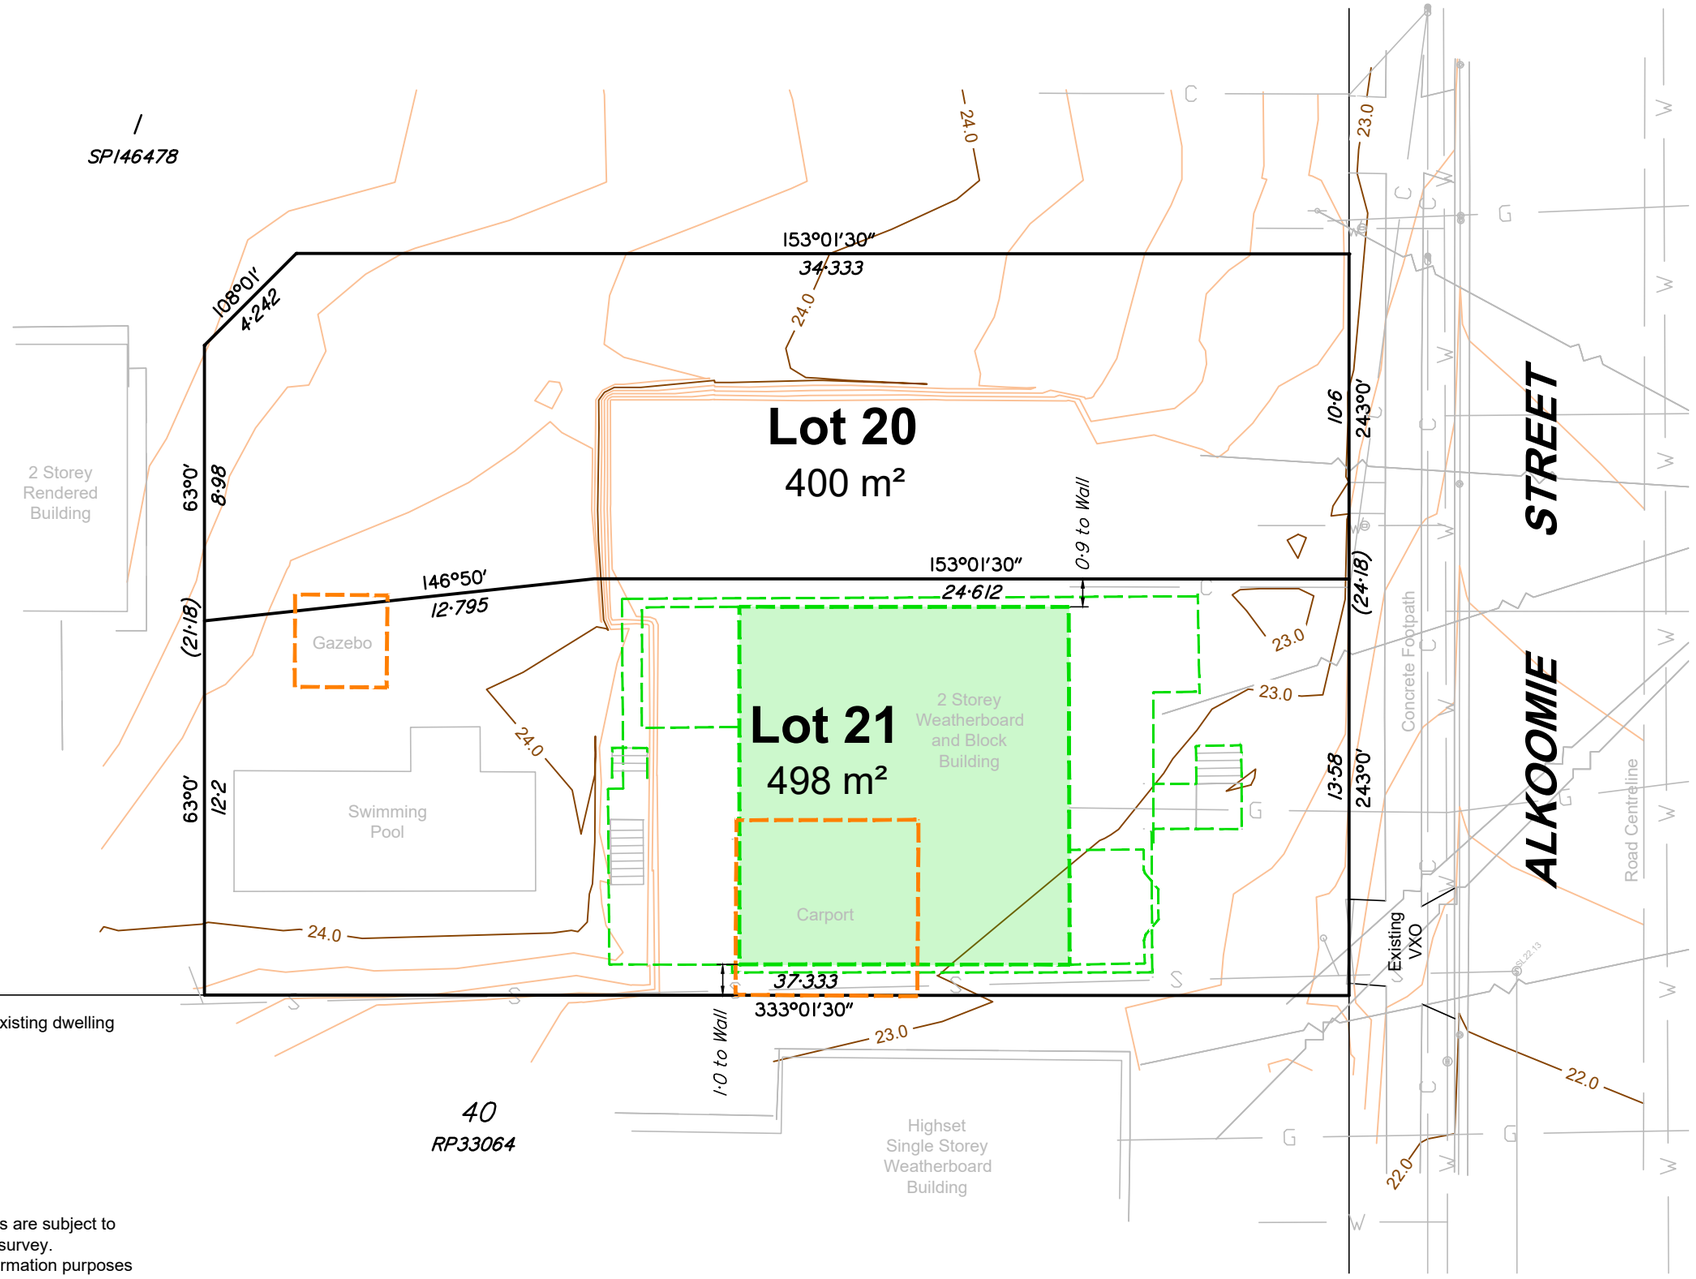

LEGEND

- New position of relocated existing dwelling
- To be Removed
- Major Contour Line
- Minor Contour Line

GENERAL NOTES

1. Drawn to scale on an A3 sheet.
2. Property boundaries, dimensions and areas are subject to Council requirements and confirmation by survey.
3. This plan has been produced for client information purposes only, for additional site detail and existing surface model, refer to digital documentation of this plan.
4. Sonto accepts no responsibility for any damages or loss in contravention to the above.
5. This plan cannot be copied unless these notes are included.

SCALE 1:200

0m 2 4 6 8 10 12 14 16 18 20 22 24 26 28 30

SONTO™
ph 3186 5959 admin@sonto.com.au mail PO Box 498, Cannon Hill QLD 4170

Rev.	Description	Surv. Date	Surveyed	Surv. Check	Dwg. Date	Drawn	Dwg. Check
A	ISSUE FOR USE	22/09/26	NB	CD	28/10/26	SG	RW

Project: Plan of Proposed Lots 20 & 21 Cancelling Lot 2 on SP146478 "89 Alkoomie Street, Wynnum"

Client: URBICUS PTY LTD

Locality: Wynnum | Local Authority: Brisbane City | Datum: AHD derived via GNSS | Height: 22.408 (Origin PM59801) | Contour Interval: 0.2m | Drawing No. P-28119 - PRO2 REV_A | Scale: 1:200 on A3 | Sheet No. 1 OF 1