
BCC DS
RECEIVED
08-11-2026
APPLICATION REF
A007147809

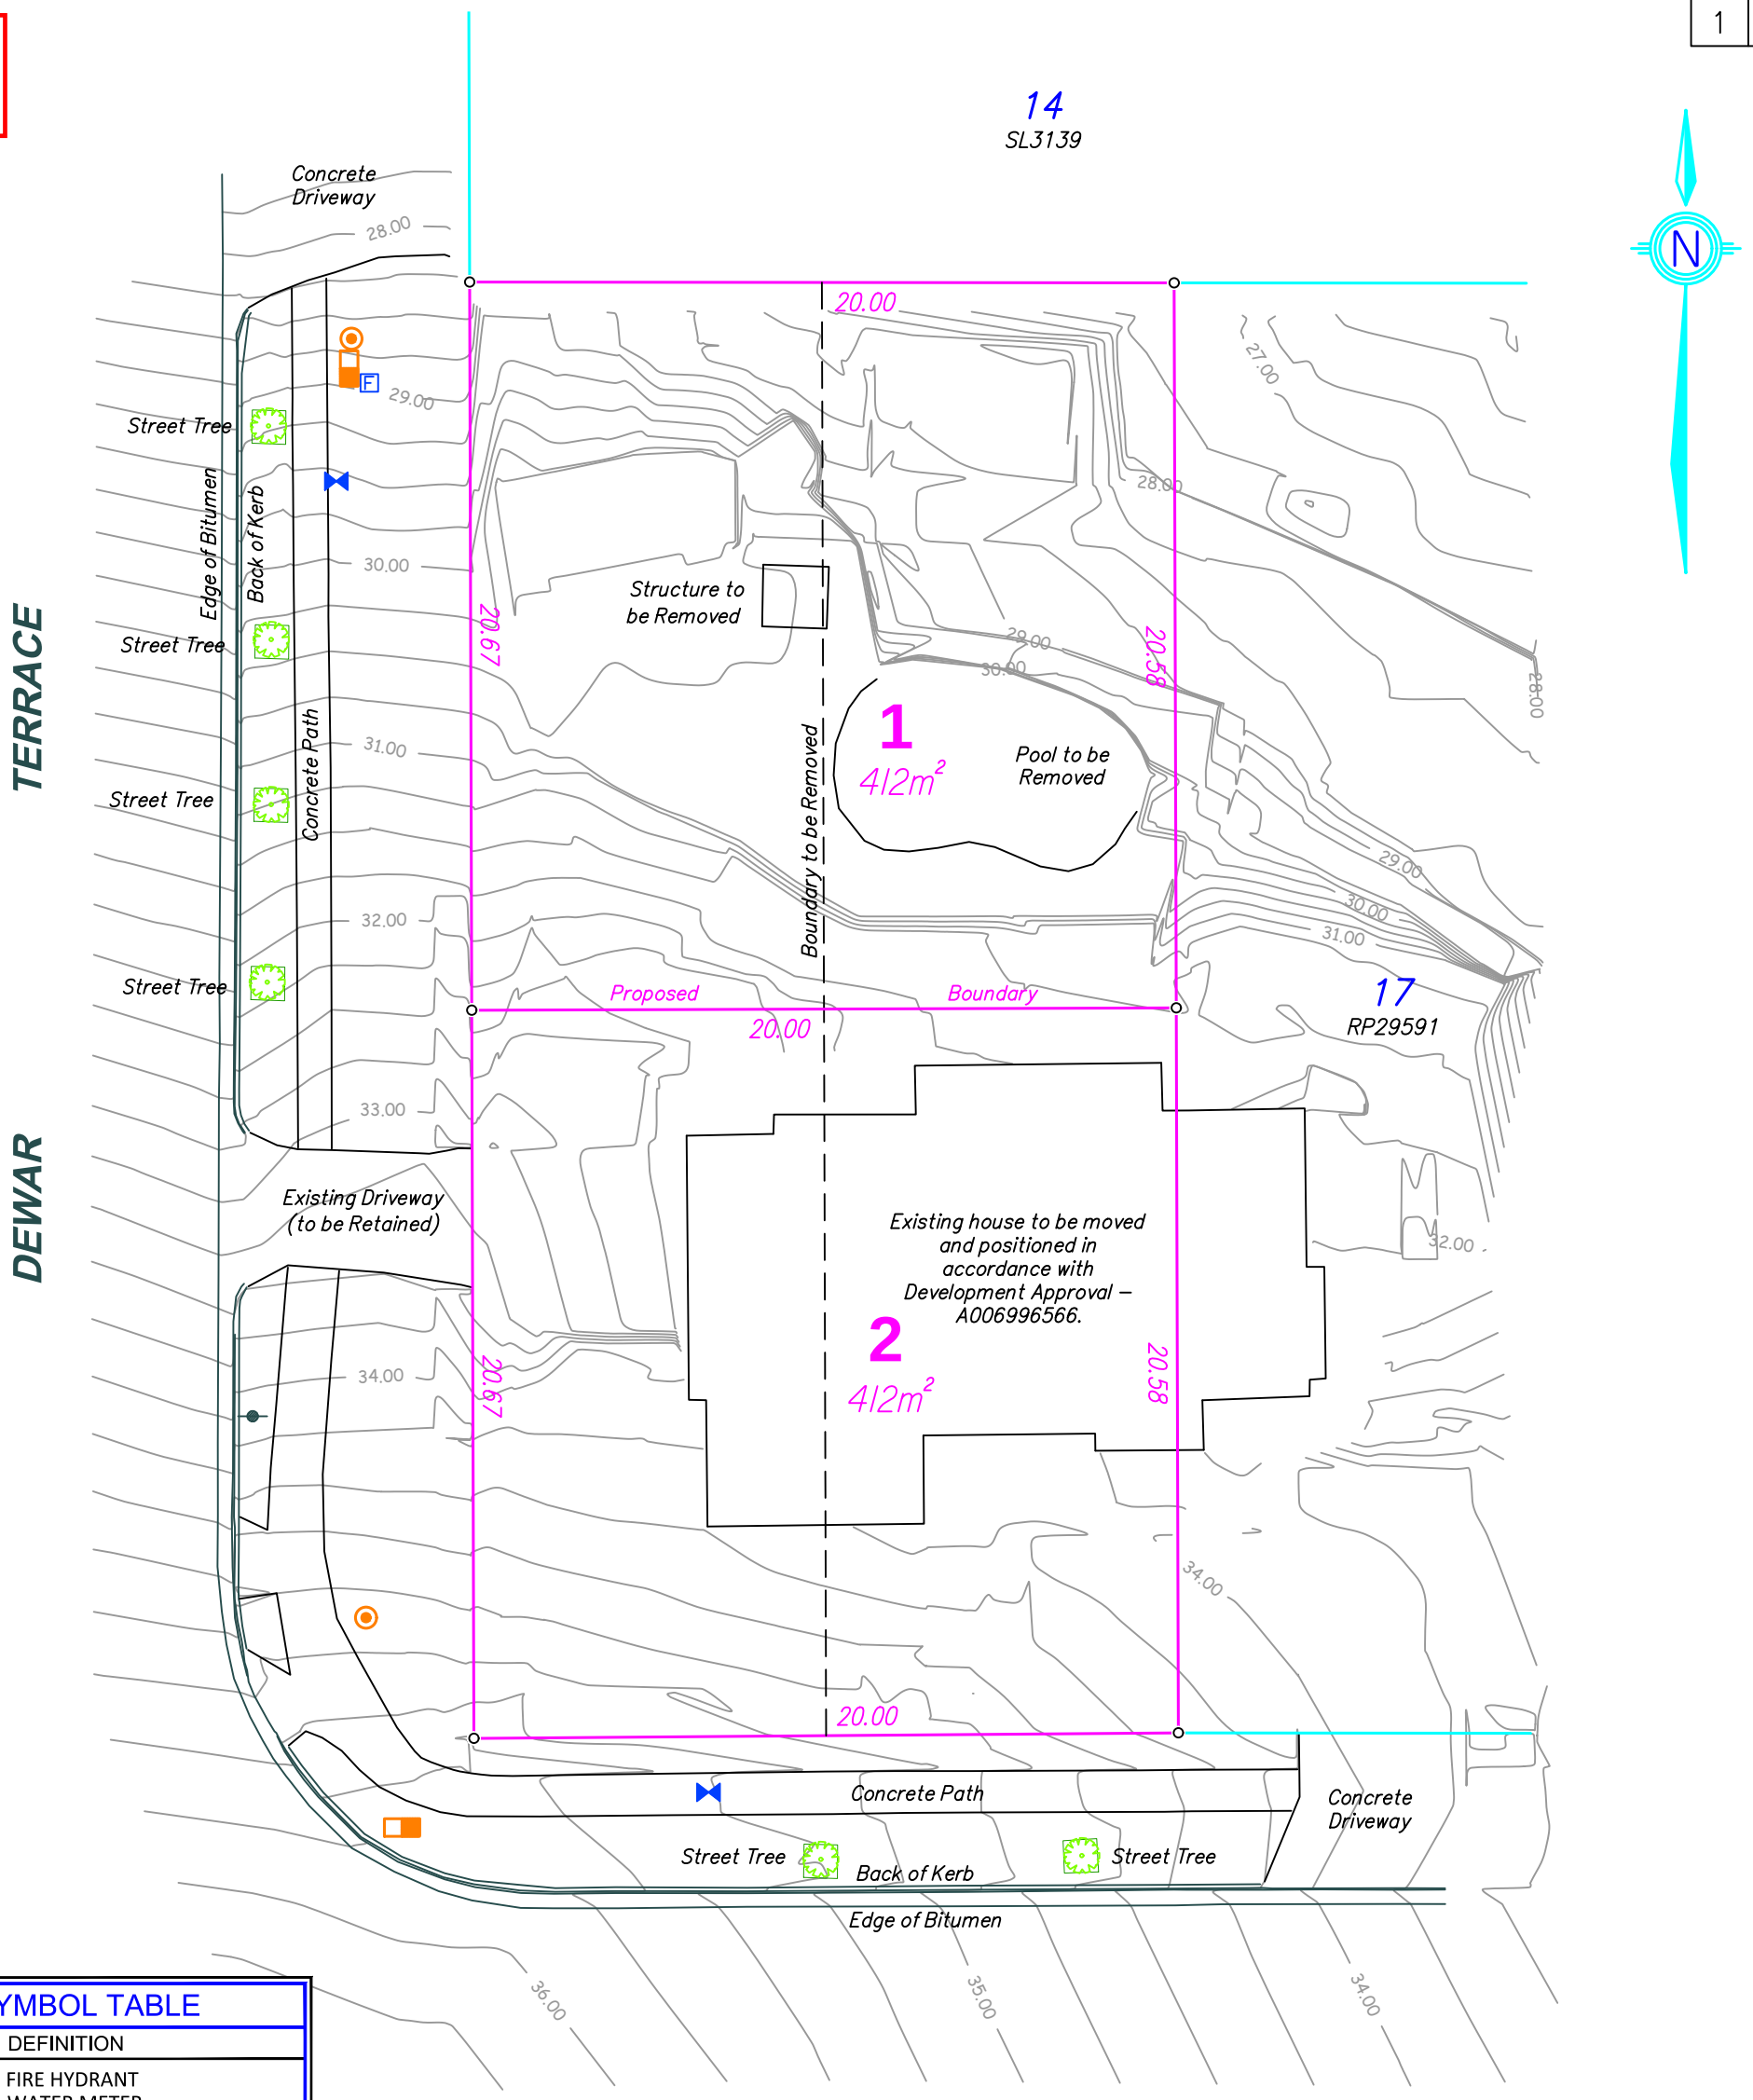

SYMBOL TABLE	
SYMBOL	DEFINITION
F	FIRE HYDRANT
W	WATER METER
	WATER VALVE
	WATER TAP
	COMMUNICATIONS PIT
	COMMUNICATIONS PILLAR
	ELECTRICITY PIT
	ELECTRICITY PILLAR
S	SEWER MANHOLE
D	DRAINAGE MANHOLE
	FIELD INLET/GULLY TRAP
	SIGN POST/BOLLARD

SCALE 1:200 at A3 - Lengths are in metres

0 4 8 12 16 20 24 28 32m

0 100 mm

NOTES

1) DIMENSIONS AND AREAS ARE APPROXIMATE ONLY AND SUBJECT TO FINAL SURVEY.

2) TOTAL AREA OF SUBDIVISION - 824m²

3) CONTOURS AND FEATURES ON THIS PLAN SOURCED FROM DETAIL AND CONTOUR SURVEY PREPARED BY MINSTAFF SURVEY, PROJECT NO B0525, DATED 12/02/2026 AND AERIAL IMAGERY.

© COPYRIGHT PROTECTS THIS PLAN
Unauthorised reproduction or amendment not permitted. Please contact the author.

SUBDIVISION PROPOSAL PLAN

Lots 1 & 2

Cancelling Lots 15 & 16 on RP29591

LOCATION 93 & 95 QUARRY ROAD SHERWOOD

LEVEL DATUM
AHD - VIDE DETAIL EXISTING DETAIL SURVEY (SEE NOTES)

DRAWN AB

DWG 22044-Prop-Base_260807

LOCAL AUTHORITY
BRISBANE CITY COUNCIL

REFERENCE
22044-PP

ISSUE B
DATE 11/08/2026

LAWSON SURVEYS
A.B.N 46 272 949 047
CONSULTING LAND SURVEYORS
9B / 62 BISHOP STREET
KELVIN GROVE QLD 4059
Ph 07 3352 3326 Fax 07 3352 6991
mail@lawsonsurveys.com.au
www.lawsonsurveys.com.au