REV # 12

BCC DS
RECEIVED
02/11/2026
APPLICATION REF
A006908306

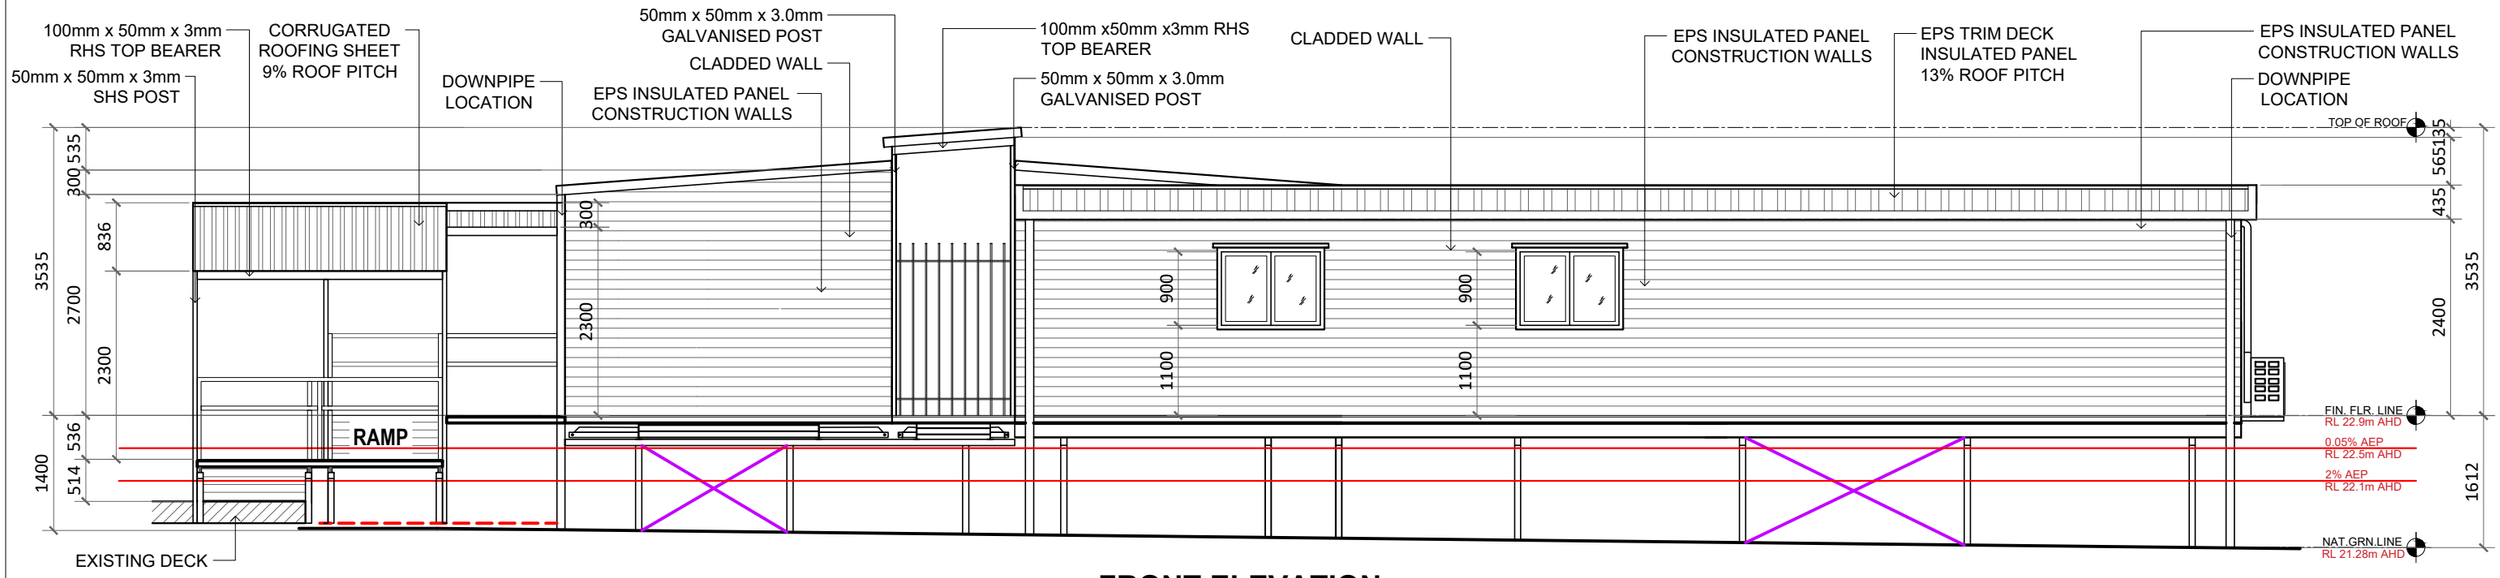

FRONT ELEVATION

SCALE 1 : 75

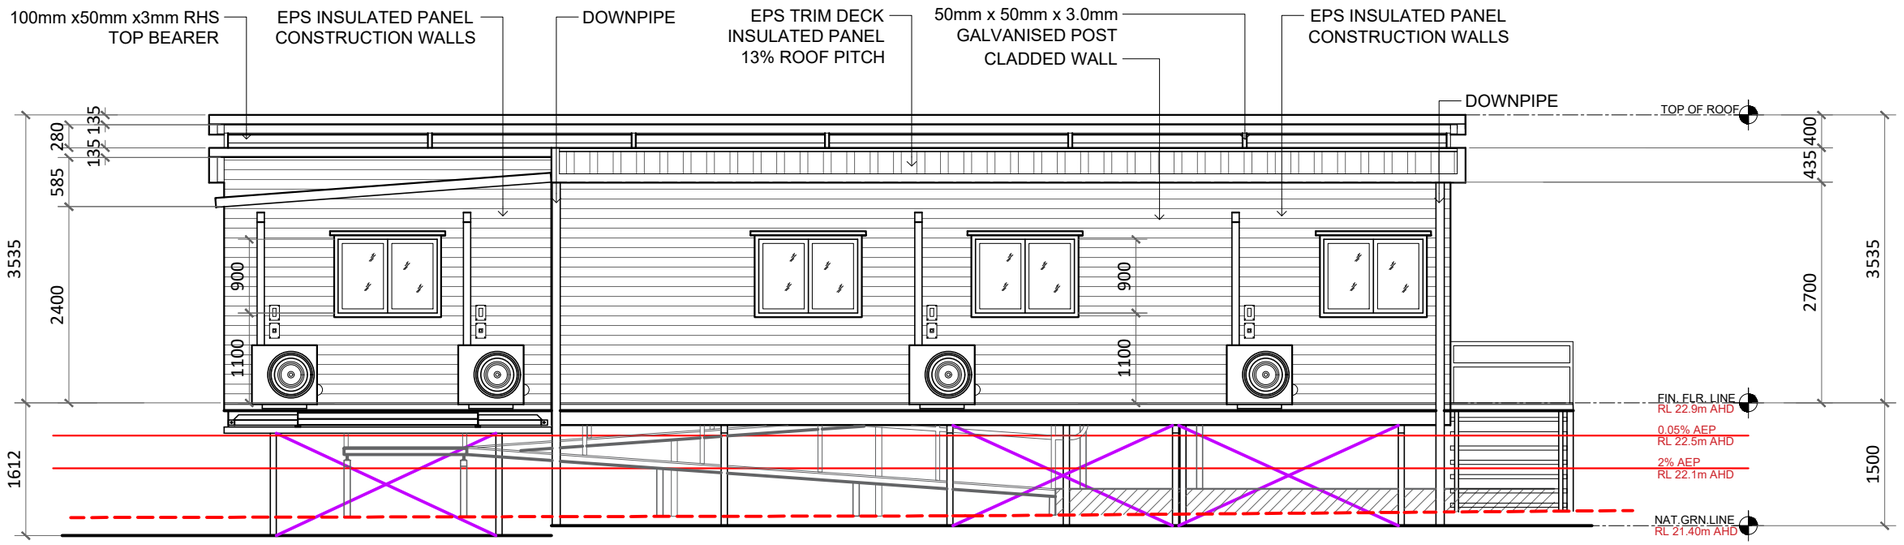

RIGHT SIDE ELEVATION

SCALE 1 : 75

NOTES:

- UNDERCROFT WILL REMAIN OPEN AND FREE-DRAINING
- ANY SCREENING WILL MAINTAIN AT LEAST 75% OPENINGS
- ELECTRICAL AND MECHANICAL SERVICES WILL BE ELEVATED
- ALL BUILDING MATERIALS LOCATED BELOW THE APPLICABLE FLOOR LEVEL SHALL BE FLOOD-RESILIENT

AFFORDABLE MODULAR BUILDINGS
PORTABLE BUILDING GROUP PTY LTD ABN: 54 655 549 241
TRANSPORTABLE BUILDINGS
RESIDENTIAL & COMMERCIAL
OFFICES / ABLUTION BLOCKS / WORKERS ACCOMMODATION / LUNCH ROOMS / TINY HOMES / GRANNY FLATS / SHIPPING CONTAINER MODIFICATIONS / HOME OFFICES

PROJECT : PORTABLE BUILDINGS JOINED - 2 x 4.0m WIDE x 15.0m LONG & 4.0m WIDE x 11.0m w/ DECK & PATIO
CLIENT: Inv 1027 - VIVIENNE WILLIAMS
PROJECT LOCATION: 487 ELLISON ROAD, ASPLEY, QLD 4034

BUILDING MATERIALS USED:

WALLS - 75mm Thick EPS Insulated Panel Construction Walls (75mm x 1150mm @ 2700mm H)
ROOF - 100mm EPS Trim Deck Insulated Panel 110mm Overall Thickness (3200mm x 950mm x 100mm)

REV # 12

BCC DS
RECEIVED
02/11/2026
APPLICATION REF
A006908306

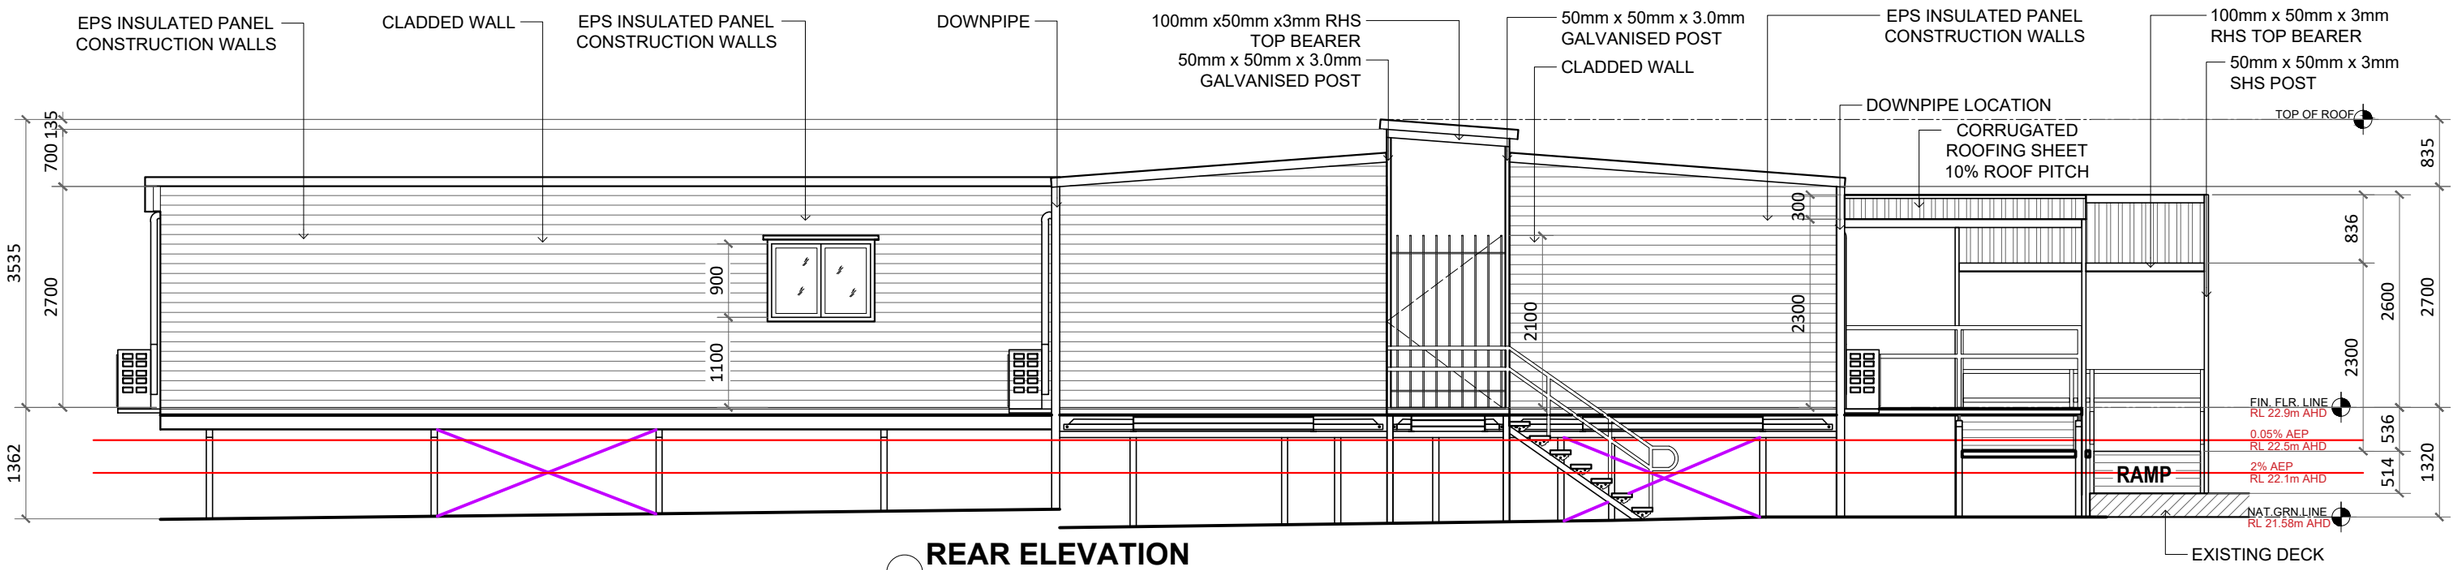

REAR ELEVATION

SCALE 1 : 75

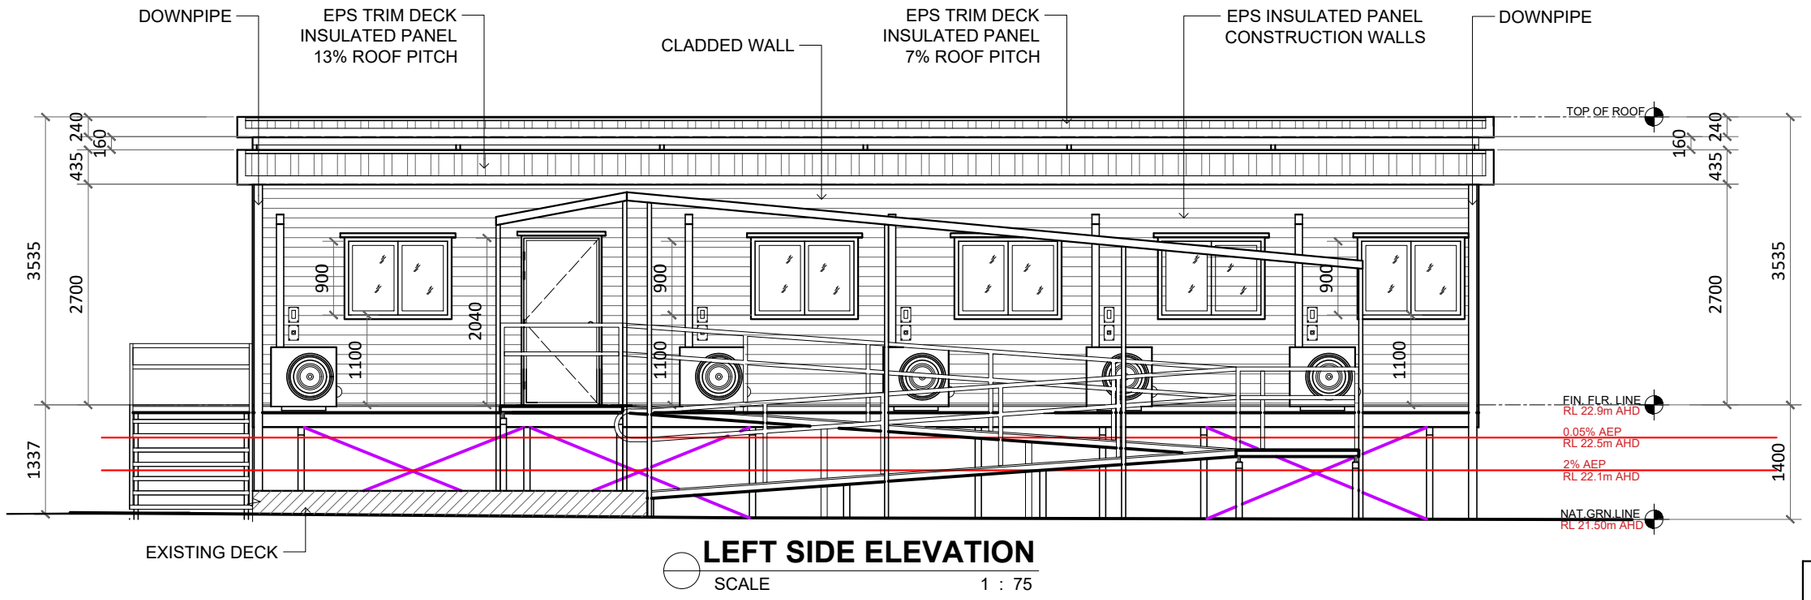

LEFT SIDE ELEVATION

SCALE 1 : 75

NOTES:

- UNDERCROFT WILL REMAIN OPEN AND FREE-DRAINING
- ANY SCREENING WILL MAINTAIN AT LEAST 75% OPENINGS
- ELECTRICAL AND MECHANICAL SERVICES WILL BE ELEVATED
- ALL BUILDING MATERIALS LOCATED BELOW THE APPLICABLE FLOOR LEVEL SHALL BE FLOOD-RESILIENT

AFFORDABLE MODULAR BUILDINGS
PORTABLE BUILDING GROUP PTY LTD ABN: 54 655 549 241
TRANSPORTABLE BUILDINGS
RESIDENTIAL & COMMERCIAL
OFFICES / ABLUTION BLOCKS / WORKERS ACCOMMODATION / LUNCH ROOMS / TINY HOMES / GRANNY FLATS / SHIPPING CONTAINER MODIFICATIONS / HOME OFFICES

PROJECT : PORTABLE BUILDINGS JOINED - 2 x 4.0m WIDE x 15.0m LONG & 4.0m WIDE x 11.0m w/ DECK & PATIO
CLIENT: Inv 1027 - VIVIENNE WILLIAMS
PROJECT LOCATION: 487 ELLISON ROAD, ASPLEY, QLD 4034

BUILDING MATERIALS USED:

WALLS - 75mm Thick EPS Insulated Panel Construction Walls (75mm x 1150mm @ 2700mm H)
ROOF - 100mm EPS Trim Deck Insulated Panel 110mm Overall Thickness (3200mm x 950mm x 100mm)