
BCC DS
RECEIVED
20-11-2026
APPLICATION REF
A007156006

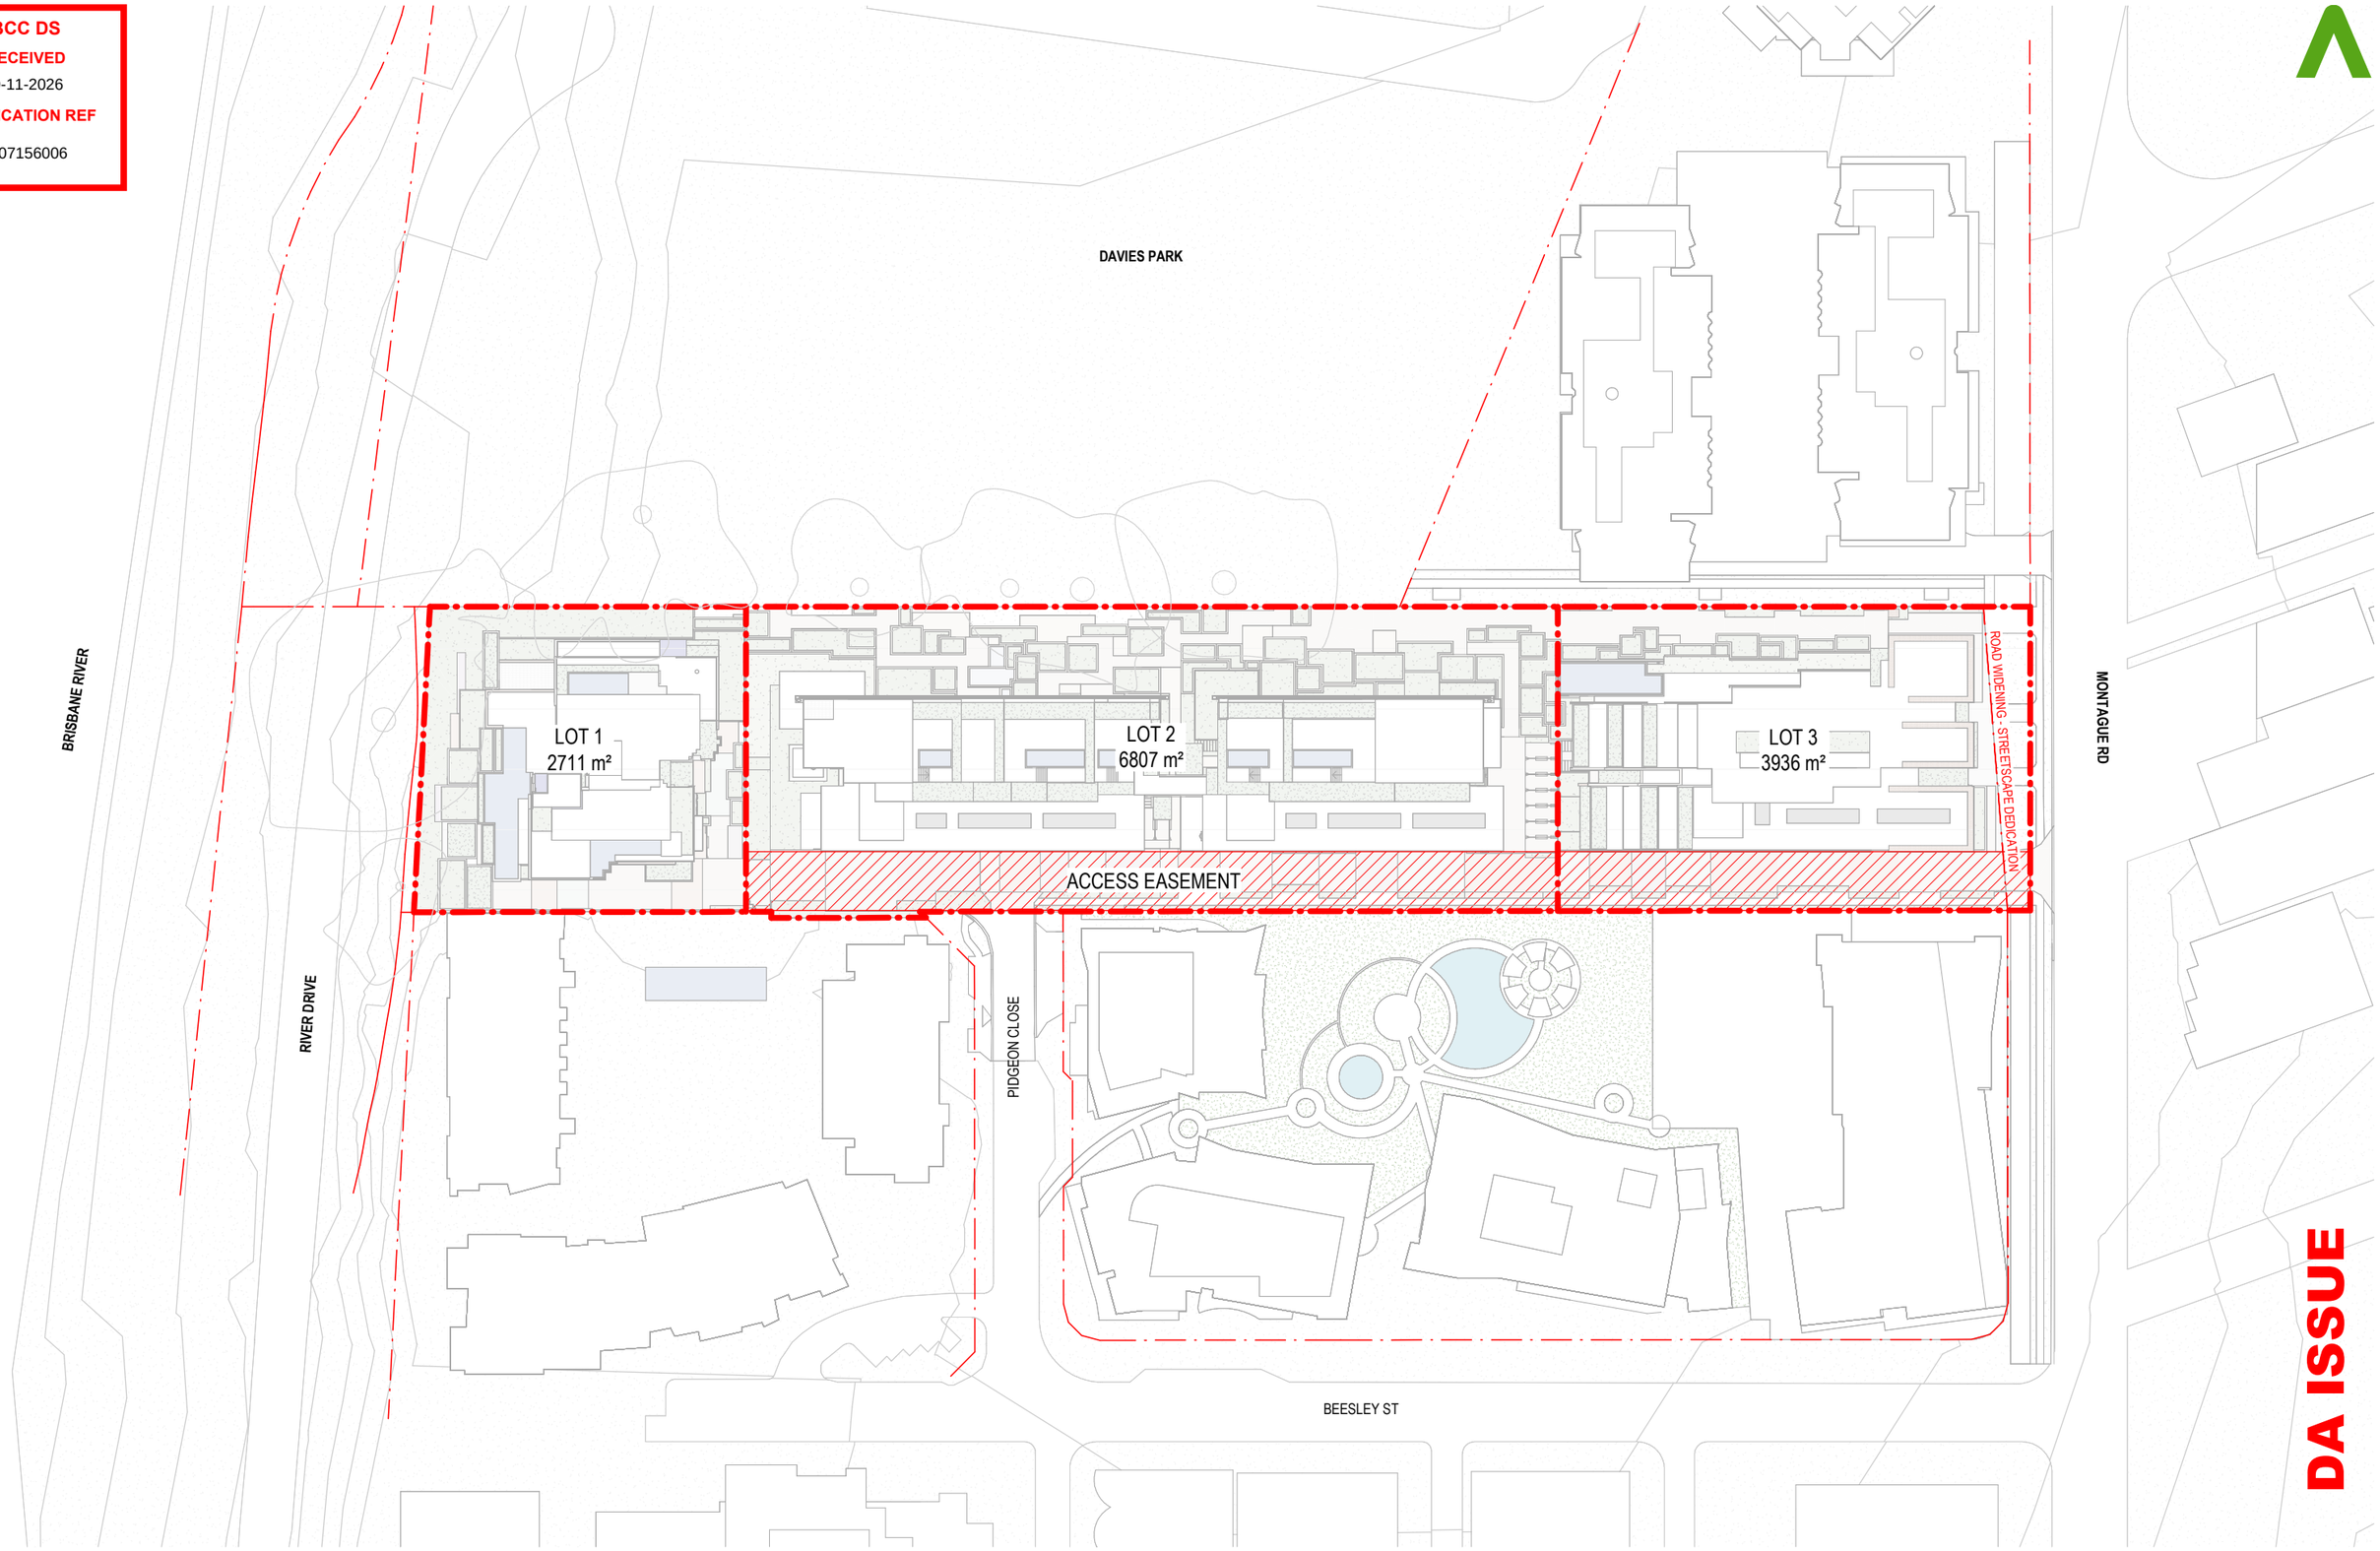

DA ISSUE

PROPOSED SUBDIVISION PLAN

bureau proberts

REV	DESCRIPTION	DATE
1	SUBDIVISION PLAN	4.11.26

CLIENT: CORNERSTONE
PROJECT: EBB & FLOW, DAVIES PARK WEST END
ADDRESS: 20 PIDGEON CLOSE WEST END, QLD 4101

SCALE: 1 : 500 [A1]
DATE: 4.11.26
DRAWN: CG
NORTH:
CAD FILE REF: C:_Revit Local\23003_20 PIDGEON CL_DA_R24_cjgibbons.rvt
PROJECT NO: 23003
PHASE: SD
DRAWING NUMBER: AR 1.321
REVISION: 1
4/11/2026 10:44:22 AM