

BCC DS
RECEIVED
27/10/2026
APPLICATION REF
A007144028


BARCODE

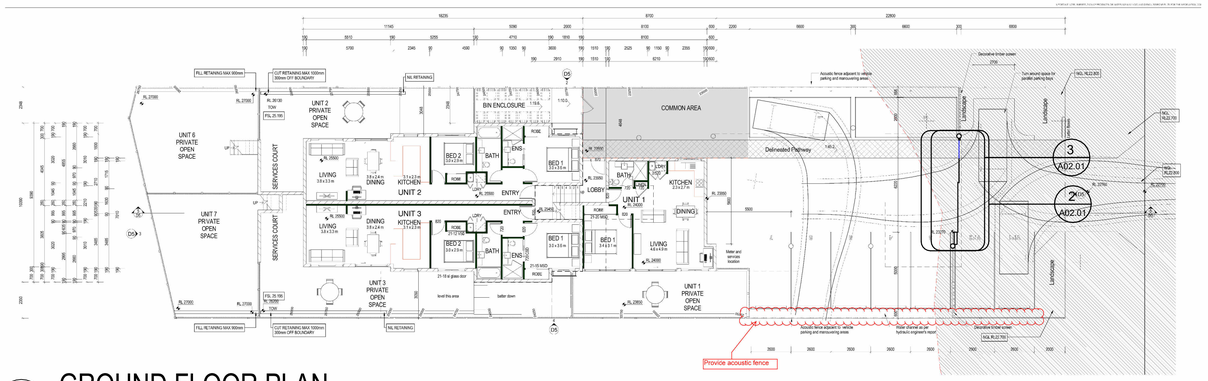


1 GROUND FLOOR PLAN
SCALE 1 : 200

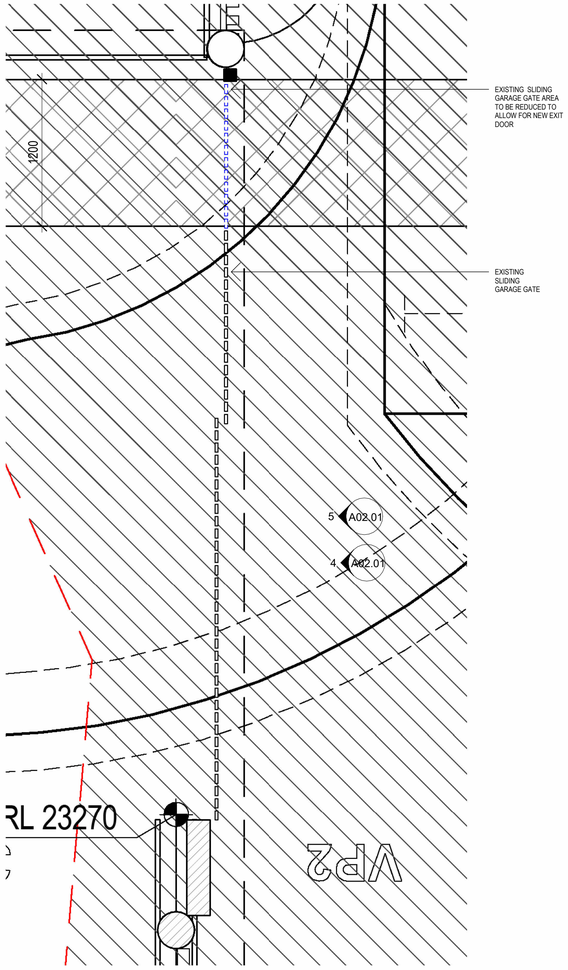


2 A02.01 GROUND FLOOR PLAN - EXISTING/DEMO
SCALE 1 : 25

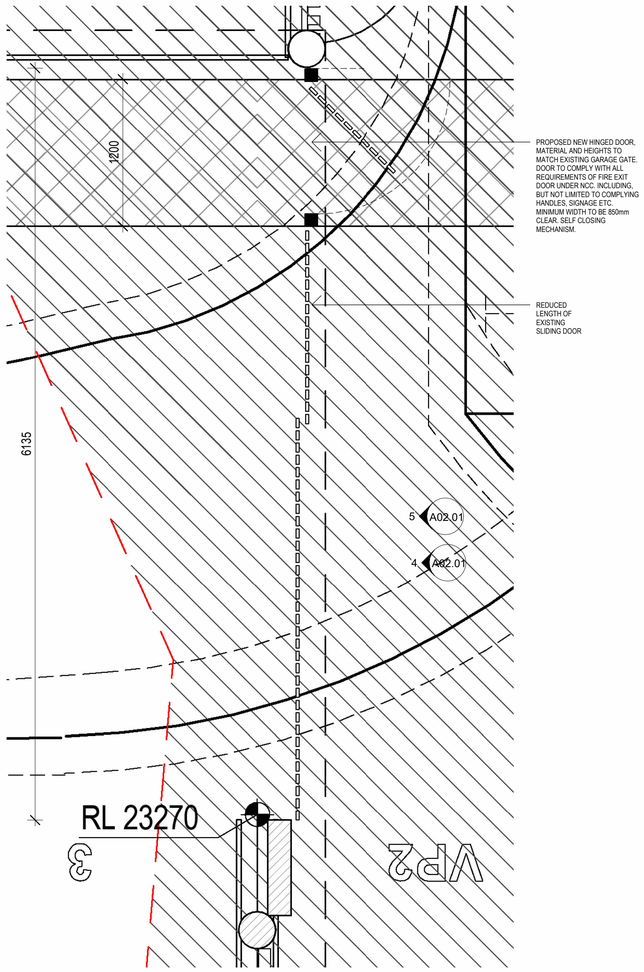

3 A02.01 GROUND FLOOR PLAN - PROPOSED
SCALE 1 : 25

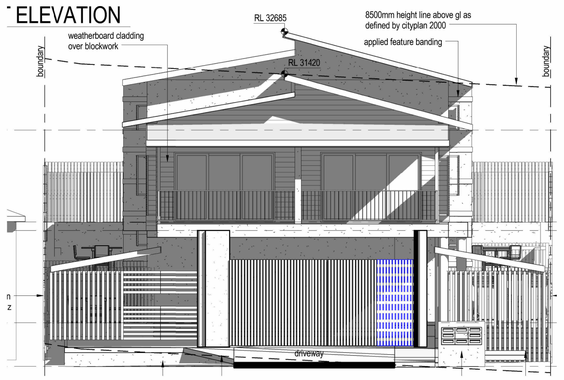

4 A02.01 SOUTH WEST ELEVATION - EXTG/DEMO
SCALE 1 : 100

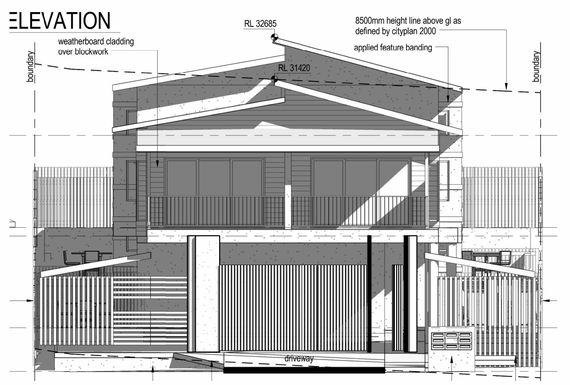

5 A02.01 SOUTH WEST ELEVATION - PROPOSED
SCALE 1 : 100

N

DRAWINGS INDEXING SYSTEM

- ☐ CEILING PLANS
- ☐ CONSTRUCTION DETAILS
- ☐ ELEVATIONS
- ☐ EXTERNAL WORKS
- ☐ FITOUTS
- ☐ FLOOR PLAN
- ☐ FURNITURE & EQUIPMENT
- ☐ HYDRAULICS
- ☐ MASTER PLAN
- ☐ MISCELLANEOUS DETAILS
- ☐ OTHER
- ☐ PLAY STRUCTURES
- ☐ ROOF PLAN
- ☐ SECTIONS
- ☐ SETOUT PLAN
- ☐ SITE PLAN
- ☐ STANDARDS

AMENDMENTS

ISSUE	DATE	SUBJECT	AUTHORISED

ARCHITECTURAL NATURE
ARCHITECTS
www.architecturalnature.com.au
info@architecturalnature.com.au
(07) 3194 6236 - (07) 3194 3277

J. Mogollon	DRAWN	DATE 25/02/26
C. Martinez	DISCIPLINE TEAM LEADER	DATE 25/02/26
C. Martinez	AUTHORISED FOR ISSUE	DATE 25/02/26

ENTRY GATE

42 LATIMER STREET
HOLLAND PARK QLD

GROUND FLOOR PLAN

SCALE	AT
As indicated	A1 SIZE
MASTER SITE NUMBER	CLIENT REFERENCE NUMBER
DRAWING NUMBER	ISSUE / SHEET NO
M01.20/ SD / A02.01	0/0