PROPOSED SUBDIVISION
50 BLEASBY ROAD, EIGHT MILE PLAINS
DEVELOPMENT APPROVAL - CIVIL
BRISBANE CITY COUNCIL

WSA

DRAWING INDEX

P26-051-DA-C00.01	COVER SHEET
P26-051-DA-C01.01	CONCEPTUAL EARTHWORKS PLAN
P26-051-DA-C01.02	CONCEPTUAL EARTHWORKS SECTIONS
P26-051-DA-C02.01	CONCEPTUAL SERVICES LAYOUT PLAN



LOCALITY PLAN
NTS

BCC DS
RECEIVED
13/11/2026
APPLICATION REF
A007082533

FOR APPROVAL

REV	BY	CKD	DATE	DESCRIPTION
A	DMS	KLW	06.11.26	ISSUED FOR APPROVAL

NOT FOR CONSTRUCTION

WILKINSON SHAW & ASSOCIATES consulting engineers

WILKINSON SHAW & ASSOCIATES PTY LTD
ABN: 29 104 860 497
OFFICE: 182 PINE ROAD (WEST), RICHLANDS QLD 4077
MAIL: PO BOX 583 INALA QLD 4077
PHONE: (07) 3555 9888
EMAIL: office@wilkinsonshaw.com.au
WEB: www.wilkinsonshaw.com.au

40+ YEARS SINCE 1984

PROJECT	PROPOSED SUBDIVISION 50 BLEASBY ROAD EIGHT MILE PLAINS, QLD 4113
DRAWING SHEET TITLE	COVER SHEET
CLIENT	CK BRISBANE PTY LTD
SURVEYOR	----
LOT DESCRIPTION:	Lot 101 on RP 37944
COUNCIL REF:	A007082533
DRAWING NO.	P26-051-DA-C00.01
SCALE	AS SHOWN
REVISION	A
DATUM	A.H.D.

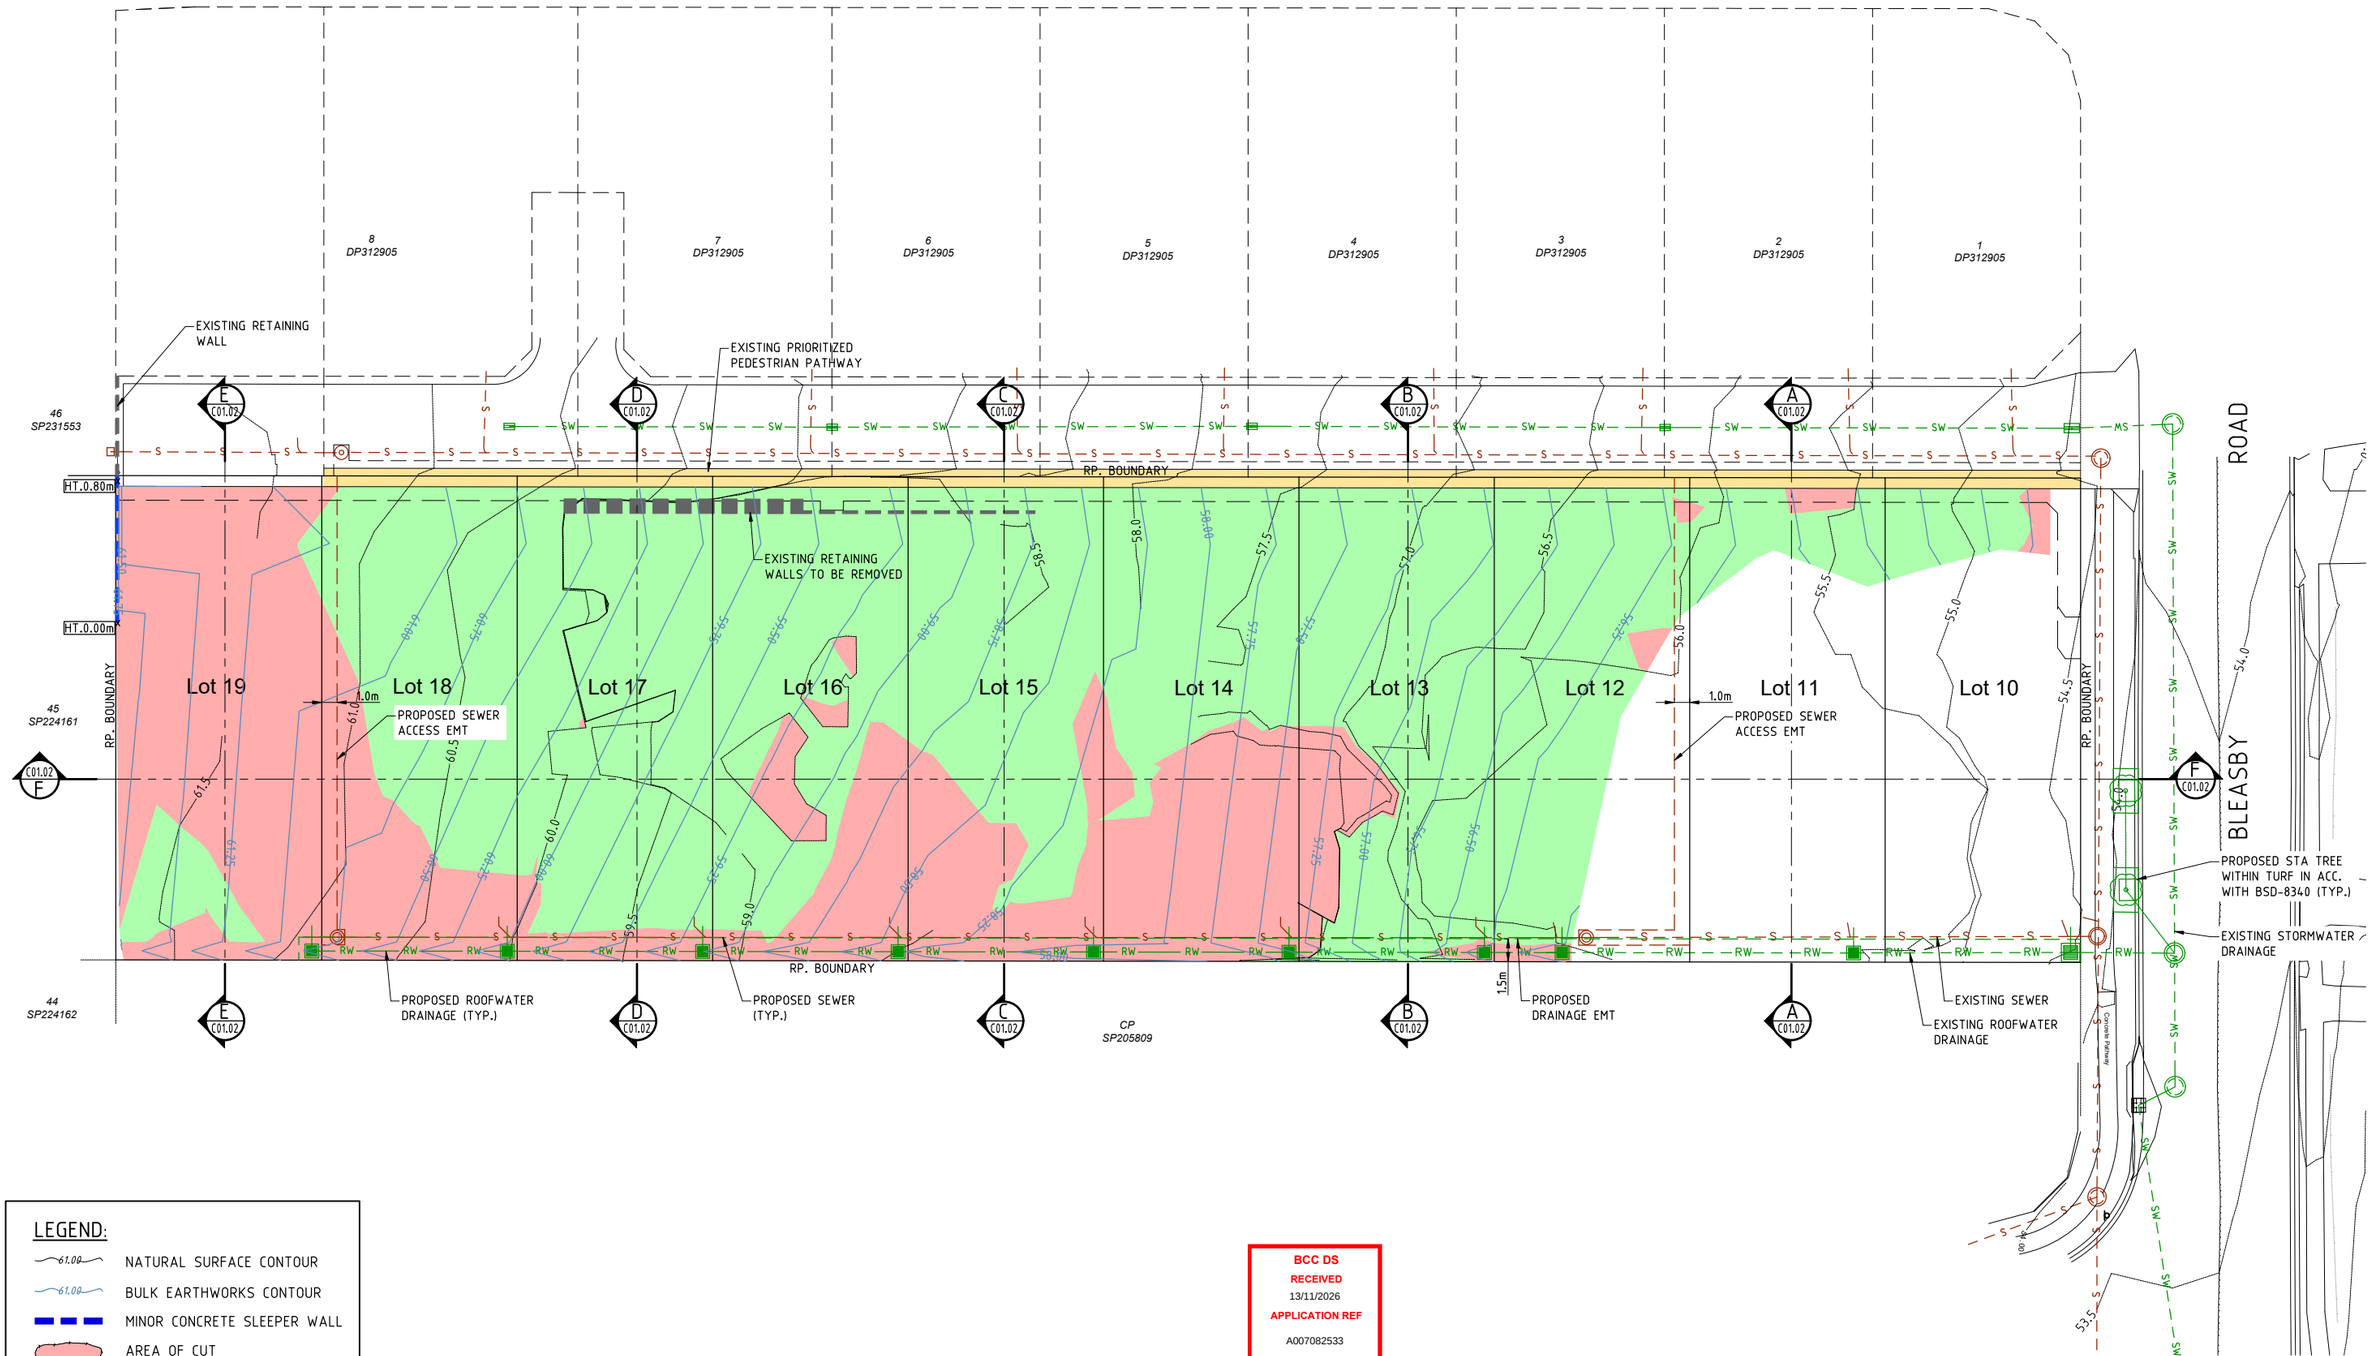

LEGEND:

- NATURAL SURFACE CONTOUR
- BULK EARTHWORKS CONTOUR
- MINOR CONCRETE SLEEPER WALL
- AREA OF CUT
- AREA OF FILL
- HT.0.20m — MINOR RETAINING WALL HEIGHT

BCC DS
RECEIVED
13/11/2026
APPLICATION REF
A007082533

FOR APPROVAL

SCALE 1:200 AT ORIGINAL A1 SIZE

REV	BY	CKD	DATE	DESCRIPTION
A	DMS	KLW	06.11.26	ISSUED FOR APPROVAL

NOT FOR CONSTRUCTION

WILKINSON SHAW & ASSOCIATES consulting engineers
WILKINSON SHAW & ASSOCIATES PTY LTD
ABN: 29 104 860 497
OFFICE: 182 PINE ROAD (WEST), RICHLANDS QLD 4077
MAIL: PO BOX 583 INALA QLD 4077
PHONE: (07) 3555 9888
EMAIL: office@wilkinsonshaw.com.au
WEB: www.wilkinsonshaw.com.au
40+ YEARS SINCE 1984

PROJECT	PROPOSED SUBDIVISION 50 BLEASBY ROAD EIGHT MILE PLAINS, QLD 4113
DRAWING SHEET TITLE	CONCEPTUAL EARTHWORKS PLAN
CLIENT	CK BRISBANE PTY LTD
SURVEYOR	----
LOT DESCRIPTION:	Lot 101 on RP 37944
COUNCIL REF:	A007082533
DRAWING NO.	P26-051-DA-C01.01
SCALE	AS SHOWN
REVISION	A
DATUM	A.H.D.

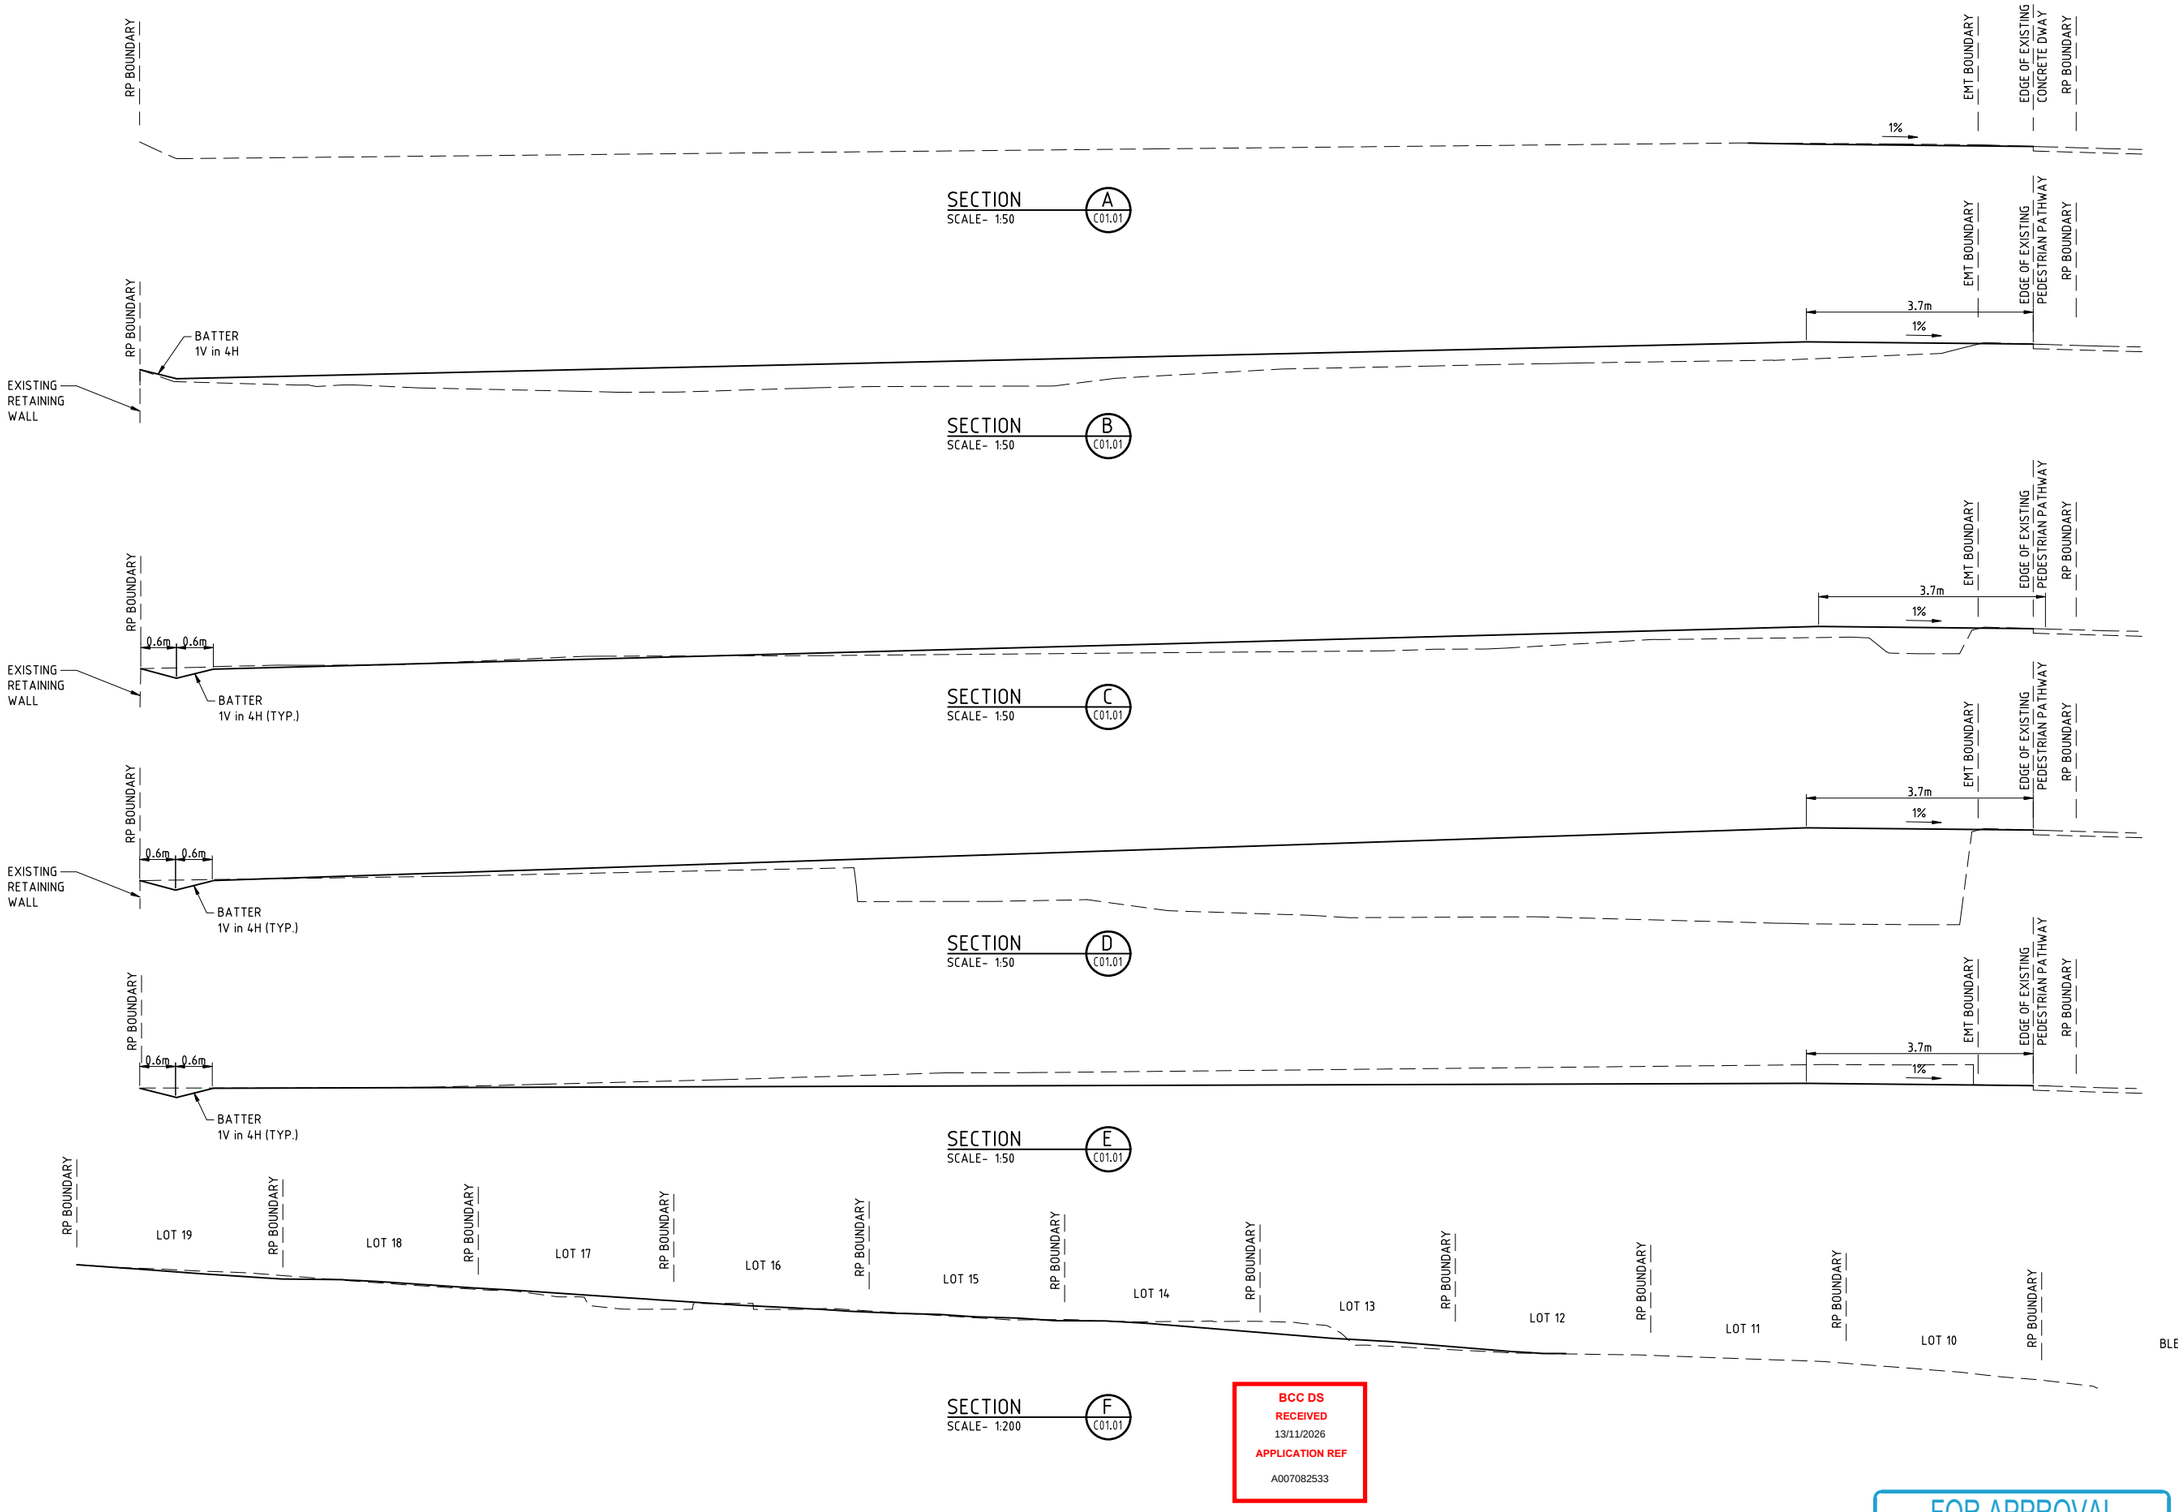

BCC DS
RECEIVED
13/11/2026
APPLICATION REF
A007082533

0 0.50 1.50 2.50m
SCALE 1:50 AT ORIGINAL A1 SIZE

0 2 6 10m
SCALE 1:200 AT ORIGINAL A1 SIZE

FOR APPROVAL

REV	BY	CKD	DATE	DESCRIPTION
A	DMS	KLW	06.11.26	ISSUED FOR APPROVAL

NOT FOR CONSTRUCTION

ISO 9001 QUALITY

WSA
WILKINSON SHAW & ASSOCIATES
consulting engineers

WILKINSON SHAW & ASSOCIATES PTY LTD
ABN: 29 104 860 497
OFFICE: 182 PINE ROAD (WEST), RICHLANDS QLD 4077
MAIL: PO BOX 583 INALA QLD 4077
PHONE: (07) 3555 9888
EMAIL: office@wilkinsonshaw.com.au
WEB: www.wilkinsonshaw.com.au

40+ YEARS SINCE 1984

PROJECT	PROPOSED SUBDIVISION 50 BLEASBY ROAD EIGHT MILE PLAINS, QLD 4113
DRAWING SHEET TITLE	CONCEPTUAL EARTHWORKS SECTIONS
CLIENT	CK BRISBANE PTY LTD
SURVEYOR	----
LOT DESCRIPTION:	Lot 101 on RP 37944
COUNCIL REF:	A007082533
DRAWING NO.	P26-051-DA-C01.02
SCALE	AS SHOWN
REVISION	A
DATUM	A.H.D.

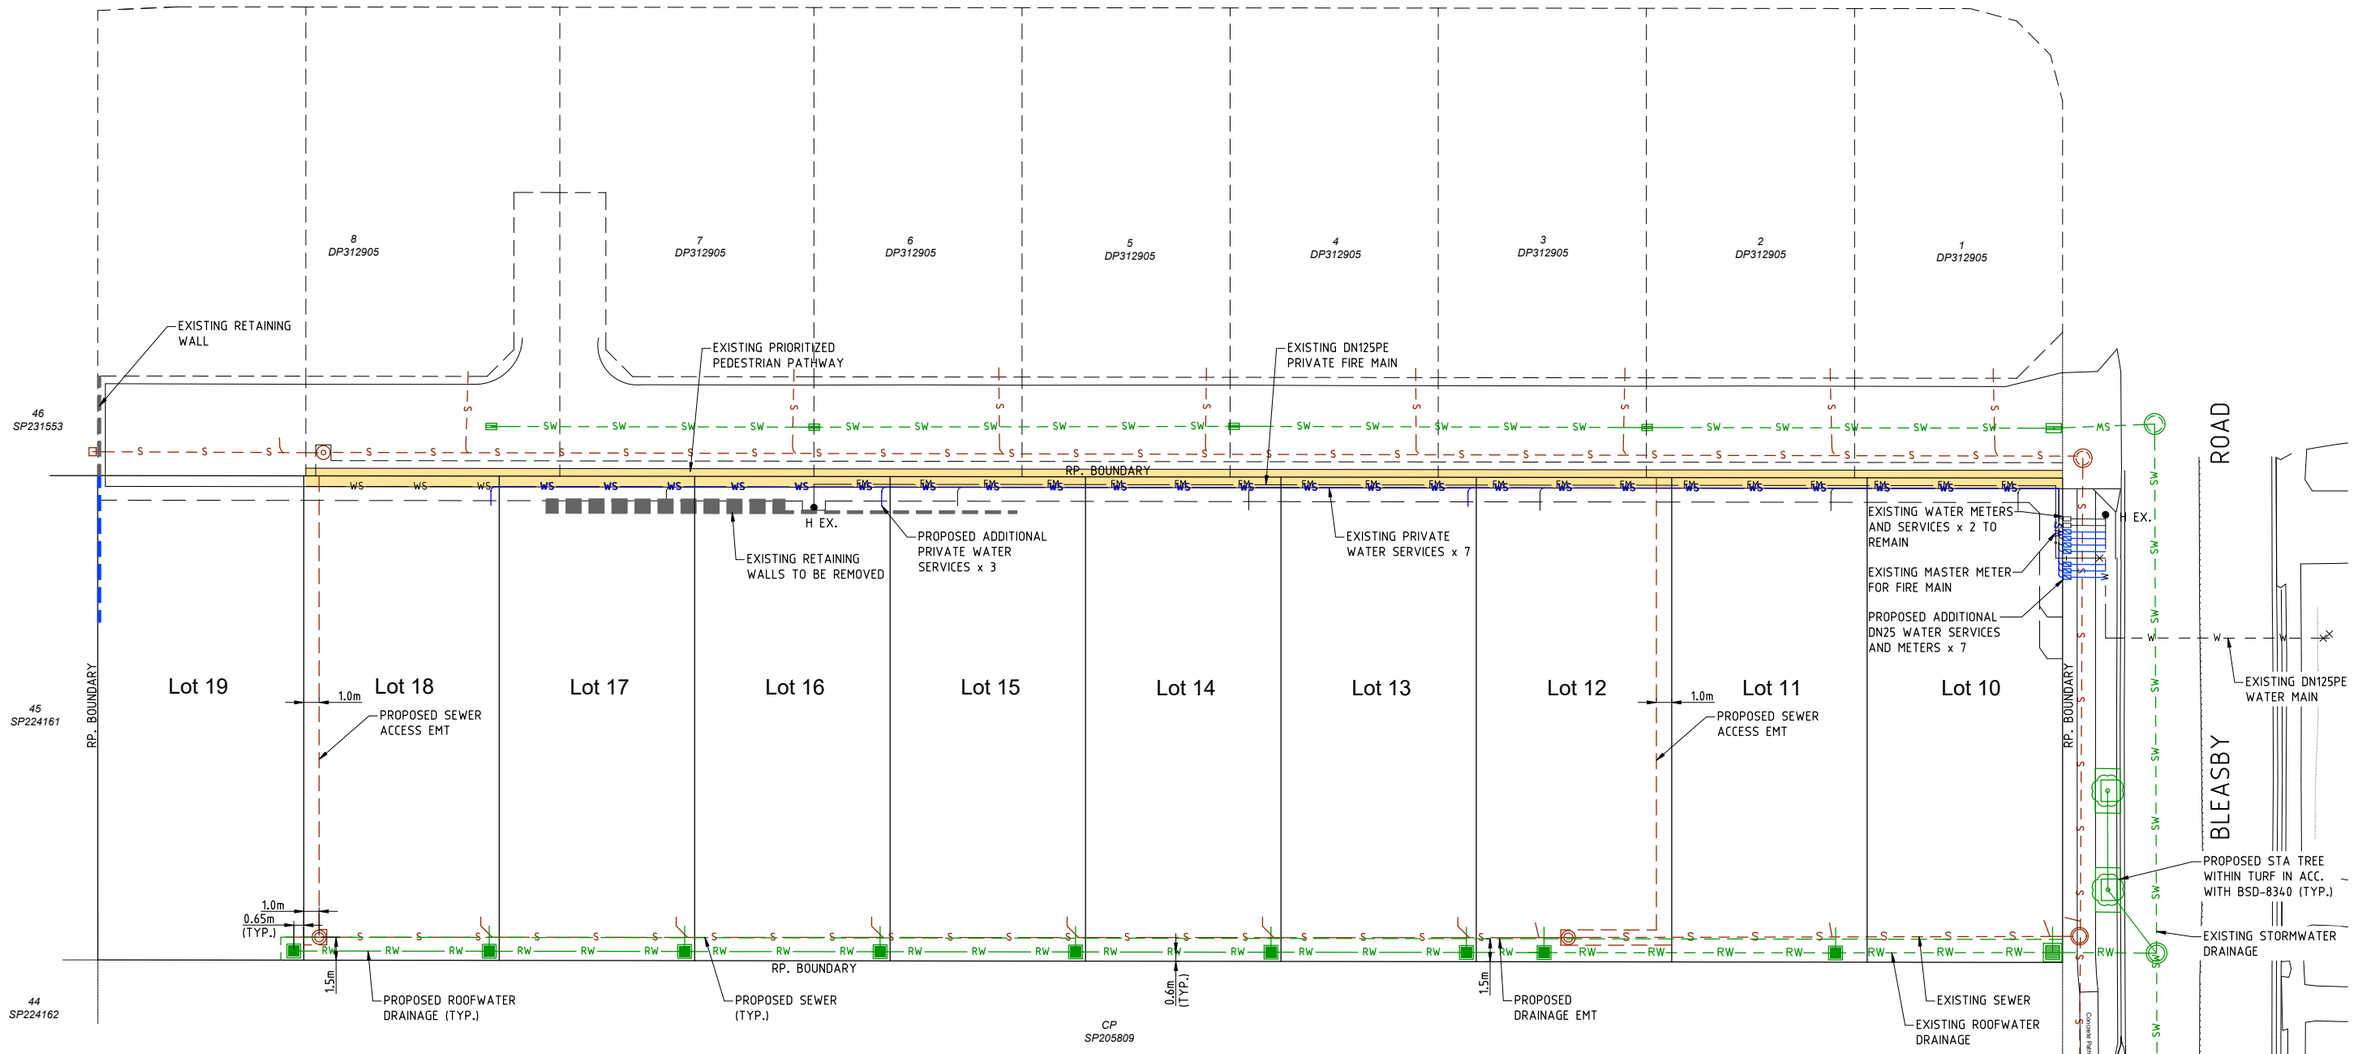

SERVICES LEGEND

	NEW	EXISTING
GRAVITY SEWER	S	S
SEWER HOUSE DRAIN	HD	HD
DRINKING WATER MAIN	W	W
STORMWATER DRAINAGE	SW	SW
ROOFWATER DRAINAGE	RW	RW
ELECTRICAL U/G	E	E
ELECTRICAL O/H	OH	OH
TELECOMMUNICATION	T	T
WATER SERVICE	WS	WS

BCC DS
RECEIVED
13/11/2026
APPLICATION REF
A007082533

FOR APPROVAL

0 2 6 10m
SCALE 1:200 AT ORIGINAL A1 SIZE

REV	BY	CKD	DATE	DESCRIPTION
A	DMS	KLW	06.11.26	ISSUED FOR APPROVAL

NOT FOR CONSTRUCTION

ISO 9001 QUALITY

WILKINSON SHAW & ASSOCIATES
consulting engineers
WILKINSON SHAW & ASSOCIATES PTY LTD
ABN: 29 104 860 497
OFFICE: 182 PINE ROAD (WEST), RICHLANDS QLD 4077
MAIL: PO BOX 583 INALA QLD 4077
PHONE: (07) 3555 9888
EMAIL: office@wilkinsonshaw.com.au
WEB: www.wilkinsonshaw.com.au

40+ YEARS SINCE 1984

PROJECT: 1 INTO 10 LOT SUBDIVISION
50 BLEASBY ROAD
EIGHT MILE PLAINS, QLD 4113

DRAWING SHEET TITLE: CONCEPTUAL SERVICES LAYOUT PLAN

CLIENT: CK BRISBANE PTY LTD
SURVEYOR: ----
LOT DESCRIPTION: Lot 101 on RP 37944
COUNCIL REF: A007082533

DRAWING NO.: P26-051-DA-C02.01
SCALE: AS SHOWN
REVISION: A
DATUM: A.H.D.