BCC DS
RECEIVED
12/11/2026
APPLICATION REF
A007150837



FOR TENDER

Hogg & Lamb
ABN 21 611 959 374
181 Robertson St. Fortitude Valley.
QLD 4005
M. 0417 791 825 | M. 0409 895 953

NOTES

Used figured dimensions, DO NOT SCALE
Check all dimensions on site prior to commencement of work.
The Design, Drawings, Specifications and Schedules and copyright thereof are the property of Hogg & Lamb and must not be used, retained or copied without the written authority of Hogg & Lamb.

REV	DATE	DESCRIPTION
1	07.08.26	FOR INFORMATION
2	26.10.26	FOR INFORMATION

CLIENT / PROJECT
KEDRON-WAVELL

DRAWING NAME
DA_BLUE PACIFIC ROOM - SITE PLAN


SCALE
1 : 1000 @A3
0 10 20 25 50

JOB N°
235

DATE
26.10.26

DRAWING NUMBER
S1-DA-100

REVISION
2

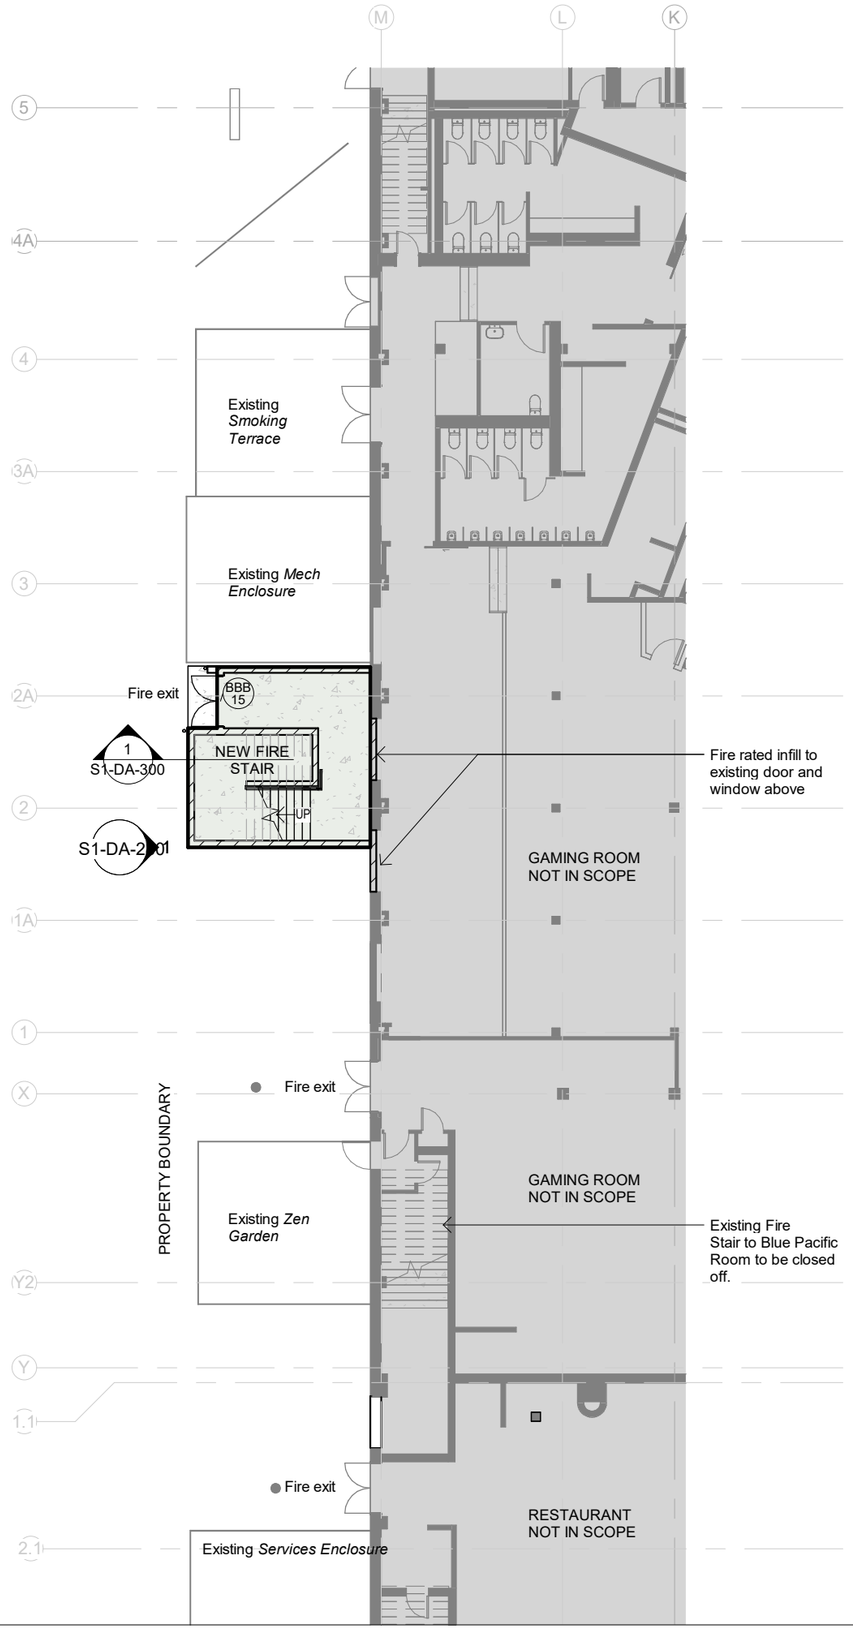

BCC DS
RECEIVED
12/11/2026
APPLICATION REF
A007150837

PRELIMINARY

Hogg & Lamb
ABN 21 611 959 374
181 Robertson St. Fortitude Valley.
QLD 4005
M. 0417 791 825 | M. 0409 895 953

NOTES

Used figured dimensions, DO NOT SCALE
Check all dimensions on site prior to commencement of work.
The Design, Drawings, Specifications and Schedules and copyright thereof are the property of Hogg & Lamb and must not be used, retained or copied without the written authority of Hogg & Lamb.

REV	DATE	DESCRIPTION
1	07.08.26	FOR IINFORMATION

CLIENT / PROJECT
KEDRON-WAVELL

DRAWING NAME
DA_BLUE PACIFIC ROOM - GROUND FLOOR - GA PLAN

SCALE
1 : 200 @A3
0 1 2 3 4 5 10


JOB N°
235

DATE
07.08.26

DRAWING NUMBER
S1-DA-200

REVISION
1

BCC DS
RECEIVED
12/11/2026
APPLICATION REF
A007150837

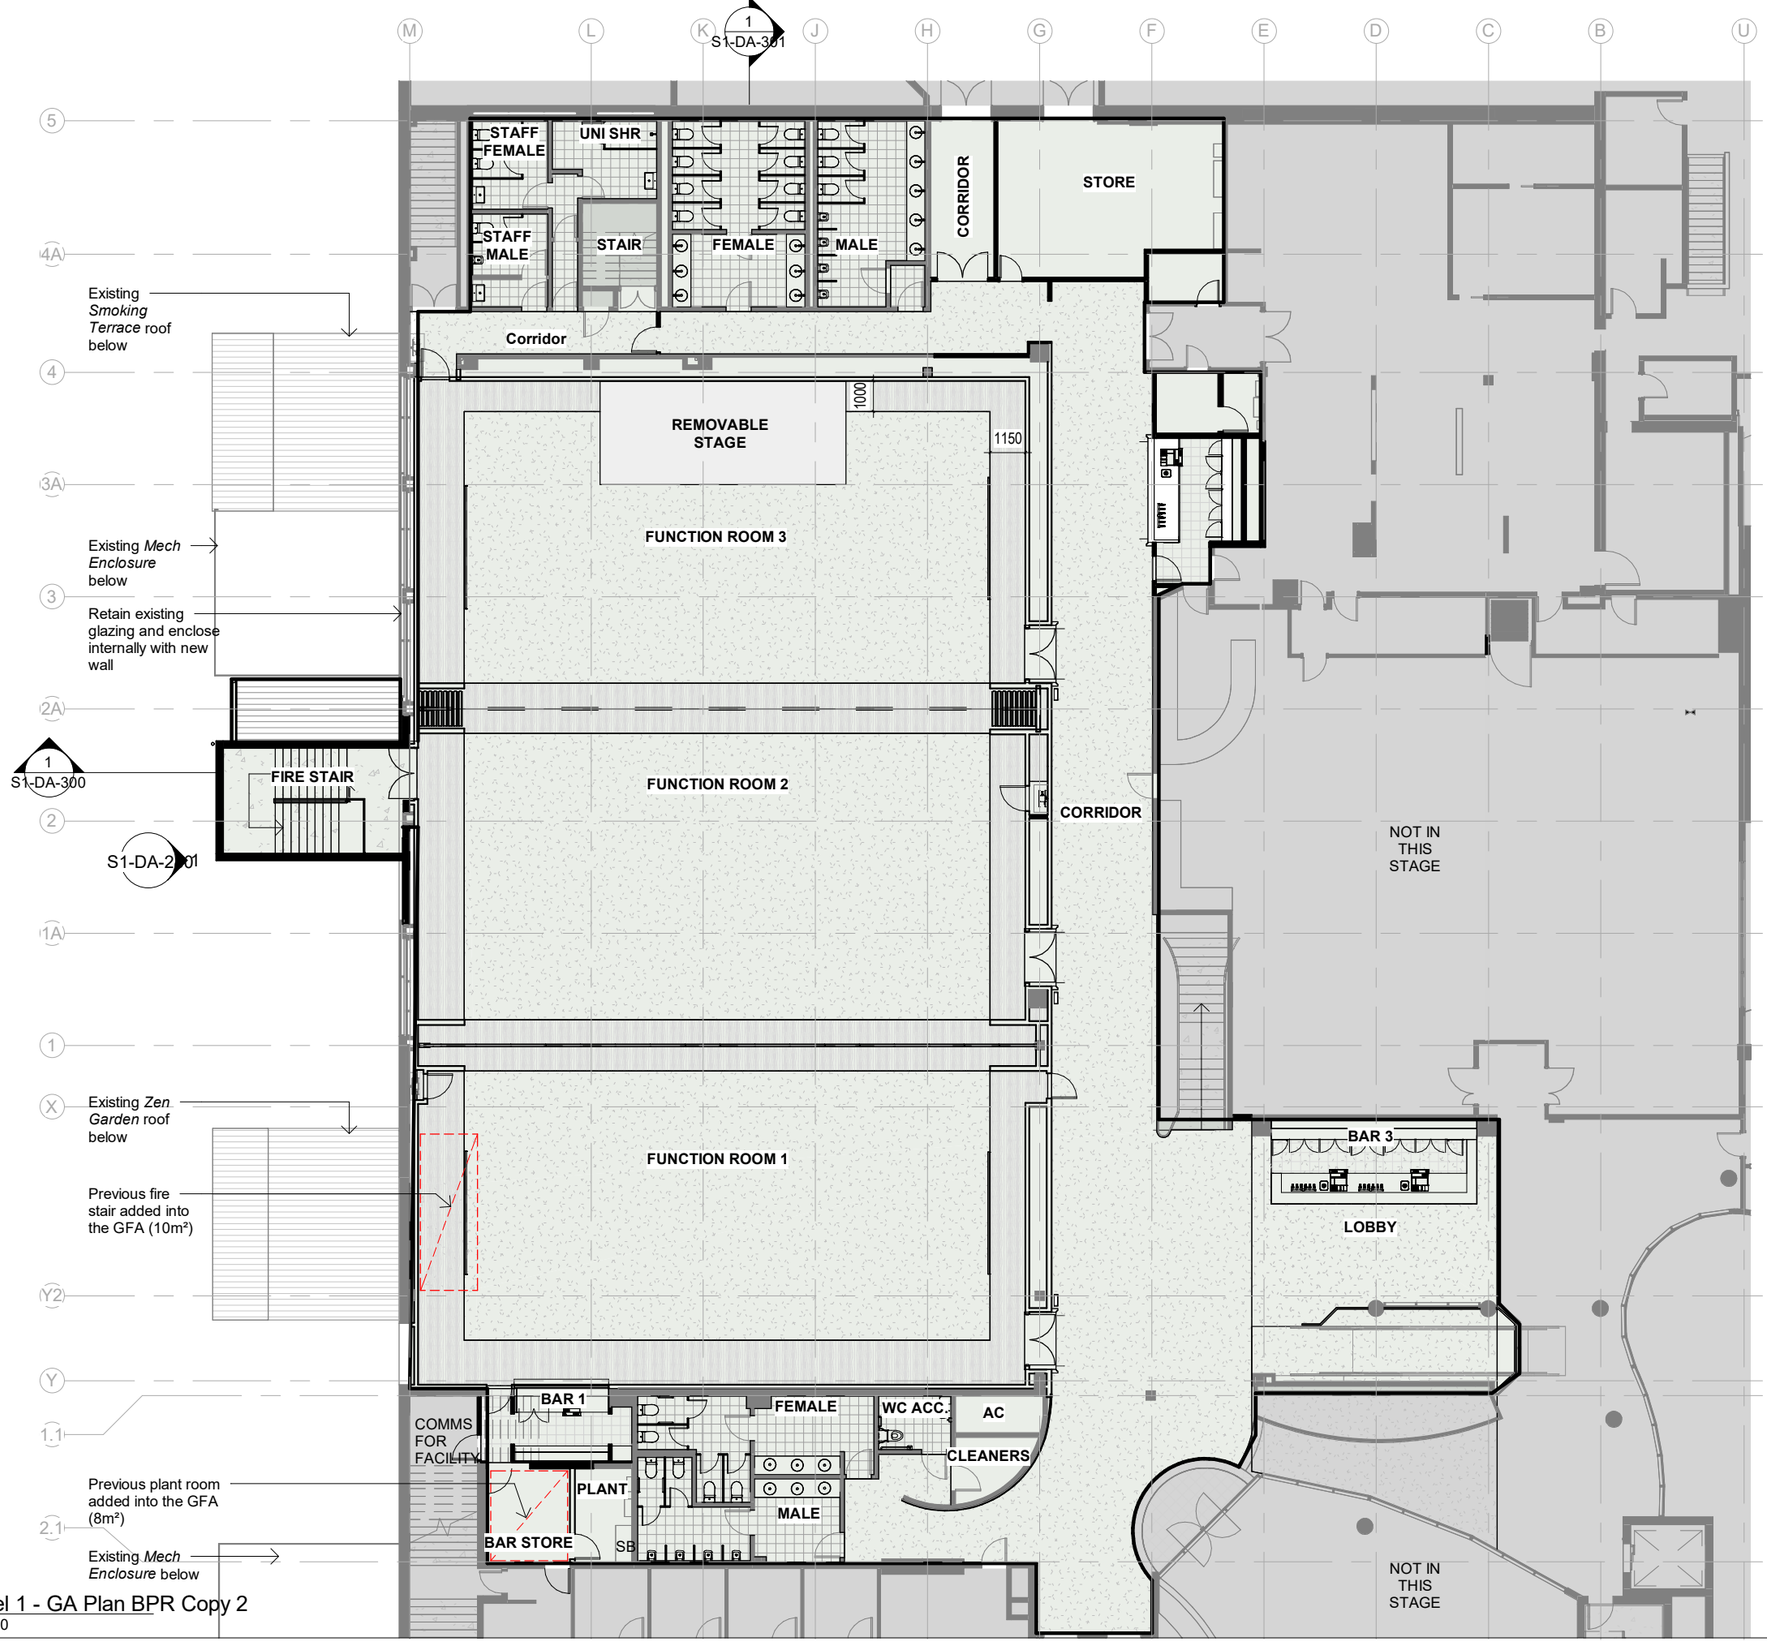

1 Level 1 - GA Plan BPR Copy 2
S1-280 1 : 200

PRELIMINARY

Hogg & Lamb
ABN 21 611 959 374
181 Robertson St. Fortitude Valley.
QLD 4005
M. 0417 791 825 | M. 0409 895 953

NOTES

Used figured dimensions, DO NOT SCALE
Check all dimensions on site prior to commencement of work.
The Design, Drawings, Specifications and Schedules and copyright thereof are the property of Hogg & Lamb and must not be used, retained or copied without the written authority of Hogg & Lamb.

REV	DATE	DESCRIPTION
1	07.08.26	FOR IINFORMATION

CLIENT / PROJECT
KEDRON-WAVELL

DRAWING NAME
DA_BLUE PACIFIC ROOM - LEVEL 1 - GA PLAN

SCALE
1 : 200 @A3
0 1 2 3 4 5 10


JOB N°
235

DATE
07.08.26

DRAWING NUMBER
S1-DA-201

REVISION
1

BCC DS
RECEIVED
12/11/2026
APPLICATION REF
A007150837

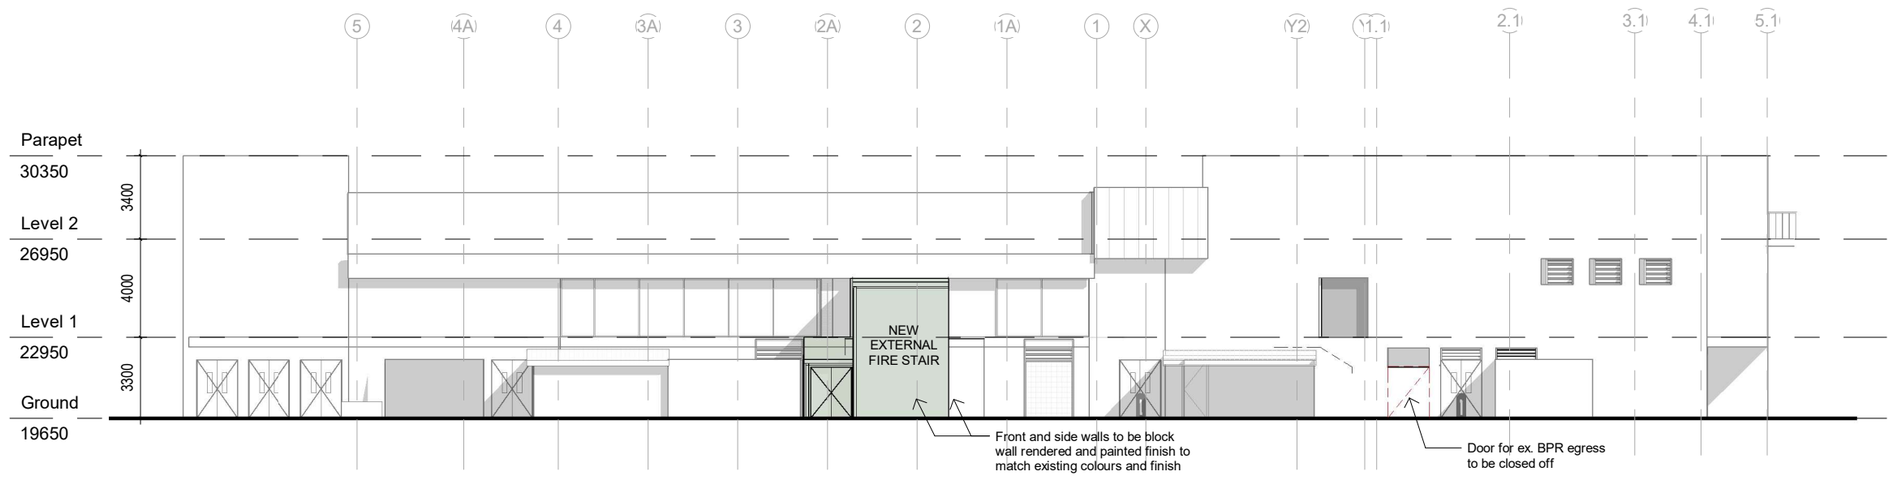

1 Southern Facade Elevation Copy 1
S1-180 1 : 250

NOT FOR CONSTRUCTION

Hogg & Lamb
ABN 21 611 959 374
181 Robertson St. Fortitude Valley.
QLD 4005
M. 0417 791 825 | M. 0409 895 953

NOTES

Used figured dimensions, DO NOT SCALE
Check all dimensions on site prior to commencement of work.
The Design, Drawings, Specifications and Schedules and copyright thereof are the property of Hogg & Lamb and must not be used, retained or copied without the written authority of Hogg & Lamb.

REV	DATE	DESCRIPTION
1	07.08.26	FOR IINFORMATION

CLIENT / PROJECT
KEDRON-WAVELL

DRAWING NAME
DA-BLUE PACIFIC ROOM - SOUTHERN FACADE ELEVATION

SCALE
1 : 250 @A3
0 1 2 3 4 5 10


JOB N°
235

DATE
07.08.26

DRAWING NUMBER
S1-DA-280

REVISION
1

BCC DS
RECEIVED
12/11/2026
APPLICATION REF
A007150837

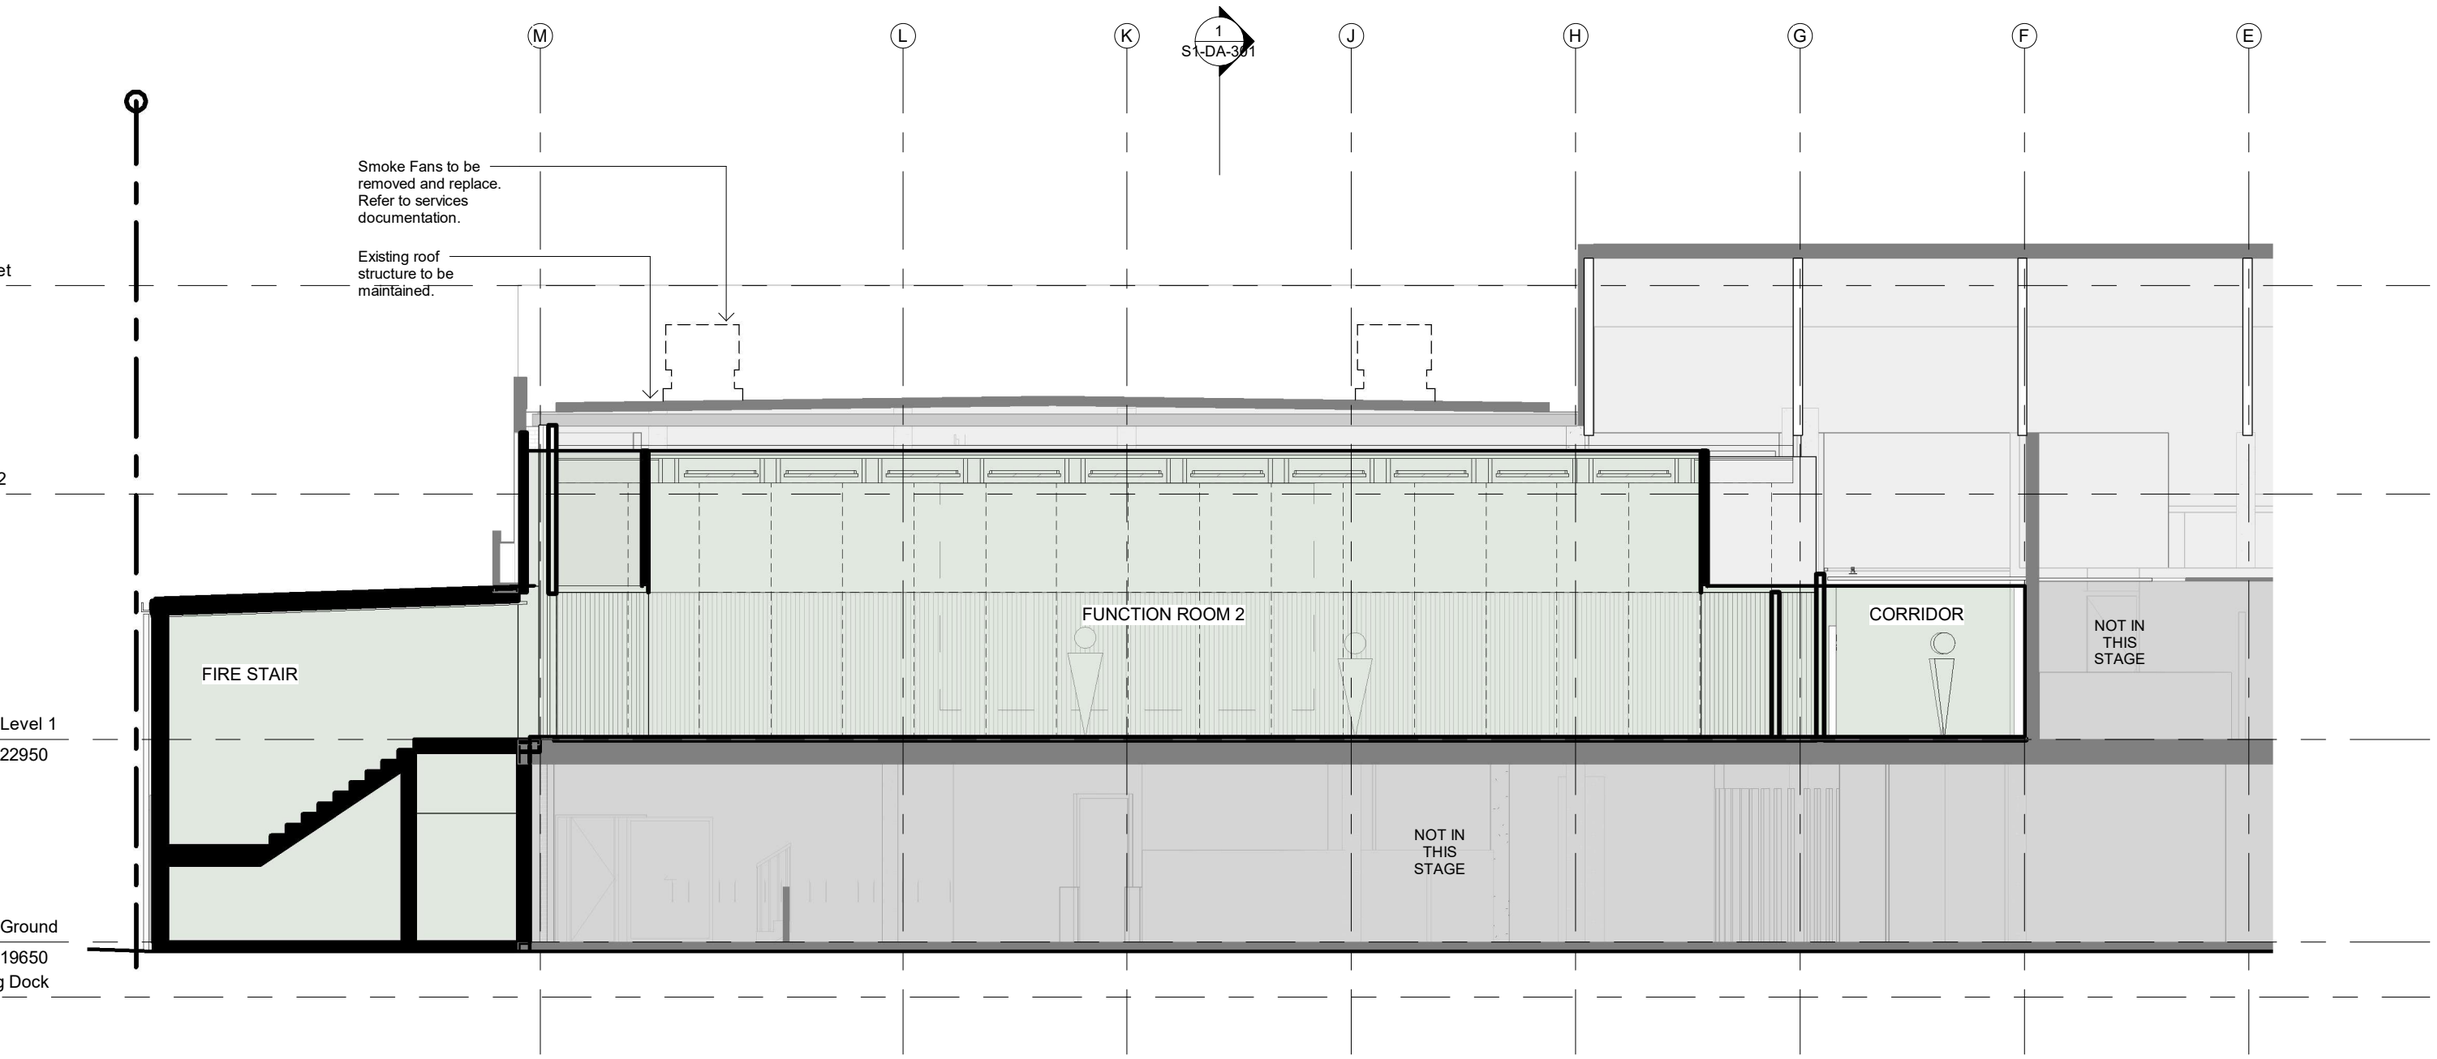

Hogg & Lamb
ABN 21 611 959 374
181 Robertson St. Fortitude Valley.
QLD 4005
M. 0417 791 825 | M. 0409 895 953

NOTES

Used figured dimensions, DO NOT SCALE
Check all dimensions on site prior to commencement of work.
The Design, Drawings, Specifications and Schedules and copyright thereof are the property of Hogg & Lamb and must not be used, retained or copied without the written authority of Hogg & Lamb.

REV	DATE	DESCRIPTION
1	07.08.26	FOR IINFORMATION

CLIENT / PROJECT
KEDRON-WAVELL

DRAWING NAME
DA-BLUE PACIFIC ROOM - SECTIONS 01

SCALE
1 : 100 @A3
0 1 2 2.5 5

JOB N°
235


DATE
07.08.26

DRAWING NUMBER
S1-DA-300

REVISION
1

BCC DS
RECEIVED
12/11/2026
APPLICATION REF
A007150837

CODE	DESCRIPTION
OPW-01	

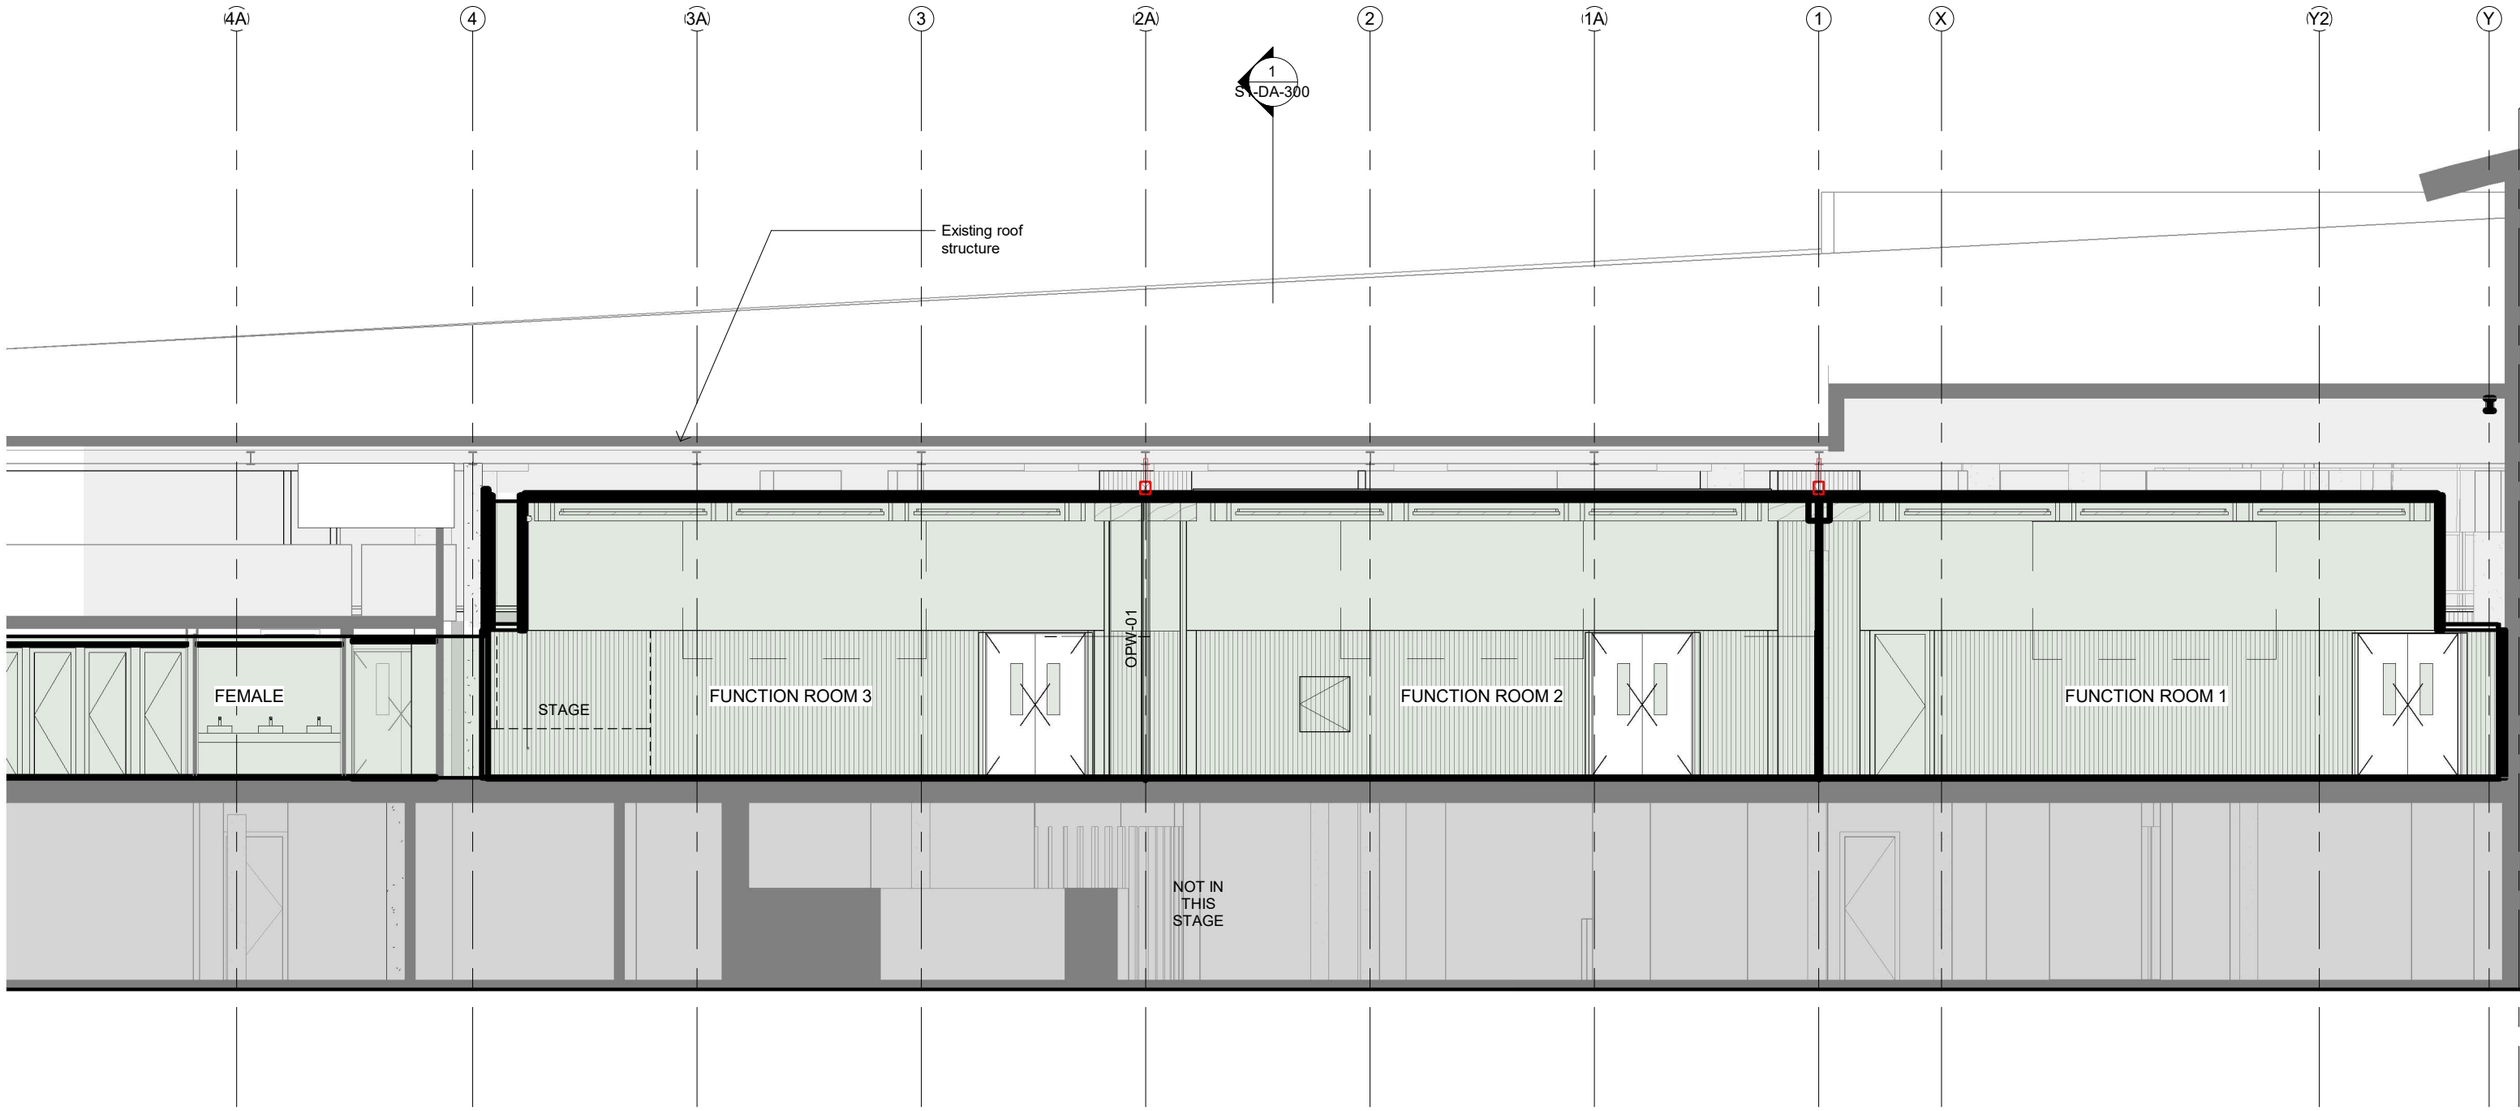

Hogg & Lamb
ABN 21 611 959 374
181 Robertson St. Fortitude Valley.
QLD 4005
M. 0417 791 825 | M. 0409 895 953

NOTES

Used figured dimensions, DO NOT SCALE
Check all dimensions on site prior to commencement of work.
The Design, Drawings, Specifications and Schedules and copyright thereof are the property of Hogg & Lamb and must not be used, retained or copied without the written authority of Hogg & Lamb.

REV	DATE	DESCRIPTION
1	07.08.26	FOR IINFORMATION

CLIENT / PROJECT
KEDRON-WAVELL

DRAWING NAME
DA-BLUE PACIFIC ROOM - SECTIONS 02

SCALE
1 : 100 @A3
0 1 2 2.5 5

JOB N°
235

DATE
07.08.26

DRAWING NUMBER
S1-DA-301

REVISION
1