

DEVELOPMENT SUMMARY & DRAWING LIST

PROPERTY ADDRESS: 100-106 Webster Road and 1-5 Theodore Street,
STAFFORD, QLD 4053
LOTS 28, 29, 30, 31, 32, & 33 ON RP75511

SITE AREA: 4018 m²

ZONING: LMR2 - LOW -MEDIUM DENSITY RESIDENTIAL
(2 OR 3 STOREY MIX)

HEIGHT: 3 STOREY + BASEMENT

Fire Ant Movement Controls

To prevent the spread of fire ants, the Queensland Government has implemented controls that apply to individuals and commercial operators, to restrict the movement of materials that could carry fire ants including soil, turf, potted plants, mulch, baled hay or straw, animal manures, mining or quarry products.

Penalties apply for non-compliance with the movement controls. If you are unsure of your obligations under the Biosecurity Act 2014 contact the relevant Queensland State Government Department.

PLANS AND DOCUMENTS
referred to in the
APPROVAL

Dated: 17/01/2025

THIS APPROVAL SHOULD NOT BE TAKEN TO CONSTITUTE PERMISSION TO ENTER NEIGHBOURING PROPERTIES TO CONSTRUCT (INCLUDING ASSOCIATED WORKS SUCH AS DRAINAGE AND EXCAVATION) ANY BUILT TO BOUNDARY WALL OR FENCES. PERMISSION MUST BE OBTAINED FROM RELEVANT PROPERTY OWNERS.

PLANS AND DOCUMENTS
referred to in the
DEVELOPMENT APPROVAL

Issued: 17/01/2025

Minor change: 31/10/2025

AMENDED IN RED

06/01/2025

BCC DS
RECEIVED

24 September 2026

APPLICATION REF

A007111411

PROPOSED

YIELD: 60 UNITS (24 x 2 BEDROOM UNIT + 36 x 3 BEDROOM UNIT)

CAR PARKING: 117 RESIDENT TOTAL, INCLUDING 6 x SMALL CAR (3.4%) + 15 VISITOR (INCLUDING PWD)

BICYCLE PARKING: TOTAL PROVIDED: 60 RESIDENT (BASEMENT) + 15 VISITOR (GROUND LEVEL)

COMMON OPEN SPACE: 225 m² /5.6%

PLANTING:

DEEP PLANTING > 4m WIDE: 242.5 m² /6.03%

ALT. DEEP PLANTING 3m > 4m WIDE: 200 m² /4.98%

MISC. PLANTING AREAS: 179.5 m² /4.47%

PODIUM PLANTING AREAS: 213 m² /5.37%

(REFER TO LANDSCAPE PLAN)

SITE COVER: 2404m² / 59.83%
(3 BLOCKS 2,140.9m² & BALCONIES 263.1m²)

APPROVED DA

57 UNITS (14 x 1 BEDROOM UNIT + 42 x 2 BEDROOM UNIT + 1 x 3 BEDROOM UNIT)

TOTAL PROVIDED: 69 RESIDENT + 10 VISITOR (INCLUDING 1 x PWD)

279.81 m² /6.96%

756.73 m² /18.81%

2243.15m² / 55.76%

PEDESTRIAN ENTRYWAY

BASEMENT CARPARK DRIVEWAY



BLOCK 01 ENTRYWAY



BLOCK 02 ENTRYWAY



BLOCK 02 / 03 ENTRYWAY

THEODORE STREET



BCC DS
RECEIVED

24 September 2026

APPLICATION REF

A007111411

PLANS AND DOCUMENTS
referred to in the
DEVELOPMENT APPROVAL

Issued: 17/01/2025

Minor change: 31/10/2025

~~PLANS AND DOCUMENTS
referred to in the
APPROVAL~~


~~Dated: 17/01/2025~~

Fire Ant Movement Controls

To prevent the spread of fire ants, the Queensland Government has implemented controls that apply to individuals and commercial operators, to restrict the movement of materials that could carry fire ants including soil, turf, potted plants, mulch, baled hay or straw, animal manures, mining or quarry products.

Penalties apply for non-compliance with the movement controls. If you are unsure of your obligations under the Biosecurity Act 2014 contact the relevant Queensland State Government Department.

THIS APPROVAL SHOULD NOT BE TAKEN TO CONSTITUTE PERMISSION TO ENTER NEIGHBOURING PROPERTIES TO CONSTRUCT (INCLUDING ASSOCIATED WORKS SUCH AS DRAINAGE AND EXCAVATION) ANY BUILT TO BOUNDARY WALL OR FENCES. PERMISSION MUST BE OBTAINED FROM RELEVANT PROPERTY OWNERS.

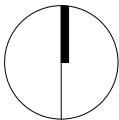

BCC DS
RECEIVED
19/12/2024
APPLICATION REF
A007111411

BCC DS
RECEIVED
24 September 2026
APPLICATION REF

A007111411

Fire Ant Movement Controls
To prevent the spread of fire ants, the Queensland Government has implemented controls that apply to individuals and commercial operators, to restrict the movement of materials that could carry fire ants including soil, turf, potted plants, mulch, baled hay or straw, animal manures, mining or quarry products. Penalties apply for non-compliance with the movement controls. If you are unsure of your obligations under the Biosecurity Act 2014 contact the relevant Queensland State Government Department.



PLANS AND DOCUMENTS
referred to in the
DEVELOPMENT APPROVAL

Issued: 17/01/2025
Minor change: 31/10/2025


PLANS AND DOCUMENTS
referred to in the
APPROVAL

Dated: 17/01/2025

THIS APPROVAL SHOULD NOT BE TAKEN TO CONSTITUTE PERMISSION TO ENTER NEIGHBOURING PROPERTIES TO CONSTRUCT (INCLUDING ASSOCIATED WORKS SUCH AS DRAINAGE AND EXCAVATION) ANY BUILT TO BOUNDARY WALL OR FENCES. PERMISSION MUST BE OBTAINED FROM RELEVANT PROPERTY OWNERS.

CLIENT:
RED & CO.

1 THEODORE ST, STAFFORD
1 THEODRE ST, STAFFORD QLD 4053

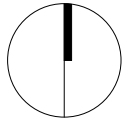

3D BUILDING VIEWS

DATE: 29/08/2024	DRAWN BY: RF	PROJECT No. 60935	DRAWING No. A1-DA-01-04	SCALE: (@ A1)	ISSUE P3
---------------------	-----------------	----------------------	----------------------------	------------------	-------------

BCC DS
RECEIVED
19/12/2024
APPLICATION REF
A00564899

PLANS AND DOCUMENTS
referred to in the
DEVELOPMENT APPROVAL

Issued: 17/01/2025
Minor change: 31/10/2025

BCC DS
RECEIVED
24 September 2026
APPLICATION REF
A007111411

Fire Ant Movement Controls


To prevent the spread of fire ants, the Queensland Government has implemented controls that apply to individuals and commercial operators, to restrict the movement of materials that could carry fire ants including soil, turf, potted plants, mulch, baled hay or straw, animal manures, mining or quarry products.

Penalties apply for non-compliance with the movement controls. If you are unsure of your obligations under the Biosecurity Act 2014 contact the relevant Queensland State Government Department.



~~PLANS AND DOCUMENTS~~
~~referred to in the~~
~~APPROVAL~~
~~Dated: 17/01/2025~~

THIS APPROVAL SHOULD NOT BE
TAKEN TO CONSTITUTE PERMISSION
TO ENTER NEIGHBOURING
PROPERTIES TO CONSTRUCT
(INCLUDING ASSOCIATED WORKS
SUCH AS DRAINAGE AND EXCAVATION)
ANY BUILT TO BOUNDARY WALL OR
FENCES. PERMISSION MUST BE
OBTAINED FROM RELEVANT
PROPERTY OWNERS.

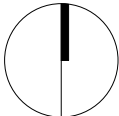

BCC DS
RECEIVED
19/12/2024
APPLICATION REF
A0056A499



**BCC DS
RECEIVED**
24 September 2026
APPLICATION REF

A007111411


Fire Ant Movement Controls
To prevent the spread of fire ants, the Queensland Government has implemented controls that apply to individuals and commercial operators, to restrict the movement of materials that could carry fire ants including soil, turf, potted plants, mulch, baled hay or straw, animal manures, mining or quarry products.
Penalties apply for non-compliance with the movement controls. If you are unsure of your obligations under the Biosecurity Act 2014 contact the relevant Queensland State Government Department.

PLANS AND DOCUMENTS
referred to in the
APPROVAL
Dated: 17/01/2025

THIS APPROVAL SHOULD NOT BE
TAKEN TO CONSTITUTE PERMISSION
TO ENTER NEIGHBOURING
PROPERTIES TO CONSTRUCT
(INCLUDING ASSOCIATED WORKS
SUCH AS DRAINAGE AND EXCAVATION)
ANY BUILT TO BOUNDARY WALL OR
FENCES. PERMISSION MUST BE
OBTAINED FROM RELEVANT
PROPERTY OWNERS.



PLANS AND DOCUMENTS
referred to in the
DEVELOPMENT APPROVAL
Issued: 17/01/2025
Minor change: 31/10/2025

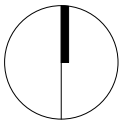





Fire Ant Movement Controls
To prevent the spread of fire ants, the Queensland Government has implemented controls that apply to individuals and commercial operators, to restrict the movement of materials that could carry fire ants including soil, turf, potted plants, mulch, baled hay or straw, animal manures, mining or quarry products. Penalties apply for non-compliance with the movement controls. If you are unsure of your obligations under the Biosecurity Act 2014 contact the relevant Queensland State Government Department.


~~PLANS AND DOCUMENTS
referred to in the
APPROVAL
Dated: 17/01/2025~~

THIS APPROVAL SHOULD NOT BE TAKEN TO CONSTITUTE PERMISSION TO ENTER NEIGHBOURING PROPERTIES TO CONSTRUCT (INCLUDING ASSOCIATED WORKS SUCH AS DRAINAGE AND EXCAVATION) ANY BUILT TO BOUNDARY WALL OR FENCES. PERMISSION MUST BE OBTAINED FROM RELEVANT PROPERTY OWNERS.

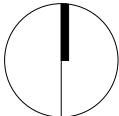


 

BIN COLLECTION PAD

 

BIN STORAGE

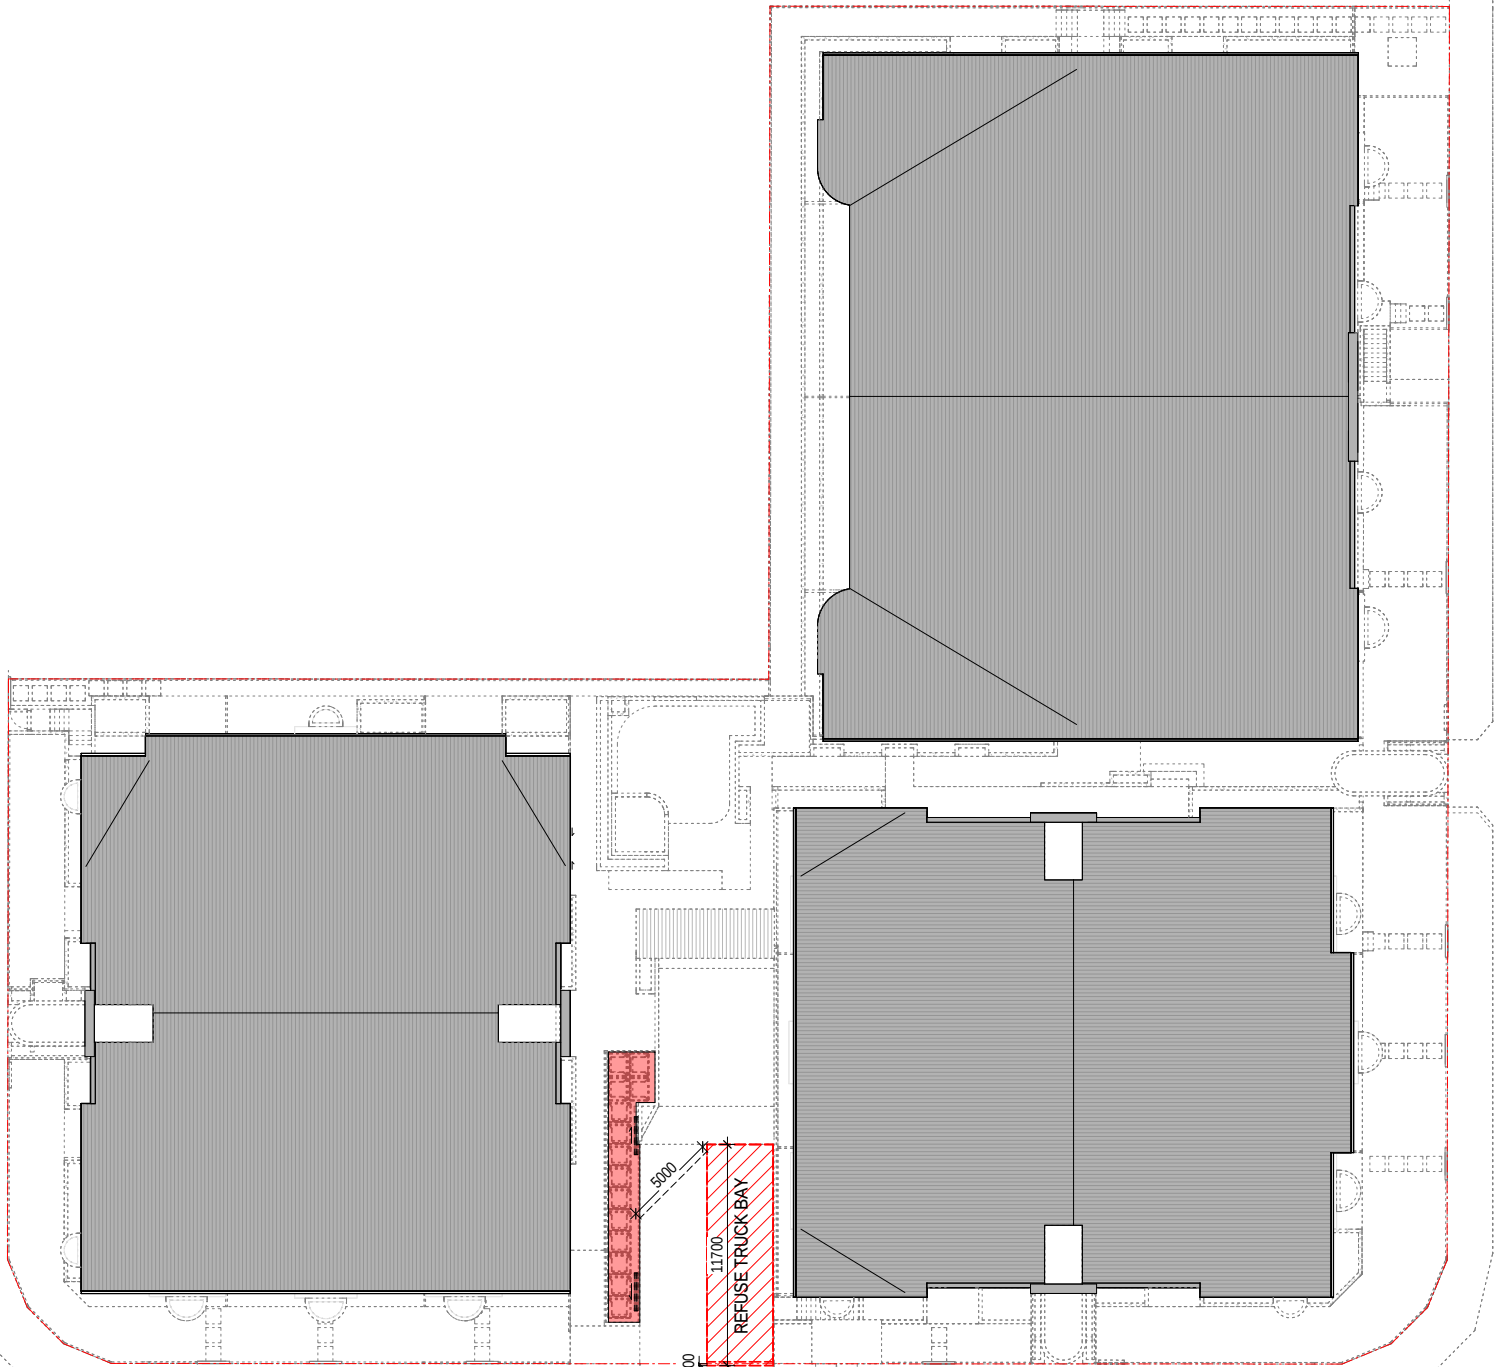

① REFUSE MANAGEMENT - BASEMENT
SCALE: 1 : 200 (@ A1)

PLANS AND DOCUMENTS
referred to in the
DEVELOPMENT APPROVAL

Issued: 17/01/2025

Minor change: 31/10/2025

Fire Ant Movement Controls


To prevent the spread of fire ants, the Queensland Government has implemented controls that apply to individuals and commercial operators, to restrict the movement of materials that could carry fire ants including soil, turf, potted plants, mulch, baled hay or straw, animal manures, mining or quarry products. Penalties apply for non-compliance with the movement controls. If you are unsure of your obligations under the Biosecurity Act 2014 contact the relevant Queensland State Government Department.

② REFUSE MANAGEMENT - SITE PLAN
SCALE: 1 : 200 (@ A1)

~~PLANS AND DOCUMENTS
referred to in the
APPROVAL~~

Dated: 17/01/2025

THIS APPROVAL SHOULD NOT BE TAKEN TO CONSTITUTE PERMISSION TO ENTER NEIGHBOURING PROPERTIES TO CONSTRUCT (INCLUDING ASSOCIATED WORKS SUCH AS DRAINAGE AND EXCAVATION) ANY BUILT TO BOUNDARY WALL OR FENCES. PERMISSION MUST BE OBTAINED FROM RELEVANT PROPERTY OWNERS.

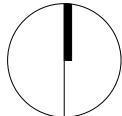



A COMBINATION OF STRATEGIES ARE INCORPORATED IN DESIGN OF THE BLOCK 1 & 3
BOUNDARY-FACING ELEVATIONS & LANDSCAPING, TO MITIGATE OVERLOOKING OF ADJOINING PROPERTY.

PLANS AND DOCUMENTS
referred to in the
DEVELOPMENT APPROVAL

Issued: 17/01/2025

Minor change: 31/10/2025

CLIENT:
RED & CO.

Fire Ant Movement Controls
To prevent the spread of fire ants, the Queensland Government has implemented controls that apply to individuals and commercial operators: to restrict the movement of materials that could carry fire ants including soil, turf, potted plants, mulch, baled hay or straw, animal manures, mining or quarry products.
Penalties apply for non-compliance with the movement controls. If you are unsure of your obligations under the Biosecurity Act 2014 contact the relevant Queensland State Government Department.

1 THEODORE ST, STAFFORD
1 THEODRE ST, STAFFORD QLD 4053


THIS APPROVAL SHOULD NOT BE
TAKEN TO CONSTITUTE PERMISSION
TO ENTER NEIGHBOURING
PROPERTIES TO CONSTRUCT
(INCLUDING ASSOCIATED WORKS
SUCH AS DRAINAGE AND EXCAVATION)
ANY BUILT TO BOUNDARY WALL OR
FENCES. PERMISSION MUST BE
OBTAINED FROM RELEVANT
PROPERTY OWNERS.

PLANS AND DOCUMENTS
referred to in the
APPROVAL

Dated: 17/01/2025



**BCC DS
RECEIVED**
24 September 2026
APPLICATION REF
A007111411

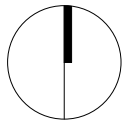

OVERLOOKING MITIGATION STRATEGY

DATE: 19/11/2024	DRAWN BY: RF	PROJECT No. 60935	DRAWING No. A1-DA-01-14	SCALE: 1 : 1 (@ A1)	ISSUE P2
---------------------	-----------------	----------------------	----------------------------	------------------------	-------------

PLANS AND DOCUMENTS
referred to in the
DEVELOPMENT APPROVAL

Issued: 17/01/2025
Minor change: 31/10/2025


BCC DS

RECEIVED


24 September 2026

APPLICATION REF

A007111411

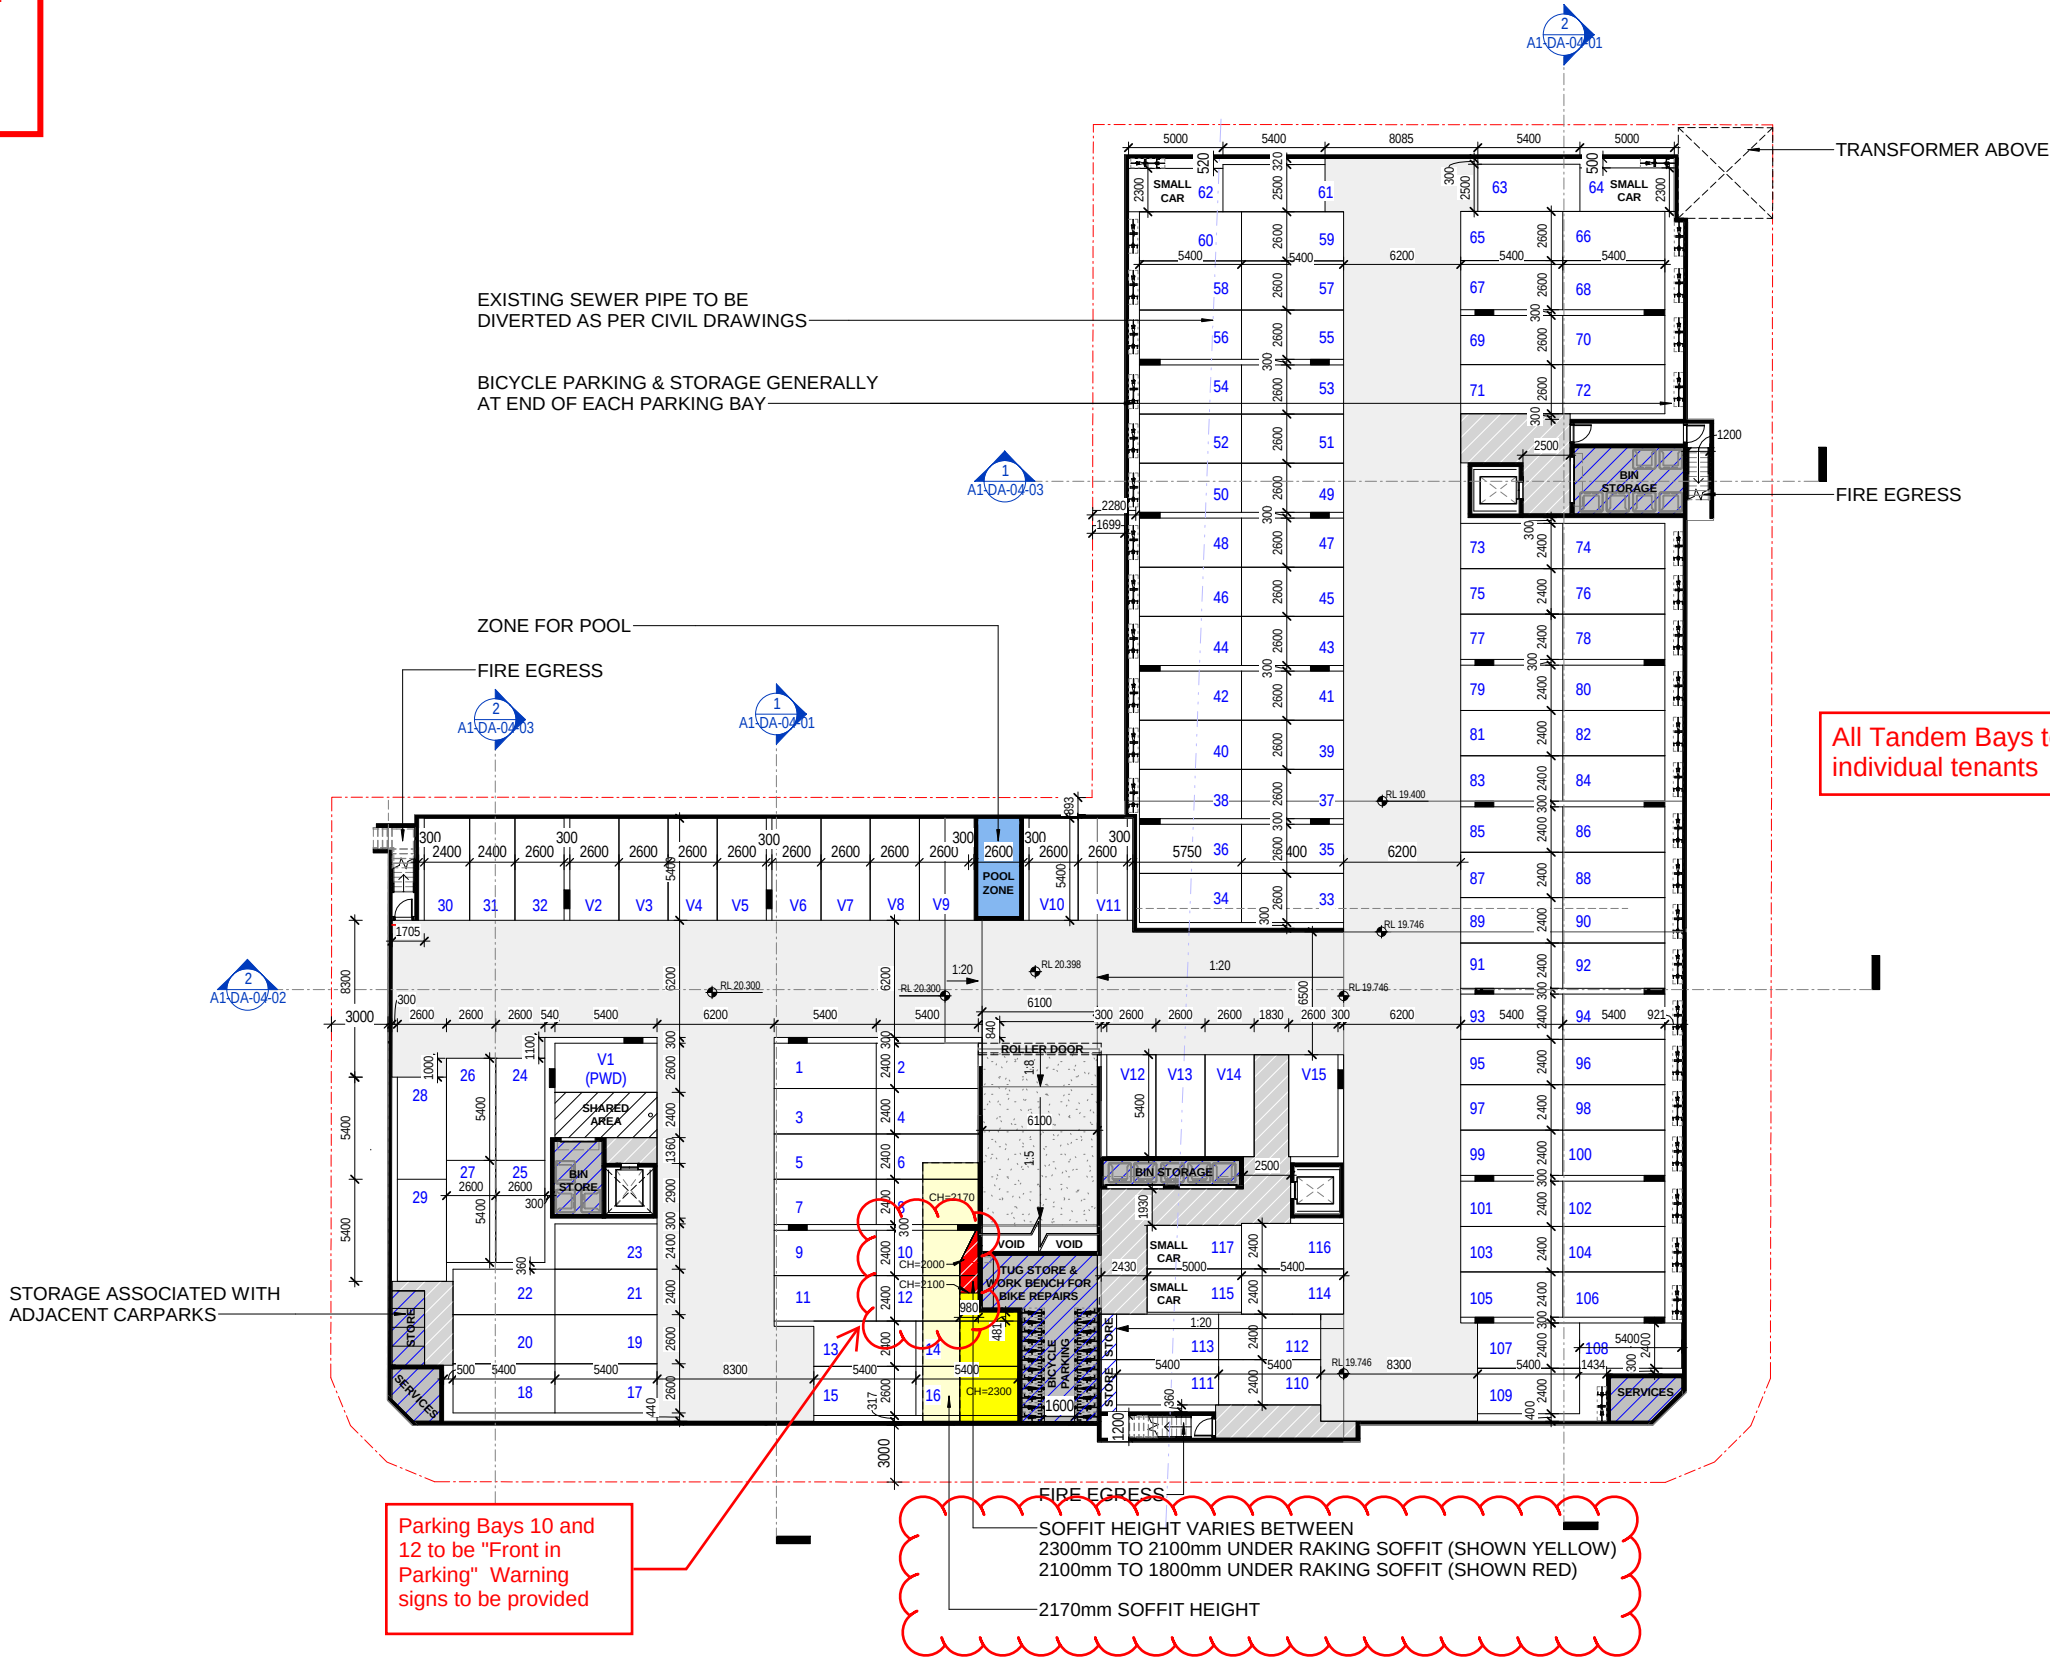

1 SITE BASEMENT PLAN
SCALE: 1 : 200 (@ A1)

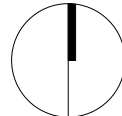

PLANS AND DOCUMENTS
referred to in the
DEVELOPMENT APPROVAL

Issued: 17/01/2025

Minor change: 31/10/2025

BCC DS
RECEIVED

02/09/2025

APPLICATION REF

A006852242

BCC DS
RECEIVED

24 September 2026

APPLICATION REF

A007111411

Minimum 3.75m
Verge

Acoustic barrier in
accordance with the
conditions of
approval

Fire Ant Movement Controls

To prevent the spread of fire ants,
the Queensland Government has
implemented controls that apply to
individuals and commercial
operators, to restrict the movement of
materials that could carry fire ants
including soil, turf, potted plants,
mulch, baled hay or straw, animal
manures, mining or quarry products.

Penalties apply for non-compliance
with the movement controls. If you
are unsure of your obligations under
the Biosecurity Act 2014 contact the
relevant Queensland State
Government Department.

THIS APPROVAL SHOULD NOT BE
TAKEN TO CONSTITUTE PERMISSION
TO ENTER NEIGHBOURING
PROPERTIES TO CONSTRUCT
(INCLUDING ASSOCIATED WORKS
SUCH AS DRAINAGE AND EXCAVATION)
ANY BUILT TO BOUNDARY WALL OR
FENCES. PERMISSION MUST BE
OBTAINED FROM RELEVANT
PROPERTY OWNERS.

THEODORE STREET

WEBSTER ROAD

LINDLEY STREET

1 SITE PLAN - LEVEL 1 (GROUND)
SCALE: 1 : 200 (@ A1)

PLANS AND DOCUMENTS
referred to in the
DEVELOPMENT APPROVAL

Issued: 17/01/2025

Minor change: 31/10/2025

BCC DS

RECEIVED

24 September 2026

APPLICATION REF

A007111411

BCC DS

RECEIVED

02/09/2025

APPLICATION REF

A006852242



1 SITE PLAN - LEVEL 2
SCALE: 1 : 200 (@ A1)

Fire Ant Movement Controls

To prevent the spread of fire ants, the Queensland Government has implemented controls that apply to individuals and commercial operators, to restrict the movement of materials that could carry fire ants including soil, turf, potted plants, mulch, baled hay or straw, animal manures, mining or quarry products.

Penalties apply for non-compliance with the movement controls. If you are unsure of your obligations under the Biosecurity Act 2014 contact the relevant Queensland State Government Department.

THIS APPROVAL SHOULD NOT BE TAKEN TO CONSTITUTE PERMISSION TO ENTER NEIGHBOURING PROPERTIES TO CONSTRUCT (INCLUDING ASSOCIATED WORKS SUCH AS DRAINAGE AND EXCAVATION) ANY BUILT TO BOUNDARY WALL OR FENCES. PERMISSION MUST BE OBTAINED FROM RELEVANT PROPERTY OWNERS.

PLANS AND DOCUMENTS
referred to in the
DEVELOPMENT APPROVAL

Issued: 17/01/2025

Minor change: 31/10/2025

BCC DS
RECEIVED

24 September 2026

APPLICATION REF

A007111411

BCC DS
RECEIVED


02/09/2025

APPLICATION REF

A006852242



1 SITE PLAN - LEVEL 3
SCALE: 1 : 200 (@ A1)

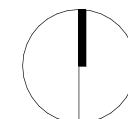

BCC DS
RECEIVED
19/12/2024
APPLICATION REF
A007111411

PLANS AND DOCUMENTS
referred to in the
DEVELOPMENT APPROVAL


Issued: 17/01/2025
Minor change: 31/10/2025

BCC DS
RECEIVED

24 September 2026

APPLICATION REF

A007111411

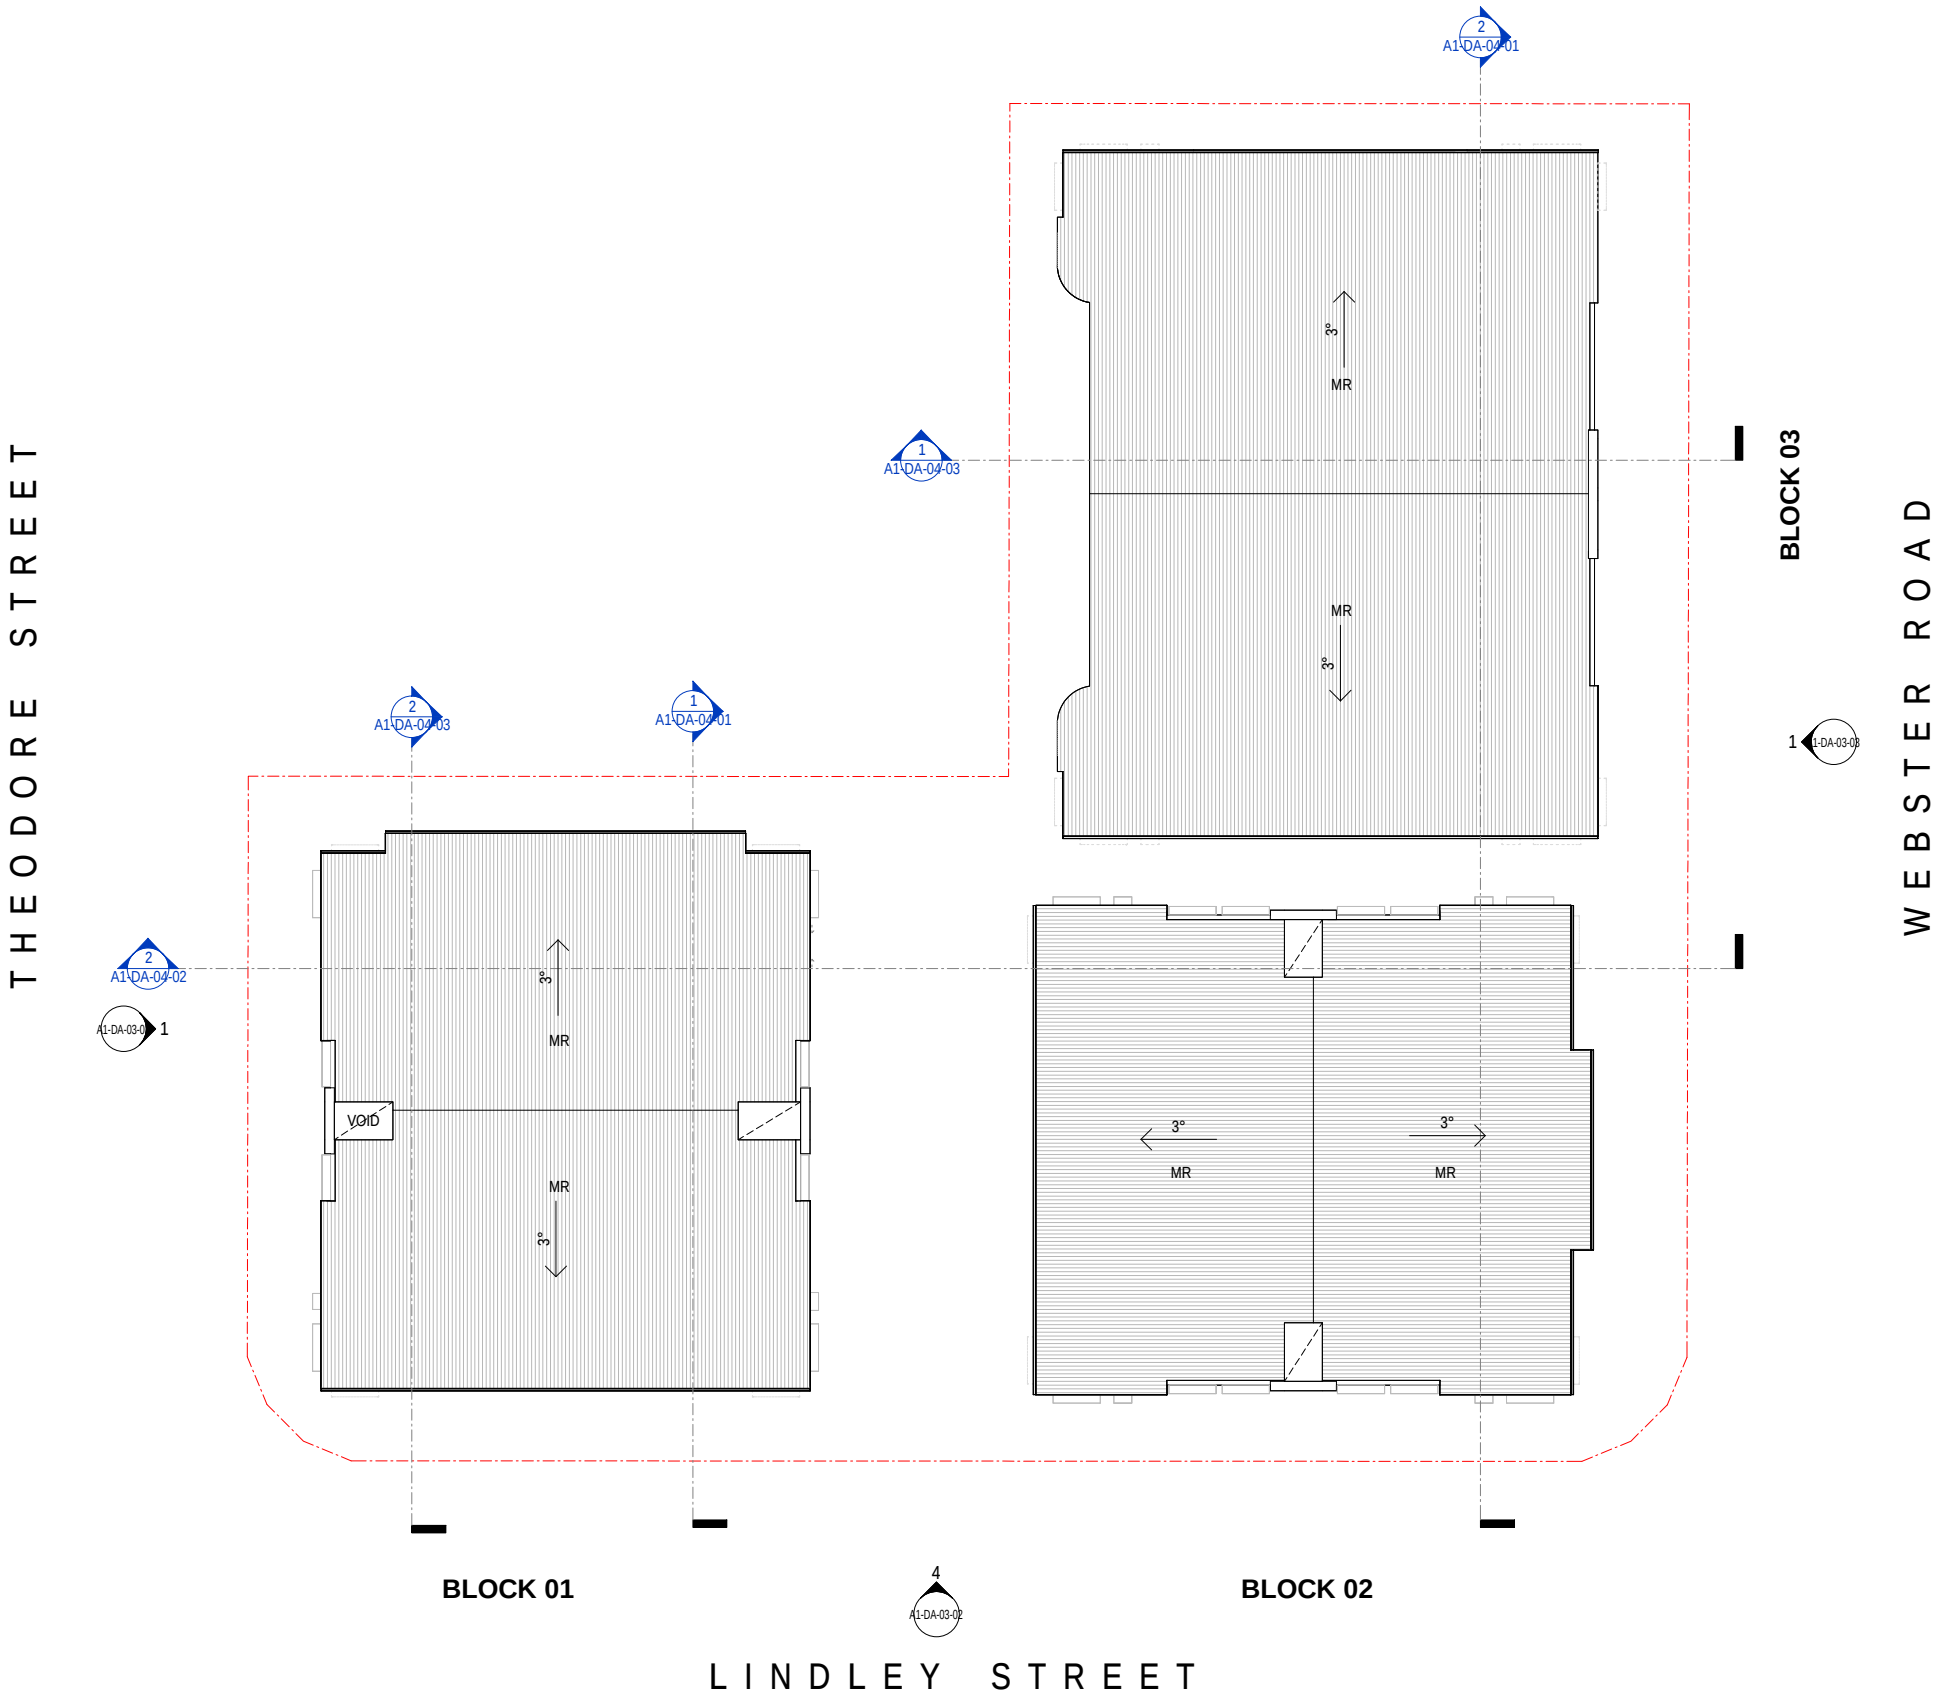

Fire Ant Movement Controls


To prevent the spread of fire ants, the Queensland Government has implemented controls that apply to individuals and commercial operators, to restrict the movement of materials that could carry fire ants including soil, turf, potted plants, mulch, baled hay or straw, animal manures, mining or quarry products. Penalties apply for non-compliance with the movement controls. If you are unsure of your obligations under the Biosecurity Act 2014 contact the relevant Queensland State Government Department.

~~PLANS AND DOCUMENTS
referred to in the
APPROVAL~~

~~Dated: 17/01/2025~~

THIS APPROVAL SHOULD NOT BE
TAKEN TO CONSTITUTE PERMISSION
TO ENTER NEIGHBOURING
PROPERTIES TO CONSTRUCT
(INCLUDING ASSOCIATED WORKS
SUCH AS DRAINAGE AND EXCAVATION)
ANY BUILT TO BOUNDARY WALL OR
FENCES. PERMISSION MUST BE
OBTAINED FROM RELEVANT
PROPERTY OWNERS.

1 SITE ROOF PLAN
SCALE: 1 : 200 (@ A1)

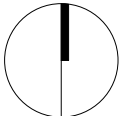

BCC DS
RECEIVED
19/12/2024
APPLICATION REF
A00656489

PLANS AND DOCUMENTS
referred to in the
DEVELOPMENT APPROVAL


Issued: 17/01/2025
Minor change: 31/10/2025

BCC DS
RECEIVED
24 September 2026
APPLICATION REF
A007111411

Fire Ant Movement Controls
To prevent the spread of fire ants, the Queensland Government has implemented controls that apply to individuals and commercial operators, to restrict the movement of materials that could carry fire ants including soil, turf, potted plants, mulch, baled hay or straw, animal manures, mining or quarry products. Penalties apply for non-compliance with the movement controls. If you are unsure of your obligations under the Biosecurity Act 2014 contact the relevant Queensland State Government Department.


~~PLANS AND DOCUMENTS
referred to in the
APPROVAL
Dated: 17/01/2025~~

THIS APPROVAL SHOULD NOT BE
TAKEN TO CONSTITUTE PERMISSION
TO ENTER NEIGHBOURING
PROPERTIES TO CONSTRUCT
(INCLUDING ASSOCIATED WORKS
SUCH AS DRAINAGE AND EXCAVATION)
ANY BUILT TO BOUNDARY WALL OR
FENCES. PERMISSION MUST BE
OBTAINED FROM RELEVANT
PROPERTY OWNERS.

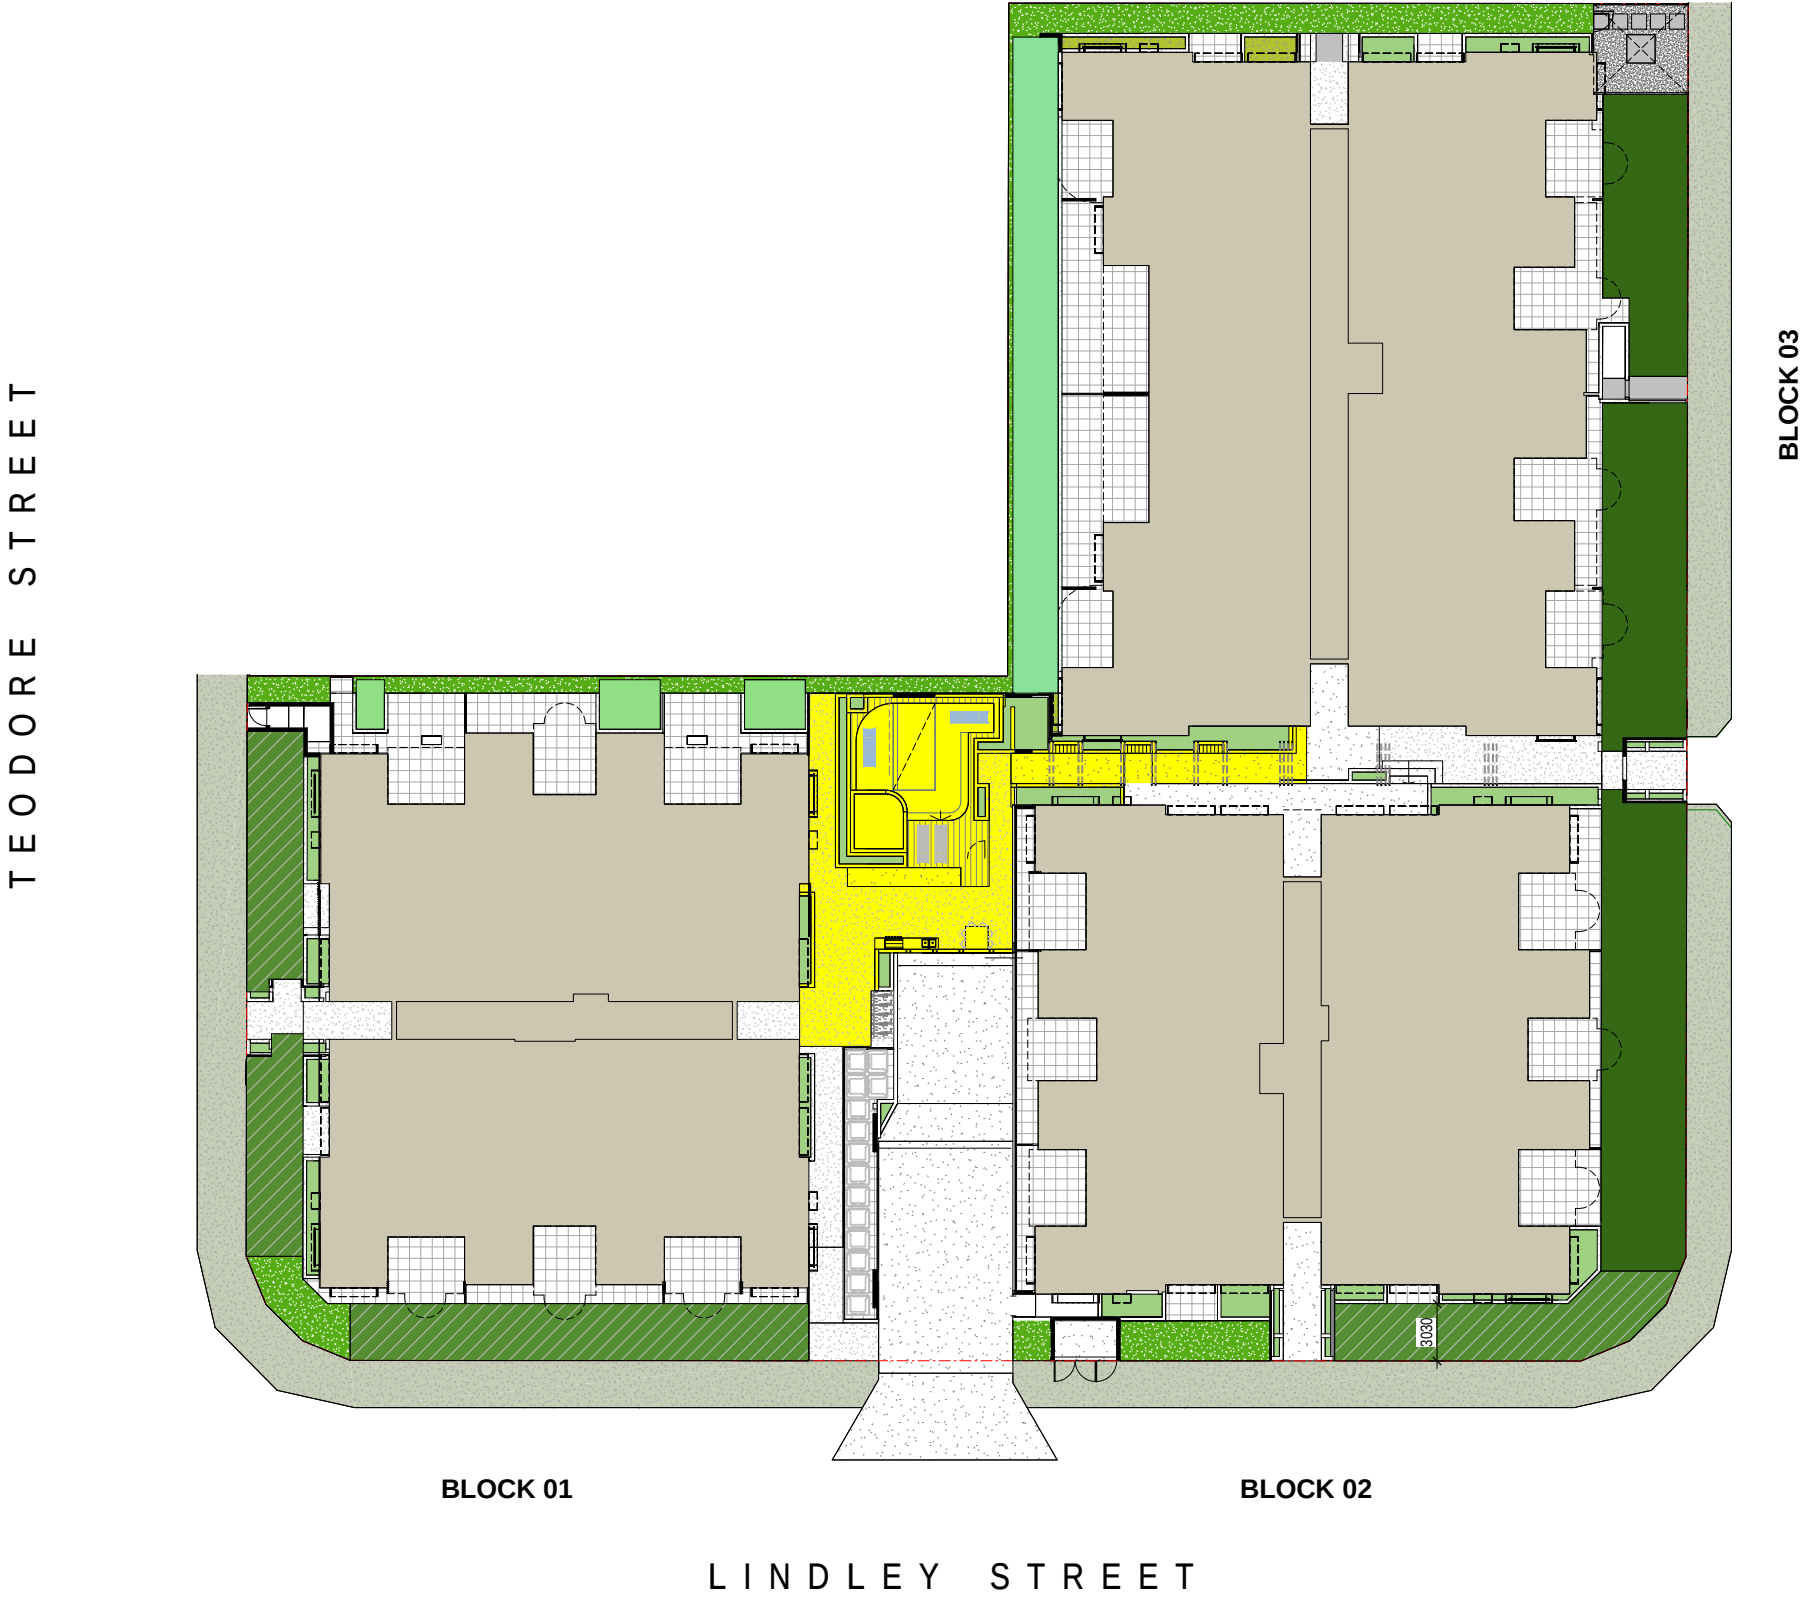

LEGEND		
DEEP PLANTING >4m		242.5m²
DEEP PLANTING >3m & <4m		200m²
MISC. DEEP PLANTING		179.5m²
PODIUM PLANTERS (REFER TO LANDSCAPE PLAN)		213m²
COMMON OPEN SPACE		225m²

1 COS & DEEP PLANTING DIAGRAM
SCALE: 1 : 200 (@ A1)

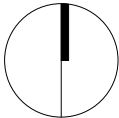

PLANS AND DOCUMENTS
referred to in the
DEVELOPMENT APPROVAL

Issued: 17/01/2025

Minor change: 31/10/2025

BCC DS
RECEIVED

02/09/2025

APPLICATION REF

A006852242


BCC DS

RECEIVED

24 September 2026

APPLICATION REF

A007111411

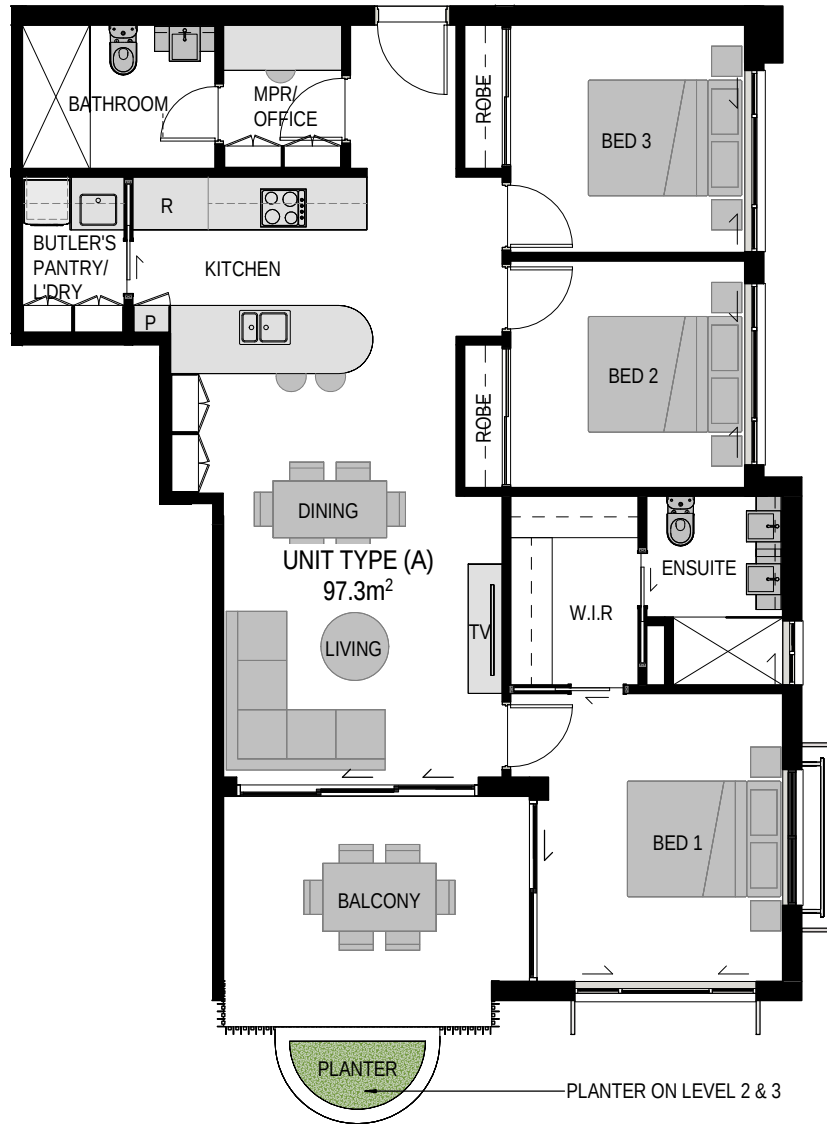

Fire Ant Movement Controls

To prevent the spread of fire ants, the Queensland Government has implemented controls that apply to individuals and commercial operators, to restrict the movement of materials that could carry fire ants including soil, turf, potted plants, mulch, baled hay or straw, animal manures, mining or quarry products.

Penalties apply for non-compliance with the movement controls. If you are unsure of your obligations under the Biosecurity Act 2014 contact the relevant Queensland State Government Department.

THIS APPROVAL SHOULD NOT BE
TAKEN TO CONSTITUTE PERMISSION
TO ENTER NEIGHBOURING
PROPERTIES TO CONSTRUCT
(INCLUDING ASSOCIATED WORKS
SUCH AS DRAINAGE AND EXCAVATION)
ANY BUILT TO BOUNDARY WALL OR
FENCES. PERMISSION MUST BE
OBTAINED FROM RELEVANT
PROPERTY OWNERS.

1 UNIT TYPE A FLOOR PLAN
SCALE: 1 : 50 (@ A1)

PLANS AND DOCUMENTS
referred to in the
DEVELOPMENT APPROVAL

Issued: 17/01/2025

Minor change: 31/10/2025

BCC DS
RECEIVED


02/09/2025

APPLICATION REF
A006852242

BCC DS
RECEIVED

24 September 2026

APPLICATION REF
A007111411

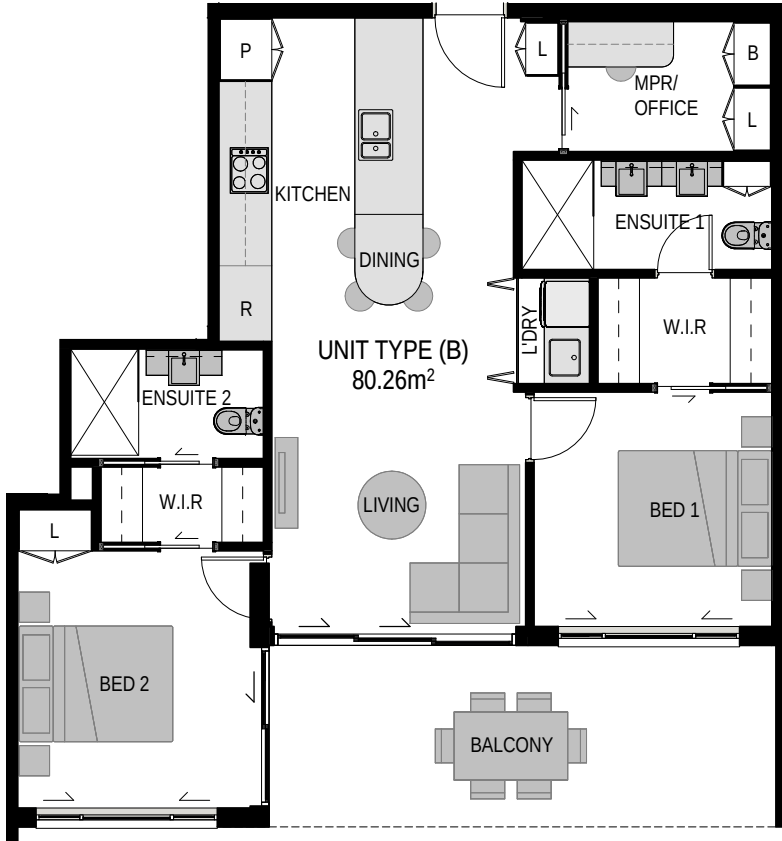

1 UNIT TYPE B FLOOR PLAN
SCALE: 1 : 50 (@ A1)

Fire Ant Movement Controls

To prevent the spread of fire ants, the Queensland Government has implemented controls that apply to individuals and commercial operators, to restrict the movement of materials that could carry fire ants including soil, turf, potted plants, mulch, baled hay or straw, animal manures, mining or quarry products.

Penalties apply for non-compliance with the movement controls. If you are unsure of your obligations under the Biosecurity Act 2014 contact the relevant Queensland State Government Department.

THIS APPROVAL SHOULD NOT BE TAKEN TO CONSTITUTE PERMISSION TO ENTER NEIGHBOURING PROPERTIES TO CONSTRUCT (INCLUDING ASSOCIATED WORKS SUCH AS DRAINAGE AND EXCAVATION) ANY BUILT TO BOUNDARY WALL OR FENCES. PERMISSION MUST BE OBTAINED FROM RELEVANT PROPERTY OWNERS.

PLANS AND DOCUMENTS
referred to in the
DEVELOPMENT APPROVAL

Issued: 17/01/2025

Minor change: 31/10/2025

BCC DS
RECEIVED

02/09/2025

APPLICATION REF
A006852242

BCC DS
RECEIVED

24 September 2026

APPLICATION REF
A007111411



1 UNIT TYPE C FLOOR PLAN
SCALE: 1 : 50 (@ A1)

Fire Ant Movement Controls

To prevent the spread of fire ants, the Queensland Government has implemented controls that apply to individuals and commercial operators, to restrict the movement of materials that could carry fire ants including soil, turf, potted plants, mulch, baled hay or straw, animal manures, mining or quarry products.

Penalties apply for non-compliance with the movement controls. If you are unsure of your obligations under the Biosecurity Act 2014 contact the relevant Queensland State Government Department.

THIS APPROVAL SHOULD NOT BE TAKEN TO CONSTITUTE PERMISSION TO ENTER NEIGHBOURING PROPERTIES TO CONSTRUCT (INCLUDING ASSOCIATED WORKS SUCH AS DRAINAGE AND EXCAVATION) ANY BUILT TO BOUNDARY WALL OR FENCES. PERMISSION MUST BE OBTAINED FROM RELEVANT PROPERTY OWNERS.

PLANS AND DOCUMENTS
referred to in the
DEVELOPMENT APPROVAL

Issued: 17/01/2025

Minor change: 31/10/2025

BCC DS
RECEIVED


02/09/2025

APPLICATION REF
A006852242

BCC DS
RECEIVED

24 September 2026

APPLICATION REF
A007111411

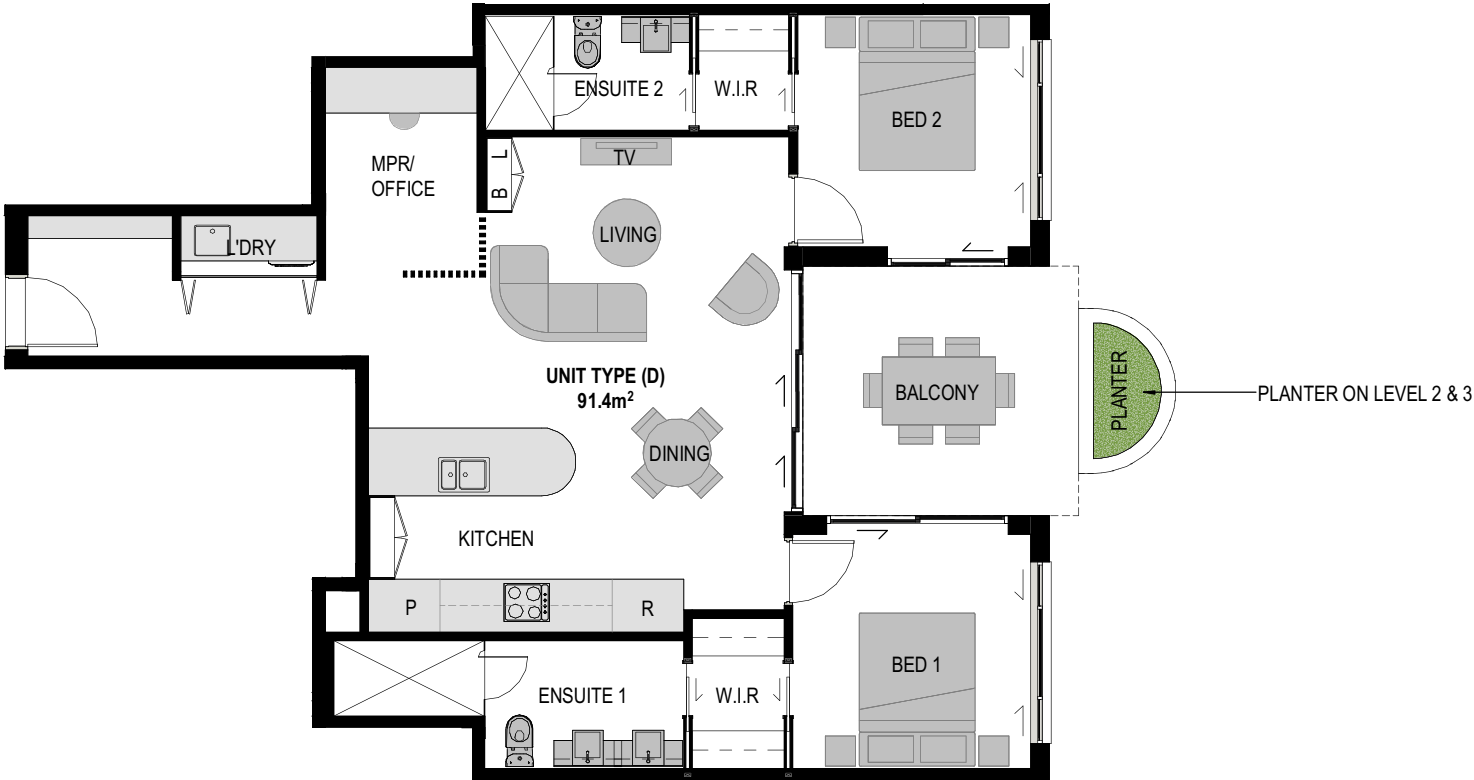

1 UNIT TYPE D FLOOR PLAN
SCALE: 1 : 50 (@ A1)

Fire Ant Movement Controls

To prevent the spread of fire ants, the Queensland Government has implemented controls that apply to individuals and commercial operators, to restrict the movement of materials that could carry fire ants including soil, turf, potted plants, mulch, baled hay or straw, animal manures, mining or quarry products.

Penalties apply for non-compliance with the movement controls. If you are unsure of your obligations under the Biosecurity Act 2014 contact the relevant Queensland State Government Department.

THIS APPROVAL SHOULD NOT BE TAKEN TO CONSTITUTE PERMISSION TO ENTER NEIGHBOURING PROPERTIES TO CONSTRUCT (INCLUDING ASSOCIATED WORKS SUCH AS DRAINAGE AND EXCAVATION) ANY BUILT TO BOUNDARY WALL OR FENCES. PERMISSION MUST BE OBTAINED FROM RELEVANT PROPERTY OWNERS.

PLANS AND DOCUMENTS
referred to in the
DEVELOPMENT APPROVAL

Issued: 17/01/2025

Minor change: 31/10/2025

BCC DS
RECEIVED


02/09/2025

APPLICATION REF
A006852242

BCC DS
RECEIVED

24 September 2026

APPLICATION REF
A007111411

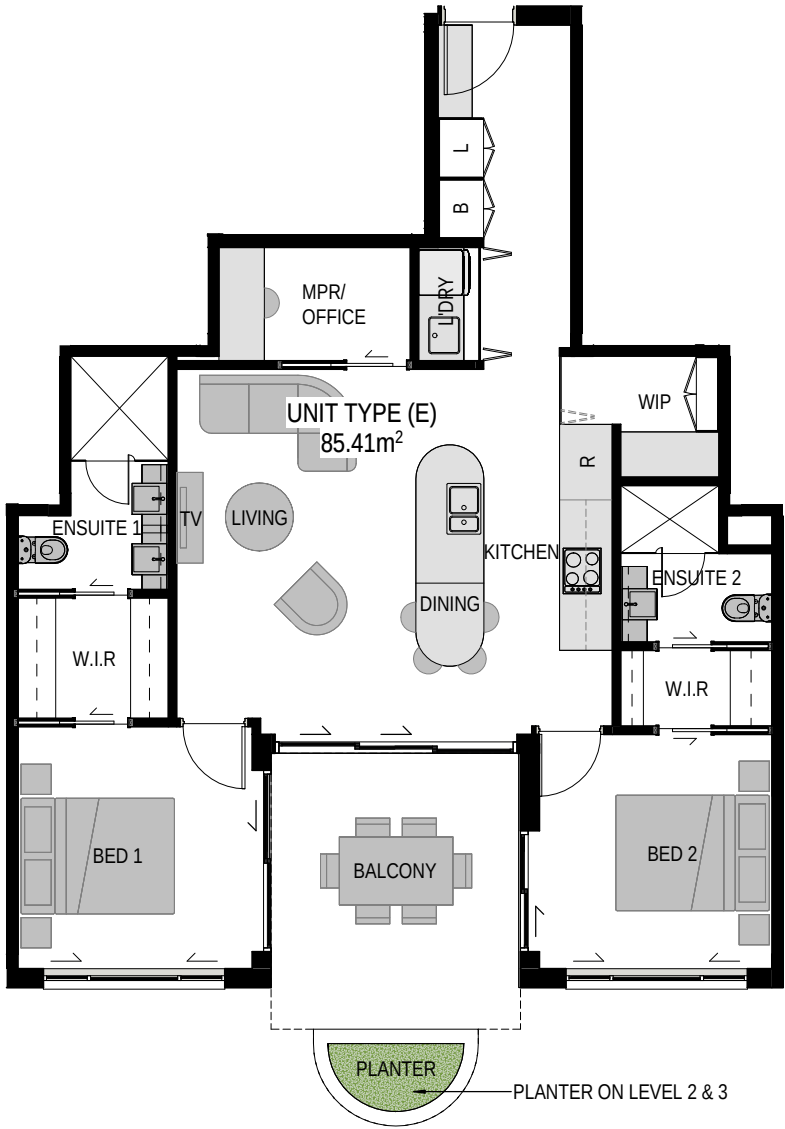

① UNIT TYPE E FLOOR PLAN
SCALE: 1 : 50 (@ A1)

Fire Ant Movement Controls

To prevent the spread of fire ants, the Queensland Government has implemented controls that apply to individuals and commercial operators, to restrict the movement of materials that could carry fire ants including soil, turf, potted plants, mulch, baled hay or straw, animal manures, mining or quarry products. Penalties apply for non-compliance with the movement controls. If you are unsure of your obligations under the Biosecurity Act 2014 contact the relevant Queensland State Government Department.

THIS APPROVAL SHOULD NOT BE TAKEN TO CONSTITUTE PERMISSION TO ENTER NEIGHBOURING PROPERTIES TO CONSTRUCT (INCLUDING ASSOCIATED WORKS SUCH AS DRAINAGE AND EXCAVATION) ANY BUILT TO BOUNDARY WALL OR FENCES. PERMISSION MUST BE OBTAINED FROM RELEVANT PROPERTY OWNERS.

PLANS AND DOCUMENTS
referred to in the
DEVELOPMENT APPROVAL

Issued: 17/01/2025

Minor change: 31/10/2025

BCC DS
RECEIVED


02/09/2025

APPLICATION REF
A006852242

BCC DS
RECEIVED

24 September 2026

APPLICATION REF
A007111411

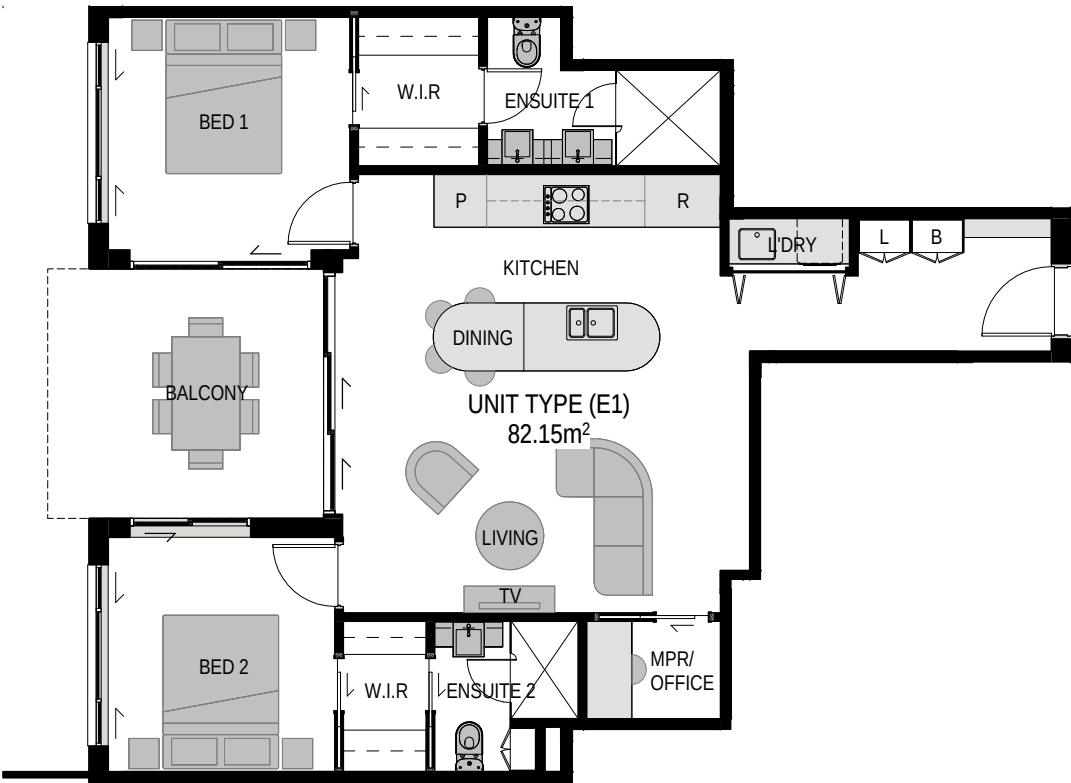

① UNIT TYPE E1 FLOOR PLAN
SCALE: 1 : 50 (@ A1)

Fire Ant Movement Controls

To prevent the spread of fire ants, the Queensland Government has implemented controls that apply to individuals and commercial operators, to restrict the movement of materials that could carry fire ants including soil, turf, potted plants, mulch, baled hay or straw, animal manures, mining or quarry products.

Penalties apply for non-compliance with the movement controls. If you are unsure of your obligations under the Biosecurity Act 2014 contact the relevant Queensland State Government Department.

THIS APPROVAL SHOULD NOT BE TAKEN TO CONSTITUTE PERMISSION TO ENTER NEIGHBOURING PROPERTIES TO CONSTRUCT (INCLUDING ASSOCIATED WORKS SUCH AS DRAINAGE AND EXCAVATION) ANY BUILT TO BOUNDARY WALL OR FENCES. PERMISSION MUST BE OBTAINED FROM RELEVANT PROPERTY OWNERS.

PLANS AND DOCUMENTS
referred to in the
DEVELOPMENT APPROVAL

Issued: 17/01/2025

Minor change: 31/10/2025

BCC DS
RECEIVED


02/09/2025

APPLICATION REF
A006852242

BCC DS
RECEIVED

24 September 2026

APPLICATION REF
A007111411

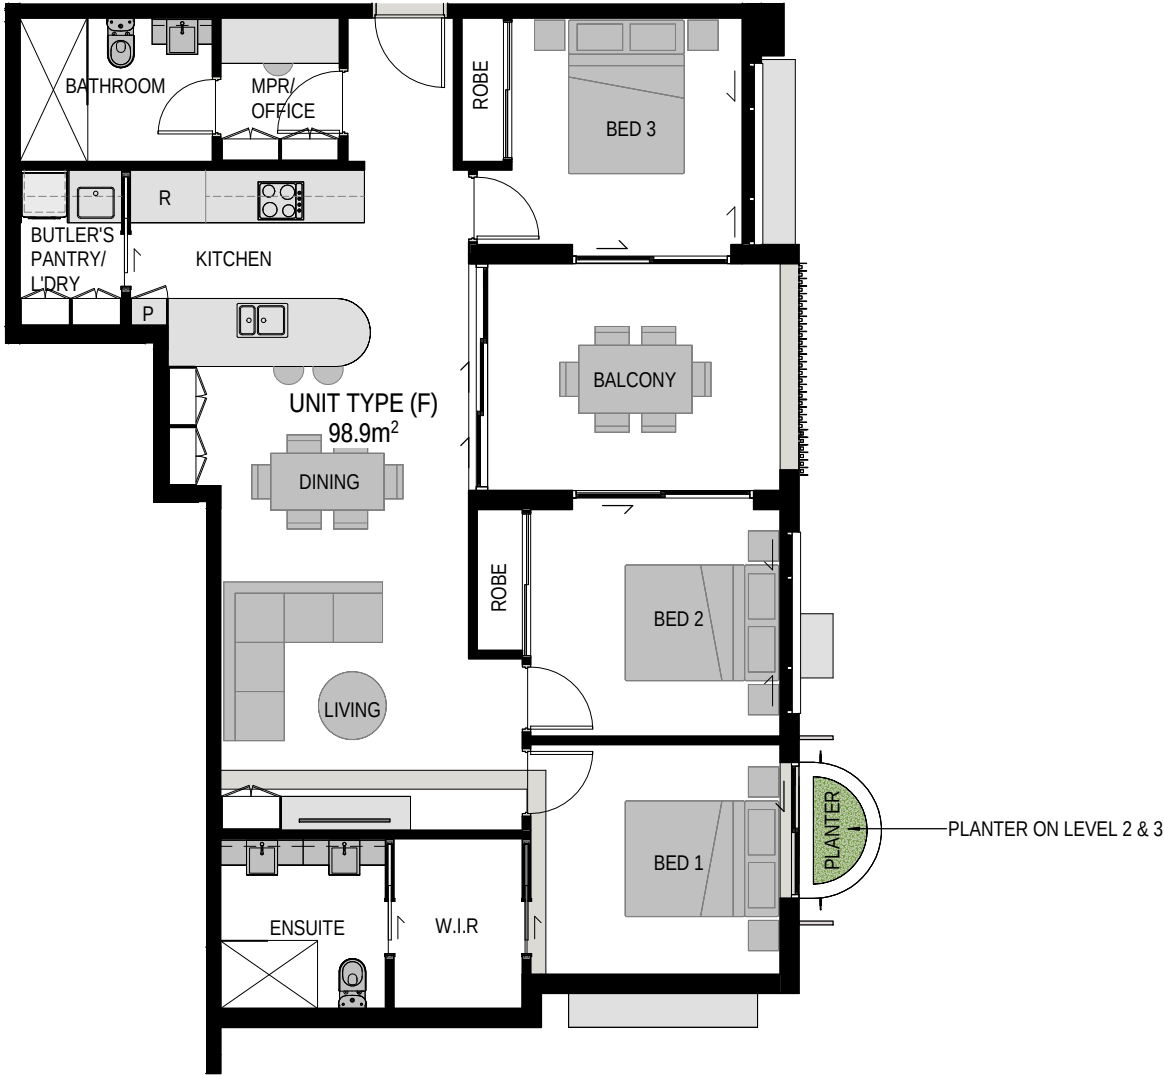

1 UNIT TYPE F FLOOR PLAN
SCALE: 1 : 50 (@ A1)

Fire Ant Movement Controls

To prevent the spread of fire ants, the Queensland Government has implemented controls that apply to individuals and commercial operators, to restrict the movement of materials that could carry fire ants including soil, turf, potted plants, mulch, baled hay or straw, animal manures, mining or quarry products.

Penalties apply for non-compliance with the movement controls. If you are unsure of your obligations under the Biosecurity Act 2014 contact the relevant Queensland State Government Department.

THIS APPROVAL SHOULD NOT BE TAKEN TO CONSTITUTE PERMISSION TO ENTER NEIGHBOURING PROPERTIES TO CONSTRUCT (INCLUDING ASSOCIATED WORKS SUCH AS DRAINAGE AND EXCAVATION) ANY BUILT TO BOUNDARY WALL OR FENCES. PERMISSION MUST BE OBTAINED FROM RELEVANT PROPERTY OWNERS.

PLANS AND DOCUMENTS
referred to in the
DEVELOPMENT APPROVAL

Issued: 17/01/2025

Minor change: 31/10/2025

BCC DS
RECEIVED

02/09/2025

APPLICATION REF
A006852242

BCC DS
RECEIVED

24 September 2026

APPLICATION REF
A007111411



BALCONY RESHAPED TO REDIRECT VIEW AWAY
FROM ADJOINING PROPERTY

Fire Ant Movement Controls

To prevent the spread of fire ants, the Queensland Government has implemented controls that apply to individuals and commercial operators, to restrict the movement of materials that could carry fire ants including soil, turf, potted plants, mulch, baled hay or straw, animal manures, mining or quarry products. Penalties apply for non-compliance with the movement controls. If you are unsure of your obligations under the Biosecurity Act 2014 contact the relevant Queensland State Government Department.

THIS APPROVAL SHOULD NOT BE
TAKEN TO CONSTITUTE PERMISSION
TO ENTER NEIGHBOURING
PROPERTIES TO CONSTRUCT
(INCLUDING ASSOCIATED WORKS
SUCH AS DRAINAGE AND EXCAVATION)
ANY BUILT TO BOUNDARY WALL OR
FENCES. PERMISSION MUST BE
OBTAINED FROM RELEVANT
PROPERTY OWNERS.

1 UNIT TYPE A1 FLOOR PLAN
SCALE: 1 : 50 (@ A1)