BCC DS
RECEIVED
11/02/2026
APPLICATION REF
A006559085

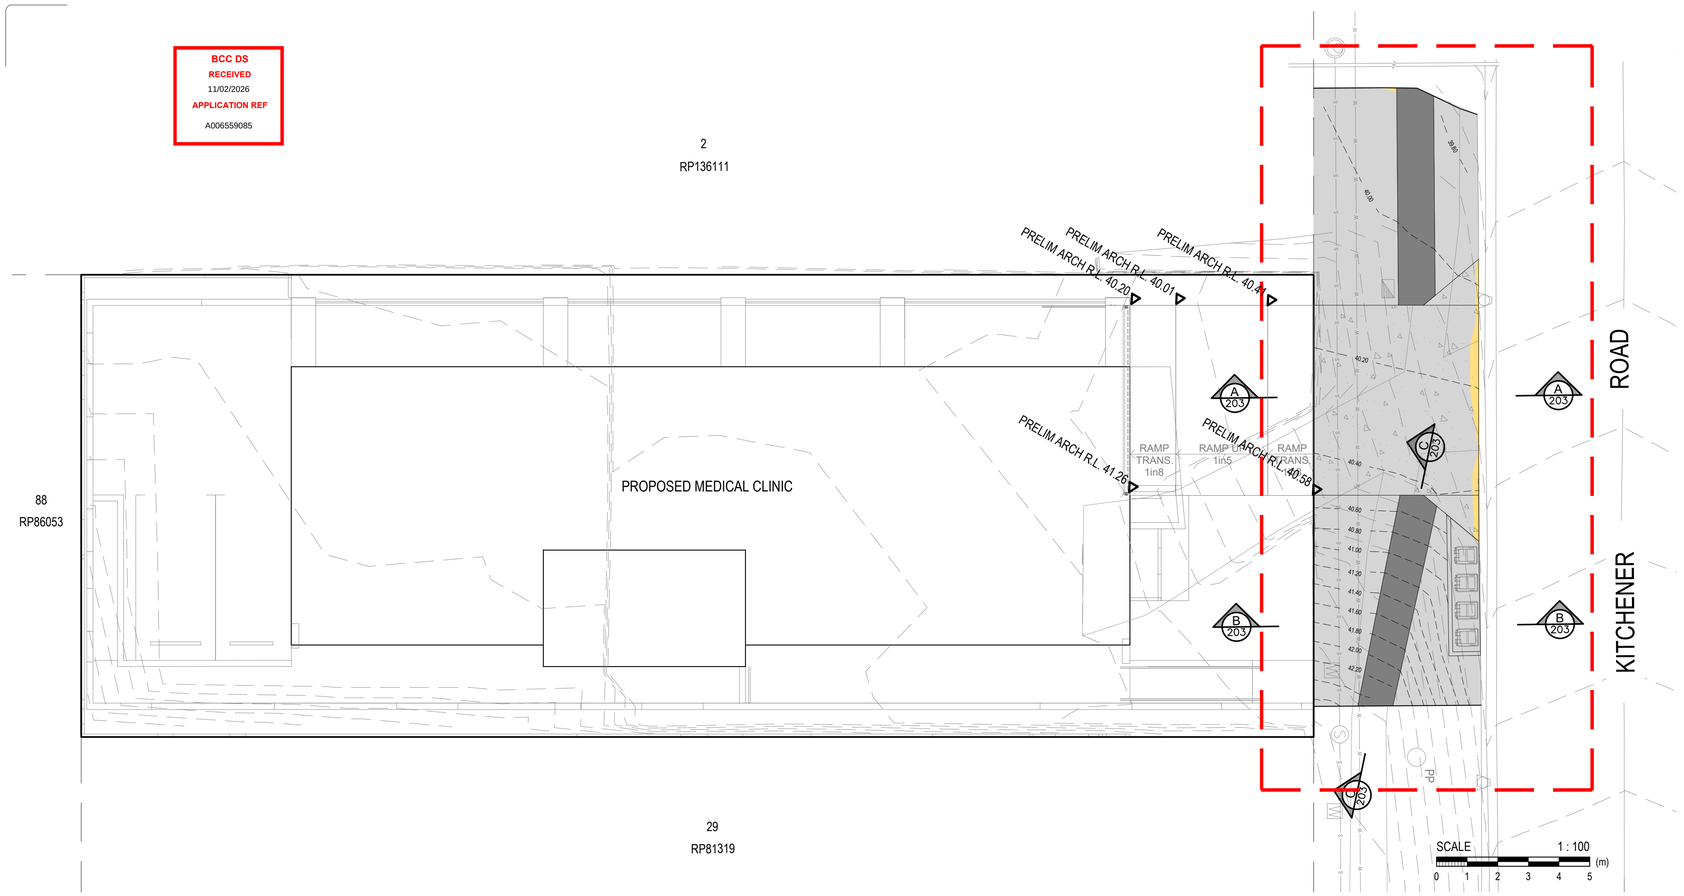

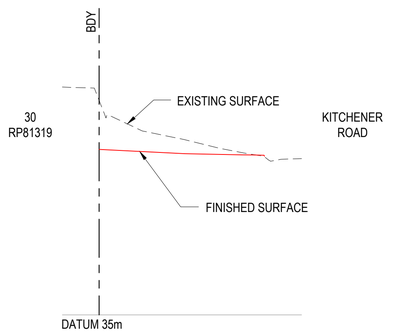

SECTION A C202
1:100

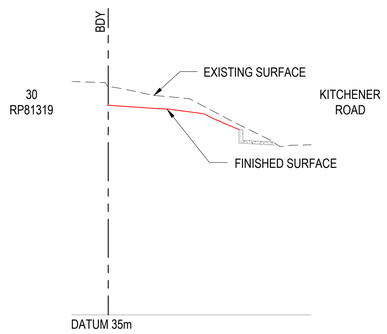

SECTION B C202
1:100

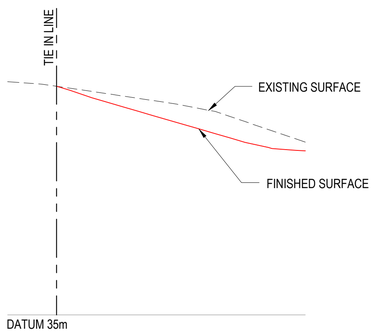

SECTION C C202
1:100

SCALE 1 : 100 (m)
0 1 2 3 4 5

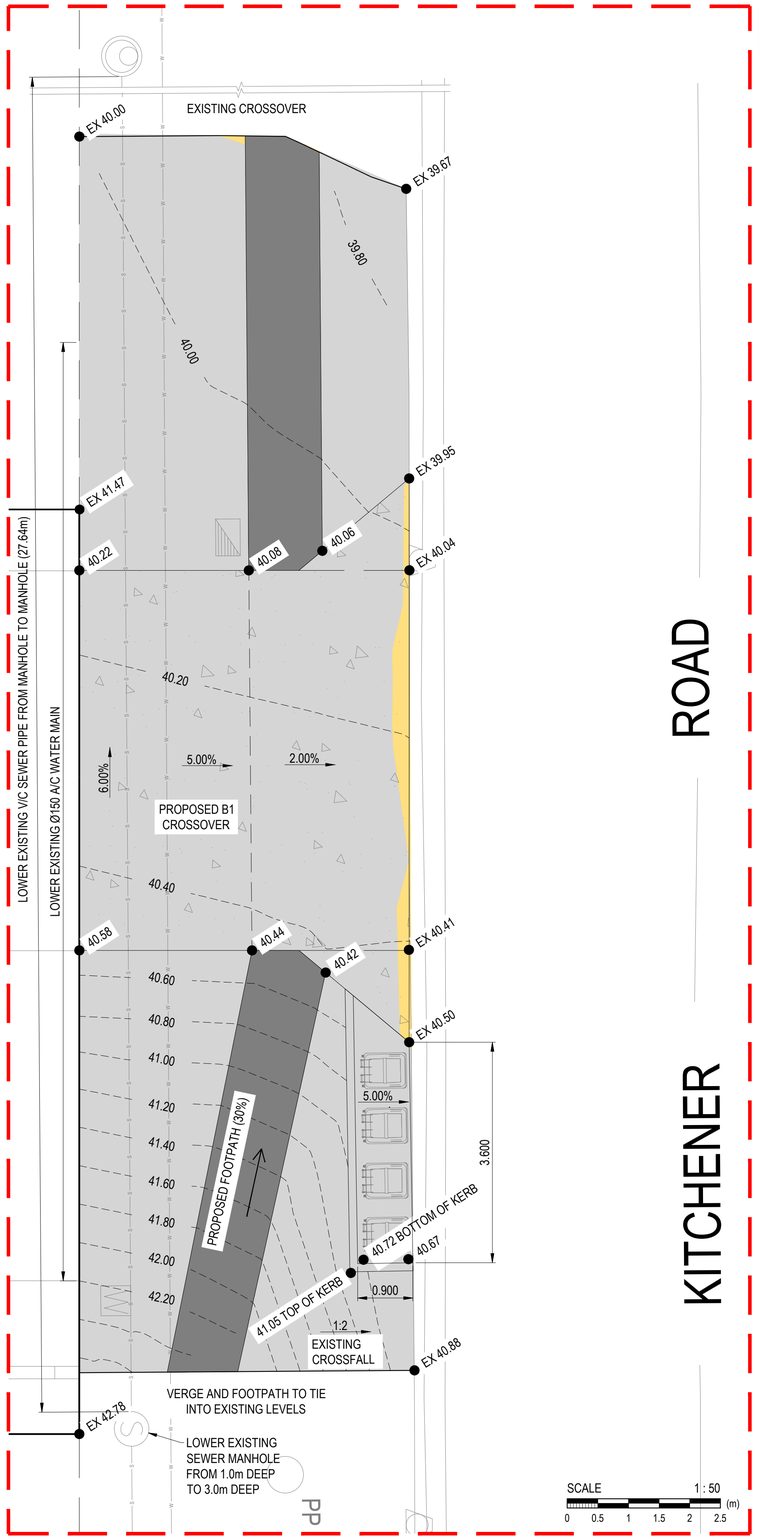

LEGEND

	CUT HATCH
	FILL HATCH

EARTHWORKS VOLUMES	CUT (m³)	FILL (m³)
BULK EARTHWORKS	42	0

VOLUMES NOTES

- SOLID VOLUMES ONLY, NO BULKING OR COMPACTION ALLOWANCES MADE.
- BULK EARTHWORKS VOLUMES HAVE BEEN CALCULATED FROM SITE LEVELS PROVIDED TO ALTO CONSULTING ENGINEERS PTY LTD.

NO.	DESCRIPTION	DATE	BY	NO.	DESCRIPTION	DATE	BY
A	ISSUE FOR APPROVAL	30/10/2024	JMO				
B	AMENDMENTS FOLLOWING RFI RESPONSE	15/04/2024	MS				

IMAGERY, CADASTRAL AND SURVEY DATA DISCLAIMER "While every care is taken by Alto Consulting Engineers Pty. Ltd. to ensure the accuracy of the data supplied by Local Authorities, Dial Before You Dig (DBYD) Records, As Constructed information and detailed Survey, we make no representations or warranties about its accuracy, reliability, completeness or suitability for any particular purpose and disclaim all responsibility and all liability (including without limitation, liability in negligence) for all expenses, losses, damages (including indirect or consequential damage) and costs which may be incurred as a result of data being inaccurate or incomplete in any way and for any reason.

COPYRIGHT: This drawing is copyright and the property of the consultants and must not be retained, copied or used without their authority.
DIMENSIONS: Verify all dimensions on site before commencing any work. Take figured dimensions in preference to scaled dimensions.

DESIGNED: JMO
DRAWN: JMO
VERIFIED: EH
APPROVED:
RPEQ.
DATE:
SIZE OF LAND: - ha

alto CONSULTING ENGINEERS
ALTO CONSULTING ENGINEERS PTY. LTD.
ACN: 650 107 403
16 Old Cleveland Road
Greenslopes QLD 4120
+61 7 3839 3366
www.altoeng.com.au
admin@altoeng.com.au

NORTH:

CLIENT: MALCOM DOUGLAS CONSULTANTS PTY LTD

PROJECT: PROPOSED COMMERCIAL DEVELOPMENT AT 240 KITCHENER ROAD, STAFFORD HEIGHTS

TITLE: FILLING & EXCAVATION LAYOUT PLAN

SCALE:	ORIG. DRG. SIZE	PROJECT NO.	DRAWING NO.	REVISION:
1:50 (m)	A1	B25-052	SK202	B

APPROVAL