LEGEND

- To be Retained
- Major Contour Line
- Minor Contour Line

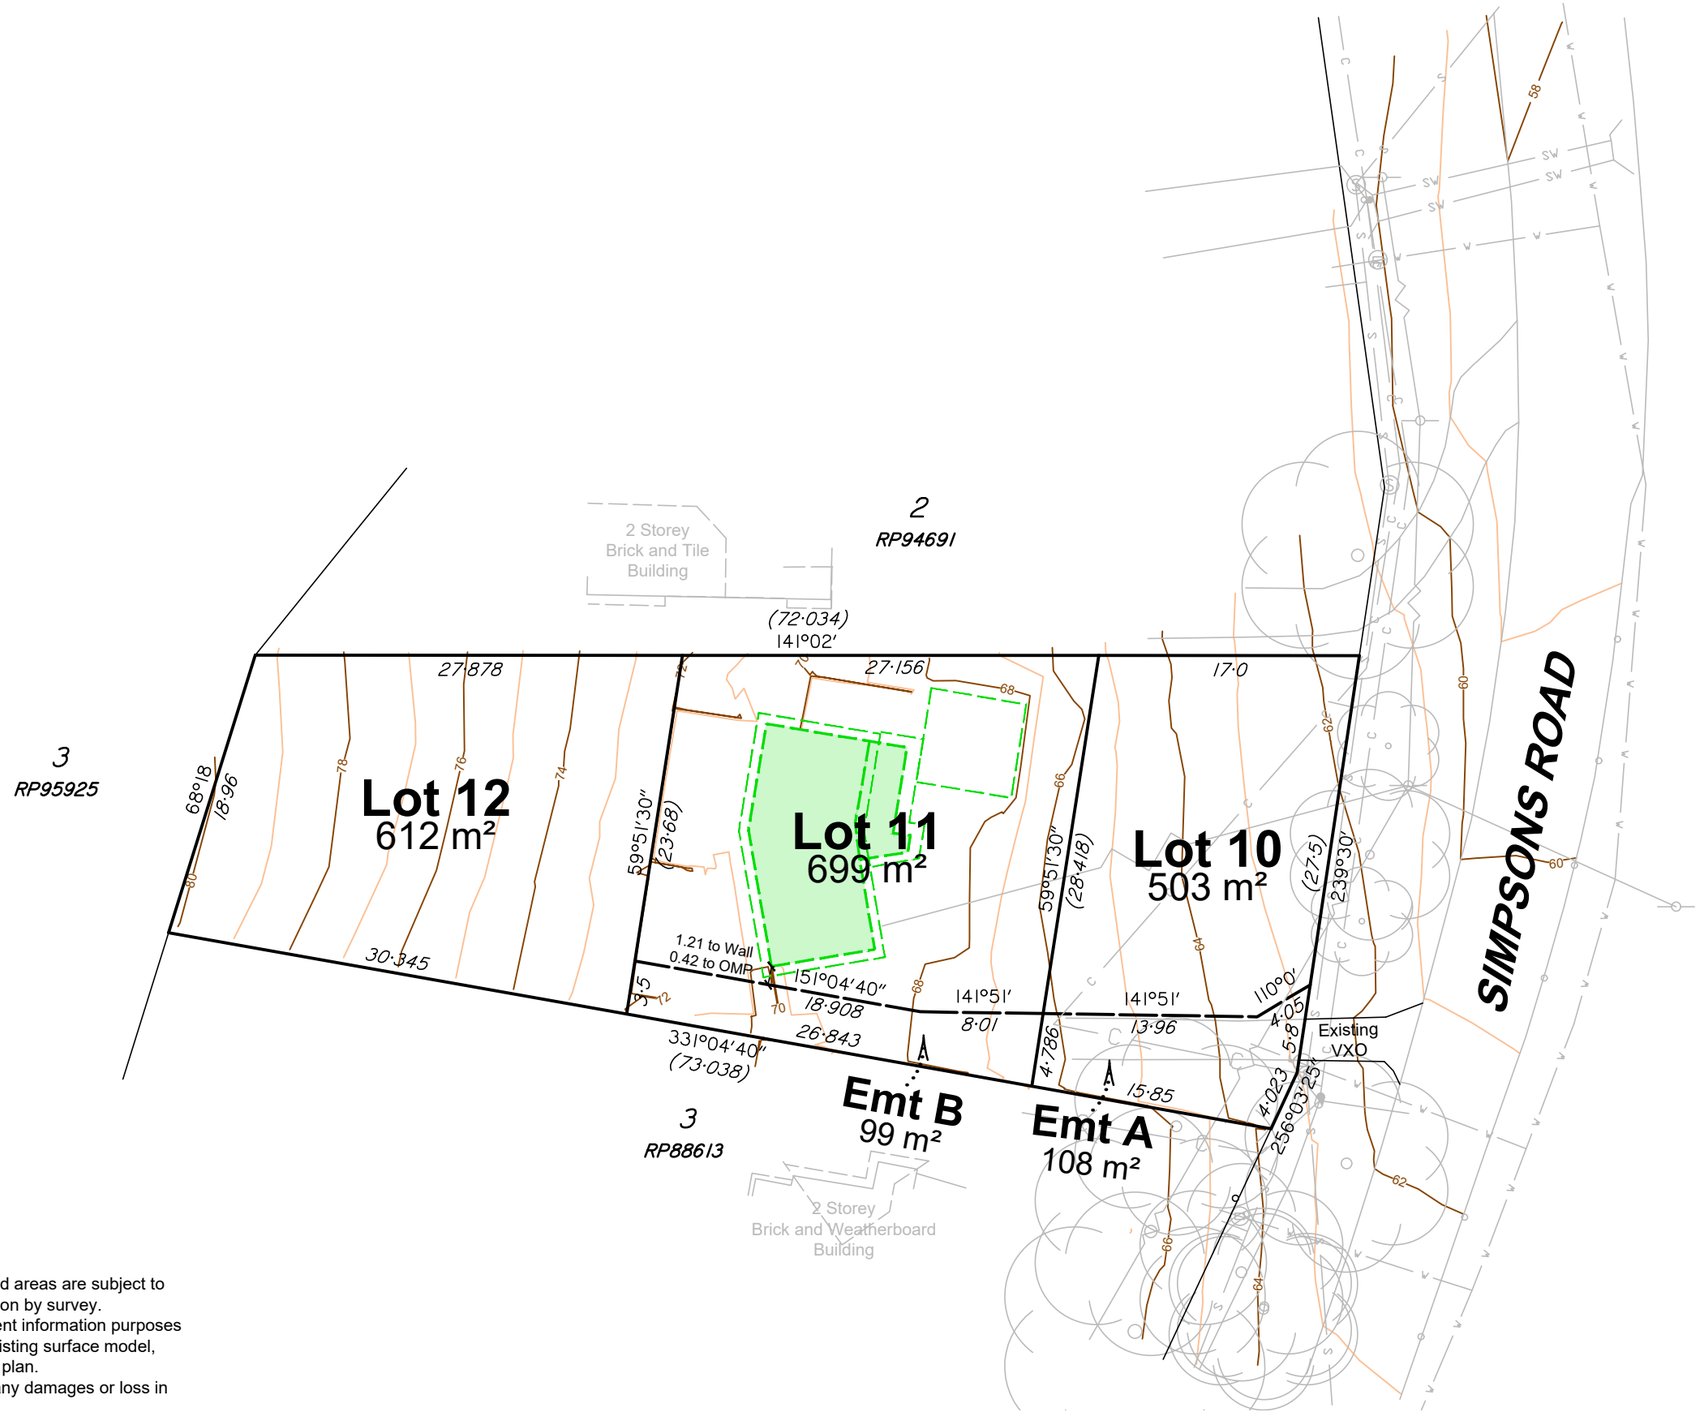

BCC DS
RECEIVED
27-10-2026
APPLICATION REF
A007139795

GENERAL NOTES

1. Drawn to scale on an A3 sheet.
2. Property boundaries, dimensions and areas are subject to Council requirements and confirmation by survey.
3. This plan has been produced for client information purposes only, for additional site detail and existing surface model, refer to digital documentation of this plan.
4. Sonto accepts no responsibility for any damages or loss in contravention to the above.
5. This plan cannot be copied unless these notes are included.

SONTO™
ph 3186 5959 admin@sonto.com.au mail PO Box 498, Cannon Hill QLD 4170

Rev.	Description	Surv. Date	Surveyed	Surv. Check	Dwg. Date	Drawn	Dwg. Check
A	ISSUE FOR USE	02/07/26	AR	CD	24/07/26	JC	RW

Project: Plan of Proposed Lots 10, 11 & 12 Cancelling Lot 1 on RP94635
"457 Simpsons Road, Bardon"

Client: Matthew Uhe and Laura Noir

Locality: Bardon | Local Authority: Brisbane City | Datum: AHD derived via GNSS | Height: 39.988 (Origin PM40790) | Contour Interval: 1.0m | Drawing No. P-26648 - PRO2 REV_A | Scale: 1:400 on A3 | Sheet No. 1 OF 1