LEGEND

- To be Retained
- To be Removed
- Major Contour Line
- Minor Contour Line
- Existing boundary

BCC DS
RECEIVED
15/06/2026
APPLICATION REF
A007047753

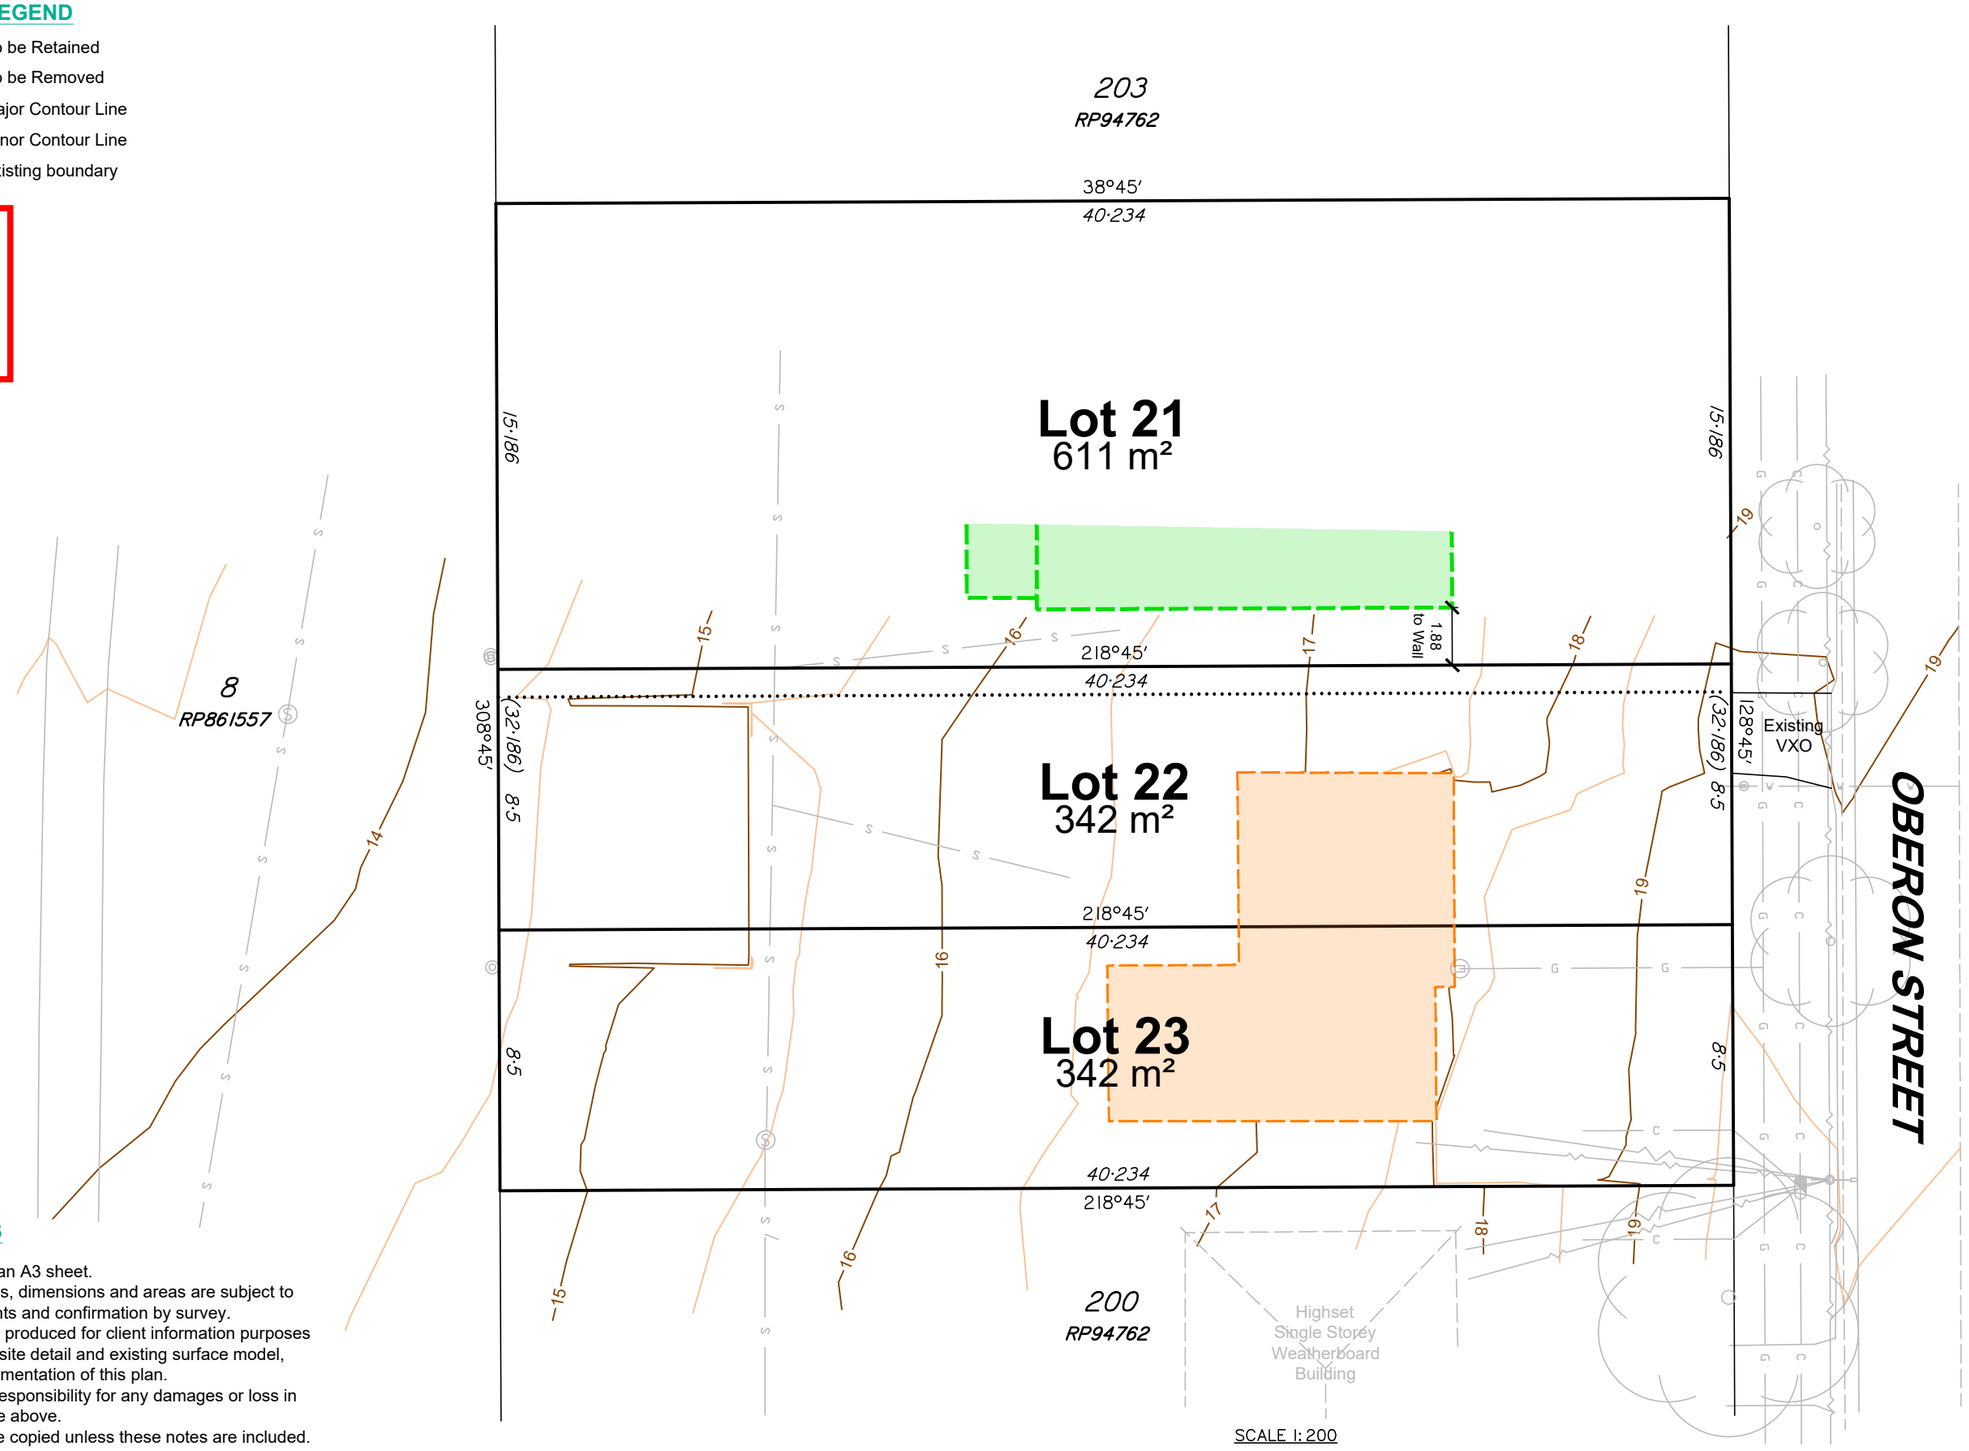

GENERAL NOTES

1. Drawn to scale on an A3 sheet.
2. Property boundaries, dimensions and areas are subject to Council requirements and confirmation by survey.
3. This plan has been produced for client information purposes only, for additional site detail and existing surface model, refer to digital documentation of this plan.
4. Sonto accepts no responsibility for any damages or loss in contravention to the above.
5. This plan cannot be copied unless these notes are included.

SCALE 1: 200

0m 2 4 6 8 10 12 14 16 18 20 22 24 26 28 30

SONTO™
ph 3186 5959 admin@sonto.com.au mail PO Box 498, Cannon Hill QLD 4170

Rev.	Description	Surv. Date	Surveyed	Surv. Check	Dwg. Date	Drawn	Dwg. Check
A	ISSUE FOR USE	05/05/26	AR	CD	13/05/26	JC	RW

Project: Plan of Proposed Lots 21, 22 & 23 Cancelling Lots 201 & 202 on RP94762 "9-11 Oberon Street, Morningside"

Client: SVA Property Advisory

Locality: Morningside | Local Authority: Brisbane City | Datum: AHD derived via GNSS | Height: 7.527 (Origin PM195576) | Contour Interval: 0.5m | Drawing No. P-25877 - PRO2 REV_A | Scale: 1:200 on A3 | Sheet No. 1 OF 1