Sheet 1 of 1

BCC DS
RECEIVED
21-10-2026
APPLICATION REF
A007135606

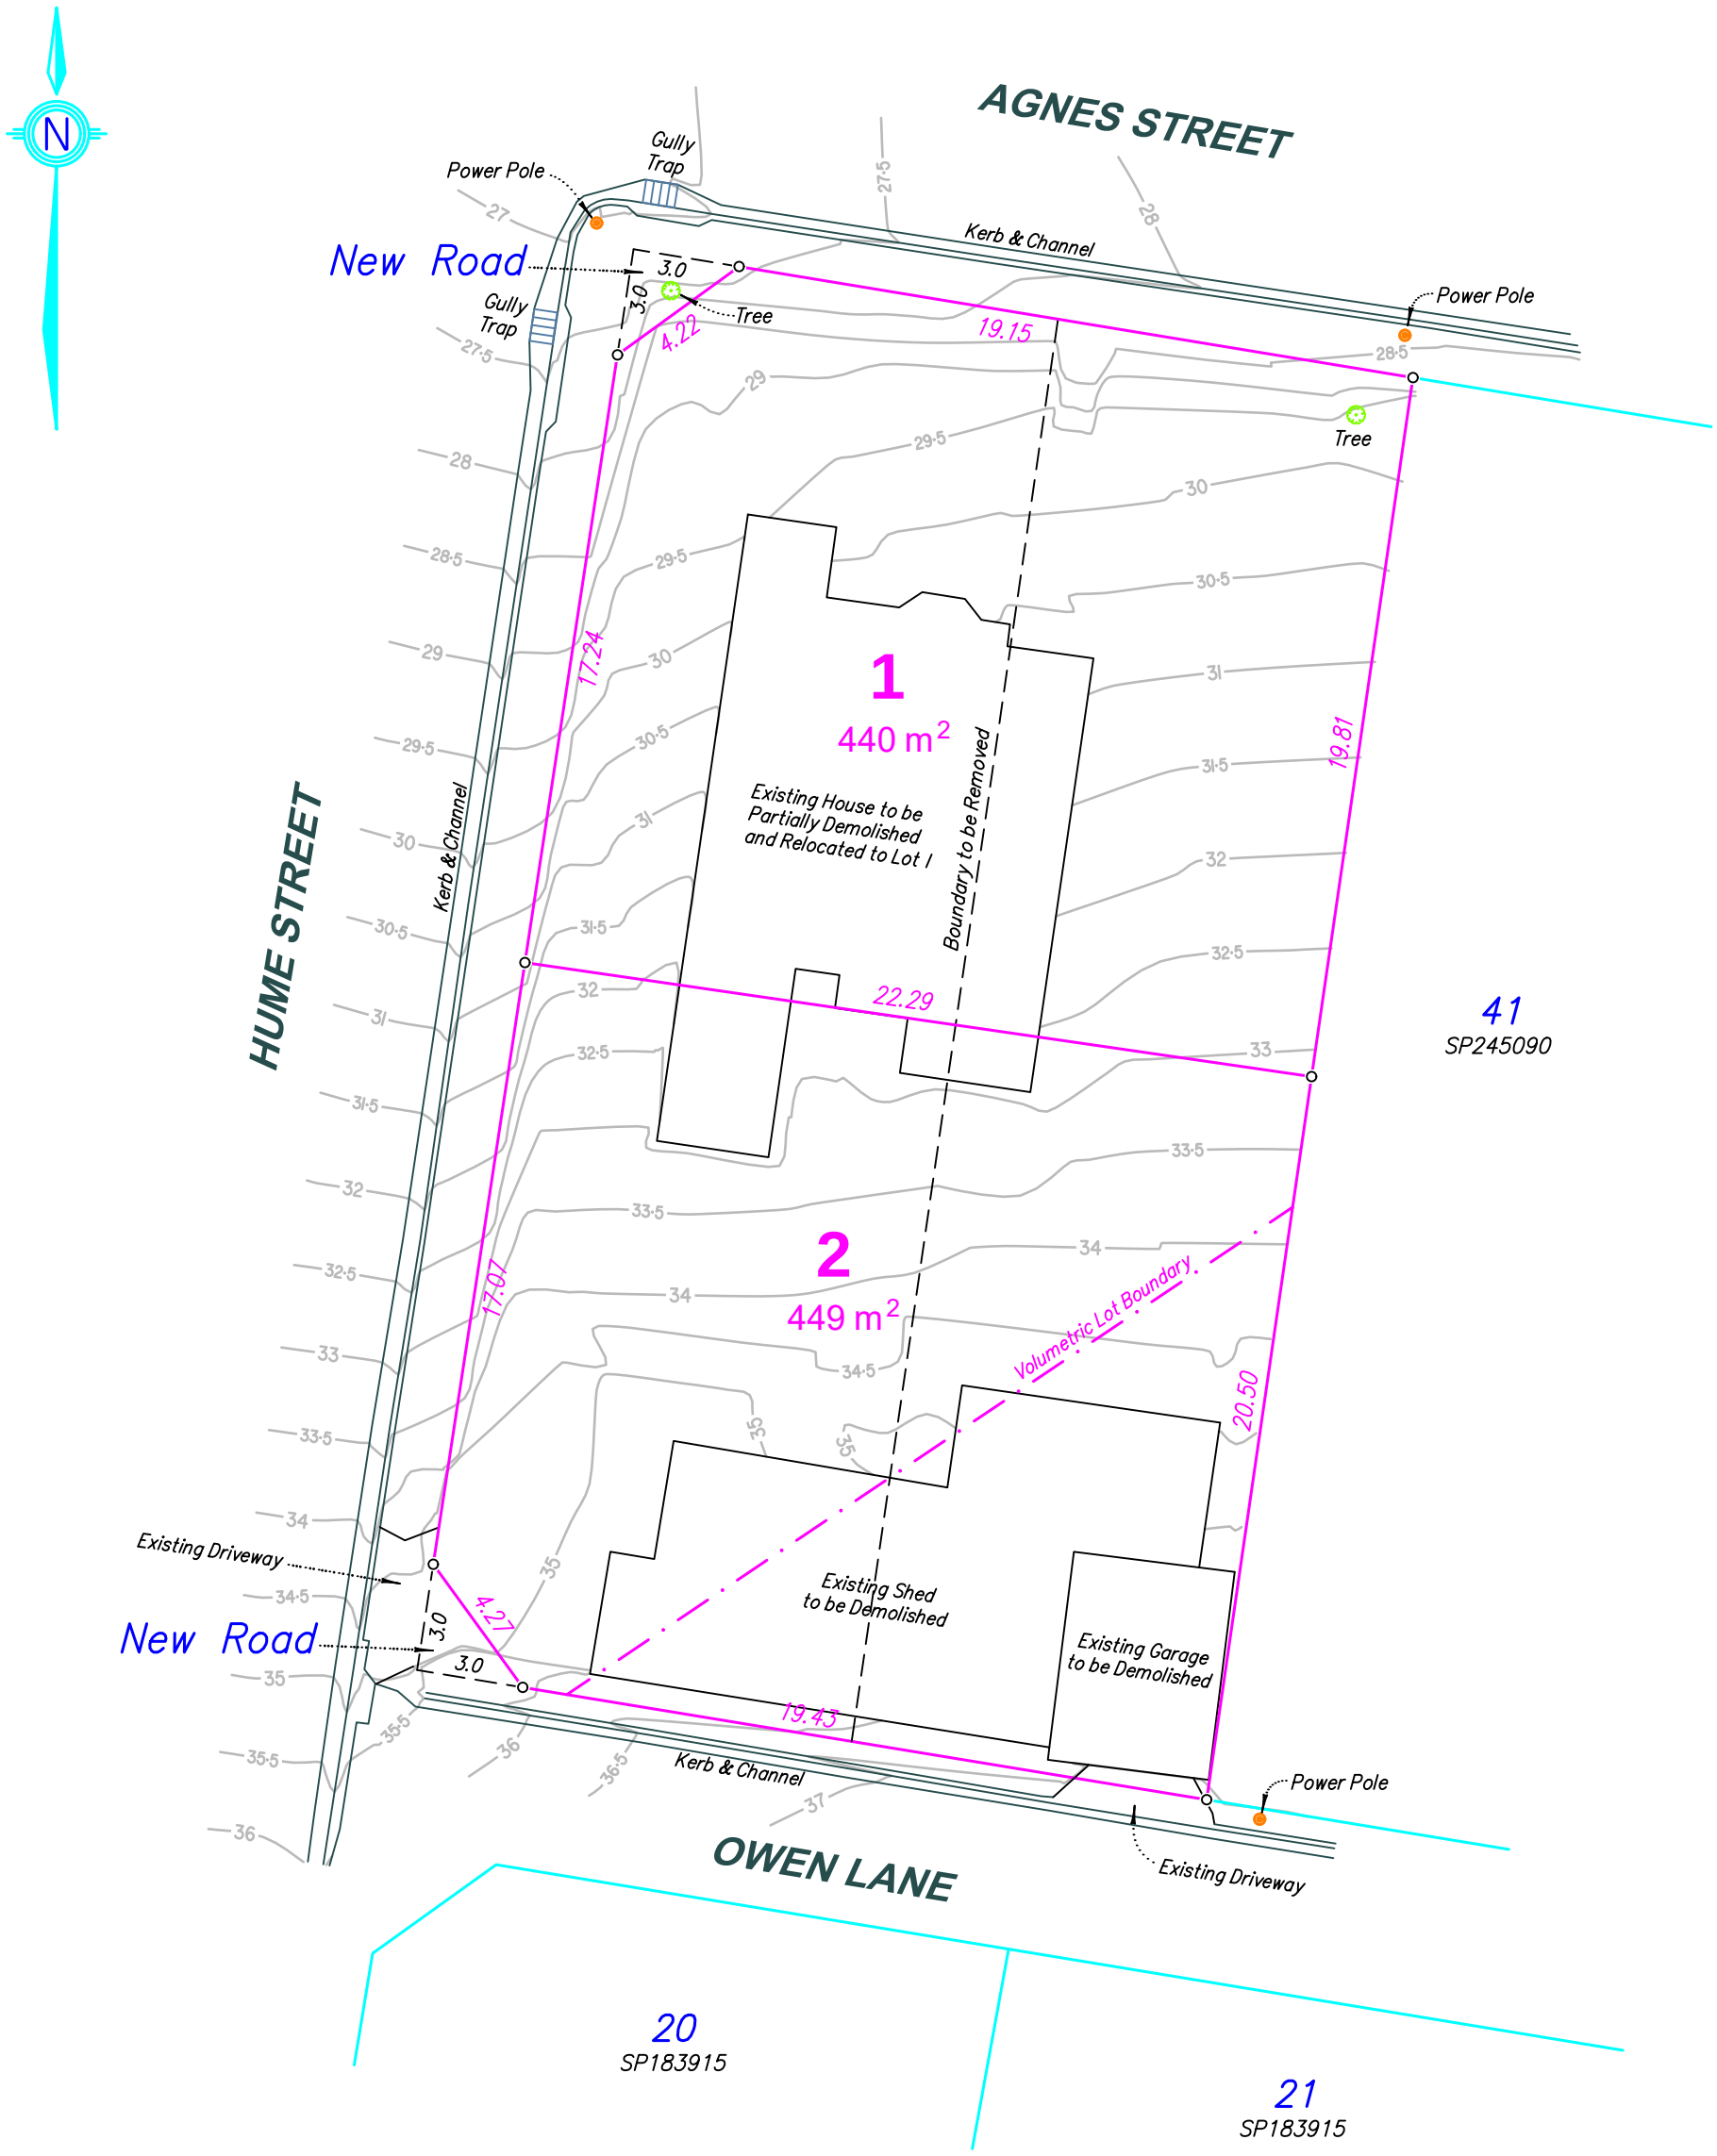


Total Area of New Road: 9 m²

SCALE 1:200 at A3 - Lengths are in metres

0 4 8 12 16 20 24 28 32m

0 100 mm 200 mm

NOTES
1) DIMENSIONS AND AREAS ARE APPROXIMATE ONLY AND SUBJECT TO FINAL SURVEY.

2) TOTAL AREA OF SUBDIVISION - 889m²

3) CONTOURS VIDE LAWSON SURVEYS SURFACE DETAIL & CONTOURS SURVEY (REF 22062, DATED 14/09/2026).

© COPYRIGHT PROTECTS THIS PLAN
Unauthorised reproduction or amendment not permitted. Please contact the author.

# SUBDIVISION PROPOSAL PLAN

## Lots 1 & 2

Cancelling Lot 42 & 43 on SP245091

LOCATION 74 Agnes Street Auchenflower

LEVEL DATUM
AHD - VIDE PSM 21277
RL 40.405

DRAWN RC

DWG 22062-Prop B

LOCAL AUTHORITY
BRISBANE CITY COUNCIL

REFERENCE
**22062**

ISSUE B
DATE 13/10/2026

LAWSON SURVEYS
A.B.N 46 272 949 047
CONSULTING LAND SURVEYORS
9B / 62 BISHOP STREET
KELVIN GROVE QLD 4059
Ph 07 3352 3326 Fax 07 3352 6991
mail@lawsonsurveys.com.au
www.lawsonsurveys.com.au