# CONCEPT PLAN

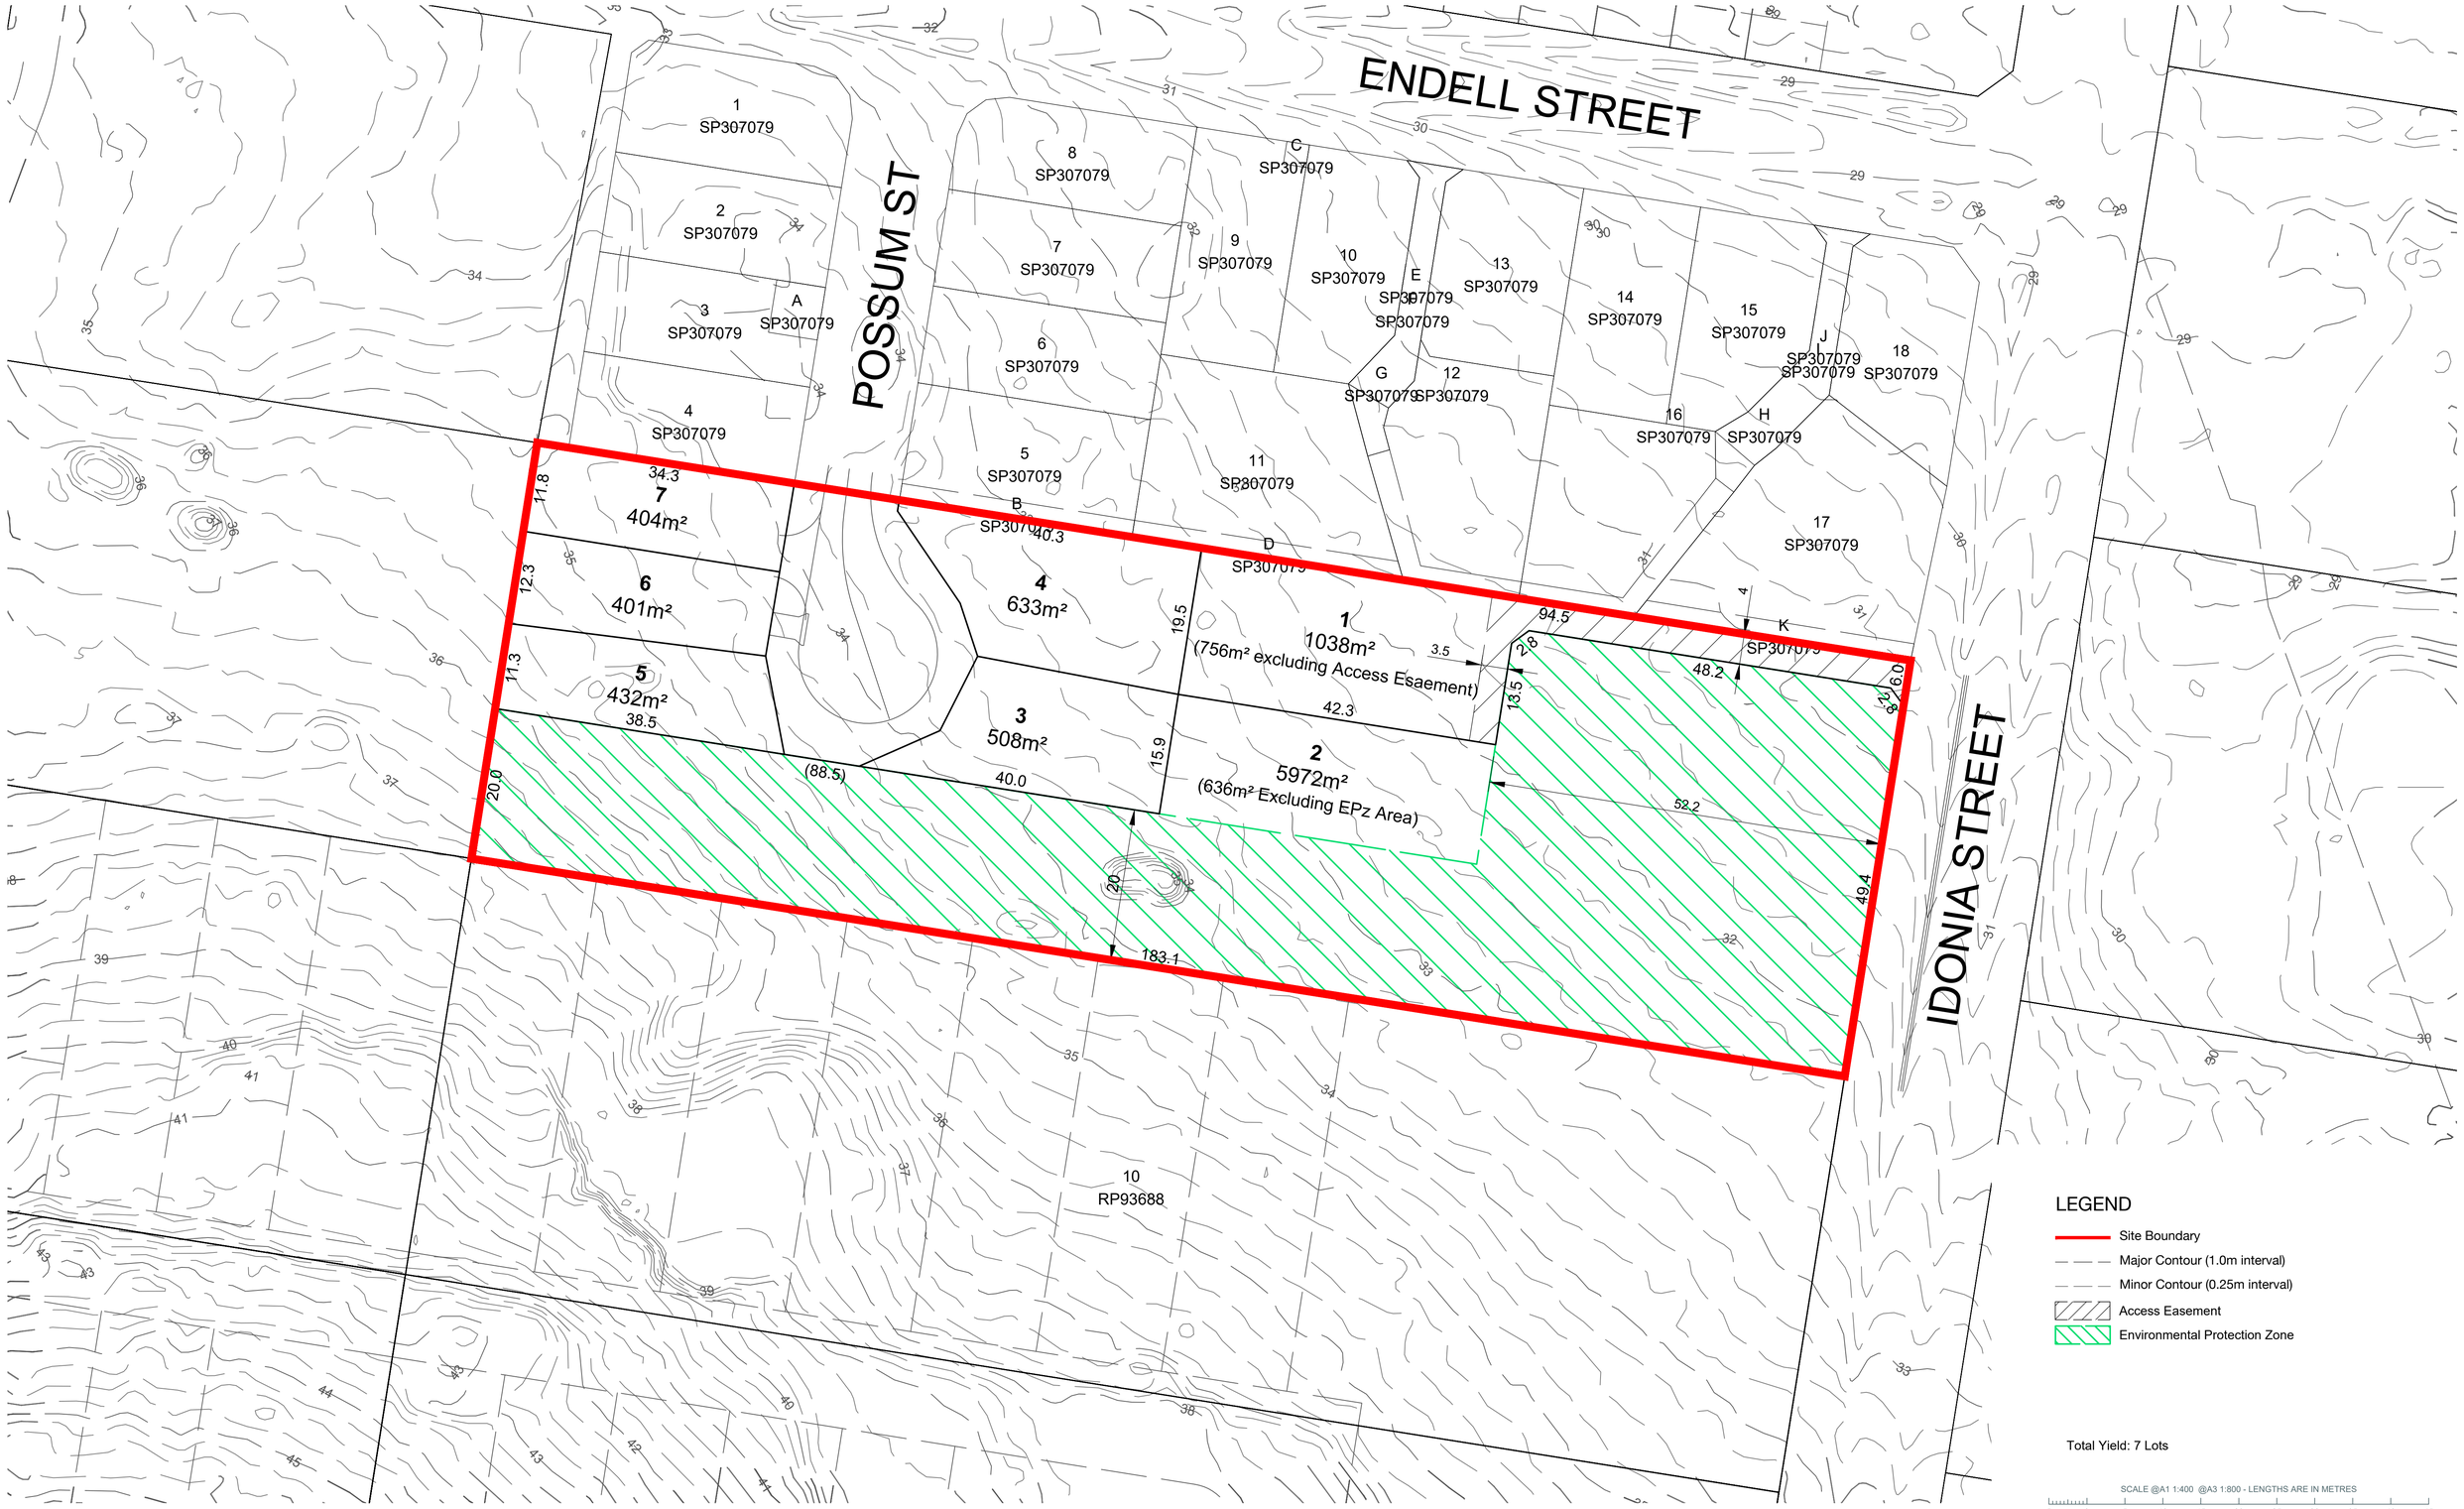


Saunders Havill
BOWEN HILLS | SPRINGFIELD
1300 123 744 | saundershavill.com

**DISCLAIMER**
THIS PLAN WAS PREPARED AS A CONCEPTUAL LAYOUT ONLY. IT IS NOT SUITABLE FOR ANY OTHER PURPOSE. PROPERTY DIMENSIONS, AREAS, LOT NUMBERS, AND OTHER FEATURES ARE BASED ON EXISTING INFORMATION AND MAY NOT HAVE BEEN VERIFIED BY SURVEY. THESE DETAILS MAY CHANGE SUBJECT TO DEVELOPMENT APPROVAL OR FURTHER DESIGN. PAVEMENT AND CENTRELINES SHOWN ARE INDICATIVE ONLY AND ARE SUBJECT TO ENGINEERING DESIGN. THE DESIGNS DOCUMENTED HEREIN REMAIN THE PROPERTY OF SAUNDERS HAVILL GROUP AND MUST NOT BE REPRODUCED OR USED IN WHOLE OR PART WITHOUT WRITTEN PERMISSION. SAUNDERS HAVILL GROUP ACCEPTS NO RESPONSIBILITY FOR ANY USE OR RELIANCE BY THIRD PARTIES. REPRODUCTION WITHOUT THIS NOTE IN FULL RENDERS THE INFORMATION INVALID.

**SOURCE**
PROJECTION: GDA2020 MGA56
SUBJECT BOUNDARIES: COMPILED FROM RECORDS
CONTOURS: ELVIS - LIDAR

N

CLIENT
KYMO PTY LTD

BCC DS
RECEIVED
11/05/2026
APPLICATION REF
A006720498

SITE ADDRESS
107 IDONIA STREET, BRIDGEMAN DOWNS

RP DESCRIPTION
LOT 11 ON RP93688

DRAWN
JC

DATE
29/04/2026

DRAWING NO.
12185 P 06 Rev F - CON 02