BCC DS
RECEIVED
26/05/2026
APPLICATION REF
A006967202

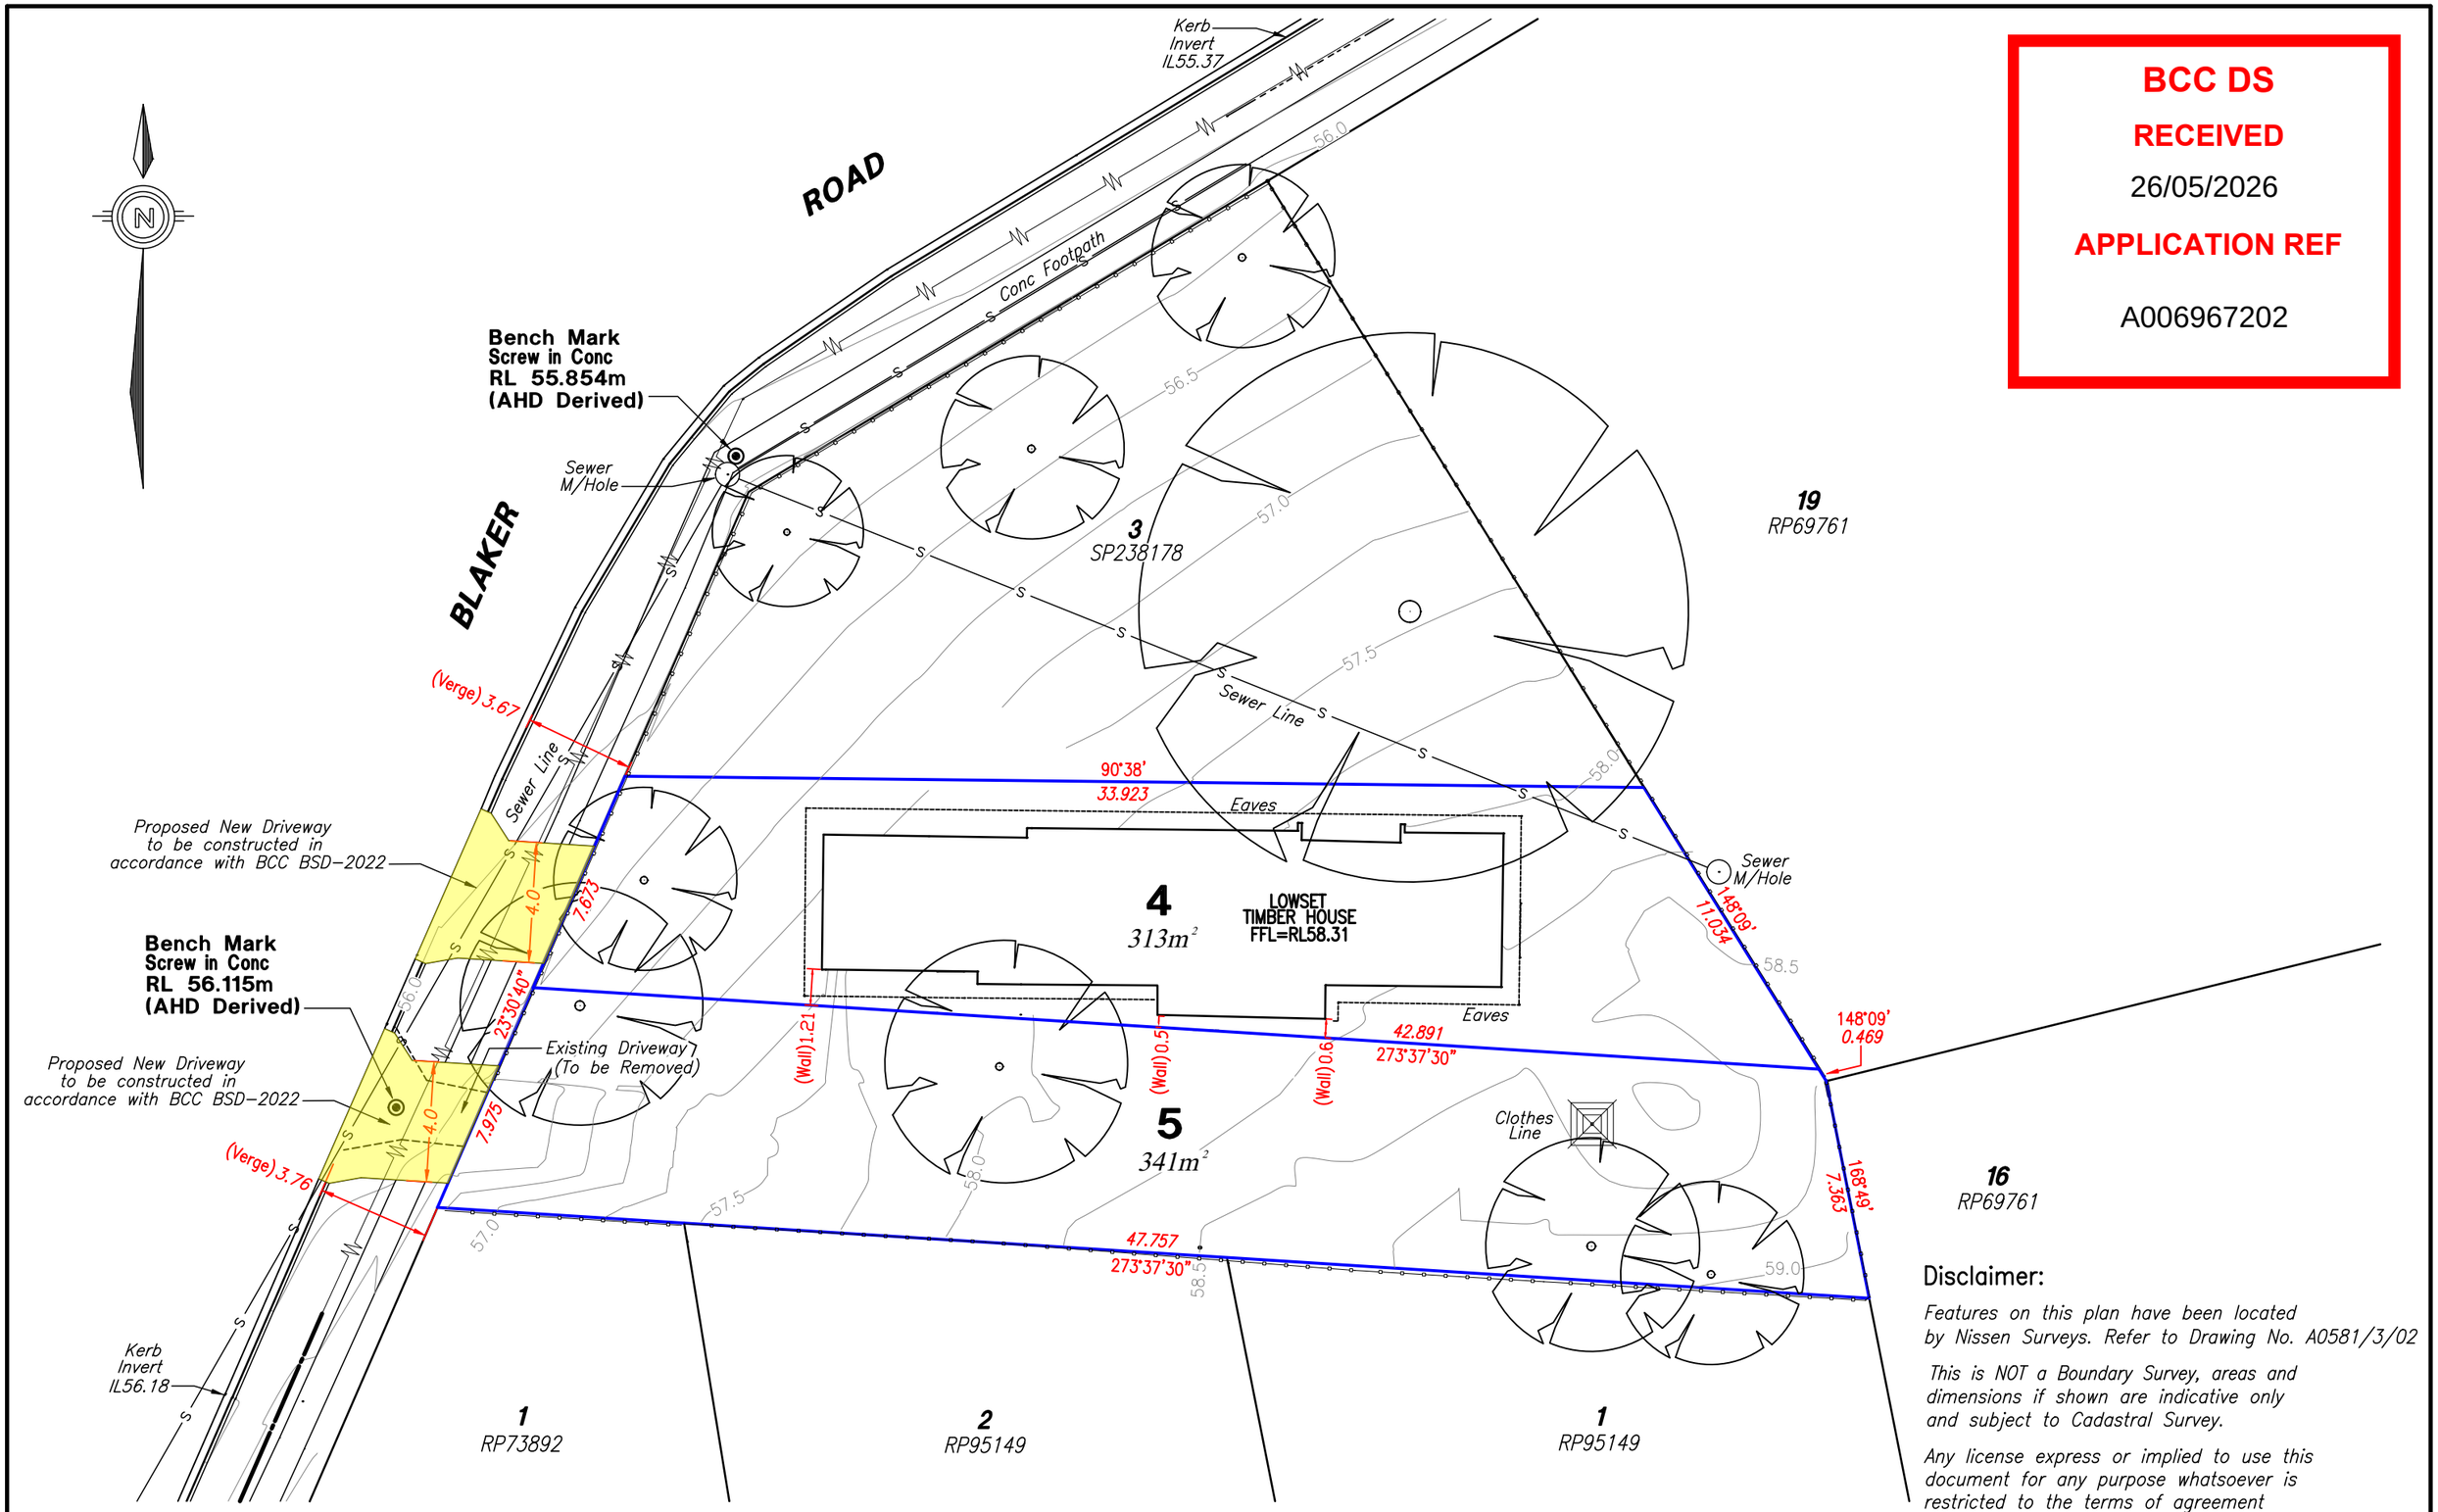

Disclaimer:

Features on this plan have been located by Nissen Surveys. Refer to Drawing No. A0581/3/02

This is NOT a Boundary Survey, areas and dimensions if shown are indicative only and subject to Cadastral Survey.

Any license express or implied to use this document for any purpose whatsoever is restricted to the terms of agreement or implied agreement between Site Surveys P/L and the instructing party.

Scale 1: 200 – Lengths are in Metres.

0 2 4 6 8 10 12 14 16 18 20

CLIENT Ryan Moloney	Date of Survey	
	Revision	C 18/05/2026
	Contour Interval	0.25m
Reference: 1794	Locality	KEPERRA
	Local Authority	BRISBANE CITY COUNCIL
SHEET: 1 OF 1	Level Datum	
	Surveyor	Drafter R.W.

PROPOSED SUBDIVISION PLAN C
of Proposed Lots 4 & 5
cancelling Lot 4 on SP238178
(198 Blaker Road, Keperra)
SCALE 1:200 @ A3

SITE SURVEYS
Ph. 07 3367 0433
Fax. 07 3369 6667
Email. mail@sitesurveys.com.au
148 Arthur Tce, REDHILL QLD 4059
PO BOX 3133, NEWMARKET 4051