


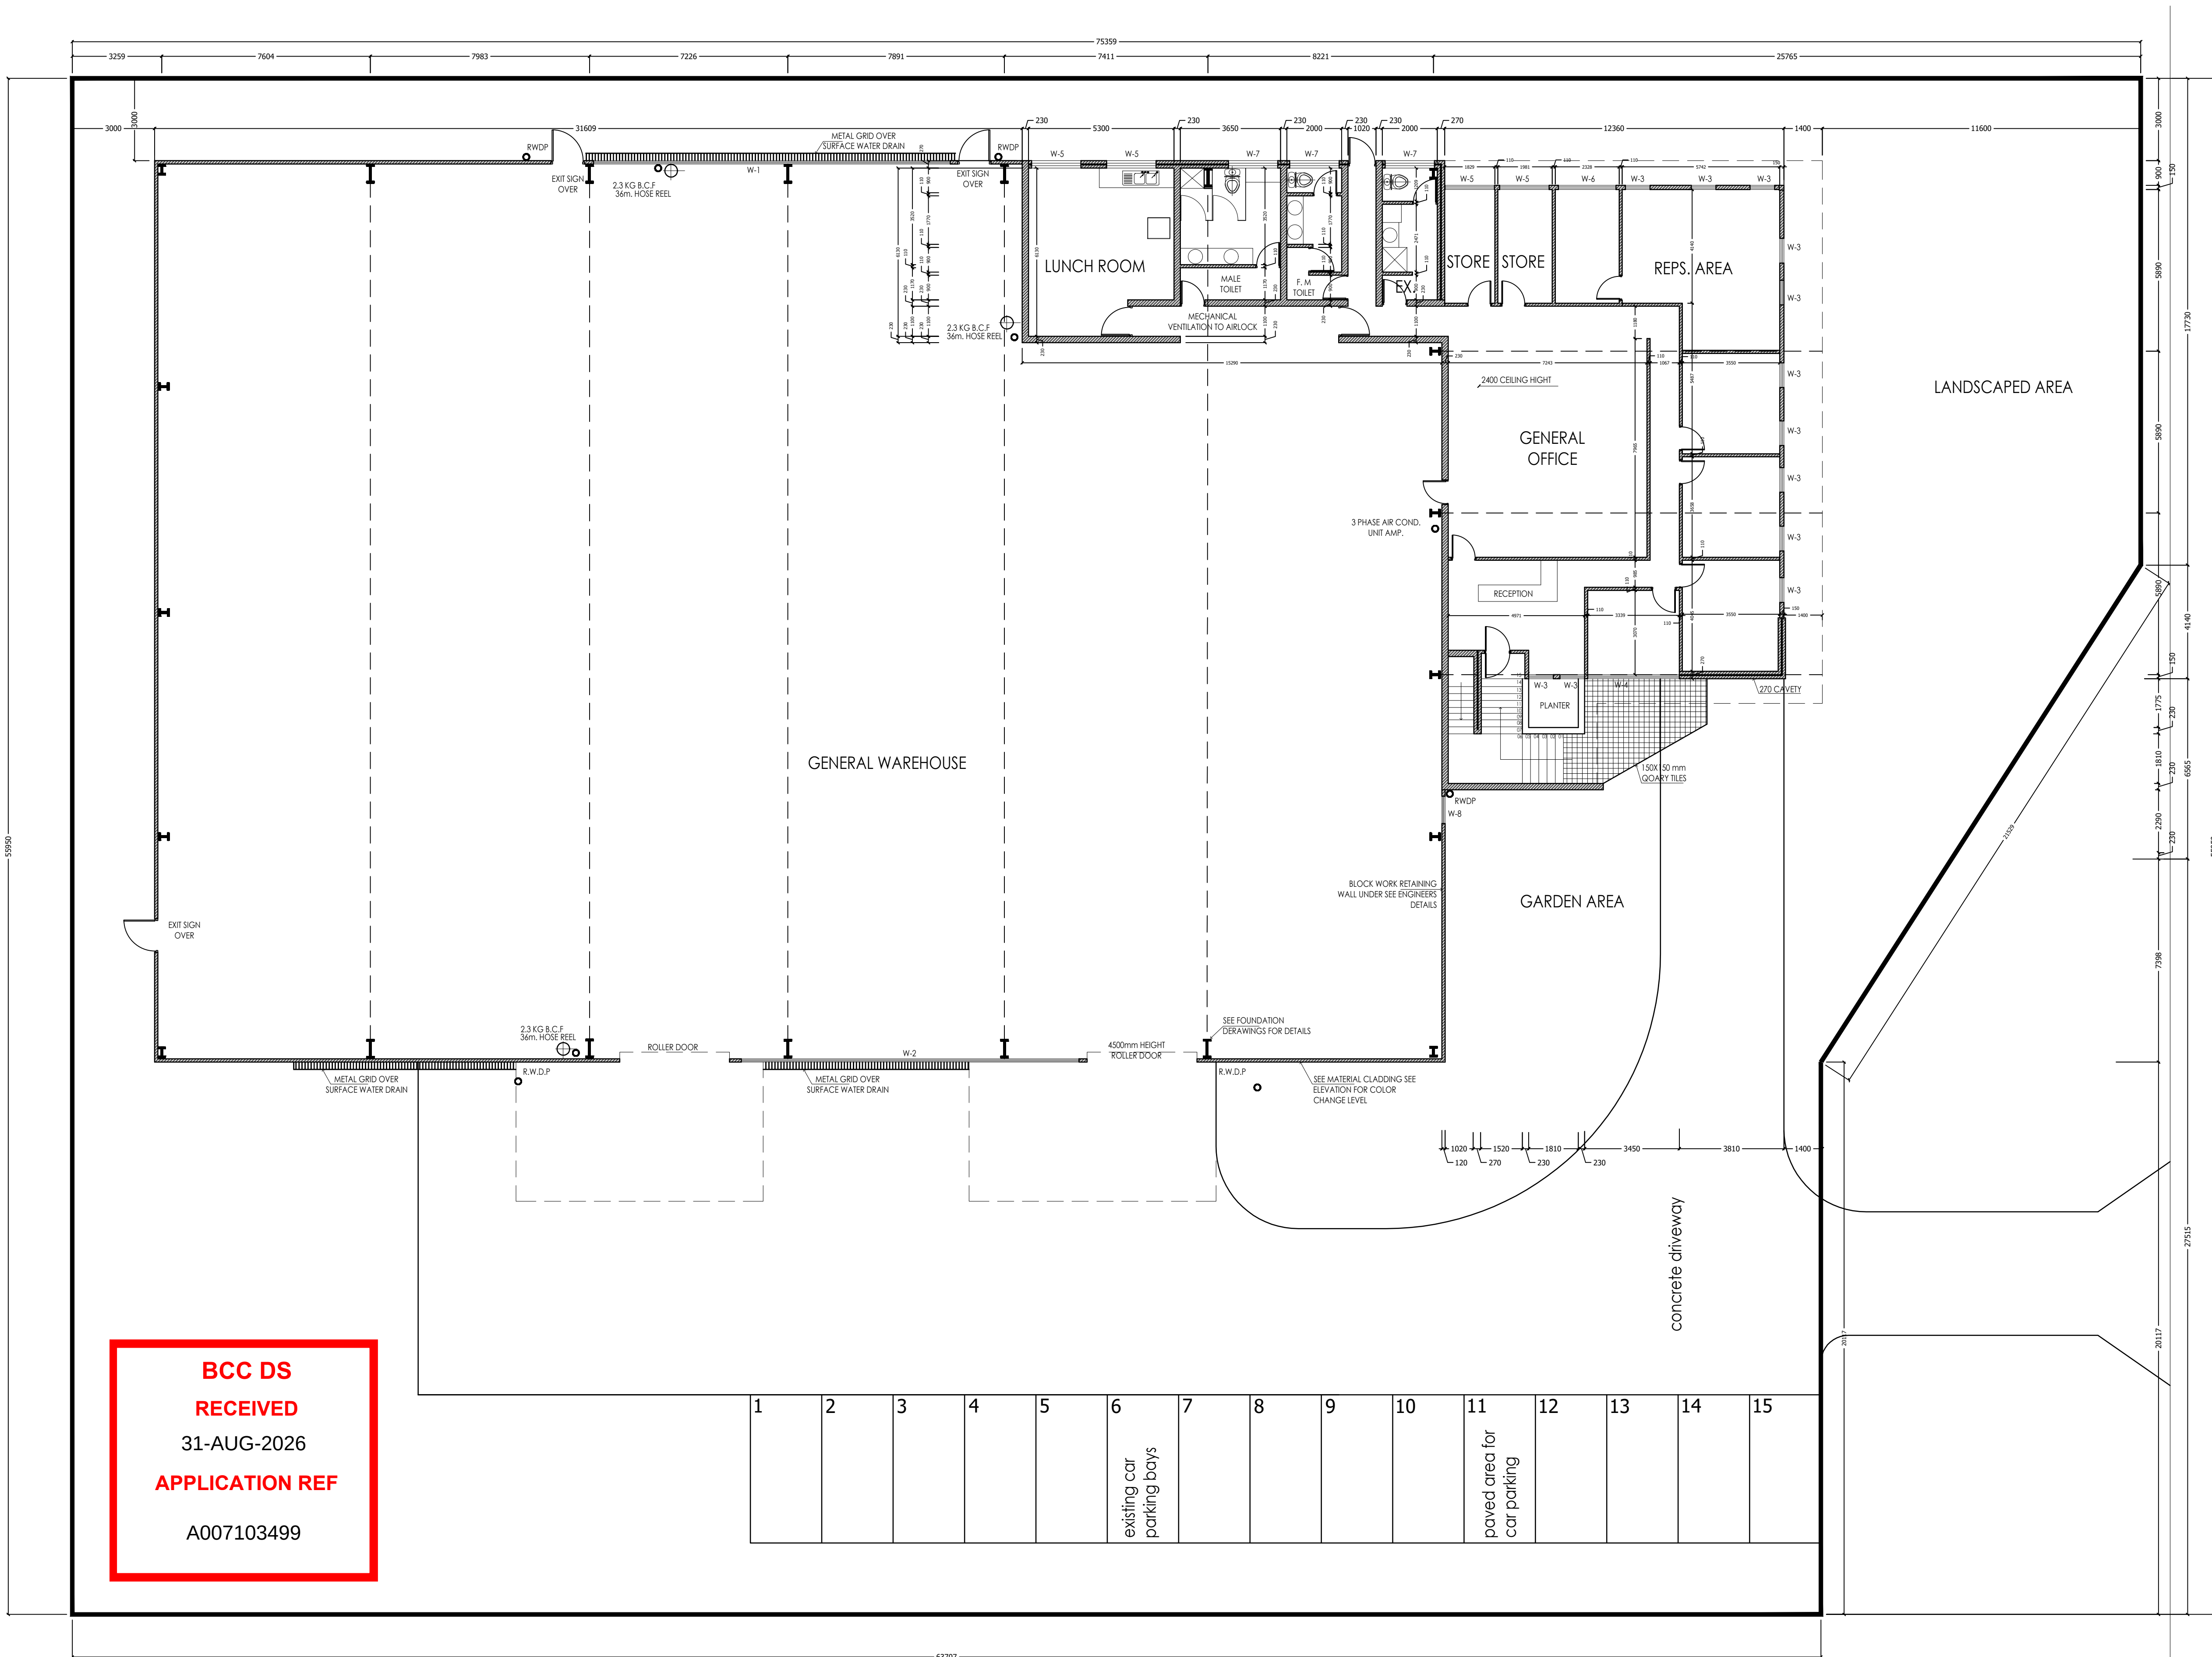


BORON STREET

BORON STREET

PROPOSED OFFICE AND
WAREHOUSE
15 BORON ST SUMNER


7712 1A

EXISTING OFFICE AND WAREHOUSE FLOOR PLAN

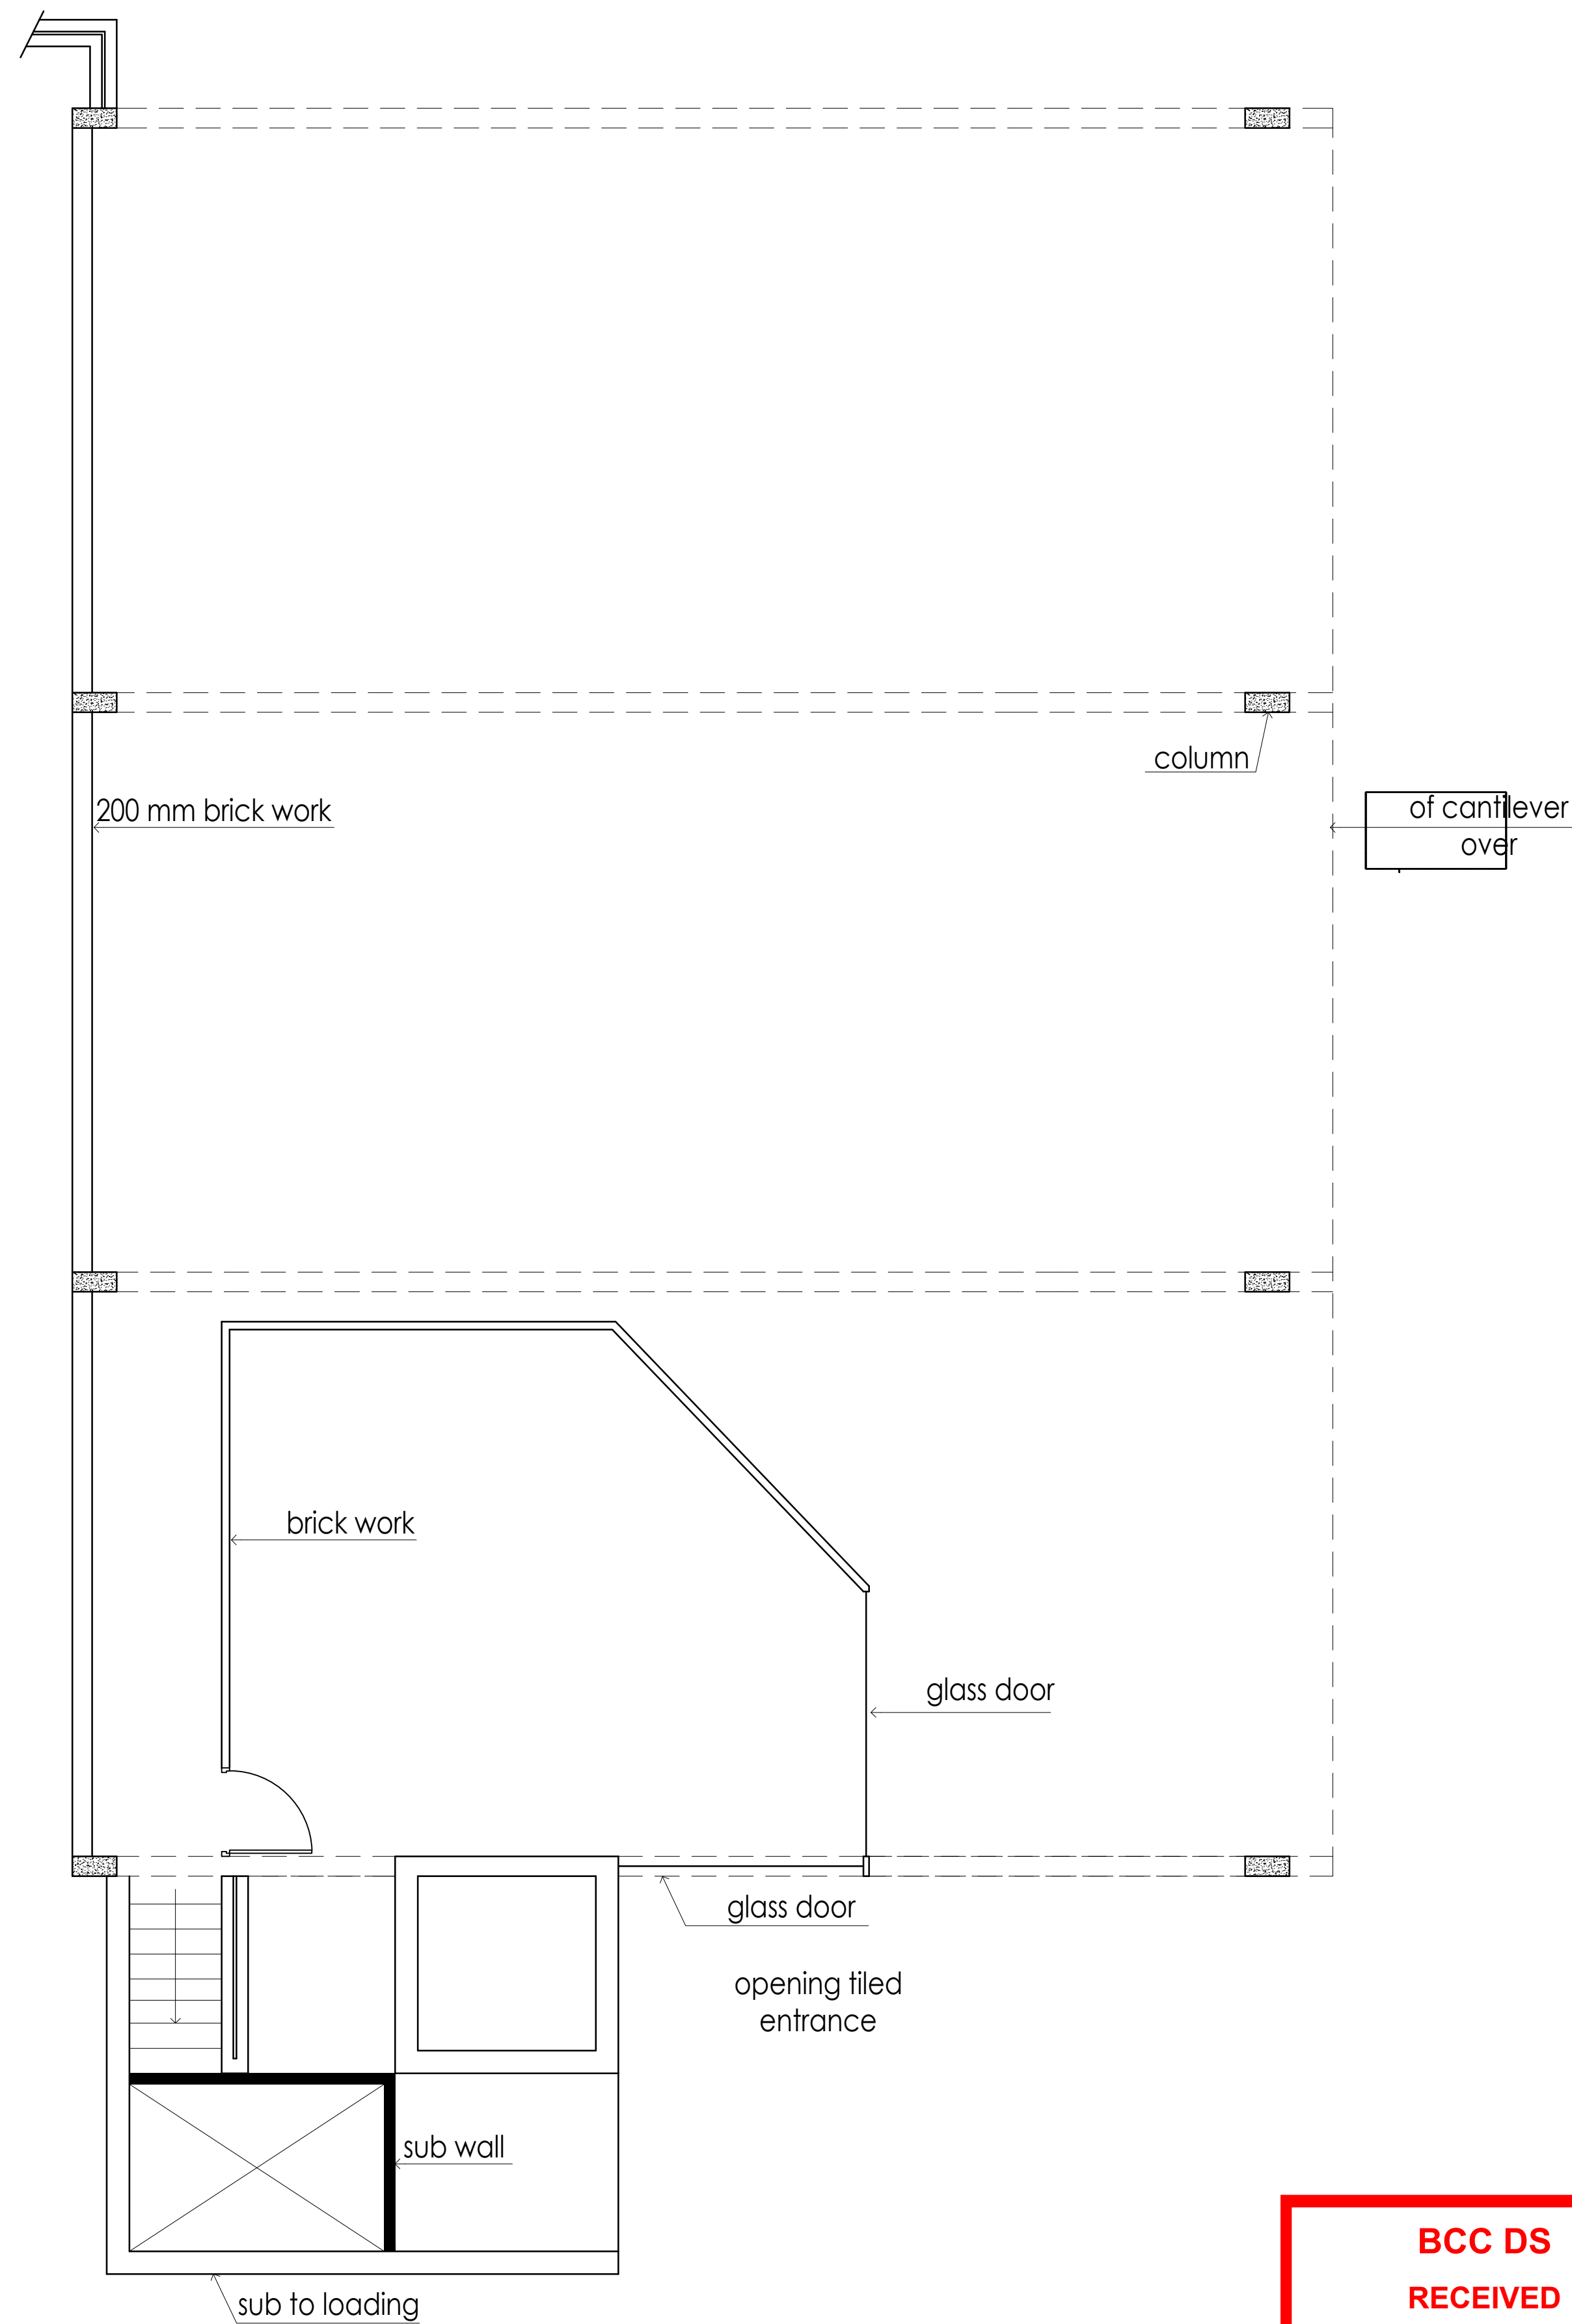


EXISTING GROUND LEVEL

**BCC DS
RECEIVED**
31-AUG-2026
APPLICATION REF
A007103499

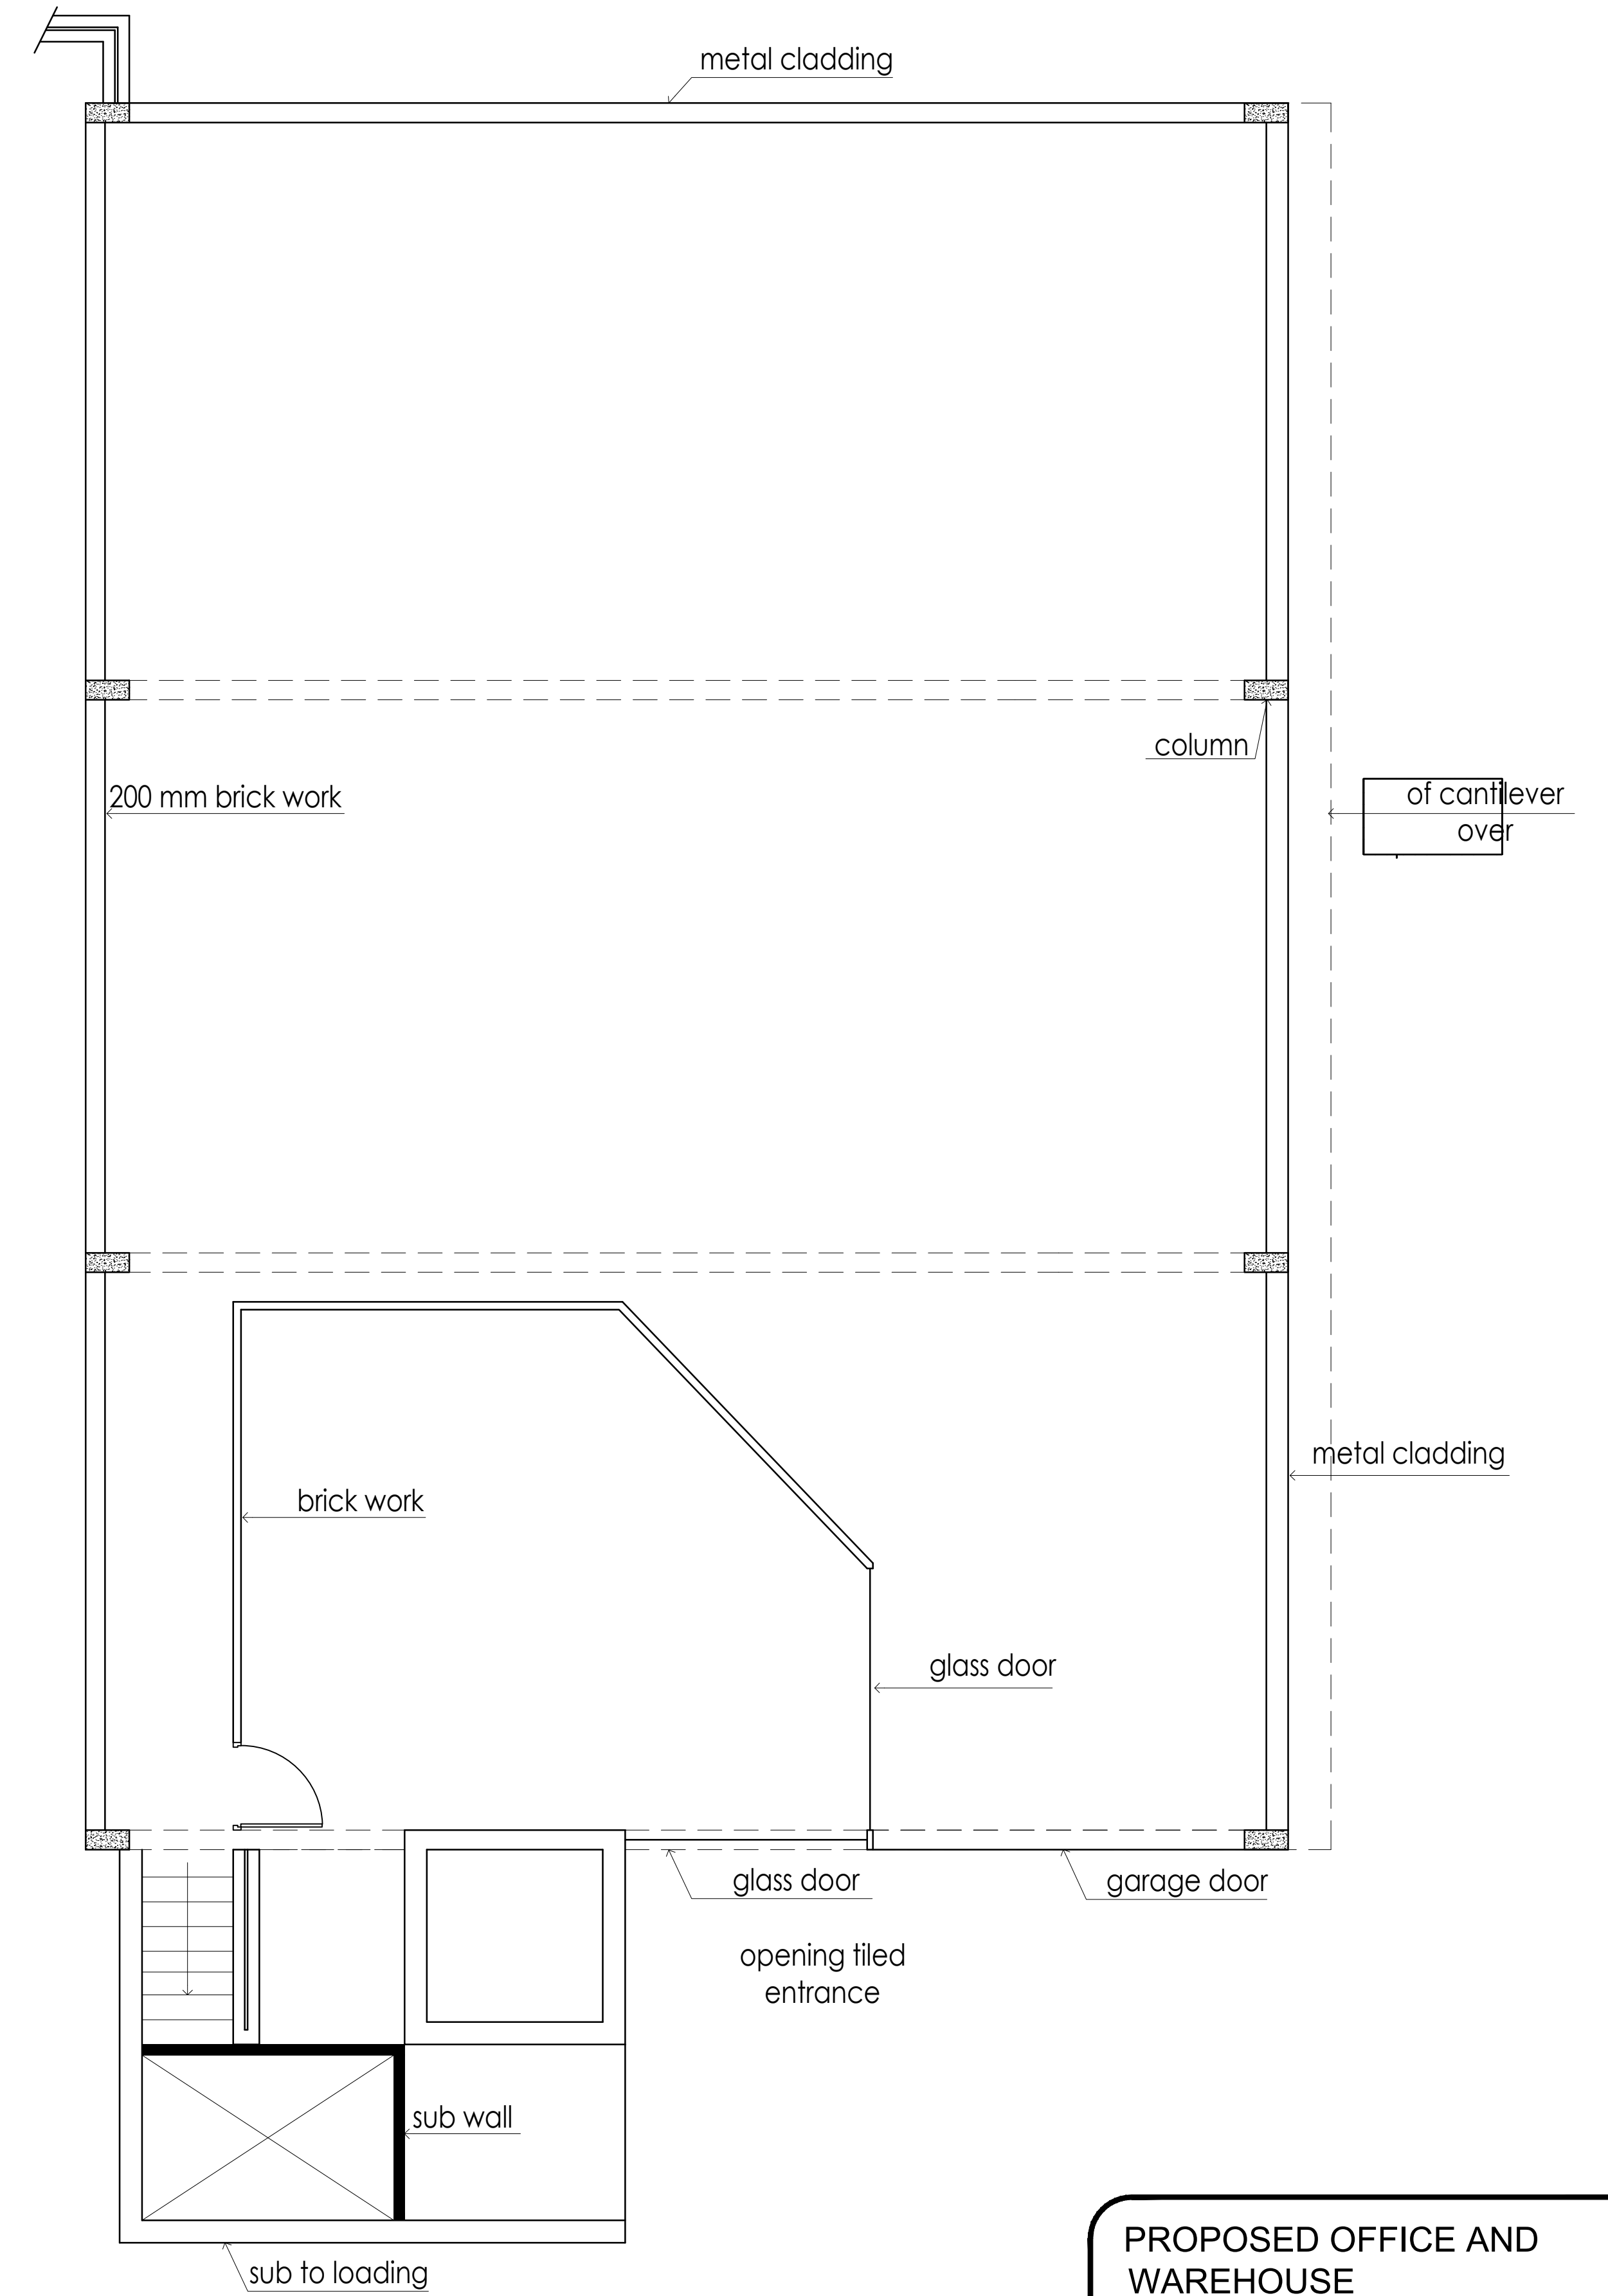

PROPOSED GROUND LEVEL


PROPOSED OFFICE AND
WAREHOUSE
15 BORON ST SUMNER
7712 2A

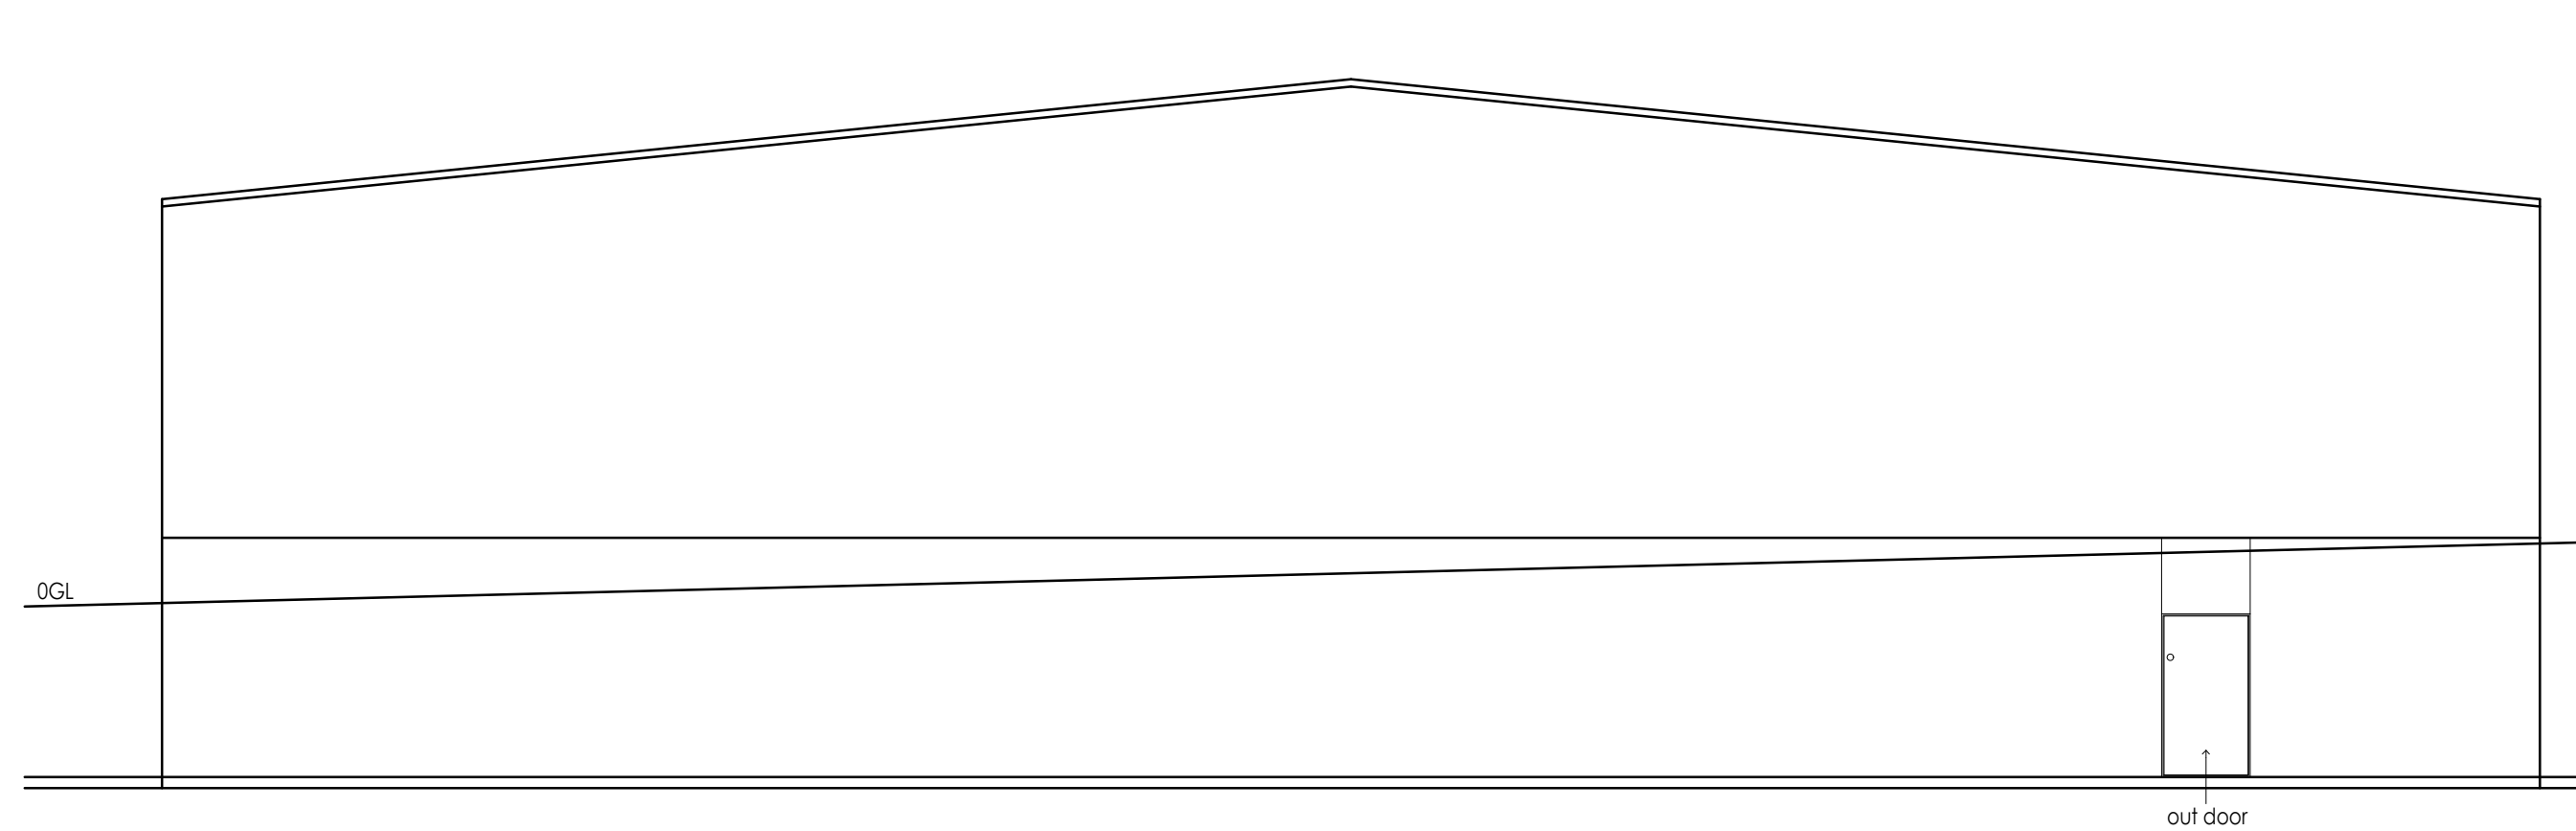


EXISTING NORTH ELEVATION



EXISTING FRONT ELEVATION

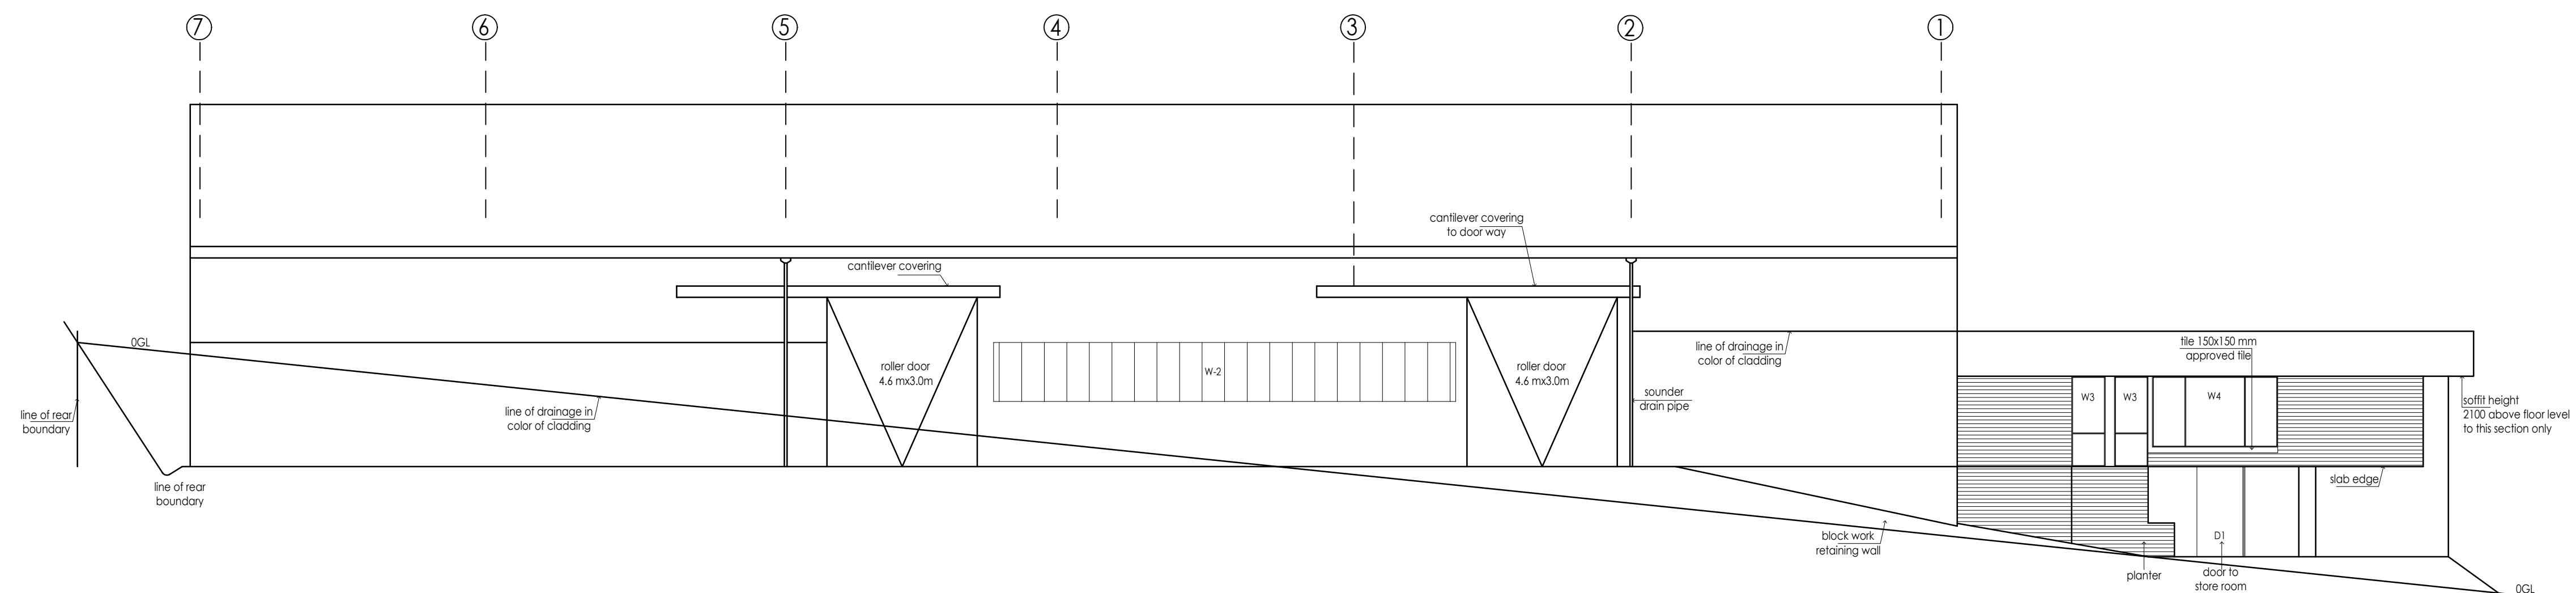


EXISTING WEST ELEVATION

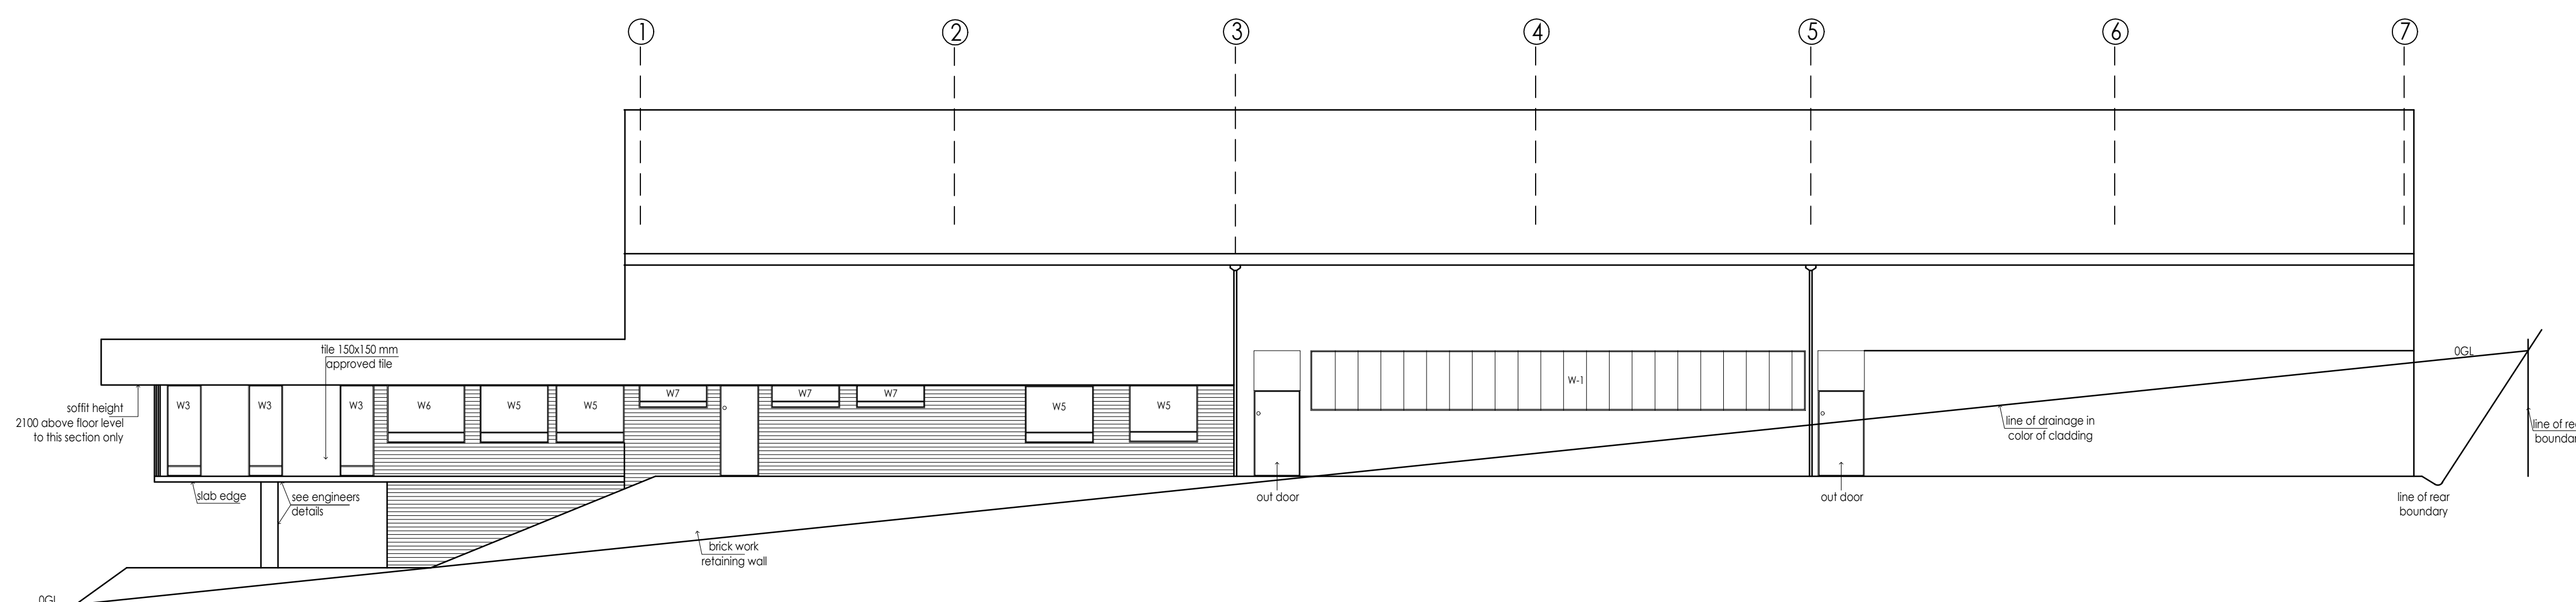


EXISTING EAST ELEVATION

**BCC DS
RECEIVED**
31-AUG-2026
APPLICATION REF
A007103499


PROPOSED OFFICE AND
WAREHOUSE
15 BORON ST SUMNER
7712 3A

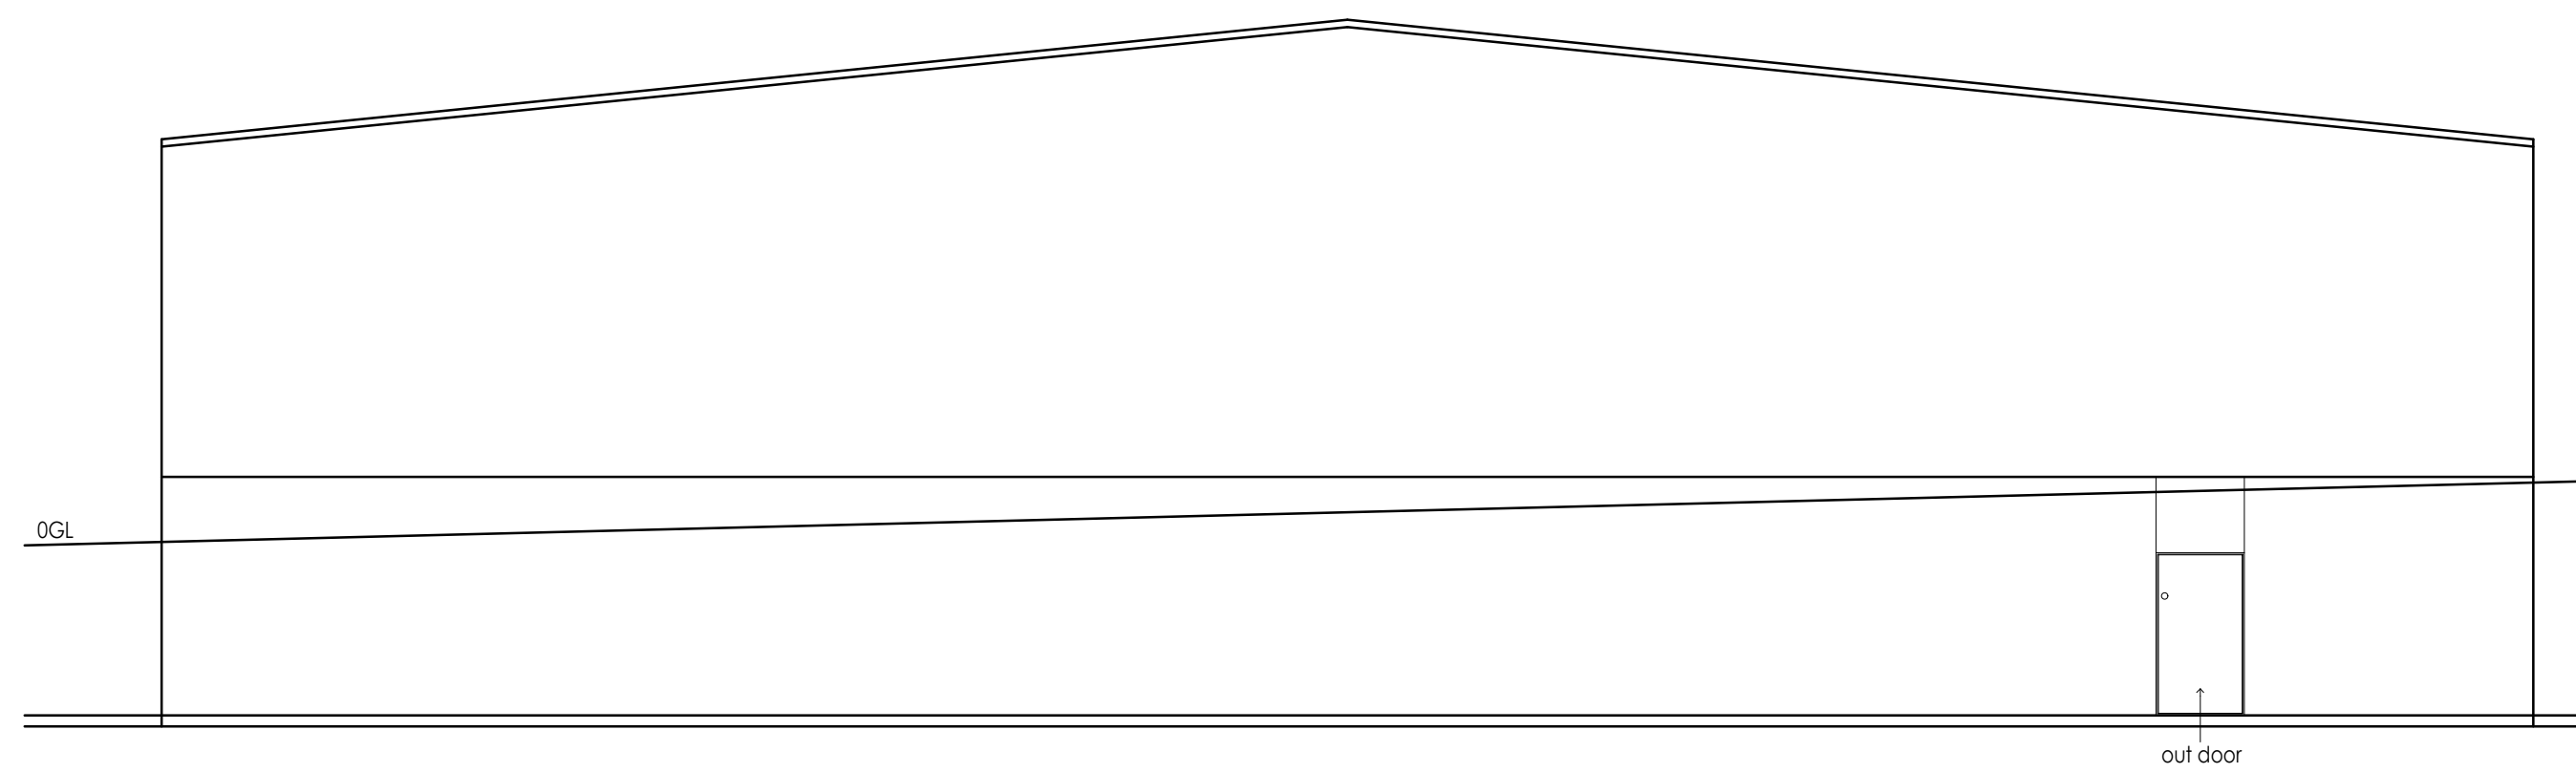


PROPOSED NORTH ELEVATION

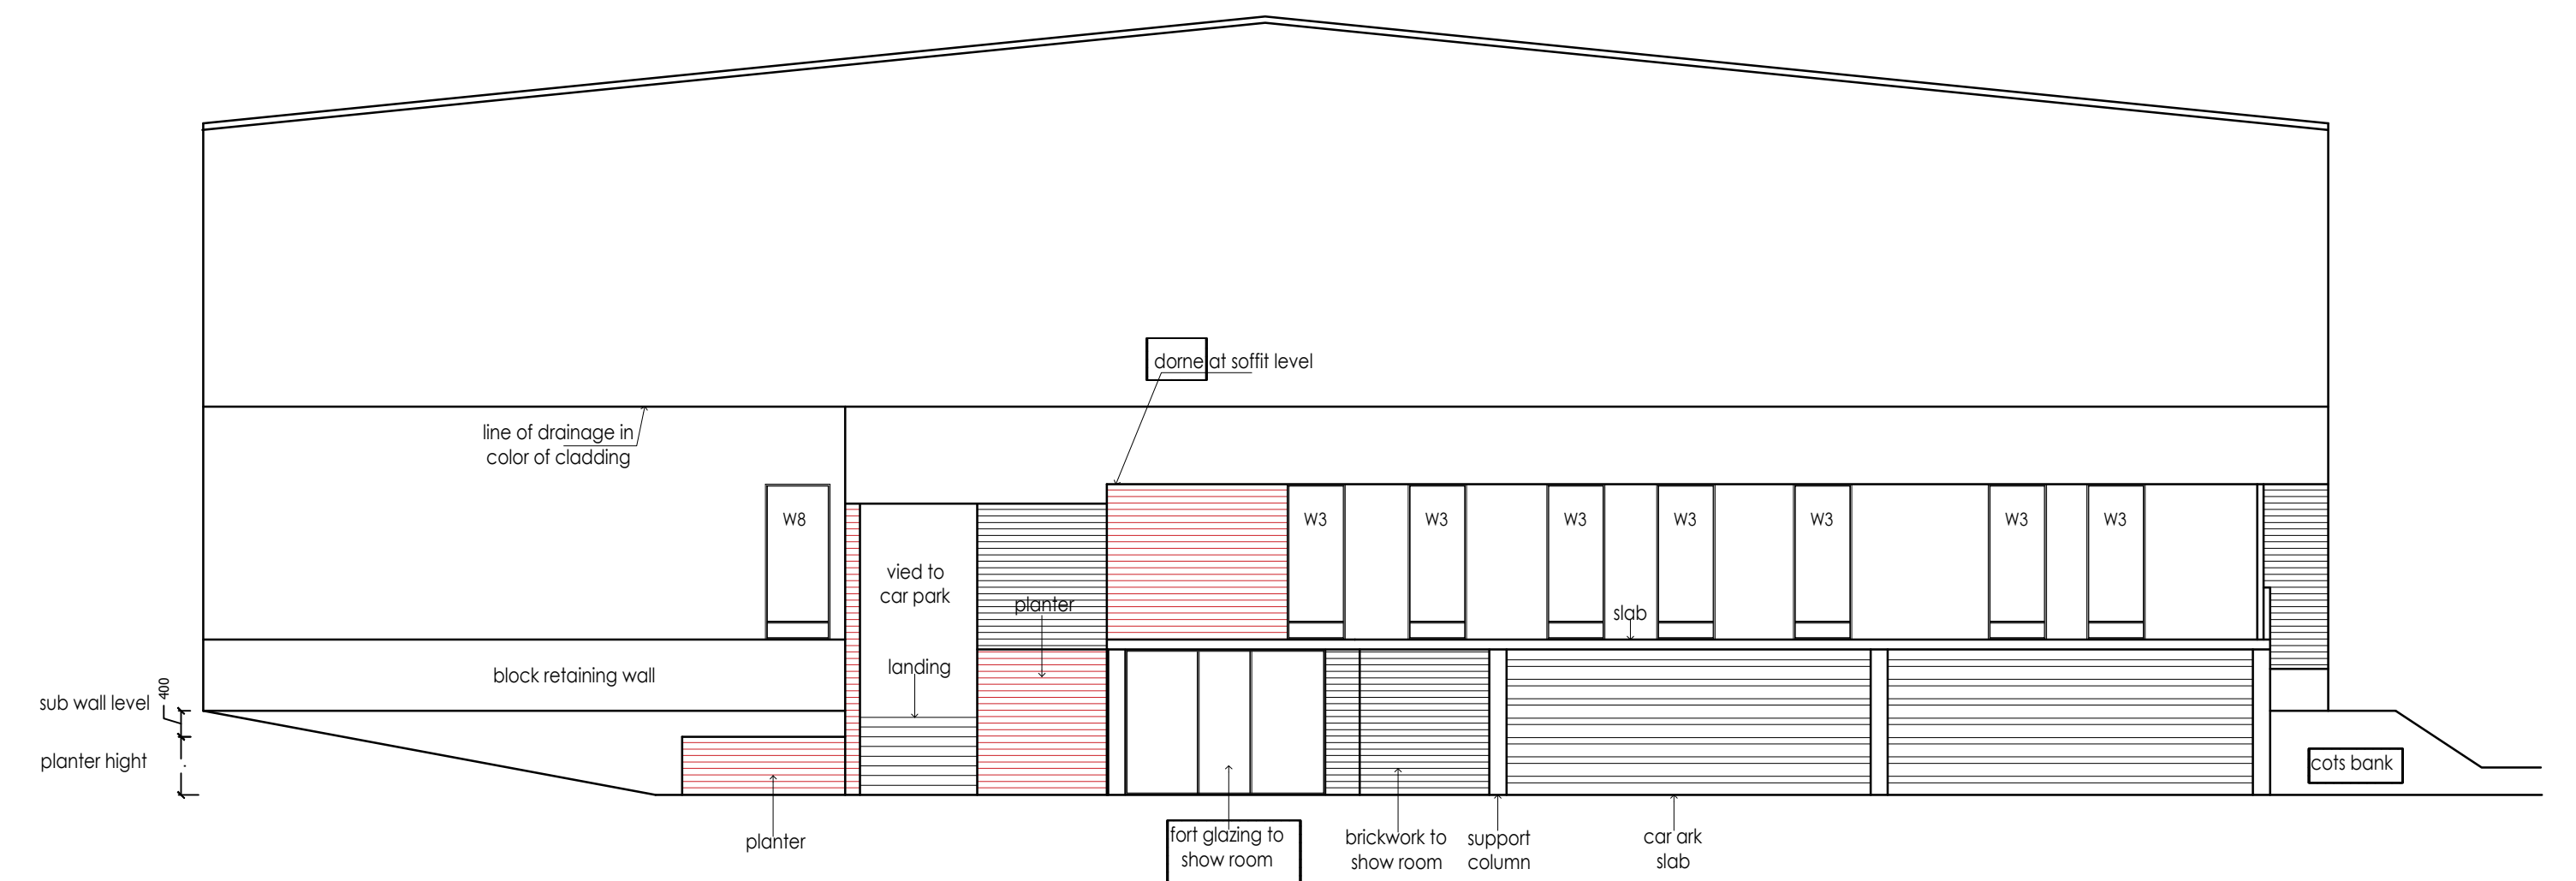

PROPOSED FRONT ELEVATION

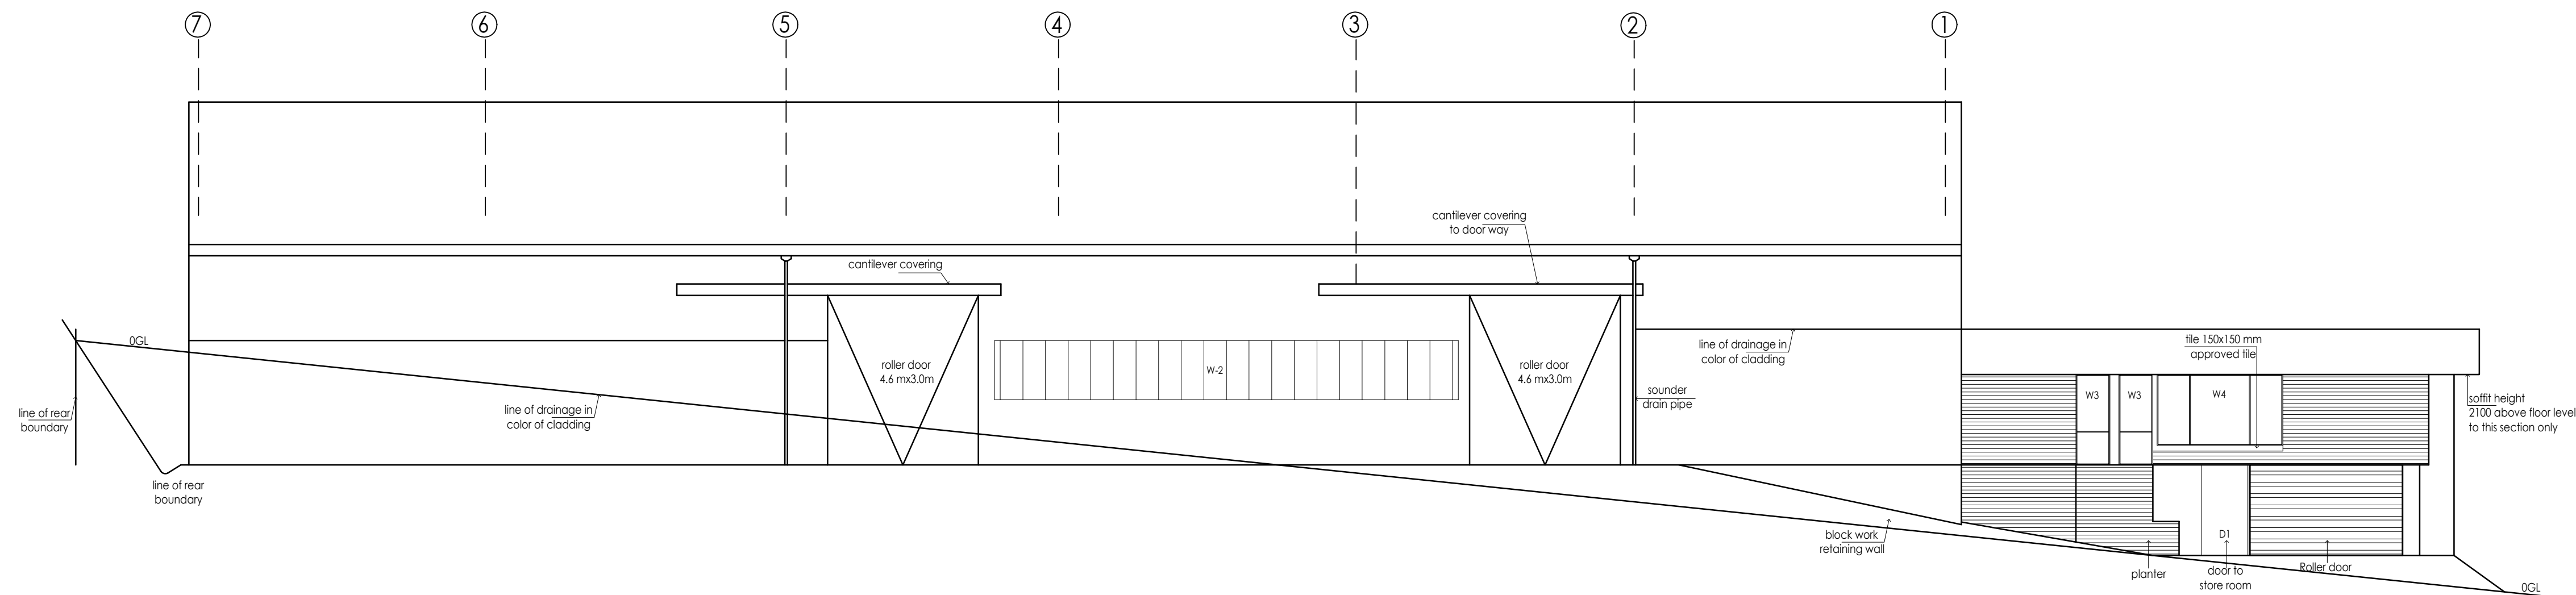

PROPOSED WEST ELEVATION

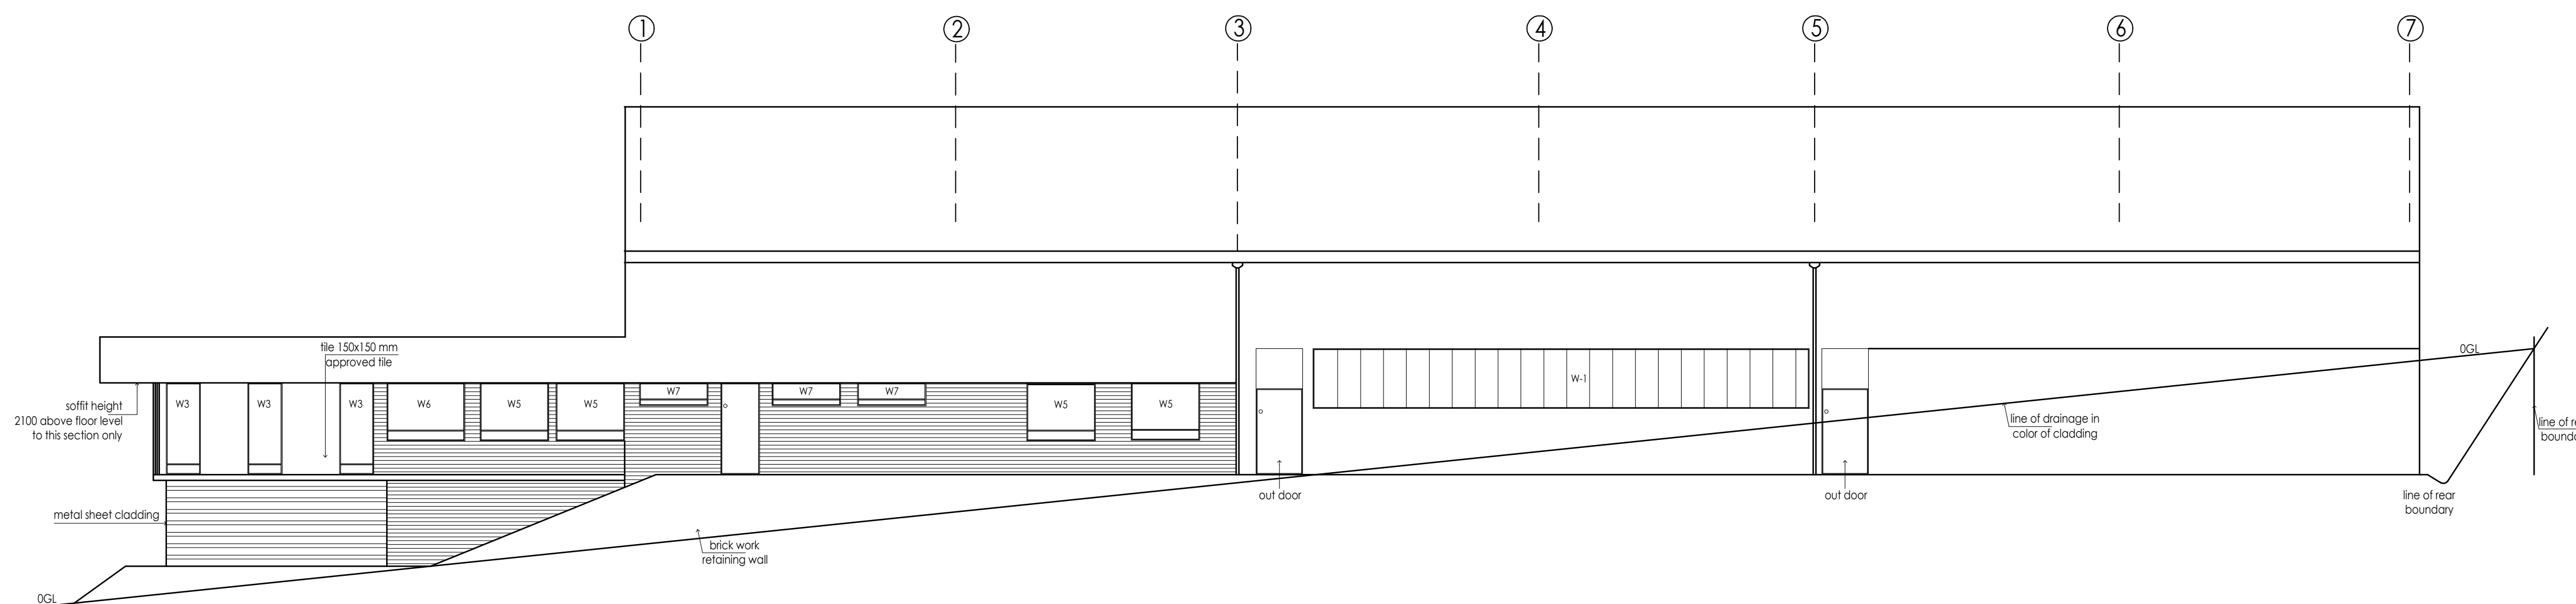

PROPOSED EAST ELEVATION

**BCC DS
RECEIVED**
31-AUG-2026
APPLICATION REF
A007103499

PROPOSED OFFICE AND
WAREHOUSE
15 BORON ST SUMNER
7712 3B