

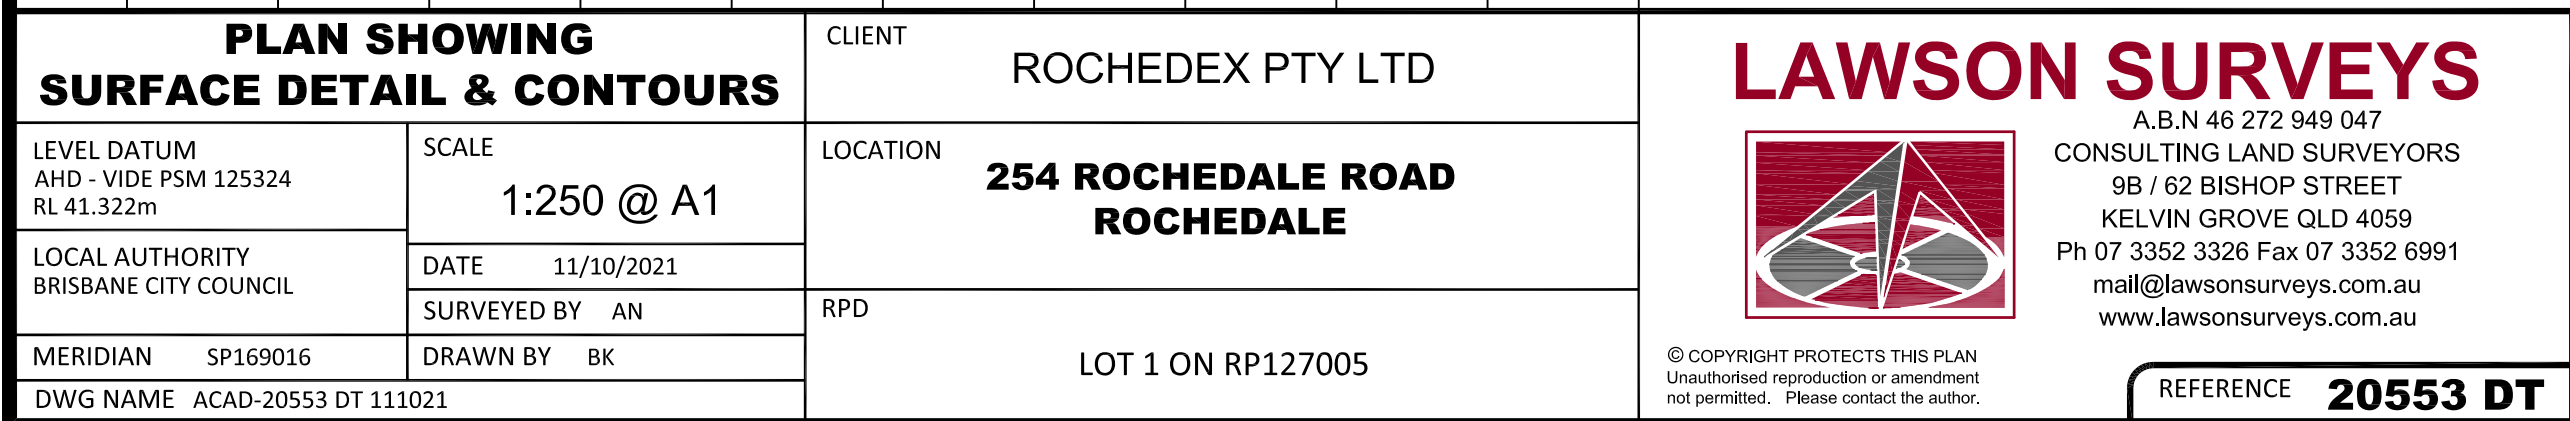


LINETYPE	DEFINITION
 D	DRAINAGE - DB4YD
 E	ELECTRICAL - DB4YD
 G	GAS - DB4YD
 S	SEWER -DB4YD
 T	TELSTRA - DB4YD
 W	WATER - DB4YD

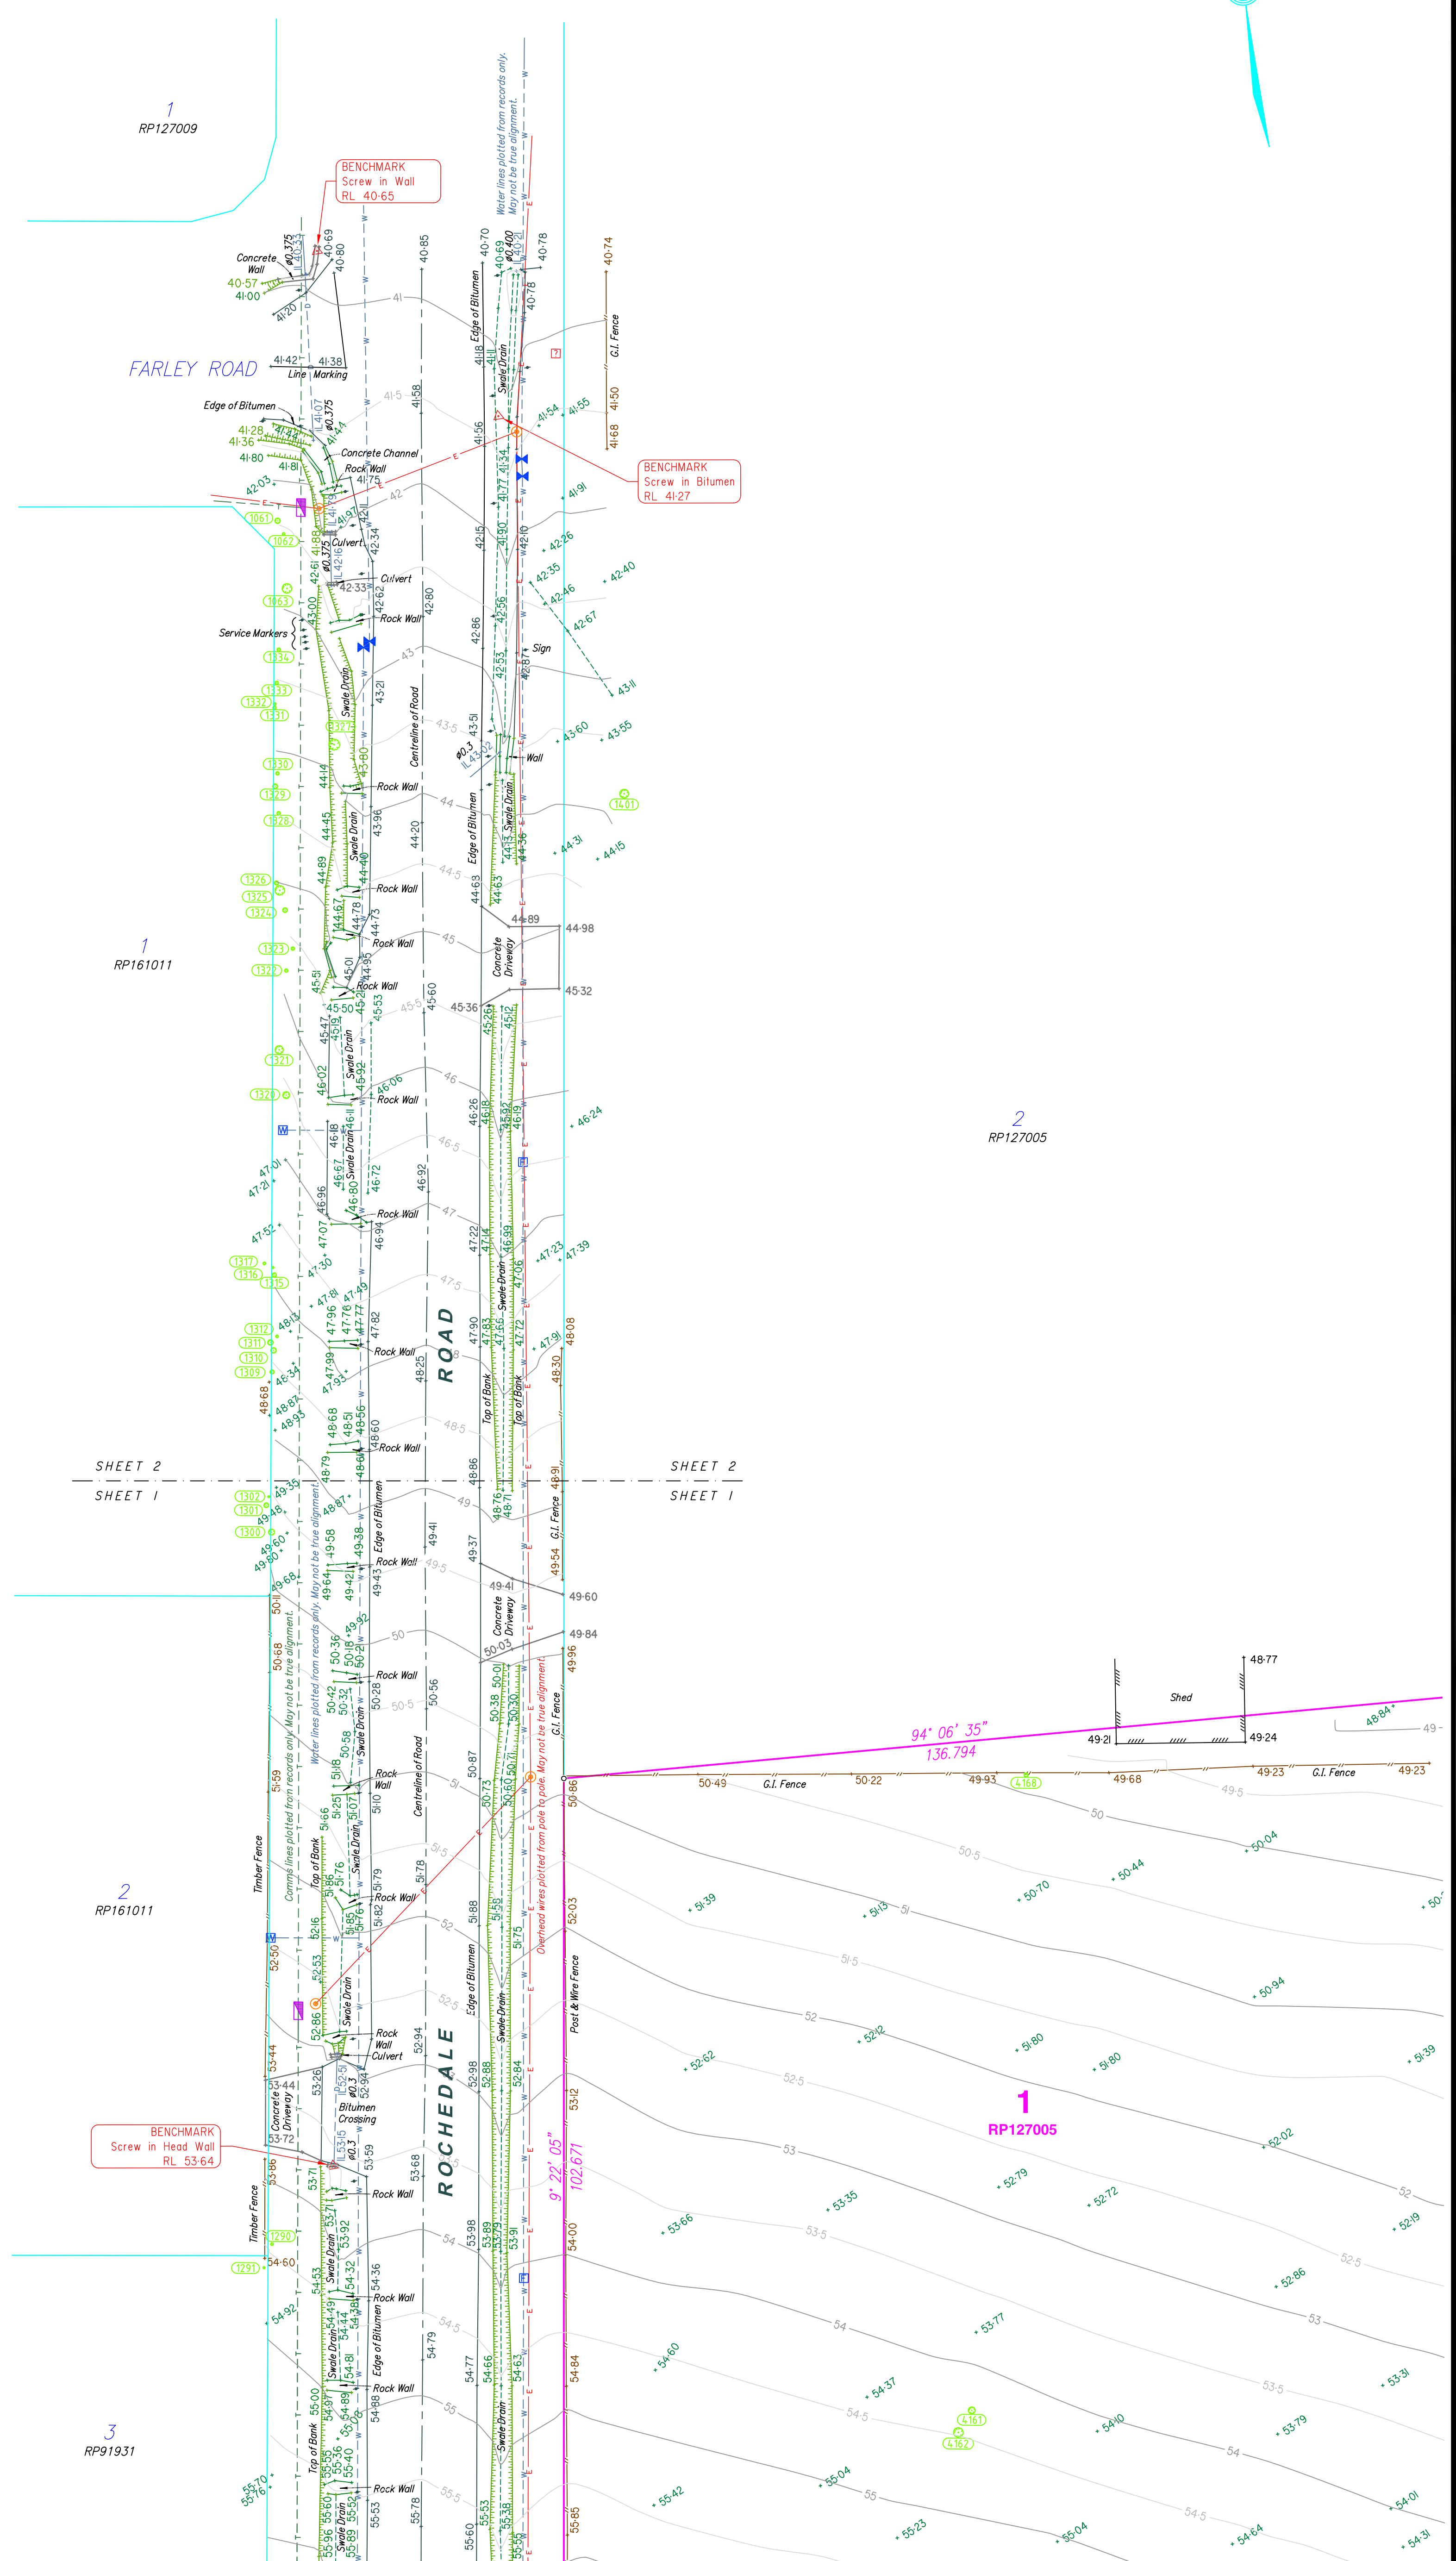

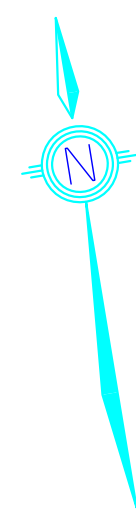

SYMBOL TABLE	
SYMBOL	DEFINITION
	AIR VALVE
	FIRE HYDRANT
	WATER METER
	WATER VALVE
	WATER TAP
	GAS METER
	COMMUNICATIONS PIT
	ELECTRICITY PIT
	ELECTRICITY PILLAR
	LIGHT POLE OR AS MARKED
	TRAFFIC SIGNAL BOX/PIT
	POWER POLE
	POLE GROUND STAY
	SEWER MANHOLE
	DRAINAGE MANHOLE
	FIELD INLET/GULLY TRAP
	ROAD REFLECTOR POSTS / OTHER
	BENCHMARK/SURVEY STATION
	UNKNOWN SERVICE


LINETYPE TABLE	
LINETYPE	DEFINITION
	SUBJECT LOT BOUNDARY
	ADJOINING LOT BOUNDARY
	EASEMENT/LEASE BOUNDARY
	BUILDING
	GUTTER/FASCIA
	FENCELINE
	TOP/BOTTOM OF BANK
	CHANGE OF GRADE
	DRAINAGE
	ELECTRICAL
	SEWERAGE
	TELSTRA/COMMS
	WATER
	VEGETATION

DB4YD LINETYPE TABLE	
LINETYPE	DEFINITION
	DRAINAGE - DB4YD
	ELECTRICAL - DB4YD
	GAS - DB4YD
	SEWER - DB4YD
	TELSTRA - DB4YD
	WATER - DB4YD



LAWSON SURVEYS
A.B.N 46 272 940 047
CONSULTING LAND SURVEYORS
9B / 62 BISHOP STREET
KELVIN GROVE QLD 4059
PH 07 3352 3326 Fax 07 3352 6991
mail@lawsonsveys.com.au
www.lawsonsveys.com.au

SCALE 1:250 at A1 - Lengths are in metres


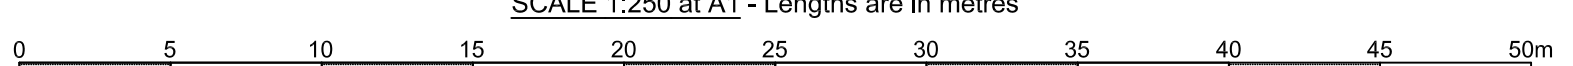


0 5 10 15 20 25 30 35 40 45 50m

0 100 200 mm

© COPYRIGHT PROTECTS THIS PLAN
Unauthorised reproduction or amendment
not permitted. Please contact the author.


REFERENCE **20553 DT**

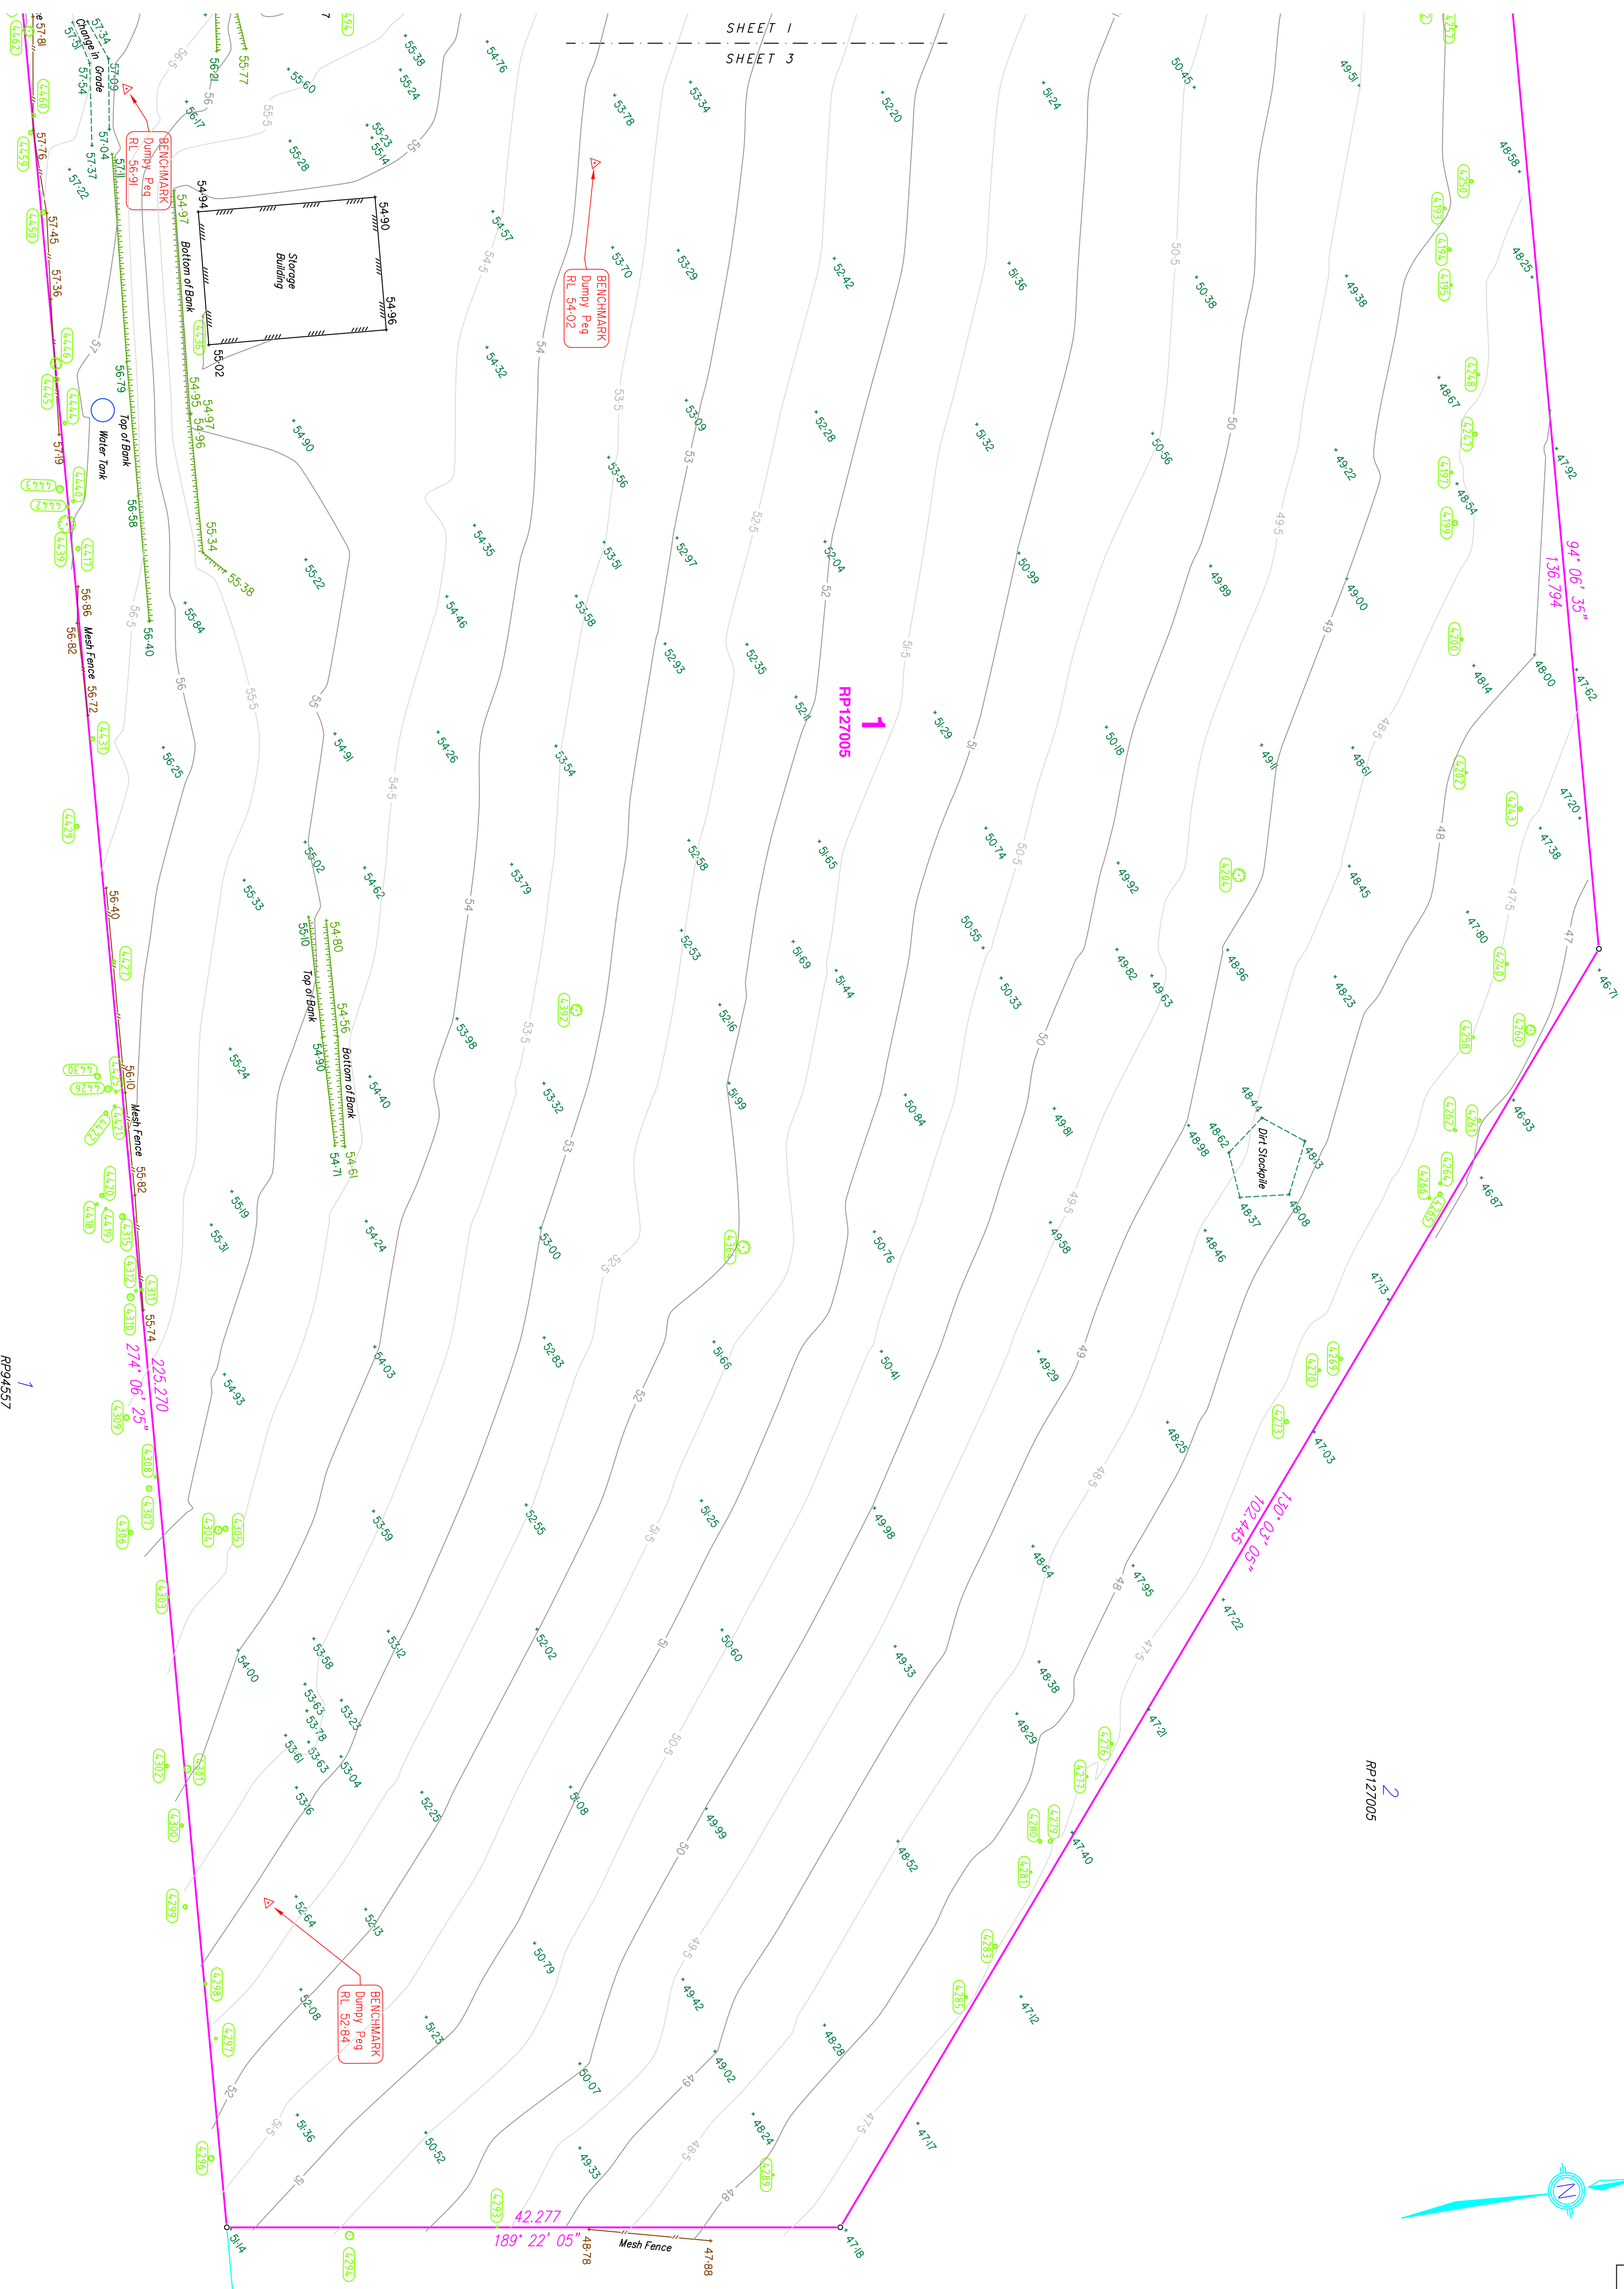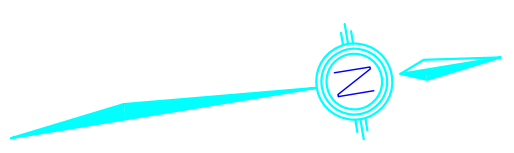

SYMBOL	DEFINITION
	AIR VALVE
	FIRE HYDRANT
	WATER METER
	WATER VALVE
	WATER TAP
	GAS VALVE
	COMMUNICATIONS PIT
	ELECTRICITY PITS
	ELECTRICITY PILLAR
	LIGHT POLE OR AS MARKED
	TRAFFIC LIGHT
	TRAFFIC SIGNAL BOX/PIT
	POWER POLE
	POLE/POST/SIGN/STAY
	SEWER MANHOLE
	DRAINAGE MANHOLE
	FIELD INTELL/GTS/THAP
	ROAD REFLECTOR POSTS
	OTHER BENCHMARKS/SURVEY STATION
	UNKNOWN SERVICE

LINETYPE TABLE	
	LINETYPE
	SUBJECT LOT BOUNDARY
	ADJOINING LOT BOUNDARY
	EASEMENT/LEASE BOUNDARY
	BUILDING
	GUTTER/FASCIA
	CHANGE OF ZONE OR BANK
	CHANGE OF GRADE
	DRAINAGE
	ELECTRICAL
	SEWERAGE
	TELSTRA/COMMS
	WATER
	VEGETATION

DB4YD LINETYPE TABLE	
LINETYPE	DEFINITION
— 0 —	DRAINAGE - DB4YD
— 1 —	ELECTRICAL - DB4YD
— 0 —	GAS - DB4YD
— 5 —	SEWER - DB4YD
— T —	TELSTRA - DB4YD
— W —	WATER - DB4YD

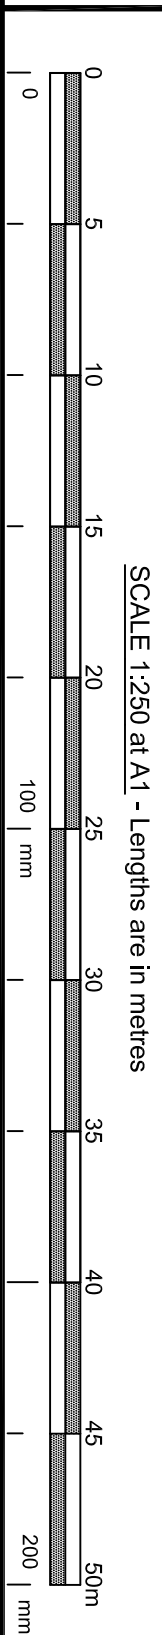

Tree Table			
Point #	Diameter	Spread	Height
1061	0.4	17	15
1062	0.2	10	8
1063	0.7	20	16
1290	0.2	12	10
1291	0.15	10	8
1300	0.45	14	17
1301	0.35	10	13
1302	0.15	7	10
1309	0.3	10	13
1310	0.4	6	15
1311	0.4	12	15
1312	0.2	12	14
1315	0.3	15	13
1316	0.15	10	12
1317	0.2	10	12
1320	0.5	16	20
1321	0.6	18	23
1322	0.25	12	15
1323	0.25	10	13
1324	0.35	15	20
1325	0.7	16	18
1326	0.3	14	18
1327	0.8	20	25
1328	0.25	14	18
1329	0.35	16	20
1330	0.25	12	16
1331	0.25	14	12
1332	0.2	10	13
1333	0.25	16	18
1334	0.25	18	15
1401	0.65	16	20
1544	0.2	8	10
1545	0.5	16	20
1546	0.35	18	15
1552	0.4	12	10
1553	0.3	10	10
1638	0.35	15	20
1639	0.1	8	10
1641	0.25	20	10
1642	0.6	22	30

Tree Table			
Point #	Diameter	Spread	Height
1643	0.4	12	10
1644	0.4	14	15
4076	1.2	14	18
4083	1	14	20
4103	0.15	6	12
4104	0.15	6	12
4130	0.3	6	15
4161	0.5	10	25
4162	0.7	10	25
4168	0.3	7	12
4192	0.15	2	6
4193	0.2	10	16
4194	0.25	8	12
4195	0.15	6	10
4197	0.2	6	10
4199	0.35	10	19
4200	0.2	7	12
4202	0.15	8	10
4204	0.9	15	30
4240	0.2	6	15
4243	0.3	12	15
4247	0.3	14	16
4248	0.2	8	16
4250	0.25	8	16
4257	0.15	12	10
4258	0.2	14	14
4260	0.7	15	16
4261	0.25	14	18
4262	0.2	12	14
4264	0.2	12	12
4265	0.3	12	12
4266	0.2	8	8
4269	0.25	14	18
4270	0.2	10	14
4273	0.3	14	16
4276	0.2	14	18
4277	0.15	12	16
4279	0.3	16	14
4280	0.25	15	18
4281	0.15	14	18

Tree Table			
Point #	Diameter	Spread	Height
4283	0.3	12	14
4285	0.2	12	14
4289	0.15	6	14
4293	0.15	12	14
4294	0.6	15	20
4296	0.4	15	20
4297	0.2	14	16
4298	0.2	10	14
4299	0.3	18	19
4300	0.25	10	15
4301	0.5	14	20
4302	0.25	10	13
4303	0.15	8	12
4304	0.55	10	17
4305	0.35	8	14
4306	0.3	12	10
4307	0.4	8	18
4308	0.2	7	12
4309	0.4	8	13
4310	0.5	12	25
4311	0.2	6	10
4312	0.2	6	6
4315	0.4	12	15
4354	0.9	15	30
4392	0.8	12	23
4417	0.3	12	14
4418	0.2	12	14
4419	0.15	7	10
4420	0.3	15	20
4421	0.2	8	14
4422	0.3	12	20
4425	0.15	8	8
4426	0.45	15	18
4427	0.3	16	20
4429	0.3	14	20
4430	0.4	16	20
4431	0.3	8	20
4436	0.15	7	12
4439	1.2	20	20

Tree Table			
Point #	Diameter	Spread	Height
4440	0.2	6	6
4442	0.2	18	18
4443	0.5	15	20
4444	0.25	15	20
4445	0.4	22	18
4446	0.8	20	20
4450	0.35	9	13
4459	0.3	10	14
4460	0.3	12	13
4462	0.7	14	14
4463	0.3	12	14
4465	0.4	14	20
4466	0.15	5	6
4467	0.15	12	15
4468	0.45	16	20
4469	0.15	10	10
4470	0.45	20	20
4471	0.25	14	15
4473	0.25	12	20
4474	0.2	10	15
4475	0.2	10	10
4476	0.5	12	12
4488	0.4	20	20
4489	0.45	20	20
4490	0.12	5	8
4494	0.25	20	20
4510	0.2	8	16
4515	0.4	16	14
4522	0.15	8	9
4523	0.15	10	14
4524	0.45	18	20
4532	0.5	25	20
4535	0.4	12	15
4536	0.3	10	15
4537	0.25	15	20
4538	0.25	15	20
4539	0.7	10	15
30074	0.7	20	20