


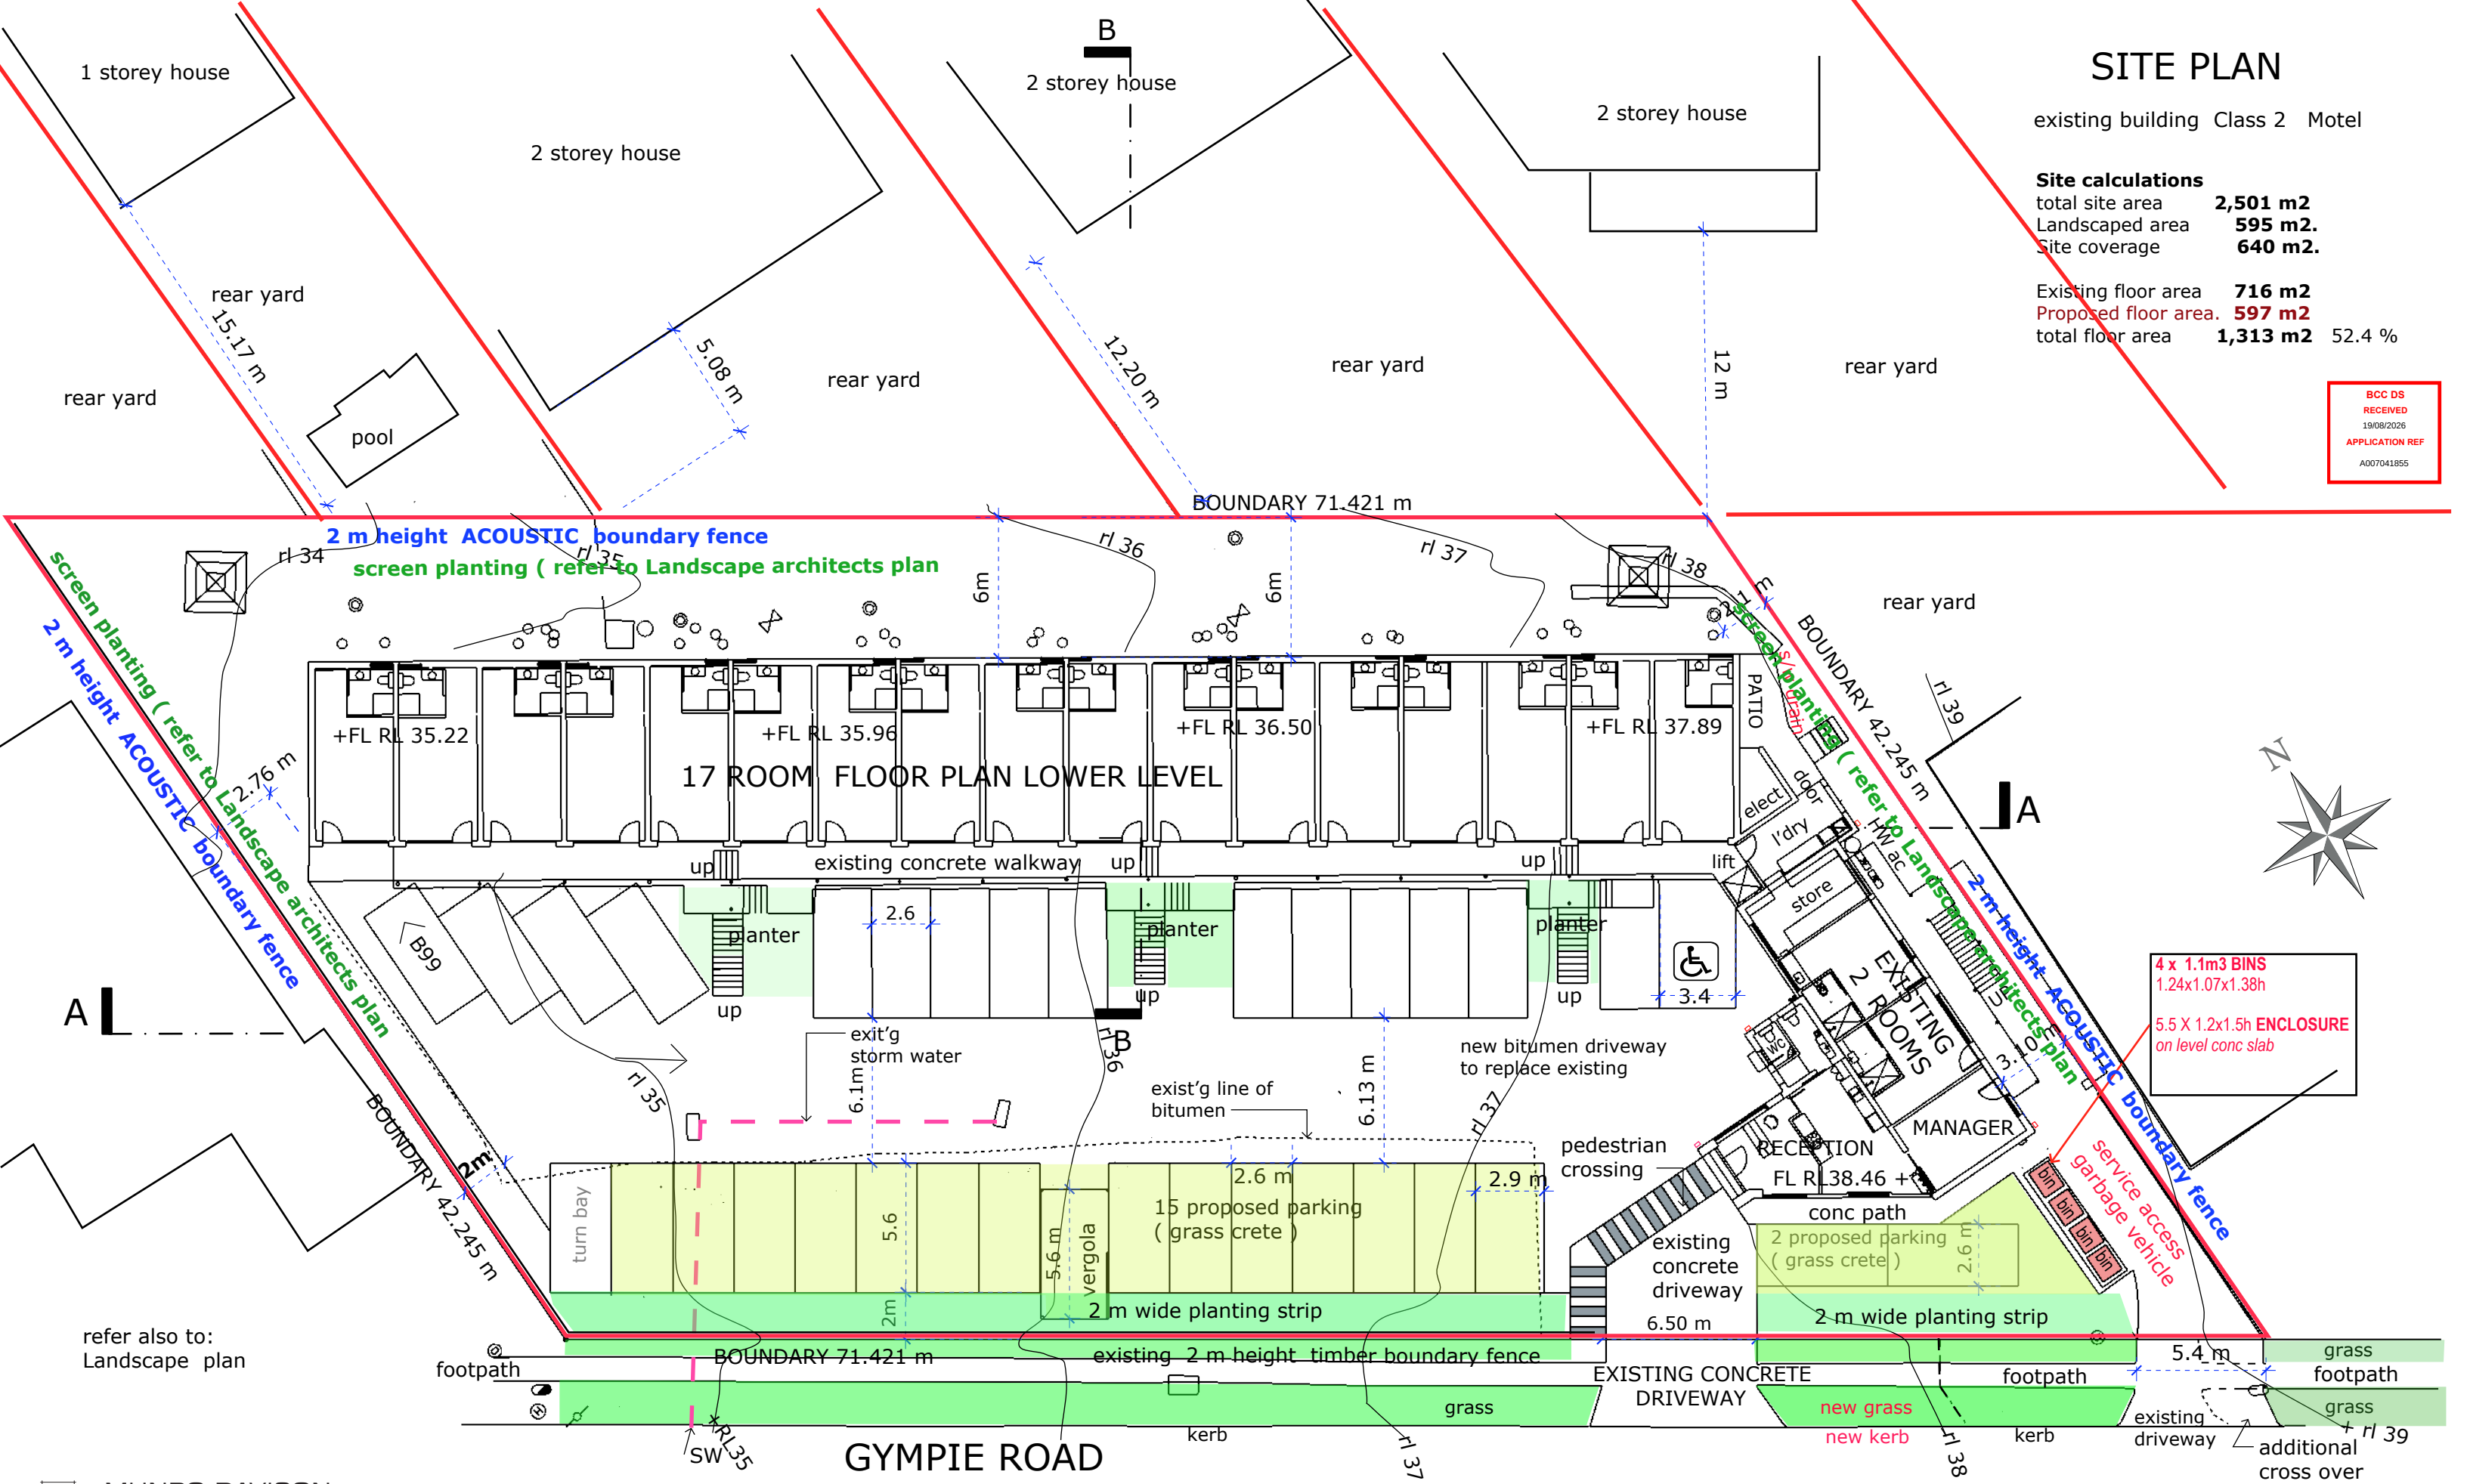

SITE PLAN

existing building Class 2 Motel

Site calculations
total site area **2,501 m2**
Landscaped area **595 m2.**
Site coverage **640 m2.**

Existing floor area **716 m2**
Proposed floor area **597 m2**
total floor area **1,313 m2** 52.4 %

BCC DS
RECEIVED
19/08/2026
APPLICATION REF
A007041855